Board of Commissioners

75 Langley Drive • Lawrenceville, GA 30046-6935
770.822.7000 • www.gwinnettcounty.com

Charlotte J. **Nash**, Chairman
Jace W. **Brooks**, District 1
Lynette **Howard**, District 2
Tommy **Hunter**, District 3
John **Heard**, District 4

gwinnettcounty

Work Session Agenda
Tuesday, February 19, 2013 - 10:00 AM

I. Call To Order

II. Approval of Agenda

III. New Business

1. Commissioners

2013-0175 Approval of appointment to the Airport Authority to fill the unexpired vacant position. Term Expires December 31, 2014. District 4/Heard

2013-0189 Approval of appointment to the Zoning Board of Appeals. Incumbent Jim Nash. Term Expires February 28, 2014. Chairman's Appointment

2013-0190 Approval of appointment to the Zoning Board of Appeals. Incumbent Tim Thornberry. Term Expires February 28, 2014. District 1/Brooks

2013-0191 Approval of appointment to the Zoning Board of Appeals. Incumbent R. Wayne Knox. Term Expires February 28, 2014. District 2/Howard

2013-0192 Approval of appointment to the Zoning Board of Appeals. Incumbent Mike Royal. Term Expires February 28, 2014. District 3/Hunter

2013-0193 Approval of appointment to the Zoning Board of Appeals. Incumbent Joseph Hughes. Term Expires February 28, 2014. District 4/Heard

III. New Business

2. Multiple Departments

2013-0142 Award BL002-13, HVAC services on an annual contract (February 21, 2013 through February 20, 2014), Department of Community Services, Department of Support Services, and Department of Water Resources, to overall low bidder Capital City Mechanical Services, Inc., base bid $481,902.80. This contract is funded 38% by the Water and Sewer Operating Fund, 28% by the Recreation Fund, 24% by the Administrative Support Fund and 10% by the Capital Project Fund. (Staff Recommendation: Award)

3. Community Services/Phil Hoskins

2013-0160 Approval/authorization for the Chairman to execute a contract with the Gwinnett Coalition for Health and Human Services, in the amount of $55,074.00 for the period of January 1, 2013 through December 31, 2013. Subject to approval by Law Department. (Staff Recommendation: Approval)

2013-0161 Approval/authorization for the Chairman to execute a contract with Gwinnett Hospital System, Inc., to provide subsidy funding in the amount of $225,000.00 for the period of January 1, 2013 through December 31, 2013. Subject to approval by the Law Department. (Staff Recommendation: Approval)

2013-0162 Approval/authorization for the Chairman to execute a contract with View Point Health, in the amount of $768,297.00 for the period of January 1, 2013 through December 31, 2013. Subject to approval by Law Department. (Staff Recommendation: Approval)

2013-0163 Approval/authorization for the Chairman to execute a contract with the Gwinnett County Department of Family and Children Services, in the amount of $371,768.00 for the period of January 1, 2013 through December 31, 2013. Subject to approval by Law Department. (Staff Recommendation: Approval)

III. New Business

3. Community Services/Phil Hoskins

2013-0166 Approval/authorization for the Chairman to execute a contract with the Gwinnett County Board of Health d/b/a Gwinnett County Health Department, in the amount of $1,489,896.00 for the period of January 1, 2013 through December 31, 2013. Subject to approval by Law Department. (Staff Recommendation: Approval)

2013-0171 Approval/authorization for the Chairman to execute a license agreement between Gwinnett County and the Greater Lilburn Athletic Association, Inc. for the purpose of the installation and maintenance of new scoreboards at the Lions Club Park baseball and softball fields at no cost to the county, District 2/Howard

2013-0172 Approval/authorization for the Chairman to execute a license agreement between Gwinnett County and the Norcross Youth Baseball and Softball Association, Inc. for the purpose of the installation and maintenance of new scoreboards at the Pinckneyville Park baseball and softball fields at no cost to the County, District 2/Howard

4. Information Technology Services/Barry Puckett

2013-0146 Award BL133-12, on-demand installation services for voice & data wiring on an annual contract (February 20, 2013 through February 19, 2014), to the lowest responsive bidders, Ideal Communications, Inc. and LMI Systems, Inc., base bid $250,000.00. This contract is funded 47% by the Administrative Support Fund, 17% by the 2009 SPLOST Fund, 13% by the Capital Fund, 10% by the Water & Sewer Renewal & Extension Fund, 9% by the Water & Sewer Operating Fund, and 4% by various other funds. (Staff Recommendation: Award)

2013-0148 Approval to renew RP003-11, maintenance of computers, printers, scanners and peripheral devices on an annual contract (June 22, 2013 through June 21, 2014), to PC Specialists, Inc., dba Technology Integration Group (TIG), base amount $161,400.00. This contract is funded 90% by the Administrative Support Fund and 10% by the Police Special-Justice Fund. (Staff Recommendation: Approval)

III. New Business

4. Information Technology Services/Barry Puckett

2013-0154 Approval to renew RP040-11, desktop computer hardware leasing for the Department of Information Technology Services on a lease agreement (March 31, 2013 through March 30, 2014), to the highest scoring firm, Dell Marketing L.P., base amount $581,878.90. This contract is funded 42% by the General Fund, 16% by the Police District Fund, 15% by the Administrative Support fund, 9% by the Water & Sewer Renewal & Extension Fund, 6% by the Fire District Fund, 5% by the Recreation Fund, 2% by the E911 Fund and 5% by various other funds. (Staff Recommendation: Approval)

5. Planning & Development/Bryan Lackey

2013-0197 Approval of Waiver WVR2013-00002 - to reduce undisturbed buffer from 75 feet to a varied buffer width ranging from 50 to 0 feet. Location is 4255 Five Forks Trickum Road, Lilburn, Georgia. District 2/Howard (Staff Recommendation: Approval. See attached memorandum and proposed Best Management Plan.)

6. Police Services/Charlie Walters

2013-0145 Approval/authorization for the Chairman or designee to sign a Memorandum of Understanding (MOU) with Metro Atlanta Urban Area Security Initiative (UASI) to accept a black Chevrolet SUV and equipment with an estimated value of $85,000.00 for the Hazardous Device Unit (HDU). The MOU is 100% funded through DHS with no County match requirements. Subject to approval by the Law Department. (Staff Recommendation: Approve)

7. Support Services

2013-0147 Approval to declare as surplus/salvage the attached list of equipment and vehicles to be disposed of in accordance with Gwinnett County Code of Ordinances (Part II, Ch 2, Div 7 2-333 - Disposition of Personal Property). The means of disposal could include but is not limited to Internet Auction, Public Auction, 3rd Party Auction Company, and Sealed Bid. (Staff Recommendation: Approval)

III. New Business

8. Transportation/Kim Conroy

2013-0152 Award BL121-12, purchase of transit passenger shelters & related accessories to the overall low bidder, AC Signs, LLC, dba Decamil, amount not to exceed $296,182.00. This project is funded by a Federal Transit Administration Grant of the American Recovery and Reinvestment Act (ARRA) Stimulus Funds. (Staff Recommendation: Award)

2013-0153 Award BL004-13, mowing and trimming of landscaped roadsides and along public sidewalks on an annual contract (March 17, 2013 through March 16, 2014), to low bidder, TruGreen Landcare LLC, base bid, $215,567.65 (this represents a 7% decrease from the previous contract). (Staff Recommendation: Award)

2013-0150 Approval to renew BL132-11, purchase of traffic control signs, street name signs, and u-channel posts on an annual contract (March 02, 2013 through March 01, 2014), to the overall low bidder, Vulcan, Inc. dba Vulcan Signs, base bid $259,530.40 (negotiated cost savings of approximately $25,953.00). (Staff Recommendation: Approval)

2013-0126 Approval/authorization for Chairman to execute Supplemental Agreement No. 3 - Final with E.R. Snell Contractor, Inc., for Sugarloaf Parkway Extension, Phase I, Section I project, F-0270-01, total increase $78,559.58; total reduction $635,636.97; revised contract amount $23,060,938.63. Subject to approval by Law Department. This contract is funded 88.1% by the 2005 SPLOST Program, 10.8% by the Georgia Department of Transportation and 1.1% by the Water and Sewer R&E Fund. Districts 3/Hunter and 4/Heard (Staff Recommendation: Approval)

2013-0127 Approval/authorization for Chairman to execute Quit Claim Deeds on seventeen parcels with the Georgia Department of Transportation for SR 20 (Peachtree Industrial Boulevard to Burnette Trail) project, F-0019-01 and SR 20 Bridge (Burnette Trail to James Burgess Road) project, F-0019-02, total reimbursement in the amount of $1,804,223.00. Approval for Chairman to execute any and all related documents, subject to approval by Law Department. This item is funded by the Georgia Department of Transportation. District 1/Brooks (Staff Recommendation: Approval)

III. New Business

8. Transportation/Kim Conroy

2013-0155 Approval/authorization for Chairman to execute a Contract for Acquisition of Right of Way with Georgia Department of Transportation for US 78 / Stone Mountain at Walton Court intersection improvement project, M-0684 and G-0104, Georgia Department of Transportation Project No. CSSTP-0008-00(905), P.I. No. 0008905. Approval for Chairman to execute any and all related documents, subject to approval by Law Department. This agreement increases the Georgia Department of Transportation contribution by $254,880.00 and decreases the Evermore Community Improvement District contribution by $254,880.00. This project is funded 50.6% by the Evermore Community Improvement District, 40.8% by the Georgia Department of Transportation, and 8.6% by the 2009 SPLOST Program. District 3/Hunter (Staff Recommendation: Approval)

9. Water Resources/Ron Seibenhener

2013-0158 Approval to renew BL004-10, emergency repair services for water and sewer mains on an annual contract (March 03, 2013 through March 02, 2014), to low bidder, John D. Stephens, Inc., base amount $400,000.00. This contract is funded by the Water & Sewer Operating Fund. (Staff Recommendation: Approval)

IV. Old Business

1. Commissioners

2013-0047 Approval of appointment to the Gwinnett Historical Restoration & Preservation Board. Incumbent Kim Hall. Term Expires December 31, 2016. Chairman's Appointment (Tabled on 02/05/2013)

2013-0101 Approval of appointment to the Gwinnett Animal Advisory Council. Term Expires December 31, 2014. Chairman's Appointment (Tabled on 02/05/2013)

2013-0102 Approval of appointment to the Gwinnett Animal Advisory Council. Term Expires December 31, 2013. District 1/Brooks (Tabled on 02/05/2013)

V. Adjournment

M E M O R A N D U M

To: Chairman Charlotte J. Nash
District 1 Commissioner Brooks
District 2 Commissioner Howard
District 3 Commissioner Hunter
District 4 Commissioner Heard

From: Emily Fehn, Communications Office

The following item(s) will be on the agenda for the BOC business session on February 19, 2013, under the item of business announcements as a resolution of recognition, award, etc., as indicated:

1) **Resolution of Recognition:** Cancer Prevention Study Week, March 3 – 9, 2013
Requested by: Chairman Charlotte J. Nash
Attendee(s): Representatives from the American Cancer Society
Presented by: Chairman Charlotte J. Nash

2) **Award Presentation:** Certificate of Achievement for Excellence in Financial Reporting
Requested by: Maria Woods, Financial Services Director
Attendee(s): Maria Woods and Accounting Division staff
Presented by: Chairman Charlotte J. Nash

3) **Award Presentation:** Recognizing Gwinnett's Lean Certification Program recipients
Requested By: Glenn Stephens, County Administrator
Attendee(s): Kevin Mylander, Performance Analysis Analyst, and Lean Certification Program recipients
Presented by: Chairman Charlotte J. Nash

c:
Glenn Stephens
Joe Sorenson
Heather Sawyer
Diane Kemp
Tina King
Aaron Bovos
Debbie Savage
Debbie Hale
Michelle Patterson

Gwinnett County Board of Commissioners Agenda Request

GCID #	Group With GCID #:
20130175	

☐ Grants ☐ Contracts ☐ Rezoning ☐ Public Hearing

Department:	Commissioners			Date Submitted:	02/06/2013
Working Session:	02/19/2013	Business Session:	02/19/2013	Public Hearing:	
Submitted By:	Diane Kemp			Multiple Depts?	
Budget Type:				Special Routing:	
Agenda Type	Approval	Rezoning Type			

Item of Business: Locked by Purchasing: No

of appointment to the Airport Authority to fill the unexpired vacant position. Term Expires December 31, 2014. District 4/Heard

Attachments	None

Authorization: Chairman's Signature? No

Staff Recommendation	
Department Head	
Attorney	
Attorney's Comments	

Agenda Purpose Only ☐ As To Form ☐ Hold for Pickup? ☐

Financial Services Use Only

Financial Action Requested	

Budgeted	Fund Name	Current Balance	Requested Allocation	Director's Initials

Finance Comments	

County Clerk Use Only

PH was Held? ☐

Working Session:

Action: New Item

Tabled:

Motion:

2nd by:

Vote:

Gwinnett County Board of Commissioners Agenda Request

GCID #	Group With GCID #:
20130189	

☐ Grants ☐ Contracts ☐ Rezoning ☐ Public Hearing

Department:	Commissioners			Date Submitted:	02/11/2013
Working Session:	02/19/2013	Business Session:	02/19/2013	Public Hearing:	
Submitted By:	Diane Kemp			Multiple Depts?	
Budget Type:				Special Routing:	
Agenda Type	Approval	Rezoning Type			

Item of Business: Locked by Purchasing: No

of appointment to the Zoning Board of Appeals. Incumbent Jim Nash. Term Expires February 28, 2014. Chairman's Appointment

Attachments	None

Authorization: Chairman's Signature? No

Staff Recommendation	
Department Head	
Attorney	
Attorney's Comments	

Agenda Purpose Only ☐ As To Form ☐ Hold for Pickup? ☐

Financial Services Use Only

Financial Action Requested	

Budgeted	Fund Name	Current Balance	Requested Allocation	Director's Initials

Finance Comments	

County Clerk Use Only

PH was Held? ☐

Working Session:

Action: New Item

Tabled:

Motion:

2nd by:

Vote:

Gwinnett County Board of Commissioners Agenda Request

GCID #	Group With GCID #:
20130190	

☐ Grants ☐ Contracts ☐ Rezoning ☐ Public Hearing

Department:	Commissioners			Date Submitted:	02/11/2013
Working Session:	02/19/2013	Business Session:	02/19/2013	Public Hearing:	
Submitted By:	Diane Kemp			Multiple Depts?	
Budget Type:				Special Routing:	
Agenda Type	Approval	Rezoning Type			

Item of Business: Locked by Purchasing: No

of appointment to the Zoning Board of Appeals. Incumbent Tim Thornberry. Term Expires February 28, 2014. District 1/Brooks

Attachments	None

Authorization: Chairman's Signature?

Staff Recommendation	
Department Head	
Attorney	
Attorney's Comments	

Agenda Purpose Only ☐ As To Form ☐ Hold for Pickup? ☐

Financial Services Use Only

Financial Action Requested	

Budgeted	Fund Name	Current Balance	Requested Allocation	Director's Initials

Finance Comments	

County Clerk Use Only

PH was Held? ☐

Working Session

Action: New Item

Tabled

Motion

2nd by

Vote

Gwinnett County Board of Commissioners Agenda Request

GCID #	Group With GCID #:
20130191	

☐ Grants ☐ Contracts ☐ Rezoning ☐ Public Hearing

Department:	Commissioners			Date Submitted:	02/11/2013
Working Session:	02/19/2013	Business Session:	02/19/2013	Public Hearing:	
Submitted By:	dfkemp			Multiple Depts?	
Budget Type:				Special Routing:	
Agenda Type	Approval	Rezoning Type			

Item of Business: Locked by Purchasing: No

of appointment to the Zoning Board of Appeals. Incumbent R. Wayne Knox. Term Expires February 28, 2014. District 2/Howard

Attachments	None

Authorization: Chairman's Signature? No

Staff Recommendation	
Department Head	
Attorney	
Attorney's Comments	

Agenda Purpose Only ☐ As To Form ☐ Hold for Pickup? ☐

Financial Services Use Only

Financial Action Requested	

Budgeted	Fund Name	Current Balance	Requested Allocation	Director's Initials

Finance Comments	

County Clerk Use Only

PH was Held? ☐

Working Session

Action: New Item

Tabled

Motion

2nd by

Vote

Gwinnett County Board of Commissioners Agenda Request

GCID #	Group With GCID #:
20130192	

☐ Grants ☐ Contracts ☐ Rezoning ☐ Public Hearing

Department:	Commissioners			Date Submitted:	02/11/2013
Working Session:	02/19/2013	Business Session:	02/19/2013	Public Hearing:	
Submitted By:	Diane Kemp			Multiple Depts?	
Budget Type:				Special Routing:	
Agenda Type	Approval	Rezoning Type			

Item of Business: Locked by Purchasing: No

of appointment to the Zoning Board of Appeals. Incumbent Mike Royal. Term Expires February 28, 2014. District 3/Hunter

Attachments	None

Authorization: Chairman's Signature? No

Staff Recommendation	
Department Head	
Attorney	
Attorney's Comments	

Agenda Purpose Only ☐ As To Form ☐ Hold for Pickup? ☐

Financial Services Use Only

Financial Action Requested	

Budgeted	Fund Name	Current Balance	Requested Allocation	Director's Initials

Finance Comments	

County Clerk Use Only

PH was Held? ☐

Working Session:

Action: New Item

Tabled:

Motion:

2nd by:

Vote:

Gwinnett County Board of Commissioners Agenda Request

GCID #	Group With GCID #:
20130193	

☐ Grants ☐ Contracts ☐ Rezoning ☐ Public Hearing

Department:	Commissioners			Date Submitted:	02/11/2013
Working Session:	02/19/2013	Business Session:	02/19/2013	Public Hearing:	
Submitted By:	Diane Kemp			Multiple Depts?	
Budget Type:				Special Routing:	
Agenda Type	Approval	Rezoning Type			

Item of Business: Locked by Purchasing: No

of appointment to the Zoning Board of Appeals. Incumbent Joseph Hughes. Term Expires February 28, 2014. District 4/Heard

Attachments	None

Authorization: Chairman's Signature? No

Staff Recommendation	
Department Head	
Attorney	
Attorney's Comments	

Agenda Purpose Only ☐ As To Form ☐ Hold for Pickup? ☐

Financial Services Use Only

Financial Action Requested	

Budgeted	Fund Name	Current Balance	Requested Allocation	Director's Initials

Finance Comments	

County Clerk Use Only

PH was Held? ☐

Working Session

Action: New Item

Tabled

Motion

2nd by

Vote

Gwinnett County Board of Commissioners Agenda Request

GCID #	Group With GCID #:
20130142	

☐ Grants ☐ Contracts ☐ Rezoning ☐ Public Hearing

Department:	Financial Services			Date Submitted:	01/14/2013
Working Session:	02/19/2013	Business Session:	02/19/2013	Public Hearing:	
Submitted By:	Purchasing - Pat Elliott - SEM			Multiple Depts?	Yes
Budget Type:	Both			Special Routing:	
Agenda Type	Award	Rezoning Type			

Item of Business: Locked by Purchasing: No

BL002-13, HVAC services on an annual contract (February 21, 2013 through February 20, 2014), Department of Community Services, Department of Support Services, and Department of Water Resources, to overall low bidder Capital City Mechanical Services, Inc., base bid $481,902.80. This contract is funded 38% by the Water and Sewer Operating Fund, 28% by the Recreation Fund, 24% by the Administrative Support Fund and 10% by the Capital Project Fund.

Attachments	Summary sheet, justification letter, tabulation
Authorization: Chairman's Signature?	No
Staff Recommendation	Award
Department Head	mbwoods (2/4/2013)
Attorney	trwilliams (2/11/2013)
Attorney's Comments	

Agenda Purpose Only ☒ As To Form ☐ Hold for Pickup? ☐

Financial Services Use Only

Financial Action Requested:

Budgeted	Fund Name	Current Balance	Requested Allocation	Director's Initials
Yes	Various	*	$ 481,902.80	ajbovos (2/6/2013)

Finance Comments: * The individual balance of each fund or project is checked as items are purchased or services provided. The requested allocation is a county-wide estimate based on the recommended bid.

County Clerk Use Only

PH was Held? ☐

Working Session:

Action: New Item

Tabled:

Motion:

2nd by:

Vote:

SUMMARY – BL002-13
HVAC Services on an Annual Contract

PURPOSE:	Comprehensive and Time & Material Services for regular maintenance and on-call repairs for HVAC units and equipment in various County facilities.
LOCATION:	Various locations throughout Gwinnett County
AMOUNT TO BE SPENT:	$481,902.80
PREVIOUS CONTRACT AWARD AMOUNT:	$286,948.51 First term $1,388,384.74 Total base bid*
AMOUNT SPENT PREVIOUS CONTRACT:	$387,692.56 (12 months)
INCREASE/DECREASE (CURRENT CONTRACT VS. PREVIOUS CONTRACT):	An accurate percentage increase/decrease cannot be obtained as the requirements have changed from the previous contract. Moreover, the contract type is changing from a multi-year contract to an annual contract.
NUMBER OF BIDS/PROPOSALS MAILED:	14 82 Website viewings
NUMBER OF RESPONSES:	4
PRE-BID/PROPOSAL CONFERENCE HELD (YES/NO) **IF YES, NUMBER OF FIRMS REPRESENTED:**	Yes 8
REASONS FOR LIMITED RESPONSE (IF RELEVANT):	There are a limited amount of commercial HVAC firms with enough resources to commit to this size of project.
RENEWAL OPTION NUMBER	N/A
MARKET PRICES COMPARISON (FOR RENEWALS):	N/A
PROPOSED CONTRACT TERM:	February 21, 2013 through February 20, 2014

COMMENTS: This is a demand usage contract and actual usage may vary based on the time & materials portion of the agreement.
*The previous contract was a 5 year contract.

MEMORANDUM

THRU: Phil Hoskins
Director, Community Services

TO: Steve Murray
Purchasing Associate III

FROM: Erica Potts-Cameron
Community Services

SUBJECT: BL002-13; HVAC Services on an Annual Contract

DATE: January 11, 2013

The Department of Community Services recommends award of the above referenced procurement to the overall low bidder, Capital City Mechanical Services, Inc.

This contract is funded by the Recreation Fund.

Amount spent previous contract: $25,000.00
Estimated Amount to be spent: $25,000.00

1. Total obligations requested: $25,000.00

2. Do total obligations agree with "Action Requested"? Yes X No _____

3. Budgeted: Yes X No _____

4. Contact name: Myra Taylor Contact phone: 8836

5. Proposed Funding:

Fiscal Year (FY)	Fund	Fund Center	Cost Center	Commitment Item	WBS Element	Amount
2013	105	116015	24150007	50404216		$25,000.000

6. Transfer required: Yes No X If yes, transfer from:

Fiscal Year (FY)	Fund	Fund Center	Cost Center	Commitment Item	WBS Element	Amount

MEMORANDUM

TO: Steven Murray
Purchasing Associate III

THRU: Ron Seibenhener, Department Director
Department of Water Resources

FROM: Richard Platto, Financial Manager
Department of Water Resources

SUBJECT: Recommendation for BL002-13; HVAC Services on an Annual Contract

DATE: January 11, 2013

The Department of Water Resources recommends award of the above referenced procurement to the overall low bidder, Capital City Mechanical Services, Inc., in the amount of $181,770.00.

This contract is funded by the Water and Sewer Operating Fund.

Amount spent previous contract $159,022.87
Estimated amount to be spent for current contract $181,770.00

1. Total Obligations Requested: $181,770.00

2. Do Total Obligations agree with "Action Requested?" Yes

3. Budgeted: Yes X No ___ If yes, when was funding approved: _____

4. Contact name: Richard Platto Contact Phone: 678-376-6879

5. Proposed Funding:

Fiscal Year (FY)	Fund	Fund Center	Cost Center		Commitment Item	WBS Element	Report Cat	Amount
2013	501	111001	19010001		50404227			$46,896.65
2013	501	111001	19030003		50404227			$22,357.71
2013	501	111001	19040004		50404227			$42,534.18
2013	501	111001	19040005		50404227			$24,175.41
2013	501	111001	19040006		50404227			$7,997.87
2013	501	111001	19090003		50404227			$3,635.40
2013	501	111001	19090006		50404227			$1,817.70
2013	501	111001	19090007		50404227			$32,355.08

Transfer required: Yes ___ No _x_ If yes, transfer from: _____

Fund	Agency	Org	Activity	Object	Job Cost	Report Cat	Amount

M E M O R A N D U M

THRU: Aaron Bovos, CFO & Deputy County Administrator
Board of Commissioners

TO: Steve Murray, Purchasing Associate III
Purchasing Division

FROM: Michael Plonowski, Director
Facilities Management

SUBJECT: Recommendation for BL002-13; HVAC Services on an Annual Contract

DATE: January 9, 2013

The Facilities Management Division of the Department of Support Services recommends award of the above referenced procurement to the overall low bidder, Capital City Mechanical Services, Inc., in the amount of $275,132.80 for the portion of work assigned to Support Services.

This contract is funded 42% by the Administrative Support Fund, 41% by the Recreation Fund, and 17% by the Capital Project Fund.

Amount spent previous contract $203,669.69 (DoSS Only)
Estimated amount to be spent for current contact $275,132.80 (DoSS Only)

1. Total obligations requested: $275,132.80 (DoSS Only)

2. Do total obligations agree with "Action Requested"? Yes X No_____

3. Budgeted: Yes X No_____

4. Contact name: Michael Plonowski Contact Phone: 770-822-8015

5. Proposed Funding:

Fiscal Year (FY)	Fund	Fund Center	Cost Center	Commitment Item	WBS Element	Amount
2013	665		16600005	50404227		$95,431.50
2014	665		16600005	50404227		$19,086.30
2013	105		16030007	50404227		$93,490.00
2014	105		16030007	50404227		$18,725.00
2013	303			50404227	M-007-35-3-03	$48,400.00

6. Transfer required: Yes No X If yes, transfer from:

Fiscal Year (FY)	Fund	Fund Center	Cost Center	Commitment Item	WBS Element	Amount

Gwinnett County Board of Commissioners Agenda Request

GCID #	Group With GCID #:
20130160	

☐ Grants ☒ Contracts ☐ Rezoning ☐ Public Hearing

Department:	Community Services			Date Submitted:	01/28/2013
Working Session:	02/19/2013	Business Session:	02/19/2013	Public Hearing:	
Submitted By:	klward			Multiple Depts?	No
Budget Type:	Operating			Special Routing:	
Agenda Type	Approval/authorization	Rezoning Type			

Item of Business: Locked by Purchasing: No

for the Chairman to execute a contract with the Gwinnett Coalition for Health and Human Services, in the amount of $55,074.00 for the period of January 1, 2013 through December 31, 2013. Subject to approval by Law Department.

Attachments	Memo, Subsidy Agreement
Authorization: Chairman's Signature?	Yes
Staff Recommendation	Approval
Department Head	pphoskins (2/5/2013)
Attorney	fsfields (2/11/2013)
Attorney's Comments	

Agenda Purpose Only ☒ As To Form ☐ Hold for Pickup? ☐

Financial Services Use Only

Financial Action Requested	

Budgeted	Fund Name	Current Balance	Requested Allocation	Director's Initials
Yes	General	* $55,074	$55,074	ajbovos (2/7/2013)

Finance Comments	* The current budget in Payments to Agencies is checked as services are provided.

County Clerk Use Only

PH was Held? ☐

Working Session:
Action: New Item
Tabled:
Motion:
2nd by:
Vote:

Department of Community Services
Health and Human Services Division

75 Langley Drive • Lawrenceville, GA 30046-6935 • (tel) 770.822.8850 • (fax) 770.822.8885
www.gwinnetthumanservices.com

gwinnettcounty

MEMORANDUM

TO: Phil Hoskins, Director
Community Services

FROM: Pat Baker, Director
Health and Human Services

DATE: January 28, 2013

RE: 2013 Agreements for County Subsidy Dollars

The following budget allocations were approved by the Board of Commissioners for the 2013 Budget. We, therefore, need board authorization for the Chairman to sign, where required, contracts for the following amounts.

Board of Health	$	1,489,896.00
Coalition for HHS	$	55,074.00
DFCS	$	371,768.00
View Point Health	$	768,297.00
Gwinnett Hospital System	$	225,000.00
Total	**$**	**2,910,035.00**

STATE OF GEORGIA
COUNTY OF GWINNETT

SUBSIDY AGREEMENT

For and in consideration of the mutual promises contained herein, the sufficiency of which is acknowledged, GWINNETT COUNTY BOARD OF COMMISSIONERS, a political subdivision of the State of Georgia (hereinafter referred to as "COUNTY"), and GWINNETT COALITION FOR HEALTH AND HUMAN SERVICES, a non-profit organization duly incorporated under the laws of the State of Georgia and Internal Revenue code 501, (c)(3), proof of such status attached as exhibit "A", located at 750 S. Perry Street, Suite 312, Lawrenceville, Georgia, 30045 hereinafter referred to as "AGENCY", agree as follows:

PURPOSE: The purpose of the execution of this Agreement is solely for the purpose of providing funding from the COUNTY to the AGENCY during the calendar year 2013.

RELATIONSHIP: The AGENCY hereby represents that it is an independent contractor with regard to Gwinnett County, and this Agreement does not create the relationship of employer/employee or principal/agent between the COUNTY and the AGENCY.

SERVICES: The COUNTY recognizes the need to provide local assistance for health and human services that improve the quality of life for the community. Therefore, the COUNTY shall provide $55,074.00 cash and $14,100 In-Kind as a means of supporting provision of the following enumerated services and programs:

COALITION GOAL #1: All Gwinnett individuals and families have sufficient food to meet their nutritional needs.

COALITION GOAL #2: All Gwinnett individuals and families have adequate temporary and permanent housing.

COALITION GOAL #3: The Gwinnett community is prepared to meet the food, shelter health and human service needs of the access and functional needs populations of Gwinnett County in the event of an emergency or disaster.

COALITION GOAL #4: All Gwinnett individuals and families have sufficient transportation to meet their mobility needs.

COALITION GOAL #5: All Gwinnett health and human services agencies are prepared to meet the needs of their clients.

COALITION GOAL #6: All Gwinnett residents are engaged through community involvement, volunteerism and leadership.

COALITION GOAL #7: All Gwinnett residents are aware of, sensitive to, and value the diversity of the community.

COALITION GOAL #8: All Gwinnett individuals and families will have access to needed financial education and income counseling.

COALITION GOAL #9: All Gwinnett residents have access to affordable adult education including career training and retraining, English as a second language, and lifelong learning.

COALITION GOAL #10: All Gwinnett individuals and families have their health care needs met.

COALITION GOAL #11: All Gwinnett residents are engaged in healthy lifestyles.

COALITION GOAL #12: All Gwinnett youth are free from alcohol, tobacco, other drugs and violence.

COALITION GOAL #13: All Gwinnett residents are free from crime.

COALITION GOAL #14: All Gwinnett children will be free from abuse and neglect.

TERM: The term of this Agreement is one year to begin January 1, 2013 through December 31, 2013. Funding shall be approved in conjunction with the COUNTY's annual budget process. COUNTY shall issue payments in four equal quarterly payments beginning January 1st or upon approval of the budget for the fiscal year, whichever comes first.

ANNUAL CONTRACT: This Agreement shall be for an annual period (calendar year) only. It is expressly acknowledged that the purpose of this provision is to avoid any adverse implications of the Official Code of Georgia Section 36-30-3 concerning the binding of future commissioners.

AMENDMENTS: No modification of this Agreement shall be made unless acknowledged in a written amendment signed by both parties.

SERVICE WITHIN COUNTY: AGENCY agrees that COUNTY contributed funds will be used only within the boundaries of Gwinnett County, except for budgeted administrative costs that are specifically included in the AGENCY's Subsidy Budget Application (Attachment "A").

OPEN MEETINGS REQUIRED: AGENCY agrees to adhere to the Georgia open meeting requirements if more than 33.3% of total support is from tax funds as reflected in the AGENCY's Subsidy Budget Application (Attachment "A").

RECORDS: AGENCY's financial records and service provision records must be available for COUNTY review. AGENCY must adhere to Georgia state laws and policies with regard to expenditure reporting and auditing. A certified audit must be on file with the COUNTY for the most recent fiscal year prior to this Agreement. A certified audit for the fiscal year(s) covered by this agreement must be submitted as soon as it is available.

MEDICAL INFORMATION: AGENCY agrees to comply with the Health Insurance Portability and Accountability Act of 1996 as amended (HIPAA) as it relates to the protection of health information on both employees and clients of the AGENCY.

INDEMNIFICATION: The AGENCY agrees to indemnify and hold harmless the COUNTY and its respective agents, officers, employees and directors from and against any and all liability, loss, damages, interest, judgements and liens growing out of any and all costs and expenses (including but not limited to reasonable attorney's fees and disbursement) arising out of or incurred in connection with any and all claims, demands, suits, action or proceedings which may be brought against the COUNTY by reason of or as a result of the negligent or willful act or omission of the AGENCY, its agents, officers, employees and directors to the extent permitted by the Laws of the State of Georgia.

NOTIFICATION OF CHANGES: AGENCY agrees to report to the COUNTY any changes from the submitted Subsidy Budget Application (Attachment "A") in the AGENCY's program goals, services, management or budget. Any such changes which fall within the scope and total budget of the AGENCY's Subsidy Budget Application (Attachment "A") must be approved by the Director of the COUNTY's Department of Community Services. Any such changes which would exceed the scope and total budget of the AGENCY's Subsidy Budget Application (Attachment "A") must be approved as an Amendment to this Agreement.

METHOD OF NOTIFICATION: All notices and communications provided for hereunder shall be sent by registered or certified mail, postage prepaid, and addressed as follows:

(1) To the AGENCY

Name: Ellen Gerstein
Title: Executive Director
Agency: Gwinnett Coalition for Health and Human Services
Address: 750 S. Perry St, Suite 312
City/State/Zip: Lawrenceville, GA 30046

(2) To the COUNTY: Name: Phil Hoskins
Title: Director of Community Services
Agency: 75 Langley Drive
City/State/Zip: Lawrenceville, GA 30046

USE OF FUNDS: AGENCY agrees that funds will be used solely for the purposes outlined herein.

TERMINATION FOR CAUSE: This Agreement may be terminated for cause by the COUNTY immediately upon written notice of such termination received by the AGENCY. For purposes of this Agreement, cause for termination will include AGENCY utilization of COUNTY contributed funds for purposes other than those outlined herein, insolvency or bankruptcy of the AGENCY, failure of the AGENCY to deliver the documents as outlined in the *Records* section herein, or failure of the AGENCY to meet the other requirements in this Agreement within a reasonable period of time, not to exceed six weeks. Within sixty days of termination for cause, the AGENCY is required to repay COUNTY all COUNTY contributed funds that were utilized for purposes other than those outlined herein and any and all undisbursed COUNTY funds. The AGENCY shall not make any further disbursements of COUNTY contributed funds after receipt of notice of termination. An audit of the COUNTY contributed funds will be submitted within one year following termination indicating how and when COUNTY funds were utilized. Any differences in the audit amounts and the undisbursed amounts returned to COUNTY will be corrected within 30 days of receipt of the audit.

TERMINATION WITHOUT CAUSE: This Agreement may be terminated by either party sixty days after receipt of written notification by the other party. The AGENCY shall not make any further disbursements of COUNTY contributed funds after receipt of notice of termination. All undisbursed COUNTY contributed funds will be returned to the COUNTY at the end of the sixty day notice. An audit of the COUNTY contributed funds will be submitted within one year following termination indicating how and when COUNTY funds were utilized. Any differences in the audit amounts and the

undisbursed amounts returned to COUNTY will be corrected within 30 days of receipt of the audit.

This Agreement shall not become legally binding until fully executed by the COUNTY and AGENCY.

In witness whereof, these presents have been approved by the governing bodies of the parties and duly executed by the proper officials of each.

GWINNETT COUNTY, GEORGIA	**AGENCY**
BY: _____	**BY:** Ruth Strickland
Charlotte J. Nash, CHAIRMAN	
Board of Commissioners	**TITLE:** Chairman
ATTEST:	**ATTEST:** Greg Whitlock
_____	Secretary
County Clerk (SEAL)	**TITLE (SEAL)**

Approved as to form by:

_____

County/Staff Attorney

Gwinnett County Board of Commissioners Agenda Request

GCID #	Group With GCID #:
20130161	

☐ Grants ☒ Contracts ☐ Rezoning ☐ Public Hearing

Department:	Community Services			Date Submitted:	01/28/2013
Working Session:	02/19/2013	Business Session:	02/19/2013	Public Hearing:	
Submitted By:	klward			Multiple Depts?	No
Budget Type:	Operating			Special Routing:	
Agenda Type	Approval/authorization	Rezoning Type			

Item of Business: Locked by Purchasing: No

for the Chairman to execute a contract with Gwinnett Hospital System, Inc., to provide subsidy funding in the amount of $225,000.00 for the period of January 1, 2013 through December 31, 2013. Subject to approval by the Law Department.

Attachments	Memo, Subsidy Agreement
Authorization: Chairman's Signature?	Yes
Staff Recommendation	Approval
Department Head	pphoskins (2/5/2013)
Attorney	fsfields (2/11/2013)
Attorney's Comments	

Agenda Purpose Only ☒ As To Form ☐ Hold for Pickup? ☐

Financial Services Use Only

Financial Action Requested	

Budgeted	Fund Name	Current Balance	Requested Allocation	Director's Initials
Yes	General	* $225,000	$225,000	ajbovos (2/7/2013)

Finance Comments	* The current budget in Payments to Agencies is checked as services are provided.

County Clerk Use Only

PH was Held? ☐

Working Session

Action: New Item

Tabled

Motion

2nd by

Vote

Department of Community Services
Health and Human Services Division

75 Langley Drive • Lawrenceville, GA 30046-6935 • (tel) 770.822.8850 • (fax) 770.822.8885
www.gwinnetthumanservices.com

gwinnettcounty

MEMORANDUM

TO: Phil Hoskins, Director
Community Services

FROM: Pat Baker, Director
Health and Human Services

DATE: January 28, 2013

RE: 2013 Agreements for County Subsidy Dollars

The following budget allocations were approved by the Board of Commissioners for the 2013 Budget. We, therefore, need board authorization for the Chairman to sign, where required, contracts for the following amounts.

Board of Health	$	1,489,896.00
Coalition for HHS	$	55,074.00
DFCS	$	371,768.00
View Point Health	$	768,297.00
Gwinnett Hospital System	$	225,000.00
Total	**$**	**2,910,035.00**

STATE OF GEORGIA
COUNTY OF GWINNETT

SUBSIDY AGREEMENT

For and in consideration of the mutual promises contained herein, the sufficiency of which is acknowledged, GWINNETT COUNTY BOARD OF COMMISSIONERS, a political subdivision of the State of Georgia (hereinafter referred to as "COUNTY"), and GWINNETT HOSPITAL SYSTEM,INC., a non-profit organization duly incorporated under the laws of the State of Georgia and Internal Revenue code 501, (c)(3), proof of such status attached as exhibit "A", located at 1000 Medical Center Blvd, Lawrenceville, Georgia 30045, hereinafter referred to as "AGENCY", agree as follows:

PURPOSE: The purpose of the execution of this Agreement is solely for the purpose of providing funding from the COUNTY to the AGENCY during the calendar year 2013.

RELATIONSHIP: The AGENCY hereby represents that it is an independent contractor with regard to Gwinnett County, and this Agreement does not create the relationship of employer/employee or principal/agent between the COUNTY and the AGENCY.

SERVICES: The COUNTY recognizes the need to provide local assistance for health and human services that improve the quality of life for the community. Therefore, the COUNTY shall provide $225,000.00 as a means of supporting provision of the following enumerated services and programs:

COALITION GOAL #10: All Gwinnett individuals and families have their health care needs met.

PROGRAM/ACTIVITIES AND PERFORMANCE INDICATORS:

Inpatient admissions, outpatient visits, emergency room visits.

- **Inpatient admissions - 2,511**
- **Outpatient visits 10,355**
- **Emergency room visits 6,285**

TERM: The term of this Agreement is one year to begin January 1, 2013 through December 31, 2013. Funding shall be approved in conjunction with the COUNTY's annual budget process. COUNTY shall issue payments in four equal quarterly payments beginning January 1st or upon approval of the budget for the fiscal year, whichever comes first.

ANNUAL CONTRACT: This Agreement shall be for an annual period (calendar year) only. It is expressly acknowledged that the purpose of this provision is to avoid any adverse implications of the Official Code of Georgia Section 36-30-3 concerning the binding of future commissioners.

AMENDMENTS: No modification of this Agreement shall be made unless acknowledged in a written amendment signed by both parties.

SERVICE WITHIN COUNTY: AGENCY agrees that COUNTY contributed funds will be used only within the boundaries of Gwinnett County, except for budgeted administrative costs that are specifically included in the AGENCY's Subsidy Budget Application (Attachment "A").

OPEN MEETINGS REQUIRED: AGENCY agrees to adhere to the Georgia open meeting requirements if more than 33.3% of total support is from tax funds as reflected in the AGENCY's Subsidy Budget Application (Attachment "A").

RECORDS: AGENCY's financial records and service provision records must be available for COUNTY review. AGENCY must adhere to Georgia state laws and

policies with regard to expenditure reporting and auditing. A certified audit must be on file with the COUNTY for the most recent fiscal year prior to this Agreement. A certified audit for the fiscal year(s) covered by this agreement must be submitted as soon as it is available.

MEDICAL INFORMATION: AGENCY agrees to comply with the Health Insurance Portability and Accountability Act of 1996 as amended (HIPAA) as it relates to the protection of health information on both employees and clients of the AGENCY.

INDEMNIFICATION: The AGENCY agrees to indemnify and hold harmless the COUNTY and its respective agents, officers, employees and directors from and against any and all liability, loss, damages, interest, judgements and liens growing out of any and all costs and expenses (including but not limited to reasonable attorney's fees and disbursement) arising out of or incurred in connection with any and all claims, demands, suits, action or proceedings which may be brought against the COUNTY by reason of or as a result of the negligent or willful act or omission of the AGENCY, its agents, officers, employees and directors to the extent permitted by the Laws of the State of Georgia.

NOTIFICATION OF CHANGES: AGENCY agrees to report to the COUNTY any changes from the submitted Subsidy Budget Application (Attachment "A") in the AGENCY's program goals, services, management or budget. Any such changes which fall within the scope and total budget of the AGENCY's Subsidy Budget Application (Attachment "A") must be approved by the Director of the COUNTY's Department of Community Services. Any such changes which would exceed the scope and total budget of the AGENCY's Subsidy Budget Application (Attachment "A") must be approved as an Amendment to this Agreement.

METHOD OF NOTIFICATION: All notices and communications provided for hereunder shall be sent by registered or certified mail, postage prepaid, and addressed as follows:

(1)	To the AGENCY	Name:	Philip R. Wolfe
		Title:	President, CEO
		Agency:	Gwinnett Hospital System
		Address:	1000 Medical Center Blvd.
		City/State/Zip:	Lawrenceville, GA 30045
(2)	To the COUNTY:	Name:	Phil Hoskins
		Title:	Director of Community Services
		Agency:	75 Langley Drive
		City/State/Zip:	Lawrenceville, GA 30046

USE OF FUNDS: AGENCY agrees that funds will be used solely for the purposes outlined herein.

TERMINATION FOR CAUSE: This Agreement may be terminated for cause by the COUNTY immediately upon written notice of such termination received by the AGENCY. For purposes of this Agreement, cause for termination will include AGENCY utilization of COUNTY contributed funds for purposes other than those outlined herein, insolvency or bankruptcy of the AGENCY, failure of the AGENCY to deliver the documents as outlined in the *Records* section herein, or failure of the AGENCY to meet the other requirements in this Agreement within a reasonable period of time, not to exceed six weeks. Within sixty days of termination for cause, the AGENCY is required to repay COUNTY all COUNTY contributed funds that were utilized for purposes other than those outlined herein and any and all undisbursed COUNTY funds. The AGENCY shall not make any further disbursements of COUNTY contributed funds after receipt of notice of termination. An audit of the COUNTY contributed funds will be submitted within one year following termination indicating how and when COUNTY funds were utilized. Any differences in the audit amounts and the undisbursed amounts returned to COUNTY will be corrected within 30 days of receipt of the audit.

TERMINATION WITHOUT CAUSE: This Agreement may be terminated by either party sixty days after receipt of written notification by the other party. The AGENCY shall not make any further disbursements of COUNTY contributed funds after receipt of notice of termination. All undisbursed COUNTY contributed funds will be returned to the COUNTY at the end of the sixty day notice. An audit of the COUNTY contributed funds will be submitted within one year following termination indicating how and when COUNTY funds were utilized. Any differences in the audit amounts and the undisbursed amounts returned to COUNTY will be corrected within 30 days of receipt of the audit.

This Agreement shall not become legally binding until fully executed by the COUNTY and AGENCY.

In witness whereof, these presents have been approved by the governing bodies of the parties and duly executed by the proper officials of each.

GWINNETT COUNTY, GEORGIA	AGENCY
BY: _____	BY: _____
Charlotte J. Nash, CHAIRMAN Board of Commissioners	TITLE: President & CEO
ATTEST:	ATTEST: _____
_____	General Counsel + Secretary
County Clerk (SEAL)	TITLE (SEAL)

Approved as to form by:

_____

County/Staff Attorney

GWINNETT HOSPITAL SYSTEM, INC. CORPORATE SEAL 1992 GEORGIA

Marie C. _____

Notary Public, Gwinnett County, GA
My Commission Expires 09/26/2014

Gwinnett County Board of Commissioners Agenda Request

GCID #	Group With GCID #:
20130162	

☐ Grants ☒ Contracts ☐ Rezoning ☐ Public Hearing

Department:	Community Services			Date Submitted:	01/28/2013
Working Session:	02/19/2013	Business Session:	02/19/2013	Public Hearing:	
Submitted By:	klward			Multiple Depts?	No
Budget Type:	Operating			Special Routing:	
Agenda Type	Approval/authorization	Rezoning Type			

Item of Business: Locked by Purchasing: No

for the Chairman to execute a contract with View Point Health, in the amount of $768,297.00 for the period of January 1, 2013 through December 31, 2013. Subject to approval by Law Department.

Attachments	Memo, Subsidy Agreement
Authorization: Chairman's Signature?	Yes
Staff Recommendation	Approval
Department Head	pphoskins (2/5/2013)
Attorney	fsfields (2/11/2013)
Attorney's Comments	

Agenda Purpose Only ☒ As To Form ☐ Hold for Pickup? ☐

Financial Services Use Only

Financial Action Requested	

Budgeted	Fund Name	Current Balance	Requested Allocation	Director's Initials
Yes	General	* $768,297	$768,297	ajbovos (2/7/2013)

Finance Comments	* The current budget in Payments to Agencies is checked as services are provided.

County Clerk Use Only

PH was Held? ☐

Working Session

Action: New Item

Tabled

Motion

2nd by

Vote

Department of Community Services
Health and Human Services Division

75 Langley Drive • Lawrenceville, GA 30046-6935 • (tel) 770.822.8850 • (fax) 770.822.8885
www.gwinnetthumanservices.com

gwinnettcounty

MEMORANDUM

TO: Phil Hoskins, Director
Community Services

FROM: Pat Baker, Director
Health and Human Services

DATE: January 28, 2013

RE: 2013 Agreements for County Subsidy Dollars

The following budget allocations were approved by the Board of Commissioners for the 2013 Budget. We, therefore, need board authorization for the Chairman to sign, where required, contracts for the following amounts.

Board of Health	$	1,489,896.00
Coalition for HHS	$	55,074.00
DFCS	$	371,768.00
View Point Health	$	768,297.00
Gwinnett Hospital System	$	225,000.00
Total	**$**	**2,910,035.00**

STATE OF GEORGIA
COUNTY OF GWINNETT

SUBSIDY AGREEMENT

For and in consideration of the mutual promises contained herein, the sufficiency of which is acknowledged, GWINNETT COUNTY BOARD OF COMMISSIONERS, a political subdivision of the State of Georgia (hereinafter referred to as "COUNTY"), and VIEW POINT HEALTH, located at 175 Gwinnett Drive, Lawrenceville, GA 30046-8444, hereinafter referred to as "AGENCY", agree as follows:

PURPOSE: The purpose of the execution of this Agreement is solely for the purpose of providing funding from the COUNTY to the AGENCY during the calendar year 2013

RELATIONSHIP: The AGENCY hereby represents that it is an independent contractor with regard to Gwinnett County, and this Agreement does not create the relationship of employer/employee or principal/agent between the COUNTY and the AGENCY.

SERVICES: The COUNTY recognizes the need to provide local assistance for health and human services that improve the quality of life for the community. Therefore, the COUNTY shall provide $768,297 and $77,672 in-kind as a means of supporting provision of the following enumerated services and programs:

COALITION GOAL #11: All Gwinnett individuals and families have their care needs met.

PROGRAM/SERVICES AND PERFORMANCE INDICATORS:

View Point Health's Mental Health and Substance Abuse Programs

- 5,000 people served with Adult Mental Health Services
- 100 people served with C&A Mental Health Services
- 1,000 people served with Adult C&A Substance Abuse Services
- 5,000 people served with Court Services (substance abuse)

COALITION GOAL #2: All Gwinnett individuals and families have adequate temporary and permanent housing.

PROGRAM/ACTIVITIES AND PERFORMANCE INDICATORS:

View Point Health Developmental Disabilities and Residential Program

- 8 consumers in two homes will be served and cared for 24/7 365 days of 2013; 50 clients who would be otherwise homeless, will be housed.

COALITION GOAL #4: All Gwinnett individuals and families have sufficient transportation to meet their mobility needs.

PROGRAM/ACTIVITIES AND PERFORMANCE INDICATORS:

View Point Health Coordinated Transportation Program

- Approximately 50 consumers will be transported daily.

TERM: The term of this Agreement is one year to begin January 1, 2013 through December 31, 2013. Funding shall be approved in conjunction with the COUNTY's annual budget process. COUNTY shall issue payments in four equal quarterly payments beginning January 1st or upon approval of the budget for the fiscal year, whichever comes first.

ANNUAL CONTRACT: This Agreement shall be for an annual period (calendar year) only. It is expressly acknowledged that the purpose of this provision is to avoid any adverse implications of the Official Code of Georgia Section 36-30-3 concerning the binding of future commissioners.

AMENDMENTS: No modification of this Agreement shall be made unless acknowledged in a written amendment signed by both parties.

SERVICE WITHIN COUNTY: AGENCY agrees that COUNTY contributed funds will be used only within the boundaries of Gwinnett County, except for budgeted administrative costs that are specifically included in the AGENCY's Subsidy Budget Application (Attachment "A").

OPEN MEETINGS REQUIRED: AGENCY agrees to adhere to the Georgia open meeting requirements if more than 33.3% of total support is from tax funds as reflected in the AGENCY's Subsidy Budget Application (Attachment "A").

RECORDS: AGENCY's financial records and service provision records must be available for COUNTY review. AGENCY must adhere to Georgia state laws and policies with regard to expenditure reporting and auditing. A certified audit must be on file with the COUNTY for the most recent fiscal year prior to this Agreement. A certified audit for the fiscal year(s) covered by this agreement must be submitted as soon as it is available.

MEDICAL INFORMATION: AGENCY agrees to comply with the Health Insurance Portability and Accountability Act of 1996 as amended (HIPAA) as it relates to the protection of health information on both employees and clients of the AGENCY.

INDEMNIFICATION: The AGENCY agrees to indemnify and hold harmless the COUNTY and its respective agents, officers, employees and directors from and against any and all liability, loss, damages, interest, judgements and liens growing out of any and all costs and expenses (including but not limited to reasonable attorney's fees and disbursement) arising out of or incurred in connection with any and all claims, demands, suits, action or proceedings which may be brought against the COUNTY by reason of or as a result of the negligent or willful act or omission of the AGENCY, its agents, officers, employees and directors to the extent permitted by the Laws of the State of Georgia.

NOTIFICATION OF CHANGES: AGENCY agrees to report to the COUNTY any changes from the submitted Subsidy Budget Application

(Attachment "A") in the AGENCY's program goals, services, management or budget. Any such changes which fall within the scope and total budget of the AGENCY's Subsidy Budget Application (Attachment "A") must be approved by the Director of

the COUNTY's Department of Community Services. Any such changes which would exceed the scope and total budget of the AGENCY's Subsidy Budget Application (Attachment "A") must be approved as an Amendment to this Agreement.

METHOD OF NOTIFICATION: All notices and communications provided for hereunder shall be sent by registered or certified mail, postage prepaid, and addressed as follows:

(1)	To the AGENCY	Name:	David O. Crews
		Title:	Executive Director
		Agency:	View Point Health
		Address:	P.O. Box 687
		City/State/Zip:	Lawrenceville, GA 30046
(2)	To the COUNTY:	Name:	Phil Hoskins
		Title:	Director of Community Services
		Agency:	75 Langley Drive
		City/State/Zip:	Lawrenceville, GA 30046

USE OF FUNDS: AGENCY agrees that funds will be used solely for the purposes outlined herein.

TERMINATION FOR CAUSE: This Agreement may be terminated for cause by the COUNTY immediately upon written notice of such termination received by the AGENCY. For purposes of this Agreement, cause for termination will include AGENCY utilization of COUNTY contributed funds for purposes other than those outlined herein, insolvency or bankruptcy of the AGENCY, failure of the AGENCY to deliver the documents as outlined in the *Records* section herein, or failure of the AGENCY to meet the other requirements in this Agreement within a reasonable period of time, not to exceed six weeks. Within sixty days of termination for cause, the AGENCY is required to repay COUNTY all COUNTY contributed funds that were utilized for purposes other than those outlined herein and any and all undisbursed

COUNTY funds. The AGENCY shall not make any further disbursements of COUNTY contributed funds after receipt of notice of termination. An audit of the COUNTY contributed funds will be submitted within one year following termination indicating how and when COUNTY funds were utilized. Any differences in the audit amounts and the undisbursed amounts returned to COUNTY will be corrected within 30 days of receipt of the audit.

TERMINATION WITHOUT CAUSE: This Agreement may be terminated by either party sixty days after receipt of written notification by the other party. The AGENCY shall not make any further disbursements of COUNTY contributed funds after receipt of notice of termination. All undisbursed COUNTY contributed funds will be returned to the COUNTY at the end of the sixty day notice. An audit of the COUNTY contributed funds will be submitted within one year following termination indicating how and when COUNTY funds were utilized. Any differences in the audit amounts and the undisbursed amounts returned to COUNTY will be corrected within 30 days of receipt of the audit.

This Agreement shall not become legally binding until fully executed by the COUNTY and AGENCY.

In witness whereof, these presents have been approved by the governing bodies of the parties and duly executed by the proper officials of each.

GWINNETT COUNTY, GEORGIA

BY: _____
Charlotte J. Nash, Chairman
Board of Commissioners

ATTEST:

_____
County Clerk (SEAL)

AGENCY

BY: _____

TITLE: CEO

ATTEST: _____

Asst. Secretary
TITLE (SEAL)

Approved as to form by:

_____
County/Staff Attorney

Melissa R. Knight

MELISSA R. KNIGHT NOTARY PUBLIC GEORGIA WALTON COUNTY EXPIRES OCT. 10, 2013

Gwinnett County Board of Commissioners Agenda Request

GCID #	Group With GCID #:
20130163	

☐ Grants ☒ Contracts ☐ Rezoning ☐ Public Hearing

Department:	Community Services			Date Submitted:	01/28/2013
Working Session:	02/19/2013	Business Session:	02/19/2013	Public Hearing:	
Submitted By:	klward			Multiple Depts?	No
Budget Type:	Operating			Special Routing:	
Agenda Type	Approval/authorization	Rezoning Type			

Item of Business: Locked by Purchasing: No

for the Chairman to execute a contract with the Gwinnett County Department of Family and Children Services, in the amount of $371,768.00 for the period of January 1, 2013 through December 31, 2013. Subject to approval by Law Department.

Attachments	Memo, Subsidy Agreement
Authorization: Chairman's Signature?	Yes
Staff Recommendation	Approval
Department Head	pphoskins (2/5/2013)
Attorney	fsfields (2/11/2013)
Attorney's Comments	

Agenda Purpose Only ☒ As To Form ☐ Hold for Pickup? ☐

Financial Services Use Only

Financial Action Requested				
Budgeted	Fund Name	Current Balance	Requested Allocation	Director's Initials
Yes	General	*$371,768	$371,768	ajbovos (2/7/2013)
Finance Comments	*The current budget in Payments to Agencies is checked as services are provided.			

County Clerk Use Only

PH was Held? ☐

Working Session:
Action: New Item
Tabled:
Motion:
2nd by:
Vote:

Department of Community Services
Health and Human Services Division

75 Langley Drive • Lawrenceville, GA 30046-6935 • (tel) 770.822.8850 • (fax) 770.822.8885
www.gwinnetthumanservices.com

gwinnettcounty

MEMORANDUM

TO: Phil Hoskins, Director
Community Services

FROM: Pat Baker, Director
Health and Human Services

DATE: January 28, 2013

RE: 2013 Agreements for County Subsidy Dollars

The following budget allocations were approved by the Board of Commissioners for the 2013 Budget. We, therefore, need board authorization for the Chairman to sign, where required, contracts for the following amounts.

Board of Health	$	1,489,896.00
Coalition for HHS	$	55,074.00
DFCS	$	371,768.00
View Point Health	$	768,297.00
Gwinnett Hospital System	$	225,000.00
Total	**$**	**2,910,035.00**

STATE OF GEORGIA
COUNTY OF GWINNETT

SUBSIDY AGREEMENT

For and in consideration of the mutual promises contained herein, the sufficiency of which is acknowledged, GWINNETT COUNTY BOARD OF COMMISSIONERS, a political subdivision of the State of Georgia (hereinafter referred to as "COUNTY"), and GWINNETT COUNTY DEPARTMENT OF FAMILY AND CHILDREN SERVICES, a field office of the Georgia Department of Human Resources Division of Family and Children Services, located at 1 Justice Square, 446 West Crogan Street, Lawrenceville, GA 30046, hereinafter referred to as "AGENCY", agree as follows:

PURPOSE: The purpose of the execution of this Agreement is solely for the purpose of providing funding from the COUNTY to the AGENCY during the calendar year 2013.

RELATIONSHIP: The AGENCY hereby represents that it is an independent contractor with regard to Gwinnett County, and this Agreement does not create the relationship of employer/employee or principal/agent between the COUNTY and the AGENCY.

SERVICES: The COUNTY recognizes the need to provide local assistance for health and human services that improve the quality of life for the community. Therefore, the COUNTY shall provide $371,768.00 cash and $62,382 in-kind as a means of supporting provision of the following enumerated services and programs:

COALITION GOAL #10: All Gwinnett individuals and families have their healthcare needs met.

PROGRAM/ACTIVITIES AND PERFORMANCE INDICATORS:

Medicaid Eligibility Services for Aged, Blind and Disabled Persons and Waivered

Programs for Children.

- Increase the number of elderly and disabled persons served by 6% in 2012. Baseline to be established by 12-31-11 OFI Data. DHR Office of Family Independence Monthly Activity Report.
- Increase number of families and children on Medicaid by 10% in 2010. Baseline to be established by 12-31-09 OFI Data. DHR Office of Family Independence Monthly Activity Report.

COALITION GOAL #14: All Gwinnett children will be free from abuse and neglect.

PROGRAM/ACTIVITIES AND PERFORMANCE INDICATORS:

To respond quickly to reports of child abuse and neglect, and to prevent the recurrence of neglect. To provide Foster Care Services to children, youth, and their families. To work within a system of care in the community to link resources, services and reporting agencies to ensure Gwinnett children do not reside in unsafe living situations. To train and retain a competent workforce who have the capacity to meet the needs of Gwinnett's complex and growing community. To fund transportation needs of foster children to visit with siblings. To transport foster children to doctor's visits and therapy.

- Exceed Federal guidelines for response to validated reports of abuse. Maintain less than 5% of children re-entering foster care due to maltreatment. Baseline to be established by 12-31-11 data. Increase the number of foster children placed with relatives by 5%. Baseline to be established by 12-31-11 data. DHR Key Performance Indicator Data.

COALITION GOAL #2: All Gwinnett individuals and families have adequate temporary and permanent housing.

PROGRAM/ACTIVITIES AND PERFORMANCE INDICATORS:

To provide emergency utility assistance to clients who are at risk of becoming homeless.

- Respond timely (within 2 days) to emergency request for utility assistance.
- Reduce the percentage of homeless persons from 910 in 2008 to 819 in

2012(as stated in the Coalition Strategic Plan.)

- Monthly General Assistance Reports.

COALITION GOAL # 6: All Gwinnett residents are engaged through community involvement, volunteerism and leadership.

PROGRAM/ACTIVITIES AND PERFORMANCE INDICATORS:

Expand linkages between the agency, its staff and leadership and the youth it serves, with the resources and opportunities available in the community.

- Increase the percentage of staff involved in community and community leadership programs by 5% in 2012.
- Increase the percentage of teens and youth who participate in community activities by 5% in 2012. DHR/DFCS Key Performance Indicators, Gwinnett DFCS Monthly Budget Reports.

TERM: The term of this Agreement is one year to begin January 1, 2013 through December 31, 2013. Funding shall be approved in conjunction with the COUNTY's annual budget process. COUNTY shall issue payments in four equal quarterly payments beginning January 1st or upon approval of the budget for the fiscal year, whichever comes first.

ANNUAL CONTRACT: This Agreement shall be for an annual period (calendar year) only. It is expressly acknowledged that the purpose of this provision is to avoid any adverse implications of the Official Code of Georgia Section 36-30-3 concerning the binding of future commissioners.

AMENDMENTS: No modification of this Agreement shall be made unless acknowledged in a written amendment signed by both parties.

SERVICE WITHIN COUNTY: AGENCY agrees that COUNTY contributed funds will be used only within the boundaries of Gwinnett County, except for budgeted administrative costs that are specifically included in the AGENCY's Subsidy Budget

Application (Attachment "A").

OPEN MEETINGS REQUIRED: AGENCY agrees to adhere to the Georgia open meeting requirements if more than 33.3% of total support is from tax funds as reflected in the AGENCY's Subsidy Budget Application (Attachment "A").

RECORDS: AGENCY's financial records and service provision records must be available for COUNTY review. AGENCY must adhere to Georgia state laws and policies with regard to expenditure reporting and auditing. A certified audit must be on file with the COUNTY for the most recent fiscal year prior to this Agreement. A certified audit for the fiscal year(s) covered by this agreement must be submitted as soon as it is available.

MEDICAL INFORMATION: AGENCY agrees to comply with the Health Insurance Portability and Accountability Act of 1996 as amended (HIPAA) as it relates to the protection of health information on both employees and clients of the AGENCY.

INDEMNIFICATION: The AGENCY agrees to indemnify and hold harmless the COUNTY and its respective agents, officers, employees and directors from and against any and all liability, loss, damages, interest, judgements and liens growing out of any and all costs and expenses (including but not limited to reasonable attorney's fees and disbursement) arising out of or incurred in connection with any and all claims, demands, suits, action or proceedings which may be brought against the COUNTY by reason of or as a result of the negligent or willful act or omission of the AGENCY, its agents, officers, employees and directors to the extent permitted by the Laws of the State of Georgia.

NOTIFICATION OF CHANGES: AGENCY agrees to report to the COUNTY any changes from the submitted Subsidy Budget Application (Attachment "A") in the AGENCY's program goals, services, management or budget. Any such changes which fall within the scope and total budget of the AGENCY's Subsidy Budget

Application (Attachment "A") must be approved by the Director of the COUNTY's Department of Community Services. Any such changes which would exceed the scope and total budget of the AGENCY's Subsidy Budget Application (Attachment "A") must be approved as an Amendment to this Agreement.

METHOD OF NOTIFICATION: All notices and communications provided for hereunder shall be sent by registered or certified mail, postage prepaid, and addressed as follows:

(1) To the AGENCY

Name: D'Anna K. Liber
Title: Gwinnett County Director
Agency: Gwinnett Department of Family and Children's Services
Address: 1 Justice Square
446 West Crogan Street
City/State/Zip: Lawrenceville, GA 30046

(2) To the COUNTY:

Name: Phil Hoskins
Title: Director of Community Services
Agency: 75 Langley Drive
City/State/Zip: Lawrenceville, GA 30046

USE OF FUNDS: AGENCY agrees that funds will be used solely for the purposes outlined herein.

TERMINATION FOR CAUSE: This Agreement may be terminated for cause by the COUNTY immediately upon written notice of such termination received by the AGENCY. For purposes of this Agreement, cause for termination will include AGENCY utilization of COUNTY contributed funds for purposes other than those outlined herein, insolvency or bankruptcy of the AGENCY, failure of the AGENCY to deliver the documents as outlined in the *Records* section herein, or failure of the AGENCY to meet the other requirements in this Agreement within a reasonable

period of time, not to exceed six weeks. Within sixty days of termination for cause, the AGENCY is required to repay COUNTY all COUNTY contributed funds that were utilized for purposes other than those outlined herein and any and all undisbursed COUNTY funds. The AGENCY shall not make any further disbursements of COUNTY contributed funds after receipt of notice of termination. An audit of the COUNTY contributed funds will be submitted within one year following termination indicating how and when COUNTY funds were utilized. Any differences in the audit amounts and the undisbursed amounts returned to COUNTY will be corrected within 30 days of receipt of the audit.

TERMINATION WITHOUT CAUSE: This Agreement may be terminated by either party, sixty days after receipt of written notification by the other party. The AGENCY shall not make any further disbursements of COUNTY contributed funds after receipt of notice of termination. All undisbursed COUNTY contributed funds will be returned to the COUNTY at the end of the sixty day notice. An audit of the COUNTY contributed funds will be submitted within one year following termination indicating how and when COUNTY funds were utilized. Any differences in the audit amounts and the undisbursed amounts returned to COUNTY will be corrected within 30 days of receipt of the audit.

This Agreement shall not become legally binding until fully executed by the COUNTY and AGENCY.

In witness whereof, these presents have been approved by the governing bodies of the parties and duly executed by the proper officials of each.

GWINNETT COUNTY, GEORGIA **AGENCY**

BY: _____ **BY:** D'Aaron K. Wilder

Charlotte J. Nash, CHAIRMAN
Board of Commissioners **TITLE:** County Director

ATTEST: **ATTEST:** Carol R P Grant

_____ Administrative Assistant

County Clerk (SEAL) **TITLE (SEAL)**

Approved as to form by:

My Commission Expires On
November 26, 2016

_____

County/Staff Attorney

Gwinnett County Board of Commissioners Agenda Request

GCID #	Group With GCID #:
20130166	

☐ Grants ☒ Contracts ☐ Rezoning ☐ Public Hearing

Department:	Community Services			Date Submitted:	01/28/2013
Working Session:	02/19/2013	Business Session:	02/19/2013	Public Hearing:	
Submitted By:	klward			Multiple Depts?	No
Budget Type:	Operating			Special Routing:	
Agenda Type	Approval/authorization	Rezoning Type			

Item of Business: Locked by Purchasing: No

for the Chairman to execute a contract with the Gwinnett County Board of Health d/b/a Gwinnett County Health Department, in the amount of $1,489,896.00 for the period of January 1, 2013 through December 31, 2013. Subject to approval by Law Department.

Attachments	Memo, Subsidy Agreement
Authorization: Chairman's Signature?	Yes
Staff Recommendation	Approval
Department Head	pphoskins (2/5/2013)
Attorney	fsfields (2/11/2013)
Attorney's Comments	

Agenda Purpose Only ☒ As To Form ☐ Hold for Pickup? ☐

Financial Services Use Only

Financial Action Requested				
Budgeted	Fund Name	Current Balance	Requested Allocation	Director's Initials
Yes	General Fund	$1,489,896*	$1,489,896	ajbovos (2/8/2013)
Finance Comments	* The current budget in Payments to Agencies is checked as services are provided.			

County Clerk Use Only

PH was Held? ☐

Working Session:
Action: New Item
Tabled:
Motion:
2nd by:
Vote:

Department of Community Services
Health and Human Services Division

75 Langley Drive • Lawrenceville, GA 30046-6935 • (tel) 770.822.8850 • (fax) 770.822.8885
www.gwinnetthumanservices.com

gwinnettcounty

MEMORANDUM

TO: Phil Hoskins, Director
Community Services

FROM: Pat Baker, Director
Health and Human Services

DATE: January 28, 2013

RE: 2013 Agreements for County Subsidy Dollars

The following budget allocations were approved by the Board of Commissioners for the 2013 Budget. We, therefore, need board authorization for the Chairman to sign, where required, contracts for the following amounts.

Board of Health	$	1,489,896.00
Coalition for HHS	$	55,074.00
DFCS	$	371,768.00
View Point Health	$	768,297.00
Gwinnett Hospital System	$	225,000.00
Total	**$**	**2,910,035.00**

STATE OF GEORGIA
COUNTY OF GWINNETT

SUBSIDY AGREEMENT

For and in consideration of the mutual promises contained herein, the sufficiency of which is acknowledged, GWINNETT COUNTY BOARD OF COMMISSIONERS, a political subdivision of the State of Georgia (hereinafter referred to as "COUNTY"), and GWINNETT COUNTY BOARD OF HEALTH d/b/a GWINNETT COUNTY HEALTH DEPARTMENT, located at 2570 Riverside Parkway, P.O. Box 897, GA 30046, hereinafter referred to as "AGENCY", agree as follows:

PURPOSE: The purpose of the execution of this Agreement is solely for the purpose of providing funding from the COUNTY to the AGENCY during the calendar year 2013.

RELATIONSHIP: The AGENCY hereby represents that it is an independent contractor with regard to Gwinnett County, and this Agreement does not create the relationship of employer/employee or principal/agent between the COUNTY and the AGENCY.

SERVICES: The COUNTY recognizes the need to provide local assistance for health and human services that improve the quality of life for the community. Therefore, the COUNTY shall provide $1,489,896.00 cash and $1,105,506 in kind as a means of supporting provision of the following enumerated services and programs:

COALITION GOAL #1: All Gwinnett residents will be actively involved citizens and live in communities that are safe from crime and environmental health hazards.

PROGRAMS/ACTIVITIES AND PERFORMANCE INDICATORS:

Inspect and issue health permits to local area restaurants, county septic system installations and public pools; and inspect hotels/motels for sanitation and enforcement violations.

- 484 complaints were investigated
- 351 septic system inspections
- 6,620 restaurant inspections
- 4082 swimming pool inspections
- 227 hotel and motel inspections

COALITION GOAL #2: Physical and mental health services will be available to all Gwinnett residents.

PROGRAMS/ACTIVITIES AND PERFORMANCE INDICATORS:

Clinic services to include:

- 39,249 women, infants and children enrolled in WIC
- 5,963 women receive 88,190 family planning services
- 3,401 women screened for cervical cancer (pap smears) and breast cancer (mammograms). All abnormalities were linked with evaluations/treatment with 9,332 procedures performed by clinicians in the 3 health centers
- 49 new TB cases diagnosed and treated, 900 contact interviews and 62 field investigations; 1,409 TB contacts, suspects and cases received 12,857 procedures in the clinics and 5,432 in the home environment. 8,891 TB skin tests were performed in the clinics and 999 were performed in the field.
- 7,722 children receive comprehensive health check exams
- 16,355 dental procedures performed at 3,769 child dental visits.
- 3,338 pit and fissure sealants were provided to 1,011 children.
- 16,832 students received education, screenings, cleanings, fluoride treatment and/or referrals in Gwinnett County Schools.
- 32 community presentations were done for influenza. Over 127,417 immunizations, and 7,400 travel vaccines were administered to Gwinnett citizens in the clinics.

TERM: The term of this Agreement is one year to begin January 1, 2013 through December 31, 2013. Funding shall be approved in conjunction with the COUNTY's annual budget process. COUNTY shall issue payments in four equal quarterly payments beginning January 1st or upon approval of the budget for the fiscal year, whichever comes first.

ANNUAL CONTRACT: This Agreement shall be for an annual period (calendar year) only. It is expressly acknowledged that the purpose of this provision is to avoid any adverse implications of the Official Code of Georgia Section 36-30-3 concerning the binding of future commissioners.

AMENDMENTS: No modification of this Agreement shall be made unless acknowledged in a written amendment signed by both parties.

SERVICE WITHIN COUNTY: AGENCY agrees that COUNTY contributed funds will be used only within the boundaries of Gwinnett County, except for budgeted administrative costs that are specifically included in the AGENCY's Subsidy Budget Application (Attachment "A").

OPEN MEETINGS REQUIRED: AGENCY agrees to adhere to the Georgia open meeting requirements if more than 33.3% of total support is from tax funds as reflected in the AGENCY's Subsidy Budget Application (Attachment "A").

RECORDS: AGENCY's financial records and service provision records must be available for COUNTY review. AGENCY must adhere to Georgia state laws and policies with regard to expenditure reporting and auditing. A certified audit must be on file with the COUNTY for the most recent fiscal year prior to this Agreement. A certified audit for the fiscal year(s) covered by this agreement must be submitted as soon as it is available.

MEDICAL INFORMATION: AGENCY agrees to comply with the Health Insurance Portability and Accountability Act of 1996 as amended (HIPAA) as it relates to the protection of health information on both employees and clients of the AGENCY.

INDEMNIFICATION: The AGENCY agrees to indemnify and hold harmless the COUNTY and its respective agents, officers, employees and directors from and against any and all liability, loss, damages, interest, judgements and liens growing out of any and all costs and expenses (including but not limited to reasonable attorney's fees and disbursement) arising out of or incurred in connection with any and all claims, demands, suits, action or proceedings which may be brought against the COUNTY by reason of or as a result of the negligent or willful act or omission of the AGENCY, its agents, officers, employees and directors to the extent permitted by the Laws of the State of Georgia.

NOTIFICATION OF CHANGES: AGENCY agrees to report to the COUNTY any changes from the submitted Subsidy Budget Application (Attachment "A") in the AGENCY's program goals, services, management or budget. Any such changes which fall within the scope and total budget of the AGENCY's Subsidy Budget Application (Attachment "A") must be approved by the Director of the COUNTY's Department of Community Services. Any such changes which would exceed the scope and total budget of the AGENCY's Subsidy Budget Application (Attachment "A") must be approved as an Amendment to this Agreement.

METHOD OF NOTIFICATION: All notices and communications provided for hereunder shall be sent by registered or certified mail, postage prepaid, and addressed as follows:

(1)	To the AGENCY	Name:	Lloyd M. Hofer, M.D., M.P.H.
		Title:	Medical Director
		Agency:	Gwinnett Board of Health
		Address:	P.O. Box 897
		City/State/Zip:	Lawrenceville, GA 30045-0897

(2) To the COUNTY: Name: Phil Hoskins
Title: Director of Community Services
Agency: 75 Langley Drive
City/State/Zip: Lawrenceville, GA 30046

USE OF FUNDS: AGENCY agrees that funds will be used solely for the purposes outlined herein.

TERMINATION FOR CAUSE: This Agreement may be terminated for cause by the COUNTY immediately upon written notice of such termination received by the AGENCY. For purposes of this Agreement, cause for termination will include AGENCY utilization of COUNTY contributed funds for purposes other than those outlined herein, insolvency or bankruptcy of the AGENCY, failure of the AGENCY to deliver the documents as outlined in the *Records* section herein, or failure of the AGENCY to meet the other requirements in this Agreement within a reasonable period of time, not to exceed six weeks. Within sixty days of termination for cause, the AGENCY is required to repay COUNTY all COUNTY contributed funds that were utilized for purposes other than those outlined herein and any and all undisbursed COUNTY funds. The AGENCY shall not make any further disbursements of COUNTY contributed funds after receipt of notice of termination. An audit of the COUNTY contributed funds will be submitted within one year following termination indicating how and when COUNTY funds were utilized. Any differences in the audit amounts and the undisbursed amounts returned to COUNTY will be corrected within 30 days of receipt of the audit.

TERMINATION WITHOUT CAUSE: This Agreement may be terminated by either party sixty days after receipt of written notification by the other party. The AGENCY shall not make any further disbursements of COUNTY contributed funds after receipt of notice of termination. All undisbursed COUNTY contributed funds will be returned to

the COUNTY at the end of the sixty day notice. An audit of the COUNTY contributed funds will be submitted within one year following termination indicating how and when COUNTY funds were utilized. Any differences in the audit amounts and the undisbursed amounts returned to COUNTY will be corrected within 30 days of receipt of the audit.

This Agreement shall not become legally binding until fully executed by the COUNTY and AGENCY.

In witness whereof, these presents have been approved by the governing bodies of the parties and duly executed by the proper officials of each.

GWINNETT COUNTY, GEORGIA	AGENCY
BY: _____	BY: _____
Charlotte J. Nash, Chairman Board of Commissioners	TITLE: Director Gwinnett County BOH
ATTEST:	ATTEST: Suzette S. Gonzales Secretary
_____	_____
County Clerk (SEAL)	TITLE (SEAL)

Approved as to form by:

_____

County/Staff Attorney

Gwinnett County Board of Commissioners Agenda Request

GCID #	Group With GCID #:
20130171	

☐ Grants ☒ Contracts ☐ Rezoning ☐ Public Hearing

Department:	Community Services			Date Submitted:	02/05/2013
Working Session:	02/19/2013	Business Session:	02/19/2013	Public Hearing:	
Submitted By:	mjtaylor			Multiple Depts?	No
Budget Type:	Neither			Special Routing:	
Agenda Type	Approval/authorization	Rezoning Type			

Item of Business: Locked by Purchasing: No

for the Chairman to execute a license agreement between Gwinnett County and the Greater Lilburn Athletic Association, Inc. for the purpose of the installation and maintenance of new scoreboards at the Lions Club Park baseball and softball fields at no cost to the county, District 2/Howard

Attachments	Justification Memo; License Agreement
Authorization: Chairman's Signature?	Yes
Staff Recommendation	
Department Head	pphoskins (2/5/2013)
Attorney	fsfields (2/11/2013)
Attorney's Comments	

Agenda Purpose Only ☒ As To Form ☐ Hold for Pickup? ☐

Financial Services Use Only

Financial Action Requested	

Budgeted	Fund Name	Current Balance	Requested Allocation	Director's Initials
	N/A	*	N/A	ajbovos (2/6/2013)

Finance Comments	* No budget impact.

County Clerk Use Only

PH was Held? ☐

Working Session:
Action: New Item
Tabled:
Motion:
2nd by:
Vote:

Department of Community Services
Parks and Recreation Division

75 Langley Drive • Lawrenceville, GA 30045-6900
(tel) 770.822.8840 • (fax) 770.822.8835
www.gwinnettparks.com

gwinnettcounty

To : Phil Hoskins, Director – Community Services

Thru: Tina Fleming, Division Director – Parks & Recreation Operations

From: David Clark, Deputy Director – Parks Operations

Subj: Greater Lilburn Athletic Association – Lions Club Park
Installation of Scoreboards

Date: February 1, 2013

The Greater Lilburn Athletic Association (GLAA) has requested permission to install scoreboards for the new baseball/softball fields at Lions Club Park. GLAA has agreed, via the License Agreement, to install and maintain the scoreboards at their expense. The estimated cost for the scoreboards is $20,300. This work will be done at no cost to the County. GLAA will have the opportunity to sell advertising on this scoreboard to generate revenue to help pay for and maintain the board. GLAA has provided the proper insurance documents as requested by Risk Management.

We are in full support of GLAA taking on this pro-active initiative in the provision of the baseball/softball scoreboards for their program. It will not only allow them a greater ability to have a reliable, functioning scoreboard, this will be a much more effective and efficient method of providing this service to the participants, spectators and officials that are a part of their program.

SHOWC-1 OP ID: AS

CERTIFICATE OF LIABILITY INSURANCE

DATE (MM/DD/YYYY): 01/28/2013

THIS CERTIFICATE IS ISSUED AS A MATTER OF INFORMATION ONLY AND CONFERS NO RIGHTS UPON THE CERTIFICATE HOLDER. THIS CERTIFICATE DOES NOT AFFIRMATIVELY OR NEGATIVELY AMEND, EXTEND OR ALTER THE COVERAGE AFFORDED BY THE POLICIES BELOW. THIS CERTIFICATE OF INSURANCE DOES NOT CONSTITUTE A CONTRACT BETWEEN THE ISSUING INSURER(S), AUTHORIZED REPRESENTATIVE OR PRODUCER, AND THE CERTIFICATE HOLDER.

IMPORTANT: If the certificate holder is an ADDITIONAL INSURED, the policy(ies) must be endorsed. If SUBROGATION IS WAIVED, subject to the terms and conditions of the policy, certain policies may require an endorsement. A statement on this certificate does not confer rights to the certificate holder in lieu of such endorsement(s).

PRODUCER McGARITY INSURANCE P O BOX 130 McDONOUGH, GA 30253 G MICHAEL STANDARD Phone: 770-957-2925 Fax:	CONTACT NAME: DOUG CARTER PHONE (A/C, No, Ext): FAX (A/C, No): E-MAIL ADDRESS:
INSURED SHOWCASE SIGNS INC. 1926 HWY 155 N MCDONOUGH, GA 30252	INSURER(S) AFFORDING COVERAGE — NAIC # INSURER A: THE CINCINNATI INSURANCE CO INSURER B: OWNERS INSURANCE COMPANY — 32700 INSURER C: INSURER D: INSURER E: INSURER F:

COVERAGES CERTIFICATE NUMBER: REVISION NUMBER:

THIS IS TO CERTIFY THAT THE POLICIES OF INSURANCE LISTED BELOW HAVE BEEN ISSUED TO THE INSURED NAMED ABOVE FOR THE POLICY PERIOD INDICATED. NOTWITHSTANDING ANY REQUIREMENT, TERM OR CONDITION OF ANY CONTRACT OR OTHER DOCUMENT WITH RESPECT TO WHICH THIS CERTIFICATE MAY BE ISSUED OR MAY PERTAIN, THE INSURANCE AFFORDED BY THE POLICIES DESCRIBED HEREIN IS SUBJECT TO ALL THE TERMS, EXCLUSIONS AND CONDITIONS OF SUCH POLICIES. LIMITS SHOWN MAY HAVE BEEN REDUCED BY PAID CLAIMS.

INSR LTR	TYPE OF INSURANCE	ADDL INSR	SUBR WVD	POLICY NUMBER	POLICY EFF (MM/DD/YYYY)	POLICY EXP (MM/DD/YYYY)	LIMITS	
A	GENERAL LIABILITY X COMMERCIAL GENERAL LIABILITY CLAIMS-MADE X OCCUR GEN'L AGGREGATE LIMIT APPLIES PER: POLICY PRO-JECT LOC	X		EPP0091589	06/22/2012	06/22/2013	EACH OCCURRENCE DAMAGE TO RENTED PREMISES (Ea occurrence) MED EXP (Any one person) PERSONAL & ADV INJURY GENERAL AGGREGATE PRODUCTS - COMP/OP AGG	$ 1,000,000 $ 100,000 $ 15,000 $ 1,000,000 $ 2,000,000 $ 2,000,000
A	AUTOMOBILE LIABILITY ANY AUTO ALL OWNED AUTOS X SCHEDULED AUTOS X HIRED AUTOS X NON-OWNED AUTOS			ERA 009 1589	06/22/2012	06/22/2013	COMBINED SINGLE LIMIT (Ea accident) BODILY INJURY (Per person) BODILY INJURY (Per accident) PROPERTY DAMAGE (Per accident)	$ 1,000,000 $ $ $
	UMBRELLA LIAB OCCUR EXCESS LIAB CLAIMS-MADE DED RETENTION $						EACH OCCURRENCE AGGREGATE	$ $
B	WORKERS COMPENSATION AND EMPLOYERS' LIABILITY ANY PROPRIETOR/PARTNER/EXECUTIVE OFFICER/MEMBER EXCLUDED? Y/N (Mandatory in NH) If yes, describe under DESCRIPTION OF OPERATIONS below	N/A		48483649	06/22/2012	06/22/2013	WC STATU-TORY LIMITS OTH-ER E.L. EACH ACCIDENT E.L. DISEASE - EA EMPLOYEE E.L. DISEASE - POLICY LIMIT	$ 100,000 $ 100,000 $ 500,000

INSURANCE REQUIREMENTS APPROVED
RISK MANAGEMENT DIV.
BY: DATE: 1-29-13

DESCRIPTION OF OPERATIONS / LOCATIONS / VEHICLES (Attach ACORD 101, Additional Remarks Schedule, if more space is required)

SIGN MANUFACTURING - NOC

GWINNETT COUNTY BOARD OF COMMISSIONERS IS ADDITIONAL INSUREDS WITH REGARDS TO GENERAL LIABILITY WHEN REQUIRED BY WRITTEN CONTRACT

CERTIFICATE HOLDER

GWINNE1

GWINNETT COUNTY BOARD
OF COMMISSIONERS
75 LANGLEY DRIVE
LAWRENCEVILLE,, GA 30046-6900

CANCELLATION

SHOULD ANY OF THE ABOVE DESCRIBED POLICIES BE CANCELLED BEFORE THE EXPIRATION DATE THEREOF, NOTICE WILL BE DELIVERED IN ACCORDANCE WITH THE POLICY PROVISIONS.

AUTHORIZED REPRESENTATIVE

G. Michael Standard

© 1988-2010 ACORD CORPORATION. All rights reserved.

LICENSE AGREEMENT

THIS LICENSE AGREEMENT made this ____ day of _____, 20___, by and between GWINNETT COUNTY, GEORGIA, hereinafter referred to as "Owner", and the GREATER LILBURN ATHLETIC ASSOCIATION, INC. , hereinafter referred to as "Licensee." The parties agree as follows:

1. PURPOSE OF LICENSE: Owner grants to Licensee the right and privilege to install sports field Scoreboard(s) at Lions Club Park and to monitor and maintain the same. The Scoreboard(s) shall be installed within three years from the date of this License Agreement and shall be similar to the Scoreboard and control devices as shown and described in Exhibit "A" attached hereto and incorporated herein by this reference.

2. OWNER APPROVALS: Owner must approve the following prior to installation:

   A. Type of scoreboard to include size, general mechanical/electrical components, electrical requirements, appearances (color, artwork/graphics, logos, etc.). The scoreboard must be new or recently refurbished.

   B. Scoreboard installation and erection specifications.

3. MAINTENANCE AND MONITORING: The Licensee shall be solely responsible for monitoring, maintenance and repair of the Scoreboard(s) and control devices and the Owner shall have no responsibility in this regard. Should the Scoreboard be deemed unusable, inoperable or a nuisance, for any reason, it will be the responsibility and cost of the Licensee to remove the Scoreboard and restore the site to its original condition.

4. COSTS, FEES AND EXPENSES: The Licensee shall be solely responsible for all costs, fees and expenses associated with the exercise of the privilege granted by this License

Agreement, including but not limited to, those costs, fees and expenses associated with the purchase, installation and maintenance of the Scoreboard(s) and control devices, and the Owner shall have no responsibility whatsoever in this regard.

5. ADVERTISEMENTS ON SCOREBOARDS: The Licensee shall have the right to install advertisement on the installed Scoreboard(s) and to realize any revenues generated from these advertisements. All advertisement language, wording, pictures, logos, graphics must be approved by Owner prior to installation of any advertisement on any Scoreboard(s). Types of advertisements that are prohibited : promoting sale/use of alcohol, drugs, tobacco products, religious or controversial public issues.

6. COMPLIANCE WITH LAWS: Prior to exercising any of the privileges granted by this License Agreement the Licensee shall make application for and obtain all necessary licenses, permits and variances required by federal, state and local law and shall provide the Owner with copies of the same. The Licensee shall otherwise fully comply with all federal, state and local laws, rules and regulations.

7. REVOCABLE LICENSE: The permission is given to Licensee as an accommodation with no monetary consideration and is revocable at any time by the Owner. If this License Agreement is revoked the Scoreboard(s) will be removed from the Park by the Licensee, at its sole cost and expense, within thirty (30) days of notice of the revocation from the Owner. Licensee acknowledges the legal title of Owner to the Park and agrees never to deny this title or to claim title in Licensee's name.

8. INDEMNIFICATION: Licensee will exercise the granted privilege at Licensee's own risk, and agrees that Licensee will never claim any damages against Owner, its agents, officers or employees, for any injuries or damages suffered on account of the exercise of such privilege, regardless of the fault or negligence of the Owner, and that the Licensee will indemnify, defend

and hold Owner, its agents, officers and employees, harmless from and against any and all liability for damages, costs, penalties, attorney's fees and expenses, including claims of third parties to this License Agreement, resulting from, arising out of, or in any way connected with, the exercise of the privilege by Licensee, and Licensee's assignees or permitees, or other persons entering the Park at the invitation of the Licensee.

9. INSURANCE: At least ten days prior to exercising any of the privileges granted by this License Agreement the Licensee shall provide the Owner with proof of liability insurance in the amount of $1,000,000 per occurrence and $2,000,000 aggregate coverage. Additionally, any contractor that the Licensee uses for the installation of the Scoreboard(s) must also provide the Owner with proof of liability insurance limits commensurate with those stated above. All certificates of insurance will name Gwinnett County as additional insured.

10. NOTICE TO OWNER: At least ten (10) days prior to exercising any of the privileges granted by this License Agreement the Licensee shall provide written notice to the Owner of the estimated dates of commencement and completion of the installation of the Scoreboard(s) at the Park.

11. NOTICES: All notices required to be given under this License Agreement shall be deemed properly given if mailed by first class postage to the following addresses:

If to Owner:

Gwinnett County Department of Community Services
Attn: Phil Hoskins, Director – Department of Community Services
75 Langley Drive
Lawrenceville, Georgia 30046

If to Licensee:

Greater Lilburn Athletic Association, Inc.
Attention: President
ADDRESS: P.O. Box 508; Lilburn, GA 30048-0508

12. IMPROVEMENTS: Other than as stated above, the Licensee agrees not to erect or to cause or permit to be erected at the Park any other improvements, devices or structures, whether permanent or temporary.

13. CHOICE OF LAW: This Agreement shall be governed by, construed, and enforced in accordance with the laws of the State of Georgia.

14. ASSIGNMENT: The rights of each party under this Agreement are personal to that party and may not be assigned or transferred to any other person, firm, corporation or other entity without the prior, express and written consent of the other party.

15. MODIFICATION: Any modification of this Agreement or additional obligation assumed by either party in connection with the Agreement shall be binding only if evidenced in writing signed by each party or an authorized representative of each party.

16. ENTIRE AGREEMENT: This Agreement contains the entire agreement between the parties and any prior understanding or representation of any kind preceding the date of this Agreement shall not be binding on either party except to the extent incorporated in this Agreement.

IN WITNESS WHEREOF, the parties hereto have executed this Agreement on the day and year first above written.

GWINNETT COUNTY, GEORGIA

By: _____
Charlotte J. Nash, Chairman
Gwinnett County Board of Commissioners

ATTEST:

By: _____
Clerk
Gwinnett County Board of Commissioners

GREATER LILBURN ATHLETIC ASSOCIATION, INC.

By: Kurt Busby

Kurt Busby
Print or Type Name

Title: GLAA President

Corporate Seal

ATTEST: (YAA)


Notary: Charlene Gazdik

By: _____
Corporate Secretary

GLAA
Secretary: Bob Chandler

CHARLENE GAZDIK
NOTARY PUBLIC
COBB COUNTY, GEORGIA
MY COMMISSION EXPIRES OCTOBER 23, 2015


Exhibit A

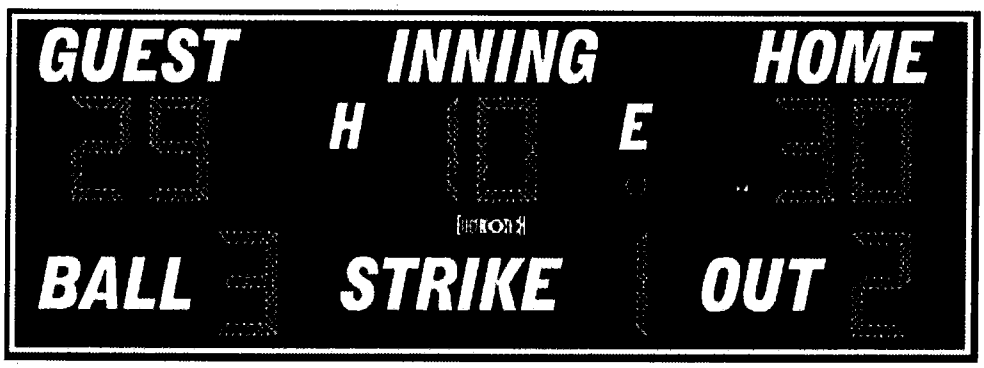

Electro-Mech

Model LX1250 (5ft. x 14ft.)

Scorelink 400 Wireless Data Kit

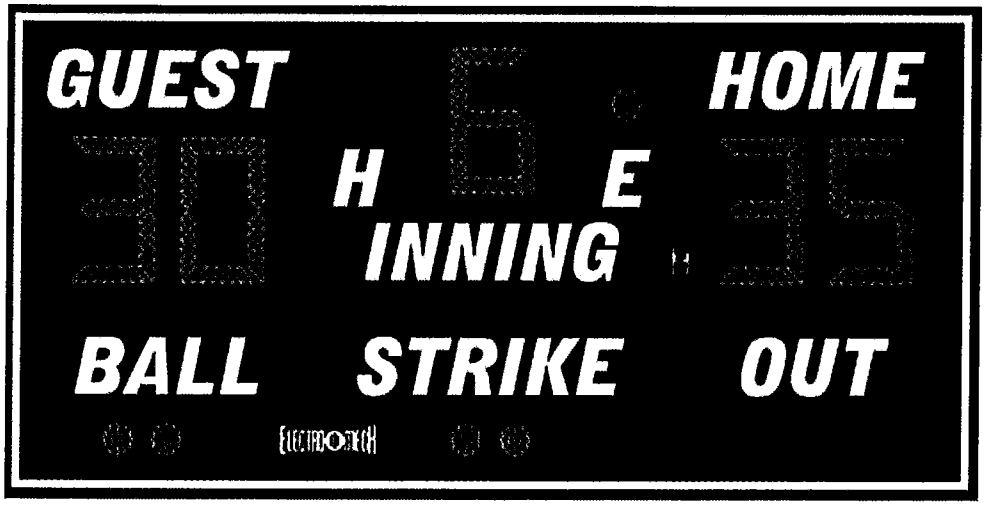

Electro-Mech

Model LX1060 (5ft. x 10ft.)

Scorelink 400 Wireless Data Kits

Gwinnett County Board of Commissioners Agenda Request

GCID #	Group With GCID #:
20130172	

☐ Grants ☒ Contracts ☐ Rezoning ☐ Public Hearing

Department:	Community Services			Date Submitted:	02/05/2013
Working Session:	02/19/2013	Business Session:	02/19/2013	Public Hearing:	
Submitted By:	mjtaylor			Multiple Depts?	No
Budget Type:	Neither			Special Routing:	
Agenda Type	Approval/authorization	Rezoning Type			

Item of Business: Locked by Purchasing: No

for the Chairman to execute a license agreement between Gwinnett County and the Norcross Youth Baseball and Softball Association, Inc. for the purpose of the installation and maintenance of new scoreboards at the Pinckneyville Park baseball and softball fields at no cost to the County, District 2/Howard

Attachments	Justification Memo; License Agreement
Authorization: Chairman's Signature?	Yes
Staff Recommendation	
Department Head	pphoskins (2/5/2013)
Attorney	fsfields (2/11/2013)
Attorney's Comments	

Agenda Purpose Only ☒ As To Form ☐ Hold for Pickup? ☐

Financial Services Use Only

Financial Action Requested	

Budgeted	Fund Name	Current Balance	Requested Allocation	Director's Initials
	N/A	*	N/A	ajbovos (2/6/2013)

Finance Comments	* No budget impact.

County Clerk Use Only

PH was Held? ☐

Working Session:

Action: New Item

Tabled:

Motion:

2nd by:

Vote:

Department of Community Services
Parks and Recreation Division

75 Langley Drive • Lawrenceville, GA 30046-6935
(tel) 770.822.8840 • (fax) 770.822.8835
www.gwinnettparks.com

gwinnettcounty

To: Phil Hoskins, Director – Department of Community Services

Through: Tina Fleming, Division Director – Parks and Recreation Operations

From: David Clark, Deputy Director – Parks Operations

Subject: Norcross Youth Baseball and Softball Association – Pinckneyville Park Installation of Scoreboards

Date: February 4, 2013

The Norcross Youth Baseball and Softball Association (NYBSA) has requested permission to install scoreboards at the 7 baseball fields at Pinckneyville Park. NYBSA has agreed, via the License Agreement, to purchase, install and maintain the scoreboards at their expense. The estimated cost for the scoreboards and support elements is $40,775. This work will be done at no cost to the County. NYBSA will have the opportunity to sell advertising on the scoreboards to generate revenue to help pay for and maintain the scoreboards. NYBSA has provided proper insurance documents as required by Risk Management.

We are in full support of NYBSA taking on this pro-active initiative in the provision of baseball scoreboards for their program. It will not only allow them a greater ability to have reliable, functioning scoreboards, this will be a much more efficient and effective method of providing this service to the participants, spectators and officials that are a part of their program.

CERTIFICATE OF LIABILITY INSURANCE

DATE (MM/DD/YYYY): 02/01/2013

THIS CERTIFICATE IS ISSUED AS A MATTER OF INFORMATION ONLY AND CONFERS NO RIGHTS UPON THE CERTIFICATE HOLDER. THIS CERTIFICATE DOES NOT AFFIRMATIVELY OR NEGATIVELY AMEND, EXTEND OR ALTER THE COVERAGE AFFORDED BY THE POLICIES BELOW. THIS CERTIFICATE OF INSURANCE DOES NOT CONSTITUTE A CONTRACT BETWEEN THE ISSUING INSURER(S), AUTHORIZED REPRESENTATIVE OR PRODUCER, AND THE CERTIFICATE HOLDER.

IMPORTANT: If the certificate holder is an ADDITIONAL INSURED, the policy(ies) must be endorsed. If SUBROGATION IS WAIVED, subject to the terms and conditions of the policy, certain policies may require an endorsement. A statement on this certificate does not confer rights to the certificate holder in lieu of such endorsement(s).

PRODUCER	CONTACT NAME:
Barry Walker Insurance AGency 1009 Bellevue Avenue Dublin GA 31021	PHONE (A/C, No, Ext): FAX (A/C, No): E-MAIL ADDRESS:

INSURER(S) AFFORDING COVERAGE	NAIC #
INSURER A: Utica National Insurance Company	12345
INSURER B:	
INSURER C:	
INSURER D:	
INSURER E:	
INSURER F:	

INSURED

Electro-Mech Scoreboard Company, Inc.
PO Box 2
Wrightsville GA 31096

COVERAGES CERTIFICATE NUMBER: REVISION NUMBER:

THIS IS TO CERTIFY THAT THE POLICIES OF INSURANCE LISTED BELOW HAVE BEEN ISSUED TO THE INSURED NAMED ABOVE FOR THE POLICY PERIOD INDICATED. NOTWITHSTANDING ANY REQUIREMENT, TERM OR CONDITION OF ANY CONTRACT OR OTHER DOCUMENT WITH RESPECT TO WHICH THIS CERTIFICATE MAY BE ISSUED OR MAY PERTAIN, THE INSURANCE AFFORDED BY THE POLICIES DESCRIBED HEREIN IS SUBJECT TO ALL THE TERMS, EXCLUSIONS AND CONDITIONS OF SUCH POLICIES. LIMITS SHOWN MAY HAVE BEEN REDUCED BY PAID CLAIMS.

INSR LTR	TYPE OF INSURANCE	ADDL INSR	SUBR WVD	POLICY NUMBER	POLICY EFF (MM/DD/YYYY)	POLICY EXP (MM/DD/YYYY)	LIMITS	
A	GENERAL LIABILITY [X] COMMERCIAL GENERAL LIABILITY [ ] CLAIMS-MADE [X] OCCUR GEN'L AGGREGATE LIMIT APPLIES PER: [ ] POLICY [X] PRO-JECT [ ] LOC	X		CPP 3262416	01/01/2013	01/01/2014	EACH OCCURRENCE DAMAGE TO RENTED PREMISES (Ea occurrence) MED EXP (Any one person) PERSONAL & ADV INJURY GENERAL AGGREGATE PRODUCTS - COMP/OP AGG	$ 1,000,000 $ 100,000 $ 5,000 $ 1,000,000 $ 2,000,000 $ 2,000,000
A	AUTOMOBILE LIABILITY ANY AUTO ALL OWNED AUTOS HIRED AUTOS [X] SCHEDULED AUTOS NON-OWNED AUTOS			BAC 3262341	01/01/2013	01/01/2014	COMBINED SINGLE LIMIT (Ea accident) BODILY INJURY (Per person) BODILY INJURY (Per accident) PROPERTY DAMAGE (Per accident)	$ 1,000,000 $ $ $
A	[X] UMBRELLA LIAB [X] OCCUR EXCESS LIAB CLAIMS-MADE DED RETENTION $			CULP 3259651	01/01/2013	01/01/2014	EACH OCCURRENCE AGGREGATE	$ 5,000,000 $ 5,000,000
A	WORKERS COMPENSATION AND EMPLOYERS' LIABILITY ANY PROPRIETOR/PARTNER/EXECUTIVE OFFICE/MEMBER EXCLUDED? Y/N [No] N/A (Mandatory in NH) If yes, describe under DESCRIPTION OF OPERATIONS below	N/A		W 3405716	01/01/2013	01/01/2014	WC STATU-TORY LIMITS OTH-ER E.L. EACH ACCIDENT E.L. DISEASE - EA EMPLOYEE E.L. DISEASE - POLICY LIMIT	$ 500,000 $ 500,000 $ 500,000
A	EQUIPMENT FLOATER			CPP 3262416	01/01/2013	01/01/2014	LEASED AND RENTED EQ 50,000	

INSURANCE REQUIREMENTS APPROVED
RISK MANAGEMENT DIV.
BY: [illegible] DATE: 2-4-13

DESCRIPTION OF OPERATIONS / LOCATIONS / VEHICLES (Attach ACORD 101, Additional Remarks Schedule, if more space is required)

JOB: Norcross Baseball Association

Gwinnett County Board of Commissioners is an additional insured as required by written contract

CERTIFICATE HOLDER

Gwinnett County Bd. Of Commissioners
75 Langley Drive
Lawrenceville GA 30046 - 6900

CANCELLATION

SHOULD ANY OF THE ABOVE DESCRIBED POLICIES BE CANCELLED BEFORE THE EXPIRATION DATE THEREOF, NOTICE WILL BE DELIVERED IN ACCORDANCE WITH THE POLICY PROVISIONS.

AUTHORIZED REPRESENTATIVE

J BARRY WALKER Vickie Bobbepard

© 1988-2010 ACORD CORPORATION. All rights reserved.

The ACORD name and logo are registered marks of ACORD

LICENSE AGREEMENT

THIS LICENSE AGREEMENT made this ____ day of _____, 20___, by and between GWINNETT COUNTY, GEORGIA, hereinafter referred to as "Owner", and the NORCROSS YOUTH BASEBALL AND SOFTBALL ASSOCIATION, INC. , hereinafter referred to as "Licensee." The parties agree as follows:

1. PURPOSE OF LICENSE: Owner grants to Licensee the right and privilege to install sports field Scoreboard(s) at Pinckneyville Park and to monitor and maintain the same. The Scoreboard(s) shall be installed within one year from the date of this License Agreement and shall be similar to the Scoreboard and control devices as shown and described in Exhibit "A" attached hereto and incorporated herein by this reference.

2. OWNER APPROVALS: Owner must approve the following prior to installation:

   A. Type of scoreboard to include size, general mechanical/electrical components, electrical requirements, appearances (color, artwork/graphics, logos, etc.). The scoreboard must be new or recently refurbished.

   B. Scoreboard installation and erection specifications.

3. MAINTENANCE AND MONITORING: The Licensee shall be solely responsible for monitoring, maintenance and repair of the Scoreboard(s) and control devices and the Owner shall have no responsibility in this regard. Should the Scoreboard be deemed unusable, inoperable or a nuisance, for any reason, it will be the responsibility and cost of the Licensee to remove the Scoreboard and restore the site to its original condition.

4. COSTS, FEES AND EXPENSES: The Licensee shall be solely responsible for all costs, fees and expenses associated with the exercise of the privilege granted by this License

Agreement, including but not limited to, those costs, fees and expenses associated with the purchase, installation and maintenance of the Scoreboard(s) and control devices, and the Owner shall have no responsibility whatsoever in this regard.

5. ADVERTISEMENTS ON SCOREBOARDS: The Licensee shall have the right to install advertisement on the installed Scoreboard(s) and to realize any revenues generated from these advertisements. All advertisement language, wording, pictures, logos, graphics must be approved by Owner prior to installation of any advertisement on any Scoreboard(s). Types of advertisements that are prohibited : promoting sale/use of alcohol, drugs, tobacco products, religious or controversial public issues.

6. COMPLIANCE WITH LAWS: Prior to exercising any of the privileges granted by this License Agreement the Licensee shall make application for and obtain all necessary licenses, permits and variances required by federal, state and local law and shall provide the Owner with copies of the same. The Licensee shall otherwise fully comply with all federal, state and local laws, rules and regulations.

7. REVOCABLE LICENSE: The permission is given to Licensee as an accommodation with no monetary consideration and is revocable at any time by the Owner. If this License Agreement is revoked the Scoreboard(s) will be removed from the Park by the Licensee, at its sole cost and expense, within thirty (30) days of notice of the revocation from the Owner. Licensee acknowledges the legal title of Owner to the Park and agrees never to deny this title or to claim title in Licensee's name.

8. INDEMNIFICATION: Licensee will exercise the granted privilege at Licensee's own risk, and agrees that Licensee will never claim any damages against Owner, its agents, officers or employees, for any injuries or damages suffered on account of the exercise of such privilege, regardless of the fault or negligence of the Owner, and that the Licensee will indemnify, defend

and hold Owner, its agents, officers and employees, harmless from and against any and all liability for damages, costs, penalties, attorney's fees and expenses, including claims of third parties to this License Agreement, resulting from, arising out of, or in any way connected with, the exercise of the privilege by Licensee, and Licensee's assignees or permitees, or other persons entering the Park at the invitation of the Licensee.

9. INSURANCE: At least ten days prior to exercising any of the privileges granted by this License Agreement the Licensee shall provide the Owner with proof of liability insurance in the amount of $1,000,000 per occurrence and $2,000,000 aggregate coverage. Additionally, any contractor that the Licensee uses for the installation of the Scoreboard(s) must also provide the Owner with proof of liability insurance limits commensurate with those stated above. All certificates of insurance will name Gwinnett County as additional insured.

10. NOTICE TO OWNER: At least ten (10) days prior to exercising any of the privileges granted by this License Agreement the Licensee shall provide written notice to the Owner of the estimated dates of commencement and completion of the installation of the Scoreboard(s) at the Park.

11. NOTICES: All notices required to be given under this License Agreement shall be deemed properly given if mailed by first class postage to the following addresses:

If to Owner:

Gwinnett County Department of Community Services
Attn: Phil Hoskins, Director – Department of Community Services
75 Langley Drive
Lawrenceville, Georgia 30046

If to Licensee:

Norcross Youth Baseball and Softball Association, Inc.
Attention: President
ADDRESS: P.O. Box 723 Norcross, GA 30091

12. IMPROVEMENTS: Other than as stated above, the Licensee agrees not to erect or to cause or permit to be erected at the Park any other improvements, devices or structures, whether permanent or temporary.

13. CHOICE OF LAW: This Agreement shall be governed by, construed, and enforced in accordance with the laws of the State of Georgia.

14. ASSIGNMENT: The rights of each party under this Agreement are personal to that party and may not be assigned or transferred to any other person, firm, corporation or other entity without the prior, express and written consent of the other party.

15. MODIFICATION: Any modification of this Agreement or additional obligation assumed by either party in connection with the Agreement shall be binding only if evidenced in writing signed by each party or an authorized representative of each party.

16. ENTIRE AGREEMENT: This Agreement contains the entire agreement between the parties and any prior understanding or representation of any kind preceding the date of this Agreement shall not be binding on either party except to the extent incorporated in this Agreement.

IN WITNESS WHEREOF, the parties hereto have executed this Agreement on the day and year first above written.

GWINNETT COUNTY, GEORGIA

By: _____
Charlotte J. Nash, Chairman
Gwinnett County Board of Commissioners

ATTEST:

By: _____
Clerk
Gwinnett County Board of Commissioners

NORCROSS YOUTH BASEBALL AND SOFTBALL ASSOCIATION, INC.


By: _____
Kevin Hallman
Title: President

Corporate Seal

ATTEST: (YAA)

By: _____
Corporate Secretary

Exhibit "A"

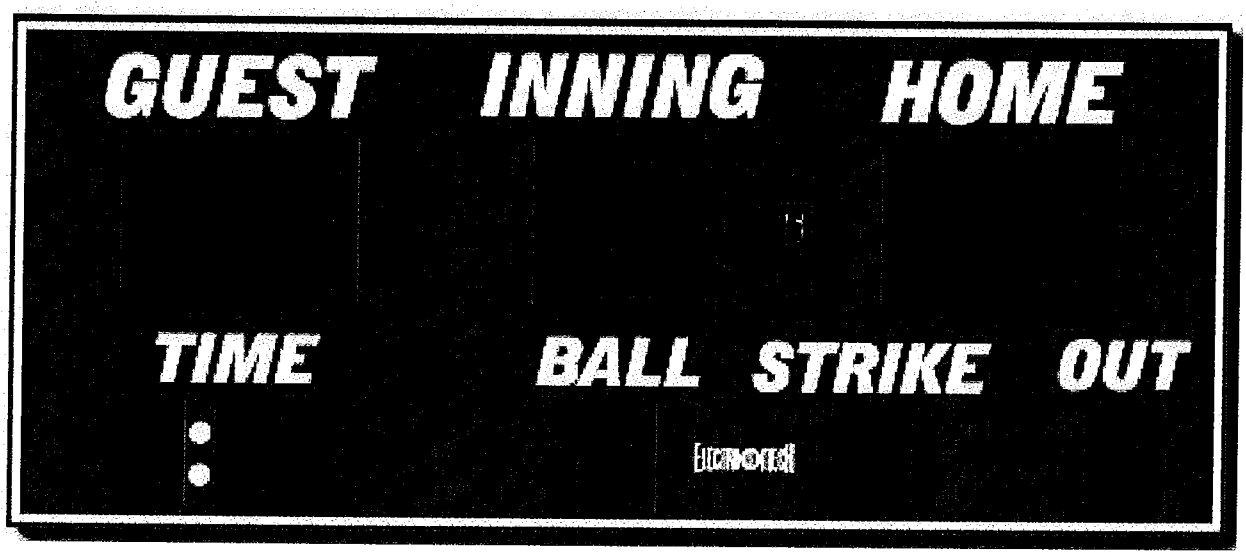

Electro-Mech

Model LX1241 (5ft. x 12ft.)

Outdoor Extruded ID Panel (2 ft. x 12ft.)

ScoreLink Wireless Data Kits

Gwinnett County Board of Commissioners Agenda Request

GCID #	Group With GCID #:
20130146	

☐ Grants ☐ Contracts ☐ Rezoning ☐ Public Hearing

Department:	Information Technology Services			Date Submitted:	01/22/2013
Working Session:	02/19/2013	Business Session:	02/19/2013	Public Hearing:	
Submitted By:	Purchasing - Pat Elliott - HC			Multiple Depts?	No
Budget Type:	Both			Special Routing:	
Agenda Type	Award	Rezoning Type			

Item of Business: Locked by Purchasing: No

BL133-12, on-demand installation services for voice & data wiring on an annual contract (February 20, 2013 through February 19, 2014), to the lowest responsive bidders, Ideal Communications, Inc. and LMI Systems, Inc., base bid $250,000.00. This contract is funded 47% by the Administrative Support Fund, 17% by the 2009 SPLOST Fund, 13% by the Capital Fund, 10% by the Water & Sewer Renewal & Extension Fund, 9% by the Water & Sewer Operating Fund, and 4% by various other funds.

Attachments	Summary sheet, justification letter, tabulation
Authorization: Chairman's Signature?	No
Staff Recommendation	Award
Department Head	jbpuckett (1/30/2013)
Attorney	trwilliams (2/11/2013)
Attorney's Comments	

Agenda Purpose Only ☒ As To Form ☐ Hold for Pickup? ☐

Financial Services Use Only

Financial Action Requested:

Budgeted	Fund Name	Current Balance	Requested Allocation	Director's Initials
Yes	Various	*	$ 250,000.00	ajbovos (2/4/2013)

Finance Comments: * The individual balance of each fund or project is checked as items are purchased or services provided. The requested allocation is a county-wide estimate based on the recommended bid.

County Clerk Use Only

PH was Held? ☐

Working Session:
Action: New Item
Tabled:
Motion:
2nd by:
Vote:

SUMMARY – BL133-12
On-Demand Installation Services for Voice & Data Wiring on an Annual Contract

PURPOSE:	Renovations and upgrades to the voice and data network. Work ranges from installation, termination, testing or labeling a single cable, to wiring, re-wiring or upgrading an entire division or department.
LOCATION:	Department of Information Technology Services
AMOUNT TO BE SPENT:	$250,000.00
PREVIOUS CONTRACT AWARD AMOUNT:	$1,340,320.00 Total base bid*
AMOUNT SPENT PREVIOUS CONTRACT:	$234,209.80 (12 months)
INCREASE/DECREASE (CURRENT CONTRACT VS. PREVIOUS CONTRACT):	8% Increase**
NUMBER OF BIDS/PROPOSALS MAILED:	64 97 Website viewings
NUMBER OF RESPONSES:	9 1 Non-responsive
PRE-BID/PROPOSAL CONFERENCE HELD (YES/NO) **IF YES, NUMBER OF FIRMS REPRESENTED:**	No
REASONS FOR LIMITED RESPONSE (IF RELEVANT):	N/A
RENEWAL OPTION NUMBER	N/A
MARKET PRICES COMPARISON (FOR RENEWALS):	N/A
PROPOSED CONTRACT TERM:	February 20, 2013 through February 19, 2014

COMMENTS:

*The previous contract was a five-year multi-year contract.

**Increase/decrease calculated by taking the average unit price for the two awarded vendors on the previous contract and comparing that to the average unit price for the two recommended vendors for this contract.

MEMORANDUM

TO: Holly Cafferata, Purchasing Associate III
Purchasing Division

THRU: Barry Puckett, Deputy Director/CIO
Information Technology Services

FROM: Tim Tullis, Manager
Information Technology Services

SUBJECT: Award of BL133-12, On-Demand Installation Services for Voice & Data Wiring on an Annual Contract

DATE: January 11, 2013

After reviewing the nine (9) bid submissions for the above solicitation (BL133-12), the Department of Information Technology Services recommends award to LMI Systems, Inc. and Ideal Communications, Inc., the two lowest, responsive bidders, with a base bid amount of $250,000.00. The requested award will be for a one-year period with four (4) annual options to renew.

This contract will provide the County with qualified contractors to provide and install voice and data network cabling services on an on-demand basis as the County renovates and upgrades its existing voice and data networks. The services will range from installing, terminating, testing and labeling a single cable to wiring, rewiring, or upgrading an entire department or location.

During the past year, we spent a total of $234,209.80. In 2013, we anticipate spending approximately $250,000.00. The estimated amount is dependent upon approved capital projects and the start and end dates of the projects, including any new relocations and new construction.

If you have any questions or concerns, please feel free to contact Tim Tullis at 822-8918.

The contract is funded 47% by the Administrative Support Fund, 17% by the 2009 SPLOST Fund; 13% by the General Government Capital Fund, 10% by the Water & Sewer R&E Fund, 9% by the Water & Sewer Operating Fund, and 4% by various other funds.

1. Total Obligations Requested: $250,000.00

2. Do total obligations agree with "Action Requested"? Yes X No _____

3. Budgeted: Yes X No _____

4. Contact name: Tim Tullis Contact phone: 770 822-8918

5. Proposed Funding:

Fiscal Year	Fund	Fund Center	Cost Center	Commitment Item	WBS Element	Amount
2013	665		Various	50401201		$117,775.64
2013	318			50401201	Various	$ 42,459.87
2013	303			50401201	Various	$ 32,234.30
2013	504			50401201	Various	$ 25,133.20
2013	501		Various	50401201		$ 22,328.69
2013	001		Various	50401201		$ 4,216.03
2013	302			50401201	M-0769-22-4-02	$ 2,562.21
2013	102	Various	Various	50401201		$ 1,107.86
2013	595		13160001	50401201		$ 761.18
2013	106	Various	Various	50401201		$ 684.74
2013	300	234000		50401201	T-0160-02-4-03	$ 416.84
2013	072		21080002	50401201		$ 159.72
2013	105		24150003	50401201		$ 159.72

6. Transfer required: No X Yes If yes, transfer from:

Fiscal Year	Fund	Fund Center	Cost Center	Commitment Item	WBS Element	Amount

Gwinnett County Board of Commissioners Agenda Request

GCID #	Group With GCID #:
20130148	20110512

☐ Grants ☐ Contracts ☐ Rezoning ☐ Public Hearing

Department:	Information Technology Services			Date Submitted:	01/22/2013
Working Session:	02/19/2013	Business Session:	02/19/2013	Public Hearing:	
Submitted By:	Purchasing - Pat Elliott - AP			Multiple Depts?	No
Budget Type:	Operating			Special Routing:	
Agenda Type	Approval	Rezoning Type			

Item of Business: Locked by Purchasing: No

to renew RP003-11, maintenance of computers, printers, scanners and peripheral devices on an annual contract (June 22, 2013 through June 21, 2014), to PC Specialists, Inc., dba Technology Integration Group (TIG), base amount $161,400.00. This contract is funded 90% by the Administrative Support Fund and 10% by the Police Special-Justice Fund.

Attachments	Summary sheet, justification letter
Authorization: Chairman's Signature?	No
Staff Recommendation	Approval
Department Head	jbpuckett (1/30/2013)
Attorney	trwilliams (2/11/2013)
Attorney's Comments	

Agenda Purpose Only ☐ As To Form ☒ Hold for Pickup? ☐

Financial Services Use Only

Financial Action Requested				
Budgeted	Fund Name	Current Balance	Requested Allocation	Director's Initials
Yes	Various	*	$161,400	ajbovos (2/4/2013)

Finance Comments: * The current balance in each fund is checked as services are provided. The requested allocation is a county-wide estimate based on the recommended base bid. For FY 2013 $80,700 is allocated and for FY 2014, $80,700 is subject to budget approval.

County Clerk Use Only

PH was Held? ☐

Working Session:
Action: New Item
Tabled:
Motion:
2nd by:
Vote:

SUMMARY – RP003-11

Maintenance of Computers, Printers, Scanners and Peripheral Devices on an Annual Contract

PURPOSE:	Maintain all computers, printers, scanners and peripherals on a County-wide basis.
LOCATION:	Various locations throughout Gwinnett County
AMOUNT TO BE SPENT:	$161,400.00*
PREVIOUS CONTRACT AWARD AMOUNT:	$129,000.00
AMOUNT SPENT PREVIOUS CONTRACT:	$97,274.11
INCREASE/DECREASE (CURRENT CONTRACT VS. PREVIOUS CONTRACT):	0%
NUMBER OF BIDS/PROPOSALS MAILED:	N/A
NUMBER OF RESPONSES:	N/A
PRE-BID/PROPOSAL CONFERENCE HELD (YES/NO) IF YES, NUMBER OF FIRMS REPRESENTED:	N/A
REASONS FOR LIMITED RESPONSE (IF RELEVANT):	N/A
RENEWAL OPTION NUMBER	This is renewal option two (2) of four (4).
MARKET PRICES COMPARISON (FOR RENEWALS):	This proposal was awarded to the highest scoring firm based on the following criteria: qualifications and experience of firm & staff, technical approach and capability, references, and cost and financial considerations. Therefore, an analysis on cost alone can't be obtained.
PROPOSED CONTRACT TERM:	June 22, 2013 through June 21, 2014

COMMENTS: This is a demand usage contract and amount to be spent fluctuates due to the addition of equipment upon expiration of warranty.

*Additional equipment to be added to the maintenance contract for electronic audio-visual computer equipment at the Police Department's Emergency Operations Center. Starting in July, 2013, the equipment (total value approximately $300,000) will no longer be covered under the manufacturer's warranty. Cost to add this equipment: $32,400 annually.

MEMORANDUM

To: Ann Porter, Purchasing Manager
Department of Financial Services

Thru: Barry Puckett, Acting Director/CIO
Department of Information Technology Services

From: Bruce Minor, Desktop & Operations Manager
Department of Information Technology Services

Subject: Renewal of RP003-11 Maintenance of Computers, Printers, Scanners, Servers and Peripheral Devices on an Annual Contract

Date: January 2, 2013

The Department of Information Technology Services recommends renewal of the above procurement to PC Specialists, Inc. d/b/a Technology Integration Group (TIG) for the period of June 22, 2013 through June 21, 2014, base amount $161,400.00.

This contract will be used for warranty and non-warranty repair on computer, printer, scanner, server and peripheral devices utilized in coordination with existing and future business applications used by all Gwinnett County organizations.

This contract was awarded in 2011 with four options to renew. This request will be the second option to renew, with 2 options remaining. When initially awarded, TIG scored the highest and also submitted the lowest price for these services. The County has been very pleased with TIG's services over the last year.

If you have any questions or concerns, please feel free to contact Bruce Minor at 822-8997.

The contract will be funded 90% by the Administrative Support Fund and 10% by the Federal LEA Justice Account.

Estimated amount spent previous contract: $ 97,274.11*

*$129,000 was approved by the Board for the previous contract period. In an effort to cut costs, many printer repairs were handled by I/T staff rather than utilizing the maintenance contract. For repairs requiring the assistance of the maintenance provider, costs were cut by I/T staff first troubleshooting the problem and relaying that information to the contract provider. Doing so required less time on the provider's part to complete the repairs.

Estimated amount to be spent for current contract: $161,400.00**

**Additional equipment to be added to the maintenance contract for electronic audio-visual computer equipment at the Police Department's Emergency Operations Center. Starting in July, 2013, the equipment (total value approximately $300,000) will no longer be covered under the manufacturer's warranty. Cost to add this equipment: $32,400 annually.

1. Total obligations requested: $161,400.00
2. Do total obligations agree with "Action Required"? Yes
3. Budgeted: Yes
4. Contact Name: Bruce Minor Contact Phone: 822-8997
5. Proposed Funding:

Fiscal Year	Fund	Fund Center	Cost Center	Commitment Item	WBS Element	Amount
2013	665		44400001	50404240		$64,500.00
2013	070		21090001	50404216		$16,200.00
2014	665		44400001	12800002		$80,700.00

6. Transfer required: No If yes, transfer from:

Fiscal Year	Fund	Fund Center	Cost Center	Commitment Item	WBS Element	Amount

Gwinnett County Board of Commissioners Agenda Request

GCID #	Group With GCID #:
20130154	20120228

☐ Grants ☐ Contracts ☐ Rezoning ☐ Public Hearing

Department:	Information Technology Services			Date Submitted:	01/28/2013
Working Session:	02/19/2013	Business Session:	02/19/2013	Public Hearing:	
Submitted By:	Purchasing - Pat Elliott - AP			Multiple Depts?	No
Budget Type:	Both			Special Routing:	
Agenda Type	Approval	Rezoning Type			

Item of Business: Locked by Purchasing: No

to renew RP040-11, desktop computer hardware leasing for the Department of Information Technology Services on a lease agreement (March 31, 2013 through March 30, 2014), to the highest scoring firm, Dell Marketing L.P., base amount $581,878.90. This contract is funded 42% by the General Fund, 16% by the Police District Fund, 15% by the Administrative Support fund, 9% by the Water & Sewer Renewal & Extension Fund, 6% by the Fire District Fund, 5% by the Recreation Fund, 2% by the E911 Fund and 5% by various other funds.

Attachments	Summary sheet, justification letter
Authorization: Chairman's Signature?	No
Staff Recommendation	Approval
Department Head	jbpuckett (1/31/2013)
Attorney	trwilliams (2/11/2013)
Attorney's Comments	

Agenda Purpose Only ☐ As To Form ☒ Hold for Pickup? ☐

Financial Services Use Only

Financial Action Requested				
Budgeted	Fund Name	Current Balance	Requested Allocation	Director's Initials
Yes	Various	*	$570,901	ajbovos (2/5/2013)
Yes	Grants	119,657.25**	$10,978	
Finance Comments	* The current balance is checked as items are purchased or services are provided. The requested allocation is a county-wide estimate based on the recommended base bid. For FY 2013, $577,755 is allocated and for FY 2014, $4,124 is subject to budget approval.			

County Clerk Use Only

PH was Held? ☐

Working Session

Action: New Item

Tabled

Motion

2nd by

Vote

SUMMARY – RP040-11

Provision of Desktop Computer Hardware Leasing for the Department of Information Technology Services on a Lease Agreement

PURPOSE:	To provide desktop computer leasing throughout the County. Desktops will be replaced on a four -year cycle to ensure that employees can perform their jobs efficiently and effectively.
LOCATION:	Department of Information Technology Services
AMOUNT TO BE SPENT:	$581,878.90*
PREVIOUS CONTRACT AWARD AMOUNT:	$250,197.60
AMOUNT SPENT PREVIOUS CONTRACT:	$293,649.66
INCREASE/DECREASE (CURRENT CONTRACT VS. PREVIOUS CONTRACT):	0%
NUMBER OF BIDS/PROPOSALS MAILED:	N/A
NUMBER OF RESPONSES:	N/A
PRE-BID/PROPOSAL CONFERENCE HELD (YES/NO) IF YES, NUMBER OF FIRMS REPRESENTED:	N/A
REASONS FOR LIMITED RESPONSE (IF RELEVANT):	This proposal was awarded to the highest scoring firm based on the following criteria: hardware, value added services, financial considerations, references, equipment evaluation, cost and interview. Therefore, an analysis on cost alone can't be obtained.
RENEWAL OPTION NUMBER	Four Year Lease (2nd Year)
MARKET PRICES COMPARISON (FOR RENEWALS):	N/A
PROPOSED CONTRACT TERM:	March 31, 2013 through March 30, 2014

COMMENTS: *Amount spent previous year represents approximately 25% the County's inventory of leased desktops. The amount to be spent during the upcoming year will represent 50% of the County's inventory and will continue to increase over the life of the four-year lease.

MEMORANDUM

To: Ann Porter, Purchasing Manager
Purchasing Division

Thru: Bruce Minor, Operations & Desktop Manager
Information Technology Services

From: Barry Puckett, Acting Director/Chief Information Officer
Information Technology Services

Subject: Recommendation for Renewal of RP040-11; Desktop Computer Hardware Leasing

Date: January 15, 2013

The Department of Information Technology Services recommends renewal of the above leasing contract for desktop computers with the highest scoring firm Dell Marketing, L.P., base amount $581,878.90 for the period of March 31, 2013 through March 30, 2014.

The leasing agreement was initially awarded by the Board on June 5, 2012 for the period of 3/31/2012 through 3/30/2013, base amount $250,197.60. The actual amount spent during that time period is currently $293,649.66.

The County has approximately 3,619 leased desktops which are refreshed every four years with the latest technology to ensure that employees can perform their jobs effectively and efficiently as the enterprise-wide and agency specific applications that run on these computers continue to evolve. Each desktop lease schedule is for a four-year period.

The cost for leasing for the current period is estimated at $580,681.40. However, this cost could fluctuate based on the number and type of desktops actually leased and approved upgrades ordered over the standard specifications.

This contract is funded 42% by the General Fund, 16% Police District Fund, 15% Administrative Support Fund, 9% Water & Sewer R&E Fund; 6% Fire District Fund; 5% Recreation Fund, 2% E911 Fund, and 5% by various other Funds (Fleet, Solid Waste, Stormwater).

1. Amount spent previous contract period: $ 293,649.66
   Estimated amount to be spent for current contract: $ 581,878.90 (3/31/13-3/30/14 base amt)

   $ 288,229.24 increase due to:

   Amount spent previous year represents only one year (25%) of the County's full inventory of leased desktops (approximately 954 units). The amount requested for the upcoming contract period represents 50% of the County's inventory including additional units leased in 2012 over the estimated amount. As each year of inventory is added, the cost will collectively increase over the life of the leasing agreement.

2. Do total obligations agree with "Action Required"? Yes

3. Budgeted: Yes

4. Contact Name: Barry Puckett Contact Phone: 822-8031

5. Proposed Funding:

Fiscal Year	Fund	Fund Center	Cost Center	Commitment Item	WBS Element	Amount
2013	001		Various	50404306		$238,711.89
2013	106		Various	50404306		$88,000.24
2013	665		Various	50404306		$86,510.32
2013	501		Various	50404306		$52,144.63
2013	102		Various	50404306		$33,556.51
2013	105		Various	50404306		$26,664.51
2013	104		Various	50404306		$14,910.94
2013	095		21100001	50404306		$10,829.18
2013	200G			50404306	Various	$9,780.65
2013	610		16040001	50404306		$6,160.94
2013	590		Various	50404306		$5,836.30
2013	595		16600006	50404306		$1,968.73
2013	075		34000004	50404306		$1,069.53

2013	605		14070001	50404306		$1,000.69
2013	604		14080001	50404306		$322.09
2013	801		43000001	50404306		$143.83
2013	090		27070001	50404306		$143.83
2014	001		Various	50404306		$868.86
2014	106		Various	50404306		$1,448.10
2014	501		19010001	50404306		$609.63
2014	200G			50404306	G-0146-000001-1525	$1,197.50

6. Transfer required: No X If yes, transfer from:

Fiscal Year	Fund	Fund Center	Cost Center	Commitment Item	WBS Element	Amount

If you have any questions or concerns, please feel free to contact Shirley Adams at Extension 8012 or Barry Puckett at 822-8031.

Gwinnett County Board of Commissioners Agenda Request

GCID #	Group With GCID #:
20130197	

☐ Grants ☐ Contracts ☐ Rezoning ☐ Public Hearing

Department:	Planning & Development			Date Submitted:	02/13/2013
Working Session:	02/19/2013	Business Session:	02/19/2013	Public Hearing:	
Submitted By:	Bryan Lackey			Multiple Depts?	
Budget Type:				Special Routing:	
Agenda Type	Approval	Rezoning Type			

Item of Business: Locked by Purchasing: No

of Waiver WVR2013-00002 - to reduce undisturbed buffer from 75 feet to a varied buffer width ranging from 50 to 0 feet. Location is 4255 Five Forks Trickum Road, Lilburn, Georgia. District 2/Howard

Attachments	Support Documentation

Authorization: Chairman's Signature? No

Staff Recommendation	Approval. See attached memorandum and proposed Best Management Plan.
Department Head	bjlackey (2/13/2013)
Attorney	tacox (2/15/2013)
Attorney's Comments	

Agenda Purpose Only ☒ As To Form ☐ Hold for Pickup? ☐

Financial Services Use Only

Financial Action Requested	

Budgeted	Fund Name	Current Balance	Requested Allocation	Director's Initials
	N/A	N/A	N/A	ajbovos (2/14/2013)

Finance Comments	No budget impact.

County Clerk Use Only

PH was Held? ☐

Working Session	
Action	New Item
Tabled	
Motion	
2nd by	
Vote	

Department of Planning and Development

446 West Crogan Street • Lawrenceville, GA 30046-2440
(tel) 678.518.6000
www.gwinnettcounty.com

gwinnettcounty

Memorandum

To: Bryan Lackey
Director

From: Kathy S. Holland
Development Division Director

Re: Wavier WVR2013-00002

Date: February 13, 2013

Staff has the reviewed the above referenced waiver request to reduce the required 75' undisturbed buffer and recommends approval conditional to the proposed timber harvest thinning plan as outlined in a letter dated January 11, 2013 from Registered Forester David B. Gehle.

Department of Planning and Development

446 West Crogan Street • Lawrenceville, GA 30046-2440
(tel) 678.518.6000
www.gwinnettcounty.com

gwinnettcounty

Waiver Application

(Development Regulations, Buffer, Landscape & Tree Ordinance, Stream Buffer Protection Ordinance and Stormwater Systems and Facilities Installation Standards and Specifications)

Please complete this application & submit it, with all attachments as stated in the Waiver Application Guidelines & Information, to the Development Services Section by 12 PM on Tuesdays. Please TYPE or PRINT using BLUE or BLACK ink. Incomplete applications will not be processed.

Applicant Information	Developer / Property Owner Information
Name: Mylander Forestry LLC	Name: Annie Lou Nash, The Estate of
Address (This address will be used for all correspondence): 281 Three Oaks Dr	Address: c/o Linda Nash Edwards 152 Arcado Rd
City: Lawrenceville	City: Lilburn
State: GA Zip: 30046	State: GA Zip: 30047
Phone: 770 757 4398	Phone: 770-921-3975

Contact Name: David Gehle Phone Number: 770 757 4398
Email Address: gehlemylander@gmail.com

Applicant is the (please check or circle one of the following):
[ ] Developer / Property Owner [X] Developer's / Property Owner's Agent

Address or Location of Property 4255 Five Forks Trickum Rd SW

Subdivision or Project Name N/A

District, Land Lot, Parcel (MRN) 6 091 006 Development Type Timber Harvest

Waiver Requested reduce undisturbed buffer to no more than 25% of the total property - See attached Letters

Justification for Waiver (use attachments if necessary) 75' buffer around entire perimeter encumbrances 45% of the Land - see explanation attached

Have plans been reviewed? [ ] Yes [ ] No. If yes, please attach a copy of the plan review comments.

Waiver Case No. WVR 2013-00002

Applicant Signature	Developer / Property Owner Signature
David B Gehle	Linda Nash Edwards 1/11/13
Signature of Applicant/Date	Signature of Developer / Property Owner Date
Jan 11, 2013	
Typed or Printed Name & Title	Typed or Printed Name & Title
David B. Gehle, registered Forester	Linda Nash Edwards, Co. Administrator Estate of Annie Lou Nash

****

Gwinnett County Government Use Below Only

****

Date Received 1/15/13 **Received By** MFJ

Type of Board Action Required [X] Board of Commissioners [ ] Board of Adjustments & Appeals

MRN 6091 006 **Commission District** 2

Code Section BLT 5.1.5 **Waiver Type** Buffer Reduction

Zoning District R-100 **Zoning and/or SUP Case No** _____

[x] Planning & Development Recommendation (if applicable)

[ ] Denial [X] Approval [ ] Approval with Conditions

[ ] Storm Water Plan Review Recommendation (if applicable)

[ ] Denial [ ] Approval [ ] Approval with Conditions

Conditions _____

Waiver Case No. WVR 2013 – 00002

David B. Gehle

281 Three Oaks Drive
Lawrenceville, GA 30046
770-757-4398 cell
david@mylanderforestry.com
GA Registered Forester #1974
NC Registered Forester #1717
SC Registered Forester #1826

January 11, 2013

Attn: Kathy Holland
Gwinnett County Dept. of Planning and Development
One Justice Square
446 West Crogan Street
Lawrenceville, GA 30046

RE: Variance application Explanation for the Annie Lou Nash Estate
c/o Linda Nash Edwards and Fred M. Lee
152 Arcado Road
Lilburn, GA 30047
Parcel ID: 6 091 006

Kathy,

Thanks for your time last week. At this time, I want to have an explanation of our request to minimize the undisturbed buffer for a timber harvest thinning.

In Gwinnett County, the 75' undisturbed buffer as the ordinances state now would remove m.o.l. 45% of the land which is to me, a severe encumbrance on the ability to properly manage the Nash timber, let alone prohibiting their enjoyment of the entire property.

I've met with Linda and Fred (named above) last week. We believe that by reducing the buffer along the perimeter so it doesn't TAKE any more than 25% of the land is reasonable. As you can see in my attached management plan letter to the Nash Estate, our thinning was going to leave more than the minimum 24 density units(basal area) per acre. They feel that 24 is too thin and they've agreed to leave a larger basal area per acre with a range of 30-40 within the harvest area.

Specifically what we'd like to request is reduce the buffers along the following:

- Along Five Forks Trickum Road – remove completely
- Along the north boundary next to the storage units – keep at 75' because of the different land use zoning
- Along the south/southwesterly line Garner Creek – 50'
- Along the back property against the subdivision – 35'

For aesthetics, we are cognizant of how the property looks and know if we thin too much, we risk "wind-throw". We also believe we should be able to manage all the land similarly, thereby thinning the timber to the road, and we believe this does not degrade the looks of the land. We plan to leave 50 density units along the road to "buffer" that portion of the property. In our thinning, we prioritize removing the diseased, poor formed, or otherwise unhealthy trees. The remaining trees will be healthy with longevity.

In our proposed thinning, we follow Best Management Practices for Forestry and meet these guidelines or exceed them. Ordinarily, following BMP's for Forestry, we can thin the 40' Streamside Mgt. Zone to 50 basal area(density units). We feel it is important to leave a buffer along Garner Creek.

In addition, with the mature pines, the Nash Estate has been experiencing a fair amount of mortality from natural causes like Turpentine beetles and lightning strikes. They are rightfully worried that more trees will fall towards the subdivision. There are several trees currently dying from beetles in the buffer area to the back of the property.


In summary, I feel that reducing the undisturbed buffers and by keeping more than the required minimum density units, overall will have a more desirable outcome with the same total numbers of trees as if no change were allowed.


I look forward to the commissioner meeting and with you soon to discuss,

Sincerely,

David Gehle

David Gehle

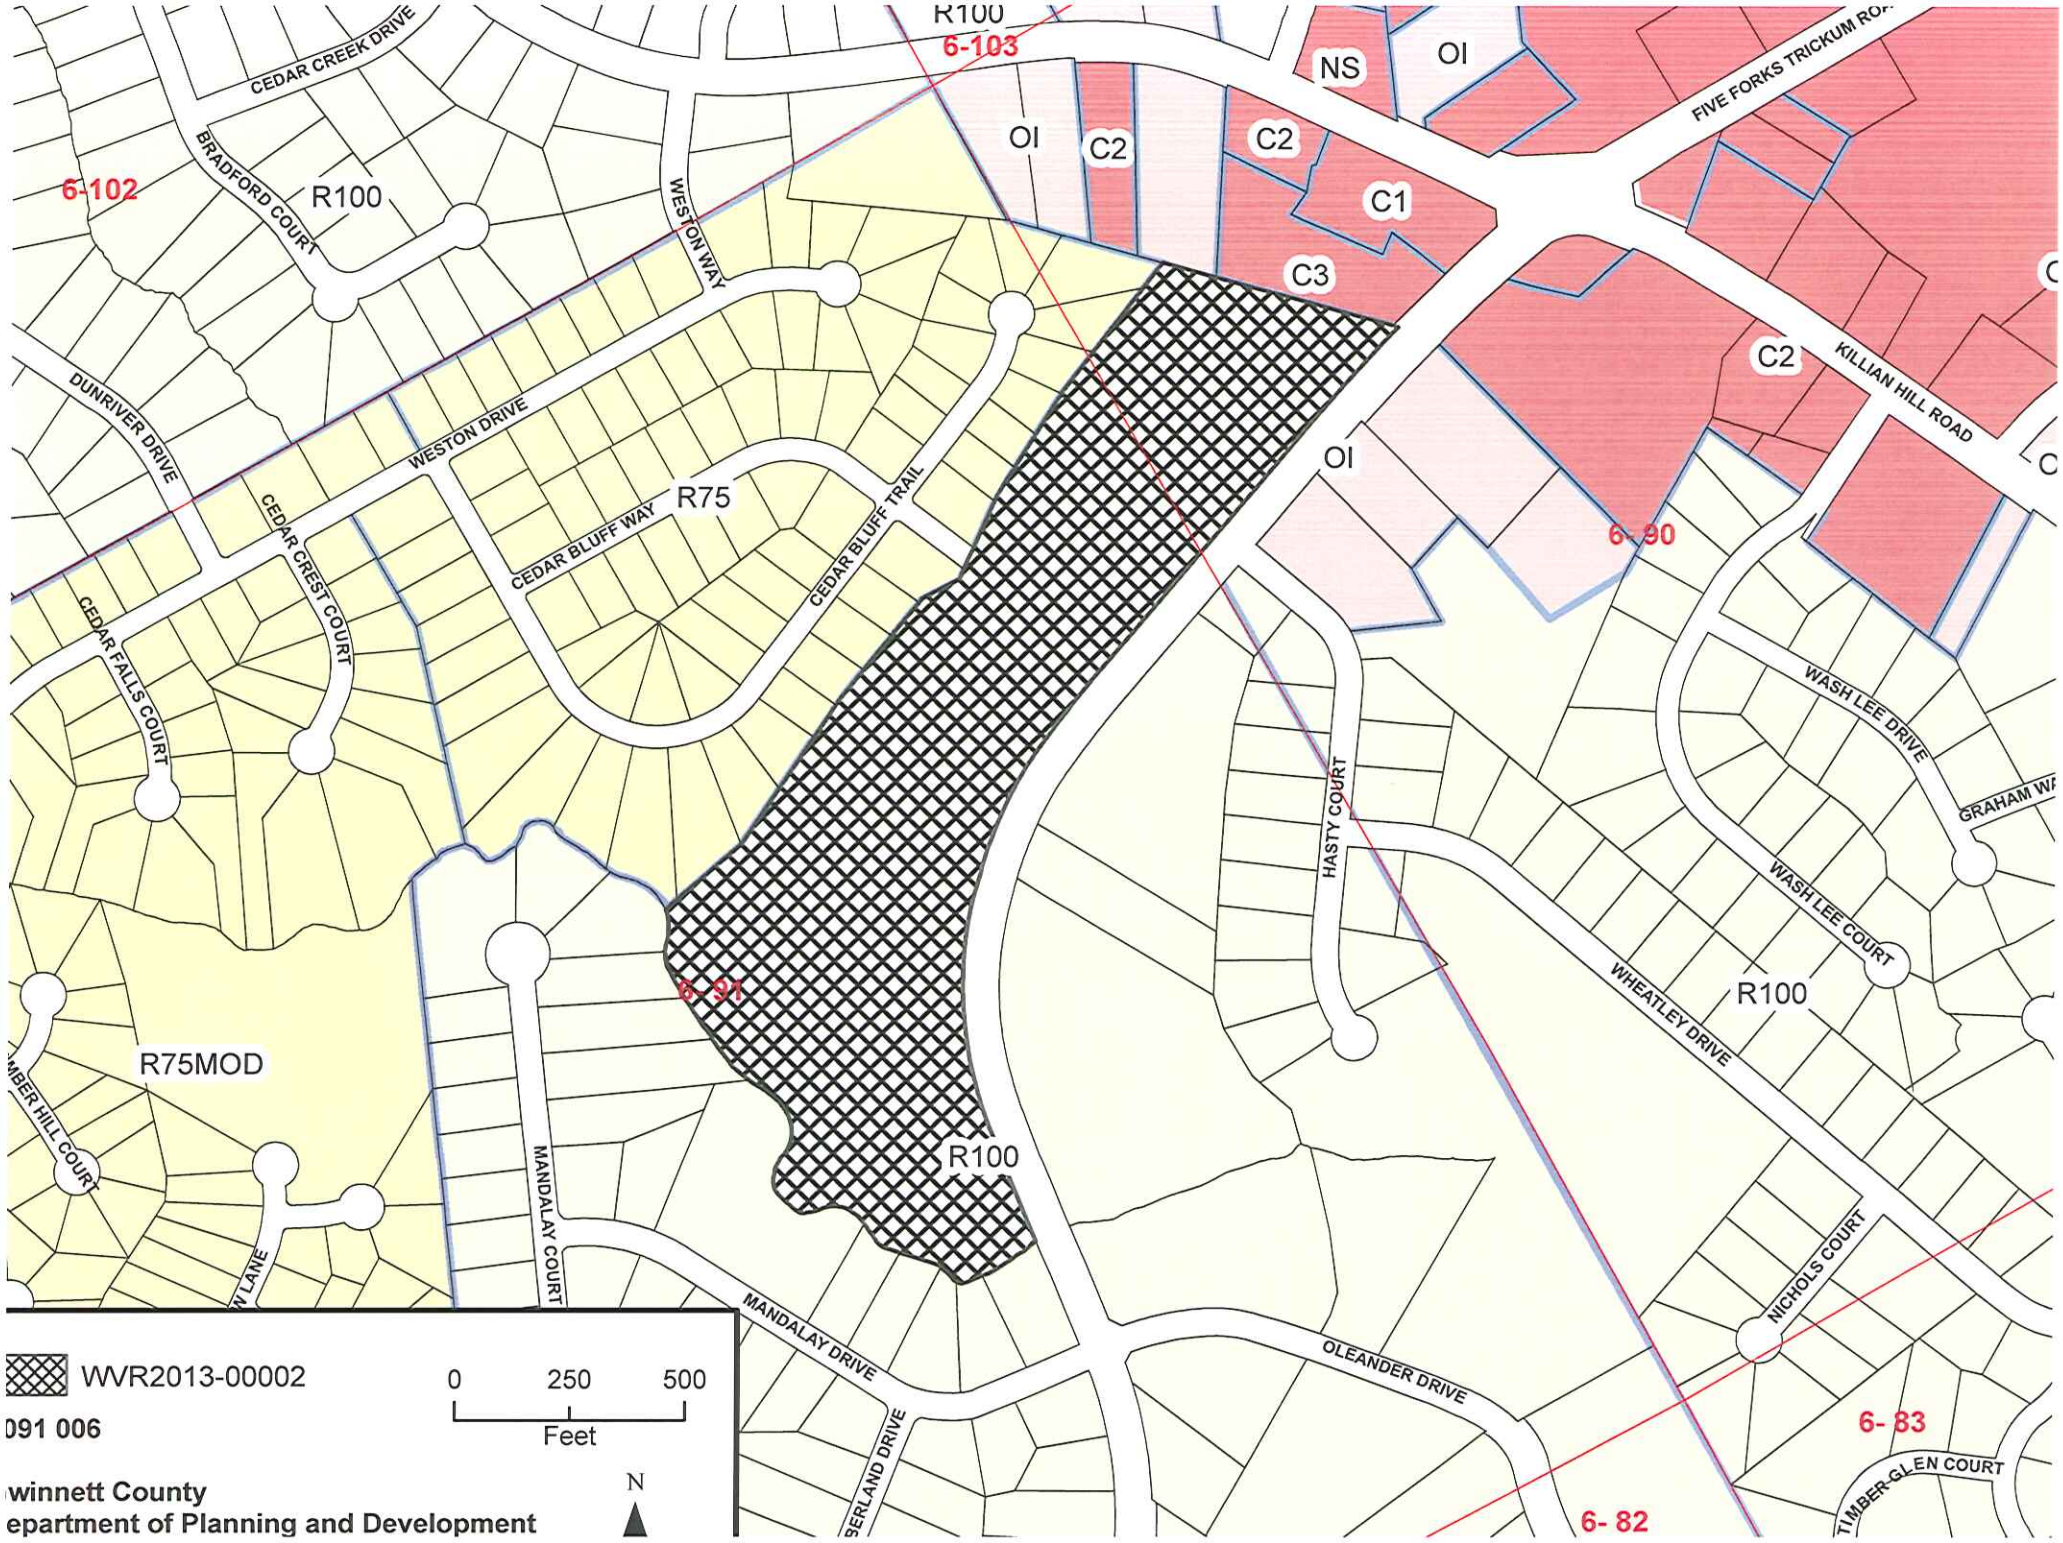
R100
6-103
NS
OI
FIVE FORKS TRICKUM ROAD
OI
C2
C2
C1
C3
6-102
R100
CEDAR CREEK DRIVE
BRADFORD COURT
WESTON WAY
C2
KILLIAN HILL ROAD
DUNRIVER DRIVE
WESTON DRIVE
OI
R75
CEDAR BLUFF WAY
CEDAR BLUFF TRAIL
6-90
CEDAR CREST COURT
CEDAR FALLS COURT
WASH LEE DRIVE
HASTY COURT
WASH LEE COURT
6-91
R100
WHEATLEY DRIVE
R75MOD
MANDALAY COURT
R100
MANDALAY DRIVE
OLEANDER DRIVE
NICHOLS COURT
6-83
TIMBER GLEN COURT
6-82
WVR2013-00002
091 006
winnett County
epartment of Planning and Development
0
250
500
Feet
N

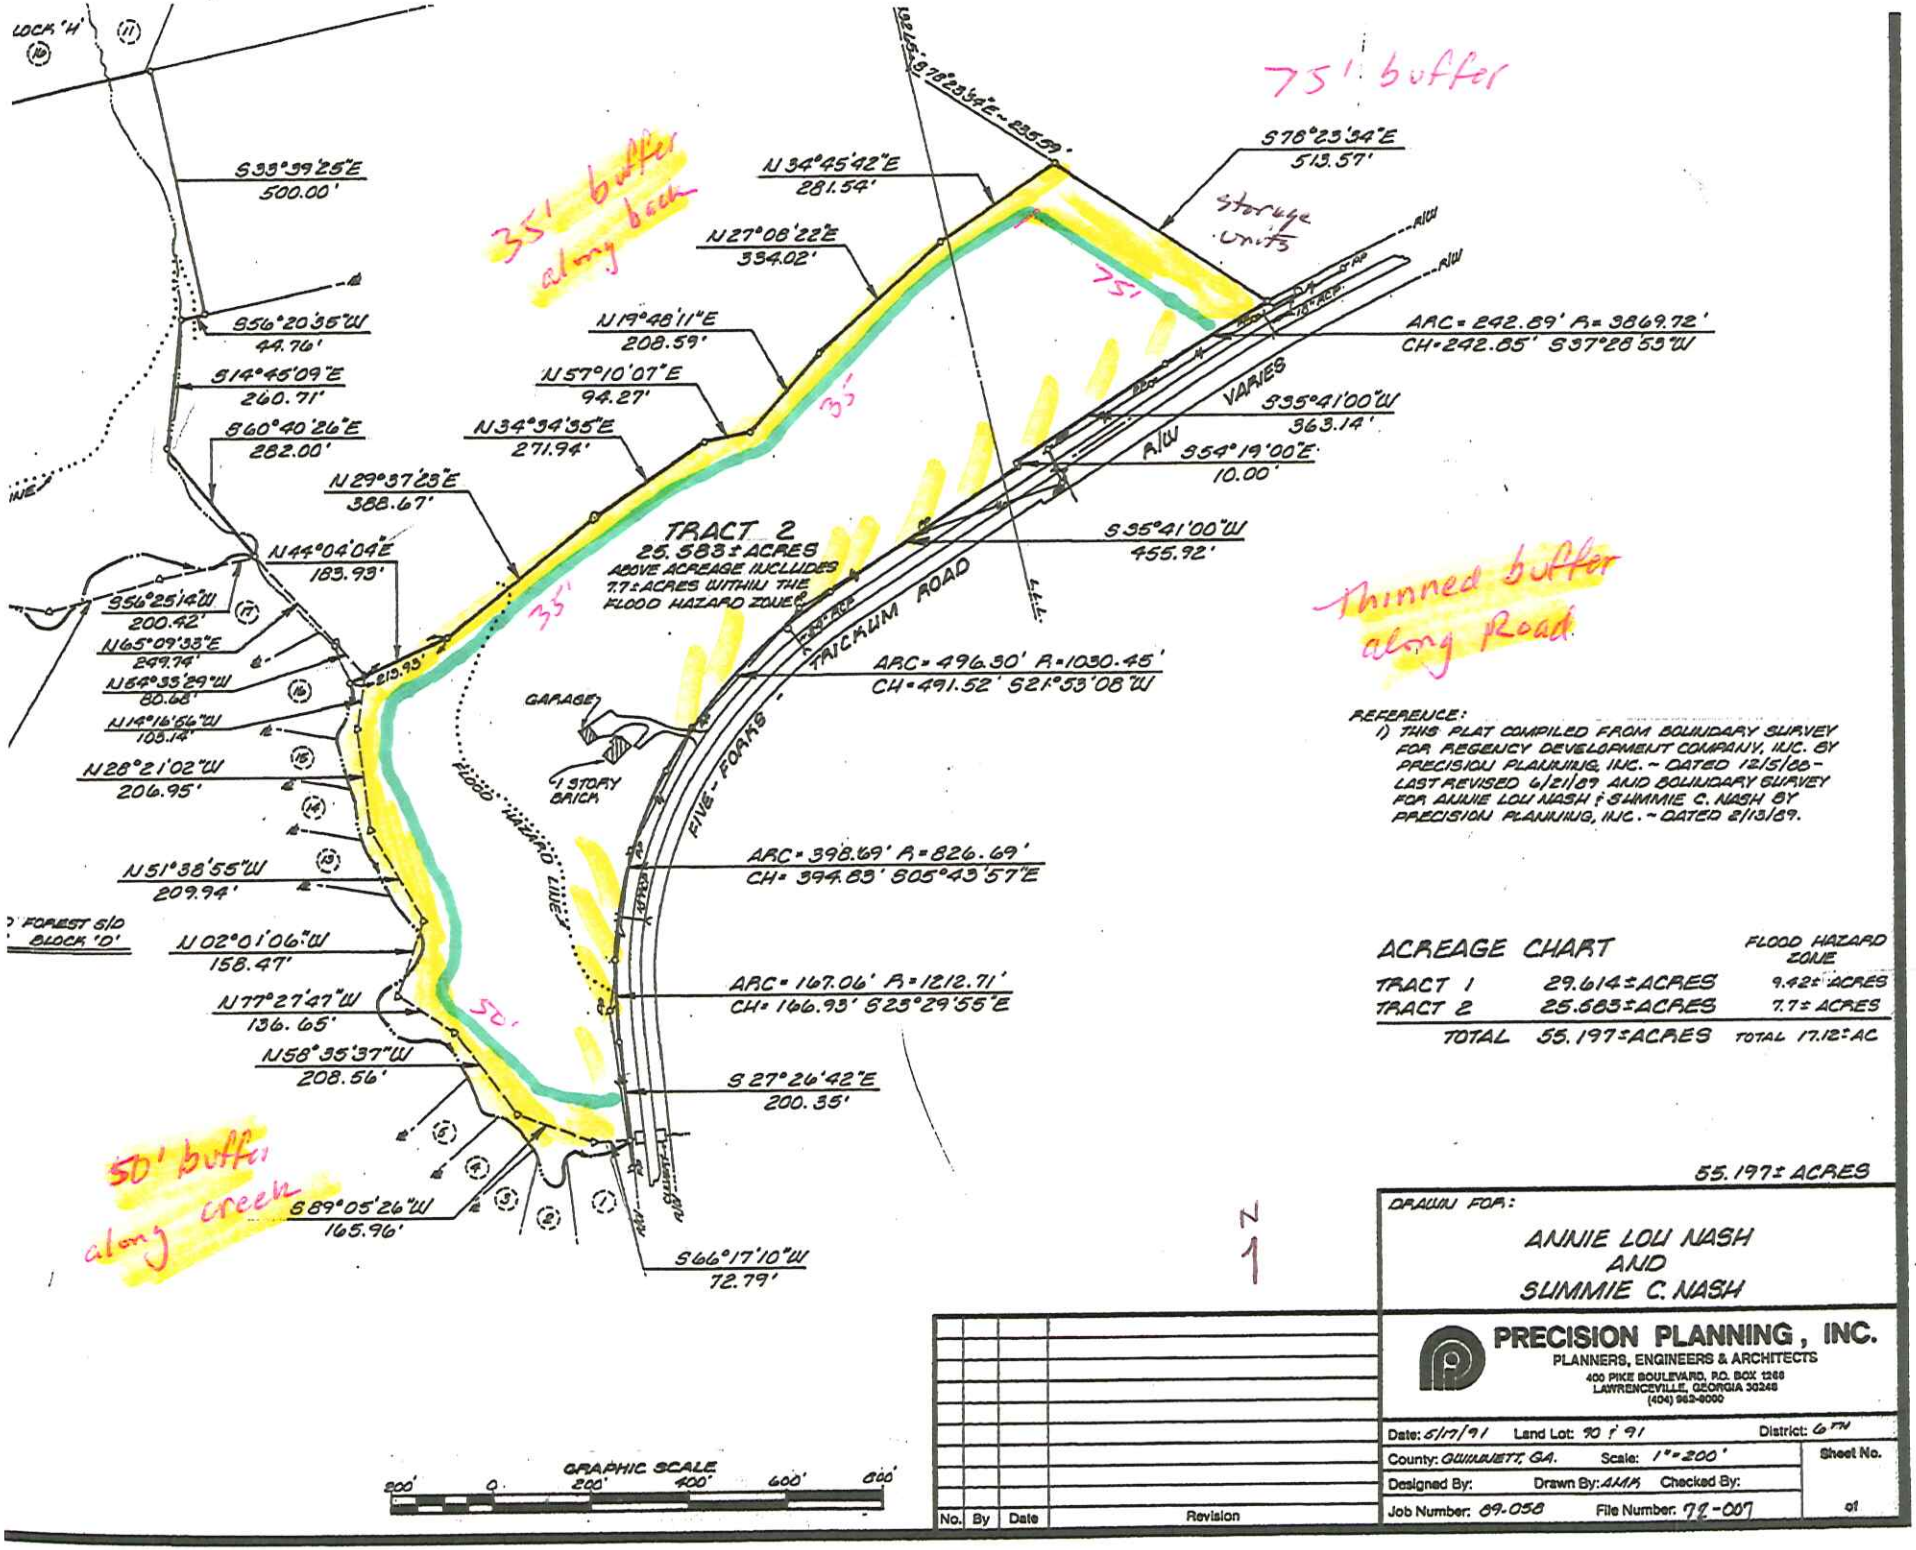

751' buffer

Thinned buffer along Road

REFERENCE:
1) THIS PLAT COMPILED FROM BOUNDARY SURVEY FOR REGENCY DEVELOPMENT COMPANY, INC. BY PRECISION PLANNING, INC. - DATED 12/5/88 - LAST REVISED 6/21/89 AND BOUNDARY SURVEY FOR ANNIE LOU NASH & SUMMIE C. NASH BY PRECISION PLANNING, INC. - DATED 2/13/89.

ACREAGE CHART		FLOOD HAZARD ZONE
TRACT 1	29.614±ACRES	9.42± ACRES
TRACT 2	25.583±ACRES	7.7± ACRES
TOTAL	55.197±ACRES	TOTAL 17.12±AC

55.197± ACRES

No.	By	Date	Revision

DRAWN FOR:


ANNIE LOU NASH
AND
SUMMIE C. NASH

PRECISION PLANNING, INC.
PLANNERS, ENGINEERS & ARCHITECTS
400 PIKE BOULEVARD, P.O. BOX 1268
LAWRENCEVILLE, GEORGIA 30246
(404) 963-6000

Date: 5/17/91 Land Lot: 90 & 91 District: 6TH
County: GWINNETT, GA. Scale: 1"=200' Sheet No.
Designed By: Drawn By: AMA Checked By:
Job Number: 89-058 File Number: 91-007 01

We propose to narrow the buffer to 35' around most of the property, leaving a 75' buffer along the line closest to Killian Hill behind the storage units, and increase the minimum stocking or residual stand to 35 units/acre within the harvest area. This keeps the undisturbed area to 25% of the total land.

Diagram below represents this proposal.

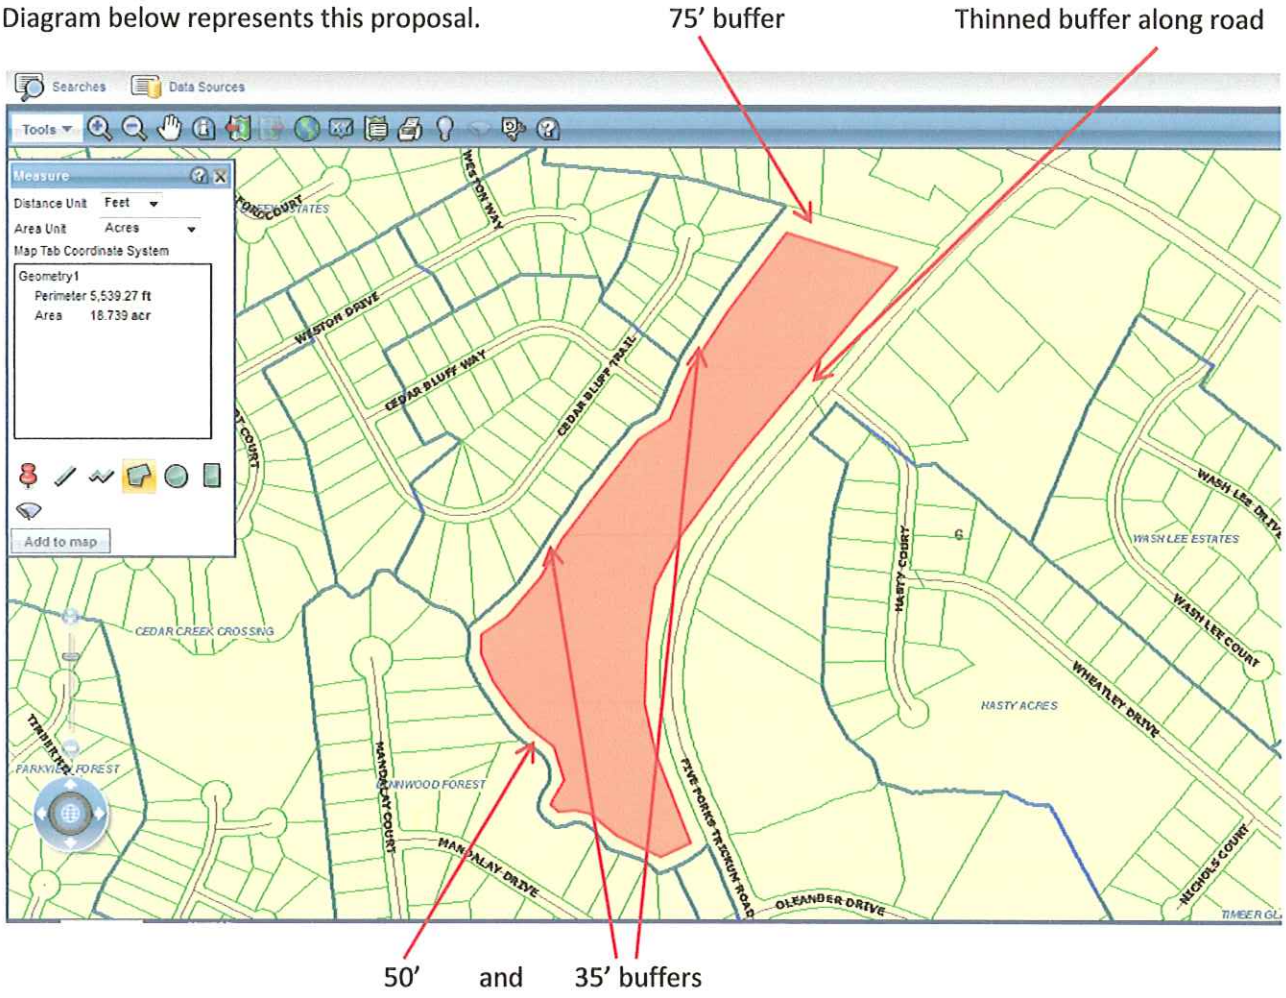


Proper forest management can take place all the way to the parcel boundary and shouldn't be regulated next to like uses.
There exists no undisturbed buffers through the subdivision next to this parcel.

We agree leaving a 75' buffer along the northern line is best.

Annie Lou Nash property 6 091 006

With 75'buffer entact, the land owner loses the value on nearly HALF the property without the privilege of enjoying the property.

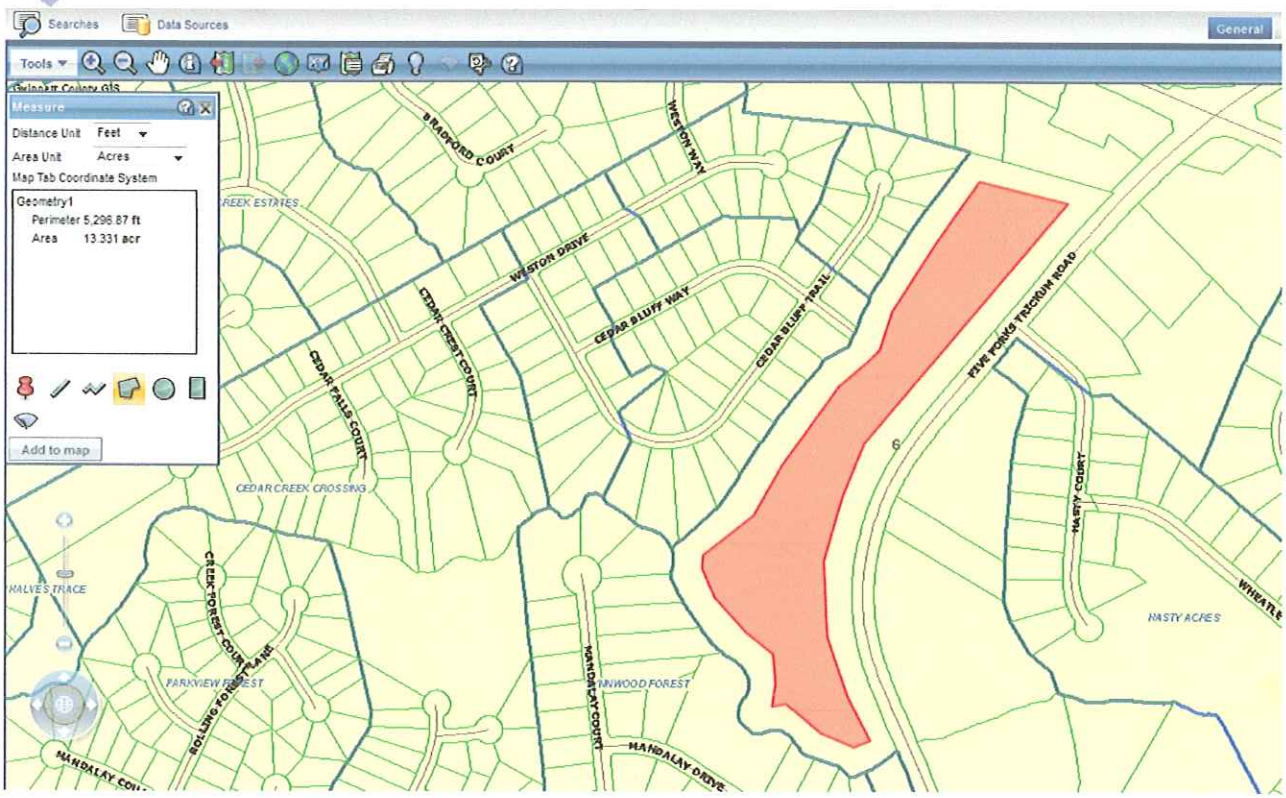

Gwinnett County Board of Commissioners Agenda Request

GCID #	Group With GCID #:
20130145	

☐ Grants ☐ Contracts ☐ Rezoning ☐ Public Hearing

Department:	Police Services			Date Submitted:	01/18/2013
Working Session:	02/19/2013	Business Session:	02/19/2013	Public Hearing:	
Submitted By:	mbsmith			Multiple Depts?	No
Budget Type:	Neither			Special Routing:	Vehicles (Fleet)
Agenda Type	Approval/authorization	Rezoning Type			

Item of Business: Locked by Purchasing: No

for the Chairman or designee to sign a Memorandum of Understanding (MOU) with Metro Atlanta Urban Area Security Initiative (UASI) to accept a black Chevrolet SUV and equipment with an estimated value of $85,000.00 for the Hazardous Device Unit (HDU). The MOU is 100% funded through DHS with no County match requirements. Subject to approval by the Law Department.

Attachments	MOU, Justification Letter
Authorization: Chairman's Signature?	Yes
Staff Recommendation	Approve
Department Head	jamartin (2/6/2013)
Attorney	trwilliams (2/11/2013)
Attorney's Comments	

Agenda Purpose Only ☐ As To Form ☒ Hold for Pickup? ☐

Financial Services Use Only

Financial Action Requested	

Budgeted	Fund Name	Current Balance	Requested Allocation	Director's Initials
	N/A	*	N/A	ajbovos (2/11/2013)

Finance Comments	* No budget impact. Operating and maintenance costs associated with the acceptance of the Chevrolet SUV will be absorbed into the FY13 Police General Fund general operating expense.

County Clerk Use Only

PH was Held? ☐

Working Session	
Action	New Item
Tabled	
Motion	
2nd by	
Vote	

gwinnettcounty
Police Department

770 Hi-Hope Road • Lawrenceville, GA 30043-4540
P.O. Box 602 • Lawrenceville, GA 30046-0602
770.513.5000 • www.gwinnettcounty.com

TO: Gwinnett County Board of Commissioners

FROM: Charles M. Walters
Chief of Police

DATE: February 5, 2013

SUBJECT: Justification Letter – Metro Atlanta UASI Memorandum of Understanding (MOU)

Approval / Authorization to accept grant funds from the Metro Atlanta Urban Area Security Initiative (UASI) and to enter into a Memorandum of Understanding (MOU) for the purpose of Critical Information/Key Resource Teams in the amount of $85,000.00. The grant/MOU will allow UASI to purchase a Chevrolet SUV, black in color (other than the county standard white) and additional site assessment equipment for the HDU-CBRNE Unit on behalf of Gwinnett County.

Gwinnett County is a member of the Metro Atlanta Urban Area Security Initiative (UASI), a Department of the Homeland Security grant program. The UASI grant program is designed to create and sustain regional strategies to improve security in and around the Atlanta area. This grant/MOU does not require a County match.

Should you have any questions about the Memorandum of Understanding or the equipment, please contact Marcia Smith, Projects/Grants Manager at 770-513-5206.

Memorandum of Understanding
between
Metro Atlanta UASI, Inc.
and
Gwinnett County Police Department

THIS AGREEMENT, made and entered into as of the _____ day of _____, 20__ by and between the Metro Atlanta UASI, Inc. an entity formed for the purposes described hereinbelow with a principal place of business located at 40 Courtland St., NE, Atlanta, Georgia 30303, hereinafter referred to as "UASI" and Gwinnett County, a political subdivision or agency of the state of Georgia (the "Recipient") with a principal place of business located at 75 Langley Drive, Lawrenceville, GA 30046

WITNESSETH:

WHEREAS, UASI is the urban area security initiative agency for the metropolitan Atlanta area as established by the United States Department of Homeland Security ("DHS") and Georgia Emergency Management Agency (GEMA); and

WHEREAS, the current members of UASI include the City of Atlanta and Clayton, Cobb, DeKalb, Fulton and Gwinnett Counties; and

WHEREAS, UASI was organized to implement programs designed to prevent, protect, respond and recover from threats of or acts of terrorism; and

WHEREAS, since 2002, DHS has developed numerous programs and grants in furtherance of the foregoing purpose; and

WHEREAS, UASI has been the recipient of substantial grant funds from DHS; and

WHEREAS, UASI has received grant funding from the Fiscal Years 2009 and 2011 Homeland Security Grant Programs ("HSGP") administered by DHS to the Georgia Emergency Management Agency ("GEMA") on behalf of the State of Georgia, in accordance with the Consolidated Appropriations Act of 2008 (Public Law 110-161); and

WHEREAS, GEMA will maintain overall responsibility and accountability to the federal government for the duration of the program, and GEMA, as Grantee, has awarded a portion of the grant funds to UASI by and through the Grantee-Subgrantee Agreement (Exhibit E) between GEMA and the Atlanta Regional Commission (the "Grant Contract") in accordance with the HSGP, Urban Area Security Initiative; and

WHEREAS, $85,000 from the grant funds have been allocated to UASI to fund the projects described hereinafter for use by, or for the benefit of, the Recipient.

NOW, THEREFORE, for and in consideration of the premises, the parties, intending to be legally bound, do hereby agree as follows:

1. **Exhibits**. The following exhibits are attached or attainable via the internet and made a part of this Agreement, and the parties agree to be bound by the applicable provisions of same:

Exhibit A. United States Department of Homeland Security (DHS), Preparedness Directorate, Office of Grants and Training (G&T), Office of Grant Operations (OGO) Financial Management Guide (Financial Guide), available on the DHS Web site at: http://www.dhs.gov/xlibrary/assets/Grants_FinancialManagementGuide.pdf.

Exhibit B. United States Department of Homeland Security (DHS), Fiscal Year 2009 Homeland Security Grant Program Guidance and Application Kit (DHS Guide), located at: http://www.fema.gov/pdf/government/grant/hsgp/fy09_hsgp_guidance.pdf

United States Department of Homeland Security (DHS), Fiscal Year 2011 Homeland Security Grant Program Guidance and Application Kit (DHS Guide), located at: http://www.fema.gov/pdf/government/grant/2011/fy11_hsgp_kit.pdf

Exhibit C. NIMS Compliance Form (attached).

Exhibit D. Approved Detailed Project Description/Cost.

Exhibit E. 2009 Grantee-Subgrantee Agreement by and between GEMA and Atlanta Regional Commission dated December 7, 2011 (a copy of which is available for inspection at UASI's office).

2011 Grantee-Subgrantee Agreement by and between GEMA and Atlanta Regional Commission dated _____ (a copy of which is available for inspection at UASI's office).

Exhibit F. Standard Assurances Standard Form 4248 (Non-Construction) or Standard Form 424 U (*Construction*), as applicable.

Exhibit G. Certification Regarding Lobbying; Debarment, Suspension, and other Responsibility Matters; and Drug-Free Workplace Requirements. OJP Form 4061/6 (a copy of which is available for inspection at UASI's office).

2. **Project Scope.** The project (the "Project") which is the subject matter of this Agreement is described in Exhibit D, attached hereto and made a part hereof. The Recipient shall carry out and perform such activities as described in Exhibit D, in a satisfactory and proper manner.

Recipient acknowledges that the goods and/or services described in Exhibit D shall be used not only for the benefit of Recipient, but also in furtherance of the regional goals of UASI. Recipient shall be responsible for the use and maintenance of any equipment or tangible goods received by it in connection with the Project. Recipient further acknowledges that the funding provided hereunder is intended to provide assistance to build an enhanced and sustainable capacity to prevent, respond to, and recover from threats or acts of terrorism for the Atlanta metropolitan area. Should Recipient become incapable of utilizing any goods or equipment provided hereunder, then Recipient agree to make same available to another local jurisdiction at UASI's direction. Recipient's failure to either utilize any goods or equipment provided hereunder, or to make same available to another local jurisdiction, may result in a loss of funding and/or equipment to Recipient. Recipient shall be solely responsible for all goods and equipment obtained hereunder, including, where applicable, maintenance, replacement, training and insurance.

3. **Cost.** All costs associated with the Project shall be paid by UASI in accordance with the terms and conditions set forth in Exhibit D, attached hereto and made a part hereof. Recipient acknowledges that the cost of the Project as shown in Exhibit D is an approximation of the total cost of the Project but does not necessarily reflect the final actual cost of same. At the conclusion of the Project, UASI shall provide Recipient with an appropriate document which accurately reflects the actual retail value of all equipment and/or services provided to Recipient associated with the Project.

4. **Compliance with Grant Contract.** Recipient agrees to be bound by all of the applicable terms and conditions of the Grant Contract (Exhibit E) including, but not limited to, the provisions regarding Exhibits, Reimbursement and Reporting Requirements, Audits, Financial Regulations and Guides, National Initiatives, and Special Conditions.

5. **Compliance with Laws and Regulations.** Each party hereto agrees to comply with all applicable local, state and federal laws and regulations. Each party hereto further agrees to comply with the requirements of O.C.G.A. §13-10-90 et seq., as amended, and Georgia Department of Labor Rules 300-10-1-.02 et seq. to verify a contractor's or subcontractor's new employee's work eligibility through a federal work authorization program. Further, the parties agree to comply with the regulations, policies, guidelines and requirements set forth in OMB Circulars A-87 and A-133, as appropriate.

6. **Procedures for Handling Critical Infrastructure Information ("PHCII").** Recipient recognizes that during the term of this Agreement, Recipient will or may have access to, handle, use, or store critical infrastructure information ("CII") that enjoys protection under the Critical Infrastructure Information Act of 2002 ("CII Act"). Consequently, Recipient covenants and agrees to comply with the regulations promulgated by the Secretary, Department of Homeland Security, pursuant to the CII Act regarding the Procedures for Handling Critical Infrastructure Information ("PHCII") (6 CFR Part 29), as may be amended from time to time, as well as with all relevant requirements of the PCII Program (as defined in the regulations). All persons granted access to Protected Critical Infrastructure Information ("PCII") are responsible for safeguarding such information in their possession or control. PCII shall be protected at all times by appropriate storage and handling. Recipient shall not

remove any "PCII" markings from any information. Each person who works with PCII is personally responsible for taking proper precautions to ensure that unauthorized persons do not gain access to it. The unauthorized release of PCII may result in criminal and/or administrative penalties. Recipient hereby acknowledges that its failure to comply with the above-referenced regulations and the PCII Program will constitute a material breach of the terms of this Agreement."

7. **Nondisclosure of Confidential Information**. In the furtherance of this Agreement, it may be necessary or desirable for UASI to disclose to Recipient certain confidential information, including, without limitation, writings, drawings, computer software, documentation and hardware, and UASI wishes to prohibit the unauthorized use and disclosure of same by the Recipient. For the purpose of this Agreement, "Confidential Information" shall mean all information received by Recipient from UASI, unless otherwise explicitly marked or designated. Failure to mark Confidential Information as "Confidential" shall not be deemed to operate as a waiver of any rights hereunder. Recipient acknowledges that the Confidential Information is and shall remain the sole and exclusive property of UASI and that UASI has the exclusive right, title and interest to such Confidential Information. No right or license, by implication or otherwise, is granted by UASI as a result of this Agreement or as a result of any disclosure of Confidential Information. Information initially furnished verbally or visually and identified beforehand as confidential at the time of disclosure shall be reduced to writing and confirmed as Confidential Information in a written statement that fully identifies the material considered confidential within fifteen (15) business days after its initial disclosure. During that fifteen (15) business day period, the latter information shall be protected, but failure so to identify, reduce to writing, mark and deliver such verbally or visually disclosed information in the manner prescribed shall relieve Recipient of all obligations of protection with respect to said disclosed information thereafter.

   Recipient shall maintain all Confidential Information in confidence and shall not disclose same to any third party. In protecting such information from disclosure, Recipient shall use at least the same degree of care as it normally uses in the protection of its own confidential and proprietary information of like kinds. Recipient further agrees that it will not (i) use any Confidential Information received except for the purposes contemplated by this Agreement, (ii) disclose same to persons in its organization without a "need to know", or (iii) make unnecessary copies of same. Upon discovery of an unauthorized, inadvertent, or accidental disclosure, Recipient shall promptly notify UASI of such disclosure and shall take all reasonable steps to retrieve the disclosure and prevent further such disclosures.

   The restrictions herein shall not apply with respect to Confidential Information which:

   Is or becomes known to the general public without breach of this Agreement; or

   Was previously known to the Recipient or was possessed by it without restriction prior to any disclosure hereunder; or

   Is or has been lawfully disclosed to Recipient by a third party without an obligation of confidentiality; or

Is disclosed pursuant to judicial action (including an order of a court of competent jurisdiction), the requirements of O.C.G.A. §50-18-70 et seq., or government regulations.

Recipient shall not disclose any Confidential Information furnished hereunder in any manner contrary to the laws and regulations of the United States of America, or any agency thereof, including but not limited to Export Administration Regulations of the U.S. Department of Commerce and U.S. Department of State. This obligation shall survive any termination or expiration of this Agreement, and shall be independent of any other obligations, any limitations thereon, and any exceptions thereto, which may be stated elsewhere in this Agreement.

8. **Notice**. All notices or other communications required or permitted to be given under this Agreement shall be in writing and shall be deemed to have been duly given when delivered personally in hand, or when mailed by certified or registered mail, return receipt requested with proper postage prepaid, addressed to the other party at the following address or such other address as may be given in writing to the other party:

a. UASI:

Julia Janka, PMP
Program Administrator
Metro Atlanta UASI, Inc.
40 Courtland Street, NE
Atlanta, GA 30303
404-734-4296
Julia.janka@atlantauasi.com

b. Recipient

Chief Charles Walters
Gwinnett County Police Department
75 Langley Drive
Lawrenceville, GA 30046
(770) 513-5000
Charles.Walters@gwinnettcounty.com

Notices are effective upon receipt by a party.

9. **Termination**:

a. **Cause/Default:** Should either party to this Agreement substantially violate or default on any material term or provision of this Agreement, the non-defaulting party shall, in addition to any other legal or equitable remedies provided by law, have the right to terminate this Agreement after first providing the defaulting party with written notice, which shall specify the alleged violation or default with reasonable particularity, and which shall initiate a thirty-

day time period for an opportunity to cure such violation(s) or default. If the defaulting party reasonably believes more than thirty days is needed to effectuate a cure of the violation or default, then the defaulting party may upon receipt of the notice of violation or default request additional time to cure, and if such request is granted by the non-defaulting party (which request shall not be unreasonably withheld), then the defaulting party immediately shall commence and continue correction of such violation or default with diligence and promptness. If after the appropriate period of time the defaulting party is unwilling or unable to cure its default, then the non-defaulting party shall have the right to terminate this Agreement effective immediately. Upon termination of this Agreement, neither party shall incur any new obligations after the effective date of the termination and shall cancel all outstanding obligations as soon as possible.

b. **Convenience:** This Agreement may be cancelled or terminated by either of the parties without cause; however, the party seeking to terminate or cancel this Agreement must give written notice of its intention to do so to the other party at least ninety (90) days prior to the effective date of cancellation or termination.

c. **Non-Availability of Funding:** Notwithstanding any other provision of this Agreement, in the event that the source of funding for reimbursement under this Agreement (appropriations from the Congress of the United States of America) no longer exists or in the event the sum of all obligations of UASI incurred under this and all other agreements entered into for this program exceeds the balance of such funding, then this Agreement shall immediately terminate without further obligation of UASI as of that moment. The certification by the Director of GEMA of the occurrence of such event shall be conclusive.

10. **Amendment**: This Agreement shall only be amended, modified or changed by writing, executed by authorized representatives of the parties, with the same formality as this Agreement was executed.

11. **Assignment**. Neither party shall assign this Agreement without the prior written consent of the other party hereto. Each party binds itself, its successors, and permitted assigns to all covenants, agreements, and obligations contained herein.

12. **Legal Responsibility**. Each party to this Agreement will bear the risk of its own actions. To the extent permitted by law, each party will be responsible for any and all claims, demands, suits, actions, damages, and causes of action related to or arising out of or in any way connected with its own actions and the actions of its officials, employees, or agents in carrying out the terms and conditions of this Agreement.

13. **Disputes**. Any claim, controversy or dispute which cannot be resolved by the parties, related directly or indirectly to this Agreement, shall be resolved by a court of competent jurisdiction. Each party agrees in good faith to participate in a mediation process if requested by the other party with all costs of mediation to be borne equally between the parties.

14. **No Third Party Beneficiary**. Nothing herein expressed or implied is intended to confer on any person, other than the parties hereto or their respective successors and assigns, any rights, remedies, obligations or liabilities under or by reason of this Agreement.

15. **Mutual Negotiations**. The parties hereto have negotiated this Agreement with assistance of legal counsel and, therefore, its terms shall be enforced equally between the parties and there shall be no construction more favorable to either party.

16. **No Waiver**. Either party's failure to insist on strict performance of any term or condition of this Agreement shall not be deemed a waiver of that term or condition even if the party accepting or acquiescing in the nonconforming performance knows of the nature of the performance and fails to object.

17. **Entire Agreement**. The parties acknowledge that they have not been induced to enter into this Agreement by any representation or warranty not set forth in this Agreement. This Agreement, including all Exhibits and Attachments, contains the entire agreement of the parties with respect to its subject matter and supersedes all existing agreements and all oral, written or other communications between them concerning its subject matter.

18. **Effective Date**. The parties acknowledge that if each has received benefit from the other during any period in which no active agreement existed, then all actions and payments made during any such period are hereby ratified by both parties.

19. **Time of the Essence**. Recipient acknowledges that time is of the essence for its obligations under this Agreement.

20. **Severability**. Any provision of this Agreement decreed invalid by a court of competent jurisdiction shall not invalidate the remaining provisions of the Agreement.

21. **Governing Law**. This Agreement shall be governed by and interpreted in accordance with the laws of the state of Georgia.

22. **Force Majeure**. If either party hereto is delayed or prevented from the performance of any act required in this Agreement by reason of acts of God, strikes, lockouts, labor disputes, civil disorder, or other causes without fault and beyond the control of the party obligated, performance of such act will be excused for the period of the delay.

23. **Paragraph Headings**. The paragraph headings in this Agreement are for convenience of reference only and do not define, limit, enlarge, or otherwise affect the scope, construction, or interpretation of this Agreement or any of its provisions.

24. **Counterparts**. This agreement may be executed in multiple counterparts, each of which shall be deemed to be an original instrument, but all of which taken together shall constitute one instrument.

25. **Authority to Execute This Agreement**. Each individual executing this Agreement on behalf of a party represents and warrants that he or she is duly authorized to execute this Agreement.

(This page intentionally left blank.)

IN WITNESS WHEREOF, the parties hereto have executed this Agreement as of the date first above written.

Metro Atlanta UASI, Inc.

Metro Atlanta UASI, Inc.
By: _____
Title: Julia M. Janka, UASI Program Administrator
Date: 8/10/2012

By: _____
Title: Chair, Senior Policy Group

Date: _____

Note: Senior Policy Group Chair will sign upon receipt of signed document from receiving jurisdiction.

Approved as to Legal Form:

Smith, Bassett, Purcell & Koenig

By: _____
Harvey M. Koenig, Partner

MOU Recipient Signature Page

_____

Charlotte Nash
Board of Commissioner Chair
Gwinnett County, Georgia

ATTEST

_____

Clerk of the Commissioners of Gwinnett County, GA

Recommended:

Approved as to Substance

_____

Chief of Police
Gwinnett County, GA

Approved as to Legal Form

_____

County Attorney Signature

_____

County Attorney Name (Typed or Printed)

Exhibit C

NIMS Compliance Form

This NIMS Compliance Form MUST be completed by each agency requesting or benefiting from funding.

In federal Fiscal Year 2008, state agencies, tribes, and local governments are considered to be in full NIMSD compliance if they have adopted and/or implemented the FY 2007 compliance activities as determined by the National Incident Management System Capability Assessment Support Tool (NIMSCAST) or other accepted means. This document describes the actions that jurisdictions must have taken by September 30, 2008 to be compliant with NIMS. Homeland Security Presidential Directive 5 (HSPD-5), Management of Domestic Incidents, requires all federal departments and agencies to adopt and implement the NIMS, and requires state and local jurisdictions to implement the NIMS to receive federal preparedness funding. Please check the box next to each action that your organization has completed. For those actions not completed please provide a one-page summary of the plan to complete these actions and fully implement NIMS. Additional NIMS guidance can be found at: www.fema.gov/nims

- ☑ Community Adoption: Adopt NIMS at the community level for all government departments and/or agencies; as well as promote and encourage NIMS adoption by associations, utilities, non-governmental organizations (NGOs), and private sector incident management and response organizations.
- ☑ Incident Command System (ICS): Manage all emergency incidents and preplanned (recurring/special) events in accordance with ICS organizational structures, doctrine, and procedures, as defined in NIMS. ICS implementation must include the consistent application of Incident Action Planning and Common Communications Plans.
- ☑ Public Information System: Implement processes, procedures, and/or plans to communicate timely, accurate information to the public during an incident through a Joint Information System and Joint Information Center.
- ☑ Preparedness/Planning: Establish the community's NIMS baseline against the FY 2005 and FY 2006 implementation requirements. (NIMSCAST and/or Implementation Plan)
- ☑ Develop and implement a system to coordinate all federal preparedness funding to implement the NIMS across the community.
- ☑ Revise and update local government emergency operations plans (EOPs), standard operating procedures (SOPs), and standard operating guidelines (SOGs) to incorporate NIMS and National Response Framework (NRF) components, principles and policies, to include planning, training, response, exercises, equipment, evaluation, and corrective actions.
- ☑ Participate in and promote intrastate and interagency mutual aid agreements, to include agreements with the private sector and non-governmental organizations (NGO).
- ☑ Implementation plan exists at agency level that identifies personnel to complete the below listed NIMS training requirements.
  - ☑ Complete IS-700 NIMS: An Introduction
  - ☑ Complete IS-800 NRP: An Introduction
  - ☑ Complete ICS 100 and ICS 200 Training
  - ☑ Complete ICS 300 Training
- ☑ Incorporate NIMS/ICS into all tribal, local, and regional training and exercises.
- ☑ Participate in an all-hazard exercise program based on NIMS that involves responders from multiple disciplines and multiple jurisdictions.
- ☑ Incorporate corrective actions into preparedness and response plans and procedures.
- ☑ Inventory community response assets to conform to homeland security resource typing standards.
- ☑ To the extent permissible by law, ensure that relevant national standards and guidance to achieve equipment, communication, and data interoperability are incorporated into tribal and local acquisition programs.
- ☑ Apply standardized and consistent terminology, including the establishment of plain English communications standards across public safety sector.
- ☑ Inventory response assets to conform to NIMS National Resource Typing Definitions, as defined by FEMA's Incident Management Systems Integration Division.

Authorized Signature: _____ **Date:** _____ **Agency:** Gwinnett County BOC

Exhibit D

Approved Detailed Project Description/Cost

Critical Information/Key Resource Teams

The Critical Information/Key Resource Committee (CIKR) mission is to identify and assess the threat-risk to the region's critical infrastructure/key resource assets and develop comprehensive plans to prevent and protect these assets from natural, manmade, or technological hazards. The CIKR Committee has developed a program in which each jurisdiction has identified key individuals to create a five-member assessment team. These teams will use the assessment kits that were developed to enable effective data collection and planning. Each team member will be awarded one assessment kit. There are five critical elements for the successful completion of this project/initiative:

1. Initiation-the completion of the initial investment justification application and subsequent approval by the Change Control Board and/or Senior Policy Group (as appliable) and DHS. This step is completed.
2. Planning-the development of specification and project requirements. The identification of the actual equipment that will be awarded and distributed to the members and the establishment of any professional services contracts that may be required to execute this project. This step is completed.
3. Execution-the actual commencement of the project and implementation of project related activity
4. Monitoring and Control-the validation that the project has been executed as planned per contract and program requirements. Commencement of any auditable actions that verify equipment received, training completed or execution of any exercises that demonstrate improved capability
5. Project Close-out-this confirms all project work is complete, the financial obligations are satisfied and any resources/plans have been institutionalized by the receiving party.

Grant Year 2009 and 2011 Projects:

Project –Establish a critical infrastructure/key resource assessment team. Equip each team member with the appropriate resources to include training and equipment to complete the required assessments.

Each member of UASI: City of Atlanta, Cobb, Clayton, DeKalb, Fulton and Gwinnett Counties will establish a cross-agency Homeland Security Assessment Team (member agencies include Police, Fire and EMA-as applicable). All team members will complete Homeland Security Critical Infrastructure training as provided by DHS.

Each team will have an identified team lead responsible for the assigned team vehicle. Each jurisdiction will be awarded one vehicle for team transport and 5 assessment kits.

Each kit contains one each of the following:

- Portable tablet with wireless internet capability and connectivity
- Wireless air card or Cradleport Router for internet access while in the field
- G.P.S. for finding Lat-Long for sites - Garmon GPSmap 62
- Laser Range Finder - Bushnell 201933
- Binoculars/camera - Bushnell Instant Replay 118326
- External hard drive for storing information and pictures (1 terabytes)
- Digital camera w/video - Sony NEX5K

Desktop scanner for scanning in documents and forms - Xerox Documate 700

Desktop or high speed laser color printers - HP CP1515

- Pelican case to carry CI/KR Equip in the field.
- Hard Hat
- Safety Glasses
- Safety Vest

The equipment listed above is intended to provide a list of items within the kit. Technology changes rapidly and the best and most current model of the listed equipment will be provided. The total value of this equipment award is $85,000.
Final costs for project will be submitted to agency at conclusion of project/equipment award.

Gwinnett County Board of Commissioners Agenda Request

GCID #	Group With GCID #:
20130147	

☐ Grants ☐ Contracts ☐ Rezoning ☐ Public Hearing

Department:	Support Services			Date Submitted:	01/22/2013
Working Session:	02/19/2013	Business Session:	02/19/2013	Public Hearing:	
Submitted By:	Aaron Bovos			Multiple Depts?	
Budget Type:	Both			Special Routing:	
Agenda Type	Approval	Rezoning Type			

Item of Business: Locked by Purchasing: No

to declare as surplus/salvage the attached list of equipment and vehicles to be disposed of in accordance with Gwinnett County Code of Ordinances (Part II, Ch 2, Div 7 2-333 - Disposition of Personal Property). The means of disposal could include but is not limited to Internet Auction, Public Auction, 3rd Party Auction Company, and Sealed Bid.

Attachments	Justification Memo, Surplus List
Authorization: Chairman's Signature?	No
Staff Recommendation	Approval
Department Head	ajbovos (1/22/2013)
Attorney	fsfields (1/29/2013)
Attorney's Comments	

Agenda Purpose Only ☒ As To Form ☐ Hold for Pickup? ☐

Financial Services Use Only

Financial Action Requested	Revenue and appropriation budgets to be adjusted based on final documentation of sale.

Budgeted	Fund Name	Current Balance	Requested Allocation	Director's Initials
No	Various		*	ajbovos (1/28/2013)

Finance Comments	*The expected revenue from sale of surplus equipment and vehicles will be adjusted based on completion of sale.

County Clerk Use Only

PH was Held? ☐

Working Session:
Action: New Item
Tabled:
Motion:
2nd by:
Vote:

Department of Support Services
Fleet Management Division

620 Swanson Drive • Lawrenceville, GA 30043-4538
678-442-3300 • www.gwinnettcounty.com

gwinnettcounty

MEMORANDUM

THRU: Aaron Bovos, CFO/Deputy County Administrator
Board of Commissioners

TO: Gwinnett County Board of Commissioners

FROM: Michael M. Lindsey, Director
Fleet Management

SUBJECT: Declare Vehicles, Equipment and Miscellaneous Items as Surplus/Salvage

DATE: January 17, 2013

ITEM OF BUSINESS:
Approval to declare as surplus/salvage the attached list of equipment and vehicles to be disposed of in accordance with Gwinnett County Code of Ordinances (Part II, Ch. 2, Div. 7 § 2-333 – Disposition of Personal Property). The means of disposal could include but is not limited to Internet Auction, Public Auction, 3rd Party Auction Company and Sealed Bid.

BACKGROUND AND DISCUSSION:
Prior to items being declared surplus/salvage, an evaluation of each vehicle/equipment was done in accordance with the Fleet Management Vehicle Policy. The review includes the evaluation of age, mileage, condition, cost of operation, and intended use. Each of the vehicles/equipment being recommended for surplus/salvage has met the requirements under these categories.

Based on the results of the 2012 eBay auction, the average vehicle sold for $3,029.00 and there are 390 vehicles/equipment on the attached list. We estimate that approximately $1,181,310.00 will be collected in revenues.

SUMMARY AND CONCLUSION:
If approved:

- Generate approximately $1,181,310.00
- No additional cost to the County

2013 Disposal List						
Asset #	Vehicle #	Year	Make/Model	Description	Vin#	Disposal Reason
	12647	1998	NEW HOLLAND 555E	BACKHOE W/LOADER	031012647	age/condition
	13317	1998	NEW HOLLAND 555E	BACKHOE W/LOADER 4X4	031013317	age/condition
	630381	1997	JOHN DEERE 5300	TRACTOR- FARM	LV5300E630381	age/condition
	632592	1997	JOHN DEERE 5300	TRACTOR- FARM	LV5300E632592	age/condition
	126951	1999	BOBCAT 873	LOADER SKIDSTEER	514126951	age/condition
	591	1998	LEE BOY 300T	ROLLER ASPHALT	300T-591	age/condition
2002867	610	1998	LEE BOY 300T	ROLLER ASPHALT	300T-610	age/condition
400975	81194	1999	Stimsonite Eradicator	PM Eraser	E-81194	age/condition
2001716	6545	2001	STERLING ACTERRA	TRUCK DUMP 3-5 CUBIC YARD	2FZABYAK31AJ06545	age/mileage
2001713	6542	2001	STERLING ACTERRA	TRUCK DUMP 3-5 CUBIC YARD	2FZABYAK81AJ06542	age/mileage
2001335	37630	1997	FORD F800	TRUCK DUMP 3-5 CUBIC YARD	1FDXF80E0VVA37630	age/mileage
2001669	28854	2004	FORD F250	TRUCK 3/4 TON	1FTNF21S44ED28854	age/mileage
2001322	33288	1997	FORD F800	TRUCK- BOOM BUCKET W/ALTEC UTILITY	1FDXF80E6VVA33288	age/mileage
2001321	33287	1997	FORD F800	TRUCK- BOOM BUCKET W/ALTEC UTILITY	1FDXF80E4VVA33287	age/mileage
2001323	33289	1997	FORD F800	TRUCK- BOOM BUCKET W/ALTEC UTILITY	1FDXF80E8VVA33289	age/mileage
2001324	33290	1997	FORD F800	TRUCK- BOOM BUCKET W/ALTEC UTILITY	1FDXF80E4VVA33290	age/mileage
2001320	33286	1997	FORD F800	TRUCK- BUCKET BOOM W/ALTEC UTILITY BODY	1FDXF80E2VVA33286	age/mileage
2001688	73525	1999	FORD F450	TRUCK 1-1/2 TON FLAT BED w LIFT	1FDXF46F8XEE73525	age/mileage
2001689	73526	1999	FORD F450	TRUCK 1-1/2 TON FLAT BED w LIFT	1FDXF46FXXEE73526	age/mileage
2000036	109581	1995	CHEVROLET 3500	TRUCK- 1 TON	1GBKC34F6SJ109581	age/mileage
2001593	81455	2000	FORD E350	VAN 1 TON CARGO	1FTSE34L4YHB81455	age/mileage
2001397	82181	1996	FORD F350	TRUCK- 1 TON 4X2 W 12" PLATFORM B	1FDKF37F1TEA82181	age/mileage
	621894	1997	JOHN DEERE 5200	TRACTOR- 4X4 W/3 POINT HITCH	LV5200E621894	age/condition
2000177	204176	1993	CHEVROLET 3500	TRUCK 1 TON SWEEPER	1GBJC34KOPE204176	age/mileage
	32117	1996	KEIFER STOCKMASTER	TRAILER- LIVESTOCK 18 FT	1DVMP162XTK032117	age/condition
2002437	130715	2008	CHEVROLET IMPALA	AUTO INTERMED 4DR UNMARKED	2G1WB58K789130715	age/mileage
2002438	131436	2008	CHEVROLET IMPALA	AUTO INTERMED 4DR UNMARKED	2G1WB58K889131436	age/mileage
2002038	181534	2007	FORD TAURUS	AUTO INTERMEDIATE 4DR UNMARKED	1FAFP53U27A181534	age/mileage
2002040	181536	2007	FORD TAURUS	AUTO INTERMEDIATE 4DR UNMARKED	1FAFP53U67A181536	age/mileage
2000137	196173	2004	FORD TAURUS	6 PASS ADMIN SEDAN	1FAFP52U94A196173	age/mileage
2000139	196175	2004	FORD TAURUS	6 PASS ADMIN SEDAN	1FAFP52U24A196175	age/mileage
2000141	196177	2004	FORD TAURUS	6 PASS ADMIN SEDAN	1FAFP52U64A196177	age/mileage

Asset #	Vehicle #	Year	Make/Model	Description	Vin#	Disposal Reason
2000143	196179	2004	FORD TAURUS	6 PASS ADMIN SEDAN	1FAFP52UX4A196179	age/mileage
2000149	196185	2004	FORD TAURUS	6 PASS ADMIN SEDAN	1FAFP52U54A196185	age/mileage
2000151	196187	2004	FORD TAURUS	6 PASS ADMIN SEDAN	1FAFP52U94A196187	age/mileage
2000153	196189	2004	FORD TAURUS	6 PASS ADMIN SEDAN	1FAFP52U24A196189	age/mileage
2000322	239492	2002	FORD TAURUS	6 PASS ADMIN SEDAN	1FAFP52U42A239492	age/mileage
2000515	289047	2005	FORD TAURUS SE	6 PASS ADMIN SEDAN	1FAFP53U95A289047	age/mileage
2000516	289048	2005	FORD TAURUS SE	6 PASS ADMIN SEDAN	1FAFP53U05A289048	age/mileage
2000517	289049	2005	FORD TAURUS SE	6 PASS ADMIN SEDAN	1FAFP53U25A289049	age/mileage
2000520	289052	2005	FORD TAURUS	6 PASS ADMIN SEDAN	1FAFP53U25A289052	age/mileage
2000521	289053	2005	FORD TAURUS SE	6 PASS ADMIN SEDAN	1FAFP53U45A289053	age/mileage
2001129	613213	2004	DODGE INTREPID	6 PASS ADMIN SEDAN	2B3HD46R24H613213	age/mileage
2001135	613219	2004	DODGE INTREPID	6 PASS ADMIN SEDAN	2B3HD46R34H613219	age/mileage
2001139	613223	2004	DODGE INTREPID	6 PASS ADMIN SEDAN	2B3HD46R54H613223	age/mileage
2002466	27803	2008	FORD F150	P/U 1/2TON CREW CAB	1FTPW12V08FA27803	age/mileage
2002455	27807	2008	FORD F150	P/U 1/2 TON CREW CAB	1FTPW12V88FA27807	age/mileage
2002527	27814	2008	FORD F150	P/U 1/2TON CREW CAB	1FTPW12V58FA27814	age/mileage
2002485	27815	2008	FORD F150	P/U 1/2TON CREW CAB	1FTPW12V78FA27815	age/mileage
2002230	54302	2007	FORD F150	P/U TRK 1/2 TON CREW CAB MARKED	1FRW12W37FA54302	age/mileage
2002229	54305	2007	FORD F150	P/U TRK 1/2 TON CREW CAB MARKED	1FTRW12W97FA54305	age/mileage
2002607	175989	2008	CHEVROLET IMPALA	AUTO INTERMED 4DR PURSUIT MARKED	2G1WS553989175989	age/mileage
2002613	177098	2008	CHEVROLET IMPALA	AUTO INTERMED 4DR PURUSIT MARKED	2G1WS5536889177098	age/mileage
2002608	178172	2008	CHEVROLET IMPALA	AUTO INTERMED 4DR PURUSIT MARKED	2G1WS5533889178172	age/mileage
2002620	180832	2008	CHEVROLET IMPALA	AUTO INTERMED 4DR PURUSIT MARKED	2G1WS553189180832	age/mileage
2002614	181986	2008	CHEVROLET IMPALA	AUTO INTERMED 4DR PURUSIT MARKED	2G1WS553089181986	age/mileage
2002617	184992	2008	CHEVROLET IMPALA	AUTO INTERMED 4DR PURSUIT MARKED	2G1WS553X89184992	age/mileage
2002602	221408	2008	CHEVROLET IMPALA	AUTO INTERMED 4DR PURUSIT MARKED	2G1WS553889221408	age/mileage
2002406	224712	2008	CHEVROLET IMPALA	AUTO INTERMED 4DR PURSUIT MARKED	2G1WS553489224712	age/mileage
2001888	252955	2006	CHEVROLET SILVERADO	P/U TRK 1/2TON CREW CAB POLICE	2GCEC13Z061252955	age/mileage
2001889	253256	2006	CHEVROLET SILVERADO	P/U TRK 1/2TON CREW CAB POLICE	2GCEC13Z161253256	age/mileage
2001890	253396	2006	CHEVROLET SILVERADO	P/U TRK 1/2TON CREW CAB POLICE	2GCEC13Z661253396	age/mileage
2001892	253458	2006	CHEVROLET SILVERADO	P/U TRK 1/2TON CREW CAB POLICE	2GCEC13Z261253458	age/mileage
2001895	254548	2006	CHEVROLET SILVERADO	P/U TRK 1/2TON CREW CAB POLICE	2GCEC13Z861254548	age/mileage
2001896	255038	2006	CHEVROLET SILVERADO	P/U TRK 1/2TON CREW CAB POLICE	2GCEC13Z161255038	age/mileage

Asset #	Vehicle #	Year	Make/Model	Description	Vin#	Disposal Reason
2001897	255170	2006	CHEVROLET SILVERADO	P/U TRK 1/2TON CREW CAB POLICE	2GCEC13Z161255170	age/mileage
2001898	255427	2006	CHEVROLET SILVERADO	P/U TRK 1/2TON CREW CAB POLICE	2GCEC13Z161255427	age/mileage
2001900	255882	2006	CHEVROLET SILVERADO	P/U TRK 1/2TON CREW CAB POLICE	2GCEC13Z361255882	age/mileage
2001902	255990	2006	CHEVROLET SILVERADO	P/U TRK 1/2TON CREW CAB POLICE	2GCEC13Z661255990	age/mileage
2001905	256592	2006	CHEVROLET SILVERADO	P/U TRK 1/2TON CREW CAB POLICE	2GCEC13ZX61256592	age/mileage
2001907	257274	2006	CHEVROLET SILVERADO	P/U TRK 1/2TON CREW CAB POLICE	2GCEC13Z161257274	age/mileage
2001908	257349	2006	CHEVROLET SILVERADO	P/U TRK 1/2TON CREW CAB POLICE	2GCEC13Z661257349	age/mileage
2001909	257413	2006	CHEVROLET SILVERADO	P/U TRK 1/2TON CREW CAB POLICE	2GCEC13Z061257413	age/mileage
2001912	257818	2006	CHEVROLET SILVERADO	P/U TRK 1/2TON CREW CAB POLICE	2GCEC13Z461257818	age/mileage
2001913	258144	2006	CHEVROLET SILVERADO	P/U TRK 1/2TON CREW CAB POLICE	2GCEC13Z461258144	age/mileage
2002772	270622	2008	CHEVROLET IMPALA	AUTO INTERMED4DR MARKED	2G1WS553481270622	age/mileage
2002760	274642	2008	CHEVROLET IMPALA	AUTO INTERMED 4 DR PURSUIT MARKED	2G1WS553881274642	age/mileage
2002811	274930	2008	CHEVROLET IMPALA	AUTO INTERMED4DR MARKED	2G1WS553281274930	age/mileage
2002918	275264	2008	CHEVROLET IMPALA	AUTO INTERMED4DR MARKED	2G1WS553781275264	age/mileage
2002891	275578	2008	CHEVROLET IMPALA	AUTO INTERMED4DR MARKED	2G1WS553881275578	age/mileage
2002771	275706	2008	CHEVROLET IMPALA	AUTO INTERMED4DR MARKED	2G1WS553281275706	age/mileage
2002793	276225	2008	CHEVROLET IMPALA	AUTO INTERMED 4DR MARKED	2G1WS553281276225	age/mileage
2002802	276301	2008	CHEVROLET IMPALA	AUTO INTERMED4DR MARKED	2G1WS553381276301	age/mileage
2002831	276422	2008	CHEVROLET IMPALA	AUTO PURSUIT 4DR MARKED	2G1WS553481276422	age/mileage
2002916	276757	2008	CHEVROLET IMPALA	AUTO INTER MED 4DR	2G1WS553281276757	age/mileage
2002887	276857	2008	CHEVROLET IMPALA	AUTO INTERMED4DR MARKED	2G1WS553681276857	age/mileage
2002785	276899	2008	CHEVROLET IMPALA	AUTO INTERMED4DR MARKED	2G1WS553081276899	age/mileage
2002763	277056	2008	CHEVROLET IMPALA	AUTO INTERMED 4DR PURSUIT MARKED	2G1WS553X81277056	age/mileage
2002905	277164	2008	CHEVROLET IMPALA	AUTO INTERMED4DR MARKED	2G1WS553281277164	age/mileage
2002895	277594	2008	CHEVROLET IMPALA	AUTO INTERMED 4 DR MARKED	2G1WS553581277594	age/mileage
2002799	277688	2008	CHEVROLET IMPALA	AUTO INTERMED4DR MARKED	2G1WS553381277688	age/mileage
2002901	277805	2008	CHEVROLET IMPALA	AUTO INTERMED 4 DR MARKED	2G1WS553381277805	age/mileage
2002897	278009	2008	CHEVROLET IMPALA	AUTO INTERMED4DR MARKED	2G1WS553681278009	age/mileage
2002756	282144	2008	CHEVROLET IMPALA	AUTO INTERMED4DR	2G1WS553X81282144	age/mileage
2002836	282195	2008	CHEVROLET IMPALA	AUTO INTERMED 4DR MARKED	2G1WS553581282195	age/mileage
2002908	282729	2008	CHEVROLET IMPALA	AUTO INTERMED 4DR PURSUIT MARKED	2G1WS553581282729	age/mileage
2002825	282839	2008	CHEVROLET IMPALA	AUTO INTERMED 4 DR	2G1WS553181282839	age/mileage
2002755	283723	2008	CHEVROLET IMPALA	AUTO INTERMED4DR MARKED	2G1WS553981283723	age/mileage

Asset #	Vehicle #	Year	Make/Model	Description	Vin#	Disposal Reason
2002827	284375	2008	CHEVROLET IMPALA	AUTO INTERMED 4DR MARKED	2G1WS553681284375	age/mileage
2002804	284800	2008	CHEVROLET IMPALA	AUTO INTERMED4DR MARKED	2G1WS553681284800	age/mileage
2002776	285589	2008	CHEVROLET IMPALA	AUTO PURSUIT 4DR MARKED	2G1WS553881285589	age/mileage
2002790	285743	2008	CHEVROLET IMPALA	AUTO INTERMED4DR MARKED	2G1WS553381285743	age/mileage
2002819	286510	2008	CHEVROLET IMPALA	AUTO PURSUIT 4DR MARKED	2G1WS553781286510	age/mileage
2002766	286698	2008	CHEVROLET IMPALA	AUTO INTERMED 4 DR MARKED	2G1WS553781286698	age/mileage
2002902	287308	2008	CHEVROLET IMPALA	AUTO INTERMED4DR MARKED	2G1WS553681287308	age/mileage
2002797	288703	2008	CHEVROLET IMPALA	AUTO INTERMED4DR MARKED	2G1WS553681288703	age/mileage
2002757	288838	2008	CHEVROLET IMPALA	AUTO INTERMED4DR MARKED	2G1WS553781288838	age/mileage
2002774	288996	2008	CHEVROLET IMPALA	AUTO INTERMED 4DR MARKED	2G1WS553381288996	age/mileage
2002796	289091	2008	CHEVROLET IMPALA	AUTO INTERMED4DR MARKED	2G1WS553681289091	age/mileage
2003229	315841	2009	CHEVROLET IMPALA	AUTO INTER 4DR PURSUIT MARKED	2G1WS57M291315841	age/mileage
2003276	315904	2009	CHEVROLET IMPALA	AUTO INTER 4DR PURSUIT MARKED	2G1WS57M091315904	age/mileage
2003118	322104	2008	CHEVROLET IMPALA	AUTO INTERMED4DR MARKED	2G1WS553281322104	age/mileage
2003120	323130	2008	CHEVROLET IMPALA	AUTO INTERMED4DR MARKED	2G1WS553881323130	age/mileage
2002502	417802	2007	CHEVROLET IMPALA	AUTO PURSUIT 4DR MARKED	2G1WS55R279417802	age/mileage
2002471	417820	2007	CHEVROLET IMPALA	AUTO PURSUIT 4DR MARKED	2G1WS55R479417820	age/mileage
2002483	418017	2007	CHEVROLET IMPALA	AUTO PURSUIT 4DR MARKED	2G1WS55RX79418017	age/mileage
2002470	418104	2007	CHEVROLET IMPALA	AUTO PURSUIT 4DR MARKED	2G1WS55R579418104	age/mileage
2002505	418173	2007	CHEVROLET IMPALA	AUTO PURSUIT 4DR MARKED	2G1WS55R279418173	age/mileage
2002506	418185	2007	CHEVROLET IMPALA	AUTO INTERMED 4DR MARKED	2G1WS55R979418185	age/mileage
2002472	418256	2007	CHEVROLET IMPALA	AUTO INTERMED 4DR MARKED	2GW55R679418256	age/mileage
2002517	418270	2007	CHEVROLET IMPALA	AUTO PURSUIT 4DR MARKED	2G1WS55R079418270	age/mileage
2002520	418278	2007	CHEVROLET IMPALA	AUTO INTERMED 4DR MARKED	2G1WS55R579418278	age/mileage
2002508	418340	2007	CHEVROLET IMPALA	AUTO PURSUIT 4DR MARKED	2G1WS55R679418340	age/mileage
2002488	418384	2007	CHEVROLET IMPALA	AUTO PURSUIT 4DR MARKED	2G1WS55R479418384	age/mileage
2002514	418457	2007	CHEVROLET IMPALA	AUTO INTERMED 4DR MARKED	2G1W55R579418457	age/mileage
2002474	418533	2007	CHEVROLET IMPALA	AUTO INTERMED 4DR MARKED	2G1WS55R679418533	age/mileage
2002516	418558	2007	CHEVROLET IMPALA	AUTO INTERMED 4DR MARKED	2G1WS58R079418558	age/mileage
2002050	420389	2006	CHEVROLET IMPALA	AUTO INTERMED SEDAN 4DR MARKED	2G1WS551169420389	age/mileage
2002095	420673	2006	CHEVROLET IMPALA	AUTO INTERMED 4 DR PURSUIT	2G1WS551969420673	age/mileage
2002246	421154	2006	CHEVROLET IMPALA	AUTO INTERMED 4 DR PURSUIT	2G1WS551169421154	age/mileage
2002054	421261	2006	CHEVROLET IMPALA	AUTO INTERMED 4 DR PURSUIT	2G1WS551269421261	age/mileage

Asset #	Vehicle #	Year	Make/Model	Description	Vin#	Disposal Reason
2002127	421470	2006	CHEVROLET IMPALA	AUTO INTERMED 4 DR PURSUIT	2G1WS551069421470	age/mileage
2002097	421474	2006	CHEVROLET IMPALA	AUTO INTERMED 4 DR PURSUIT	2G1WS551869421474	age/mileage
2002240	421567	2006	CHEVROLET IMPALA	AUTO INTERMED 4 DR PURSUIT	2G1WS551469421567	age/mileage
2002059	421792	2006	CHEVROLET IMPALA	AUTO INTERMED 4 DR PURSUIT	2G1WS551069421792	age/mileage
2002098	421898	2006	CHEVROLET IMPALA	AUTO INTERMED 4 DR PURSUIT	2G1WS551569421898	age/mileage
2002125	422035	2006	CHEVROLET IMPALA	AUTO INTERMED 4 DR PURSUIT	2G1WS551969422035	age/mileage
2002311	422125	2006	CHEVROLET IMPALA	AUTO INTERMED 4 DR PURSUIT	2G1WS551X69422125	age/mileage
2002239	422138	2006	CHEVROLET IMPALA	AUTO INTERMED 4 DR PURSUIT	2G1WS551869422138	age/mileage
2002055	422255	2006	CHEVROLET IMPALA	AUTO INTERMED 4 DR PURSUIT	2G1WS551169422255	age/mileage
2002056	422435	2006	CHEVROLET IMPALA	AUTO INTERMED 4 DR PURSUIT	2G1WS551369422435	age/mileage
2002242	422534	2006	CHEVROLET IMPALA	AUTO INTERMED 4 DR PURSUIT	2G1WS551569422534	age/mileage
2002074	422756	2006	CHEVROLET IMPALA	AUTO INTERMED 4 DR PURSUIT	2G1WS551169422756	age/mileage
2002178	422789	2006	CHEVROLET IMPALA	AUTO INTERMED 4 DR PURSUIT	2G1WS551569422789	age/mileage
2002151	422858	2006	CHEVROLET IMPALA	AUTO INTERMED 4 DR PURSUIT	2G1WS551969422858	age/mileage
2002086	422894	2006	CHEVROLET IMPALA	AUTO INTERMED 4 DR PURSUIT	2G1WS551269422894	age/mileage
2002087	422975	2006	CHEVROLET IMPALA	AUTO INTERMED 4 DR PURSUIT	2G1WS551269422975	age/mileage
2002182	423455	2006	CHEVROLET IMPALA	AUTO INTERMED 4 DR PURSUIT	2G1WS551369423455	age/mileage
2002244	423705	2006	CHEVROLET IMPALA	AUTO INTERMED 4 DR PURSUIT	2G1WS551069423705	age/mileage
2002159	423913	2006	CHEVROLET IMPALA	AUTO INTERMED 4 DR PURSUIT	2G1WS551769423913	age/mileage
2002063	423935	2006	CHEVROLET IMPALA	AUTO INTERMED 4 DR PURSUIT	2G1WS551669423935	age/mileage
2002117	423946	2006	CHEVROLET IMPALA	AUTO INTERMED 4 DR PURSUIT	2G1WS551069423946	age/mileage
2002084	424311	2006	CHEVROLET IMPALA	AUTO INTERMED 4 DR PURSUIT	2G1WS551669424311	age/mileage
2002162	424368	2006	CHEVROLET IMPALA	AUTO INTERMED 4 DR PURSUIT	2G1WS551269424368	age/mileage
2002057	424552	2006	CHEVROLET IMPALA	AUTO INTERMED 4 DR PURSUIT	2G1WS551669424552	age/mileage
2002173	424770	2006	CHEVROLET IMPALA	AUTO INTERMED 4 DR PURSUIT	2G1WS551569424770	age/mileage
2002076	425060	2006	CHEVROLET IMPALA	AUTO INTERMED 4 DR PURSUIT	2G1WS551169425060	age/mileage
2002168	425363	2006	CHEVROLET IMPALA	AUTO INTERMED 4 DR PURSUIT	2G1WS551869425363	age/mileage
2002112	425432	2006	CHEVROLET IMPALA	AUTO INTERMED 4 DR PURSUIT	2G1WS551169425432	age/mileage
2002094	425793	2006	CHEVROLET IMPALA	AUTO INTERMED 4 DR PURSUIT	2G1WS551069425793	age/mileage
2002128	425887	2006	CHEVROLET IMPALA	AUTO INTERMED 4 DR PURSUIT	2G1WS551969425887	age/mileage
2002064	425993	2006	CHEVROLET IMPALA	AUTO INTERMED 4 DR PURSUIT	2G1WS551869425993	age/mileage
2002134	426057	2006	CHEVROLET IMPALA	AUTO INTERMED 4 DR PURSUIT	2G1WS551669426057	age/mileage
2002083	426295	2006	CHEVROLET IMPALA	AUTO INTERMED 4 DR PURSUIT	2G1WS551069426295	age/mileage

Asset #	Vehicle #	Year	Make/Model	Description	Vin#	Disposal Reason
2002133	426329	2006	CHEVROLET IMPALA	AUTO INTERMED 4 DR PURSUIT	2G1WS551269426329	age/mileage
2002119	426339	2006	CHEVROLET IMPALA	AUTO INTERMED 4 DR PURSUIT	2G1WS551569426339	age/mileage
2002118	426386	2006	CHEVROLET IMPALA	AUTO INTERMED 4 DR PURSUIT	2G1WS551369426386	age/mileage
2002154	426467	2006	CHEVROLET IMPALA	AUTO INTERMED 4 DR PURSUIT	2G1WS551369426467	age/mileage
2002082	426612	2006	CHEVROLET IMPALA	AUTO INTERMED 4 DR PURSUIT	2G1WS551869426612	age/mileage
2002164	426661	2006	CHEVROLET IMPALA	AUTO INTERMED 4 DR PURSUIT	2G1WS551X69426661	age/mileage
2002131	426701	2006	CHEVROLET IMPALA	AUTO INTERMED 4 DR PURSUIT	2G1WS551769426701	age/mileage
2002175	427249	2006	CHEVROLET IMPALA	AUTO INTERMED 4 DR PURSUIT	2G1WS551969427249	age/mileage
2002122	427293	2006	CHEVROLET IMPALA	AUTO INTERMED 4 DR PURSUIT	2G1WS551169427293	age/mileage
2002089	427334	2006	CHEVROLET IMPALA	AUTO INTERMED SEDAN 4DR MARKED	2G1WS551069427334	age/mileage
2002051	427642	2006	CHEVROLET IMPALA	AUTO INTERMED 4 DR PURSUIT	2G1WS551069427642	age/mileage
2002079	427770	2006	CHEVROLET IMPALA	AUTO INTERMED 4 DR PURSUIT	2G1WS551969427770	age/mileage
2002080	429366	2006	CHEVROLET IMPALA	AUTO INTERMED 4 DR PURSUIT	2G1WS551169429366	age/mileage
2002137	429660	2006	CHEVROLET IMPALA	AUTO INTERMED 4 DR PURSUIT	2G1WS551169429660	age/mileage
2002145	431863	2006	CHEVROLET IMPALA	AUTO INTERMED 4 DR PURSUIT	2G1WS551369431863	age/mileage
2002099	432777	2006	CHEVROLET IMPALA	AUTO INTERMED 4 DR PURSUIT	2G1WS551469432777	age/mileage
2002141	434821	2006	CHEVROLET IMPALA	AUTO INTERMED 4 DR PURSUIT	2G1WS551269434821	age/mileage
2002144	434995	2006	CHEVROLET IMPALA	AUTO INTERMED 4 DR PURSUIT	2G1WS551269434995	age/mileage
2001261	702092	2004	DODGE INTREPID	AUTO LARGE 4 DR PURSUIT	2B3AD46V34H702092	age/mileage
2002896	1289030	2008	CHEVROLET IMPALA	AUTO INTERMED 4DR MARKED	2G1WS553881289030	age/mileage
2001854	59824	2005	FORD F250	P/U STD CREW CAB 4X2	1FTSW20566EA59824	age/mileage
2002537	700349	2008	HARLEY DAVIDSON FLHP	MOTORCYCLE PURSUIT MARKED	1HD1FHM118Y700349	age/mileage
2002277	34421	2006	NISSAN TITAN XE	PICKUP TRK 1/2 TON SUV 2DR 4X2 UNMARKED	1N6BA07A06N534421	age/mileage
2002402	2002402	2010	DODGE CHALLENGER	ADMIN SEDAN	2B3CJ5DT6AH191174	age/mileage
2003376	2003376	2010	DODGE CARAVAN	7 PASSENGER VAN	2D4RN4DE7AR259942	age/mileage
2003604	2003604	2010	HONDA RIDGELINE	P/U 1/2TON CREW CAB	5FPYK1F24AB007149	age/mileage
2003605	2003605	2010	TOYOTA TACOMA	P/U 1/2TON CREW CAB	3TMJU4GN7AM105618	age/mileage
2003637	2003637	2011	DODGE NITRO	SUV 4DR SEDAN	1D4PT7GX7BW500760	age/mileage
2003638	2003638	2011	CHEVROLET CAMARO	ADMIN SEDAN	2G1FJ1EJ2B9122522	age/mileage
2003700	2003700	2011	NISSAN MAXIMA	AUTO 4DR SEDAN UNMARKED	1N4AA5APXBC835783	age/mileage
2003739	2003739	2011	DODGE CHALLENGER	ADMIN SEDAN	2B3CJ5DT1BH541618	age/mileage
2003740	2003740	2011	JEEP GRAND CHEROKEE	SUV 4DR 4X2	1J4RS4GG8BC704387	age/mileage
2003741	2003741	2011	JEEP WRANGLER	SUV 4DR UNLIMITED SPORT 4X4	1J4BA3H12BL580948	age/mileage

Asset #	Vehicle #	Year	Make/Model	Description	Vin#	Disposal Reason
2003779	2003779	2011	NISSAN PATHFINDER	4DR SUV 4X4	5N1AR1NB2BC621926	age/mileage
2003787	2003787	2011	TOYOTA TUNDRA	CREWMAX 4X2	5TFEY5F17BX102501	age/mileage
2003791	2003791	2011	HYUNDAI GENESIS	4DR SEDAN	KMHGC4DE6BU138734	age/mileage
2003792	2003792	2011	BUICK REGAL	4DR SEDAN	W04GR5EC2B1065153	age/mileage
2003843	2003843	2011	DODGE RAM 1500	CREW CAB 4X2	1D7RB1CT9BS634658	age/mileage
2005432	2005432	2011	DODGE RAM 1500	CREW CAB 4X2	1D7RB1CT3BS547211	age/mileage
2005434	2005434	2011	MITSUBISHI LANCER	4 DOOR SEDAN	JA32U8FW7BU040240	age/mileage
2005435	2005435	2011	GMC ACADIA	4DR SUV 4X2 UNMARKED	1GKKRNED1BJ320601	age/mileage
2005436	2005436	2011	CHEVROLET TRAVERSE	4DR SUV UNMARKED	1GNKRJEDXBJ403441	age/mileage
2005437	2005437	2011	NISSAN XTERRA	4 DOOR SUV UNMARKED	5N1AN0NU9BC525055	age/mileage
2005438	2005438	2011	TOYOTA AVALON	4DR SEDAN UNMARKED	4T1BK3DB8BU425098	age/mileage
2005439	2005439	2011	SUBARU LEGACY	4DR SEDAN UNMARKED	4S3BMDJ67B2256747	age/mileage
2005440	2005440	2011	ACURA TL	4 DOOR SEDAN UNMARKED	19UUA8F2XBA007221	age/mileage
2005441	2005441	2011	ACURA TL	4 DOOR SEDAN UNMARKED	19UUA8F28BA006830	age/mileage
2005442	2005442	2011	TOYOTA TUNDRA	TRUCK 4X2 UNMARKED	5TFEY5F1XBX113881	age/mileage
2005443	2005443	2011	NISSAN MAXIMA	4 DOOR SEDAN UNMARKED	1N4AA5AP1BC865142	age/mileage
2005444	2005444	2011	NISSAN 370Z	2 DOOR COUP UNMARKED	JN1AZ4EH0BM555013	age/mileage
2005445	2005445	2012	CHEVROLET SILVERADO	2WD CREW CAB LT UNMARKED	3GCPCSE03CG118196	age/mileage
2005448	2005448	2011	NISSAN FRONTIER	TRUCK CREW CAB UNMARKED	1N6AD0ER7BC437296	age/mileage
2005450	2005450	2011	TOYOTA TACOMA	TRUCK 4X2 UNMARKED	3TMJU4GN2BM124076	age/mileage
2005451	2005451	2011	TOYOTA VENZA	5 DR SEDAN WAGON UNMARKED	4T3ZK3BB5BU041644	age/mileage
2000975	356369	2001	CHEVROLET IMPALA	AUTO INTER PURSUIT	2G1WF55K619356369	age/mileage
2100036	510347	1994	GMC VANDURA 3500	BUS- PRISONER TRANSPORT 12 PASS	2GDHG31KXJP4510347	age/mileage
2100000	35840	1990	BLUEBIRD TC2000	BUS- PRISONER TRANSPORT 34-40 PASS	1BAAGCSA4LF035840	age/mileage
2001501	31321	2000	FORD E350	VAN - 15 PASSENGER (PRISONER TRANSPORT)	1FBSS31L6YHB31321	age/mileage
2001502	31322	2000	FORD E350	VAN - 15 PASSENGER (PRISONER TRANSPORT)	1FBSS31L8YHB31322	age/mileage
400480	105724	2004	JOHN DEERE GATOR	ATV 4X2	W004X2X105724	age/condition
400432	89371	2002	JOHN DEERE GATOR	ATV 4X2	W004X2X089371	age/condition
400433	89372	2002	JOHN DEERE GATOR	ATV 4X2	W004X2X089372	age/condition
400416	73258	2001	JOHN DEERE GATOR	ATV 4X2	W004X2V073258	age/condition
	33675	1998	JOHN DEERE GATOR	ATV 4X2	W004X2X033675	age/condition
2001999	62874	2005	KUBOTA ZD28F	MOWER ZTR	62874	age/condition
400342	31223	2001	KUBOTA 3060	MOWER ZTR	31223	age/condition

Asset #	Vehicle #	Year	Make/Model	Description	Vin#	Disposal Reason
2000317	239487	2002	FORD TAURUS	AUTO INTER	1FAFP52U02A239487	age/mileage
2000085	147859	1999	CHEVROLET ASTRO	VAN 1/4 TON 7 PASSENGER	1GNDM19W7XB147859	age/mileage
2000003	9320	1999	GMC SIERRA	TRUCK/BODY	1GDJC34F8XF009320	age/mileage
2000004	11221	1999	GMC TC31403	TRUCK/BODY	1GDJC34F5XF011221	age/mileage
2000128	194910	2002	CHEVROLET 1500	TRUCK 1/2 TON	1GCEC14T12E194910	age/mileage
2001617	99678	2003	FORD F250	TRUCK 3/4TON STD CAB	1FTNF20L93EB99678	age/mileage
2000018	51456	2002	TOYOTA PRIUS	AUTO COMPACT	JT2BK18U520051456	age/mileage
	100401	2004	JOHN DEERE GATOR	ATV 4X2	WOO4X2X100401	age/condition
	420178	1989	JOHN DEERE 655	TRACTOR- FARM	M00655A420178	age/condition
2002021	181511	2007	FORD TAURUS	6 PASS ADMIN SEDAN	1FAFP53U17A181511	age/mileage
2002027	181517	2007	FORD TAURUS	6 PASS ADMIN SEDAN	1FAFP53U27A181517	age/mileage
2002029	181520	2007	FORD TAURUS	6 PASS ADMIN SEDAN	1FAFP53U27A181520	age/mileage
2002028	181525	2007	FORD TAURUS	6 PASS ADMIN SEDAN	1FAFP53U17A181525	age/mileage
2000444	266320	2002	FORD TAURUS	6 PASS ADMIN SEDAN	1FAFP52222A266320	age/mileage
2001752	297287	2005	FORD TAURUS	6 PASS ADMIN SEDAN	1FAFP53UX5A297287	age/mileage
2003357	315569	2009	CHEVROLET IMPALA	AUTO INTER 4DR PURSUIT MARKED	2G1WS57M191315569	age/mileage
2001845	354972	2005	CHEVROLET IMPALA	AUTO LARGE PURSUIT	2G1WF55K159354972	age/mileage
2002841	360362	2008	CHEVROLET IMPALA	AUTO PURSUIT MARKED	2G1WS553581360362	age/mileage
2002838	361334	2008	CHEVROLET IMPALA	AUTO PURSUIT MARKED	2G1WS553581361334	age/mileage
2002839	363111	2008	CHEVROLET IMPALA	AUTO PURSUIT MARKED	2G1WS553681363111	age/mileage
2002579	417618	2007	CHEVROLET IMPALA	AUTO INTERMED 4DR PURSUIT MARKED	2G1WS55R979417618	age/mileage
2002578	417774	2007	CHEVROLET IMPALA	AUTO INTERMED 4DR PURSUIT MARKED	2G1WS55R179417774	age/mileage
2002573	417783	2007	CHEVROLET IMPALA	QUTO INTERMED 4DR PURSUIT MARKED	2G1WS55R279417783	age/mileage
2002585	417977	2007	CHEVROLET IMPALA	AUTO INTERMED 4DR PURSUIT MARKED	2G1WS55R479417977	age/mileage
2002572	417990	2007	CHEVROLET IMPALA	AUTO INTERMED 4DR PURSUIT MARKED	2G1WS55R779417990	age/mileage
2002308	494492	2006	DODGE CHARGER	AUTO SEDAN 4DR UNMARKED	2B3KA43H96H494492	age/mileage
2002190	433518	2006	CHEVROLET IMPALA	AUTO INTERMED SEDAN 4DR MARKED	2G1WS551769433518	age/mileage
2003534	2003534	2010	CHEVROLET AVALANCHE	1/2TON PICK UP CREW CAB 4X2	3GNNCFE04AG201851	age/mileage
2003535	2003535	2010	FORD EXPEDITION	SUV 4X2	1FMJU1F59AEB57978	age/mileage
2003539	2003539	2010	BUICK LACROSSE	SEDAN	1G4GE5EV0AF188496	age/mileage
2002033	181524	2007	FORD TAURUS	AUTO INTERMEDIATE 4DR	1FAFP53UX7A181524	age/mileage
2000870	346558	2003	DODGE DAKOTA	TRUCK 1/4 TON QUAD CAB	1D7HL48N33S346558	age/mileage
2000135	196171	2004	FORD TAURUS	AUTO INTER 4 DR	1FAFP53U74A196171	age/mileage

Asset #	Vehicle #	Year	Make/Model	Description	Vin#	Disposal Reason
2001123	613207	2004	DODGE INTREPID	AUTO LARGE 4 DR ADMIN	2B3HD46R74H613207	age/mileage
	273682	2004	CROWN RC3020	FORKLIFT INDUSTRIAL	1A273682	age/mileage
2002719	409440	2008	CHEVROLET C4500	FIRE MED UNIT	1GBE4V1998F409440	age/mileage
2002720	409576	2008	CHEVROLET C4500	FIRE MED UNIT	1GBE4V1918F409576	age/mileage
2002940	409648	2008	CHEVROLET C4500	FIRE MED UNIT	1GBE4V1908F409648	age/mileage
2002941	409846	2008	CHEVROLET C4500	FIRE MED UNIT	1GBE4V1948F409846	age/mileage
2002938	409923	2008	CHEVROLET C4500	FIRE MED UNIT	1GBE4V1978F409923	age/mileage
2002938	409987	2008	CHEVROLET C4500	FIRE MED UNIT	1GBE4V1908F409987	age/mileage
2200039	3896	2004	FREIGHTLINER FL80	FIRE PUMPER	1FVABXAKX4DM03896	age/mileage
2200036	3892	2004	FREIGHTLINER FL80	FIRE RESERVE PUMPER	1FVABXAK24DM03892	age/mileage
2200037	3894	2004	FREIGHTLINER FL80	FIRE RESERVE PUMPER	1FVABXAK64DM03894	age/mileage
2200038	3895	2004	FREIGHTLINER FL80	FIRE RESERVE PUMPER	1FVABXAK84DM03895	age/mileage
2001406	87661	2002	FORD F550	FIRE 1-1/2 TON SQUAD	1FDAW56F83EA87661	age/mileage
2001317	28021	2003	FORD E350	VAN 1 TON CARGO	1FTSS34L53HA28021	age/mileage
2003139	215572	2008	CHEVROLET COLORADO	P/U 4X2 4 DR COMPACT TRK	1GCCS339088215572	age/mileage
2001508	32674	2001	FORD F150	P/U 4X2 4 DR 1/2 T TRK	32674	age/mileage
2002187	341541	2007	CHEVROLET TAHOE	SUV 1/2 TON SUV 4DR (BATTALION 1)	1GNEC03087R341541	age/mileage
2002188	342264	2007	CHEVROLET TAHOE	SUV 1/2 TON SUV 4DR (BATTALION 4)	1GNEC03027R342264	age/mileage
2002018	613212	2004	DODGE INTREPID	ADMIN SEDAN	2B3HD46R04H613212	age/mileage
2002549	262758	2008	CHEVROLET IMPALA	AUTO INTERMED 4DR SEDAN	2G1WB58K781262758	age/mileage
2002547	159940	2008	CHEVROLET IMPALA	AUTO INTERMED 4DR SEDAN	2G1WB58K589159940	age/mileage
2002547	265855	2008	CHEVROLET IMPALA	AUTO INTERMED 4DR SEDAN	2G1WB58K981265855	age/mileage
2001128	214907	2008	CHEVROLET COLORADO	P/U 4 DR COMPACT TRK	1GCCS339088214907	age/mileage
2001441	289057	2005	FORD TAURUS SE	ADMIN SEDAN	1FAFP53U15A289057	age/mileage
2003138	3378	2000	FORD F150	P/U TRUCK 1/2 TON EXT CAB	2FTRX17W4YCB03378	age/mileage
2000540	181528	2007	FORD TAURUS	AUTO INTERMED 4DR SEDAN	1FAFP53U77A181528	age/mileage
2001756	291242	2005	FORD TAURUS SE	ADMIN SEDAN	1FAFP53U65A291242	age/mileage
2001576	291241	2005	FORD TAURUS SE	ADMIN SEDAN	1FAFP53U45A291241	age/mileage
2001053	291239	2005	FORD TAURUS SE	ADMIN SEDAN	1FAFP53U65A291239	age/mileage
2000525	291240	2005	FORD TAURUS	AUTO INTERMED 4DR SEDAN		age/mileage
2000539	181527	2007	FORD TAURUS	AUTO INTERMED 4DR SEDAN	1FAFP53U57A181527	age/mileage
2002020	374292	2004	CHEVROLET IMPALA	AUTO INTER PURSUIT	2G1WF52K949374292	age/mileage
2000537	181526	2007	FORD TAURUS	AUTO INTERMED 4DR SEDAN	1FAFP53U37A181526	age/mileage

Asset #	Vehicle #	Year	Make/Model	Description	Vin#	Disposal Reason
2002623	71217	2000	FORD S341	VAN CARGO	1FDSS34F6YHB71217	age/mileage
2002624	75205	2005	FORD RANGER	P/U TRK 1/4T EXT CAB 4X4	1FTZR15E95PA75205	age/mileage
2002019	104641	2008	CHEVROLET MALIBU	AUTO INTERMED 4DR SEDAN	1G1S58N88F104641	age/mileage
46036	46036	1990	MASSEY FERGUSON 240	TRACTOR- FARM MOWER	P46036	age/condition
	433216	1995	NEW HOLLAND 555D	BACKHOE W/LOADER	A433216	age/condition
	243436	1999	BOBCAT 763	LOADER SKIDSTEER	512243436	age/condition
	412712	2000	BOBCAT X337	EXCAVATOR - COMPACT	515412712	age/condition
	996	1995	CUSTOM 12T400	TRAILER- DUAL AXLE FLATBED 12 TON	1YB27173051B1T996	age/condition
	433051	1995	NEW HOLLAND 555D	BACKHOE W/LOADER	A433051	age/condition
	13318	1998	NEW HOLLAND 555E	BACKHOE W/LOADER 4X4	031013318	age/condition
	354	1995	CUSTOM 12T400	TRAILER- 2 AXLE 12 TON	1YB271734S1B1T354	age/condition
	335	1996	CUSTOM 12T400	TRAILER- DUAL AXLE TANDUM	1YB271739T1B1T335	age/condition
	2552	1998	CUSTOM 12TA400	TRAILER	1KX271866W1002552	age/condition
	10	1987	CUSTOM 12T400	TRAILER- DUAL AXLE 12 TON	1YB271764J1B1TO1O	age/condition
	710	1994	CUSTOM M4T162CESB	TRAILER	1YB321533R1B1TO710	age/condition
	3980	2000	HOOPER 7X26	TRAILER - FLATBED	4T0FB2629Y1003980	age/condition
	541653	1996	CLUB CAR CARRYALL I	CART- GOLF ELECTRIC W/DUMP BED 6X4	F9644541653	age/condition
	93072	2001	SPECIALTY CAR CARRYALL	CART UTILITY ELECTRIC	F0146093072	age/condition
2000479	279268	2003	CHEVROLET 1500	TRUCK 1/2 TON STD CAB	1GCEK14X23Z279268	age/mileage
2001422	93270	1997	FORD E250	VAN 3/4 TON CARGO	1FTFE24L2VHA93270	age/mileage
2001418	91116	2002	FORD F350	TRUCK 1 TON W/UTILITY BODY	1FDSF34F92EA91116	age/mileage
2000005	12222	1986	FORD F8000	TRUCK- CRANE	1FDXK70U3GVA12222	age/mileage
2001719	24211	2001	FREIGHTLINER FL60	TRUCK - CREW CAB W/UTILITY BODY W/CRANE	1FVABTAK71HJ24211	age/mileage
2000367	249153	2002	DODGE RAM 1500	TRUCK 1/2 TON (4X4)	1D7HU16ZX2J249153	age/mileage
2000044	115556	1995	CHEVROLET CC7H042	TRUCK- KODIAK	1GBM7H1J0SJ115556	age/mileage
2001390	69721	1996	FORD E250	VAN- 1 TON 4X4	1FTHE24H8THA69721	age/mileage
2001289	15475	1996	FORD Y82	TRUCK- VACUUM TANK	1FDZY82E7TVA15475	age/mileage
2000231	228155	1995	CHEVROLET C30	VAN- 1 TON	1GCGG35K8SF228155	age/mileage
2001452	13381	2003	FORD F350	TRUCK 1 TON UTILITY BODY	1FDSF34F63EB13381	age/mileage
2000090	152669	2002	CHEVROLET 2500	TRUCK 3/4 TON	1GCGC24UX2Z152669	age/mileage
2001536	49122	2001	FORD E350	VAN 1 TON CARGO W/ SHELVING	1FTSE34L71HB49122	age/mileage
2001453	14123	2001	FORD E350	VAN 1 TON CARGO W/SHELVING	1FTSE34LX1HB14123	age/mileage
2001664	83178	2001	FORD F550	TRUCK 1-1/2 TON	1FDAF56F11EC83178	age/mileage

Asset #	Vehicle #	Year	Make/Model	Description	Vin#	Disposal Reason
2001665	83179	2001	FORD F550	TRUCK 1-1/2 TON	1FDAF56F31EC83179	age/mileage
2001667	15057	2001	FORD F550	TRUCK 1-1/2 TON UTILITY BODY W/ CRANE	1FDAF56F82ED15057	age/mileage
2001666	15056	2001	FORD F550	TRUCK 1-1/2 TON UTILITY BODY W/ CRANE	1FDAF56F61ED15056	age/mileage
2001499	30999	2004	FORD RANGER	TRUCK 1/4 TON STD CAB	1FTYR10U74PB30999	age/mileage
2001331	37385	1991	FORD F700	TRUCK- LUBE W/CRANE	1FDWK72P4MVA37385	age/mileage
2001312	22300	1993	FORD F700	TRUCK- CRANE W/UTILITY BODY	1FDWK72C3PVA22300	age/mileage
2001341	45270	1994	FORD F700	TRUCK- SERVICE	1FDWK72CXRVA45270	age/mileage
2000008	14104	1991	FORD F700/ALLIS	TRUCK- CRANE FLATBED LUBE	1FDXK74P7MVA14104	age/mileage
2001290	15476	1996	FORD LTS8000	TRUCK- VACUUM/PUMP WITH TANK	1FDZY82E9TVA15476	age/mileage
	127901	1979	HUDSON BROTHERS HD-12	TRAILER- UTILITY- SINGLE AXLE	HD127901	age/condition

2012 Approved for Replacement Not Approved for Disposal						
Asset #	Vehicle #	Year	Make/Model	Description	Vin#	Disposal Reason
	71710	2003	FORD	E350	1FTSE34L93HB71710	wrecked
	107412	2008	CHEVROLET	MALIBU	1G1ZS58N88F107412	age/mileage
	136068	2005	FORD	TAURUS	1FAFP53U95A136068	age/mileage
	181541	2007	FORD	TAURUS	1FAFP53UX7A181541	age/mileage
	196171	2004	FORD	TAURUS	1FAFP53U74A196171	age/mileage
	196180	2004	FORD	TAURUS	1FAFP52U64A196180	age/mileage
	205843	1996	CHEVROLET	LUMINA	2G1WL52MXT1205843	age/mileage
	239494	2002	FORD	TAURUS	1FAFP52U82A239494	age/mileage
	278009	2008	CHEVROLET	IMPALA	2G1WS553681278009	age/mileage
	285341	2008	CHEVROLET	IMPALA	2G1WS553581285341	age/mileage
	289043	2005	FORD	TAURUS SE	1FAFP53U15A289043	age/mileage
	290516	1994	FORD	TAURUS	1FALP5249RA290516	age/mileage
	315334	2009	CHEVROLET	IMPALA	2G1WS57M791315334	wrecked
	317677	1995	FORD	TAURUS	1FALP52U8SA317677	age/mileage
	317678	1995	FORD	TAURUS	1FALP52UXSA317678	age/mileage
	318126	2002	CHEVROLET	IMPALA	2G1WF55K829318126	age/mileage
	319812	2002	CHEVROLET	IMPALA	2G1WF55K829319812	age/mileage
	322533	2005	DODGE	RAM	1D7HA18N05S322533	age/mileage
	347049	2005	CHEVROLET	IMPALA	2G1WF55K159347049	age/mileage
	358217	2005	CHEVROLET	IMPALA	2G1WF55K759358217	age/mileage

Vehicle/Equipment Approval List

Asset #	Vehicle #	Year	Make/Model	Description	Vin#	Disposal Reason
	361710	2005	CHEVROLET	IMPALA	2G1WF55K659361710	age/mileage
	418117	2007	CHEVROLET	IMPALA	2G1WS55R379418117	burned
	421154	2006	CHEVROLET	IMPALA	2G1WS551169421154	age/mileage
	424718	2006	CHEVROLET	IMPALA	2G1WS551369424718	age/mileage
	424903	2006	CHEVROLET	IMPALA	2G1WS551969424903	age/mileage
	425540	2006	CHEVROLET	IMPALA	2G1WS551469425540	age/mileage
	613207	2004	DODGE	INTREPID	2B3HD46R74H613207	age/mileage
	613213	2004	DODGE	INTREPID	2B3HD46R24H613213	age/mileage
2003595	2003595	2010	CHEVROLET	IMPALA	2G1WD5EM7A1249840	wrecked
2003767	2003767	2011	CHEVROLET	IMPALA	2G1WD5EM5B1265794	age/mileage
	A361844	2008	MERCEDES	GL450	4JGBF71E88A361844	confiscated
	A427689	1997	MERCEDES	E320	WDBJF55F0VA427689	confiscated
	B084494	2004	HONDA	ODYSSEY	5FNRL188X4B084494	confiscated
	B30693	2006	FORD	F150	1FTRF12266NB30693	confiscated
	E88977	2006	TOYOTA	SCION	JTKDE177760088977	confiscated
	F274449	2000	PONTIAC	GRAND PRIX	1G2WJ52KXYF274449	confiscated
	P4324955	1993	CADILLAC	DEVILLE	1G6CD53B0P4324955	confiscated
	U745833	1999	CADILLAC	DEVILLE	1G6KD54Y0XU745833	confiscated
	ZB91423	1997	FORD	EXPLORER	1FMDU32E6VZB91423	confiscated
2003815	2003815	2011	CHEVROLET	IMPALA	2G1WD5EMXB1274765	age/mileage
2001122	613206	2003	DODGE	INTREPED	2B3HD46R54H613206	age/mileage
2000134	196170	2004	FORD	TAURUS	1FAFP53U54A196170	age/mileage
2001835	347049	2001	FORD	TAURUS	2G1WF55K159347049	age/mileage
2001834	345617	2002	CHEVROLET	IMPALA	2G1WF55K259345617	age/mileage
2002316	84557	2002	CHEVROLET	IMPALA	2FZACFDD37AX84557	age/mileage
2002314	84559	2007	STERLING ACTERRA	AMBULANCE	2FZACFDD77AX84559	age/mileage
2200107	34978	2001	FREIGHTLINER FL80	PUMPER	1FVABXAK81HJ34978	age/mileage
	215572	2008	CHEVROLET	COLORADO	1GCCS339088215572	age/mileage
2000372	249508	2003	DODGE	INTREPED	1FAFP52231A249508	age/mileage
2000614	322040	2000	FORD	TAURUS	2G1WF55K729322040	age/mileage

Gwinnett County Board of Commissioners Agenda Request

GCID #	Group With GCID #:
20130152	

☒ Grants ☐ Contracts ☐ Rezoning ☐ Public Hearing

Department:	Transportation			Date Submitted:	01/28/2013
Working Session:	02/19/2013	Business Session:	02/19/2013	Public Hearing:	
Submitted By:	Purchasing - Pat Elliott - JB			Multiple Depts?	No
Budget Type:	Capital			Special Routing:	
Agenda Type	Award	Rezoning Type			

Item of Business: Locked by Purchasing: No

BL121-12, purchase of transit passenger shelters & related accessories to the overall low bidder, AC Signs, LLC, dba Decamil, amount not to exceed $296,182.00. This project is funded by a Federal Transit Administration Grant of the American Recovery and Reinvestment Act (ARRA) Stimulus Funds.

Attachments	Summary sheet, justification letter, tabulation

Authorization: Chairman's Signature? No

Staff Recommendation	Award
Department Head	mkconroy (1/31/2013)
Attorney	jbsavage (2/11/2013)
Attorney's Comments	

Agenda Purpose Only ☒ As To Form ☐ Hold for Pickup? ☐

Financial Services Use Only

Financial Action Requested	

Budgeted	Fund Name	Current Balance	Requested Allocation	Director's Initials
Yes	Misc Grants - External	$300,000*	$296,182	ajbovos (2/5/2013)

Finance Comments	*Budgeted amount available in ARRA Transit Stimulus Funds - Construct Bus Shelters provided through the Federal Transit Administration (FTA).

County Clerk Use Only

PH was Held? ☐

Working Session

Action: New Item

Tabled

Motion

2nd by

Vote

SUMMARY – BL121-12
Purchase of Transit Passenger Shelters & Related Accessories

PURPOSE:	Provide shelters with benches, map frames, and trash cans for Gwinnett County transit bus passengers.
LOCATION:	Various locations throughout Gwinnett County
AMOUNT TO BE SPENT:	$296,182.00
PREVIOUS CONTRACT AWARD AMOUNT:	N/A
AMOUNT SPENT PREVIOUS CONTRACT:	N/A
INCREASE/DECREASE (CURRENT CONTRACT VS. PREVIOUS CONTRACT):	N/A
NUMBER OF BIDS/PROPOSALS MAILED:	12 43 Website viewings
NUMBER OF RESPONSES:	5
PRE-BID/PROPOSAL CONFERENCE HELD (YES/NO) **IF YES, NUMBER OF FIRMS REPRESENTED:**	No
REASONS FOR LIMITED RESPONSE (IF RELEVANT):	N/A
RENEWAL OPTION NUMBER	N/A
MARKET PRICES COMPARISON (FOR RENEWALS):	N/A
PROPOSED CONTRACT TERM:	N/A

COMMENTS:

M E M O R A N D U M

TO: Janice Bradshaw
Purchasing Associate III

FROM: Martin K. Conroy, P.E., Director
Department of Transportation

SUBJECT: Recommendation for BL121-12, Purchase of Transit Passenger Shelters & Related Accessories

DATE: January 24, 2013

The Department of Transportation recommends award of the above referenced procurement to the lowest overall bidder, AC Signs, LLC d/b/a Decamil in the amount of $296,182.00.

This contract is funded 100% by a Federal Transit Administration grant of ARRA Stimulus funds. No Local Transit Capital matching funds are required. All Commission Districts.

References Checked? Yes

1. Total obligations requested: $296,182.00

2. Do total obligations agree with "Action Requested"? Yes X No _____

3. Budgeted: Yes X No _____

4. Contact Name: Phil Boyd Contact Number: 822-7417

5. Proposed Funding:

Fiscal Year (FY)	Fund	Fund Center	Commitment Item / GL	WBS Element	Amount
2013	200G	209000	50804000	G-0111-000004-0001	$296,182.00

6. Transfer required: Yes _____ No X If yes, transfer form:

Gwinnett County Board of Commissioners Agenda Request

GCID #	Group With GCID #:
20130153	

☐ Grants ☐ Contracts ☐ Rezoning ☐ Public Hearing

Department:	Transportation			Date Submitted:	01/28/2013
Working Session:	02/19/2013	Business Session:	02/19/2013	Public Hearing:	
Submitted By:	Purchasing - Pat Elliott - JB			Multiple Depts?	No
Budget Type:	Operating			Special Routing:	
Agenda Type	Award	Rezoning Type			

Item of Business: Locked by Purchasing: No

BL004-13, mowing and trimming of landscaped roadsides and along public sidewalks on an annual contract (March 17, 2013 through March 16, 2014), to low bidder, TruGreen Landcare LLC, base bid, $215,567.65 (this represents a 7% decrease from the previous contract).

Attachments	Summary sheet, justification letter, tabulation
Authorization: Chairman's Signature?	No
Staff Recommendation	Award
Department Head	mkconroy (1/31/2013)
Attorney	jbsavage (2/11/2013)
Attorney's Comments	

Agenda Purpose Only ☒ As To Form ☐ Hold for Pickup? ☐

Financial Services Use Only

Financial Action Requested	

Budgeted	Fund Name	Current Balance	Requested Allocation	Director's Initials
Yes	General Fund	$1,131,916	$215,568	ajbovos (2/4/2013)

Finance Comments	*The current balance in Road Services is checked as items are purchased or services provided. The requested allocation is a county-wide estimate based on the recommended base bid.

County Clerk Use Only

PH was Held? ☐

Working Session:
Action: New Item
Tabled:
Motion:
2nd by:
Vote:

SUMMARY – BL004-13

Mowing and Trimming of Landscaped Roadsides and Along Public Sidewalks on an Annual Contract

PURPOSE:	Maintenance of landscaped roadsides for safety and aesthetic purposes.
LOCATION:	Various locations throughout Gwinnett County
AMOUNT TO BE SPENT:	$215,567.65
PREVIOUS CONTRACT AWARD AMOUNT:	$235,119.04
AMOUNT SPENT PREVIOUS CONTRACT:	$195,729.93
INCREASE/DECREASE (CURRENT CONTRACT VS. PREVIOUS CONTRACT):	7% Decrease
NUMBER OF BIDS/PROPOSALS MAILED:	35 103 Website viewings
NUMBER OF RESPONSES:	5
PRE-BID/PROPOSAL CONFERENCE HELD (YES/NO) **IF YES, NUMBER OF FIRMS REPRESENTED:**	Yes 4
REASONS FOR LIMITED RESPONSE (IF RELEVANT):	N/A
RENEWAL OPTION NUMBER	N/A
MARKET PRICES COMPARISON (FOR RENEWALS):	N/A
PROPOSED CONTRACT TERM:	March 17, 2013 through March 16, 2014

COMMENTS:

M E M O R A N D U M

TO: Janice Bradshaw
Purchasing Associate III

FROM: Martin K. Conroy, P.E., Director
Department of Transportation

SUBJECT: Recommendation for BL004-13, Mowing and Trimming of Landscaped Roadsides and Along Public Sidewalks on an Annual Contract

DATE: January 23, 2013

The Department of Transportation recommends award of the above referenced contract to the low bidder, TruGreen Landcare LLC, for the base bid amount of $215,567.65.

This contract is funded by the General Operating Fund. All Commission Districts

Amount spent previous contract $ 195,729.93
Estimated amount to be spent for current contract $215,567.65

1. Total obligations requested: $ 215,567.65
2. Do total obligations agree with "Action Requested"? Yes X No
3. Budgeted: Yes X No
4. Contact Name: Kevin Coyle Contact Number: 822-7414
5. Proposed Funding:

Fiscal Year (FY)	Fund	Fund Center	Cost Center	Commitment Item / GL	WBS Element	Amount
2013	001		17020001	50404213		$215,567.65

6. Transfer required: Yes No X If yes, transfer form:

Fiscal Year (FY)	Fund	Fund Center	Cost Center	Commitment Item / GL	WBS Element	Amount

Gwinnett County Board of Commissioners Agenda Request

GCID #	Group With GCID #:
20130150	20120070

☐ Grants ☐ Contracts ☐ Rezoning ☐ Public Hearing

Department:	Transportation			Date Submitted:	01/24/2013
Working Session:	02/19/2013	Business Session:	02/19/2013	Public Hearing:	
Submitted By:	Purchasing - Pat Elliott - JB			Multiple Depts?	No
Budget Type:	Operating			Special Routing:	
Agenda Type	Approval	Rezoning Type			

Item of Business: Locked by Purchasing: No

to renew BL132-11, purchase of traffic control signs, street name signs, and u-channel posts on an annual contract (March 02, 2013 through March 01, 2014), to the overall low bidder, Vulcan, Inc. dba Vulcan Signs, base bid $259,530.40 (negotiated cost savings of approximately $25,953.00).

Attachments	Summary sheet, justification letter
Authorization: Chairman's Signature?	No
Staff Recommendation	Approval
Department Head	mkconroy (1/31/2013)
Attorney	jbsavage (2/11/2013)
Attorney's Comments	

Agenda Purpose Only ☒ As To Form ☐ Hold for Pickup? ☐

Financial Services Use Only

Financial Action Requested	

Budgeted	Fund Name	Current Balance	Requested Allocation	Director's Initials
Yes	General	* $910,965	$259,530	ajbovos (2/4/2013)

Finance Comments	*The current balance in Industrial Supplies is checked as items are purchased. The requested allocation is a county-wide estimate based on the recommended base bid.

County Clerk Use Only

PH was Held? ☐

Working Session:
Action: New Item
Tabled:
Motion:
2nd by:
Vote:

SUMMARY – BL132-11

Purchase of Traffic Control Signs, Street Name Signs, and U-Channel Posts on an Annual Contract

PURPOSE:	Provide signs and posts to be used in controlling traffic and identification of streets.
LOCATION:	Various locations throughout Gwinnett County
AMOUNT TO BE SPENT:	$259,530.40
PREVIOUS CONTRACT AWARD AMOUNT:	$259,530.40
AMOUNT SPENT PREVIOUS CONTRACT:	$260,610.00
INCREASE/DECREASE (CURRENT CONTRACT VS. PREVIOUS CONTRACT):	0%
NUMBER OF BIDS/PROPOSALS MAILED:	N/A
NUMBER OF RESPONSES:	N/A
PRE-BID/PROPOSAL CONFERENCE HELD (YES/NO) IF YES, NUMBER OF FIRMS REPRESENTED:	N/A
REASONS FOR LIMITED RESPONSE (IF RELEVANT):	N/A
RENEWAL OPTION NUMBER	This is renewal option one (1) of three (3).
MARKET PRICES COMPARISON (FOR RENEWALS):	Market analysis reveals aluminum prices increased by 2.4% from November 2012 to December 2012 and are expected to continue to rise.
PROPOSED CONTRACT TERM:	March 02, 2013 through March 01, 2014

COMMENTS: Through successful negotiations a cost savings of approximately $25,953.00 was achieved.

M E M O R A N D U M

TO: Janice Bradshaw
Purchasing Associate III

FROM: Martin K. Conroy, P.E., Director
Department of Transportation

SUBJECT: **Recommendation for BL132-11, Purchase of Traffic Control Signs, Street Name Signs, and U-Channel Posts on an Annual Contract**

DATE: January 23, 2013

The Department of Transportation recommends renewal of the above referenced contract to Vulcan, Inc. d/b/a Vulcan Signs for base bid of $259,530.40.

This contract is funded by the General Operating Fund. All Commission Districts

Amount spent previous contract $ 260,610.00
Estimated amount to be spent for current contract $259,530.40

1. Total obligations requested: $ 259,530.40

2. Do total obligations agree with "Action Requested"? Yes X No _____

3. Budgeted: Yes X No _____

4. Contact Name: Kevin Coyle Contact Number: 822-7414

5. Proposed Funding:

Fiscal Year (FY)	Fund	Fund Center	Cost Center	Commitment Item / GL	WBS Element	Amount
2013	001		17020002	50701103		$259,530.40

6. Transfer required: Yes _____ No X If yes, transfer form:

Fiscal Year (FY)	Fund	Fund Center	Cost Center	Commitment Item / GL	WBS Element	Amount

Gwinnett County Board of Commissioners Agenda Request

GCID #	Group With GCID #:	☐ Grants	☒ Contracts	☐ Rezoning	☐ Public Hearing
20130126					

Department:	Transportation			Date Submitted:	01/14/2013
Working Session:	02/19/2013	Business Session:	02/19/2013	Public Hearing:	
Submitted By:	alreed			Multiple Depts?	
Budget Type:	Capital			Special Routing:	
Agenda Type	Approval/authorization	Rezoning Type			

Item of Business: Locked by Purchasing: No

for Chairman to execute Supplemental Agreement No. 3 - Final with E.R. Snell Contractor, Inc., for Sugarloaf Parkway Extension, Phase I, Section I project, F-0270-01, total increase $78,559.58; total reduction $635,636.97; revised contract amount $23,060,938.63. Subject to approval by Law Department. This contract is funded 88.1% by the 2005 SPLOST Program, 10.8% by the Georgia Department of Transportation and 1.1% by the Water and Sewer R&E Fund. Districts 3/Hunter and 4/Heard

Attachments	Memorandum, Agreement, Transfer Schedule
Authorization: Chairman's Signature?	Yes
Staff Recommendation	Approval
Department Head	mkconroy (1/31/2013)
Attorney	jbsavage (2/11/2013)
Attorney's Comments	

Agenda Purpose Only ☒ As To Form ☐ Hold for Pickup? ☐

Financial Services Use Only

Financial Action Requested				
Budgeted	Fund Name	Current Balance	Requested Allocation	Director's Initials
Yes	2005 SPLOST	$23,618,016*	-$557,077	ajbovos (2/4/2013)
Finance Comments	*Current contract amount. Requested allocation is the net of increases and decreases per the Final Supplemental Agreement.			

County Clerk Use Only

PH was Held? ☐

Working Session:
Action: New Item
Tabled:
Motion:
2nd by:
Vote:

C Change Justification

JUSTIFICATION LETTER

TO: Board of Commissioners

THRU: Martin K. Conroy, P.E., Director
Department of Transportation

FROM: Alan R. Chapman, P.E., Deputy Director – Program Delivery
Department of Transportation

SUBJECT: **E.R. Snell Contractor, Inc., Supplemental Agreement No. 3 – Final Sugarloaf Parkway Extension, Phase I, Section I, F-0270-01 (BL 171-07) Districts 3/Hunter and 4/Heard**

DATE: February 19, 2013

PREVIOUS CHANGE ORDER SUMMARY: Supplemental Agreement No. 1 (CON-081011) and Supplemental Agreement No. 2 (20090821).

REQUESTED ACTION: Request to approve and authorize Supplemental Agreement No 3 – Final for Sugarloaf Parkway Extension, Phase I, Section I with E.R. Snell Contractor, Inc., in the amount of ($557,077.39). This project is funded 88.1% by the 2005 SPLOST Program, 10.8% by the Georgia Department of Transportation and 1.1% by the Water and Sewer R & E Fund.

EXPLANATION OF CURRENT STATUS OF CHANGE ORDER: The work associated with this project is completed.

DESCRIPTION: This supplemental agreement allows the construction contract for this project, consisting of adding a new 4 lane divided limited access road on the Sugarloaf Parkway Extension from S.R. 20 to New Hope Road, to be closed.

NEED/BENEFIT: As a result of this Supplemental Agreement, quantities can be reconciled to close this construction contract on the Sugarloaf Parkway Extension, Phase I, Section I, PN F-0270-01. Savings was obtained due to favorable field conditions that allowed elimination of asphalt patching and reductions in asphalt leveling, aggregate surface source and concrete pavement widening. Some asphalt and concrete work at SR 20 that was anticipated in the contract was performed by others. The remaining difference is due to regular overrun/ under run offsets in actual construction quantities versus estimated bid quantities. The extra work in the amount of $78,559.58 was needed to address fencing, clearing, asbestos removal, drainage and sight distance concerns. Items to address citizen requests for access and corridor buffering are also included.

C Change Justification

NEGOTIATED COST SAVINGS: Savings is a reduction of bid unit quantities.

RECOMMENDATION: Recommend to approve/authorize Supplemental Agreement No. 3-Final for the Sugarloaf Parkway Extension, Phase I, Section I project with E.R. Snell Contractor, Inc. The cost of this additional work is $78,559.58. As a result of this supplemental agreement, the approved contract amount is reduced by $557,077.39 and will adjust the previously approved contract amount from $23,618,016.02 to $23,060,938.63.

Cc: File

The complete detailed list is shown below; the changes generally fall into the classifications as indicated.

New Requirement		Unforeseen Condition		Professional Errors & Omissions		County Request		Project Close-out and/or Progress Adjustments	
Item	$0.00	Item C2001	$11,613.38	Item	$0.00	Item C2007	$7,280.00	Item Closeout	($635,636.97)
Item	$0.00	Item C2002	$451.20	Item	$0.00	Item	$0.00	Item	$0.00
Item	$0.00	Item C2003	$9,000.00	Item	$0.00	Item	$0.00	Item	$0.00
Item	$0.00	Item C2004	$13,995.00	Item	$0.00	Item	$0.00	Item	$0.00
Item	$0.00	Item C2005	$7,500.00	Item	$0.00	Item	$0.00	Item	$0.00
Item	$0.00	Item C2006	$5,100.00	Item	$0.00	Item	$0.00	Item	$0.00
Item	$0.00	Item C2008	$5,500.00	Item	$0.00	Item	$0.00	Item	$0.00
Item	$0.00	Item C2009	$3,250.00	Item	$0.00	Item	$0.00	Item	$0.00
Item	$0.00	Item C2010	$14,870.00	Item	$0.00	Item	$0.00	Item	$0.00
	$0.00		$71,279.58		$0.00		$ 7,280.00		($635,636.97)
Total Dollar Amount Effect of the Change Order				($557,077.39)					

New Requirement	
Item #	**Description**
Unforeseen Condition	
Item #	**Description**
C2001	Ch Lk Fence, ZC Coat, 6 Ft, 9 GA
C2002	Extra Work – Galv Sleeves, 12 IN X 4 IN
C2003	Extra Work – Structure Removal AT STA. 326+50
C2004	Extra Work – Remove and Replace Guardrail, Grading, Dressing and Grassing for Service Drive Ditch
C2005	Extra Work – Remove and Replace Concrete Island, INCL. PVC Pipes for Drainage
C2006	Extra Work – Driveway Removal, Grading, Dressing and Grassing on Service Drive
C2008	Extra Work – Grading and Grassing Back Slope and Ditch on New Hope Road
C2009	Extra Work – Grade Ditch Beyond Project Limits
C2010	Extra Work – Abestos Removal, Field Office Site
Professional Errors & Omissions	
Item #	**Description**
County Request	
Item #	**Description**
C2007	Extra Work – Leyland Cypress Trees
Project Close-out and/or Progress Adjustments	
Item #	**Description**
Close out	Final adjustment of quantities due to contract close out – see final pay statement #33 and #12 attached for line item details.

Gwinnett County Department of Transportation
Supplemental Agreement No. 3 - Final
ER Snell Contractor, Inc.
2/19/2013 BOC Agenda
Transfer Schedule
GCID#: 20130126

Fund 317 - 2005 SPLOST, #F-0270-01-3-03 (DOT Portion)
Sugarloaf Parkway Extension - Phase 1 - Section 1
Major Road Category

Original Contract	$23,245,509.94	$664,222.60	Savings	Release PO #2-95989 by $8,864.47
SA #1-Cost	$59,900.00	$78,559.58	SA #3-Final Cost	Remaining balance in PO = $78,559.58
Revised Contract Amount	$23,305,409.94	$585,663.02	Savings on contract	0 liquidated damages assessed on this co-let
SA #2-Cost	$100,060.00			All retainage previously released
Revised Contract Amount	$23,405,469.94			Not a service based contract
SA #3-Cost	$78,559.58			Savings to remain in this project
Revised Contract Amount	$23,484,029.52			
Actual Construction Cost	$22,819,806.92			
Contract Savings	$664,222.60			

Fund 504 - Water & Sewer R&E, #F-0270-01 & F-0647-23 (DWR Utilities Portion)
Sugarloaf Parkway Extension - Phase 1 - Section 1
Major Road Category

Original Contract	$212,546.08	-$28,585.63	Savings	Release PO - DWR to provide
SA #1-Cost	$0.00	$0.00	SA #3-Final Cost	Remaining balance in PO = DWR to provide
Revised Contract Amount	$212,546.08	-$28,585.63	Savings on contract	0 liquidated damages assessed on this co-let
SA #2-Cost	$0.00			Release retainage
Revised Contract Amount	$212,546.08			Not a service based contract
SA #3-Cost	$0.00			
Revised Contract Amount	$212,546.08			
Actual Construction Cost	$241,131.71			
Contract Savings	-$28,585.63			

Gwinnett County Department of Transportation
Supplemental Agreement No. 3 - Final
ER Snell Contractor, Inc.
2/19/2013 BOC Agenda
Transfer Schedule
GCID#: 20130126

Funds 317 & 504 (DOT & DWR), #F-0270-01 & F-0647-23
Sugarloaf Parkway Ext - Phase 1 - Section 1
TOTAL CONTRACT (two co-lets)

Original Contract	$23,458,056.02	$635,636.97	Savings
SA #1-Cost	$59,900.00	$78,559.58	SA #3-Final Cost
Revised Contract Amount	$23,517,956.02	$557,077.39	Savings on contract
SA #2-Cost	$100,060.00		
Revised Contract Amount	$23,618,016.02		
SA #3-Cost	$78,559.58		
Revised Contract Amount	$23,696,575.60		
Actual Construction Cost	$23,060,938.63		
Contract Savings	$635,636.97		

Original Contract; BL171-07; 5600000737
BOC approved on 11-13-2007; GCID #2007-1649
$23,458,056.02

GA DOT Revenue Contract
BOC approved on 11-13-2007; GCID-2007-1651
$2,500,001.51

Supplemental Agreement #1
Approved on 10-27-2008
Via Change Order Approval Form, CON-081011
$59,900.00

Supplemental Agreement #2
BOC approved on 8-4-2009, GCID #2009-0821
$100,060.00

Supplemental Agreement #3 - Final
BOC approval on 2-19-2013, GCID #2013-0126
-$557,077.39

SUPPLEMENTAL AGREEMENT NO. 3 - FINAL

Gwinnett County Board of Commissioners
Gwinnett County, Georgia

WHEREAS, We, **E.R. Snell Contractor, Inc.** (Contractors), and **Travelers Casualty and Surety Company of America** (Surety), entered into a contract with the Gwinnett County Board of Commissioners on **November 20, 2007** for the construction of Project No. **F-0270-01** and

WHEREAS, certain items of construction encountered are not covered by the original contract we desire to submit the following Supplemental Agreement to-wit:

ADD THE FOLLOWING FOR PROJECT # F-0270-01

Line Item	Spec Item	Description	Unit	Quantity	Unit Price	Amount
C2001	643-1152	CH LK FENCE, ZC COAT, 6 FT, 9 GA	LF	627.75	$18.50	$11,613.38
C2002	004-0012	EXTRA WORK - GALV SLEEVES, 12 IN X 4 IN	EA	32	$14.10	$451.20
C2003	004-0022	EXTRA WORK - STRUCTURE REMOVAL AT STA. 326+50	LS	1	$9,000.00	$9,000.00
C2004	004-0022	EXTRA WORK - REMOVE AND REPLACE GUARDRAIL, GRADING, DRESSING AND GRASSING FOR SERVICE DRIVE DITCH	LS	1	$13,995.00	$13,995.00
C2005	004-0022	EXTRA WORK - REMOVE AND REPLACE CONCRETE ISLAND, INCL. PVC PIPES FOR DRAINAGE	LS	1	$7,500.00	$7,500.00
C2006	004-0022	EXTRA WORK - DRIVEWAY REMOVAL, GRADING, DRESSING AND GRASSING ON SERVICE DRIVE	LS	1	$5,100.00	$5,100.00
C2007	004-0012	EXTRA WORK - LEYLAND CYPRESS TREES	EA	56	$130.00	$7,280.00
C2008	004-0022	EXTRA WORK - GRADING AND GRASSING BACK SLOPE AND DITCH ON NEW HOPE RD	LS	1	$5,500.00	$5,500.00
C2009	004-0022	EXTRA WORK - GRADE DITCH BEYOND PROJECT LIMITS	LS	1	$3,250.00	$3,250.00
C2010	004-0022	EXTRA WORK - ASBESTOS REMOVAL, FIELD OFFICE SITE	LS	1	$14,870.00	$14,870.00
					NET INCREASE PN F-0270-01	$78,559.58
					TOTAL INCREASE	$78,559.58

Approved Contract Amount	**$23,618,016.02**
Increased By	**$78,559.58**
Revised Contract Amount:	**$23,696,575.60**
Actual Construction Cost:	**$23,060,938.63**
Final Reduction	**$635,636.97**

The attached statement lists the final quantities needed to construct this project, and the Contractor accepts the statement to be a true and accurate listing of the pay quantities due and payable to him. **Statement No. 33 Final** for **F-0270-01** for **$22,819,806.92.** **Statement No. 12 Final** for **F-0270-01 Utilities** for **$241,131.71.**

In consideration of the amount stated, the undersigned Contractor and Surety, hereby waive any and all claims against the Gwinnett County Board of Commissioners and Gwinnett County as the Contracting agency arising out of, or in connection with the above mentioned contract, which the undersigned now has or may have in the future.

GCID#: 20130126

The approved contract amount is reduced by **$635,636.97** as a result of the Supplemental Agreement to a final total of **$23,060,938.63.** The agreement in no way modifies or changes the original contract of which it becomes a part except as specifically stated herein.

It is agreed that as a result of the above modification. The contract time will not be extended.

Now Therefore, We, **E.R. Snell Contractor, Inc.**, Contractor, and **Travelers Casualty and Surety Company of America**, Surety, hereby agree to said Supplemental Agreement consisting of the above mentioned items and prices, and agreed that this Supplemental Agreement is hereby made a part of the original contract to be performed under the specification thereof, and that the original contract is in full force and effect, except in so far as it might be modified by this Supplemental Agreement.

GCID#:_____.

Recommend for Approval:

Allen R. Chapman Date: 1-28-13

Director, Program Delivery Division

Date: 1-28-13

Director, Department of Transportation

IN WITNESS WHEREOF, the Parties hereto, acting through their duly authorized agents, have signed and sealed this agreement.

Dated this _____ day of: _____ 2013

CONTRACTOR: E.R. Snell Contractor, Inc.

Attest: _____ By: _____ (SEAL)

Title: Corporate Secretary Title: Vice President

SURETY: Travelers Casualty and Surety Company of America

Attest: _____ By: _____ (SEAL)

Title: Attorney-In-Fact Title: Attorney-In-Fact

GWINNETT COUNTY, GEORGIA

Attest: _____ By: _____ (SEAL)

Title: _____

Approved as to form:

_____

County Attorney

GCID#:_____.

WARNING: THIS POWER OF ATTORNEY IS INVALID WITHOUT THE RED BORDER

TRAVELERS

POWER OF ATTORNEY

Farmington Casualty Company
Fidelity and Guaranty Insurance Company
Fidelity and Guaranty Insurance Underwriters, Inc.
St. Paul Fire and Marine Insurance Company
St. Paul Guardian Insurance Company
St. Paul Mercury Insurance Company
Travelers Casualty and Surety Company
Travelers Casualty and Surety Company of America
United States Fidelity and Guaranty Company

Attorney-In Fact No. 225165 **Certificate No.** 004892367

KNOW ALL MEN BY THESE PRESENTS: That St. Paul Fire and Marine Insurance Company, St. Paul Guardian Insurance Company and St. Paul Mercury Insurance Company are corporations duly organized under the laws of the State of Minnesota, that Farmington Casualty Company, Travelers Casualty and Surety Company, and Travelers Casualty and Surety Company of America are corporations duly organized under the laws of the State of Connecticut, that United States Fidelity and Guaranty Company is a corporation duly organized under the laws of the State of Maryland, that Fidelity and Guaranty Insurance Company is a corporation duly organized under the laws of the State of Iowa, and that Fidelity and Guaranty Insurance Underwriters, Inc., is a corporation duly organized under the laws of the State of Wisconsin (herein collectively called the "Companies"), and that the Companies do hereby make, constitute and appoint

F. Anderson Philips, Richard W. Naylor, John Earl, Robert M. Seymour, Wm John Graham, W. Wesley Hamilton, Jr., Celeste Stewart, Margaret S. Meyers, and Lynn W. Zachary

of the City of Marietta, State of Georgia, their true and lawful Attorney(s)-in-Fact, each in their separate capacity if more than one is named above, to sign, execute, seal and acknowledge any and all bonds, recognizances, conditional undertakings and other writings obligatory in the nature thereof on behalf of the Companies in their business of guaranteeing the fidelity of persons, guaranteeing the performance of contracts and executing or guaranteeing bonds and undertakings required or permitted in any actions or proceedings allowed by law.

IN WITNESS WHEREOF, the Companies have caused this instrument to be signed and their corporate seals to be hereto affixed, this 4th day of June, 2012.

Farmington Casualty Company
Fidelity and Guaranty Insurance Company
Fidelity and Guaranty Insurance Underwriters, Inc.
St. Paul Fire and Marine Insurance Company
St. Paul Guardian Insurance Company
St. Paul Mercury Insurance Company
Travelers Casualty and Surety Company
Travelers Casualty and Surety Company of America
United States Fidelity and Guaranty Company

State of Connecticut
City of Hartford ss.

By: _____
George W. Thompson, Senior Vice President

On this the 4th day of June, 2012, before me personally appeared George W. Thompson, who acknowledged himself to be the Senior Vice President of Farmington Casualty Company, Fidelity and Guaranty Insurance Company, Fidelity and Guaranty Insurance Underwriters, Inc., St. Paul Fire and Marine Insurance Company, St. Paul Guardian Insurance Company, St. Paul Mercury Insurance Company, Travelers Casualty and Surety Company, Travelers Casualty and Surety Company of America, and United States Fidelity and Guaranty Company, and that he, as such, being authorized so to do, executed the foregoing instrument for the purposes therein contained by signing on behalf of the corporations by himself as a duly authorized officer.

In Witness Whereof, I hereunto set my hand and official seal.
My Commission expires the 30th day of June, 2016.

MARIE C. TETREAULT NOTARY PUBLIC CONNECTICUT

_____
Marie C. Tetreault, Notary Public

58440-6-11Printed in U.S.A.

WARNING: THIS POWER OF ATTORNEY IS INVALID WITHOUT THE RED BORDER

GWINNETT COUNTY DOT

ROAD IMPROVEMENT PROGRAM Final

PERIOD ENDING: FINAL

MONTHLY STATEMENT NO: 00033 PROJECT NO: F-0270-01
SAP NO: F-0270-01-3-03
FUND: 317
GL: 50802000
P.O.: 2-95989

PROJECT: Sugarloaf Parkway Extension
BL#: 171-07

CO-LET AMOUNT: $22,819,806.92
TOTAL CONTRACT AMOUNT: $23,060,938.63
CONTRACT NUMBER: 56-737

CONTRACTOR: E R Snell Contractor, Inc.
P.O. Box 306
Snellville, GA 30078
VENDOR#: 112908

MAXIMUM RETAINAGE: $1,140,990.35

Negative Line Items	
Release Retainage	
Liquidated Damages	
Materials Allowance	

Percent Complete		TOTAL EARNED TO DATE	TOTAL EARNED LAST STATEMENT	EARNED THIS MONTH
100.00%	EARNINGS	$22,819,806.92 ✓	$22,741,247.34 ✓	$78,559.58 ✓
	RETAINAGE	$0.00 ✓	$0.00 ✓	$0.00 ✓
Percent Complete	TOTALS	$22,819,806.92 ✓	$22,741,247.34 ✓	✓
100.00%			AMOUNT DUE:	**$78,559.58** a1

796 AVAILABLE DAYS CHARGED

204 AVAILABLE DAYS REMAINING

TIME CHARGES STOPPED FEBRUARY 5, 2010

I HEREBY CERTIFY THAT THIS ESTIMATE IS CORRECT AND THE AMOUNTS ARE CORRECT, DUE AND UNPAID; AND THAT THE MATERIALS USED AND WORK PERFORMED ARE IN ACCORDANCE WITH THE CONTRACT EXCEPT AS NOTED ON THE ATTACHMENT.

APPROVED FOR PAYMENT

Frances Monafone/a1
RESIDENT ENGINEER

DIRECTOR OF CONSTRUCTION

Henry E. Poole
MANAGER OF CONSTRUCTION

PROJECT MANAGER

DATE

JOB #:	F-0270-01
PROJECT:	Sugarloaf Parkway Extension
PROJECT ENGINEER:	Thomas Clausen / Francis Mouafong
CONTRACT PRICE:	$22,819,806.92

NOTICE TO PROCEED:	11/30/2007
CONTRACT TIME:	1000 days
CONTRACT START DATE:	12/3/2007
PROJECTED COMPLETION:	8/31/2010

								PA #1		PA #2		PA #3		PA #4	
								December-07		January-08		February-08		March-08	
Item #	GDOT #	Description	Mat'l Cert.	Units	Bid Quantity	Unit Price	Bid Price	PA Units	PA Price	PA Units	PA Price	PA Units	PA Price	PA Units	PA Price
5	150-1000	TRAFFIC CONTROL - PROJECT NO. F-0270-01	Yes	LS	1	$130,960.00	$130,960.00	0.25	$32,740.00	0.04	$5,238.40	0.08	$10,476.80	0.04	$5,238.40
10	150-3200	TEMPORARY TRAFFIC STRIPE TAPE	Yes	LF	16259	$3.30	$53,654.70								
15	153-1300	FIELD ENGINEERS OFFICE, TP 3	Yes	EA	1	$112,300.00	$112,300.00	0.65	$72,995.00						
20	161-1000	EROSION CONTROL - PROJECT NO. F-0270-01	Yes	LS	1	$59,400.00	$59,400.00	0.25	$14,850.00	0.04	$2,376.00	0.08	$4,752.00	0.04	$2,376.00
25	162-1300A	EROSION CONTROL CHECK DAMS - TP HAYBALE	Yes	EA	170	$290.00	$49,300.00					3	$870.00		
30	162-1300B	EROSION CONTROL CHECK DAMS - TP STONE	Yes	EA	4	$290.00	$1,160.00			1	$290.00	2	$580.00		
35	163-0232	TEMPORARY GRASSING	Yes	LB	5000	$0.71	$3,550.00								
40	163-0240	MULCH	Yes	TN	916	$199.00	$182,284.00	107.5	$21,392.50	218	$43,382.00	24.5	$4,875.50	120.2	$23,919.80
45	163-0300	CONSTRUCTION EXIT	Yes	EA	6	$1,540.00	$9,240.00	1	$1,540.00			2	$3,080.00		
50	163-0509	CONSTRUCT, MAINT & REMOVE SILT CONTROL GATE, TP 3	Yes	EA	8	$600.00	$4,800.00								
55	163-0522	CONSTRUCT, MAINT & REMOVE TEMPORARY PIPE SLOPE DRAIN	Yes	LF	900	$20.00	$18,000.00								
65	163-0532A	CONSTRUCT, MAINT & REMOVE SEDIMENT BASIN, TP 1, STA 278+38	Yes	EA	1	$19,500.00	$19,500.00							0.75	$14,625.00
70	163-0532B	CONSTRUCT, MAINT & REMOVE SEDIMENT BASIN, TP 1, STA 292+75	Yes	EA	1	$10,000.00	$10,000.00							0.75	$7,500.00
75	163-0532C	CONSTRUCT, MAINT AND REMOVE SEDIMENT BASIN, TP 1, STA 78+52	Yes	EA	1	$13,000.00	$13,000.00								
80	163-0532D	CONSTRUCT, MAINT AND REMOVE SEDIMENT BASIN, TP 1, STA 85+50	Yes	EA	1	$13,000.00	$13,000.00								
85	163-0535A	CONSTRUCT AND MAINT SEDIMENT BASIN, TP 1, STA 235+50, LT	Yes	EA	1	$24,000.00	$24,000.00			0.3	$7,200.00	0.7	$16,800.00	-0.25	($6,000.00)
90	163-0535B	CONSTRUCT AND MAINT SEDIMENT BASIN, TP 1, STA 246+50 LT	Yes	EA	1	$30,000.00	$30,000.00					1	$30,000.00	-0.25	($7,500.00)
95	163-0535C	CONSTRUCT AND MAINT SEDIMENT BASIN, TP 1, STA 261+50 RT	Yes	EA	1	$65,000.00	$65,000.00			0.5	$32,500.00	0.5	$32,500.00	-0.25	($16,250.00)
100	163-0535D	CONSTRUCT AND MAINT SEDIMENT BASIN, TP 1, STA 276+50 LT	Yes	EA	1	$99,000.00	$99,000.00								
105	163-0535E	CONSTRUCT AND MAINT SEDIMENT BASIN, TP 1, STA 281+50 RT	Yes	EA	1	$69,000.00	$69,000.00								
110	163-0535F	CONSTRUCT AND MAINT SEDIMENT BASIN, TP 1, STA 342+50 LT	Yes	EA	1	$133,000.00	$133,000.00							0.25	$33,250.00
115	163-0535G	CONSTRUCT AND MAINT SEDIMENT BASIN, TP 1, STA 71+50 LT	Yes	EA	1	$33,000.00	$33,000.00								
130	163-0551	CONSTRUCT, MAINT & REMOVE INLET SEDIMENT TRAP	Yes	EA	38	$440.00	$16,720.00			0.75	$330.00	2.25	$990.00	4.5	$1,980.00
135	163-2100	CONSTRUCT, MAINT & REMOVE TEMPORARY DITCH CHECKS-TP C SILT FENCE	Yes	EA	168	$175.00	$29,400.00								
140	171-0010	TEMPORARY SILT FENCE, TYPE A	Yes	LF	1300	$4.00	$5,200.00								

								PA #1		PA #2		PA #3		PA #4	
								December-07		January-08		February-08		March-08	
Item #	GDOT #	Description	Mat'l Cert.	Units	Bid Quantity	Unit Price	Bid Price	PA Units	PA Price	PA Units	PA Price	PA Units	PA Price	PA Units	PA Price
145	171-0030	TEMPORARY SILT FENCE, TYPE C	Yes	LF	49100	$5.50	$270,050.00	7111.5	$39,113.25	5147.25	$28,309.88	921	$5,065.50		
150	201-1500	CLEARING AND GRUBBING - PROJECT NO. F-0270-01	Yes	LS	1	$3,237,279.00	$3,237,279.00	0.23	$744,574.17	0.467	$1,511,809.29	0.098	$317,253.34	0.145	$469,405.46
155	205-0001	UNCLASS EXCAVATION	Yes	CY	752168	$2.80	$2,106,070.40			20000	$56,000.00	70000	$196,000.00	45514.35	$127,440.18
160	207-0203	FOUNDATION BACKFILL MATERIAL, TP II	Yes	CY	1481	$45.00	$66,645.00			185.16	$8,332.20	181.57	$8,170.65		
165	207-2003	IMPERFECT TRENCH BACKFILL MATL, TP III	Yes	CY	200	$45.00	$9,000.00								
170	210-0250	UNDERCUT EXCAVATION (PER SPEC 210.5C)	Yes	CY	750	$7.50	$5,625.00								
175	310-1101	GR AGGR BASE CRS, INCL MATL	Yes	TN	106790	$8.50	$907,715.00								
180	318-3000	AGGREGATE SURFACE COURSE	Yes	TN	5000	$8.50	$42,500.00	326.27	$2,773.30	39.18	$333.03	56.68	$481.78		
185	402-1802	RECYCLED ASPH CONC PATCHING, INCL BITUM MATL & H LIME	Yes	TN	300	$115.00	$34,500.00								
190	402-1812	RECYCLED ASPH CONC LEVELING, INCL BITUM MATL & H LIME	Yes	TN	2500	$73.50	$183,750.00								
195	402-3121	RECYCLED ASPH CONC 25 MM SUPERPAVE, GP 1 OR 2, INCL BITUM MATL & H LIME	Yes	TN	19900	$59.00	$1,174,100.00								
200	402-3190	RECYCLED ASPH CONC 19 MM SUPERPAVE, GP 1 OR 2, INCL BITUM MATL & H LIME	Yes	TN	20059	$61.00	$1,223,599.00								
205	402-4510	RECYCLED ASPH CONC 12.5 MM SUPERPAVE, GP 2 ONLY, INCL POLYMER-MODIFIED BITUM MATL & H LIME	Yes	TN	14028	$64.00	$897,792.00								
210	413-1000	BITUM TACK COAT	Yes	GL	8235	$2.35	$19,352.25								
215	432-5010	MILL ASPH CONC PVMT, VARIABLE DEPTH	Yes	SY	5000	$5.25	$26,250.00								
220	433-1200	REINF CONC APPROACH SLAB, INCL SLOPED EDGE	Yes	SY	3183	$147.00	$467,901.00								
225	441-0004	CONC SLOPE PAVEMENT, 4 IN	Yes	SY	2460	$25.43	$62,557.80								
230	441-0006	CONC SLOPE PAVEMENT, 6 IN	Yes	SY	3318	$32.38	$107,436.84								
235	441-0016	DRIVEWAY CONC, 6 IN TK	Yes	SY	361	$29.15	$10,523.15								
240	441-0018	DRIVEWAY CONC, 8 IN TK	No	SY	194	$32.25	$6,256.50								
245	441-0050	CONC SLOPE DRAIN	No	SY	4	$80.00	$320.00								
250	441-0104	CONC SIDEWALK, 4 IN	Yes	SY	1006	$38.00	$38,228.00								
255	441-0204	PLAIN CONC DITCH PAVING, 4 IN	Yes	SY	14200	$37.00	$525,400.00								
260	441-0303	CONC SPILLWAY, TP 3	Yes	EA	4	$1,525.00	$6,100.00								
265	441-0740	CONC MEDIAN, 4 IN	Yes	SY	20	$28.00	$560.00								
270	441-0748	CONC MEDIAN, 6 IN	Yes	SY	5590	$30.00	$167,700.00								
275	441-0754	CONC MEDIAN 7 1/2 IN	Yes	SY	3330	$33.00	$109,890.00								
280	441-4020	CONC VALLEY GUTTER, 6 IN	Yes	SY	234	$32.45	$7,593.30								
285	441-4030	CONC VALLEY GUTTER, 8 IN	No	SY	128	$37.15	$4,755.20								
290	441-6216	CONC CURB & GUTTER, 8 IN X 24 IN, TP 2	Yes	LF	1238	$12.57	$15,561.66								
295	441-6222	CONC CURB & GUTTER, 8 IN X 30 IN, TP 2	Yes	LF	2174	$12.85	$27,935.90								
300	441-6740	CONC CURB & GUTTER, 8 IN X 30 IN, TP 7	Yes	LF	2516	$12.97	$32,632.52								
305	444-1000	SAWED JOINTS IN EXIST PAVEMENTS - PCC	Yes	LF	331	$5.00	$1,655.00								
310	500-3101A	CLASS A CONCRETE	Yes	CY	992	$465.00	$461,280.00			152.78	$71,042.70	294.66	$137,016.90	241.17	$112,144.05
315	500-3800	CLASS A CONCRETE, INCL REINF STEEL	No	CY	26	$790.00	$20,540.00								
320	500-3900	CLASS B CONCRETE, INCL REINF STEEL	No	CY	29	$970.00	$28,130.00								
325	500-9999	CLASS B CONCRETE, BASE OR PVMT WIDENING	Yes	CY	500	$191.00	$95,500.00								
330	511-1000A	BAR REINF STEEL	Yes	LB	131671	$0.75	$98,753.25			22324.82	$16,743.62	40719.06	$30,539.30	38054.14	$28,540.61
335	550-1180	STORM DRAIN PIPE, 18 IN, H 1-10	Yes	LF	4226	$39.00	$164,814.00							56.6	$2,207.40

								PA #1 December-07		PA #2 January-08		PA #3 February-08		PA #4 March-08	
Item #	GDOT #	Description	Mat'l Cert.	Units	Bid Quantity	Unit Price	Bid Price	PA Units	PA Price	PA Units	PA Price	PA Units	PA Price	PA Units	PA Price
340	550-1181	STORM DRAIN PIPE, 18 IN, H 10-15	Yes	LF	167	$39.00	$6,513.00								
345	550-1240	STORM DRAIN PIPE, 24 IN, H 1-10	Yes	LF	2260	$46.00	$103,960.00					270.5	$12,443.00	522.5	$24,035.00
350	550-1241	STORM DRAIN PIPE, 24 IN, H 10-15	No	LF	136	$46.00	$6,256.00								
355	550-1242	STORM DRAIN PIPE, 24 IN, H 15-20	Yes	LF	122	$49.00	$5,978.00								
360	550-1243	STORM DRAIN PIPE, 24 IN, H 20-25	Yes	LF	112	$54.00	$6,048.00								
365	550-1244	STORM DRAIN PIPE, 24 IN, H 25-30	Yes	LF	42	$54.00	$2,268.00								
370	550-1300	STORM DRAIN PIPE, 30 IN, H 1-10	Yes	LF	190	$56.00	$10,640.00							25	$1,400.00
375	550-1301	STORM DRAIN PIPE, 30 IN, H 10-15	Yes	LF	104	$56.00	$5,824.00								
380	550-1302	STORM DRAIN PIPE, 30 IN, H 15-20	Yes	LF	120	$61.00	$7,320.00							97	$5,917.00
385	550-1303	STORM DRAIN PIPE, 30 IN, H 20-25	No	LF	121	$68.00	$8,228.00								
390	550-1304	STORM DRAIN PIPE, 30 IN, H 25-30	No	LF	108	$68.00	$7,344.00								
395	550-1360	STORM DRAIN PIPE, 36 IN, H 1-10	Yes	LF	1325	$69.00	$91,425.00							173.5	$11,971.50
400	550-1361	STORM DRAIN PIPE, 36 IN, H 10-15	No	LF	57	$69.00	$3,933.00								
405	550-1362	STORM DRAIN PIPE, 36 IN, H 15-20	No	LF	53	$75.00	$3,975.00								
410	550-1363	STORM DRAIN PIPE, 36 IN, H 20-25	No	LF	115	$84.00	$9,660.00								
415	550-1364	STORM DRAIN PIPE, 36 IN, H 25-30	No	LF	58	$84.00	$4,872.00								
420	550-1420	STORM DRAIN PIPE, 42 IN, H 1-10	Yes	LF	398	$81.00	$32,238.00			288.5	$23,368.50				
425	550-1421	STORM DRAIN PIPE, 42 IN, H 10-15	No	LF	168	$81.00	$13,608.00								
430	550-1422	STORM DRAIN PIPE, 42 IN, H 15-20	Yes	LF	42	$88.00	$3,696.00			229.7	$20,213.60				
435	550-1423	STORM DRAIN PIPE, 42 IN, H 20-25	Yes	LF	137	$112.00	$15,344.00								
440	550-2180	SIDE DRAIN PIPE, 18 IN, H 1-10	Yes	LF	471	$39.00	$18,369.00								
445	550-2240	SIDE DRAIN PIPE, 24 IN, H 1-10	Yes	LF	141	$46.00	$6,486.00								
450	550-3618	SAFETY END SECTION, 18 IN, SIDE DRAIN, 6:1 SLOPE	Yes	EA	26	$750.00	$19,500.00								
455	550-3624	SAFETY END SECTION, 24 IN, SIDE DRAIN, 6:1 SLOPE	Yes	EA	47	$975.00	$45,825.00								
460	550-4218	FLARED END SECTION, 18 IN, STORM DRAIN	Yes	EA	12	$675.00	$8,100.00							1	$675.00
465	550-4224	FLARED END SECTION, 24 IN, STORM DRAIN	Yes	EA	7	$790.00	$5,530.00					1	$790.00		
470	550-4230	FLARED END SECTION, 30 IN, STORM DRAIN	Yes	EA	1	$980.00	$980.00								
475	550-4236	FLARED END SECTION, 36 IN, STORM DRAIN	Yes	EA	2	$1,350.00	$2,700.00								
480	550-4242	FLARED END SECTION, 42 IN, STORM DRAIN	Yes	EA	6	$1,530.00	$9,180.00			3	$4,590.00	1	$1,530.00	3	$4,590.00
485	573-2006	UNDERDRAIN PIPE INCL DRAINAGE AGGR, 6 IN	Yes	LF	1000	$20.00	$20,000.00								
490	576-1018	SLOPE DRAIN PIPE, 18 IN	Yes	LF	241	$39.00	$9,399.00								
495	576-1024	SLOPE DRAIN PIPE, 24 IN	Yes	LF	107	$46.00	$4,922.00								
500	576-1036	SLOPE DRAIN PIPE, 36 IN	Yes	LF	261	$69.00	$18,009.00								
505	600-0001	FLOWABLE FILL	No	CY	10	$350.00	$3,500.00								
510	603-2030	STN DUMPED RIP RAP, TP 1, 30 IN	Yes	SY	1248	$23.00	$28,704.00			55.56	$1,277.88				
515	603-2181	STN DUMPED RIP RAP, TP 3, 18 IN	Yes	SY	828	$17.00	$14,076.00			162.94	$2,769.98	328.84	$5,590.28	284.89	$4,843.13
520	603-6008	SAND-CEMENT BAG RIP RAP, 8 IN	No	SY	3	$150.00	$450.00								

								PA #1 December-07		PA #2 January-08		PA #3 February-08		PA #4 March-08	
Item #	GDOT #	Description	Mat'l Cert.	Units	Bid Quantity	Unit Price	Bid Price	PA Units	PA Price	PA Units	PA Price	PA Units	PA Price	PA Units	PA Price
525	603-7000	PLASTIC FILTER FABRIC	Yes	SY	2076	$5.00	$10,380.00			209.83	$1,049.15	328.89	$1,644.45	229.33	$1,146.65
530	610-9000	REM SIGN, STA 221+63 RT	Yes	LS	1	$250.00	$250.00								
535	611-3000	RECONST CATCH BASIN, GROUP 1	Yes	EA	2	$1,590.00	$3,180.00								
540	611-3100	RECONST JUNCTION BOX	No	EA	1	$1,590.00	$1,590.00								
545	611-5550	RESET SIGN STA 221+63 RT	Yes	LS	1	$250.00	$250.00								
550	611-8040	ADJUST DROP INLET TO GRADE	No	EA	1	$1,590.00	$1,590.00								
555	622-1033	PRECAST CONCRETE MEDIAN BARRIER, METHOD NO. 3	Yes	LF	1000	$44.00	$44,000.00								
560	634-1200	RIGHT OF WAY MARKERS	Yes	EA	85	$95.00	$8,075.00								
565	635-1000	BARRICADES	Yes	LF	156	$96.00	$14,976.00								
570	636-1020	HIGHWAY SIGNS, TP 1 MATL, REFL SHEETING, TP 3	Yes	SF	324	$17.45	$5,653.80								
575	636-1029	HIGHWAY SIGNS, TP 2 MATL, REFL SHEETING, TP 3	Yes	SF	194	$17.60	$3,414.40								
580	636-1031	HIGHWAY SIGNS, TP 1 MATL, REFL SHEETING, TP 6	Yes	SF	281	$18.68	$5,249.08								
585	636-1032	HIGHWAY SIGNS, TP 2 MATL, REFL SHEETING, TP 6	Yes	SF	92	$19.33	$1,778.36								
590	636-1033	HIGHWAY SIGNS, TP 1 MATL, REFL SHEETING, TP 9	Yes	SF	12	$19.33	$231.96								
595	636-2020	GALV STEEL POSTS, TP2	No	LF	220	$6.75	$1,485.00								
600	636-2030	GALV STEEL POSTS, TP3	Yes	LF	1339	$6.75	$9,038.25								
605	636-2070	GALV STEEL POSTS, TP7	Yes	LF	208	$7.00	$1,456.00								
610	636-5030	DELINEATOR, TYPE 3	Yes	EA	12	$39.00	$468.00								
615	641-1100	GUARDRAIL, TP T	Yes	LF	294	$63.00	$18,522.00								
620	641-1200	GUARDRAIL, TP W	Yes	LF	12050	$14.89	$179,424.50								
625	641-5001	GUARDRAIL ANCH, TP 1	Yes	EA	17	$548.00	$9,316.00								
630	641-5012	GUARDRAIL ANCH, TP 12	Yes	EA	30	$1,539.00	$46,170.00								
635	643-0010	FIELD FENCE WOVEN WIRE	Yes	LF	20250	$5.10	$103,275.00								
640	643-2162	CH LINK FENCE W/EXT ARMS & BARBED WIRE, ZC COAT, 8 FT, 9 GA	Yes	LF	9400	$16.15	$151,810.00								
645	643-8000	GATE, FIELD FENCE - 12' WIDE	Yes	EA	16	$550.00	$8,800.00								
650	643-8010	GATE, CHAIN LINK ZC COAT - 20' WIDE, 8 FT, 9 GA	Yes	EA	8	$1,485.00	$11,880.00								
655	643-8040	GATE, WOVEN WIRE - 20' WIDE	No	EA	2	$700.00	$1,400.00								
660	643-8200	BARRIER FENCE (ORANGE), 4 FT	Yes	LF	7800	$4.00	$31,200.00			1101	$4,404.00			1040	$4,160.00
665	652-0094	PAVEMENT MARKING, SYMBOL, TP 4	Yes	EA	2	$100.00	$200.00								
670	652-5301	SOLID TRAF STRIPE, 6 IN, WHITE	No	LF	877	$0.26	$228.02								
675	652-5451	SOLID TRAFFIC STRIPE, 5 IN, WHITE	No	LF	77	$0.26	$20.02								
680	652-6301	SKIP TRAF STRIPE, 6 IN, WHITE	No	GLF	425	$0.20	$85.00								
685	652-6501	SKIP TRAF STRIPE, 5 IN, WHITE	No	GLF	425	$0.20	$85.00								
690	653-0120	THERMOPLASTIC PAVEMENT MARKING, ARROW, TP 2	Yes	EA	92	$60.00	$5,520.00								
695	653-0160	THERMOPLASTIC PAVEMENT MARKING, ARROW, TP 6	Yes	EA	2	$75.00	$150.00								
700	653-0170	THERMOPLASTIC PAVEMENT MARKING, ARROW, TP 7	Yes	EA	2	$75.00	$150.00								
705	653-0210	THERMOPLASTIC PAVEMENT MARKING, WORD, TP 1	Yes	EA	28	$100.00	$2,800.00								
710	653-1501	THERMOPLASTIC SOLID TRAFFIC STRIPE, 5 IN, WHITE	Yes	LF	58829	$0.26	$15,295.54								
715	653-1502	THERMOPLASTIC SOLID TRAFFIC STRIPE, 5 IN, YELLOW	Yes	LF	37792	$0.26	$9,825.92								
720	653-1504	THERMOPLASTIC SOLID TRAFFIC STRIPE, 12 IN, WHITE	No	LF	5500	$2.00	$11,000.00								
725	653-1604	THERMOPLASTIC SOLID TRAFFIC STRIPE, 18 IN, WHITE	Yes	LF	142	$3.00	$426.00								
730	653-1704	THERMOPLASTIC SOLID TRAFFIC STRIPE, 24 IN, WHITE	Yes	LF	347	$4.00	$1,388.00								

								PA #1 December-07		PA #2 January-08		PA #3 February-08		PA #4 March-08	
Item #	GDOT #	Description	Mat'l Cert.	Units	Bid Quantity	Unit Price	Bid Price	PA Units	PA Price	PA Units	PA Price	PA Units	PA Price	PA Units	PA Price
735	653-1804	THERMOPLASTIC SOLID TRAFFIC STRIPE, 8 IN, WHITE	Yes	LF	2322	$2.00	$4,644.00								
740	653-1810	THERMOPLASTIC SOLID TRAFFIC STRIPE, 10 IN, WHITE	Yes	LF	700	$1.00	$700.00								
745	653-3501	THERMOPLASTIC SKIP TRAFFIC STRIPE, 5 IN, WHITE	Yes	GLF	29040	$0.20	$5,808.00								
750	653-6004	THERMOPLASTIC TRAFFIC STRIPE, WHITE	Yes	SY	1758	$3.00	$5,274.00								
755	653-6006	THERMOPLASTIC TRAFFIC STRIPE, YELLOW	Yes	SY	2068	$3.00	$6,204.00								
760	654-1001	RAISED PVMT MARKERS, TP 1	Yes	EA	435	$3.25	$1,413.75								
765	654-1003	RAISED PVMT MARKERS, TP 3	Yes	EA	733	$3.25	$2,382.25								
770	657-1244	PREFORMED PLASTIC SOLID PVMT MKG, 24 IN, WHITE, TP PB	Yes	LF	76	$20.00	$1,520.00								
775	657-3085	PREFORMED PLASTIC SKIP PVMT MKG, 8 IN, CONTRAST (BLACK-WHITE), TP PB	Yes	GLF	1220	$6.00	$7,320.00								
780	657-5000	PREFORMED PLASTIC PAVEMENT MARKING, WHITE, TP PB	Yes	SY	311	$20.00	$6,220.00								
785	657-5014	PREFORMED PLASTIC PVMT MKG, WORDS AND/OR SYM, WHITE, TP PB	No	EA	2	$500.00	$1,000.00								
790	657-5016	PREFORMED PLASTIC PVMT MKG, WORDS AND/OR SYM, ARROW TP1, WHITE, TP PB	No	EA	2	$500.00	$1,000.00								
795	657-5017	PREFORMED PLASTIC PVMT MKG, WORDS AND/OR SYM, ARROW TP2, WHITE, TP PB	Yes	EA	2	$500.00	$1,000.00								
800	657-6085	PREFORMED PLASTIC SOLID PVMT MKG, 8 IN, CONTRAST (BLACK-YELLOW), TP PB	Yes	LF	370	$6.00	$2,220.00								
805	668-1100	CATCH BASIN, GROUP 1	Yes	EA	18	$2,485.00	$44,730.00					1.5	$3,727.50	1	$2,485.00
810	668-2100	DROP INLET, GROUP 1	Yes	EA	38	$1,740.00	$66,120.00			1	$1,740.00			-1	($1,740.00)
815	668-2110	DROP INLET, GROUP 1, ADDL DEPTH	Yes	LF	54	$220.00	$11,880.00								
820	668-2200	DROP INLET, GROUP 2	Yes	EA	3	$2,985.00	$8,955.00			0.5	$1,492.50			1.5	$4,477.50
825	668-2210	DROP INLET, GROUP 2, ADDL DEPTH	Yes	LF	19	$300.00	$5,700.00								
830	668-4300	STORM SEWER MANHOLE, TP 1	Yes	EA	6	$2,985.00	$17,910.00							0.5	$1,492.50
835	668-4311	STORM SEWER MANHOLE, TP 1, ADDL DEPTH, CL 1	Yes	LF	12	$300.00	$3,600.00								
840	668-4312	STORM SEWER MANHOLE, TP 1, ADDL DEPTH, CL 2	Yes	LF	9	$300.00	$2,700.00								
845	700-6910	PERMANENT GRASSING	Yes	AC	76	$800.00	$60,800.00								
850	700-7000	AGRICULTURAL LIME	Yes	TN	76	$78.00	$5,928.00								
855	700-7010	LIQUID LIME	Yes	GL	190	$13.00	$2,470.00								
860	700-8000	FERTILIZER, MIXED GRADE	Yes	TN	11	$320.00	$3,520.00								
865	700-8100	FERTILIZER NITROGEN CONTENT	No	LB	3800	$1.48	$5,624.00								
870	716-1000	EROSION CONTROL MATS, WATERWAYS	Yes	SY	12300	$1.95	$23,985.00								
875	716-2000	EROSION CONTROL MATS, SLOPES	Yes	SY	40000	$0.80	$32,000.00					6023.8	$4,819.04	8666.38	$6,933.10
880	636-1041	HIGHWAY SIGNS, TP 2 MATL, REFL SHEETING, TP 9	Yes	SF	42	$52.50	$2,205.00								
885	639-4004	STRAIN POLE, TYPE IV	Yes	EA	2	$6,215.00	$12,430.00								
890	639-4014	STRAIN POLE, TYPE IV, INCL LUMINAIRE ARM	Yes	EA	2	$6,945.00	$13,890.00								
895	647-1000A	TRAFFIC SIGNAL INSTALLATION NO. 1	Yes	LS	1	$44,230.00	$44,230.00								
900	647-1000B	TRAFFIC SIGNAL INSTALLATION NO. 2	Yes	LS	1	$79,675.00	$79,675.00								
905	647-2170	PULLBOX, PB-7	Yes	EA	13	$3,020.00	$39,260.00								

								PA #1		PA #2		PA #3		PA #4	
								December-07		January-08		February-08		March-08	
Item #	GDOT #	Description	Mat'l Cert.	Units	Bid Quantity	Unit Price	Bid Price	PA Units	PA Price	PA Units	PA Price	PA Units	PA Price	PA Units	PA Price
910	682-9028	ELECTRICAL COMMUNICATION BOX, TYPE 5	No	EA	1	$7,125.00	$7,125.00								
915	682-6231	CONDUIT, NONMETAL, TP 3, 1 1/4 IN	Yes	LF	38700	$5.75	$222,525.00								
920	935-1113	OUTSIDE PLANT FIBER OPTIC CABLE, LOOSE TUBE, SINGLE MODE, 24 FIBER	Yes	LF	12900	$4.95	$63,855.00								
925	935-1511	OUTSIDE PLANT FIBER OPTIC CABLE, DROP, SINGLE MODE, 6 FIBER	Yes	LF	30	$4.00	$120.00								
930	935-3103	FIBER OPTIC CLOSURE, UNDERGROUND, 24 FIBER	Yes	EA	1	$675.00	$675.00								
935	935-4010	FIBER OPTIC SPLICE, FUSION	Yes	EA	1	$80.00	$80.00								
940	935-8000A	TESTING - FIBER OPTIC SYSTEM - TRAFFIC SIGNAL INSTALLATION NO. 1	Yes	LS	1	$6,000.00	$6,000.00								
945	935-8000B	TESTING - FIBER OPTIC SYSTEM - TRAFFIC SIGNAL INSTALLATION NO. 2	Yes	LS	1	$6,000.00	$6,000.00								
950	500-3201	CLASS B CONCRETE, RETAINING WALL	Yes	CY	43	$700.00	$30,100.00								
955	515-2020	GALV STEEL PIPE HANDRAIL, 2 IN, ROUND	Yes	LF	149	$38.00	$5,662.00								
960	627-1000A	MSE WALL FACE, 0-10 FT HT, WALL NO. 2	Yes	SF	833	$56.00	$46,648.00								
965	627-1010A	MSE WALL FACE, 10-20 FT HT, WALL NO. 2	Yes	SF	311	$56.00	$17,416.00								
970	627-1100A	COPING A - WALL NO. 2	Yes	LF	108	$65.00	$7,020.00								
975	643-1133A	CH LK FENCE, ZC COAT, 4 FT, 11 GA	No	LF	108	$14.00	$1,512.00								
980	621-4086B	CONCRETE SIDE BARRIER, TP 7WS	Yes	LF	593	$63.50	$37,655.50								
985	621-6013B	CONCRETE SIDE BARRIER, TP 7-TS	Yes	LF	15	$285.00	$4,275.00								
990	621-6211A	CONCRETE SIDE BARRIER, TP 6-SA	Yes	LF	45	$560.00	$25,200.00								
995	627-1000D	MSE WALL FACE, 0-10 FT HT, WALL NO. 5	Yes	SF	4367	$52.00	$227,084.00								
1000	627-1010D	MSE WALL FACE, 10-20 FT HT, WALL NO. 5	Yes	SF	5053	$52.00	$262,756.00								
1005	627-1020C	MSE WALL FACE, 20-30 FT HT, WALL NO. 5	Yes	SF	3289	$52.00	$171,028.00								
1010	627-1100D	COPING A - WALL NO. 5	Yes	LF	593	$65.00	$38,545.00								
1015	643-1133C	CH LK FENCE, ZC COAT, 4 FT, 11 GA	Yes	LF	310	$14.00	$4,340.00								
1020	621-4086C	CONCRETE SIDE BARRIER, TP 7WS	Yes	LF	809	$63.50	$51,371.50								
1025	621-6013C	CONCRETE SIDE BARRIER, TP 7-TS	Yes	LF	15	$285.00	$4,275.00								
1030	621-6211B	CONCRETE SIDE BARRIER, TYPE 6-SA	No	LF	15	$560.00	$8,400.00								
1035	627-1000E	MSE WALL FACE, 0-10 FT HT, WALL NO. 6	Yes	SF	7556	$52.00	$392,912.00								
1040	627-1010E	MSE WALL FACE, 10-20 FT HT, WALL NO. 6	Yes	SF	5361	$52.00	$278,772.00								
1045	627-1020D	MSE WALL FACE, 20-30 FT HT, WALL NO. 6	Yes	SF	3704	$52.00	$192,608.00								
1050	627-1100E	COPING A - WALL NO. 6	Yes	LF	809	$65.00	$52,585.00								
1055	643-1133D	CH LK FENCE, ZC COAT, 4 FT, 11 GA	Yes	LF	495	$14.00	$6,930.00								
1060	500-0100A	GROOVED CONCRETE	Yes	SY	636	$18.00	$11,448.00								
1065	500-1006A	SUPERSTR CONCRETE, CL AA	Yes	LS	1	$233,000.00	$233,000.00								
1070	500-2100A	CONCRETE BARRIER	Yes	LF	278	$51.00	$14,178.00								
1075	500-3101B	CLASS A CONCRETE	Yes	CY	70	$930.00	$65,100.00								

								PA #1		PA #2		PA #3		PA #4	
								December-07		January-08		February-08		March-08	
Item #	GDOT #	Description	Mat'l Cert.	Units	Bid Quantity	Unit Price	Bid Price	PA Units	PA Price	PA Units	PA Price	PA Units	PA Price	PA Units	PA Price
1080	507-9003A	PSC BEAMS, AASHTO TYPE III	Yes	LF	882	$138.00	$121,716.00								
1085	511-1000B	BAR REINF STEEL	Yes	LB	8820	$0.85	$7,497.00								
1090	511-3000A	SUPERSTR REINF STEEL	Yes	LS	1	$43,810.00	$43,810.00								
1095	520-0242	H PILE POINTS, HP 10 X 42	Yes	EA	4	$200.00	$800.00								
1100	520-0353A	H PILE POINTS, HP 12 x 53	Yes	EA	32	$215.00	$6,880.00								
1105	520-1104	PILING IN PLACE, STEEL H, HP 10 X 42	Yes	LF	350	$42.00	$14,700.00								
1110	520-1125A	PILING IN PLACE, STEEL H, HP 12 X 53	Yes	LF	2680	$48.50	$129,980.00								
1115	520-4104	LOAD TEST, STEEL H, HP 10 X 42	No	EA	2	$1.00	$2.00								
1120	520-4125A	LOAD TEST, STEEL H, HP 12 X 53	No	EA	2	$1.00	$2.00								
1125	621-4086A	CONCRETE SIDE BARRIER, TP 7WS	Yes	LF	345	$63.50	$21,907.50								
1130	621-6013A	CONCRETE SIDE BARRIER, TP 7-TS	Yes	LF	60	$285.00	$17,100.00								
1135	627-1000B	MSE WALL FACE, 0-10 FT HT, WALL NO. 3	Yes	SF	175	$52.00	$9,100.00								
1140	627-1000C	MSE WALL FACE, 0-10 FT HT, WALL NO. 4	Yes	SF	805	$52.00	$41,860.00								
1145	627-1010B	MSE WALL FACE, 10-20 FT HT, WALL NO. 3	Yes	SF	684	$52.00	$35,568.00								
1150	627-1010C	MSE WALL FACE, 10-20 FT HT, WALL NO. 4	Yes	SF	1942	$52.00	$100,984.00								
1155	627-1020A	MSE WALL FACE, 20-30 FT HT, WALL NO. 3	Yes	SF	4330	$52.00	$225,160.00								
1160	627-1020B	MSE WALL FACE, 20-30 FT HT, WALL NO. 4	Yes	SF	5656	$52.00	$294,112.00								
1165	627-1100B	COPING A - WALL NO. 3	Yes	LF	270	$65.00	$17,550.00								
1170	627-1100C	COPING A - WALL NO. 4	Yes	LF	482	$65.00	$31,330.00								
1175	643-1133B	CH LK FENCE, ZC COAT, 4 FT, 11 GA	No	LF	576	$14.00	$8,064.00								
1180	643-1152A	CH LK FENCE, ZC COAT, 6 FT, 9 GA	No	LF	272	$40.00	$10,880.00								
1185	211-0200	BRIDGE EXCAVATION - GRADE SEPARATION	Yes	CY	791	$25.00	$19,775.00								
1190	500-0100B	GROOVED CONCRETE	Yes	SY	3416	$5.75	$19,642.00								
1195	500-1006B	SUPERSTR CONCRETE, CL AA	Yes	LS	1	$840,000.00	$840,000.00								
1200	500-2100B	CONCRETE BARRIER	Yes	LF	549	$51.00	$27,999.00								
1205	500-3002	CLASS AA CONCRETE	Yes	CY	998	$585.00	$583,830.00								
1210	507-9003B	PSC BEAMS, AASHTO TYPE III	Yes	LF	7798	$125.00	$974,750.00								
1215	511-1000C	BAR REINF STEEL	Yes	LB	137300	$0.85	$116,705.00								
1220	511-3000B	SUPERSTR REINF STEEL	Yes	LS	1	$214,740.00	$214,740.00								
1225	520-0353B	H PILE POINTS, HP 12 X 53	Yes	EA	96	$215.00	$20,640.00								
1230	520-1125B	PILING IN PLACE, STEEL H, HP 12 X 53	Yes	LF	4031	$48.50	$195,503.50								
1235	520-4125B	LOAD TEST, STEEL H, HP 12 X 53	No	EA	1	$1.00	$1.00								
1240	520-5000	PILOT HOLES	Yes	LF	373	$430.00	$160,390.00								
1245	643-1152B	CH LK FENCE, ZC COAT, 6 FT, 9 GA	Yes	LF	530	$40.00	$21,200.00								
1250	2A	EXTRA DEPTH OF COVER 10" & 12" MAINS 8.1' - 12'	Yes	LF	300	$0.01	$3.00								
1255	2E	ADDITIONAL BEDDING MATERIAL	Yes	CY	219	$20.00	$4,380.00								
1260	2F	48" DIA. MANHOLE (BASE, BARREL(S) AND CONE)	Yes	VF	39	$200.00	$7,800.00								
1265	2F	MANHOLE FRAMES AND COVERS: TYPE A	Yes	EA	3	$350.00	$1,050.00								
1270	2F	ABANDON EXISTING MANHOLE	Yes	EA	3	$800.00	$2,400.00								
1275	2F	ADJUST MANHOLE FRAME/COVER TO GRADE: 1 VF OR LESS NON-PAVEMENT	Yes	EA	2	$550.00	$1,100.00								
1280	2F	ADJUST MANHOLE FRAME/COVER TO GRADE: 1 VF OR LESS PAVEMENT	Yes	EA	2	$850.00	$1,700.00								

								PA #1		PA #2		PA #3		PA #4	
								December-07		January-08		February-08		March-08	
Item #	GDOT #	Description	Mat'l Cert.	Units	Bid Quantity	Unit Price	Bid Price	PA Units	PA Price	PA Units	PA Price	PA Units	PA Price	PA Units	PA Price
1285	2F	ADJUST MANHOLE FRAME/COVER TO GRADE: TYPE A	Yes	EA	1	$1,200.00	$1,200.00								
1290	2H	DRIVEWAY CUT RESTORATION - CONCRETE	Yes	SY	4	$36.00	$144.00								
1295	2H	PAVEMENT CUT RESTORATION, TP C	Yes	SY	40	$90.00	$3,600.00								
1300	2H	COMBINATION CURB & GUTTER RESTORATION	Yes	LF	20	$20.00	$400.00								
1305	3A	CONCRETE: CLASS "A" (REINFORCED)	Yes	CY	9	$250.00	$2,250.00								
1315	4B	MANHOLE INVERT REHABILITATION	Yes	EA	2	$750.00	$1,500.00								
1320	15C	STEEL CASING, OPEN CUT INSTALLATION - 16" DIA	Yes	LF	140	$65.00	$9,100.00								
1340	15D	DUCTILE IRON PIPE: Material, Labor & Equipment, 10" DIA	Yes	LF	114	$28.00	$3,192.00								
1345	15D	DUCTILE IRON PIPE: Material, Labor & Equipment, 8" DIA	Yes	LF	661	$24.50	$16,194.50								
1350	15D	DUCTILE IRON PIPE: Material, Labor & Equipment, 6" DIA	Yes	LF	80	$23.00	$1,840.00								
1360	15D	8" DIP, DEPTH OF CUT - 0.00' TO 7.99'	Yes	LF	200	$30.00	$6,000.00								
1365	15D	8" DIP, DEPTH OF CUT - 8.00' TO 9.99'	Yes	LF	300	$33.00	$9,900.00								
1370	15D	8" DIP, DEPTH OF CUT - 10.00' TO 11.99'	Yes	LF	100	$38.00	$3,800.00								
1375	15D	8" DIP, DEPTH OF CUT - 12.00' TO 13.99'	Yes	LF	60	$45.00	$2,700.00								
1380	15C	16" STEEL CASING	Yes	LF	200	$0.01	$2.00								
1385	15F	GATE VALVE, 6"	Yes	EA	8	$600.00	$4,800.00								
1390	15F	GATE VALVE, 8"	Yes	EA	3	$800.00	$2,400.00								
1395	15F	GATE VALVE, 10"	Yes	EA	1	$900.00	$900.00								
1400	15F	GATE VALVE, 12"	Yes	EA	10	$1,000.00	$10,000.00								
1405	15F	TAPPING SLEEVE AND VALVE ASSEMBLY, 8 IN X 8 IN	Yes	EA	1	$3,000.00	$3,000.00								
1410	15F	TAPPING SLEEVE AND VALVE ASSEMBLY, 10 IN X 10 IN	Yes	EA	1	$4,200.00	$4,200.00								
1415	15F	WET CUT-INS, ALL DEPTHS - 10"	Yes	EA	1	$2,100.00	$2,100.00								
1420	15F	WET CUT-INS, ALL DEPTHS - 8"	Yes	EA	2	$2,000.00	$4,000.00								
1430	15H	SALVAGE EXISTING FIRE HYDRANTS	Yes	EA	1	$150.00	$150.00								
1450	15I	RELOCATE EXISTING METER, 3/4" TO 1"	Yes	EA	1	$2,200.00	$2,200.00							3	$6,600.00
1455	15I	CHANGE OUT EXISTING METER, 5/8" TO 3/4" LABOR AND EQUIPMENT	Yes	EA	12	$0.01	$0.12								
1460	15P	HOUSE CONNECTION, 6" PVC	Yes	LF	60	$25.00	$1,500.00								
1465	15P	BLDG SERVICE CLEANOUTS CONNECTION, 6" PVC	Yes	EA	3	$300.00	$900.00								
		ITEMS TO BE USED AS DIRECTED BY THE ENGINEER													
1470	222-1003	AGGREGATE DRAINAGE COURSE, TP 3	No	TN	1000	$24.00	$24,000.00								
1475	627-1180	ADDITIONAL MSE BACKFILL	No	CY	2000	$30.00	$60,000.00								
1480	611-3010	RECONST DROP INLET, GROUP 1	Yes	EA	1	$1,590.00	$1,590.00								
1485	150-4000	PLASTIC TRAFFIC BARRELS - PERMANENT	Yes	EA	40	$110.00	$4,400.00								
1490	150-4010	TYPE 3 BARRICADE - PERMANENT	No	EA	24	$450.00	$10,800.00								
1495		EARLY CONTRACT COMPLETION (SPECIAL PROVISION 108)	Yes	DAY	200	$2,500.00	$500,000.00								
1500	668-1110	CATCH BASIN, GP 1, ADDL DEPTH	Yes	LF	4	$400.00	$1,600.00								

								PA #1 December-07		PA #2 January-08		PA #3 February-08		PA #4 March-08	
Item #	GDOT #	Description	Mat'l Cert.	Units	Bid Quantity	Unit Price	Bid Price	PA Units	PA Price	PA Units	PA Price	PA Units	PA Price	PA Units	PA Price
1505	603-2060	STN DUMPED RIP RAP, TP 1, 60 IN	Yes	SY	650	$36.00	$23,400.00					600	$21,600.00		
S1001		MATERIALS ALLOWANCE FOR 1105, 1110, AND 1230	N/A	DOLLAR		$1.00						137417.4	$137,417.44		
S1002		MATERIALS ALLOWANCE FOR 1080 AND 1210	N/A	DOLLAR		$1.00									
S1003	Spec 400	ASPHALT CEMENT INDEX PRICE ADJUSTMENT	N/A	DOLLAR		$1.00									
S1004		MATERIALS ALLOWANCE FOR 1340, 1345, 1350	N/A	DOLLAR		$1.00									
C1001	004-0022	ASBESTOS REMOVAL	N/A	LUMP	1	$59,900.00	$59,900.00								
S1005	Spec 501.5.0	FILLER CONCRETE AA	Yes	CY		$234.00									
C1002	441-3999	CONCRETE V-GUTTER	Yes	LF	1600	$22.50	$36,000.00								
C1003	004-0012	GA D-33 V-INLET	Yes	EA	10	$2,312.00	$23,120.00								
C1004	682-6540	FIBERGLASS CONDUIT 4 IN INCL. ACCESSORIES	Yes	LF	240	$40.00	$9,600.00								
C1005	004-0018	10 IN STEEL CASING	No	LF	80	$35.50	$2,840.00								
C1006	004-0022	EXTRA WORK - TREE REMOVAL	Yes	LUMP	1	$1,800.00	$1,800.00								
C1007	004-0022	EXTRA WORK - RELOCATE 6 IN D.I.P. SEWER FORCE MAIN INCLUDING TIE INS, SERVICES, AND MATERIALS	Yes	LUMP	1	$13,300.00	$13,300.00								
C1008	550-2300	SIDE DRAIN PIPE 30 IN H 1-10	Yes	LF	100	$47.00	$4,700.00								
C1009	550-3630	SAFETY END SECTION 30 IN: SIDE DRAIN 6:1 SLOPE	Yes	EA	4	$2,175.00	$8,700.00								
S1006	Spec 400 402-3130	RECYCLED ASPH CONC 12.5 MM SUPERPAVE, GP 2 ONLY, INCL BITUM MATL & H LIME - @ PAY FACTOR FOR JULY 2009	Yes	TN		$39.00									
C2001	643-1152	CH LK FENCE, ZC COAT, 6 FT, 9 GA	Yes	LF	627.75	$18.50	$11,613.38								
C2002	004-0012	EXTRA WORK - GALV SLEEVES, 12 IN X 4 IN	Yes	EA	32	$14.10	$451.20								
C2003	004-0022	EXTRA WORK - STRUCTURE REMOVAL AT STA. 326+50	Yes	LS	1	$9,000.00	$9,000.00								
C2004	004-0022	EXTRA WORK - REMOVE AND REPLACE GUARDRAIL, GRADING, DRESSING AND GRASSING FOR SERVICE DRIVE DITCH	Yes	LS	1	$13,995.00	$13,995.00								
C2005	004-0022	EXTRA WORK - REMOVE AND REPLACE CONCRETE ISLAND, INCL. PVC PIPES FOR DRAINAGE	Yes	LS	1	$7,500.00	$7,500.00								
C2006	004-0022	EXTRA WORK - DRIVEWAY REMOVAL, GRADING, DRESSING AND GRASSING ON SERVICE DRIVE	Yes	LS	1	$5,100.00	$5,100.00								
C2007	004-0012	EXTRA WORK - LEYLAND CYPRESS TREES	Yes	EA	56	$130.00	$7,280.00								
C2008	004-0022	EXTRA WORK - GRADING AND GRASSING BACK SLOPE AND DITCH ON NEW HOPE RD	Yes	LS	1	$5,500.00	$5,500.00								
C2009	004-0022	EXTRA WORK - GRADE DITCH BEYOND PROJECT LIMITS	Yes	LS	1	$3,250.00	$3,250.00								
C2010	004-0022	EXTRA WORK - ASBESTOS REMOVAL, FIELD OFFICE SITE	Yes	LS	1	$14,870.00	$14,870.00								
						TOTAL CONTRACT TO DATE			$929,976.22		$1,844,792.73		$1,039,013.48		$877,863.28
						LESS RETAINAGE			$92,997.82		$184,479.27		$103,901.35		$87,786.33
						TOTAL AMOUNT DUE:			$836,980.40		$1,660,313.46		$935,112.13		$790,076.95

CALENDAR DAYS CHARGED	29	31	29	31
CALENDAR DAYS REMAINING	971	940	911	880

JOB #:	F-0270-01
PROJECT:	Sugarloaf Parkway Extension
PROJECT ENGINEER:	Thomas Clausen / Francis Mouafong
CONTRACT PRICE:	$22,819,806.92

								PA #5		PA #6		PA #7		PA #8	
								April-08		May-08		June-08		July-08	
Item #	GDOT #	Description	Mat'l Cert.	Units	Bid Quantity	Unit Price	Bid Price	PA Units	PA Price	PA Units	PA Price	PA Units	PA Price	PA Units	PA Price
5	150-1000	TRAFFIC CONTROL - PROJECT NO. F-0270-01	Yes	LS	1	$130,960.00	$130,960.00	0.04	$5,238.40	0.04	$5,238.40	0.02	$2,619.20	0.05	$6,548.00
10	150-3200	TEMPORARY TRAFFIC STRIPE TAPE	Yes	LF	16259	$3.30	$53,654.70								
15	153-1300	FIELD ENGINEERS OFFICE, TP 3	Yes	EA	1	$112,300.00	$112,300.00								
20	161-1000	EROSION CONTROL - PROJECT NO. F-0270-01	Yes	LS	1	$59,400.00	$59,400.00	0.04	$2,376.00	0.04	$2,376.00	0.02	$1,188.00	0.05	$2,970.00
25	162-1300A	EROSION CONTROL CHECK DAMS - TP HAYBALE	Yes	EA	170	$290.00	$49,300.00	8	$2,320.00	7	$2,030.00	0.75	$217.50	5.25	$1,522.50
30	162-1300B	EROSION CONTROL CHECK DAMS - TP STONE	Yes	EA	4	$290.00	$1,160.00							1.5	$435.00
35	163-0232	TEMPORARY GRASSING	Yes	LB	5000	$0.71	$3,550.00					220	$156.20	50	$35.50
40	163-0240	MULCH	Yes	TN	916	$199.00	$182,284.00	51.27	$10,202.73	10.1	$2,009.90	7.88	$1,568.12	207.7	$41,332.30
45	163-0300	CONSTRUCTION EXIT	Yes	EA	6	$1,540.00	$9,240.00							1	$1,540.00
50	163-0509	CONSTRUCT, MAINT & REMOVE SILT CONTROL GATE, TP 3	Yes	EA	8	$600.00	$4,800.00								
55	163-0522	CONSTRUCT, MAINT & REMOVE TEMPORARY PIPE SLOPE DRAIN	Yes	LF	900	$20.00	$18,000.00	105	$2,100.00			30	$600.00		
65	163-0532A	CONSTRUCT, MAINT & REMOVE SEDIMENT BASIN, TP 1, STA 278+38	Yes	EA	1	$19,500.00	$19,500.00								
70	163-0532B	CONSTRUCT, MAINT & REMOVE SEDIMENT BASIN, TP 1, STA 292+75	Yes	EA	1	$10,000.00	$10,000.00								
75	163-0532C	CONSTRUCT, MAINT AND REMOVE SEDIMENT BASIN, TP 1, STA 78+52	Yes	EA	1	$13,000.00	$13,000.00								
80	163-0532D	CONSTRUCT, MAINT AND REMOVE SEDIMENT BASIN, TP 1, STA 85+50	Yes	EA	1	$13,000.00	$13,000.00								
85	163-0535A	CONSTRUCT AND MAINT SEDIMENT BASIN, TP 1, STA 235+50, LT	Yes	EA	1	$24,000.00	$24,000.00								
90	163-0535B	CONSTRUCT AND MAINT SEDIMENT BASIN, TP 1, STA 246+50 LT	Yes	EA	1	$30,000.00	$30,000.00								
95	163-0535C	CONSTRUCT AND MAINT SEDIMENT BASIN, TP 1, STA 261+50 RT	Yes	EA	1	$65,000.00	$65,000.00								
100	163-0535D	CONSTRUCT AND MAINT SEDIMENT BASIN, TP 1, STA 276+50 LT	Yes	EA	1	$99,000.00	$99,000.00								
105	163-0535E	CONSTRUCT AND MAINT SEDIMENT BASIN, TP 1, STA 281+50 RT	Yes	EA	1	$69,000.00	$69,000.00								
110	163-0535F	CONSTRUCT AND MAINT SEDIMENT BASIN, TP 1, STA 342+50 LT	Yes	EA	1	$133,000.00	$133,000.00								
115	163-0535G	CONSTRUCT AND MAINT SEDIMENT BASIN, TP 1, STA 71+50 LT	Yes	EA	1	$33,000.00	$33,000.00	0.75	$24,750.00						
130	163-0551	CONSTRUCT, MAINT & REMOVE INLET SEDIMENT TRAP	Yes	EA	38	$440.00	$16,720.00					3.75	$1,650.00	1.5	$660.00
135	163-2100	CONSTRUCT, MAINT & REMOVE TEMPORARY DITCH CHECKS-TP C SILT FENCE	Yes	EA	168	$175.00	$29,400.00	2	$350.00	8	$1,400.00			3.75	$656.25
140	171-0010	TEMPORARY SILT FENCE, TYPE A	Yes	LF	1300	$4.00	$5,200.00								

								PA #5 April-08		PA #6 May-08		PA #7 June-08		PA #8 July-08	
Item #	GDOT #	Description	Mat'l Cert.	Units	Bid Quantity	Unit Price	Bid Price	PA Units	PA Price	PA Units	PA Price	PA Units	PA Price	PA Units	PA Price
145	171-0030	TEMPORARY SILT FENCE, TYPE C	Yes	LF	49100	$5.50	$270,050.00	8727.75	$48,002.63	633.75	$3,485.63	1633.5	$8,984.25	425.25	$2,338.88
150	201-1500	CLEARING AND GRUBBING - PROJECT NO. F-0270-01	Yes	LS	1	$3,237,279.00	$3,237,279.00	0.03	$97,118.37						
155	205-0001	UNCLASS EXCAVATION	Yes	CY	752168	$2.80	$2,106,070.40	125694.8	$351,945.44	134261	$375,986.80	144538.76	$404,708.53	14000	$39,200.00
160	207-0203	FOUNDATION BACKFILL MATERIAL, TP II	Yes	CY	1481	$45.00	$66,645.00	283.65	$12,764.25	76.5	$3,442.50	82.59	$3,716.55		
165	207-2003	IMPERFECT TRENCH BACKFILL MATL, TP III	Yes	CY	200	$45.00	$9,000.00								
170	210-0250	UNDERCUT EXCAVATION (PER SPEC 210.5C)	Yes	CY	750	$7.50	$5,625.00					1215.4	$9,115.50		
175	310-1101	GR AGGR BASE CRS, INCL MATL	Yes	TN	106790	$8.50	$907,715.00					616.94	$5,243.99		
180	318-3000	AGGREGATE SURFACE COURSE	Yes	TN	5000	$8.50	$42,500.00	149.93	$1,274.41	172.55	$1,466.68				
185	402-1802	RECYCLED ASPH CONC PATCHING, INCL BITUM MATL & H LIME	Yes	TN	300	$115.00	$34,500.00								
190	402-1812	RECYCLED ASPH CONC LEVELING, INCL BITUM MATL & H LIME	Yes	TN	2500	$73.50	$183,750.00								
195	402-3121	RECYCLED ASPH CONC 25 MM SUPERPAVE, GP 1 OR 2, INCL BITUM MATL & H LIME	Yes	TN	19900	$59.00	$1,174,100.00								
200	402-3190	RECYCLED ASPH CONC 19 MM SUPERPAVE, GP 1 OR 2, INCL BITUM MATL & H LIME	Yes	TN	20059	$61.00	$1,223,599.00					271.97	$16,590.17		
205	402-4510	RECYCLED ASPH CONC 12.5 MM SUPERPAVE, GP 2 ONLY, INCL POLYMER-MODIFIED BITUM MATL & H LIME	Yes	TN	14028	$64.00	$897,792.00								
210	413-1000	BITUM TACK COAT	Yes	GL	8235	$2.35	$19,352.25					27,021	$63.50		
215	432-5010	MILL ASPH CONC PVMT, VARIABLE DEPTH	Yes	SY	5000	$5.25	$26,250.00								
220	433-1200	REINF CONC APPROACH SLAB, INCL SLOPED EDGE	Yes	SY	3183	$147.00	$467,901.00								
225	441-0004	CONC SLOPE PAVEMENT, 4 IN	Yes	SY	2460	$25.43	$62,557.80								
230	441-0006	CONC SLOPE PAVEMENT, 6 IN	Yes	SY	3318	$32.38	$107,436.84								
235	441-0016	DRIVEWAY CONC, 6 IN TK	Yes	SY	361	$29.15	$10,523.15								
240	441-0018	DRIVEWAY CONC, 8 IN TK	No	SY	194	$32.25	$6,256.50								
245	441-0050	CONC SLOPE DRAIN	No	SY	4	$80.00	$320.00								
250	441-0104	CONC SIDEWALK, 4 IN	Yes	SY	1006	$38.00	$38,228.00								
255	441-0204	PLAIN CONC DITCH PAVING, 4 IN	Yes	SY	14200	$37.00	$525,400.00					444.44	$16,444.28		
260	441-0303	CONC SPILLWAY, TP 3	Yes	EA	4	$1,525.00	$6,100.00								
265	441-0740	CONC MEDIAN, 4 IN	Yes	SY	20	$28.00	$560.00								
270	441-0748	CONC MEDIAN, 6 IN	Yes	SY	5590	$30.00	$167,700.00								
275	441-0754	CONC MEDIAN 7 1/2 IN	Yes	SY	3330	$33.00	$109,890.00								
280	441-4020	CONC VALLEY GUTTER, 6 IN	Yes	SY	234	$32.45	$7,593.30								
285	441-4030	CONC VALLEY GUTTER, 8 IN	No	SY	128	$37.15	$4,755.20								
290	441-6216	CONC CURB & GUTTER, 8 IN X 24 IN, TP 2	Yes	LF	1238	$12.57	$15,561.66								
295	441-6222	CONC CURB & GUTTER, 8 IN X 30 IN, TP 2	Yes	LF	2174	$12.85	$27,935.90								
300	441-6740	CONC CURB & GUTTER, 8 IN X 30 IN, TP 7	Yes	LF	2516	$12.97	$32,632.52								
305	444-1000	SAWED JOINTS IN EXIST PAVEMENTS - PCC	Yes	LF	331	$5.00	$1,655.00					44	$220.00		
310	500-3101A	CLASS A CONCRETE	Yes	CY	992	$465.00	$461,280.00	167.41	$77,845.65			70.63	$32,842.95		
315	500-3800	CLASS A CONCRETE, INCL REINF STEEL	No	CY	26	$790.00	$20,540.00								
320	500-3900	CLASS B CONCRETE, INCL REINF STEEL	No	CY	29	$970.00	$28,130.00								
325	500-9999	CLASS B CONCRETE, BASE OR PVMT WIDENING	Yes	CY	500	$191.00	$95,500.00								
330	511-1000A	BAR REINF STEEL	Yes	LB	131671	$0.75	$98,753.25	18737.31	$14,052.98			7337.4	$5,503.05		
335	550-1180	STORM DRAIN PIPE, 18 IN, H 1-10	Yes	LF	4226	$39.00	$164,814.00					163.1	$6,360.90	394	$15,366.00

								PA #5 April-08		PA #6 May-08		PA #7 June-08		PA #8 July-08	
Item #	GDOT #	Description	Mat'l Cert.	Units	Bid Quantity	Unit Price	Bid Price	PA Units	PA Price	PA Units	PA Price	PA Units	PA Price	PA Units	PA Price
340	550-1181	STORM DRAIN PIPE, 18 IN, H 10-15	Yes	LF	167	$39.00	$6,513.00								
345	550-1240	STORM DRAIN PIPE, 24 IN, H 1-10	Yes	LF	2260	$46.00	$103,960.00			88.7	$4,080.20			184.75	$8,498.50
350	550-1241	STORM DRAIN PIPE, 24 IN, H 10-15	No	LF	136	$46.00	$6,256.00								
355	550-1242	STORM DRAIN PIPE, 24 IN, H 15-20	Yes	LF	122	$49.00	$5,978.00			120.7	$5,914.30				
360	550-1243	STORM DRAIN PIPE, 24 IN, H 20-25	Yes	LF	112	$54.00	$6,048.00			176.4	$9,525.60				
365	550-1244	STORM DRAIN PIPE, 24 IN, H 25-30	Yes	LF	42	$54.00	$2,268.00			152.3	$8,224.20				
370	550-1300	STORM DRAIN PIPE, 30 IN, H 1-10	Yes	LF	190	$56.00	$10,640.00	24.8	$1,388.80						
375	550-1301	STORM DRAIN PIPE, 30 IN, H 10-15	Yes	LF	104	$56.00	$5,824.00			88.9	$4,978.40				
380	550-1302	STORM DRAIN PIPE, 30 IN, H 15-20	Yes	LF	120	$61.00	$7,320.00			206.6	$12,602.60				
385	550-1303	STORM DRAIN PIPE, 30 IN, H 20-25	No	LF	121	$68.00	$8,228.00	202.8	$13,790.40						
390	550-1304	STORM DRAIN PIPE, 30 IN, H 25-30	No	LF	108	$68.00	$7,344.00								
395	550-1360	STORM DRAIN PIPE, 36 IN, H 1-10	Yes	LF	1325	$69.00	$91,425.00	172.9	$11,930.10	210.2	$14,503.80	95.3	$6,575.70		
400	550-1361	STORM DRAIN PIPE, 36 IN, H 10-15	No	LF	57	$69.00	$3,933.00								
405	550-1362	STORM DRAIN PIPE, 36 IN, H 15-20	No	LF	53	$75.00	$3,975.00			131.2	$9,840.00				
410	550-1363	STORM DRAIN PIPE, 36 IN, H 20-25	No	LF	115	$84.00	$9,660.00								
415	550-1364	STORM DRAIN PIPE, 36 IN, H 25-30	No	LF	58	$84.00	$4,872.00								
420	550-1420	STORM DRAIN PIPE, 42 IN, H 1-10	Yes	LF	398	$81.00	$32,238.00	60.3	$4,884.30						
425	550-1421	STORM DRAIN PIPE, 42 IN, H 10-15	No	LF	168	$81.00	$13,608.00								
430	550-1422	STORM DRAIN PIPE, 42 IN, H 15-20	Yes	LF	42	$88.00	$3,696.00								
435	550-1423	STORM DRAIN PIPE, 42 IN, H 20-25	Yes	LF	137	$112.00	$15,344.00			174.02	$19,490.24			31.18	$3,492.16
440	550-2180	SIDE DRAIN PIPE, 18 IN, H 1-10	Yes	LF	471	$39.00	$18,369.00								
445	550-2240	SIDE DRAIN PIPE, 24 IN, H 1-10	Yes	LF	141	$46.00	$6,486.00								
450	550-3618	SAFETY END SECTION, 18 IN, SIDE DRAIN, 6:1 SLOPE	Yes	EA	26	$750.00	$19,500.00								
455	550-3624	SAFETY END SECTION, 24 IN, SIDE DRAIN, 6:1 SLOPE	Yes	EA	47	$975.00	$45,825.00								
460	550-4218	FLARED END SECTION, 18 IN, STORM DRAIN	Yes	EA	12	$675.00	$8,100.00					1	$675.00		
465	550-4224	FLARED END SECTION, 24 IN, STORM DRAIN	Yes	EA	7	$790.00	$5,530.00			5	$3,950.00				
470	550-4230	FLARED END SECTION, 30 IN, STORM DRAIN	Yes	EA	1	$980.00	$980.00	2	$1,960.00	2	$1,960.00				
475	550-4236	FLARED END SECTION, 36 IN, STORM DRAIN	Yes	EA	2	$1,350.00	$2,700.00								
480	550-4242	FLARED END SECTION, 42 IN, STORM DRAIN	Yes	EA	6	$1,530.00	$9,180.00								
485	573-2006	UNDERDRAIN PIPE INCL DRAINAGE AGGR, 6 IN	Yes	LF	1000	$20.00	$20,000.00					95.3	$1,906.00		
490	576-1018	SLOPE DRAIN PIPE, 18 IN	Yes	LF	241	$39.00	$9,399.00								
495	576-1024	SLOPE DRAIN PIPE, 24 IN	Yes	LF	107	$46.00	$4,922.00								
500	576-1036	SLOPE DRAIN PIPE, 36 IN	Yes	LF	261	$69.00	$18,009.00								
505	600-0001	FLOWABLE FILL	No	CY	10	$350.00	$3,500.00								
510	603-2030	STN DUMPED RIP RAP, TP 1, 30 IN	Yes	SY	1248	$23.00	$28,704.00			184.64	$4,246.72	163.23	$3,754.29	244.22	$5,617.06
515	603-2181	STN DUMPED RIP RAP, TP 3, 18 IN	Yes	SY	828	$17.00	$14,076.00	21.11	$358.87	270.87	$4,604.79			29.56	$502.52
520	603-6008	SAND-CEMENT BAG RIP RAP, 8 IN	No	SY	3	$150.00	$450.00								

								PA #5 April-08		PA #6 May-08		PA #7 June-08		PA #8 July-08	
Item #	GDOT #	Description	Mat'l Cert.	Units	Bid Quantity	Unit Price	Bid Price	PA Units	PA Price	PA Units	PA Price	PA Units	PA Price	PA Units	PA Price
525	603-7000	PLASTIC FILTER FABRIC	Yes	SY	2076	$5.00	$10,380.00	29.77	$148.85	455.51	$2,277.55			273.78	$1,368.90
530	610-9000	REM SIGN, STA 221+63 RT	Yes	LS	1	$250.00	$250.00								
535	611-3000	RECONST CATCH BASIN, GROUP 1	Yes	EA	2	$1,590.00	$3,180.00								
540	611-3100	RECONST JUNCTION BOX	No	EA	1	$1,590.00	$1,590.00								
545	611-5550	RESET SIGN STA 221+63 RT	Yes	LS	1	$250.00	$250.00								
550	611-8040	ADJUST DROP INLET TO GRADE	No	EA	1	$1,590.00	$1,590.00								
555	622-1033	PRECAST CONCRETE MEDIAN BARRIER, METHOD NO. 3	Yes	LF	1000	$44.00	$44,000.00								
560	634-1200	RIGHT OF WAY MARKERS	Yes	EA	85	$95.00	$8,075.00								
565	635-1000	BARRICADES	Yes	LF	156	$96.00	$14,976.00								
570	636-1020	HIGHWAY SIGNS, TP 1 MATL, REFL SHEETING, TP 3	Yes	SF	324	$17.45	$5,653.80								
575	636-1029	HIGHWAY SIGNS, TP 2 MATL, REFL SHEETING, TP 3	Yes	SF	194	$17.60	$3,414.40								
580	636-1031	HIGHWAY SIGNS, TP 1 MATL, REFL SHEETING, TP 6	Yes	SF	281	$18.68	$5,249.08								
585	636-1032	HIGHWAY SIGNS, TP 2 MATL, REFL SHEETING, TP 6	Yes	SF	92	$19.33	$1,778.36								
590	636-1033	HIGHWAY SIGNS, TP 1 MATL, REFL SHEETING, TP 9	Yes	SF	12	$19.33	$231.96								
595	636-2020	GALV STEEL POSTS, TP2	No	LF	220	$6.75	$1,485.00								
600	636-2030	GALV STEEL POSTS, TP3	Yes	LF	1339	$6.75	$9,038.25								
605	636-2070	GALV STEEL POSTS, TP7	Yes	LF	208	$7.00	$1,456.00								
610	636-5030	DELINEATOR, TYPE 3	Yes	EA	12	$39.00	$468.00								
615	641-1100	GUARDRAIL, TP T	Yes	LF	294	$63.00	$18,522.00								
620	641-1200	GUARDRAIL, TP W	Yes	LF	12050	$14.89	$179,424.50								
625	641-5001	GUARDRAIL ANCH, TP 1	Yes	EA	17	$548.00	$9,316.00								
630	641-5012	GUARDRAIL ANCH, TP 12	Yes	EA	30	$1,539.00	$46,170.00								
635	643-0010	FIELD FENCE WOVEN WIRE	Yes	LF	20250	$5.10	$103,275.00								
640	643-2162	CH LINK FENCE W/EXT ARMS & BARBED WIRE, ZC COAT, 8 FT, 9 GA	Yes	LF	9400	$16.15	$151,810.00								
645	643-8000	GATE, FIELD FENCE - 12' WIDE	Yes	EA	16	$550.00	$8,800.00								
650	643-8010	GATE, CHAIN LINK ZC COAT - 20' WIDE, 8 FT, 9 GA	Yes	EA	8	$1,485.00	$11,880.00								
655	643-8040	GATE, WOVEN WIRE - 20' WIDE	No	EA	2	$700.00	$1,400.00								
660	643-8200	BARRIER FENCE (ORANGE), 4 FT	Yes	LF	7800	$4.00	$31,200.00	600	$2,400.00	1273	$5,092.00			552	$2,208.00
665	652-0094	PAVEMENT MARKING, SYMBOL, TP 4	Yes	EA	2	$100.00	$200.00								
670	652-5301	SOLID TRAF STRIPE, 6 IN, WHITE	No	LF	877	$0.26	$228.02								
675	652-5451	SOLID TRAFFIC STRIPE, 5 IN, WHITE	No	LF	77	$0.26	$20.02								
680	652-6301	SKIP TRAF STRIPE, 6 IN, WHITE	No	GLF	425	$0.20	$85.00								
685	652-6501	SKIP TRAF STRIPE, 5 IN, WHITE	No	GLF	425	$0.20	$85.00								
690	653-0120	THERMOPLASTIC PAVEMENT MARKING, ARROW, TP 2	Yes	EA	92	$60.00	$5,520.00								
695	653-0160	THERMOPLASTIC PAVEMENT MARKING, ARROW, TP 6	Yes	EA	2	$75.00	$150.00								
700	653-0170	THERMOPLASTIC PAVEMENT MARKING, ARROW, TP 7	Yes	EA	2	$75.00	$150.00								
705	653-0210	THERMOPLASTIC PAVEMENT MARKING, WORD, TP 1	Yes	EA	28	$100.00	$2,800.00								
710	653-1501	THERMOPLASTIC SOLID TRAFFIC STRIPE, 5 IN, WHITE	Yes	LF	58829	$0.26	$15,295.54								
715	653-1502	THERMOPLASTIC SOLID TRAFFIC STRIPE, 5 IN, YELLOW	Yes	LF	37792	$0.26	$9,825.92								
720	653-1504	THERMOPLASTIC SOLID TRAFFIC STRIPE, 12 IN, WHITE	No	LF	5500	$2.00	$11,000.00								
725	653-1604	THERMOPLASTIC SOLID TRAFFIC STRIPE, 18 IN, WHITE	Yes	LF	142	$3.00	$426.00								
730	653-1704	THERMOPLASTIC SOLID TRAFFIC STRIPE, 24 IN, WHITE	Yes	LF	347	$4.00	$1,388.00								

								PA #5 April-08		PA #6 May-08		PA #7 June-08		PA #8 July-08	
Item #	GDOT #	Description	Mat'l Cert.	Units	Bid Quantity	Unit Price	Bid Price	PA Units	PA Price	PA Units	PA Price	PA Units	PA Price	PA Units	PA Price
735	653-1804	THERMOPLASTIC SOLID TRAFFIC STRIPE, 8 IN, WHITE	Yes	LF	2322	$2.00	$4,644.00								
740	653-1810	THERMOPLASTIC SOLID TRAFFIC STRIPE, 10 IN, WHITE	Yes	LF	700	$1.00	$700.00								
745	653-3501	THERMOPLASTIC SKIP TRAFFIC STRIPE, 5 IN, WHITE	Yes	GLF	29040	$0.20	$5,808.00								
750	653-6004	THERMOPLASTIC TRAFFIC STRIPE, WHITE	Yes	SY	1758	$3.00	$5,274.00								
755	653-6006	THERMOPLASTIC TRAFFIC STRIPE, YELLOW	Yes	SY	2068	$3.00	$6,204.00								
760	654-1001	RAISED PVMT MARKERS, TP 1	Yes	EA	435	$3.25	$1,413.75								
765	654-1003	RAISED PVMT MARKERS, TP 3	Yes	EA	733	$3.25	$2,382.25								
770	657-1244	PREFORMED PLASTIC SOLID PVMT MKG, 24 IN, WHITE, TP PB	Yes	LF	76	$20.00	$1,520.00								
775	657-3085	PREFORMED PLASTIC SKIP PVMT MKG, 8 IN, CONTRAST (BLACK-WHITE), TP PB	Yes	GLF	1220	$6.00	$7,320.00								
780	657-5000	PREFORMED PLASTIC PAVEMENT MARKING, WHITE, TP PB	Yes	SY	311	$20.00	$6,220.00								
785	657-5014	PREFORMED PLASTIC PVMT MKG, WORDS AND/OR SYM, WHITE, TP PB	No	EA	2	$500.00	$1,000.00								
790	657-5016	PREFORMED PLASTIC PVMT MKG, WORDS AND/OR SYM, ARROW TP1, WHITE, TP PB	No	EA	2	$500.00	$1,000.00								
795	657-5017	PREFORMED PLASTIC PVMT MKG, WORDS AND/OR SYM, ARROW TP2, WHITE, TP PB	Yes	EA	2	$500.00	$1,000.00								
800	657-6085	PREFORMED PLASTIC SOLID PVMT MKG, 8 IN, CONTRAST (BLACK-YELLOW), TP PB	Yes	LF	370	$6.00	$2,220.00								
805	668-1100	CATCH BASIN, GROUP 1	Yes	EA	18	$2,485.00	$44,730.00								
810	668-2100	DROP INLET, GROUP 1	Yes	EA	38	$1,740.00	$66,120.00			1.5	$2,610.00	3	$5,220.00	1	$1,740.00
815	668-2110	DROP INLET, GROUP 1, ADDL DEPTH	Yes	LF	54	$220.00	$11,880.00								
820	668-2200	DROP INLET, GROUP 2	Yes	EA	3	$2,985.00	$8,955.00								
825	668-2210	DROP INLET, GROUP 2, ADDL DEPTH	Yes	LF	19	$300.00	$5,700.00								
830	668-4300	STORM SEWER MANHOLE, TP 1	Yes	EA	6	$2,985.00	$17,910.00			0.5	$1,492.50	1	$2,985.00		
835	668-4311	STORM SEWER MANHOLE, TP 1, ADDL DEPTH, CL 1	Yes	LF	12	$300.00	$3,600.00								
840	668-4312	STORM SEWER MANHOLE, TP 1, ADDL DEPTH, CL 2	Yes	LF	9	$300.00	$2,700.00								
845	700-6910	PERMANENT GRASSING	Yes	AC	76	$800.00	$60,800.00			7	$5,600.00	-0.56	($448.00)	0.95	$760.00
850	700-7000	AGRICULTURAL LIME	Yes	TN	76	$78.00	$5,928.00			0.38	$29.64	1.5	$117.00		
855	700-7010	LIQUID LIME	Yes	GL	190	$13.00	$2,470.00			20.5	$266.50	8	$104.00	1	$13.00
860	700-8000	FERTILIZER, MIXED GRADE	Yes	TN	11	$320.00	$3,520.00			1.98	$633.60	2.38	$761.60	0.35	$112.00
865	700-8100	FERTILIZER NITROGEN CONTENT	No	LB	3800	$1.48	$5,624.00								
870	716-1000	EROSION CONTROL MATS, WATERWAYS	Yes	SY	12300	$1.95	$23,985.00	168.9	$329.36			93.33	$181.99		
875	716-2000	EROSION CONTROL MATS, SLOPES	Yes	SY	40000	$0.80	$32,000.00	6818.54	$5,454.83	1369.13	$1,095.30	5303.48	$4,242.78	1844.59	$1,475.67
880	636-1041	HIGHWAY SIGNS, TP 2 MATL, REFL SHEETING, TP 9	Yes	SF	42	$52.50	$2,205.00								
885	639-4004	STRAIN POLE, TYPE IV	Yes	EA	2	$6,215.00	$12,430.00								
890	639-4014	STRAIN POLE, TYPE IV, INCL LUMINAIRE ARM	Yes	EA	2	$6,945.00	$13,890.00								
895	647-1000A	TRAFFIC SIGNAL INSTALLATION NO. 1	Yes	LS	1	$44,230.00	$44,230.00							0.7	$30,961.00
900	647-1000B	TRAFFIC SIGNAL INSTALLATION NO. 2	Yes	LS	1	$79,675.00	$79,675.00								
905	647-2170	PULLBOX, PB-7	Yes	EA	13	$3,020.00	$39,260.00								

								PA #5 April-08		PA #6 May-08		PA #7 June-08		PA #8 July-08	
Item #	GDOT #	Description	Mat'l Cert.	Units	Bid Quantity	Unit Price	Bid Price	PA Units	PA Price	PA Units	PA Price	PA Units	PA Price	PA Units	PA Price
910	682-9028	ELECTRICAL COMMUNICATION BOX, TYPE 5	No	EA	1	$7,125.00	$7,125.00								
915	682-6231	CONDUIT, NONMETAL, TP 3, 1 1/4 IN	Yes	LF	38700	$5.75	$222,525.00								
920	935-1113	OUTSIDE PLANT FIBER OPTIC CABLE, LOOSE TUBE, SINGLE MODE, 24 FIBER	Yes	LF	12900	$4.95	$63,855.00								
925	935-1511	OUTSIDE PLANT FIBER OPTIC CABLE, DROP, SINGLE MODE, 6 FIBER	Yes	LF	30	$4.00	$120.00								
930	935-3103	FIBER OPTIC CLOSURE, UNDERGROUND, 24 FIBER	Yes	EA	1	$675.00	$675.00								
935	935-4010	FIBER OPTIC SPLICE, FUSION	Yes	EA	1	$80.00	$80.00								
940	935-8000A	TESTING - FIBER OPTIC SYSTEM - TRAFFIC SIGNAL INSTALLATION NO. 1	Yes	LS	1	$6,000.00	$6,000.00								
945	935-8000B	TESTING - FIBER OPTIC SYSTEM - TRAFFIC SIGNAL INSTALLATION NO. 2	Yes	LS	1	$6,000.00	$6,000.00								
950	500-3201	CLASS B CONCRETE, RETAINING WALL	Yes	CY	43	$700.00	$30,100.00								
955	515-2020	GALV STEEL PIPE HANDRAIL, 2 IN, ROUND	Yes	LF	149	$38.00	$5,662.00								
960	627-1000A	MSE WALL FACE, 0-10 FT HT, WALL NO. 2	Yes	SF	833	$56.00	$46,648.00	215	$12,040.00						
965	627-1010A	MSE WALL FACE, 10-20 FT HT, WALL NO. 2	Yes	SF	311	$56.00	$17,416.00	978	$54,768.00						
970	627-1100A	COPING A - WALL NO. 2	Yes	LF	108	$65.00	$7,020.00	112.3	$7,299.50						
975	643-1133A	CH LK FENCE, ZC COAT, 4 FT, 11 GA	No	LF	108	$14.00	$1,512.00								
980	621-4086B	CONCRETE SIDE BARRIER, TP 7WS	Yes	LF	593	$63.50	$37,655.50								
985	621-6013B	CONCRETE SIDE BARRIER, TP 7-TS	Yes	LF	15	$285.00	$4,275.00								
990	621-6211A	CONCRETE SIDE BARRIER, TP 6-SA	Yes	LF	45	$560.00	$25,200.00								
995	627-1000D	MSE WALL FACE, 0-10 FT HT, WALL NO. 5	Yes	SF	4367	$52.00	$227,084.00								
1000	627-1010D	MSE WALL FACE, 10-20 FT HT, WALL NO. 5	Yes	SF	5053	$52.00	$262,756.00								
1005	627-1020C	MSE WALL FACE, 20-30 FT HT, WALL NO. 5	Yes	SF	3289	$52.00	$171,028.00								
1010	627-1100D	COPING A - WALL NO. 5	Yes	LF	593	$65.00	$38,545.00								
1015	643-1133C	CH LK FENCE, ZC COAT, 4 FT, 11 GA	Yes	LF	310	$14.00	$4,340.00								
1020	621-4086C	CONCRETE SIDE BARRIER, TP 7WS	Yes	LF	809	$63.50	$51,371.50								
1025	621-6013C	CONCRETE SIDE BARRIER, TP 7-TS	Yes	LF	15	$285.00	$4,275.00								
1030	621-6211B	CONCRETE SIDE BARRIER, TYPE 6-SA	No	LF	15	$560.00	$8,400.00								
1035	627-1000E	MSE WALL FACE, 0-10 FT HT, WALL NO. 6	Yes	SF	7556	$52.00	$392,912.00							99.7	$5,184.40
1040	627-1010E	MSE WALL FACE, 10-20 FT HT, WALL NO. 6	Yes	SF	5361	$52.00	$278,772.00							133.1	$6,921.20
1045	627-1020D	MSE WALL FACE, 20-30 FT HT, WALL NO. 6	Yes	SF	3704	$52.00	$192,608.00							2792.3	$145,199.60
1050	627-1100E	COPING A - WALL NO. 6	Yes	LF	809	$65.00	$52,585.00								
1055	643-1133D	CH LK FENCE, ZC COAT, 4 FT, 11 GA	Yes	LF	495	$14.00	$6,930.00								
1060	500-0100A	GROOVED CONCRETE	Yes	SY	636	$18.00	$11,448.00								
1065	500-1006A	SUPERSTR CONCRETE, CL AA	Yes	LS	1	$233,000.00	$233,000.00								
1070	500-2100A	CONCRETE BARRIER	Yes	LF	278	$51.00	$14,178.00								
1075	500-3101B	CLASS A CONCRETE	Yes	CY	70	$930.00	$65,100.00								

								PA #5 April-08		PA #6 May-08		PA #7 June-08		PA #8 July-08	
Item #	GDOT #	Description	Mat'l Cert.	Units	Bid Quantity	Unit Price	Bid Price	PA Units	PA Price	PA Units	PA Price	PA Units	PA Price	PA Units	PA Price
1080	507-9003A	PSC BEAMS, AASHTO TYPE III	Yes	LF	882	$138.00	$121,716.00								
1085	511-1000B	BAR REINF STEEL	Yes	LB	8820	$0.85	$7,497.00								
1090	511-3000A	SUPERSTR REINF STEEL	Yes	LS	1	$43,810.00	$43,810.00								
1095	520-0242	H PILE POINTS, HP 10 X 42	Yes	EA	4	$200.00	$800.00			1	$200.00	2	$400.00		
1100	520-0353A	H PILE POINTS, HP 12 x 53	Yes	EA	32	$215.00	$6,880.00			16	$3,440.00	16	$3,440.00		
1105	520-1104	PILING IN PLACE, STEEL H, HP 10 X 42	Yes	LF	350	$42.00	$14,700.00			40.38	$1,693.86	80.68	$3,387.72		
1110	520-1125A	PILING IN PLACE, STEEL H, HP 12 X 53	Yes	LF	2680	$48.50	$129,980.00			645.62	$31,312.57	646.44	$31,352.34		
1115	520-4104	LOAD TEST, STEEL H, HP 10 X 42	No	EA	2	$1.00	$2.00								
1120	520-4125A	LOAD TEST, STEEL H, HP 12 X 53	No	EA	2	$1.00	$2.00								
1125	621-4086A	CONCRETE SIDE BARRIER, TP 7WS	Yes	LF	345	$63.50	$21,907.50								
1130	621-6013A	CONCRETE SIDE BARRIER, TP 7-TS	Yes	LF	60	$285.00	$17,100.00								
1135	627-1000B	MSE WALL FACE, 0-10 FT HT, WALL NO. 3	Yes	SF	175	$52.00	$9,100.00					175	$9,100.00		
1140	627-1000C	MSE WALL FACE, 0-10 FT HT, WALL NO. 4	Yes	SF	805	$52.00	$41,860.00					664	$34,528.00		
1145	627-1010B	MSE WALL FACE, 10-20 FT HT, WALL NO. 3	Yes	SF	684	$52.00	$35,568.00					415.7	$21,616.40	236.3	$12,287.60
1150	627-1010C	MSE WALL FACE, 10-20 FT HT, WALL NO. 4	Yes	SF	1942	$52.00	$100,984.00					1522.41	$79,165.32	176.89	$9,198.28
1155	627-1020A	MSE WALL FACE, 20-30 FT HT, WALL NO. 3	Yes	SF	4330	$52.00	$225,160.00					1605.8	$83,501.60	1403.6	$72,987.20
1160	627-1020B	MSE WALL FACE, 20-30 FT HT, WALL NO. 4	Yes	SF	5656	$52.00	$294,112.00					1546.03	$80,393.56	1609.3	$83,683.60
1165	627-1100B	COPING A - WALL NO. 3	Yes	LF	270	$65.00	$17,550.00								
1170	627-1100C	COPING A - WALL NO. 4	Yes	LF	482	$65.00	$31,330.00								
1175	643-1133B	CH LK FENCE, ZC COAT, 4 FT, 11 GA	No	LF	576	$14.00	$8,064.00								
1180	643-1152A	CH LK FENCE, ZC COAT, 6 FT, 9 GA	No	LF	272	$40.00	$10,880.00								
1185	211-0200	BRIDGE EXCAVATION - GRADE SEPARATION	Yes	CY	791	$25.00	$19,775.00								
1190	500-0100B	GROOVED CONCRETE	Yes	SY	3416	$5.75	$19,642.00								
1195	500-1006B	SUPERSTR CONCRETE, CL AA	Yes	LS	1	$840,000.00	$840,000.00								
1200	500-2100B	CONCRETE BARRIER	Yes	LF	549	$51.00	$27,999.00								
1205	500-3002	CLASS AA CONCRETE	Yes	CY	998	$585.00	$583,830.00								
1210	507-9003B	PSC BEAMS, AASHTO TYPE III	Yes	LF	7798	$125.00	$974,750.00								
1215	511-1000C	BAR REINF STEEL	Yes	LB	137300	$0.85	$116,705.00								
1220	511-3000B	SUPERSTR REINF STEEL	Yes	LS	1	$214,740.00	$214,740.00								
1225	520-0353B	H PILE POINTS, HP 12 X 53	Yes	EA	96	$215.00	$20,640.00					59	$12,685.00	37	$7,955.00
1230	520-1125B	PILING IN PLACE, STEEL H, HP 12 X 53	Yes	LF	4031	$48.50	$195,503.50					1190.59	$57,743.62	1090.34	$52,881.49
1235	520-4125B	LOAD TEST, STEEL H, HP 12 X 53	No	EA	1	$1.00	$1.00								
1240	520-5000	PILOT HOLES	Yes	LF	373	$430.00	$160,390.00					315	$135,450.00	135	$58,050.00
1245	643-1152B	CH LK FENCE, ZC COAT, 6 FT, 9 GA	Yes	LF	530	$40.00	$21,200.00								
1250	2A	EXTRA DEPTH OF COVER 10" & 12" MAINS 8.1' - 12'	Yes	LF	300	$0.01	$3.00								
1255	2E	ADDITIONAL BEDDING MATERIAL	Yes	CY	219	$20.00	$4,380.00								
1260	2F	48" DIA. MANHOLE (BASE, BARREL(S) AND CONE)	Yes	VF	39	$200.00	$7,800.00								
1265	2F	MANHOLE FRAMES AND COVERS: TYPE A	Yes	EA	3	$350.00	$1,050.00								
1270	2F	ABANDON EXISTING MANHOLE	Yes	EA	3	$800.00	$2,400.00								
1275	2F	ADJUST MANHOLE FRAME/COVER TO GRADE: 1 VF OR LESS NON-PAVEMENT	Yes	EA	2	$550.00	$1,100.00								
1280	2F	ADJUST MANHOLE FRAME/COVER TO GRADE: 1 VF OR LESS PAVEMENT	Yes	EA	2	$850.00	$1,700.00								

								PA #5 April-08		PA #6 May-08		PA #7 June-08		PA #8 July-08	
Item #	GDOT #	Description	Mat'l Cert.	Units	Bid Quantity	Unit Price	Bid Price	PA Units	PA Price	PA Units	PA Price	PA Units	PA Price	PA Units	PA Price
1285	2F	ADJUST MANHOLE FRAME/COVER TO GRADE: TYPE A	Yes	EA	1	$1,200.00	$1,200.00								
1290	2H	DRIVEWAY CUT RESTORATION - CONCRETE	Yes	SY	4	$36.00	$144.00								
1295	2H	PAVEMENT CUT RESTORATION, TP C	Yes	SY	40	$90.00	$3,600.00								
1300	2H	COMBINATION CURB & GUTTER RESTORATION	Yes	LF	20	$20.00	$400.00								
1305	3A	CONCRETE: CLASS "A" (REINFORCED)	Yes	CY	9	$250.00	$2,250.00								
1315	4B	MANHOLE INVERT REHABILITATION	Yes	EA	2	$750.00	$1,500.00								
1320	15C	STEEL CASING, OPEN CUT INSTALLATION - 16" DIA	Yes	LF	140	$65.00	$9,100.00								
1340	15D	DUCTILE IRON PIPE: Material, Labor & Equipment, 10" DIA	Yes	LF	114	$28.00	$3,192.00					146.6	$4,104.80		
1345	15D	DUCTILE IRON PIPE: Material, Labor & Equipment, 8" DIA	Yes	LF	661	$24.50	$16,194.50								
1350	15D	DUCTILE IRON PIPE: Material, Labor & Equipment, 6" DIA	Yes	LF	80	$23.00	$1,840.00								
1360	15D	8" DIP, DEPTH OF CUT - 0.00' TO 7.99'	Yes	LF	200	$30.00	$6,000.00								
1365	15D	8" DIP, DEPTH OF CUT - 8.00' TO 9.99'	Yes	LF	300	$33.00	$9,900.00								
1370	15D	8" DIP, DEPTH OF CUT - 10.00' TO 11.99'	Yes	LF	100	$38.00	$3,800.00								
1375	15D	8" DIP, DEPTH OF CUT - 12.00' TO 13.99'	Yes	LF	60	$45.00	$2,700.00								
1380	15C	16" STEEL CASING	Yes	LF	200	$0.01	$2.00								
1385	15F	GATE VALVE, 6"	Yes	EA	8	$600.00	$4,800.00								
1390	15F	GATE VALVE, 8"	Yes	EA	3	$800.00	$2,400.00							1	$800.00
1395	15F	GATE VALVE, 10"	Yes	EA	1	$900.00	$900.00					1	$900.00		
1400	15F	GATE VALVE, 12"	Yes	EA	10	$1,000.00	$10,000.00								
1405	15F	TAPPING SLEEVE AND VALVE ASSEMBLY, 8 IN X 8 IN	Yes	EA	1	$3,000.00	$3,000.00								
1410	15F	TAPPING SLEEVE AND VALVE ASSEMBLY, 10 IN X 10 IN	Yes	EA	1	$4,200.00	$4,200.00								
1415	15F	WET CUT-INS, ALL DEPTHS - 10"	Yes	EA	1	$2,100.00	$2,100.00					1	$2,100.00		
1420	15F	WET CUT-INS, ALL DEPTHS - 8"	Yes	EA	2	$2,000.00	$4,000.00								
1430	15H	SALVAGE EXISTING FIRE HYDRANTS	Yes	EA	1	$150.00	$150.00					1	$150.00		
1450	15I	RELOCATE EXISTING METER, 3/4" TO 1"	Yes	EA	1	$2,200.00	$2,200.00								
1455	15I	CHANGE OUT EXISTING METER, 5/8" TO 3/4" LABOR AND EQUIPMENT	Yes	EA	12	$0.01	$0.12								
1460	15P	HOUSE CONNECTION, 6" PVC	Yes	LF	60	$25.00	$1,500.00								
1465	15P	BLDG SERVICE CLEANOUTS CONNECTION, 6" PVC	Yes	EA	3	$300.00	$900.00								
		ITEMS TO BE USED AS DIRECTED BY THE ENGINEER													
1470	222-1003	AGGREGATE DRAINAGE COURSE, TP 3	No	TN	1000	$24.00	$24,000.00								
1475	627-1180	ADDITIONAL MSE BACKFILL	No	CY	2000	$30.00	$60,000.00								
1480	611-3010	RECONST DROP INLET, GROUP 1	Yes	EA	1	$1,590.00	$1,590.00								
1485	150-4000	PLASTIC TRAFFIC BARRELS - PERMANENT	Yes	EA	40	$110.00	$4,400.00								
1490	150-4010	TYPE 3 BARRICADE - PERMANENT	No	EA	24	$450.00	$10,800.00								
1495		EARLY CONTRACT COMPLETION (SPECIAL PROVISION 108)	Yes	DAY	200	$2,500.00	$500,000.00								
1500	668-1110	CATCH BASIN, GP 1, ADDL DEPTH	Yes	LF	4	$400.00	$1,600.00								

								PA #5 April-08		PA #6 May-08		PA #7 June-08		PA #8 July-08	
Item #	GDOT #	Description	Mat'l Cert.	Units	Bid Quantity	Unit Price	Bid Price	PA Units	PA Price	PA Units	PA Price	PA Units	PA Price	PA Units	PA Price
1505	603-2060	STN DUMPED RIP RAP, TP 1, 60 IN	Yes	SY	650	$36.00	$23,400.00								
S1001		MATERIALS ALLOWANCE FOR 1105, 1110, AND 1230	N/A	DOLLAR		$1.00				-18212.17	($18,212.17)	-19020.447	($19,020.45)	-29125.16208	($29,125.16)
S1002		MATERIALS ALLOWANCE FOR 1080 AND 1210	N/A	DOLLAR		$1.00		79339.06	$79,339.06					611428.88741	$611,428.89
S1003	Spec 400	ASPHALT CEMENT INDEX PRICE ADJUSTMENT	N/A	DOLLAR		$1.00						1942.19	$1,942.19		
S1004		MATERIALS ALLOWANCE FOR 1340, 1345, 1350	N/A	DOLLAR		$1.00						8474.92	$8,474.92		
C1001	004-0022	ASBESTOS REMOVAL	N/A	LUMP	1	$59,900.00	$59,900.00								
S1005	Spec 501.5.0	FILLER CONCRETE AA	Yes	CY		$234.00									
C1002	441-3999	CONCRETE V-GUTTER	Yes	LF	1600	$22.50	$36,000.00								
C1003	004-0012	GA D-33 V-INLET	Yes	EA	10	$2,312.00	$23,120.00								
C1004	682-6540	FIBERGLASS CONDUIT 4 IN INCL. ACCESSORIES	Yes	LF	240	$40.00	$9,600.00								
C1005	004-0018	10 IN STEEL CASING	No	LF	80	$35.50	$2,840.00								
C1006	004-0022	EXTRA WORK - TREE REMOVAL	Yes	LUMP	1	$1,800.00	$1,800.00								
C1007	004-0022	EXTRA WORK - RELOCATE 6 IN D.I.P. SEWER FORCE MAIN INCLUDING TIE INS, SERVICES, AND MATERIALS	Yes	LUMP	1	$13,300.00	$13,300.00								
C1008	550-2300	SIDE DRAIN PIPE 30 IN H 1-10	Yes	LF	100	$47.00	$4,700.00								
C1009	550-3630	SAFETY END SECTION 30 IN: SIDE DRAIN 6:1 SLOPE	Yes	EA	4	$2,175.00	$8,700.00								
S1006	Spec 400 402-3130	RECYCLED ASPH CONC 12.5 MM SUPERPAVE, GP 2 ONLY, INCL BITUM MATL & H LIME - @ PAY FACTOR FOR JULY 2009	Yes	TN		$39.00									
C2001	643-1152	CH LK FENCE, ZC COAT, 6 FT, 9 GA	Yes	LF	627.75	$18.50	$11,613.38								
C2002	004-0012	EXTRA WORK - GALV SLEEVES, 12 IN X 4 IN	Yes	EA	32	$14.10	$451.20								
C2003	004-0022	EXTRA WORK - STRUCTURE REMOVAL AT STA. 326+50	Yes	LS	1	$9,000.00	$9,000.00								
C2004	004-0022	EXTRA WORK - REMOVE AND REPLACE GUARDRAIL, GRADING, DRESSING AND GRASSING FOR SERVICE DRIVE DITCH	Yes	LS	1	$13,995.00	$13,995.00								
C2005	004-0022	EXTRA WORK - REMOVE AND REPLACE CONCRETE ISLAND, INCL. PVC PIPES FOR DRAINAGE	Yes	LS	1	$7,500.00	$7,500.00								
C2006	004-0022	EXTRA WORK - DRIVEWAY REMOVAL, GRADING, DRESSING AND GRASSING ON SERVICE DRIVE	Yes	LS	1	$5,100.00	$5,100.00								
C2007	004-0012	EXTRA WORK - LEYLAND CYPRESS TREES	Yes	EA	56	$130.00	$7,280.00								
C2008	004-0022	EXTRA WORK - GRADING AND GRASSING BACK SLOPE AND DITCH ON NEW HOPE RD	Yes	LS	1	$5,500.00	$5,500.00								
C2009	004-0022	EXTRA WORK - GRADE DITCH BEYOND PROJECT LIMITS	Yes	LS	1	$3,250.00	$3,250.00								
C2010	004-0022	EXTRA WORK - ASBESTOS REMOVAL, FIELD OFFICE SITE	Yes	LS	1	$14,870.00	$14,870.00								
						TOTAL CONTRACT TO DATE			$846,432.93		$538,888.11		##########		$1,206,805.34
						LESS RETAINAGE			$84,643.29		$53,888.81		$109,528.31		$120,680.53
						TOTAL AMOUNT DUE:			$761,789.64		$484,999.30		$985,754.76		$1,086,124.81

CALENDAR DAYS CHARGED	30	31	30	31
CALENDAR DAYS REMAINING	850	819	789	758

JOB #:	F-0270-01
PROJECT:	Sugarloaf Parkway Extension
PROJECT ENGINEER:	Thomas Clausen / Francis Mouafong
CONTRACT PRICE:	$22,819,805.92

								PA #9 August-08		PA #10 September-08		PA #11 October-08		PA #12 November-08	
Item #	GDOT #	Description	Mat'l Cert.	Units	Bid Quantity	Unit Price	Bid Price	PA Units	PA Price	PA Units	PA Price	PA Units	PA Price	PA Units	PA Price
5	150-1000	TRAFFIC CONTROL - PROJECT NO. F-0270-01	Yes	LS	1	$130,960.00	$130,960.00	0.05	$6,548.00	0.05	$6,548.00	0.03	$3,928.80	0.05	$6,548.00
10	150-3200	TEMPORARY TRAFFIC STRIPE TAPE	Yes	LF	16259	$3.30	$53,654.70								
15	153-1300	FIELD ENGINEERS OFFICE, TP 3	Yes	EA	1	$112,300.00	$112,300.00								
20	161-1000	EROSION CONTROL - PROJECT NO. F-0270-01	Yes	LS	1	$59,400.00	$59,400.00	0.05	$2,970.00	0.05	$2,970.00	0.03	$1,782.00	0.05	$2,970.00
25	162-1300A	EROSION CONTROL CHECK DAMS - TP HAYBALE	Yes	EA	170	$290.00	$49,300.00	3	$870.00	1.5	$435.00	2	$580.00		
30	162-1300B	EROSION CONTROL CHECK DAMS - TP STONE	Yes	EA	4	$290.00	$1,160.00	2.25	$652.50			4.75	$1,377.50		
35	163-0232	TEMPORARY GRASSING	Yes	LB	5000	$0.71	$3,550.00	250	$177.50	75	$53.25				
40	163-0240	MULCH	Yes	TN	916	$199.00	$182,284.00	19.04	$3,788.96	11.82	$2,352.18	2	$398.00	3.46	$688.54
45	163-0300	CONSTRUCTION EXIT	Yes	EA	6	$1,540.00	$9,240.00	1	$1,540.00						
50	163-0509	CONSTRUCT, MAINT & REMOVE SILT CONTROL GATE, TP 3	Yes	EA	8	$600.00	$4,800.00	0.75	$450.00					0.75	$450.00
55	163-0522	CONSTRUCT, MAINT & REMOVE TEMPORARY PIPE SLOPE DRAIN	Yes	LF	900	$20.00	$18,000.00	60	$1,200.00			45	$900.00	45	$900.00
65	163-0532A	CONSTRUCT, MAINT & REMOVE SEDIMENT BASIN, TP 1, STA 278+38	Yes	EA	1	$19,500.00	$19,500.00								
70	163-0532B	CONSTRUCT, MAINT & REMOVE SEDIMENT BASIN, TP 1, STA 292+75	Yes	EA	1	$10,000.00	$10,000.00								
75	163-0532C	CONSTRUCT, MAINT AND REMOVE SEDIMENT BASIN, TP 1, STA 78+52	Yes	EA	1	$13,000.00	$13,000.00								
80	163-0532D	CONSTRUCT, MAINT AND REMOVE SEDIMENT BASIN, TP 1, STA 85+50	Yes	EA	1	$13,000.00	$13,000.00								
85	163-0535A	CONSTRUCT AND MAINT SEDIMENT BASIN, TP 1, STA 235+50, LT	Yes	EA	1	$24,000.00	$24,000.00								
90	163-0535B	CONSTRUCT AND MAINT SEDIMENT BASIN, TP 1, STA 246+50 LT	Yes	EA	1	$30,000.00	$30,000.00								
95	163-0535C	CONSTRUCT AND MAINT SEDIMENT BASIN, TP 1, STA 261+50 RT	Yes	EA	1	$65,000.00	$65,000.00								
100	163-0535D	CONSTRUCT AND MAINT SEDIMENT BASIN, TP 1, STA 276+50 LT	Yes	EA	1	$99,000.00	$99,000.00								
105	163-0535E	CONSTRUCT AND MAINT SEDIMENT BASIN, TP 1, STA 281+50 RT	Yes	EA	1	$69,000.00	$69,000.00	0.75	$51,750.00						
110	163-0535F	CONSTRUCT AND MAINT SEDIMENT BASIN, TP 1, STA 342+50 LT	Yes	EA	1	$133,000.00	$133,000.00								
115	163-0535G	CONSTRUCT AND MAINT SEDIMENT BASIN, TP 1, STA 71+50 LT	Yes	EA	1	$33,000.00	$33,000.00								
130	163-0551	CONSTRUCT, MAINT & REMOVE INLET SEDIMENT TRAP	Yes	EA	38	$440.00	$16,720.00	4.5	$1,980.00	0.75	$330.00	13.5	$5,940.00	4.5	$1,980.00
135	163-2100	CONSTRUCT, MAINT & REMOVE TEMPORARY DITCH CHECKS-TP C SILT FENCE	Yes	EA	168	$175.00	$29,400.00	5.25	$918.75	4.5	$787.50				
140	171-0010	TEMPORARY SILT FENCE, TYPE A	Yes	LF	1300	$4.00	$5,200.00	44.25	$177.00	12	$48.00			50.25	$201.00

								PA #9 August-08		PA #10 September-08		PA #11 October-08		PA #12 November-08	
Item #	GDOT #	Description	Mat'l Cert.	Units	Bid Quantity	Unit Price	Bid Price	PA Units	PA Price	PA Units	PA Price	PA Units	PA Price	PA Units	PA Price
145	171-0030	TEMPORARY SILT FENCE, TYPE C	Yes	LF	49100	$5.50	$270,050.00	1812.75	$9,970.13	30.75	$169.13	1496.25	$8,229.38	723	$3,976.50
150	201-1500	CLEARING AND GRUBBING - PROJECT NO. F-0270-01	Yes	LS	1	$3,237,279.00	$3,237,279.00								
155	205-0001	UNCLASS EXCAVATION	Yes	CY	752168	$2.80	$2,106,070.40	5628	$15,758.40	10519.5	$29,454.60	31557.99	$88,362.37	37608.4	$105,303.52
160	207-0203	FOUNDATION BACKFILL MATERIAL, TP II	Yes	CY	1481	$45.00	$66,645.00	9.68	$435.60					0.44	$19.80
165	207-2003	IMPERFECT TRENCH BACKFILL MATL, TP III	Yes	CY	200	$45.00	$9,000.00								
170	210-0250	UNDERCUT EXCAVATION (PER SPEC 210.5C)	Yes	CY	750	$7.50	$5,625.00								
175	310-1101	GR AGGR BASE CRS, INCL MATL	Yes	TN	106790	$8.50	$907,715.00					3269.2	$27,788.20	12067.68	$102,575.28
180	318-3000	AGGREGATE SURFACE COURSE	Yes	TN	5000	$8.50	$42,500.00								
185	402-1802	RECYCLED ASPH CONC PATCHING, INCL BITUM MATL & H LIME	Yes	TN	300	$115.00	$34,500.00								
190	402-1812	RECYCLED ASPH CONC LEVELING, INCL BITUM MATL & H LIME	Yes	TN	2500	$73.50	$183,750.00								
195	402-3121	RECYCLED ASPH CONC 25 MM SUPERPAVE, GP 1 OR 2, INCL BITUM MATL & H LIME	Yes	TN	19900	$59.00	$1,174,100.00								
200	402-3190	RECYCLED ASPH CONC 19 MM SUPERPAVE, GP 1 OR 2, INCL BITUM MATL & H LIME	Yes	TN	20059	$61.00	$1,223,599.00								
205	402-4510	RECYCLED ASPH CONC 12.5 MM SUPERPAVE, GP 2 ONLY, INCL POLYMER-MODIFIED BITUM MATL & H LIME	Yes	TN	14028	$64.00	$897,792.00								
210	413-1000	BITUM TACK COAT	Yes	GL	8235	$2.35	$19,352.25								
215	432-5010	MILL ASPH CONC PVMT, VARIABLE DEPTH	Yes	SY	5000	$5.25	$26,250.00								
220	433-1200	REINF CONC APPROACH SLAB, INCL SLOPED EDGE	Yes	SY	3183	$147.00	$467,901.00								
225	441-0004	CONC SLOPE PAVEMENT, 4 IN	Yes	SY	2460	$25.43	$62,557.80								
230	441-0006	CONC SLOPE PAVEMENT, 6 IN	Yes	SY	3318	$32.38	$107,436.84								
235	441-0016	DRIVEWAY CONC, 6 IN TK	Yes	SY	361	$29.15	$10,523.15								
240	441-0018	DRIVEWAY CONC, 8 IN TK	No	SY	194	$32.25	$6,256.50								
245	441-0050	CONC SLOPE DRAIN	No	SY	4	$80.00	$320.00								
250	441-0104	CONC SIDEWALK, 4 IN	Yes	SY	1006	$38.00	$38,228.00								
255	441-0204	PLAIN CONC DITCH PAVING, 4 IN	Yes	SY	14200	$37.00	$525,400.00								
260	441-0303	CONC SPILLWAY, TP 3	Yes	EA	4	$1,525.00	$6,100.00								
265	441-0740	CONC MEDIAN, 4 IN	Yes	SY	20	$28.00	$560.00								
270	441-0748	CONC MEDIAN, 6 IN	Yes	SY	5590	$30.00	$167,700.00								
275	441-0754	CONC MEDIAN 7 1/2 IN	Yes	SY	3330	$33.00	$109,890.00								
280	441-4020	CONC VALLEY GUTTER, 6 IN	Yes	SY	234	$32.45	$7,593.30								
285	441-4030	CONC VALLEY GUTTER, 8 IN	No	SY	128	$37.15	$4,755.20								
290	441-6216	CONC CURB & GUTTER, 8 IN X 24 IN, TP 2	Yes	LF	1238	$12.57	$15,561.66								
295	441-6222	CONC CURB & GUTTER, 8 IN X 30 IN, TP 2	Yes	LF	2174	$12.85	$27,935.90								
300	441-6740	CONC CURB & GUTTER, 8 IN X 30 IN, TP 7	Yes	LF	2516	$12.97	$32,632.52								
305	444-1000	SAWED JOINTS IN EXIST PAVEMENTS - PCC	Yes	LF	331	$5.00	$1,655.00								
310	500-3101A	CLASS A CONCRETE	Yes	CY	992	$465.00	$461,280.00								
315	500-3800	CLASS A CONCRETE, INCL REINF STEEL	No	CY	26	$790.00	$20,540.00								
320	500-3900	CLASS B CONCRETE, INCL REINF STEEL	No	CY	29	$970.00	$28,130.00								
325	500-9999	CLASS B CONCRETE, BASE OR PVMT WIDENING	Yes	CY	500	$191.00	$95,500.00								
330	511-1000A	BAR REINF STEEL	Yes	LB	131671	$0.75	$98,753.25								
335	550-1180	STORM DRAIN PIPE, 18 IN, H 1-10	Yes	LF	4226	$39.00	$164,814.00	597	$23,283.00	252.1	$9,831.90	1818.5	$70,921.50	282.7	$11,025.30

								PA #9 August-08		PA #10 September-08		PA #11 October-08		PA #12 November-08	
Item #	GDOT #	Description	Mat'l Cert.	Units	Bid Quantity	Unit Price	Bid Price	PA Units	PA Price	PA Units	PA Price	PA Units	PA Price	PA Units	PA Price
340	550-1181	STORM DRAIN PIPE, 18 IN, H 10-15	Yes	LF	167	$39.00	$6,513.00					174.6	$6,809.40		
345	550-1240	STORM DRAIN PIPE, 24 IN, H 1-10	Yes	LF	2260	$46.00	$103,960.00	299.3	$13,767.80	71	$3,266.00				
350	550-1241	STORM DRAIN PIPE, 24 IN, H 10-15	No	LF	136	$46.00	$6,256.00								
355	550-1242	STORM DRAIN PIPE, 24 IN, H 15-20	Yes	LF	122	$49.00	$5,978.00								
360	550-1243	STORM DRAIN PIPE, 24 IN, H 20-25	Yes	LF	112	$54.00	$6,048.00								
365	550-1244	STORM DRAIN PIPE, 24 IN, H 25-30	Yes	LF	42	$54.00	$2,268.00								
370	550-1300	STORM DRAIN PIPE, 30 IN, H 1-10	Yes	LF	190	$56.00	$10,640.00			34.6	$1,937.60				
375	550-1301	STORM DRAIN PIPE, 30 IN, H 10-15	Yes	LF	104	$56.00	$5,824.00								
380	550-1302	STORM DRAIN PIPE, 30 IN, H 15-20	Yes	LF	120	$61.00	$7,320.00	-206.6	($12,602.60)	40.2	$2,452.20				
385	550-1303	STORM DRAIN PIPE, 30 IN, H 20-25	No	LF	121	$68.00	$8,228.00	206.6	$14,048.80						
390	550-1304	STORM DRAIN PIPE, 30 IN, H 25-30	No	LF	108	$68.00	$7,344.00								
395	550-1360	STORM DRAIN PIPE, 36 IN, H 1-10	Yes	LF	1325	$69.00	$91,425.00								
400	550-1361	STORM DRAIN PIPE, 36 IN, H 10-15	No	LF	57	$69.00	$3,933.00								
405	550-1362	STORM DRAIN PIPE, 36 IN, H 15-20	No	LF	53	$75.00	$3,975.00								
410	550-1363	STORM DRAIN PIPE, 36 IN, H 20-25	No	LF	115	$84.00	$9,660.00								
415	550-1364	STORM DRAIN PIPE, 36 IN, H 25-30	No	LF	58	$84.00	$4,872.00	205.2	$17,236.80						
420	550-1420	STORM DRAIN PIPE, 42 IN, H 1-10	Yes	LF	398	$81.00	$32,238.00								
425	550-1421	STORM DRAIN PIPE, 42 IN, H 10-15	No	LF	168	$81.00	$13,608.00								
430	550-1422	STORM DRAIN PIPE, 42 IN, H 15-20	Yes	LF	42	$88.00	$3,696.00								
435	550-1423	STORM DRAIN PIPE, 42 IN, H 20-25	Yes	LF	137	$112.00	$15,344.00	-205.2	($22,982.40)						
440	550-2180	SIDE DRAIN PIPE, 18 IN, H 1-10	Yes	LF	471	$39.00	$18,369.00								
445	550-2240	SIDE DRAIN PIPE, 24 IN, H 1-10	Yes	LF	141	$46.00	$6,486.00								
450	550-3618	SAFETY END SECTION, 18 IN, SIDE DRAIN, 6:1 SLOPE	Yes	EA	26	$750.00	$19,500.00								
455	550-3624	SAFETY END SECTION, 24 IN, SIDE DRAIN, 6:1 SLOPE	Yes	EA	47	$975.00	$45,825.00								
460	550-4218	FLARED END SECTION, 18 IN, STORM DRAIN	Yes	EA	12	$675.00	$8,100.00					4	$2,700.00	5	$3,375.00
465	550-4224	FLARED END SECTION, 24 IN, STORM DRAIN	Yes	EA	7	$790.00	$5,530.00	3	$2,370.00	2	$1,580.00				
470	550-4230	FLARED END SECTION, 30 IN, STORM DRAIN	Yes	EA	1	$980.00	$980.00	1	$980.00	1	$980.00				
475	550-4236	FLARED END SECTION, 36 IN, STORM DRAIN	Yes	EA	2	$1,350.00	$2,700.00								
480	550-4242	FLARED END SECTION, 42 IN, STORM DRAIN	Yes	EA	6	$1,530.00	$9,180.00	-1	($1,530.00)						
485	573-2006	UNDERDRAIN PIPE INCL DRAINAGE AGGR, 6 IN	Yes	LF	1000	$20.00	$20,000.00								
490	576-1018	SLOPE DRAIN PIPE, 18 IN	Yes	LF	241	$39.00	$9,399.00					117.7	$4,590.30	155.1	$6,048.90
495	576-1024	SLOPE DRAIN PIPE, 24 IN	Yes	LF	107	$46.00	$4,922.00			125	$5,750.00				
500	576-1036	SLOPE DRAIN PIPE, 36 IN	Yes	LF	261	$69.00	$18,009.00								
505	600-0001	FLOWABLE FILL	No	CY	10	$350.00	$3,500.00								
510	603-2030	STN DUMPED RIP RAP, TP 1, 30 IN	Yes	SY	1248	$23.00	$28,704.00								
515	603-2181	STN DUMPED RIP RAP, TP 3, 18 IN	Yes	SY	828	$17.00	$14,076.00	220	$3,740.00	97.22	$1,652.74	13	$221.00		
520	603-6008	SAND-CEMENT BAG RIP RAP, 8 IN	No	SY	3	$150.00	$450.00								

								PA #9 August-08		PA #10 September-08		PA #11 October-08		PA #12 November-08	
Item #	GDOT #	Description	Mat'l Cert.	Units	Bid Quantity	Unit Price	Bid Price	PA Units	PA Price	PA Units	PA Price	PA Units	PA Price	PA Units	PA Price
525	603-7000	PLASTIC FILTER FABRIC	Yes	SY	2076	$5.00	$10,380.00	220	$1,100.00	97.22	$486.10	13	$65.00		
530	610-9000	REM SIGN, STA 221+63 RT	Yes	LS	1	$250.00	$250.00								
535	611-3000	RECONST CATCH BASIN, GROUP 1	Yes	EA	2	$1,590.00	$3,180.00								
540	611-3100	RECONST JUNCTION BOX	No	EA	1	$1,590.00	$1,590.00								
545	611-5550	RESET SIGN STA 221+63 RT	Yes	LS	1	$250.00	$250.00								
550	611-8040	ADJUST DROP INLET TO GRADE	No	EA	1	$1,590.00	$1,590.00								
555	622-1033	PRECAST CONCRETE MEDIAN BARRIER, METHOD NO. 3	Yes	LF	1000	$44.00	$44,000.00					243.5	$10,714.00		
560	634-1200	RIGHT OF WAY MARKERS	Yes	EA	85	$95.00	$8,075.00								
565	635-1000	BARRICADES	Yes	LF	156	$96.00	$14,976.00								
570	636-1020	HIGHWAY SIGNS, TP 1 MATL, REFL SHEETING, TP 3	Yes	SF	324	$17.45	$5,653.80								
575	636-1029	HIGHWAY SIGNS, TP 2 MATL, REFL SHEETING, TP 3	Yes	SF	194	$17.60	$3,414.40								
580	636-1031	HIGHWAY SIGNS, TP 1 MATL, REFL SHEETING, TP 6	Yes	SF	281	$18.68	$5,249.08								
585	636-1032	HIGHWAY SIGNS, TP 2 MATL, REFL SHEETING, TP 6	Yes	SF	92	$19.33	$1,778.36								
590	636-1033	HIGHWAY SIGNS, TP 1 MATL, REFL SHEETING, TP 9	Yes	SF	12	$19.33	$231.96								
595	636-2020	GALV STEEL POSTS, TP2	No	LF	220	$6.75	$1,485.00								
600	636-2030	GALV STEEL POSTS, TP3	Yes	LF	1339	$6.75	$9,038.25								
605	636-2070	GALV STEEL POSTS, TP7	Yes	LF	208	$7.00	$1,456.00								
610	636-5030	DELINEATOR, TYPE 3	Yes	EA	12	$39.00	$468.00								
615	641-1100	GUARDRAIL, TP T	Yes	LF	294	$63.00	$18,522.00								
620	641-1200	GUARDRAIL, TP W	Yes	LF	12050	$14.89	$179,424.50								
625	641-5001	GUARDRAIL ANCH, TP 1	Yes	EA	17	$548.00	$9,316.00								
630	641-5012	GUARDRAIL ANCH, TP 12	Yes	EA	30	$1,539.00	$46,170.00								
635	643-0010	FIELD FENCE WOVEN WIRE	Yes	LF	20250	$5.10	$103,275.00					1251.7	$6,383.67		
640	643-2162	CH LINK FENCE W/EXT ARMS & BARBED WIRE, ZC COAT, 8 FT, 9 GA	Yes	LF	9400	$16.15	$151,810.00								
645	643-8000	GATE, FIELD FENCE - 12' WIDE	Yes	EA	16	$550.00	$8,800.00								
650	643-8010	GATE, CHAIN LINK ZC COAT - 20' WIDE, 8 FT, 9 GA	Yes	EA	8	$1,485.00	$11,880.00								
655	643-8040	GATE, WOVEN WIRE - 20' WIDE	No	EA	2	$700.00	$1,400.00								
660	643-8200	BARRIER FENCE (ORANGE), 4 FT	Yes	LF	7800	$4.00	$31,200.00								
665	652-0094	PAVEMENT MARKING, SYMBOL, TP 4	Yes	EA	2	$100.00	$200.00								
670	652-5301	SOLID TRAF STRIPE, 6 IN, WHITE	No	LF	877	$0.26	$228.02								
675	652-5451	SOLID TRAFFIC STRIPE, 5 IN, WHITE	No	LF	77	$0.26	$20.02								
680	652-6301	SKIP TRAF STRIPE, 6 IN, WHITE	No	GLF	425	$0.20	$85.00								
685	652-6501	SKIP TRAF STRIPE, 5 IN, WHITE	No	GLF	425	$0.20	$85.00								
690	653-0120	THERMOPLASTIC PAVEMENT MARKING, ARROW, TP 2	Yes	EA	92	$60.00	$5,520.00								
695	653-0160	THERMOPLASTIC PAVEMENT MARKING, ARROW, TP 6	Yes	EA	2	$75.00	$150.00								
700	653-0170	THERMOPLASTIC PAVEMENT MARKING, ARROW, TP 7	Yes	EA	2	$75.00	$150.00								
705	653-0210	THERMOPLASTIC PAVEMENT MARKING, WORD, TP 1	Yes	EA	28	$100.00	$2,800.00								
710	653-1501	THERMOPLASTIC SOLID TRAFFIC STRIPE, 5 IN, WHITE	Yes	LF	58829	$0.26	$15,295.54								
715	653-1502	THERMOPLASTIC SOLID TRAFFIC STRIPE, 5 IN, YELLOW	Yes	LF	37792	$0.26	$9,825.92								
720	653-1504	THERMOPLASTIC SOLID TRAFFIC STRIPE, 12 IN, WHITE	No	LF	5500	$2.00	$11,000.00								
725	653-1604	THERMOPLASTIC SOLID TRAFFIC STRIPE, 18 IN, WHITE	Yes	LF	142	$3.00	$426.00								
730	653-1704	THERMOPLASTIC SOLID TRAFFIC STRIPE, 24 IN, WHITE	Yes	LF	347	$4.00	$1,388.00								

								PA #9 August-08		PA #10 September-08		PA #11 October-08		PA #12 November-08	
Item #	GDOT #	Description	Mat'l Cert.	Units	Bid Quantity	Unit Price	Bid Price	PA Units	PA Price	PA Units	PA Price	PA Units	PA Price	PA Units	PA Price
735	653-1804	THERMOPLASTIC SOLID TRAFFIC STRIPE, 8 IN, WHITE	Yes	LF	2322	$2.00	$4,644.00								
740	653-1810	THERMOPLASTIC SOLID TRAFFIC STRIPE, 10 IN, WHITE	Yes	LF	700	$1.00	$700.00								
745	653-3501	THERMOPLASTIC SKIP TRAFFIC STRIPE, 5 IN, WHITE	Yes	GLF	29040	$0.20	$5,808.00								
750	653-6004	THERMOPLASTIC TRAFFIC STRIPE, WHITE	Yes	SY	1758	$3.00	$5,274.00								
755	653-6006	THERMOPLASTIC TRAFFIC STRIPE, YELLOW	Yes	SY	2068	$3.00	$6,204.00								
760	654-1001	RAISED PVMT MARKERS, TP 1	Yes	EA	435	$3.25	$1,413.75								
765	654-1003	RAISED PVMT MARKERS, TP 3	Yes	EA	733	$3.25	$2,382.25								
770	657-1244	PREFORMED PLASTIC SOLID PVMT MKG, 24 IN, WHITE, TP PB	Yes	LF	76	$20.00	$1,520.00								
775	657-3085	PREFORMED PLASTIC SKIP PVMT MKG, 8 IN, CONTRAST (BLACK-WHITE), TP PB	Yes	GLF	1220	$6.00	$7,320.00								
780	657-5000	PREFORMED PLASTIC PAVEMENT MARKING, WHITE, TP PB	Yes	SY	311	$20.00	$6,220.00								
785	657-5014	PREFORMED PLASTIC PVMT MKG, WORDS AND/OR SYM, WHITE, TP PB	No	EA	2	$500.00	$1,000.00								
790	657-5016	PREFORMED PLASTIC PVMT MKG, WORDS AND/OR SYM, ARROW TP1, WHITE, TP PB	No	EA	2	$500.00	$1,000.00								
795	657-5017	PREFORMED PLASTIC PVMT MKG, WORDS AND/OR SYM, ARROW TP2, WHITE, TP PB	Yes	EA	2	$500.00	$1,000.00								
800	657-6085	PREFORMED PLASTIC SOLID PVMT MKG, 8 IN, CONTRAST (BLACK-YELLOW), TP PB	Yes	LF	370	$6.00	$2,220.00								
805	668-1100	CATCH BASIN, GROUP 1	Yes	EA	18	$2,485.00	$44,730.00					2	$4,970.00		
810	668-2100	DROP INLET, GROUP 1	Yes	EA	38	$1,740.00	$66,120.00	3	$5,220.00	0.5	$870.00	6	$10,440.00		
815	668-2110	DROP INLET, GROUP 1, ADDL DEPTH	Yes	LF	54	$220.00	$11,880.00								
820	668-2200	DROP INLET, GROUP 2	Yes	EA	3	$2,985.00	$8,955.00								
825	668-2210	DROP INLET, GROUP 2, ADDL DEPTH	Yes	LF	19	$300.00	$5,700.00								
830	668-4300	STORM SEWER MANHOLE, TP 1	Yes	EA	6	$2,985.00	$17,910.00			1	$2,985.00				
835	668-4311	STORM SEWER MANHOLE, TP 1, ADDL DEPTH, CL 1	Yes	LF	12	$300.00	$3,600.00								
840	668-4312	STORM SEWER MANHOLE, TP 1, ADDL DEPTH, CL 2	Yes	LF	9	$300.00	$2,700.00								
845	700-6910	PERMANENT GRASSING	Yes	AC	76	$800.00	$60,800.00	1.01	$808.00	1.62	$1,296.00	0.42	$336.00	2.66	$2,128.00
850	700-7000	AGRICULTURAL LIME	Yes	TN	76	$78.00	$5,928.00	0.95	$74.10	1.7	$132.60	0.06	$4.68	0.16	$12.48
855	700-7010	LIQUID LIME	Yes	GL	190	$13.00	$2,470.00	2.5	$32.50	6.5	$84.50			3.5	$45.50
860	700-8000	FERTILIZER, MIXED GRADE	Yes	TN	11	$320.00	$3,520.00	0.95	$304.00	1.7	$544.00	0.08	$25.60	0.45	$144.00
865	700-8100	FERTILIZER NITROGEN CONTENT	No	LB	3800	$1.48	$5,624.00								
870	716-1000	EROSION CONTROL MATS, WATERWAYS	Yes	SY	12300	$1.95	$23,985.00								
875	716-2000	EROSION CONTROL MATS, SLOPES	Yes	SY	40000	$0.80	$32,000.00	4597.16	$3,677.73	7469.93	$5,975.94	660.5	$528.40	7666.73	$6,133.38
880	636-1041	HIGHWAY SIGNS, TP 2 MATL, REFL SHEETING, TP 9	Yes	SF	42	$52.50	$2,205.00								
885	639-4004	STRAIN POLE, TYPE IV	Yes	EA	2	$6,215.00	$12,430.00								
890	639-4014	STRAIN POLE, TYPE IV, INCL LUMINAIRE ARM	Yes	EA	2	$6,945.00	$13,890.00								
895	647-1000A	TRAFFIC SIGNAL INSTALLATION NO. 1	Yes	LS	1	$44,230.00	$44,230.00								
900	647-1000B	TRAFFIC SIGNAL INSTALLATION NO. 2	Yes	LS	1	$79,675.00	$79,675.00								
905	647-2170	PULLBOX, PB-7	Yes	EA	13	$3,020.00	$39,260.00								

								PA #9 August-08		PA #10 September-08		PA #11 October-08		PA #12 November-08	
Item #	GDOT #	Description	Mat'l Cert.	Units	Bid Quantity	Unit Price	Bid Price	PA Units	PA Price	PA Units	PA Price	PA Units	PA Price	PA Units	PA Price
910	682-9028	ELECTRICAL COMMUNICATION BOX, TYPE 5	No	EA	1	$7,125.00	$7,125.00								
915	682-6231	CONDUIT, NONMETAL, TP 3, 1 1/4 IN	Yes	LF	38700	$5.75	$222,525.00								
920	935-1113	OUTSIDE PLANT FIBER OPTIC CABLE, LOOSE TUBE, SINGLE MODE, 24 FIBER	Yes	LF	12900	$4.95	$63,855.00								
925	935-1511	OUTSIDE PLANT FIBER OPTIC CABLE, DROP, SINGLE MODE, 6 FIBER	Yes	LF	30	$4.00	$120.00								
930	935-3103	FIBER OPTIC CLOSURE, UNDERGROUND, 24 FIBER	Yes	EA	1	$675.00	$675.00								
935	935-4010	FIBER OPTIC SPLICE, FUSION	Yes	EA	1	$80.00	$80.00								
940	935-8000A	TESTING - FIBER OPTIC SYSTEM - TRAFFIC SIGNAL INSTALLATION NO. 1	Yes	LS	1	$6,000.00	$6,000.00								
945	935-8000B	TESTING - FIBER OPTIC SYSTEM - TRAFFIC SIGNAL INSTALLATION NO. 2	Yes	LS	1	$6,000.00	$6,000.00								
950	500-3201	CLASS B CONCRETE, RETAINING WALL	Yes	CY	43	$700.00	$30,100.00								
955	515-2020	GALV STEEL PIPE HANDRAIL, 2 IN, ROUND	Yes	LF	149	$38.00	$5,662.00								
960	627-1000A	MSE WALL FACE, 0-10 FT HT, WALL NO. 2	Yes	SF	833	$56.00	$46,648.00								
965	627-1010A	MSE WALL FACE, 10-20 FT HT, WALL NO. 2	Yes	SF	311	$56.00	$17,416.00								
970	627-1100A	COPING A - WALL NO. 2	Yes	LF	108	$65.00	$7,020.00								
975	643-1133A	CH LK FENCE, ZC COAT, 4 FT, 11 GA	No	LF	108	$14.00	$1,512.00								
980	621-4086B	CONCRETE SIDE BARRIER, TP 7WS	Yes	LF	593	$63.50	$37,655.50								
985	621-6013B	CONCRETE SIDE BARRIER, TP 7-TS	Yes	LF	15	$285.00	$4,275.00								
990	621-6211A	CONCRETE SIDE BARRIER, TP 6-SA	Yes	LF	45	$560.00	$25,200.00								
995	627-1000D	MSE WALL FACE, 0-10 FT HT, WALL NO. 5	Yes	SF	4367	$52.00	$227,084.00			210.25	$10,933.00	204.75	$10,647.00		
1000	627-1010D	MSE WALL FACE, 10-20 FT HT, WALL NO. 5	Yes	SF	5053	$52.00	$262,756.00			363	$18,876.00	1226	$63,752.00		
1005	627-1020C	MSE WALL FACE, 20-30 FT HT, WALL NO. 5	Yes	SF	3289	$52.00	$171,028.00			3448.6	$179,327.20	4838.8	$251,617.60		
1010	627-1100D	COPING A - WALL NO. 5	Yes	LF	593	$65.00	$38,545.00								
1015	643-1133C	CH LK FENCE, ZC COAT, 4 FT, 11 GA	Yes	LF	310	$14.00	$4,340.00								
1020	621-4086C	CONCRETE SIDE BARRIER, TP 7WS	Yes	LF	809	$63.50	$51,371.50								
1025	621-6013C	CONCRETE SIDE BARRIER, TP 7-TS	Yes	LF	15	$285.00	$4,275.00								
1030	621-6211B	CONCRETE SIDE BARRIER, TYPE 6-SA	No	LF	15	$560.00	$8,400.00								
1035	627-1000E	MSE WALL FACE, 0-10 FT HT, WALL NO. 6	Yes	SF	7556	$52.00	$392,912.00	826.3	$42,967.60						
1040	627-1010E	MSE WALL FACE, 10-20 FT HT, WALL NO. 6	Yes	SF	5361	$52.00	$278,772.00	2771.9	$144,138.80						
1045	627-1020D	MSE WALL FACE, 20-30 FT HT, WALL NO. 6	Yes	SF	3704	$52.00	$192,608.00	7543.3	$392,251.60	1016.4	$52,852.80				
1050	627-1100E	COPING A - WALL NO. 6	Yes	LF	809	$65.00	$52,585.00								
1055	643-1133D	CH LK FENCE, ZC COAT, 4 FT, 11 GA	Yes	LF	495	$14.00	$6,930.00								
1060	500-0100A	GROOVED CONCRETE	Yes	SY	636	$18.00	$11,448.00								
1065	500-1006A	SUPERSTR CONCRETE, CL AA	Yes	LS	1	$233,000.00	$233,000.00					0.11	$25,630.00	0.17	$39,610.00
1070	500-2100A	CONCRETE BARRIER	Yes	LF	278	$51.00	$14,178.00								
1075	500-3101B	CLASS A CONCRETE	Yes	CY	70	$930.00	$65,100.00			66	$61,380.00				

								PA #9		PA #10		PA #11		PA #12	
								August-08		September-08		October-08		November-08	
Item #	GDOT #	Description	Mat'l Cert.	Units	Bid Quantity	Unit Price	Bid Price	PA Units	PA Price	PA Units	PA Price	PA Units	PA Price	PA Units	PA Price
1080	507-9003A	PSC BEAMS, AASHTO TYPE III	Yes	LF	882	$138.00	$121,716.00					866.76	$119,612.88		
1085	511-1000B	BAR REINF STEEL	Yes	LB	8820	$0.85	$7,497.00			8258	$7,019.30				
1090	511-3000A	SUPERSTR REINF STEEL	Yes	LS	1	$43,810.00	$43,810.00							0.28	$12,266.80
1095	520-0242	H PILE POINTS, HP 10 X 42	Yes	EA	4	$200.00	$800.00								
1100	520-0353A	H PILE POINTS, HP 12 x 53	Yes	EA	32	$215.00	$6,880.00								
1105	520-1104	PILING IN PLACE, STEEL H, HP 10 X 42	Yes	LF	350	$42.00	$14,700.00			108.76	$4,567.92				
1110	520-1125A	PILING IN PLACE, STEEL H, HP 12 X 53	Yes	LF	2680	$48.50	$129,980.00			1162.91	$56,401.14				
1115	520-4104	LOAD TEST, STEEL H, HP 10 X 42	No	EA	2	$1.00	$2.00								
1120	520-4125A	LOAD TEST, STEEL H, HP 12 X 53	No	EA	2	$1.00	$2.00								
1125	621-4086A	CONCRETE SIDE BARRIER, TP 7WS	Yes	LF	345	$63.50	$21,907.50							421.9	$26,790.65
1130	621-6013A	CONCRETE SIDE BARRIER, TP 7-TS	Yes	LF	60	$285.00	$17,100.00								
1135	627-1000B	MSE WALL FACE, 0-10 FT HT, WALL NO. 3	Yes	SF	175	$52.00	$9,100.00								
1140	627-1000C	MSE WALL FACE, 0-10 FT HT, WALL NO. 4	Yes	SF	805	$52.00	$41,860.00								
1145	627-1010B	MSE WALL FACE, 10-20 FT HT, WALL NO. 3	Yes	SF	684	$52.00	$35,568.00								
1150	627-1010C	MSE WALL FACE, 10-20 FT HT, WALL NO. 4	Yes	SF	1942	$52.00	$100,984.00			156.7	$8,148.40	869	$45,188.00		
1155	627-1020A	MSE WALL FACE, 20-30 FT HT, WALL NO. 3	Yes	SF	4330	$52.00	$225,160.00			273.6	$14,227.20	1470	$76,440.00		
1160	627-1020B	MSE WALL FACE, 20-30 FT HT, WALL NO. 4	Yes	SF	5656	$52.00	$294,112.00			1632.67	$84,898.84				
1165	627-1100B	COPING A - WALL NO. 3	Yes	LF	270	$65.00	$17,550.00			99.05	$6,438.25				
1170	627-1100C	COPING A - WALL NO. 4	Yes	LF	482	$65.00	$31,330.00			90.2	$5,863.00				
1175	643-1133B	CH LK FENCE, ZC COAT, 4 FT, 11 GA	No	LF	576	$14.00	$8,064.00								
1180	643-1152A	CH LK FENCE, ZC COAT, 6 FT, 9 GA	No	LF	272	$40.00	$10,880.00								
1185	211-0200	BRIDGE EXCAVATION - GRADE SEPARATION	Yes	CY	791	$25.00	$19,775.00								
1190	500-0100B	GROOVED CONCRETE	Yes	SY	3416	$5.75	$19,642.00								
1195	500-1006B	SUPERSTR CONCRETE, CL AA	Yes	LS	1	$840,000.00	$840,000.00							0.08	$67,200.00
1200	500-2100B	CONCRETE BARRIER	Yes	LF	549	$51.00	$27,999.00								
1205	500-3002	CLASS AA CONCRETE	Yes	CY	998	$585.00	$583,830.00	523.39	$306,183.15	175.58	$102,714.30	223.76	$130,899.60		
1210	507-9003B	PSC BEAMS, AASHTO TYPE III	Yes	LF	7798	$125.00	$974,750.00					3837.82	$479,727.50		
1215	511-1000C	BAR REINF STEEL	Yes	LB	137300	$0.85	$116,705.00	75192	$63,913.20	26740	$22,729.00	33220	$28,237.00		
1220	511-3000B	SUPERSTR REINF STEEL	Yes	LS	1	$214,740.00	$214,740.00							0.08	$17,179.20
1225	520-0353B	H PILE POINTS, HP 12 X 53	Yes	EA	96	$215.00	$20,640.00	14	$3,010.00						
1230	520-1125B	PILING IN PLACE, STEEL H, HP 12 X 53	Yes	LF	4031	$48.50	$195,503.50	155.65	$7,549.03	908.91	$44,082.14				
1235	520-4125B	LOAD TEST, STEEL H, HP 12 X 53	No	EA	1	$1.00	$1.00								
1240	520-5000	PILOT HOLES	Yes	LF	373	$430.00	$160,390.00	5	$2,150.00						
1245	643-1152B	CH LK FENCE, ZC COAT, 6 FT, 9 GA	Yes	LF	530	$40.00	$21,200.00								
1250	2A	EXTRA DEPTH OF COVER 10" & 12" MAINS 8.1' - 12'	Yes	LF	300	$0.01	$3.00								
1255	2E	ADDITIONAL BEDDING MATERIAL	Yes	CY	219	$20.00	$4,380.00								
1260	2F	48" DIA. MANHOLE (BASE, BARREL(S) AND CONE)	Yes	VF	39	$200.00	$7,800.00					22.5	$4,500.00		
1265	2F	MANHOLE FRAMES AND COVERS: TYPE A	Yes	EA	3	$350.00	$1,050.00					2	$700.00		
1270	2F	ABANDON EXISTING MANHOLE	Yes	EA	3	$800.00	$2,400.00								
1275	2F	ADJUST MANHOLE FRAME/COVER TO GRADE: 1 VF OR LESS NON-PAVEMENT	Yes	EA	2	$550.00	$1,100.00					1	$550.00		
1280	2F	ADJUST MANHOLE FRAME/COVER TO GRADE: 1 VF OR LESS PAVEMENT	Yes	EA	2	$850.00	$1,700.00								

								PA #9 August-08		PA #10 September-08		PA #11 October-08		PA #12 November-08	
Item #	GDOT #	Description	Mat'l Cert.	Units	Bid Quantity	Unit Price	Bid Price	PA Units	PA Price	PA Units	PA Price	PA Units	PA Price	PA Units	PA Price
1285	2F	ADJUST MANHOLE FRAME/COVER TO GRADE: TYPE A	Yes	EA	1	$1,200.00	$1,200.00								
1290	2H	DRIVEWAY CUT RESTORATION - CONCRETE	Yes	SY	4	$36.00	$144.00								
1295	2H	PAVEMENT CUT RESTORATION, TP C	Yes	SY	40	$90.00	$3,600.00								
1300	2H	COMBINATION CURB & GUTTER RESTORATION	Yes	LF	20	$20.00	$400.00								
1305	3A	CONCRETE: CLASS "A" (REINFORCED)	Yes	CY	9	$250.00	$2,250.00								
1315	4B	MANHOLE INVERT REHABILITATION	Yes	EA	2	$750.00	$1,500.00								
1320	15C	STEEL CASING, OPEN CUT INSTALLATION - 16" DIA	Yes	LF	140	$65.00	$9,100.00	130	$8,450.00						
1340	15D	DUCTILE IRON PIPE: Material, Labor & Equipment, 10" DIA	Yes	LF	114	$28.00	$3,192.00								
1345	15D	DUCTILE IRON PIPE: Material, Labor & Equipment, 8" DIA	Yes	LF	661	$24.50	$16,194.50	574	$14,063.00	22.3	$546.35	46.5	$1,139.25	22	$539.00
1350	15D	DUCTILE IRON PIPE: Material, Labor & Equipment, 6" DIA	Yes	LF	80	$23.00	$1,840.00								
1360	15D	8" DIP, DEPTH OF CUT - 0.00' TO 7.99'	Yes	LF	200	$30.00	$6,000.00								
1365	15D	8" DIP, DEPTH OF CUT - 8.00' TO 9.99'	Yes	LF	300	$33.00	$9,900.00								
1370	15D	8" DIP, DEPTH OF CUT - 10.00' TO 11.99'	Yes	LF	100	$38.00	$3,800.00								
1375	15D	8" DIP, DEPTH OF CUT - 12.00' TO 13.99'	Yes	LF	60	$45.00	$2,700.00								
1380	15C	16" STEEL CASING	Yes	LF	200	$0.01	$2.00	130	$1.30						
1385	15F	GATE VALVE, 6"	Yes	EA	8	$600.00	$4,800.00	3	$1,800.00	3	$1,800.00	1	$600.00	1	$600.00
1390	15F	GATE VALVE, 8"	Yes	EA	3	$800.00	$2,400.00	2	$1,600.00	1	$800.00	1	$800.00		
1395	15F	GATE VALVE, 10"	Yes	EA	1	$900.00	$900.00								
1400	15F	GATE VALVE, 12"	Yes	EA	10	$1,000.00	$10,000.00								
1405	15F	TAPPING SLEEVE AND VALVE ASSEMBLY, 8 IN X 8 IN	Yes	EA	1	$3,000.00	$3,000.00			1	$3,000.00			1	$3,000.00
1410	15F	TAPPING SLEEVE AND VALVE ASSEMBLY, 10 IN X 10 IN	Yes	EA	1	$4,200.00	$4,200.00								
1415	15F	WET CUT-INS, ALL DEPTHS - 10"	Yes	EA	1	$2,100.00	$2,100.00								
1420	15F	WET CUT-INS, ALL DEPTHS - 8"	Yes	EA	2	$2,000.00	$4,000.00							1	$2,000.00
1430	15H	SALVAGE EXISTING FIRE HYDRANTS	Yes	EA	1	$150.00	$150.00								
1450	15I	RELOCATE EXISTING METER, 3/4" TO 1"	Yes	EA	1	$2,200.00	$2,200.00							2	$4,400.00
1455	15I	CHANGE OUT EXISTING METER, 5/8" TO 3/4" LABOR AND EQUIPMENT	Yes	EA	12	$0.01	$0.12								
1460	15P	HOUSE CONNECTION, 6" PVC	Yes	LF	60	$25.00	$1,500.00								
1465	15P	BLDG SERVICE CLEANOUTS CONNECTION, 6" PVC	Yes	EA	3	$300.00	$900.00								
		ITEMS TO BE USED AS DIRECTED BY THE ENGINEER													
1470	222-1003	AGGREGATE DRAINAGE COURSE, TP 3	No	TN	1000	$24.00	$24,000.00								
1475	627-1180	ADDITIONAL MSE BACKFILL	No	CY	2000	$30.00	$60,000.00								
1480	611-3010	RECONST DROP INLET, GROUP 1	Yes	EA	1	$1,590.00	$1,590.00								
1485	150-4000	PLASTIC TRAFFIC BARRELS - PERMANENT	Yes	EA	40	$110.00	$4,400.00								
1490	150-4010	TYPE 3 BARRICADE - PERMANENT	No	EA	24	$450.00	$10,800.00								
1495		EARLY CONTRACT COMPLETION (SPECIAL PROVISION 108)	Yes	DAY	200	$2,500.00	$500,000.00								
1500	668-1110	CATCH BASIN, GP 1, ADDL DEPTH	Yes	LF	4	$400.00	$1,600.00								

								PA #9 August-08		PA #10 September-08		PA #11 October-08		PA #12 November-08	
Item #	GDOT #	Description	Mat'l Cert.	Units	Bid Quantity	Unit Price	Bid Price	PA Units	PA Price	PA Units	PA Price	PA Units	PA Price	PA Units	PA Price
1505	603-2060	STN DUMPED RIP RAP, TP 1, 60 IN	Yes	SY	650	$36.00	$23,400.00								
S1001		MATERIALS ALLOWANCE FOR 1105, 1110, AND 1230	N/A	DOLLAR		$1.00		-4157.728	($4,157.72)	-57705.81	($57,705.81)				
S1002		MATERIALS ALLOWANCE FOR 1080 AND 1210	N/A	DOLLAR		$1.00		79368.58	$79,368.58			-423383.925	($423,383.93)		
S1003	Spec 400	ASPHALT CEMENT INDEX PRICE ADJUSTMENT	N/A	DOLLAR		$1.00									
S1004		MATERIALS ALLOWANCE FOR 1340, 1345, 1350	N/A	DOLLAR		$1.00		-6336.96	($6,336.96)	-246.192	($246.19)	-513.36	($513.36)	-242.88	($242.88)
C1001	004-0022	ASBESTOS REMOVAL	N/A	LUMP	1	$59,900.00	$59,900.00					1	$59,900.00		
S1005	Spec 501.5.0	FILLER CONCRETE AA	Yes	CY		$234.00						12.96	$3,032.64		
C1002	441-3999	CONCRETE V-GUTTER	Yes	LF	1600	$22.50	$36,000.00								
C1003	004-0012	GA D-33 V-INLET	Yes	EA	10	$2,312.00	$23,120.00								
C1004	682-6540	FIBERGLASS CONDUIT 4 IN INCL. ACCESSORIES	Yes	LF	240	$40.00	$9,600.00								
C1005	004-0018	10 IN STEEL CASING	No	LF	80	$35.50	$2,840.00								
C1006	004-0022	EXTRA WORK - TREE REMOVAL	Yes	LUMP	1	$1,800.00	$1,800.00								
C1007	004-0022	EXTRA WORK - RELOCATE 6 IN D.I.P. SEWER FORCE MAIN INCLUDING TIE INS, SERVICES, AND MATERIALS	Yes	LUMP	1	$13,300.00	$13,300.00								
C1008	550-2300	SIDE DRAIN PIPE 30 IN H 1-10	Yes	LF	100	$47.00	$4,700.00								
C1009	550-3630	SAFETY END SECTION 30 IN: SIDE DRAIN 6:1 SLOPE	Yes	EA	4	$2,175.00	$8,700.00								
S1006	Spec 400 402-3130	RECYCLED ASPH CONC 12.5 MM SUPERPAVE, GP 2 ONLY, INCL BITUM MATL & H LIME - @ PAY FACTOR FOR JULY 2009	Yes	TN		$39.00									
C2001	643-1152	CH LK FENCE, ZC COAT, 6 FT, 9 GA	Yes	LF	627.75	$18.50	$11,613.38								
C2002	004-0012	EXTRA WORK - GALV SLEEVES, 12 IN X 4 IN	Yes	EA	32	$14.10	$451.20								
C2003	004-0022	EXTRA WORK - STRUCTURE REMOVAL AT STA. 326+50	Yes	LS	1	$9,000.00	$9,000.00								
C2004	004-0022	EXTRA WORK - REMOVE AND REPLACE GUARDRAIL, GRADING, DRESSING AND GRASSING FOR SERVICE DRIVE DITCH	Yes	LS	1	$13,995.00	$13,995.00								
C2005	004-0022	EXTRA WORK - REMOVE AND REPLACE CONCRETE ISLAND, INCL. PVC PIPES FOR DRAINAGE	Yes	LS	1	$7,500.00	$7,500.00								
C2006	004-0022	EXTRA WORK - DRIVEWAY REMOVAL, GRADING, DRESSING AND GRASSING ON SERVICE DRIVE	Yes	LS	1	$5,100.00	$5,100.00								
C2007	004-0012	EXTRA WORK - LEYLAND CYPRESS TREES	Yes	EA	56	$130.00	$7,280.00								
C2008	004-0022	EXTRA WORK - GRADING AND GRASSING BACK SLOPE AND DITCH ON NEW HOPE RD	Yes	LS	1	$5,500.00	$5,500.00								
C2009	004-0022	EXTRA WORK - GRADE DITCH BEYOND PROJECT LIMITS	Yes	LS	1	$3,250.00	$3,250.00								
C2010	004-0022	EXTRA WORK - ASBESTOS REMOVAL, FIELD OFFICE SITE	Yes	LS	1	$14,870.00	$14,870.00								
						TOTAL CONTRACT TO DATE			###########		$711,625.08		$1,137,071.98		$427,867.97
						LESS RETAINAGE			$120,566.62		$71,162.51		$113,707.20		($550,277.62)
						TOTAL AMOUNT DUE:			###########		$640,462.57		$1,023,364.78		$978,145.59

CALENDAR DAYS CHARGED	31	30	31	30
CALENDAR DAYS REMAINING	727	697	666	636

JOB #:	F-0270-01
PROJECT:	Sugarloaf Parkway Extension
PROJECT ENGINEER:	Thomas Clausen / Francis Mouafong
CONTRACT PRICE:	$22,819,806.92

								PA #13 December-08		PA #14 January-09		PA #15 February-09		PA #16 March-09	
Item #	GDOT #	Description	Mat'l Cert.	Units	Bid Quantity	Unit Price	Bid Price	PA Units	PA Price	PA Units	PA Price	PA Units	PA Price	PA Units	PA Price
5	150-1000	TRAFFIC CONTROL - PROJECT NO. F-0270-01	Yes	LS	1	$130,960.00	$130,960.00	0.02	$2,619.20	0.01	$1,309.60	0.01	$1,309.60	0.02	$2,619.20
10	150-3200	TEMPORARY TRAFFIC STRIPE TAPE	Yes	LF	16259	$3.30	$53,654.70								
15	153-1300	FIELD ENGINEERS OFFICE, TP 3	Yes	EA	1	$112,300.00	$112,300.00								
20	161-1000	EROSION CONTROL - PROJECT NO. F-0270-01	Yes	LS	1	$59,400.00	$59,400.00	0.02	$1,188.00	0.01	$594.00	0.01	$594.00	0.02	$1,188.00
25	162-1300A	EROSION CONTROL CHECK DAMS - TP HAYBALE	Yes	EA	170	$290.00	$49,300.00			19.5	$5,655.00	1.5	$435.00	3.25	$942.50
30	162-1300B	EROSION CONTROL CHECK DAMS - TP STONE	Yes	EA	4	$290.00	$1,160.00			1.5	$435.00				
35	163-0232	TEMPORARY GRASSING	Yes	LB	5000	$0.71	$3,550.00			100	$71.00				
40	163-0240	MULCH	Yes	TN	916	$199.00	$182,284.00	13.61	$2,708.39	5.83	$1,160.17	6.21	$1,235.79	7.22	$1,436.78
45	163-0300	CONSTRUCTION EXIT	Yes	EA	6	$1,540.00	$9,240.00								
50	163-0509	CONSTRUCT, MAINT & REMOVE SILT CONTROL GATE, TP 3	Yes	EA	8	$600.00	$4,800.00							0.25	$150.00
55	163-0522	CONSTRUCT, MAINT & REMOVE TEMPORARY PIPE SLOPE DRAIN	Yes	LF	900	$20.00	$18,000.00	20	$400.00	30	$600.00			185	$3,700.00
65	163-0532A	CONSTRUCT, MAINT & REMOVE SEDIMENT BASIN, TP 1, STA 278+38	Yes	EA	1	$19,500.00	$19,500.00	0.25	$4,875.00						
70	163-0532B	CONSTRUCT, MAINT & REMOVE SEDIMENT BASIN, TP 1, STA 292+75	Yes	EA	1	$10,000.00	$10,000.00	0.25	$2,500.00						
75	163-0532C	CONSTRUCT, MAINT AND REMOVE SEDIMENT BASIN, TP 1, STA 78+52	Yes	EA	1	$13,000.00	$13,000.00								
80	163-0532D	CONSTRUCT, MAINT AND REMOVE SEDIMENT BASIN, TP 1, STA 85+50	Yes	EA	1	$13,000.00	$13,000.00								
85	163-0535A	CONSTRUCT AND MAINT SEDIMENT BASIN, TP 1, STA 235+50, LT	Yes	EA	1	$24,000.00	$24,000.00							1	$24,000.00
90	163-0535B	CONSTRUCT AND MAINT SEDIMENT BASIN, TP 1, STA 246+50 LT	Yes	EA	1	$30,000.00	$30,000.00								
95	163-0535C	CONSTRUCT AND MAINT SEDIMENT BASIN, TP 1, STA 261+50 RT	Yes	EA	1	$65,000.00	$65,000.00								
100	163-0535D	CONSTRUCT AND MAINT SEDIMENT BASIN, TP 1, STA 276+50 LT	Yes	EA	1	$99,000.00	$99,000.00								
105	163-0535E	CONSTRUCT AND MAINT SEDIMENT BASIN, TP 1, STA 281+50 RT	Yes	EA	1	$69,000.00	$69,000.00								
110	163-0535F	CONSTRUCT AND MAINT SEDIMENT BASIN, TP 1, STA 342+50 LT	Yes	EA	1	$133,000.00	$133,000.00								
115	163-0535G	CONSTRUCT AND MAINT SEDIMENT BASIN, TP 1, STA 71+50 LT	Yes	EA	1	$33,000.00	$33,000.00								
130	163-0551	CONSTRUCT, MAINT & REMOVE INLET SEDIMENT TRAP	Yes	EA	38	$440.00	$16,720.00	2.25	$990.00			3.75	$1,650.00	7	$3,080.00
135	163-2100	CONSTRUCT, MAINT & REMOVE TEMPORARY DITCH CHECKS-TP C SILT FENCE	Yes	EA	168	$175.00	$29,400.00							3.75	$656.25
140	171-0010	TEMPORARY SILT FENCE, TYPE A	Yes	LF	1300	$4.00	$5,200.00	22.5	$90.00	9	$36.00	545.25	$2,181.00	204	$816.00

								PA #13		PA #14		PA #15		PA #16	
								December-08		January-09		February-09		March-09	
Item #	GDOT #	Description	Mat'l Cert.	Units	Bid Quantity	Unit Price	Bid Price	PA Units	PA Price	PA Units	PA Price	PA Units	PA Price	PA Units	PA Price
145	171-0030	TEMPORARY SILT FENCE, TYPE C	Yes	LF	49100	$5.50	$270,050.00			1734	$9,537.00	5.25	$28.88	600	$3,300.00
150	201-1500	CLEARING AND GRUBBING - PROJECT NO. F-0270-01	Yes	LS	1	$3,237,279.00	$3,237,279.00			0.00156	$5,050.16				
155	205-0001	UNCLASS EXCAVATION	Yes	CY	752168	$2.80	$2,106,070.40	22565.04	$63,182.11	15043.36	$42,121.41	13463.81	$37,698.67	11508.17	$32,222.88
160	207-0203	FOUNDATION BACKFILL MATERIAL, TP II	Yes	CY	1481	$45.00	$66,645.00								
165	207-2003	IMPERFECT TRENCH BACKFILL MATL, TP III	Yes	CY	200	$45.00	$9,000.00								
170	210-0250	UNDERCUT EXCAVATION (PER SPEC 210.5C)	Yes	CY	750	$7.50	$5,625.00								
175	310-1101	GR AGGR BASE CRS, INCL MATL	Yes	TN	106790	$8.50	$907,715.00	1440.91	$12,247.74	346.32	$2,943.72	10484.12	$89,115.02	8023.46	$68,199.41
180	318-3000	AGGREGATE SURFACE COURSE	Yes	TN	5000	$8.50	$42,500.00								
185	402-1802	RECYCLED ASPH CONC PATCHING, INCL BITUM MATL & H LIME	Yes	TN	300	$115.00	$34,500.00								
190	402-1812	RECYCLED ASPH CONC LEVELING, INCL BITUM MATL & H LIME	Yes	TN	2500	$73.50	$183,750.00								
195	402-3121	RECYCLED ASPH CONC 25 MM SUPERPAVE, GP 1 OR 2, INCL BITUM MATL & H LIME	Yes	TN	19900	$59.00	$1,174,100.00								
200	402-3190	RECYCLED ASPH CONC 19 MM SUPERPAVE, GP 1 OR 2, INCL BITUM MATL & H LIME	Yes	TN	20059	$61.00	$1,223,599.00								
205	402-4510	RECYCLED ASPH CONC 12.5 MM SUPERPAVE, GP 2 ONLY, INCL POLYMER-MODIFIED BITUM MATL & H LIME	Yes	TN	14028	$64.00	$897,792.00								
210	413-1000	BITUM TACK COAT	Yes	GL	8235	$2.35	$19,352.25								
215	432-5010	MILL ASPH CONC PVMT, VARIABLE DEPTH	Yes	SY	5000	$5.25	$26,250.00								
220	433-1200	REINF CONC APPROACH SLAB, INCL SLOPED EDGE	Yes	SY	3183	$147.00	$467,901.00								
225	441-0004	CONC SLOPE PAVEMENT, 4 IN	Yes	SY	2460	$25.43	$62,557.80								
230	441-0006	CONC SLOPE PAVEMENT, 6 IN	Yes	SY	3318	$32.38	$107,436.84								
235	441-0016	DRIVEWAY CONC, 6 IN TK	Yes	SY	361	$29.15	$10,523.15								
240	441-0018	DRIVEWAY CONC, 8 IN TK	No	SY	194	$32.25	$6,256.50								
245	441-0050	CONC SLOPE DRAIN	No	SY	4	$80.00	$320.00								
250	441-0104	CONC SIDEWALK, 4 IN	Yes	SY	1006	$38.00	$38,228.00								
255	441-0204	PLAIN CONC DITCH PAVING, 4 IN	Yes	SY	14200	$37.00	$525,400.00			957.96	$35,444.52				
260	441-0303	CONC SPILLWAY, TP 3	Yes	EA	4	$1,525.00	$6,100.00								
265	441-0740	CONC MEDIAN, 4 IN	Yes	SY	20	$28.00	$560.00								
270	441-0748	CONC MEDIAN, 6 IN	Yes	SY	5590	$30.00	$167,700.00								
275	441-0754	CONC MEDIAN 7 1/2 IN	Yes	SY	3330	$33.00	$109,890.00								
280	441-4020	CONC VALLEY GUTTER, 6 IN	Yes	SY	234	$32.45	$7,593.30								
285	441-4030	CONC VALLEY GUTTER, 8 IN	No	SY	128	$37.15	$4,755.20								
290	441-6216	CONC CURB & GUTTER, 6 IN X 24 IN, TP 2	Yes	LF	1238	$12.57	$15,561.66								
295	441-6222	CONC CURB & GUTTER, 8 IN X 30 IN, TP 2	Yes	LF	2174	$12.85	$27,935.90								
300	441-6740	CONC CURB & GUTTER, 8 IN X 30 IN, TP 7	Yes	LF	2516	$12.97	$32,632.52								
305	444-1000	SAWED JOINTS IN EXIST PAVEMENTS - PCC	Yes	LF	331	$5.00	$1,655.00								
310	500-3101A	CLASS A CONCRETE	Yes	CY	992	$465.00	$461,280.00								
315	500-3800	CLASS A CONCRETE, INCL REINF STEEL	No	CY	26	$790.00	$20,540.00								
320	500-3900	CLASS B CONCRETE, INCL REINF STEEL	No	CY	29	$970.00	$28,130.00								
325	500-9999	CLASS B CONCRETE, BASE OR PVMT WIDENING	Yes	CY	500	$191.00	$95,500.00								
330	511-1000A	BAR REINF STEEL	Yes	LB	131671	$0.75	$98,753.25								
335	550-1180	STORM DRAIN PIPE, 18 IN, H 1-10	Yes	LF	4226	$39.00	$164,814.00							797	$31,083.00

								PA #13 December-08		PA #14 January-09		PA #15 February-09		PA #16 March-09	
Item #	GDOT #	Description	Mat'l Cert.	Units	Bid Quantity	Unit Price	Bid Price	PA Units	PA Price	PA Units	PA Price	PA Units	PA Price	PA Units	PA Price
340	550-1181	STORM DRAIN PIPE, 18 IN, H 10-15	Yes	LF	167	$39.00	$6,513.00								
345	550-1240	STORM DRAIN PIPE, 24 IN, H 1-10	Yes	LF	2260	$46.00	$103,960.00					605.6	$27,857.60	125.1	$5,754.60
350	550-1241	STORM DRAIN PIPE, 24 IN, H 10-15	No	LF	136	$46.00	$6,256.00								
355	550-1242	STORM DRAIN PIPE, 24 IN, H 15-20	Yes	LF	122	$49.00	$5,978.00								
360	550-1243	STORM DRAIN PIPE, 24 IN, H 20-25	Yes	LF	112	$54.00	$6,048.00								
365	550-1244	STORM DRAIN PIPE, 24 IN, H 25-30	Yes	LF	42	$54.00	$2,268.00								
370	550-1300	STORM DRAIN PIPE, 30 IN, H 1-10	Yes	LF	190	$56.00	$10,640.00								
375	550-1301	STORM DRAIN PIPE, 30 IN, H 10-15	Yes	LF	104	$56.00	$5,824.00								
380	550-1302	STORM DRAIN PIPE, 30 IN, H 15-20	Yes	LF	120	$61.00	$7,320.00								
385	550-1303	STORM DRAIN PIPE, 30 IN, H 20-25	No	LF	121	$68.00	$8,228.00								
390	550-1304	STORM DRAIN PIPE, 30 IN, H 25-30	No	LF	108	$68.00	$7,344.00								
395	550-1360	STORM DRAIN PIPE, 36 IN, H 1-10	Yes	LF	1325	$69.00	$91,425.00								
400	550-1361	STORM DRAIN PIPE, 36 IN, H 10-15	No	LF	57	$69.00	$3,933.00								
405	550-1362	STORM DRAIN PIPE, 36 IN, H 15-20	No	LF	53	$75.00	$3,975.00								
410	550-1363	STORM DRAIN PIPE, 36 IN, H 20-25	No	LF	115	$84.00	$9,660.00								
415	550-1364	STORM DRAIN PIPE, 36 IN, H 25-30	No	LF	58	$84.00	$4,872.00								
420	550-1420	STORM DRAIN PIPE, 42 IN, H 1-10	Yes	LF	398	$81.00	$32,238.00								
425	550-1421	STORM DRAIN PIPE, 42 IN, H 10-15	No	LF	168	$81.00	$13,608.00								
430	550-1422	STORM DRAIN PIPE, 42 IN, H 15-20	Yes	LF	42	$88.00	$3,696.00								
435	550-1423	STORM DRAIN PIPE, 42 IN, H 20-25	Yes	LF	137	$112.00	$15,344.00								
440	550-2180	SIDE DRAIN PIPE, 18 IN, H 1-10	Yes	LF	471	$39.00	$18,369.00					47	$1,833.00	138.7	$5,409.30
445	550-2240	SIDE DRAIN PIPE, 24 IN, H 1-10	Yes	LF	141	$46.00	$6,486.00								
450	550-3618	SAFETY END SECTION, 18 IN, SIDE DRAIN, 6:1 SLOPE	Yes	EA	26	$750.00	$19,500.00					4	$3,000.00		
455	550-3624	SAFETY END SECTION, 24 IN, SIDE DRAIN, 6:1 SLOPE	Yes	EA	47	$975.00	$45,825.00								
460	550-4218	FLARED END SECTION, 18 IN, STORM DRAIN	Yes	EA	12	$675.00	$8,100.00								
465	550-4224	FLARED END SECTION, 24 IN, STORM DRAIN	Yes	EA	7	$790.00	$5,530.00								
470	550-4230	FLARED END SECTION, 30 IN, STORM DRAIN	Yes	EA	1	$980.00	$980.00								
475	550-4236	FLARED END SECTION, 36 IN, STORM DRAIN	Yes	EA	2	$1,350.00	$2,700.00								
480	550-4242	FLARED END SECTION, 42 IN, STORM DRAIN	Yes	EA	6	$1,530.00	$9,180.00								
485	573-2006	UNDERDRAIN PIPE INCL DRAINAGE AGGR, 6 IN	Yes	LF	1000	$20.00	$20,000.00								
490	576-1018	SLOPE DRAIN PIPE, 18 IN	Yes	LF	241	$39.00	$9,399.00								
495	576-1024	SLOPE DRAIN PIPE, 24 IN	Yes	LF	107	$46.00	$4,922.00								
500	576-1036	SLOPE DRAIN PIPE, 36 IN	Yes	LF	261	$69.00	$18,009.00								
505	600-0001	FLOWABLE FILL	No	CY	10	$350.00	$3,500.00								
510	603-2030	STN DUMPED RIP RAP, TP 1, 30 IN	Yes	SY	1248	$23.00	$28,704.00								
515	603-2181	STN DUMPED RIP RAP, TP 3, 18 IN	Yes	SY	828	$17.00	$14,076.00								
520	603-6008	SAND-CEMENT BAG RIP RAP, 8 IN	No	SY	3	$150.00	$450.00								

								PA #13 December-08		PA #14 January-09		PA #15 February-09		PA #16 March-09	
Item #	GDOT #	Description	Mat'l Cert.	Units	Bid Quantity	Unit Price	Bid Price	PA Units	PA Price	PA Units	PA Price	PA Units	PA Price	PA Units	PA Price
525	603-7000	PLASTIC FILTER FABRIC	Yes	SY	2076	$5.00	$10,380.00								
530	610-9000	REM SIGN, STA 221+63 RT	Yes	LS	1	$250.00	$250.00								
535	611-3000	RECONST CATCH BASIN, GROUP 1	Yes	EA	2	$1,590.00	$3,180.00								
540	611-3100	RECONST JUNCTION BOX	No	EA	1	$1,590.00	$1,590.00								
545	611-5550	RESET SIGN STA 221+63 RT	Yes	LS	1	$250.00	$250.00								
550	611-8040	ADJUST DROP INLET TO GRADE	No	EA	1	$1,590.00	$1,590.00								
555	622-1033	PRECAST CONCRETE MEDIAN BARRIER, METHOD NO. 3	Yes	LF	1000	$44.00	$44,000.00								
560	634-1200	RIGHT OF WAY MARKERS	Yes	EA	85	$95.00	$8,075.00								
565	635-1000	BARRICADES	Yes	LF	156	$96.00	$14,976.00								
570	636-1020	HIGHWAY SIGNS, TP 1 MATL, REFL SHEETING, TP 3	Yes	SF	324	$17.45	$5,653.80								
575	636-1029	HIGHWAY SIGNS, TP 2 MATL, REFL SHEETING, TP 3	Yes	SF	194	$17.60	$3,414.40								
580	636-1031	HIGHWAY SIGNS, TP 1 MATL, REFL SHEETING, TP 6	Yes	SF	281	$18.68	$5,249.08								
585	636-1032	HIGHWAY SIGNS, TP 2 MATL, REFL SHEETING, TP 6	Yes	SF	92	$19.33	$1,778.36								
590	636-1033	HIGHWAY SIGNS, TP 1 MATL, REFL SHEETING, TP 9	Yes	SF	12	$19.33	$231.96								
595	636-2020	GALV STEEL POSTS, TP2	No	LF	220	$6.75	$1,485.00								
600	636-2030	GALV STEEL POSTS, TP3	Yes	LF	1339	$6.75	$9,038.25								
605	636-2070	GALV STEEL POSTS, TP7	Yes	LF	208	$7.00	$1,456.00								
610	636-5030	DELINEATOR, TYPE 3	Yes	EA	12	$39.00	$468.00								
615	641-1100	GUARDRAIL, TP T	Yes	LF	294	$63.00	$18,522.00								
620	641-1200	GUARDRAIL, TP W	Yes	LF	12050	$14.89	$179,424.50								
625	641-5001	GUARDRAIL ANCH, TP 1	Yes	EA	17	$548.00	$9,316.00								
630	641-5012	GUARDRAIL ANCH, TP 12	Yes	EA	30	$1,539.00	$46,170.00								
635	643-0010	FIELD FENCE WOVEN WIRE	Yes	LF	20250	$5.10	$103,275.00	1577	$8,042.70	102.8	$524.28				
640	643-2162	CH LINK FENCE W/EXT ARMS & BARBED WIRE, ZC COAT, 8 FT, 9 GA	Yes	LF	9400	$16.15	$151,810.00								
645	643-8000	GATE, FIELD FENCE - 12' WIDE	Yes	EA	16	$550.00	$8,800.00								
650	643-8010	GATE, CHAIN LINK ZC COAT - 20' WIDE, 8 FT, 9 GA	Yes	EA	8	$1,485.00	$11,880.00								
655	643-8040	GATE, WOVEN WIRE - 20' WIDE	No	EA	2	$700.00	$1,400.00								
660	643-8200	BARRIER FENCE (ORANGE), 4 FT	Yes	LF	7800	$4.00	$31,200.00	50	$200.00						
665	652-0094	PAVEMENT MARKING, SYMBOL, TP 4	Yes	EA	2	$100.00	$200.00								
670	652-5301	SOLID TRAF STRIPE, 6 IN, WHITE	No	LF	877	$0.26	$228.02								
675	652-5451	SOLID TRAFFIC STRIPE, 5 IN, WHITE	No	LF	77	$0.26	$20.02								
680	652-6301	SKIP TRAF STRIPE, 6 IN, WHITE	No	GLF	425	$0.20	$85.00								
685	652-6501	SKIP TRAF STRIPE, 5 IN, WHITE	No	GLF	425	$0.20	$85.00								
690	653-0120	THERMOPLASTIC PAVEMENT MARKING, ARROW, TP 2	Yes	EA	92	$60.00	$5,520.00								
695	653-0160	THERMOPLASTIC PAVEMENT MARKING, ARROW, TP 6	Yes	EA	2	$75.00	$150.00								
700	653-0170	THERMOPLASTIC PAVEMENT MARKING, ARROW, TP 7	Yes	EA	2	$75.00	$150.00								
705	653-0210	THERMOPLASTIC PAVEMENT MARKING, WORD, TP 1	Yes	EA	28	$100.00	$2,800.00								
710	653-1501	THERMOPLASTIC SOLID TRAFFIC STRIPE, 5 IN, WHITE	Yes	LF	58829	$0.26	$15,295.54								
715	653-1502	THERMOPLASTIC SOLID TRAFFIC STRIPE, 5 IN, YELLOW	Yes	LF	37792	$0.26	$9,825.92								
720	653-1504	THERMOPLASTIC SOLID TRAFFIC STRIPE, 12 IN, WHITE	No	LF	5500	$2.00	$11,000.00								
725	653-1604	THERMOPLASTIC SOLID TRAFFIC STRIPE, 18 IN, WHITE	Yes	LF	142	$3.00	$426.00								
730	653-1704	THERMOPLASTIC SOLID TRAFFIC STRIPE, 24 IN, WHITE	Yes	LF	347	$4.00	$1,388.00								

								PA #13 December-08		PA #14 January-09		PA #15 February-09		PA #16 March-09	
Item #	GDOT #	Description	Mat'l Cert.	Units	Bid Quantity	Unit Price	Bid Price	PA Units	PA Price	PA Units	PA Price	PA Units	PA Price	PA Units	PA Price
735	653-1804	THERMOPLASTIC SOLID TRAFFIC STRIPE, 8 IN, WHITE	Yes	LF	2322	$2.00	$4,644.00								
740	653-1810	THERMOPLASTIC SOLID TRAFFIC STRIPE, 10 IN, WHITE	Yes	LF	700	$1.00	$700.00								
745	653-3501	THERMOPLASTIC SKIP TRAFFIC STRIPE, 5 IN, WHITE	Yes	GLF	29040	$0.20	$5,808.00								
750	653-6004	THERMOPLASTIC TRAFFIC STRIPE, WHITE	Yes	SY	1758	$3.00	$5,274.00								
755	653-6006	THERMOPLASTIC TRAFFIC STRIPE, YELLOW	Yes	SY	2068	$3.00	$6,204.00								
760	654-1001	RAISED PVMT MARKERS, TP 1	Yes	EA	435	$3.25	$1,413.75								
765	654-1003	RAISED PVMT MARKERS, TP 3	Yes	EA	733	$3.25	$2,382.25								
770	657-1244	PREFORMED PLASTIC SOLID PVMT MKG, 24 IN, WHITE, TP PB	Yes	LF	76	$20.00	$1,520.00								
775	657-3085	PREFORMED PLASTIC SKIP PVMT MKG, 8 IN, CONTRAST (BLACK-WHITE), TP PB	Yes	GLF	1220	$6.00	$7,320.00								
780	657-5000	PREFORMED PLASTIC PAVEMENT MARKING, WHITE, TP PB	Yes	SY	311	$20.00	$6,220.00								
785	657-5014	PREFORMED PLASTIC PVMT MKG, WORDS AND/OR SYM, WHITE, TP PB	No	EA	2	$500.00	$1,000.00								
790	657-5016	PREFORMED PLASTIC PVMT MKG, WORDS AND/OR SYM, ARROW TP1, WHITE, TP PB	No	EA	2	$500.00	$1,000.00								
795	657-5017	PREFORMED PLASTIC PVMT MKG, WORDS AND/OR SYM, ARROW TP2, WHITE, TP PB	Yes	EA	2	$500.00	$1,000.00								
800	657-6085	PREFORMED PLASTIC SOLID PVMT MKG, 8 IN, CONTRAST (BLACK-YELLOW), TP PB	Yes	LF	370	$6.00	$2,220.00								
805	668-1100	CATCH BASIN, GROUP 1	Yes	EA	18	$2,485.00	$44,730.00							4.5	$11,182.50
810	668-2100	DROP INLET, GROUP 1	Yes	EA	38	$1,740.00	$66,120.00							3	$5,220.00
815	668-2110	DROP INLET, GROUP 1, ADDL DEPTH	Yes	LF	54	$220.00	$11,880.00								
820	668-2200	DROP INLET, GROUP 2	Yes	EA	3	$2,985.00	$8,955.00								
825	668-2210	DROP INLET, GROUP 2, ADDL DEPTH	Yes	LF	19	$300.00	$5,700.00								
830	668-4300	STORM SEWER MANHOLE, TP 1	Yes	EA	6	$2,985.00	$17,910.00							0.5	$1,492.50
835	668-4311	STORM SEWER MANHOLE, TP 1, ADDL DEPTH, CL 1	Yes	LF	12	$300.00	$3,600.00								
840	668-4312	STORM SEWER MANHOLE, TP 1, ADDL DEPTH, CL 2	Yes	LF	9	$300.00	$2,700.00								
845	700-6910	PERMANENT GRASSING	Yes	AC	76	$800.00	$60,800.00	2.07	$1,656.00	1.22	$976.00	1.87	$1,496.00	1.1	$880.00
850	700-7000	AGRICULTURAL LIME	Yes	TN	76	$78.00	$5,928.00	0.17	$13.26	2.04	$159.12	0.36	$28.08	0.5	$39.00
855	700-7010	LIQUID LIME	Yes	GL	190	$13.00	$2,470.00	3.5	$45.50	5	$65.00			3	$39.00
860	700-8000	FERTILIZER, MIXED GRADE	Yes	TN	11	$320.00	$3,520.00	0.38	$121.60	2.05	$656.00	0.45	$144.00	0.63	$201.60
865	700-8100	FERTILIZER NITROGEN CONTENT	No	LB	3800	$1.48	$5,624.00								
870	716-1000	EROSION CONTROL MATS, WATERWAYS	Yes	SY	12300	$1.95	$23,985.00					47.03	$91.71		
875	716-2000	EROSION CONTROL MATS, SLOPES	Yes	SY	40000	$0.80	$32,000.00	6108.54	$4,886.83	1932.74	$1,546.19	6533.35	$5,226.68	5303.92	$4,243.14
880	636-1041	HIGHWAY SIGNS, TP 2 MATL, REFL SHEETING, TP 9	Yes	SF	42	$52.50	$2,205.00								
885	639-4004	STRAIN POLE, TYPE IV	Yes	EA	2	$6,215.00	$12,430.00								
890	639-4014	STRAIN POLE, TYPE IV, INCL LUMINAIRE ARM	Yes	EA	2	$6,945.00	$13,890.00								
895	647-1000A	TRAFFIC SIGNAL INSTALLATION NO. 1	Yes	LS	1	$44,230.00	$44,230.00								
900	647-1000B	TRAFFIC SIGNAL INSTALLATION NO. 2	Yes	LS	1	$79,675.00	$79,675.00								
905	647-2170	PULLBOX, PB-7	Yes	EA	13	$3,020.00	$39,260.00								

								PA #13		PA #14		PA #15		PA #16	
								December-08		January-09		February-09		March-09	
Item #	GDOT #	Description	Mat'l Cert.	Units	Bid Quantity	Unit Price	Bid Price	PA Units	PA Price	PA Units	PA Price	PA Units	PA Price	PA Units	PA Price
910	682-9028	ELECTRICAL COMMUNICATION BOX, TYPE 5	No	EA	1	$7,125.00	$7,125.00								
915	682-6231	CONDUIT, NONMETAL, TP 3, 1 1/4 IN	Yes	LF	38700	$5.75	$222,525.00								
920	935-1113	OUTSIDE PLANT FIBER OPTIC CABLE, LOOSE TUBE, SINGLE MODE, 24 FIBER	Yes	LF	12900	$4.95	$63,855.00								
925	935-1511	OUTSIDE PLANT FIBER OPTIC CABLE, DROP, SINGLE MODE, 6 FIBER	Yes	LF	30	$4.00	$120.00								
930	935-3103	FIBER OPTIC CLOSURE, UNDERGROUND, 24 FIBER	Yes	EA	1	$675.00	$675.00								
935	935-4010	FIBER OPTIC SPLICE, FUSION	Yes	EA	1	$80.00	$80.00								
940	935-8000A	TESTING - FIBER OPTIC SYSTEM - TRAFFIC SIGNAL INSTALLATION NO. 1	Yes	LS	1	$6,000.00	$6,000.00								
945	935-8000B	TESTING - FIBER OPTIC SYSTEM - TRAFFIC SIGNAL INSTALLATION NO. 2	Yes	LS	1	$6,000.00	$6,000.00								
950	500-3201	CLASS B CONCRETE, RETAINING WALL	Yes	CY	43	$700.00	$30,100.00								
955	515-2020	GALV STEEL PIPE HANDRAIL, 2 IN, ROUND	Yes	LF	149	$38.00	$5,662.00								
960	627-1000A	MSE WALL FACE, 0-10 FT HT, WALL NO. 2	Yes	SF	833	$56.00	$46,648.00								
965	627-1010A	MSE WALL FACE, 10-20 FT HT, WALL NO. 2	Yes	SF	311	$56.00	$17,416.00								
970	627-1100A	COPING A - WALL NO. 2	Yes	LF	108	$65.00	$7,020.00								
975	643-1133A	CH LK FENCE, ZC COAT, 4 FT, 11 GA	No	LF	108	$14.00	$1,512.00								
980	621-4086B	CONCRETE SIDE BARRIER, TP 7WS	Yes	LF	593	$63.50	$37,655.50								
985	621-6013B	CONCRETE SIDE BARRIER, TP 7-TS	Yes	LF	15	$285.00	$4,275.00								
990	621-6211A	CONCRETE SIDE BARRIER, TP 6-SA	Yes	LF	45	$560.00	$25,200.00								
995	627-1000D	MSE WALL FACE, 0-10 FT HT, WALL NO. 5	Yes	SF	4367	$52.00	$227,084.00								
1000	627-1010D	MSE WALL FACE, 10-20 FT HT, WALL NO. 5	Yes	SF	5053	$52.00	$262,756.00								
1005	627-1020C	MSE WALL FACE, 20-30 FT HT, WALL NO. 5	Yes	SF	3289	$52.00	$171,028.00	2869.6	$149,219.20						
1010	627-1100D	COPING A - WALL NO. 5	Yes	LF	593	$65.00	$38,545.00	592	$38,480.00						
1015	643-1133C	CH LK FENCE, ZC COAT, 4 FT, 11 GA	Yes	LF	310	$14.00	$4,340.00								
1020	621-4086C	CONCRETE SIDE BARRIER, TP 7WS	Yes	LF	809	$63.50	$51,371.50								
1025	621-6013C	CONCRETE SIDE BARRIER, TP 7-TS	Yes	LF	15	$285.00	$4,275.00								
1030	621-6211B	CONCRETE SIDE BARRIER, TYPE 6-SA	No	LF	15	$560.00	$8,400.00								
1035	627-1000E	MSE WALL FACE, 0-10 FT HT, WALL NO. 6	Yes	SF	7556	$52.00	$392,912.00								
1040	627-1010E	MSE WALL FACE, 10-20 FT HT, WALL NO. 6	Yes	SF	5361	$52.00	$278,772.00								
1045	627-1020D	MSE WALL FACE, 20-30 FT HT, WALL NO. 6	Yes	SF	3704	$52.00	$192,608.00								
1050	627-1100E	COPING A - WALL NO. 6	Yes	LF	809	$65.00	$52,585.00								
1055	643-1133D	CH LK FENCE, ZC COAT, 4 FT, 11 GA	Yes	LF	495	$14.00	$6,930.00								
1060	500-0100A	GROOVED CONCRETE	Yes	SY	636	$18.00	$11,448.00								
1065	500-1006A	SUPERSTR CONCRETE, CL AA	Yes	LS	1	$233,000.00	$233,000.00					0.56	$130,480.00		
1070	500-2100A	CONCRETE BARRIER	Yes	LF	278	$51.00	$14,178.00								
1075	500-3101B	CLASS A CONCRETE	Yes	CY	70	$930.00	$65,100.00								

								PA #13		PA #14		PA #15		PA #16	
								December-08		January-09		February-09		March-09	
Item #	GDOT #	Description	Mat'l Cert.	Units	Bid Quantity	Unit Price	Bid Price	PA Units	PA Price	PA Units	PA Price	PA Units	PA Price	PA Units	PA Price
1080	507-9003A	PSC BEAMS, AASHTO TYPE III	Yes	LF	882	$138.00	$121,716.00								
1085	511-1000B	BAR REINF STEEL	Yes	LB	8820	$0.85	$7,497.00								
1090	511-3000A	SUPERSTR REINF STEEL	Yes	LS	1	$43,810.00	$43,810.00	0.22	$9,638.20			0.5	$21,905.00		
1095	520-0242	H PILE POINTS, HP 10 X 42	Yes	EA	4	$200.00	$800.00								
1100	520-0353A	H PILE POINTS, HP 12 x 53	Yes	EA	32	$215.00	$6,880.00								
1105	520-1104	PILING IN PLACE, STEEL H, HP 10 X 42	Yes	LF	350	$42.00	$14,700.00								
1110	520-1125A	PILING IN PLACE, STEEL H, HP 12 X 53	Yes	LF	2680	$48.50	$129,980.00								
1115	520-4104	LOAD TEST, STEEL H, HP 10 X 42	No	EA	2	$1.00	$2.00								
1120	520-4125A	LOAD TEST, STEEL H, HP 12 X 53	No	EA	2	$1.00	$2.00								
1125	621-4086A	CONCRETE SIDE BARRIER, TP 7WS	Yes	LF	345	$63.50	$21,907.50	-44	($2,794.00)						
1130	621-6013A	CONCRETE SIDE BARRIER, TP 7-TS	Yes	LF	60	$285.00	$17,100.00	44	$12,540.00						
1135	627-1000B	MSE WALL FACE, 0-10 FT HT, WALL NO. 3	Yes	SF	175	$52.00	$9,100.00								
1140	627-1000C	MSE WALL FACE, 0-10 FT HT, WALL NO. 4	Yes	SF	805	$52.00	$41,860.00								
1145	627-1010B	MSE WALL FACE, 10-20 FT HT, WALL NO. 3	Yes	SF	684	$52.00	$35,568.00								
1150	627-1010C	MSE WALL FACE, 10-20 FT HT, WALL NO. 4	Yes	SF	1942	$52.00	$100,984.00								
1155	627-1020A	MSE WALL FACE, 20-30 FT HT, WALL NO. 3	Yes	SF	4330	$52.00	$225,160.00								
1160	627-1020B	MSE WALL FACE, 20-30 FT HT, WALL NO. 4	Yes	SF	5656	$52.00	$294,112.00								
1165	627-1100B	COPING A - WALL NO. 3	Yes	LF	270	$65.00	$17,550.00								
1170	627-1100C	COPING A - WALL NO. 4	Yes	LF	482	$65.00	$31,330.00	372.7	$24,225.50						
1175	643-1133B	CH LK FENCE, ZC COAT, 4 FT, 11 GA	No	LF	576	$14.00	$8,064.00								
1180	643-1152A	CH LK FENCE, ZC COAT, 6 FT, 9 GA	No	LF	272	$40.00	$10,880.00								
1185	211-0200	BRIDGE EXCAVATION - GRADE SEPARATION	Yes	CY	791	$25.00	$19,775.00								
1190	500-0100B	GROOVED CONCRETE	Yes	SY	3416	$5.75	$19,642.00								
1195	500-1006B	SUPERSTR CONCRETE, CL AA	Yes	LS	1	$840,000.00	$840,000.00					0.09	$75,600.00	0.24	$201,600.00
1200	500-2100B	CONCRETE BARRIER	Yes	LF	549	$51.00	$27,999.00								
1205	500-3002	CLASS AA CONCRETE	Yes	CY	998	$585.00	$583,830.00	37	$21,645.00	44	$25,740.00				
1210	507-9003B	PSC BEAMS, AASHTO TYPE III	Yes	LF	7798	$125.00	$974,750.00			3837.84	$479,730.00				
1215	511-1000C	BAR REINF STEEL	Yes	LB	137300	$0.85	$116,705.00	3833	$3,258.05	4599	$3,909.15				
1220	511-3000B	SUPERSTR REINF STEEL	Yes	LS	1	$214,740.00	$214,740.00					0.09	$19,326.60	0.24	$51,537.60
1225	520-0353B	H PILE POINTS, HP 12 X 53	Yes	EA	96	$215.00	$20,640.00								
1230	520-1125B	PILING IN PLACE, STEEL H, HP 12 X 53	Yes	LF	4031	$48.50	$195,503.50	351.64	$17,054.54						
1235	520-4125B	LOAD TEST, STEEL H, HP 12 X 53	No	EA	1	$1.00	$1.00								
1240	520-5000	PILOT HOLES	Yes	LF	373	$430.00	$160,390.00								
1245	643-1152B	CH LK FENCE, ZC COAT, 6 FT, 9 GA	Yes	LF	530	$40.00	$21,200.00								
1250	2A	EXTRA DEPTH OF COVER 10" & 12" MAINS 8.1' - 12'	Yes	LF	300	$0.01	$3.00								
1255	2E	ADDITIONAL BEDDING MATERIAL	Yes	CY	219	$20.00	$4,380.00								
1260	2F	48" DIA. MANHOLE (BASE, BARREL(S) AND CONE)	Yes	VF	39	$200.00	$7,800.00					14.2	$2,840.00		
1265	2F	MANHOLE FRAMES AND COVERS: TYPE A	Yes	EA	3	$350.00	$1,050.00					2	$700.00		
1270	2F	ABANDON EXISTING MANHOLE	Yes	EA	3	$800.00	$2,400.00					2	$1,600.00		
1275	2F	ADJUST MANHOLE FRAME/COVER TO GRADE: 1 VF OR LESS NON-PAVEMENT	Yes	EA	2	$550.00	$1,100.00								
1280	2F	ADJUST MANHOLE FRAME/COVER TO GRADE: 1 VF OR LESS PAVEMENT	Yes	EA	2	$850.00	$1,700.00								

								PA #13		PA #14		PA #15		PA #16	
								December-08		January-09		February-09		March-09	
Item #	GDOT #	Description	Mat'l Cert.	Units	Bid Quantity	Unit Price	Bid Price	PA Units	PA Price	PA Units	PA Price	PA Units	PA Price	PA Units	PA Price
1285	2F	ADJUST MANHOLE FRAME/COVER TO GRADE: TYPE A	Yes	EA	1	$1,200.00	$1,200.00								
1290	2H	DRIVEWAY CUT RESTORATION - CONCRETE	Yes	SY	4	$36.00	$144.00								
1295	2H	PAVEMENT CUT RESTORATION, TP C	Yes	SY	40	$90.00	$3,600.00					8.49	$764.10		
1300	2H	COMBINATION CURB & GUTTER RESTORATION	Yes	LF	20	$20.00	$400.00								
1305	3A	CONCRETE: CLASS "A" (REINFORCED)	Yes	CY	9	$250.00	$2,250.00								
1315	4B	MANHOLE INVERT REHABILITATION	Yes	EA	2	$750.00	$1,500.00					1	$750.00		
1320	15C	STEEL CASING, OPEN CUT INSTALLATION - 16" DIA	Yes	LF	140	$65.00	$9,100.00								
1340	15D	DUCTILE IRON PIPE: Material, Labor & Equipment, 10" DIA	Yes	LF	114	$28.00	$3,192.00								
1345	15D	DUCTILE IRON PIPE: Material, Labor & Equipment, 8" DIA	Yes	LF	661	$24.50	$16,194.50								
1350	15D	DUCTILE IRON PIPE: Material, Labor & Equipment, 6" DIA	Yes	LF	80	$23.00	$1,840.00								
1360	15D	8" DIP, DEPTH OF CUT - 0.00' TO 7.99'	Yes	LF	200	$30.00	$6,000.00					278.8	$8,364.00		
1365	15D	8" DIP, DEPTH OF CUT - 8.00' TO 9.99'	Yes	LF	300	$33.00	$9,900.00					312.1	$10,299.30		
1370	15D	8" DIP, DEPTH OF CUT - 10.00' TO 11.99'	Yes	LF	100	$38.00	$3,800.00					110.5	$4,199.00		
1375	15D	8" DIP, DEPTH OF CUT - 12.00' TO 13.99'	Yes	LF	60	$45.00	$2,700.00								
1380	15C	16" STEEL CASING	Yes	LF	200	$0.01	$2.00								
1385	15F	GATE VALVE, 6"	Yes	EA	8	$600.00	$4,800.00								
1390	15F	GATE VALVE, 8"	Yes	EA	3	$800.00	$2,400.00								
1395	15F	GATE VALVE, 10"	Yes	EA	1	$900.00	$900.00								
1400	15F	GATE VALVE, 12"	Yes	EA	10	$1,000.00	$10,000.00					8	$8,000.00		
1405	15F	TAPPING SLEEVE AND VALVE ASSEMBLY, 8 IN X 8 IN	Yes	EA	1	$3,000.00	$3,000.00								
1410	15F	TAPPING SLEEVE AND VALVE ASSEMBLY, 10 IN X 10 IN	Yes	EA	1	$4,200.00	$4,200.00								
1415	15F	WET CUT-INS, ALL DEPTHS - 10"	Yes	EA	1	$2,100.00	$2,100.00								
1420	15F	WET CUT-INS, ALL DEPTHS - 8"	Yes	EA	2	$2,000.00	$4,000.00			3	$6,000.00				
1430	15H	SALVAGE EXISTING FIRE HYDRANTS	Yes	EA	1	$150.00	$150.00	4	$600.00						
1450	15I	RELOCATE EXISTING METER, 3/4" TO 1"	Yes	EA	1	$2,200.00	$2,200.00								
1455	15I	CHANGE OUT EXISTING METER, 5/8" TO 3/4" LABOR AND EQUIPMENT	Yes	EA	12	$0.01	$0.12								
1460	15P	HOUSE CONNECTION, 6" PVC	Yes	LF	60	$25.00	$1,500.00								
1465	15P	BLDG SERVICE CLEANOUTS CONNECTION, 6" PVC	Yes	EA	3	$300.00	$900.00								
		ITEMS TO BE USED AS DIRECTED BY THE ENGINEER													
1470	222-1003	AGGREGATE DRAINAGE COURSE, TP 3	No	TN	1000	$24.00	$24,000.00								
1475	627-1180	ADDITIONAL MSE BACKFILL	No	CY	2000	$30.00	$60,000.00								
1480	611-3010	RECONST DROP INLET, GROUP 1	Yes	EA	1	$1,590.00	$1,590.00								
1485	150-4000	PLASTIC TRAFFIC BARRELS - PERMANENT	Yes	EA	40	$110.00	$4,400.00								
1490	150-4010	TYPE 3 BARRICADE - PERMANENT	No	EA	24	$450.00	$10,800.00								
1495		EARLY CONTRACT COMPLETION (SPECIAL PROVISION 108)	Yes	DAY	200	$2,500.00	$500,000.00								
1500	668-1110	CATCH BASIN, GP 1, ADDL DEPTH	Yes	LF	4	$400.00	$1,600.00								

								PA #13 December-08		PA #14 January-09		PA #15 February-09		PA #16 March-09	
Item #	GDOT #	Description	Mat'l Cert.	Units	Bid Quantity	Unit Price	Bid Price	PA Units	PA Price	PA Units	PA Price	PA Units	PA Price	PA Units	PA Price
1505	603-2060	STN DUMPED RIP RAP, TP 1, 60 IN	Yes	SY	650	$36.00	$23,400.00								
S1001		MATERIALS ALLOWANCE FOR 1105, 1110, AND 1230	N/A	DOLLAR		$1.00		-9999.005	-$9,999.01					49999.11738	-$49,999.12
S1002		MATERIALS ALLOWANCE FOR 1080 AND 1210	N/A	DOLLAR		$1.00				###########	($346,752.60)				
S1003	Spec 400	ASPHALT CEMENT INDEX PRICE ADJUSTMENT	N/A	DOLLAR		$1.00									
S1004		MATERIALS ALLOWANCE FOR 1340, 1345, 1350	N/A	DOLLAR		$1.00									
C1001	004-0022	ASBESTOS REMOVAL	N/A	LUMP	1	$59,900.00	$59,900.00								
S1005	Spec 501.5.0	FILLER CONCRETE AA	Yes	CY		$234.00									
C1002	441-3999	CONCRETE V-GUTTER	Yes	LF	1600	$22.50	$36,000.00								
C1003	004-0012	GA D-33 V-INLET	Yes	EA	10	$2,312.00	$23,120.00								
C1004	682-6540	FIBERGLASS CONDUIT 4 IN INCL. ACCESSORIES	Yes	LF	240	$40.00	$9,600.00								
C1005	004-0018	10 IN STEEL CASING	No	LF	80	$35.50	$2,840.00								
C1006	004-0022	EXTRA WORK - TREE REMOVAL	Yes	LUMP	1	$1,800.00	$1,800.00								
C1007	004-0022	EXTRA WORK - RELOCATE 6 IN D.I.P. SEWER FORCE MAIN INCLUDING TIE INS, SERVICES, AND MATERIALS	Yes	LUMP	1	$13,300.00	$13,300.00								
C1008	550-2300	SIDE DRAIN PIPE 30 IN H 1-10	Yes	LF	100	$47.00	$4,700.00								
C1009	550-3630	SAFETY END SECTION 30 IN: SIDE DRAIN 6:1 SLOPE	Yes	EA	4	$2,175.00	$8,700.00								
S1006	Spec 400 402-3130	RECYCLED ASPH CONC 12.5 MM SUPERPAVE, GP 2 ONLY, INCL BITUM MATL & H LIME - @ PAY FACTOR FOR JULY 2009	Yes	TN		$39.00									
C2001	643-1152	CH LK FENCE, ZC COAT, 6 FT, 9 GA	Yes	LF	627.75	$18.50	$11,613.38								
C2002	004-0012	EXTRA WORK - GALV SLEEVES, 12 IN X 4 IN	Yes	EA	32	$14.10	$451.20								
C2003	004-0022	EXTRA WORK - STRUCTURE REMOVAL AT STA. 325+50	Yes	LS	1	$9,000.00	$9,000.00								
C2004	004-0022	EXTRA WORK - REMOVE AND REPLACE GUARDRAIL, GRADING, DRESSING AND GRASSING FOR SERVICE DRIVE DITCH	Yes	LS	1	$13,995.00	$13,995.00								
C2005	004-0022	EXTRA WORK - REMOVE AND REPLACE CONCRETE ISLAND, INCL. PVC PIPES FOR DRAINAGE	Yes	LS	1	$7,500.00	$7,500.00								
C2006	004-0022	EXTRA WORK - DRIVEWAY REMOVAL, GRADING, DRESSING AND GRASSING ON SERVICE DRIVE	Yes	LS	1	$5,100.00	$5,100.00								
C2007	004-0012	EXTRA WORK - LEYLAND CYPRESS TREES	Yes	EA	56	$130.00	$7,280.00								
C2008	004-0022	EXTRA WORK - GRADING AND GRASSING BACK SLOPE AND DITCH ON NEW HOPE RD	Yes	LS	1	$5,500.00	$5,500.00								
C2009	004-0022	EXTRA WORK - GRADE DITCH BEYOND PROJECT LIMITS	Yes	LS	1	$3,250.00	$3,250.00								
C2010	004-0022	EXTRA WORK - ASBESTOS REMOVAL, FIELD OFFICE SITE	Yes	LS	1	$14,870.00	$14,870.00								
						TOTAL CONTRACT TO DATE			$370,239.81		$277,510.72		$458,753.03		$411,190.14
						LESS RETAINAGE			$18,511.99		$13,875.54		$22,937.65		$20,559.51
						TOTAL AMOUNT DUE:			$351,727.82		$263,635.18		$435,815.38		$390,630.63

CALENDAR DAYS CHARGED	31	31	28	31
CALENDAR DAYS REMAINING	605	574	546	515

JOB #:	F-0270-01
PROJECT:	Sugarloaf Parkway Extension
PROJECT ENGINEER:	Thomas Clausen / Francis Mouafong
CONTRACT PRICE:	$22,819,806.92

								PA #17 April-09		PA #18 May-09		PA #19 June-09		PA #20 July-09	
Item #	GDOT #	Description	Mat'l Cert.	Units	Bid Quantity	Unit Price	Bid Price	PA Units	PA Price	PA Units	PA Price	PA Units	PA Price	PA Units	PA Price
5	150-1000	TRAFFIC CONTROL - PROJECT NO. F-0270-01	Yes	LS	1	$130,960.00	$130,960.00	0.02	$2,619.20	0.02	$2,619.20	0.05	$6,548.00	0.07	$9,167.20
10	150-3200	TEMPORARY TRAFFIC STRIPE TAPE	Yes	LF	16259	$3.30	$53,654.70								
15	153-1300	FIELD ENGINEERS OFFICE, TP 3	Yes	EA	1	$112,300.00	$112,300.00								
20	161-1000	EROSION CONTROL - PROJECT NO. F-0270-01	Yes	LS	1	$59,400.00	$59,400.00	0.02	$1,188.00	0.02	$1,188.00	0.05	$2,970.00	0.07	$4,158.00
25	162-1300A	EROSION CONTROL CHECK DAMS - TP HAYBALE	Yes	EA	170	$290.00	$49,300.00	2.5	$725.00	9.75	$2,827.50	2	$580.00	4	$1,160.00
30	162-1300B	EROSION CONTROL CHECK DAMS - TP STONE	Yes	EA	4	$290.00	$1,160.00	2	$580.00	2.25	$652.50				
35	163-0232	TEMPORARY GRASSING	Yes	LB	5000	$0.71	$3,550.00	100	$71.00						
40	163-0240	MULCH	Yes	TN	916	$199.00	$182,284.00	25.8	$5,134.20			159.62	$31,764.38	10.72	$2,133.28
45	163-0300	CONSTRUCTION EXIT	Yes	EA	6	$1,540.00	$9,240.00								
50	163-0509	CONSTRUCT, MAINT & REMOVE SILT CONTROL GATE, TP 3	Yes	EA	8	$600.00	$4,800.00								
55	163-0522	CONSTRUCT, MAINT & REMOVE TEMPORARY PIPE SLOPE DRAIN	Yes	LF	900	$20.00	$18,000.00	20	$400.00			30	$600.00	185	$3,700.00
65	163-0532A	CONSTRUCT, MAINT & REMOVE SEDIMENT BASIN, TP 1, STA 278+38	Yes	EA	1	$19,500.00	$19,500.00								
70	163-0532B	CONSTRUCT, MAINT & REMOVE SEDIMENT BASIN, TP 1, STA 292+75	Yes	EA	1	$10,000.00	$10,000.00								
75	163-0532C	CONSTRUCT, MAINT AND REMOVE SEDIMENT BASIN, TP 1, STA 78+52	Yes	EA	1	$13,000.00	$13,000.00			1	$13,000.00				
80	163-0532D	CONSTRUCT, MAINT AND REMOVE SEDIMENT BASIN, TP 1, STA 85+50	Yes	EA	1	$13,000.00	$13,000.00			1	$13,000.00				
85	163-0535A	CONSTRUCT AND MAINT SEDIMENT BASIN, TP 1, STA 235+50, LT	Yes	EA	1	$24,000.00	$24,000.00								
90	163-0535B	CONSTRUCT AND MAINT SEDIMENT BASIN, TP 1, STA 246+50 LT	Yes	EA	1	$30,000.00	$30,000.00								
95	163-0535C	CONSTRUCT AND MAINT SEDIMENT BASIN, TP 1, STA 261+50 RT	Yes	EA	1	$65,000.00	$65,000.00								
100	163-0535D	CONSTRUCT AND MAINT SEDIMENT BASIN, TP 1, STA 276+50 LT	Yes	EA	1	$99,000.00	$99,000.00			0.75	$74,250.00				
105	163-0535E	CONSTRUCT AND MAINT SEDIMENT BASIN, TP 1, STA 281+50 RT	Yes	EA	1	$69,000.00	$69,000.00								
110	163-0535F	CONSTRUCT AND MAINT SEDIMENT BASIN, TP 1, STA 342+50 LT	Yes	EA	1	$133,000.00	$133,000.00			0.25	$33,250.00				
115	163-0535G	CONSTRUCT AND MAINT SEDIMENT BASIN, TP 1, STA 71+50 LT	Yes	EA	1	$33,000.00	$33,000.00								
130	163-0551	CONSTRUCT, MAINT & REMOVE INLET SEDIMENT TRAP	Yes	EA	38	$440.00	$16,720.00	2.25	$990.00			4	$1,760.00	9.25	$4,070.00
135	163-2100	CONSTRUCT, MAINT & REMOVE TEMPORARY DITCH CHECKS-TP C SILT FENCE	Yes	EA	168	$175.00	$29,400.00	6.25	$1,093.75	9.5	$1,662.50	1	$175.00	28.5	$4,987.50
140	171-0010	TEMPORARY SILT FENCE, TYPE A	Yes	LF	1300	$4.00	$5,200.00								

								PA #17 April-09		PA #18 May-09		PA #19 June-09		PA #20 July-09	
Item #	GDOT #	Description	Mat'l Cert.	Units	Bid Quantity	Unit Price	Bid Price	PA Units	PA Price	PA Units	PA Price	PA Units	PA Price	PA Units	PA Price
145	171-0030	TEMPORARY SILT FENCE, TYPE C	Yes	LF	49100	$5.50	$270,050.00	201.75	$1,109.63	93	$511.50			1487.25	$8,179.88
150	201-1500	CLEARING AND GRUBBING - PROJECT NO. F-0270-01	Yes	LS	1	$3,237,279.00	$3,237,279.00								
155	205-0001	UNCLASS EXCAVATION	Yes	CY	752168	$2.80	$2,106,070.40	11056.87	$30,959.24	10831.22	$30,327.42	8273.84	$23,166.75	9402.1	$26,325.88
160	207-0203	FOUNDATION BACKFILL MATERIAL, TP II	Yes	CY	1481	$45.00	$66,645.00	270.56	$12,175.20			3.33	$149.85		
165	207-2003	IMPERFECT TRENCH BACKFILL MATL, TP III	Yes	CY	200	$45.00	$9,000.00								
170	210-0250	UNDERCUT EXCAVATION (PER SPEC 210.5C)	Yes	CY	750	$7.50	$5,625.00								
175	310-1101	GR AGGR BASE CRS, INCL MATL	Yes	TN	106790	$8.50	$907,715.00	4266.06	$36,261.51	16287.69	$138,445.37	7348.29	$62,460.47	11116.16	$94,487.36
180	318-3000	AGGREGATE SURFACE COURSE	Yes	TN	5000	$8.50	$42,500.00								
185	402-1802	RECYCLED ASPH CONC PATCHING, INCL BITUM MATL & H LIME	Yes	TN	300	$115.00	$34,500.00								
190	402-1812	RECYCLED ASPH CONC LEVELING, INCL BITUM MATL & H LIME	Yes	TN	2500	$73.50	$183,750.00							19.08	$1,402.38
195	402-3121	RECYCLED ASPH CONC 25 MM SUPERPAVE, GP 1 OR 2, INCL BITUM MATL & H LIME	Yes	TN	19900	$59.00	$1,174,100.00					11775.7	$694,766.30		
200	402-3190	RECYCLED ASPH CONC 19 MM SUPERPAVE, GP 1 OR 2, INCL BITUM MATL & H LIME	Yes	TN	20059	$61.00	$1,223,599.00					8215.04	$501,117.44	8169.11	$498,315.71
205	402-4510	RECYCLED ASPH CONC 12.5 MM SUPERPAVE, GP 2 ONLY, INCL POLYMER-MODIFIED BITUM MATL & H LIME	Yes	TN	14028	$64.00	$897,792.00							5161.93	$330,363.52
210	413-1000	BITUM TACK COAT	Yes	GL	8235	$2.35	$19,352.25					2770.94	$6,511.71	4729.21	$11,113.64
215	432-5010	MILL ASPH CONC PVMT, VARIABLE DEPTH	Yes	SY	5000	$5.25	$26,250.00								
220	433-1200	REINF CONC APPROACH SLAB, INCL SLOPED EDGE	Yes	SY	3183	$147.00	$467,901.00	283.33	$41,649.51	1028.31	$151,161.57	1354.79	$199,154.13	519.9	$76,425.30
225	441-0004	CONC SLOPE PAVEMENT, 4 IN	Yes	SY	2460	$25.43	$62,557.80								
230	441-0006	CONC SLOPE PAVEMENT, 6 IN	Yes	SY	3318	$32.38	$107,436.84								
235	441-0016	DRIVEWAY CONC, 6 IN TK	Yes	SY	361	$29.15	$10,523.15							229.89	$6,701.29
240	441-0018	DRIVEWAY CONC, 8 IN TK	No	SY	194	$32.25	$6,256.50								
245	441-0050	CONC SLOPE DRAIN	No	SY	4	$80.00	$320.00								
250	441-0104	CONC SIDEWALK, 4 IN	Yes	SY	1006	$38.00	$38,228.00							8.55	$324.90
255	441-0204	PLAIN CONC DITCH PAVING, 4 IN	Yes	SY	14200	$37.00	$525,400.00	947.59	$35,060.83	2539.27	$93,952.99	1276.51	$47,230.87	2166.69	$80,167.53
260	441-0303	CONC SPILLWAY, TP 3	Yes	EA	4	$1,525.00	$6,100.00							4	$6,100.00
265	441-0740	CONC MEDIAN, 4 IN	Yes	SY	20	$28.00	$560.00								
270	441-0748	CONC MEDIAN, 6 IN	Yes	SY	5590	$30.00	$167,700.00					1376.49	$41,294.70	35	$1,050.00
275	441-0754	CONC MEDIAN 7 1/2 IN	Yes	SY	3330	$33.00	$109,890.00							23.3	$768.90
280	441-4020	CONC VALLEY GUTTER, 6 IN	Yes	SY	234	$32.45	$7,593.30							18.18	$589.94
285	441-4030	CONC VALLEY GUTTER, 8 IN	No	SY	128	$37.15	$4,755.20								
290	441-6216	CONC CURB & GUTTER, 8 IN X 24 IN, TP 2	Yes	LF	1238	$12.57	$15,561.66					836	$10,508.52	37.42	$470.37
295	441-6222	CONC CURB & GUTTER, 8 IN X 30 IN, TP 2	Yes	LF	2174	$12.85	$27,935.90					958.51	$12,316.85		
300	441-6740	CONC CURB & GUTTER, 8 IN X 30 IN, TP 7	Yes	LF	2516	$12.97	$32,632.52			1676.9	$21,749.39				
305	444-1000	SAWED JOINTS IN EXIST PAVEMENTS - PCC	Yes	LF	331	$5.00	$1,655.00								
310	500-3101A	CLASS A CONCRETE	Yes	CY	992	$465.00	$461,280.00								
315	500-3800	CLASS A CONCRETE, INCL REINF STEEL	No	CY	26	$790.00	$20,540.00								
320	500-3900	CLASS B CONCRETE, INCL REINF STEEL	No	CY	29	$970.00	$28,130.00								
325	500-9999	CLASS B CONCRETE, BASE OR PVMT WIDENING	Yes	CY	500	$191.00	$95,500.00					0.54	$103.14		
330	511-1000A	BAR REINF STEEL	Yes	LB	131671	$0.75	$98,753.25								
335	550-1180	STORM DRAIN PIPE, 18 IN, H 1-10	Yes	LF	4226	$39.00	$164,814.00	89.5	$3,490.50						

								PA #17 April-09		PA #18 May-09		PA #19 June-09		PA #20 July-09	
Item #	GDOT #	Description	Mat'l Cert.	Units	Bid Quantity	Unit Price	Bid Price	PA Units	PA Price	PA Units	PA Price	PA Units	PA Price	PA Units	PA Price
340	550-1181	STORM DRAIN PIPE, 18 IN, H 10-15	Yes	LF	167	$39.00	$6,513.00								
345	550-1240	STORM DRAIN PIPE, 24 IN, H 1-10	Yes	LF	2260	$46.00	$103,960.00	284.4	$13,082.40						
350	550-1241	STORM DRAIN PIPE, 24 IN, H 10-15	No	LF	136	$46.00	$6,256.00								
355	550-1242	STORM DRAIN PIPE, 24 IN, H 15-20	Yes	LF	122	$49.00	$5,978.00								
360	550-1243	STORM DRAIN PIPE, 24 IN, H 20-25	Yes	LF	112	$54.00	$6,048.00								
365	550-1244	STORM DRAIN PIPE, 24 IN, H 25-30	Yes	LF	42	$54.00	$2,268.00								
370	550-1300	STORM DRAIN PIPE, 30 IN, H 1-10	Yes	LF	190	$56.00	$10,640.00			80	$4,480.00				
375	550-1301	STORM DRAIN PIPE, 30 IN, H 10-15	Yes	LF	104	$56.00	$5,824.00								
380	550-1302	STORM DRAIN PIPE, 30 IN, H 15-20	Yes	LF	120	$61.00	$7,320.00								
385	550-1303	STORM DRAIN PIPE, 30 IN, H 20-25	No	LF	121	$68.00	$8,228.00								
390	550-1304	STORM DRAIN PIPE, 30 IN, H 25-30	No	LF	108	$68.00	$7,344.00								
395	550-1360	STORM DRAIN PIPE, 36 IN, H 1-10	Yes	LF	1325	$69.00	$91,425.00	452.9	$31,250.10						
400	550-1361	STORM DRAIN PIPE, 36 IN, H 10-15	No	LF	57	$69.00	$3,933.00								
405	550-1362	STORM DRAIN PIPE, 36 IN, H 15-20	No	LF	53	$75.00	$3,975.00								
410	550-1363	STORM DRAIN PIPE, 36 IN, H 20-25	No	LF	115	$84.00	$9,660.00								
415	550-1364	STORM DRAIN PIPE, 36 IN, H 25-30	No	LF	58	$84.00	$4,872.00								
420	550-1420	STORM DRAIN PIPE, 42 IN, H 1-10	Yes	LF	398	$81.00	$32,238.00								
425	550-1421	STORM DRAIN PIPE, 42 IN, H 10-15	No	LF	168	$81.00	$13,608.00								
430	550-1422	STORM DRAIN PIPE, 42 IN, H 15-20	Yes	LF	42	$88.00	$3,696.00								
435	550-1423	STORM DRAIN PIPE, 42 IN, H 20-25	Yes	LF	137	$112.00	$15,344.00								
440	550-2180	SIDE DRAIN PIPE, 18 IN, H 1-10	Yes	LF	471	$39.00	$18,369.00			40	$1,560.00			200	$7,800.00
445	550-2240	SIDE DRAIN PIPE, 24 IN, H 1-10	Yes	LF	141	$46.00	$6,486.00								
450	550-3618	SAFETY END SECTION, 18 IN, SIDE DRAIN, 6:1 SLOPE	Yes	EA	26	$750.00	$19,500.00			2	$1,500.00			10	$7,500.00
455	550-3624	SAFETY END SECTION, 24 IN, SIDE DRAIN, 6:1 SLOPE	Yes	EA	47	$975.00	$45,825.00								
460	550-4218	FLARED END SECTION, 18 IN, STORM DRAIN	Yes	EA	12	$675.00	$8,100.00			3	$2,025.00				
465	550-4224	FLARED END SECTION, 24 IN, STORM DRAIN	Yes	EA	7	$790.00	$5,530.00	1	$790.00						
470	550-4230	FLARED END SECTION, 30 IN, STORM DRAIN	Yes	EA	1	$980.00	$980.00			4	$3,920.00				
475	550-4236	FLARED END SECTION, 36 IN, STORM DRAIN	Yes	EA	2	$1,350.00	$2,700.00			2	$2,700.00				
480	550-4242	FLARED END SECTION, 42 IN, STORM DRAIN	Yes	EA	6	$1,530.00	$9,180.00								
485	573-2006	UNDERDRAIN PIPE INCL DRAINAGE AGGR, 6 IN	Yes	LF	1000	$20.00	$20,000.00			801.12	$16,022.40				
490	576-1018	SLOPE DRAIN PIPE, 18 IN	Yes	LF	241	$39.00	$9,399.00								
495	576-1024	SLOPE DRAIN PIPE, 24 IN	Yes	LF	107	$46.00	$4,922.00								
500	576-1036	SLOPE DRAIN PIPE, 36 IN	Yes	LF	261	$69.00	$18,009.00								
505	600-0001	FLOWABLE FILL	No	CY	10	$350.00	$3,500.00								
510	603-2030	STN DUMPED RIP RAP, TP 1, 30 IN	Yes	SY	1248	$23.00	$28,704.00								
515	603-2181	STN DUMPED RIP RAP, TP 3, 18 IN	Yes	SY	828	$17.00	$14,076.00					429.7	$7,304.90		
520	603-6008	SAND-CEMENT BAG RIP RAP, 8 IN	No	SY	3	$150.00	$450.00								

								PA #17 April-09		PA #18 May-09		PA #19 June-09		PA #20 July-09	
Item #	GDOT #	Description	Mat'l Cert.	Units	Bid Quantity	Unit Price	Bid Price	PA Units	PA Price	PA Units	PA Price	PA Units	PA Price	PA Units	PA Price
525	603-7000	PLASTIC FILTER FABRIC	Yes	SY	2076	$5.00	$10,380.00					429.7	$2,148.50		
530	610-9000	REM SIGN, STA 221+63 RT	Yes	LS	1	$250.00	$250.00								
535	611-3000	RECONST CATCH BASIN, GROUP 1	Yes	EA	2	$1,590.00	$3,180.00								
540	611-3100	RECONST JUNCTION BOX	No	EA	1	$1,590.00	$1,590.00								
545	611-5550	RESET SIGN STA 221+63 RT	Yes	LS	1	$250.00	$250.00								
550	611-8040	ADJUST DROP INLET TO GRADE	No	EA	1	$1,590.00	$1,590.00								
555	622-1033	PRECAST CONCRETE MEDIAN BARRIER, METHOD NO. 3	Yes	LF	1000	$44.00	$44,000.00								
560	634-1200	RIGHT OF WAY MARKERS	Yes	EA	85	$95.00	$8,075.00								
565	635-1000	BARRICADES	Yes	LF	156	$96.00	$14,976.00								
570	636-1020	HIGHWAY SIGNS, TP 1 MATL, REFL SHEETING, TP 3	Yes	SF	324	$17.45	$5,653.80								
575	636-1029	HIGHWAY SIGNS, TP 2 MATL, REFL SHEETING, TP 3	Yes	SF	194	$17.60	$3,414.40								
580	636-1031	HIGHWAY SIGNS, TP 1 MATL, REFL SHEETING, TP 6	Yes	SF	281	$18.68	$5,249.08								
585	636-1032	HIGHWAY SIGNS, TP 2 MATL, REFL SHEETING, TP 6	Yes	SF	92	$19.33	$1,778.36								
590	636-1033	HIGHWAY SIGNS, TP 1 MATL, REFL SHEETING, TP 9	Yes	SF	12	$19.33	$231.96								
595	636-2020	GALV STEEL POSTS, TP2	No	LF	220	$6.75	$1,485.00								
600	636-2030	GALV STEEL POSTS, TP3	Yes	LF	1339	$6.75	$9,038.25								
605	636-2070	GALV STEEL POSTS, TP7	Yes	LF	208	$7.00	$1,456.00								
610	636-5030	DELINEATOR, TYPE 3	Yes	EA	12	$39.00	$468.00								
615	641-1100	GUARDRAIL, TP T	Yes	LF	294	$63.00	$18,522.00								
620	641-1200	GUARDRAIL, TP W	Yes	LF	12050	$14.89	$179,424.50							4176.4	$62,186.60
625	641-5001	GUARDRAIL ANCH, TP 1	Yes	EA	17	$548.00	$9,316.00							6	$3,288.00
630	641-5012	GUARDRAIL ANCH, TP 12	Yes	EA	30	$1,539.00	$46,170.00							6	$9,234.00
635	643-0010	FIELD FENCE WOVEN WIRE	Yes	LF	20250	$5.10	$103,275.00								
640	643-2162	CH LINK FENCE W/EXT ARMS & BARBED WIRE, ZC COAT, 8 FT, 9 GA	Yes	LF	9400	$16.15	$151,810.00								
645	643-8000	GATE, FIELD FENCE - 12' WIDE	Yes	EA	16	$550.00	$8,800.00								
650	643-8010	GATE, CHAIN LINK ZC COAT - 20' WIDE, 8 FT, 9 GA	Yes	EA	8	$1,485.00	$11,880.00								
655	643-8040	GATE, WOVEN WIRE - 20' WIDE	No	EA	2	$700.00	$1,400.00								
660	643-8200	BARRIER FENCE (ORANGE), 4 FT	Yes	LF	7800	$4.00	$31,200.00								
665	652-0094	PAVEMENT MARKING, SYMBOL, TP 4	Yes	EA	2	$100.00	$200.00								
670	652-5301	SOLID TRAF STRIPE, 6 IN, WHITE	No	LF	877	$0.26	$228.02								
675	652-5451	SOLID TRAFFIC STRIPE, 5 IN, WHITE	No	LF	77	$0.26	$20.02								
680	652-6301	SKIP TRAF STRIPE, 6 IN, WHITE	No	GLF	425	$0.20	$85.00								
685	652-6501	SKIP TRAF STRIPE, 5 IN, WHITE	No	GLF	425	$0.20	$85.00								
690	653-0120	THERMOPLASTIC PAVEMENT MARKING, ARROW, TP 2	Yes	EA	92	$60.00	$5,520.00								
695	653-0160	THERMOPLASTIC PAVEMENT MARKING, ARROW, TP 6	Yes	EA	2	$75.00	$150.00								
700	653-0170	THERMOPLASTIC PAVEMENT MARKING, ARROW, TP 7	Yes	EA	2	$75.00	$150.00								
705	653-0210	THERMOPLASTIC PAVEMENT MARKING, WORD, TP 1	Yes	EA	28	$100.00	$2,800.00								
710	653-1501	THERMOPLASTIC SOLID TRAFFIC STRIPE, 5 IN, WHITE	Yes	LF	58829	$0.26	$15,295.54								
715	653-1502	THERMOPLASTIC SOLID TRAFFIC STRIPE, 5 IN, YELLOW	Yes	LF	37792	$0.26	$9,825.92								
720	653-1504	THERMOPLASTIC SOLID TRAFFIC STRIPE, 12 IN, WHITE	No	LF	5500	$2.00	$11,000.00								
725	653-1604	THERMOPLASTIC SOLID TRAFFIC STRIPE, 18 IN, WHITE	Yes	LF	142	$3.00	$426.00								
730	653-1704	THERMOPLASTIC SOLID TRAFFIC STRIPE, 24 IN, WHITE	Yes	LF	347	$4.00	$1,388.00								

								PA #17 April-09		PA #18 May-09		PA #19 June-09		PA #20 July-09	
Item #	GDOT #	Description	Mat'l Cert.	Units	Bid Quantity	Unit Price	Bid Price	PA Units	PA Price	PA Units	PA Price	PA Units	PA Price	PA Units	PA Price
735	653-1804	THERMOPLASTIC SOLID TRAFFIC STRIPE, 8 IN, WHITE	Yes	LF	2322	$2.00	$4,644.00								
740	653-1810	THERMOPLASTIC SOLID TRAFFIC STRIPE, 10 IN, WHITE	Yes	LF	700	$1.00	$700.00								
745	653-3501	THERMOPLASTIC SKIP TRAFFIC STRIPE, 5 IN, WHITE	Yes	GLF	29040	$0.20	$5,808.00								
750	653-6004	THERMOPLASTIC TRAFFIC STRIPE, WHITE	Yes	SY	1758	$3.00	$5,274.00								
755	653-6006	THERMOPLASTIC TRAFFIC STRIPE, YELLOW	Yes	SY	2068	$3.00	$6,204.00								
760	654-1001	RAISED PVMT MARKERS, TP 1	Yes	EA	435	$3.25	$1,413.75								
765	654-1003	RAISED PVMT MARKERS, TP 3	Yes	EA	733	$3.25	$2,382.25								
770	657-1244	PREFORMED PLASTIC SOLID PVMT MKG, 24 IN, WHITE, TP PB	Yes	LF	76	$20.00	$1,520.00								
775	657-3085	PREFORMED PLASTIC SKIP PVMT MKG, 8 IN, CONTRAST (BLACK-WHITE), TP PB	Yes	GLF	1220	$6.00	$7,320.00								
780	657-5000	PREFORMED PLASTIC PAVEMENT MARKING, WHITE, TP PB	Yes	SY	311	$20.00	$6,220.00								
785	657-5014	PREFORMED PLASTIC PVMT MKG, WORDS AND/OR SYM, WHITE, TP PB	No	EA	2	$500.00	$1,000.00								
790	657-5016	PREFORMED PLASTIC PVMT MKG, WORDS AND/OR SYM, ARROW TP1, WHITE, TP PB	No	EA	2	$500.00	$1,000.00								
795	657-5017	PREFORMED PLASTIC PVMT MKG, WORDS AND/OR SYM, ARROW TP2, WHITE, TP PB	Yes	EA	2	$500.00	$1,000.00								
800	657-6085	PREFORMED PLASTIC SOLID PVMT MKG, 8 IN, CONTRAST (BLACK-YELLOW), TP PB	Yes	LF	370	$6.00	$2,220.00								
805	668-1100	CATCH BASIN, GROUP 1	Yes	EA	18	$2,485.00	$44,730.00			1.5	$3,727.50				
810	668-2100	DROP INLET, GROUP 1	Yes	EA	38	$1,740.00	$66,120.00			6.5	$11,310.00				
815	668-2110	DROP INLET, GROUP 1, ADDL DEPTH	Yes	LF	54	$220.00	$11,880.00								
820	668-2200	DROP INLET, GROUP 2	Yes	EA	3	$2,985.00	$8,955.00								
825	668-2210	DROP INLET, GROUP 2, ADDL DEPTH	Yes	LF	19	$300.00	$5,700.00								
830	668-4300	STORM SEWER MANHOLE, TP 1	Yes	EA	6	$2,985.00	$17,910.00								
835	668-4311	STORM SEWER MANHOLE, TP 1, ADDL DEPTH, CL 1	Yes	LF	12	$300.00	$3,600.00								
840	668-4312	STORM SEWER MANHOLE, TP 1, ADDL DEPTH, CL 2	Yes	LF	9	$300.00	$2,700.00								
845	700-6910	PERMANENT GRASSING	Yes	AC	76	$800.00	$60,800.00			2.28	$1,824.00	3.32	$2,656.00	7.36	$5,888.00
850	700-7000	AGRICULTURAL LIME	Yes	TN	76	$78.00	$5,928.00			0.64	$49.92	0.92	$71.76	1.12	$87.36
855	700-7010	LIQUID LIME	Yes	GL	190	$13.00	$2,470.00			5	$65.00	7.5	$97.50		
860	700-8000	FERTILIZER, MIXED GRADE	Yes	TN	11	$320.00	$3,520.00	0.15	$48.00	0.93	$297.60	1.26	$403.20	0.95	$304.00
865	700-8100	FERTILIZER NITROGEN CONTENT	No	LB	3800	$1.48	$5,624.00								
870	716-1000	EROSION CONTROL MATS, WATERWAYS	Yes	SY	12300	$1.95	$23,985.00								
875	716-2000	EROSION CONTROL MATS, SLOPES	Yes	SY	40000	$0.80	$32,000.00			9719.19	$7,775.35	16068.84	$12,855.07	3532.55	$2,826.04
880	636-1041	HIGHWAY SIGNS, TP 2 MATL, REFL SHEETING, TP 9	Yes	SF	42	$52.50	$2,205.00								
885	639-4004	STRAIN POLE, TYPE IV	Yes	EA	2	$6,215.00	$12,430.00								
890	639-4014	STRAIN POLE, TYPE IV, INCL LUMINAIRE ARM	Yes	EA	2	$6,945.00	$13,890.00								
895	647-1000A	TRAFFIC SIGNAL INSTALLATION NO. 1	Yes	LS	1	$44,230.00	$44,230.00								
900	647-1000B	TRAFFIC SIGNAL INSTALLATION NO. 2	Yes	LS	1	$79,675.00	$79,675.00								
905	647-2170	PULLBOX, PB-7	Yes	EA	13	$3,020.00	$39,260.00								

								PA #17 April-09		PA #18 May-09		PA #19 June-09		PA #20 July-09	
Item #	GDOT #	Description	Mat'l Cert.	Units	Bid Quantity	Unit Price	Bid Price	PA Units	PA Price	PA Units	PA Price	PA Units	PA Price	PA Units	PA Price
910	682-9028	ELECTRICAL COMMUNICATION BOX, TYPE 5	No	EA	1	$7,125.00	$7,125.00								
915	682-6231	CONDUIT, NONMETAL, TP 3, 1 1/4 IN	Yes	LF	38700	$5.75	$222,525.00								
920	935-1113	OUTSIDE PLANT FIBER OPTIC CABLE, LOOSE TUBE, SINGLE MODE, 24 FIBER	Yes	LF	12900	$4.95	$63,855.00								
925	935-1511	OUTSIDE PLANT FIBER OPTIC CABLE, DROP, SINGLE MODE, 6 FIBER	Yes	LF	30	$4.00	$120.00								
930	935-3103	FIBER OPTIC CLOSURE, UNDERGROUND, 24 FIBER	Yes	EA	1	$675.00	$675.00								
935	935-4010	FIBER OPTIC SPLICE, FUSION	Yes	EA	1	$80.00	$80.00								
940	935-8000A	TESTING - FIBER OPTIC SYSTEM - TRAFFIC SIGNAL INSTALLATION NO. 1	Yes	LS	1	$6,000.00	$6,000.00								
945	935-8000B	TESTING - FIBER OPTIC SYSTEM - TRAFFIC SIGNAL INSTALLATION NO. 2	Yes	LS	1	$6,000.00	$6,000.00								
950	500-3201	CLASS B CONCRETE, RETAINING WALL	Yes	CY	43	$700.00	$30,100.00								
955	515-2020	GALV STEEL PIPE HANDRAIL, 2 IN, ROUND	Yes	LF	149	$38.00	$5,662.00								
960	627-1000A	MSE WALL FACE, 0-10 FT HT, WALL NO. 2	Yes	SF	833	$56.00	$46,648.00								
965	627-1010A	MSE WALL FACE, 10-20 FT HT, WALL NO. 2	Yes	SF	311	$56.00	$17,416.00								
970	627-1100A	COPING A - WALL NO. 2	Yes	LF	108	$65.00	$7,020.00								
975	643-1133A	CH LK FENCE, ZC COAT, 4 FT, 11 GA	No	LF	108	$14.00	$1,512.00								
980	621-4086B	CONCRETE SIDE BARRIER, TP 7WS	Yes	LF	593	$63.50	$37,655.50								
985	621-6013B	CONCRETE SIDE BARRIER, TP 7-TS	Yes	LF	15	$285.00	$4,275.00								
990	621-6211A	CONCRETE SIDE BARRIER, TP 6-SA	Yes	LF	45	$560.00	$25,200.00								
995	627-1000D	MSE WALL FACE, 0-10 FT HT, WALL NO. 5	Yes	SF	4367	$52.00	$227,084.00								
1000	627-1010D	MSE WALL FACE, 10-20 FT HT, WALL NO. 5	Yes	SF	5053	$52.00	$262,756.00								
1005	627-1020C	MSE WALL FACE, 20-30 FT HT, WALL NO. 5	Yes	SF	3289	$52.00	$171,028.00								
1010	627-1100D	COPING A - WALL NO. 5	Yes	LF	593	$65.00	$38,545.00								
1015	643-1133C	CH LK FENCE, ZC COAT, 4 FT, 11 GA	Yes	LF	310	$14.00	$4,340.00								
1020	621-4086C	CONCRETE SIDE BARRIER, TP 7WS	Yes	LF	809	$63.50	$51,371.50								
1025	621-6013C	CONCRETE SIDE BARRIER, TP 7-TS	Yes	LF	15	$285.00	$4,275.00								
1030	621-6211B	CONCRETE SIDE BARRIER, TYPE 6-SA	No	LF	15	$560.00	$8,400.00								
1035	627-1000E	MSE WALL FACE, 0-10 FT HT, WALL NO. 6	Yes	SF	7556	$52.00	$392,912.00								
1040	627-1010E	MSE WALL FACE, 10-20 FT HT, WALL NO. 6	Yes	SF	5361	$52.00	$278,772.00								
1045	627-1020D	MSE WALL FACE, 20-30 FT HT, WALL NO. 6	Yes	SF	3704	$52.00	$192,608.00								
1050	627-1100E	COPING A - WALL NO. 6	Yes	LF	809	$65.00	$52,585.00	809	$52,585.00						
1055	643-1133D	CH LK FENCE, ZC COAT, 4 FT, 11 GA	Yes	LF	495	$14.00	$6,930.00								
1060	500-0100A	GROOVED CONCRETE	Yes	SY	636	$18.00	$11,448.00								
1065	500-1006A	SUPERSTR CONCRETE, CL AA	Yes	LS	1	$233,000.00	$233,000.00								
1070	500-2100A	CONCRETE BARRIER	Yes	LF	278	$51.00	$14,178.00			138	$7,038.00	136.5	$6,961.50		
1075	500-3101B	CLASS A CONCRETE	Yes	CY	70	$930.00	$65,100.00								

								PA #17 April-09		PA #18 May-09		PA #19 June-09		PA #20 July-09	
Item #	GDOT #	Description	Mat'l Cert.	Units	Bid Quantity	Unit Price	Bid Price	PA Units	PA Price	PA Units	PA Price	PA Units	PA Price	PA Units	PA Price
1080	507-9003A	PSC BEAMS, AASHTO TYPE III	Yes	LF	882	$138.00	$121,716.00								
1085	511-1000B	BAR REINF STEEL	Yes	LB	8820	$0.85	$7,497.00								
1090	511-3000A	SUPERSTR REINF STEEL	Yes	LS	1	$43,810.00	$43,810.00								
1095	520-0242	H PILE POINTS, HP 10 X 42	Yes	EA	4	$200.00	$800.00								
1100	520-0353A	H PILE POINTS, HP 12 x 53	Yes	EA	32	$215.00	$6,880.00								
1105	520-1104	PILING IN PLACE, STEEL H, HP 10 X 42	Yes	LF	350	$42.00	$14,700.00								
1110	520-1125A	PILING IN PLACE, STEEL H, HP 12 X 53	Yes	LF	2680	$48.50	$129,980.00								
1115	520-4104	LOAD TEST, STEEL H, HP 10 X 42	No	EA	2	$1.00	$2.00								
1120	520-4125A	LOAD TEST, STEEL H, HP 12 X 53	No	EA	2	$1.00	$2.00								
1125	621-4086A	CONCRETE SIDE BARRIER, TP 7WS	Yes	LF	345	$63.50	$21,907.50								
1130	621-6013A	CONCRETE SIDE BARRIER, TP 7-TS	Yes	LF	60	$285.00	$17,100.00								
1135	627-1000B	MSE WALL FACE, 0-10 FT HT, WALL NO. 3	Yes	SF	175	$52.00	$9,100.00								
1140	627-1000C	MSE WALL FACE, 0-10 FT HT, WALL NO. 4	Yes	SF	805	$52.00	$41,860.00								
1145	627-1010B	MSE WALL FACE, 10-20 FT HT, WALL NO. 3	Yes	SF	684	$52.00	$35,568.00								
1150	627-1010C	MSE WALL FACE, 10-20 FT HT, WALL NO. 4	Yes	SF	1942	$52.00	$100,984.00								
1155	627-1020A	MSE WALL FACE, 20-30 FT HT, WALL NO. 3	Yes	SF	4330	$52.00	$225,160.00								
1160	627-1020B	MSE WALL FACE, 20-30 FT HT, WALL NO. 4	Yes	SF	5656	$52.00	$294,112.00								
1165	627-1100B	COPING A - WALL NO. 3	Yes	LF	270	$65.00	$17,550.00			170.95	$11,111.75				
1170	627-1100C	COPING A - WALL NO. 4	Yes	LF	482	$65.00	$31,330.00								
1175	643-1133B	CH LK FENCE, ZC COAT, 4 FT, 11 GA	No	LF	576	$14.00	$8,064.00								
1180	643-1152A	CH LK FENCE, ZC COAT, 6 FT, 9 GA	No	LF	272	$40.00	$10,880.00								
1185	211-0200	BRIDGE EXCAVATION - GRADE SEPARATION	Yes	CY	791	$25.00	$19,775.00								
1190	500-0100B	GROOVED CONCRETE	Yes	SY	3416	$5.75	$19,642.00								
1195	500-1006B	SUPERSTR CONCRETE, CL AA	Yes	LS	1	$840,000.00	$840,000.00	0.26	$218,400.00	0.33	$277,200.00				
1200	500-2100B	CONCRETE BARRIER	Yes	LF	549	$51.00	$27,999.00			152	$7,752.00	371.5	$18,946.50		
1205	500-3002	CLASS AA CONCRETE	Yes	CY	998	$585.00	$583,830.00								
1210	507-9003B	PSC BEAMS, AASHTO TYPE III	Yes	LF	7798	$125.00	$974,750.00								
1215	511-1000C	BAR REINF STEEL	Yes	LB	137300	$0.85	$116,705.00								
1220	511-3000B	SUPERSTR REINF STEEL	Yes	LS	1	$214,740.00	$214,740.00	0.26	$55,832.40	0.33	$70,864.20				
1225	520-0353B	H PILE POINTS, HP 12 X 53	Yes	EA	96	$215.00	$20,640.00								
1230	520-1125B	PILING IN PLACE, STEEL H, HP 12 X 53	Yes	LF	4031	$48.50	$195,503.50								
1235	520-4125B	LOAD TEST, STEEL H, HP 12 X 53	No	EA	1	$1.00	$1.00								
1240	520-5000	PILOT HOLES	Yes	LF	373	$430.00	$160,390.00								
1245	643-1152B	CH LK FENCE, ZC COAT, 6 FT, 9 GA	Yes	LF	530	$40.00	$21,200.00								
1250	2A	EXTRA DEPTH OF COVER 10" & 12" MAINS 8.1' - 12'	Yes	LF	300	$0.01	$3.00								
1255	2E	ADDITIONAL BEDDING MATERIAL	Yes	CY	219	$20.00	$4,380.00								
1260	2F	48" DIA. MANHOLE (BASE, BARREL(S) AND CONE)	Yes	VF	39	$200.00	$7,800.00								
1265	2F	MANHOLE FRAMES AND COVERS: TYPE A	Yes	EA	3	$350.00	$1,050.00								
1270	2F	ABANDON EXISTING MANHOLE	Yes	EA	3	$800.00	$2,400.00								
1275	2F	ADJUST MANHOLE FRAME/COVER TO GRADE: 1 VF OR LESS NON-PAVEMENT	Yes	EA	2	$550.00	$1,100.00								
1280	2F	ADJUST MANHOLE FRAME/COVER TO GRADE: 1 VF OR LESS PAVEMENT	Yes	EA	2	$850.00	$1,700.00								

								PA #17 April-09		PA #18 May-09		PA #19 June-09		PA #20 July-09	
Item #	GDOT #	Description	Mat'l Cert.	Units	Bid Quantity	Unit Price	Bid Price	PA Units	PA Price	PA Units	PA Price	PA Units	PA Price	PA Units	PA Price
1285	2F	ADJUST MANHOLE FRAME/COVER TO GRADE: TYPE A	Yes	EA	1	$1,200.00	$1,200.00								
1290	2H	DRIVEWAY CUT RESTORATION - CONCRETE	Yes	SY	4	$36.00	$144.00								
1295	2H	PAVEMENT CUT RESTORATION, TP C	Yes	SY	40	$90.00	$3,600.00								
1300	2H	COMBINATION CURB & GUTTER RESTORATION	Yes	LF	20	$20.00	$400.00								
1305	3A	CONCRETE: CLASS "A" (REINFORCED)	Yes	CY	9	$250.00	$2,250.00								
1315	4B	MANHOLE INVERT REHABILITATION	Yes	EA	2	$750.00	$1,500.00								
1320	15C	STEEL CASING, OPEN CUT INSTALLATION - 16" DIA	Yes	LF	140	$65.00	$9,100.00								
1340	15D	DUCTILE IRON PIPE: Material, Labor & Equipment, 10" DIA	Yes	LF	114	$28.00	$3,192.00								
1345	15D	DUCTILE IRON PIPE: Material, Labor & Equipment, 8" DIA	Yes	LF	661	$24.50	$16,194.50								
1350	15D	DUCTILE IRON PIPE: Material, Labor & Equipment, 6" DIA	Yes	LF	80	$23.00	$1,840.00								
1360	15D	8" DIP, DEPTH OF CUT - 0.00' TO 7.99'	Yes	LF	200	$30.00	$6,000.00								
1365	15D	8" DIP, DEPTH OF CUT - 8.00' TO 9.99'	Yes	LF	300	$33.00	$9,900.00								
1370	15D	8" DIP, DEPTH OF CUT - 10.00' TO 11.99'	Yes	LF	100	$38.00	$3,800.00								
1375	15D	8" DIP, DEPTH OF CUT - 12.00' TO 13.99'	Yes	LF	60	$45.00	$2,700.00								
1380	15C	16" STEEL CASING	Yes	LF	200	$0.01	$2.00								
1385	15F	GATE VALVE, 6"	Yes	EA	8	$600.00	$4,800.00								
1390	15F	GATE VALVE, 8"	Yes	EA	3	$800.00	$2,400.00								
1395	15F	GATE VALVE, 10"	Yes	EA	1	$900.00	$900.00								
1400	15F	GATE VALVE, 12"	Yes	EA	10	$1,000.00	$10,000.00			1	$1,000.00				
1405	15F	TAPPING SLEEVE AND VALVE ASSEMBLY, 8 IN X 8 IN	Yes	EA	1	$3,000.00	$3,000.00								
1410	15F	TAPPING SLEEVE AND VALVE ASSEMBLY, 10 IN X 10 IN	Yes	EA	1	$4,200.00	$4,200.00								
1415	15F	WET CUT-INS, ALL DEPTHS - 10"	Yes	EA	1	$2,100.00	$2,100.00								
1420	15F	WET CUT-INS, ALL DEPTHS - 8"	Yes	EA	2	$2,000.00	$4,000.00								
1430	15H	SALVAGE EXISTING FIRE HYDRANTS	Yes	EA	1	$150.00	$150.00								
1450	15I	RELOCATE EXISTING METER, 3/4" TO 1"	Yes	EA	1	$2,200.00	$2,200.00								
1455	15I	CHANGE OUT EXISTING METER, 5/8" TO 3/4" LABOR AND EQUIPMENT	Yes	EA	12	$0.01	$0.12								
1460	15P	HOUSE CONNECTION, 6" PVC	Yes	LF	60	$25.00	$1,500.00								
1465	15P	BLDG SERVICE CLEANOUTS CONNECTION, 6" PVC	Yes	EA	3	$300.00	$900.00								
		ITEMS TO BE USED AS DIRECTED BY THE ENGINEER													
1470	222-1003	AGGREGATE DRAINAGE COURSE, TP 3	No	TN	1000	$24.00	$24,000.00								
1475	627-1180	ADDITIONAL MSE BACKFILL	No	CY	2000	$30.00	$60,000.00								
1480	611-3010	RECONST DROP INLET, GROUP 1	Yes	EA	1	$1,590.00	$1,590.00								
1485	150-4000	PLASTIC TRAFFIC BARRELS - PERMANENT	Yes	EA	40	$110.00	$4,400.00								
1490	150-4010	TYPE 3 BARRICADE - PERMANENT	No	EA	24	$450.00	$10,800.00								
1495		EARLY CONTRACT COMPLETION (SPECIAL PROVISION 108)	Yes	DAY	200	$2,500.00	$500,000.00								
1500	668-1110	CATCH BASIN, GP 1, ADDL DEPTH	Yes	LF	4	$400.00	$1,600.00								

								PA #17		PA #18		PA #19		PA #20	
								April-09		May-09		June-09		July-09	
Item #	GDOT #	Description	Mat'l Cert.	Units	Bid Quantity	Unit Price	Bid Price	PA Units	PA Price	PA Units	PA Price	PA Units	PA Price	PA Units	PA Price
1505	603-2060	STN DUMPED RIP RAP, TP 1, 60 IN	Yes	SY	650	$36.00	$23,400.00								
S1001		MATERIALS ALLOWANCE FOR 1105, 1110, AND 1230	N/A	DOLLAR		$1.00									
S1002		MATERIALS ALLOWANCE FOR 1080 AND 1210	N/A	DOLLAR		$1.00									
S1003	Spec 400	ASPHALT CEMENT INDEX PRICE ADJUSTMENT	N/A	DOLLAR		$1.00						30218.25	$30,218.25	34078.4	$34,078.40
S1004		MATERIALS ALLOWANCE FOR 1340, 1345, 1350	N/A	DOLLAR		$1.00									
C1001	004-0022	ASBESTOS REMOVAL	N/A	LUMP	1	$59,900.00	$59,900.00								
S1005	Spec 501.5.0	FILLER CONCRETE AA	Yes	CY		$234.00									
C1002	441-3999	CONCRETE V-GUTTER	Yes	LF	1600	$22.50	$36,000.00								
C1003	004-0012	GA D-33 V-INLET	Yes	EA	10	$2,312.00	$23,120.00								
C1004	682-6540	FIBERGLASS CONDUIT 4 IN INCL. ACCESSORIES	Yes	LF	240	$40.00	$9,600.00								
C1005	004-0018	10 IN STEEL CASING	No	LF	80	$35.50	$2,840.00								
C1006	004-0022	EXTRA WORK - TREE REMOVAL	Yes	LUMP	1	$1,800.00	$1,800.00								
C1007	004-0022	EXTRA WORK - RELOCATE 6 IN D.I.P. SEWER FORCE MAIN INCLUDING TIE INS, SERVICES, AND MATERIALS	Yes	LUMP	1	$13,300.00	$13,300.00								
C1008	550-2300	SIDE DRAIN PIPE 30 IN H 1-10	Yes	LF	100	$47.00	$4,700.00								
C1009	550-3630	SAFETY END SECTION 30 IN: SIDE DRAIN 6:1 SLOPE	Yes	EA	4	$2,175.00	$8,700.00								
S1006	Spec 400 402-3130	RECYCLED ASPH CONC 12.5 MM SUPERPAVE, GP 2 ONLY, INCL BITUM MATL & H LIME - @ PAY FACTOR FOR JULY 2009	Yes	TN		$39.00									
C2001	643-1152	CH LK FENCE, ZC COAT, 6 FT, 9 GA	Yes	LF	627.75	$18.50	$11,613.38								
C2002	004-0012	EXTRA WORK - GALV SLEEVES, 12 IN X 4 IN	Yes	EA	32	$14.10	$451.20								
C2003	004-0022	EXTRA WORK - STRUCTURE REMOVAL AT STA. 326+50	Yes	LS	1	$9,000.00	$9,000.00								
C2004	004-0022	EXTRA WORK - REMOVE AND REPLACE GUARDRAIL, GRADING, DRESSING AND GRASSING FOR SERVICE DRIVE DITCH	Yes	LS	1	$13,995.00	$13,995.00								
C2005	004-0022	EXTRA WORK - REMOVE AND REPLACE CONCRETE ISLAND, INCL. PVC PIPES FOR DRAINAGE	Yes	LS	1	$7,500.00	$7,500.00								
C2006	004-0022	EXTRA WORK - DRIVEWAY REMOVAL, GRADING, DRESSING AND GRASSING ON SERVICE DRIVE	Yes	LS	1	$5,100.00	$5,100.00								
C2007	004-0012	EXTRA WORK - LEYLAND CYPRESS TREES	Yes	EA	56	$130.00	$7,280.00								
C2008	004-0022	EXTRA WORK - GRADING AND GRASSING BACK SLOPE AND DITCH ON NEW HOPE RD	Yes	LS	1	$5,500.00	$5,500.00								
C2009	004-0022	EXTRA WORK - GRADE DITCH BEYOND PROJECT LIMITS	Yes	LS	1	$3,250.00	$3,250.00								
C2010	004-0022	EXTRA WORK - ASBESTOS REMOVAL, FIELD OFFICE SITE	Yes	LS	1	$14,870.00	$14,870.00								
						TOTAL CONTRACT TO DATE			$545,495.47		$1,010,820.66		$1,724,841.29		$1,305,354.98
						LESS RETAINAGE			$27,274.77		$50,541.03		$86,242.06		$65,267.75
						TOTAL AMOUNT DUE:			$518,220.70		$960,279.63		$1,638,599.23		$1,240,087.23

CALENDAR DAYS CHARGED	30	31	30	31
CALENDAR DAYS REMAINING	485	454	424	393

JOB #:	F-0270-01
PROJECT:	Sugarloaf Parkway Extension
PROJECT ENGINEER:	Thomas Clausen / Francis Mouafong
CONTRACT PRICE:	$22,819,806.92

								PA #21 August-09		PA #22 September-09		PA #23 October-09		PA #24 November-09	
Item #	GDOT #	Description	Mat'l Cert.	Units	Bid Quantity	Unit Price	Bid Price	PA Units	PA Price	PA Units	PA Price	PA Units	PA Price	PA Units	PA Price
5	150-1000	TRAFFIC CONTROL - PROJECT NO. F-0270-01	Yes	LS	1	$130,960.00	$130,960.00								
10	150-3200	TEMPORARY TRAFFIC STRIPE TAPE	Yes	LF	16259	$3.30	$53,654.70								
15	153-1300	FIELD ENGINEERS OFFICE, TP 3	Yes	EA	1	$112,300.00	$112,300.00								
20	161-1000	EROSION CONTROL - PROJECT NO. F-0270-01	Yes	LS	1	$59,400.00	$59,400.00								
25	162-1300A	EROSION CONTROL CHECK DAMS - TP HAYBALE	Yes	EA	170	$290.00	$49,300.00	19.5	$5,655.00	4.5	$1,305.00	2	$580.00		
30	162-1300B	EROSION CONTROL CHECK DAMS - TP STONE	Yes	EA	4	$290.00	$1,160.00	0.25	$72.50			8	$2,320.00		
35	163-0232	TEMPORARY GRASSING	Yes	LB	5000	$0.71	$3,550.00			30	$21.30				
40	163-0240	MULCH	Yes	TN	916	$199.00	$182,284.00	46.09	$9,171.91	10.68	$2,125.32	8.82	$1,755.18	5.14	$1,022.86
45	163-0300	CONSTRUCTION EXIT	Yes	EA	6	$1,540.00	$9,240.00								
50	163-0509	CONSTRUCT, MAINT & REMOVE SILT CONTROL GATE, TP 3	Yes	EA	8	$600.00	$4,800.00								
55	163-0522	CONSTRUCT, MAINT & REMOVE TEMPORARY PIPE SLOPE DRAIN	Yes	LF	900	$20.00	$18,000.00			60	$1,200.00				
65	163-0532A	CONSTRUCT, MAINT & REMOVE SEDIMENT BASIN, TP 1, STA 278+38	Yes	EA	1	$19,500.00	$19,500.00								
70	163-0532B	CONSTRUCT, MAINT & REMOVE SEDIMENT BASIN, TP 1, STA 292+75	Yes	EA	1	$10,000.00	$10,000.00								
75	163-0532C	CONSTRUCT, MAINT AND REMOVE SEDIMENT BASIN, TP 1, STA 78+52	Yes	EA	1	$13,000.00	$13,000.00								
80	163-0532D	CONSTRUCT, MAINT AND REMOVE SEDIMENT BASIN, TP 1, STA 85+50	Yes	EA	1	$13,000.00	$13,000.00								
85	163-0535A	CONSTRUCT AND MAINT SEDIMENT BASIN, TP 1, STA 235+50, LT	Yes	EA	1	$24,000.00	$24,000.00	-1	($24,000.00)						
90	163-0535B	CONSTRUCT AND MAINT SEDIMENT BASIN, TP 1, STA 246+50 LT	Yes	EA	1	$30,000.00	$30,000.00								
95	163-0535C	CONSTRUCT AND MAINT SEDIMENT BASIN, TP 1, STA 261+50 RT	Yes	EA	1	$65,000.00	$65,000.00								
100	163-0535D	CONSTRUCT AND MAINT SEDIMENT BASIN, TP 1, STA 276+50 LT	Yes	EA	1	$99,000.00	$99,000.00								
105	163-0535E	CONSTRUCT AND MAINT SEDIMENT BASIN, TP 1, STA 281+50 RT	Yes	EA	1	$69,000.00	$69,000.00								
110	163-0535F	CONSTRUCT AND MAINT SEDIMENT BASIN, TP 1, STA 342+50 LT	Yes	EA	1	$133,000.00	$133,000.00								
115	163-0535G	CONSTRUCT AND MAINT SEDIMENT BASIN, TP 1, STA 71+50 LT	Yes	EA	1	$33,000.00	$33,000.00								
130	163-0551	CONSTRUCT, MAINT & REMOVE INLET SEDIMENT TRAP	Yes	EA	38	$440.00	$16,720.00	0.25	$110.00	0.75	$330.00	0.25	$110.00	4.5	$1,980.00
135	163-2100	CONSTRUCT, MAINT & REMOVE TEMPORARY DITCH CHECKS-TP C SILT FENCE	Yes	EA	168	$175.00	$29,400.00	3.25	$568.75	0.75	$131.25				
140	171-0010	TEMPORARY SILT FENCE, TYPE A	Yes	LF	1300	$4.00	$5,200.00			153	$612.00				

								PA #21 August-09		PA #22 September-09		PA #23 October-09		PA #24 November-09	
Item #	GDOT #	Description	Mat'l Cert.	Units	Bid Quantity	Unit Price	Bid Price	PA Units	PA Price	PA Units	PA Price	PA Units	PA Price	PA Units	PA Price
145	171-0030	TEMPORARY SILT FENCE, TYPE C	Yes	LF	49100	$5.50	$270,050.00	696.75	$3,832.13						
150	201-1500	CLEARING AND GRUBBING - PROJECT NO. F-0270-01	Yes	LS	1	$3,237,279.00	$3,237,279.00								
155	205-0001	UNCLASS EXCAVATION	Yes	CY	752168	$2.80	$2,106,070.40	3384.76	$9,477.33						
160	207-0203	FOUNDATION BACKFILL MATERIAL, TP II	Yes	CY	1481	$45.00	$66,645.00								
165	207-2003	IMPERFECT TRENCH BACKFILL MATL, TP III	Yes	CY	200	$45.00	$9,000.00								
170	210-0250	UNDERCUT EXCAVATION (PER SPEC 210.5C)	Yes	CY	750	$7.50	$5,625.00								
175	310-1101	GR AGGR BASE CRS, INCL MATL	Yes	TN	106790	$8.50	$907,715.00	9800.78	$83,306.63	10479.67	$89,077.20	1101.32	$9,361.22	1999.22	$16,993.37
180	318-3000	AGGREGATE SURFACE COURSE	Yes	TN	5000	$8.50	$42,500.00	275.82	$2,344.47					353.47	$3,004.50
185	402-1802	RECYCLED ASPH CONC PATCHING, INCL BITUM MATL & H LIME	Yes	TN	300	$115.00	$34,500.00								
190	402-1812	RECYCLED ASPH CONC LEVELING, INCL BITUM MATL & H LIME	Yes	TN	2500	$73.50	$183,750.00					165.16	$12,139.26	329.82	$24,241.77
195	402-3121	RECYCLED ASPH CONC 25 MM SUPERPAVE, GP 1 OR 2, INCL BITUM MATL & H LIME	Yes	TN	19900	$59.00	$1,174,100.00			4428.64	$261,289.76			856.97	$50,561.23
200	402-3190	RECYCLED ASPH CONC 19 MM SUPERPAVE, GP 1 OR 2, INCL BITUM MATL & H LIME	Yes	TN	20059	$61.00	$1,223,599.00			5954.7	$363,236.70	503.99	$30,743.39	990.04	$60,392.44
205	402-4510	RECYCLED ASPH CONC 12.5 MM SUPERPAVE, GP 2 ONLY, INCL POLYMER-MODIFIED BITUM MATL & H LIME	Yes	TN	14028	$64.00	$897,792.00							4123.76	$263,920.64
210	413-1000	BITUM TACK COAT	Yes	GL	8235	$2.35	$19,352.25			1635.3	$3,842.96	90.85	$213.50	2702.79	$6,351.56
215	432-5010	MILL ASPH CONC PVMT, VARIABLE DEPTH	Yes	SY	5000	$5.25	$26,250.00							1755.46	$9,216.17
220	433-1200	REINF CONC APPROACH SLAB, INCL SLOPED EDGE	Yes	SY	3183	$147.00	$467,901.00								
225	441-0004	CONC SLOPE PAVEMENT, 4 IN	Yes	SY	2460	$25.43	$62,557.80							2505.14	$63,705.71
230	441-0006	CONC SLOPE PAVEMENT, 6 IN	Yes	SY	3318	$32.38	$107,436.84					546.78	$17,704.74	975.67	$31,592.19
235	441-0016	DRIVEWAY CONC, 6 IN TK	Yes	SY	361	$29.15	$10,523.15	39.32	$1,146.18	181.74	$5,297.72				
240	441-0018	DRIVEWAY CONC, 8 IN TK	No	SY	194	$32.25	$6,256.50								
245	441-0050	CONC SLOPE DRAIN	No	SY	4	$80.00	$320.00								
250	441-0104	CONC SIDEWALK, 4 IN	Yes	SY	1006	$38.00	$38,228.00			303.7	$11,540.60	630.47	$23,957.86		
255	441-0204	PLAIN CONC DITCH PAVING, 4 IN	Yes	SY	14200	$37.00	$525,400.00	1955.78	$72,363.86	2950.67	$109,174.79	75.86	$2,806.82	443.33	$16,403.21
260	441-0303	CONC SPILLWAY, TP 3	Yes	EA	4	$1,525.00	$6,100.00	2	$3,050.00						
265	441-0740	CONC MEDIAN, 4 IN	Yes	SY	20	$28.00	$560.00							20	$560.00
270	441-0748	CONC MEDIAN, 6 IN	Yes	SY	5590	$30.00	$167,700.00							479.84	$14,395.20
275	441-0754	CONC MEDIAN 7 1/2 IN	Yes	SY	3330	$33.00	$109,890.00			912.38	$30,108.54	2153.66	$71,070.78		
280	441-4020	CONC VALLEY GUTTER, 6 IN	Yes	SY	234	$32.45	$7,593.30								
285	441-4030	CONC VALLEY GUTTER, 8 IN	No	SY	128	$37.15	$4,755.20								
290	441-6216	CONC CURB & GUTTER, 8 IN X 24 IN, TP 2	Yes	LF	1238	$12.57	$15,561.66					171	$2,149.47		
295	441-6222	CONC CURB & GUTTER, 8 IN X 30 IN, TP 2	Yes	LF	2174	$12.85	$27,935.90			599.65	$7,705.50				
300	441-6740	CONC CURB & GUTTER, 8 IN X 30 IN, TP 7	Yes	LF	2516	$12.97	$32,632.52					432	$5,603.04	542	$7,029.74
305	444-1000	SAWED JOINTS IN EXIST PAVEMENTS - PCC	Yes	LF	331	$5.00	$1,655.00								
310	500-3101A	CLASS A CONCRETE	Yes	CY	992	$465.00	$461,280.00								
315	500-3800	CLASS A CONCRETE, INCL REINF STEEL	No	CY	26	$790.00	$20,540.00								
320	500-3900	CLASS B CONCRETE, INCL REINF STEEL	No	CY	29	$970.00	$28,130.00								
325	500-9999	CLASS B CONCRETE, BASE OR PVMT WIDENING	Yes	CY	500	$191.00	$95,500.00	3	$573.00	39.16	$7,479.56			9.87	$1,885.17
330	511-1000A	BAR REINF STEEL	Yes	LB	131671	$0.75	$98,753.25								
335	550-1180	STORM DRAIN PIPE, 18 IN, H 1-10	Yes	LF	4226	$39.00	$164,814.00	93.5	$3,646.50					103.5	$4,036.50

								PA #21 August-09		PA #22 September-09		PA #23 October-09		PA #24 November-09	
Item #	GDOT #	Description	Mat'l Cert.	Units	Bid Quantity	Unit Price	Bid Price	PA Units	PA Price	PA Units	PA Price	PA Units	PA Price	PA Units	PA Price
340	550-1181	STORM DRAIN PIPE, 18 IN, H 10-15	Yes	LF	167	$39.00	$6,513.00								
345	550-1240	STORM DRAIN PIPE, 24 IN, H 1-10	Yes	LF	2260	$46.00	$103,960.00								
350	550-1241	STORM DRAIN PIPE, 24 IN, H 10-15	No	LF	136	$46.00	$6,256.00								
355	550-1242	STORM DRAIN PIPE, 24 IN, H 15-20	Yes	LF	122	$49.00	$5,978.00								
360	550-1243	STORM DRAIN PIPE, 24 IN, H 20-25	Yes	LF	112	$54.00	$6,048.00								
365	550-1244	STORM DRAIN PIPE, 24 IN, H 25-30	Yes	LF	42	$54.00	$2,268.00								
370	550-1300	STORM DRAIN PIPE, 30 IN, H 1-10	Yes	LF	190	$56.00	$10,640.00	-80	($4,480.00)						
375	550-1301	STORM DRAIN PIPE, 30 IN, H 10-15	Yes	LF	104	$56.00	$5,824.00								
380	550-1302	STORM DRAIN PIPE, 30 IN, H 15-20	Yes	LF	120	$61.00	$7,320.00								
385	550-1303	STORM DRAIN PIPE, 30 IN, H 20-25	No	LF	121	$68.00	$8,228.00								
390	550-1304	STORM DRAIN PIPE, 30 IN, H 25-30	No	LF	108	$68.00	$7,344.00								
395	550-1360	STORM DRAIN PIPE, 36 IN, H 1-10	Yes	LF	1325	$69.00	$91,425.00								
400	550-1361	STORM DRAIN PIPE, 36 IN, H 10-15	No	LF	57	$69.00	$3,933.00								
405	550-1362	STORM DRAIN PIPE, 36 IN, H 15-20	No	LF	53	$75.00	$3,975.00								
410	550-1363	STORM DRAIN PIPE, 36 IN, H 20-25	No	LF	115	$84.00	$9,660.00								
415	550-1364	STORM DRAIN PIPE, 36 IN, H 25-30	No	LF	58	$84.00	$4,872.00								
420	550-1420	STORM DRAIN PIPE, 42 IN, H 1-10	Yes	LF	398	$81.00	$32,238.00								
425	550-1421	STORM DRAIN PIPE, 42 IN, H 10-15	No	LF	168	$81.00	$13,608.00								
430	550-1422	STORM DRAIN PIPE, 42 IN, H 15-20	Yes	LF	42	$88.00	$3,696.00								
435	550-1423	STORM DRAIN PIPE, 42 IN, H 20-25	Yes	LF	137	$112.00	$15,344.00								
440	550-2180	SIDE DRAIN PIPE, 18 IN, H 1-10	Yes	LF	471	$39.00	$18,369.00	40	$1,560.00	40	$1,560.00			140	$5,460.00
445	550-2240	SIDE DRAIN PIPE, 24 IN, H 1-10	Yes	LF	141	$46.00	$6,486.00								
450	550-3618	SAFETY END SECTION, 18 IN, SIDE DRAIN, 6:1 SLOPE	Yes	EA	26	$750.00	$19,500.00	2	$1,500.00	4	$3,000.00			6	$4,500.00
455	550-3624	SAFETY END SECTION, 24 IN, SIDE DRAIN, 6:1 SLOPE	Yes	EA	47	$975.00	$45,825.00								
460	550-4218	FLARED END SECTION, 18 IN, STORM DRAIN	Yes	EA	12	$675.00	$8,100.00								
465	550-4224	FLARED END SECTION, 24 IN, STORM DRAIN	Yes	EA	7	$790.00	$5,530.00								
470	550-4230	FLARED END SECTION, 30 IN, STORM DRAIN	Yes	EA	1	$980.00	$980.00	-4	($3,920.00)						
475	550-4236	FLARED END SECTION, 36 IN, STORM DRAIN	Yes	EA	2	$1,350.00	$2,700.00								
480	550-4242	FLARED END SECTION, 42 IN, STORM DRAIN	Yes	EA	6	$1,530.00	$9,180.00								
485	573-2006	UNDERDRAIN PIPE INCL DRAINAGE AGGR, 6 IN	Yes	LF	1000	$20.00	$20,000.00								
490	576-1018	SLOPE DRAIN PIPE, 18 IN	Yes	LF	241	$39.00	$9,399.00								
495	576-1024	SLOPE DRAIN PIPE, 24 IN	Yes	LF	107	$46.00	$4,922.00								
500	576-1036	SLOPE DRAIN PIPE, 36 IN	Yes	LF	261	$69.00	$18,009.00								
505	600-0001	FLOWABLE FILL	No	CY	10	$350.00	$3,500.00								
510	603-2030	STN DUMPED RIP RAP, TP 1, 30 IN	Yes	SY	1248	$23.00	$28,704.00								
515	603-2181	STN DUMPED RIP RAP, TP 3, 18 IN	Yes	SY	828	$17.00	$14,076.00					17.94	$304.98		
520	603-6008	SAND-CEMENT BAG RIP RAP, 8 IN	No	SY	3	$150.00	$450.00								

								PA #21 August-09		PA #22 September-09		PA #23 October-09		PA #24 November-09	
Item #	GDOT #	Description	Mat'l Cert.	Units	Bid Quantity	Unit Price	Bid Price	PA Units	PA Price	PA Units	PA Price	PA Units	PA Price	PA Units	PA Price
525	603-7000	PLASTIC FILTER FABRIC	Yes	SY	2076	$5.00	$10,380.00					17.94	$89.70		
530	610-9000	REM SIGN, STA 221+63 RT	Yes	LS	1	$250.00	$250.00								
535	611-3000	RECONST CATCH BASIN, GROUP 1	Yes	EA	2	$1,590.00	$3,180.00	1	$1,590.00			-1	($1,590.00)		
540	611-3100	RECONST JUNCTION BOX	No	EA	1	$1,590.00	$1,590.00								
545	611-5550	RESET SIGN STA 221+63 RT	Yes	LS	1	$250.00	$250.00								
550	611-8040	ADJUST DROP INLET TO GRADE	No	EA	1	$1,590.00	$1,590.00								
555	622-1033	PRECAST CONCRETE MEDIAN BARRIER, METHOD NO. 3	Yes	LF	1000	$44.00	$44,000.00								
560	634-1200	RIGHT OF WAY MARKERS	Yes	EA	85	$95.00	$8,075.00					76	$7,220.00	9	$855.00
565	635-1000	BARRICADES	Yes	LF	156	$96.00	$14,976.00								
570	636-1020	HIGHWAY SIGNS, TP 1 MATL, REFL SHEETING, TP 3	Yes	SF	324	$17.45	$5,653.80								
575	636-1029	HIGHWAY SIGNS, TP 2 MATL, REFL SHEETING, TP 3	Yes	SF	194	$17.60	$3,414.40								
580	636-1031	HIGHWAY SIGNS, TP 1 MATL, REFL SHEETING, TP 6	Yes	SF	281	$18.68	$5,249.08								
585	636-1032	HIGHWAY SIGNS, TP 2 MATL, REFL SHEETING, TP 6	Yes	SF	92	$19.33	$1,778.36								
590	636-1033	HIGHWAY SIGNS, TP 1 MATL, REFL SHEETING, TP 9	Yes	SF	12	$19.33	$231.96								
595	636-2020	GALV STEEL POSTS, TP2	No	LF	220	$6.75	$1,485.00								
600	636-2030	GALV STEEL POSTS, TP3	Yes	LF	1339	$6.75	$9,038.25								
605	636-2070	GALV STEEL POSTS, TP7	Yes	LF	208	$7.00	$1,456.00								
610	636-5030	DELINEATOR, TYPE 3	Yes	EA	12	$39.00	$468.00								
615	641-1100	GUARDRAIL, TP T	Yes	LF	294	$63.00	$18,522.00			53.7	$3,383.10			162	$10,206.00
620	641-1200	GUARDRAIL, TP W	Yes	LF	12050	$14.89	$179,424.50	2208.34	$32,882.18	1094.3	$16,294.13	484.8	$7,218.67	1657.4	$24,678.69
625	641-5001	GUARDRAIL ANCH, TP 1	Yes	EA	17	$548.00	$9,316.00	6	$3,288.00	1	$548.00			4	$2,192.00
630	641-5012	GUARDRAIL ANCH, TP 12	Yes	EA	30	$1,539.00	$46,170.00	6	$9,234.00	1	$1,539.00	1	$1,539.00	4	$6,156.00
635	643-0010	FIELD FENCE WOVEN WIRE	Yes	LF	20250	$5.10	$103,275.00			4620.5	$23,564.55	8792.3	$44,840.73	1334	$6,803.40
640	643-2162	CH LINK FENCE W/EXT ARMS & BARBED WIRE, ZC COAT, 8 FT, 9 GA	Yes	LF	9400	$16.15	$151,810.00					3704.05	$59,820.41	1449.45	$23,408.62
645	643-8000	GATE, FIELD FENCE - 12' WIDE	Yes	EA	16	$550.00	$8,800.00								
650	643-8010	GATE, CHAIN LINK ZC COAT - 20' WIDE, 8 FT, 9 GA	Yes	EA	8	$1,485.00	$11,880.00					4	$5,940.00	1	$1,485.00
655	643-8040	GATE, WOVEN WIRE - 20' WIDE	No	EA	2	$700.00	$1,400.00								
660	643-8200	BARRIER FENCE (ORANGE), 4 FT	Yes	LF	7800	$4.00	$31,200.00								
665	652-0094	PAVEMENT MARKING, SYMBOL, TP 4	Yes	EA	2	$100.00	$200.00								
670	652-5301	SOLID TRAF STRIPE, 6 IN, WHITE	No	LF	877	$0.26	$228.02								
675	652-5451	SOLID TRAFFIC STRIPE, 5 IN, WHITE	No	LF	77	$0.26	$20.02								
680	652-6301	SKIP TRAF STRIPE, 6 IN, WHITE	No	GLF	425	$0.20	$85.00								
685	652-6501	SKIP TRAF STRIPE, 5 IN, WHITE	No	GLF	425	$0.20	$85.00								
690	653-0120	THERMOPLASTIC PAVEMENT MARKING, ARROW, TP 2	Yes	EA	92	$60.00	$5,520.00								
695	653-0160	THERMOPLASTIC PAVEMENT MARKING, ARROW, TP 6	Yes	EA	2	$75.00	$150.00								
700	653-0170	THERMOPLASTIC PAVEMENT MARKING, ARROW, TP 7	Yes	EA	2	$75.00	$150.00								
705	653-0210	THERMOPLASTIC PAVEMENT MARKING, WORD, TP 1	Yes	EA	28	$100.00	$2,800.00								
710	653-1501	THERMOPLASTIC SOLID TRAFFIC STRIPE, 5 IN, WHITE	Yes	LF	58829	$0.26	$15,295.54								
715	653-1502	THERMOPLASTIC SOLID TRAFFIC STRIPE, 5 IN, YELLOW	Yes	LF	37792	$0.26	$9,825.92								
720	653-1504	THERMOPLASTIC SOLID TRAFFIC STRIPE, 12 IN, WHITE	No	LF	5500	$2.00	$11,000.00								
725	653-1604	THERMOPLASTIC SOLID TRAFFIC STRIPE, 18 IN, WHITE	Yes	LF	142	$3.00	$426.00								
730	653-1704	THERMOPLASTIC SOLID TRAFFIC STRIPE, 24 IN, WHITE	Yes	LF	347	$4.00	$1,388.00								

								PA #21 August-09		PA #22 September-09		PA #23 October-09		PA #24 November-09	
Item #	GDOT #	Description	Mat'l Cert.	Units	Bid Quantity	Unit Price	Bid Price	PA Units	PA Price	PA Units	PA Price	PA Units	PA Price	PA Units	PA Price
735	653-1804	THERMOPLASTIC SOLID TRAFFIC STRIPE, 8 IN, WHITE	Yes	LF	2322	$2.00	$4,644.00								
740	653-1810	THERMOPLASTIC SOLID TRAFFIC STRIPE, 10 IN, WHITE	Yes	LF	700	$1.00	$700.00								
745	653-3501	THERMOPLASTIC SKIP TRAFFIC STRIPE, 5 IN, WHITE	Yes	GLF	29040	$0.20	$5,808.00								
750	653-6004	THERMOPLASTIC TRAFFIC STRIPE, WHITE	Yes	SY	1758	$3.00	$5,274.00								
755	653-6006	THERMOPLASTIC TRAFFIC STRIPE, YELLOW	Yes	SY	2068	$3.00	$6,204.00								
760	654-1001	RAISED PVMT MARKERS, TP 1	Yes	EA	435	$3.25	$1,413.75								
765	654-1003	RAISED PVMT MARKERS, TP 3	Yes	EA	733	$3.25	$2,382.25								
770	657-1244	PREFORMED PLASTIC SOLID PVMT MKG, 24 IN, WHITE, TP PB	Yes	LF	76	$20.00	$1,520.00								
775	657-3085	PREFORMED PLASTIC SKIP PVMT MKG, 8 IN, CONTRAST (BLACK-WHITE), TP PB	Yes	GLF	1220	$6.00	$7,320.00								
780	657-5000	PREFORMED PLASTIC PAVEMENT MARKING, WHITE, TP PB	Yes	SY	311	$20.00	$6,220.00								
785	657-5014	PREFORMED PLASTIC PVMT MKG, WORDS AND/OR SYM, WHITE, TP PB	No	EA	2	$500.00	$1,000.00								
790	657-5016	PREFORMED PLASTIC PVMT MKG, WORDS AND/OR SYM, ARROW TP1, WHITE, TP PB	No	EA	2	$500.00	$1,000.00								
795	657-5017	PREFORMED PLASTIC PVMT MKG, WORDS AND/OR SYM, ARROW TP2, WHITE, TP PB	Yes	EA	2	$500.00	$1,000.00								
800	657-6085	PREFORMED PLASTIC SOLID PVMT MKG, 8 IN, CONTRAST (BLACK-YELLOW), TP PB	Yes	LF	370	$6.00	$2,220.00								
805	668-1100	CATCH BASIN, GROUP 1	Yes	EA	18	$2,485.00	$44,730.00	4.5	$11,182.50					1.5	$3,727.50
810	668-2100	DROP INLET, GROUP 1	Yes	EA	38	$1,740.00	$66,120.00	6.75	$11,745.00						
815	668-2110	DROP INLET, GROUP 1, ADDL DEPTH	Yes	LF	54	$220.00	$11,880.00								
820	668-2200	DROP INLET, GROUP 2	Yes	EA	3	$2,985.00	$8,955.00	0.75	$2,238.75						
825	668-2210	DROP INLET, GROUP 2, ADDL DEPTH	Yes	LF	19	$300.00	$5,700.00								
830	668-4300	STORM SEWER MANHOLE, TP 1	Yes	EA	6	$2,985.00	$17,910.00	1.5	$4,477.50						
835	668-4311	STORM SEWER MANHOLE, TP 1, ADDL DEPTH, CL 1	Yes	LF	12	$300.00	$3,600.00								
840	668-4312	STORM SEWER MANHOLE, TP 1, ADDL DEPTH, CL 2	Yes	LF	9	$300.00	$2,700.00								
845	700-6910	PERMANENT GRASSING	Yes	AC	76	$800.00	$60,800.00	12.4	$9,920.00	6.99	$5,592.00	2.56	$2,048.00	2.55	$2,040.00
850	700-7000	AGRICULTURAL LIME	Yes	TN	76	$78.00	$5,928.00	3.54	$276.12	1.04	$81.12	0.62	$48.36	0.56	$43.68
855	700-7010	LIQUID LIME	Yes	GL	190	$13.00	$2,470.00	26.75	$347.75	9	$117.00	5.5	$71.50	4.5	$58.50
860	700-8000	FERTILIZER, MIXED GRADE	Yes	TN	11	$320.00	$3,520.00	4.96	$1,587.20	1.6	$512.00	1.35	$432.00	1.03	$329.60
865	700-8100	FERTILIZER NITROGEN CONTENT	No	LB	3800	$1.48	$5,624.00								
870	716-1000	EROSION CONTROL MATS, WATERWAYS	Yes	SY	12300	$1.95	$23,985.00	5491.02	$10,707.49	9390.34	$18,311.16	1436.9	$2,801.96	1036.44	$2,021.06
875	716-2000	EROSION CONTROL MATS, SLOPES	Yes	SY	40000	$0.80	$32,000.00	4294.23	$3,435.38	6745.92	$5,396.74	617.3	$493.84	1510.41	$1,208.33
880	636-1041	HIGHWAY SIGNS, TP 2 MATL, REFL SHEETING, TP 9	Yes	SF	42	$52.50	$2,205.00								
885	639-4004	STRAIN POLE, TYPE IV	Yes	EA	2	$6,215.00	$12,430.00	2	$12,430.00						
890	639-4014	STRAIN POLE, TYPE IV, INCL LUMINAIRE ARM	Yes	EA	2	$6,945.00	$13,890.00	2	$13,890.00						
895	647-1000A	TRAFFIC SIGNAL INSTALLATION NO. 1	Yes	LS	1	$44,230.00	$44,230.00								
900	647-1000B	TRAFFIC SIGNAL INSTALLATION NO. 2	Yes	LS	1	$79,675.00	$79,675.00			0.05	$3,983.75	0.05	$3,983.75	0.5	$39,837.50
905	647-2170	PULLBOX, PB-7	Yes	EA	13	$3,020.00	$39,260.00	5	$15,100.00	5	$15,100.00	2	$6,040.00	2	$6,040.00

								PA #21 August-09		PA #22 September-09		PA #23 October-09		PA #24 November-09	
Item #	GDOT #	Description	Mat'l Cert.	Units	Bid Quantity	Unit Price	Bid Price	PA Units	PA Price	PA Units	PA Price	PA Units	PA Price	PA Units	PA Price
910	682-9028	ELECTRICAL COMMUNICATION BOX, TYPE 5	No	EA	1	$7,125.00	$7,125.00								
915	682-6231	CONDUIT, NONMETAL, TP 3, 1 1/4 IN	Yes	LF	38700	$5.75	$222,525.00	4697	$27,007.75	10305	$59,253.75	8226	$47,299.50	11368	$65,366.00
920	935-1113	OUTSIDE PLANT FIBER OPTIC CABLE, LOOSE TUBE, SINGLE MODE, 24 FIBER	Yes	LF	12900	$4.95	$63,855.00								
925	935-1511	OUTSIDE PLANT FIBER OPTIC CABLE, DROP, SINGLE MODE, 6 FIBER	Yes	LF	30	$4.00	$120.00								
930	935-3103	FIBER OPTIC CLOSURE, UNDERGROUND, 24 FIBER	Yes	EA	1	$675.00	$675.00								
935	935-4010	FIBER OPTIC SPLICE, FUSION	Yes	EA	1	$80.00	$80.00								
940	935-8000A	TESTING - FIBER OPTIC SYSTEM - TRAFFIC SIGNAL INSTALLATION NO. 1	Yes	LS	1	$6,000.00	$6,000.00								
945	935-8000B	TESTING - FIBER OPTIC SYSTEM - TRAFFIC SIGNAL INSTALLATION NO. 2	Yes	LS	1	$6,000.00	$6,000.00								
950	500-3201	CLASS B CONCRETE, RETAINING WALL	Yes	CY	43	$700.00	$30,100.00								
955	515-2020	GALV STEEL PIPE HANDRAIL, 2 IN, ROUND	Yes	LF	149	$38.00	$5,662.00								
960	627-1000A	MSE WALL FACE, 0-10 FT HT, WALL NO. 2	Yes	SF	833	$56.00	$46,648.00								
965	627-1010A	MSE WALL FACE, 10-20 FT HT, WALL NO. 2	Yes	SF	311	$56.00	$17,416.00								
970	627-1100A	COPING A - WALL NO. 2	Yes	LF	108	$65.00	$7,020.00								
975	643-1133A	CH LK FENCE, ZC COAT, 4 FT, 11 GA	No	LF	108	$14.00	$1,512.00								
980	621-4086B	CONCRETE SIDE BARRIER, TP 7WS	Yes	LF	593	$63.50	$37,655.50	597.3	$37,928.55						
985	621-6013B	CONCRETE SIDE BARRIER, TP 7-TS	Yes	LF	15	$285.00	$4,275.00								
990	621-6211A	CONCRETE SIDE BARRIER, TP 6-SA	Yes	LF	45	$560.00	$25,200.00					30.3	$16,968.00		
995	627-1000D	MSE WALL FACE, 0-10 FT HT, WALL NO. 5	Yes	SF	4367	$52.00	$227,084.00								
1000	627-1010D	MSE WALL FACE, 10-20 FT HT, WALL NO. 5	Yes	SF	5053	$52.00	$262,756.00								
1005	627-1020C	MSE WALL FACE, 20-30 FT HT, WALL NO. 5	Yes	SF	3289	$52.00	$171,028.00								
1010	627-1100D	COPING A - WALL NO. 5	Yes	LF	593	$65.00	$38,545.00								
1015	643-1133C	CH LK FENCE, ZC COAT, 4 FT, 11 GA	Yes	LF	310	$14.00	$4,340.00								
1020	621-4086C	CONCRETE SIDE BARRIER, TP 7WS	Yes	LF	809	$63.50	$51,371.50	794.4	$50,444.40						
1025	621-6013C	CONCRETE SIDE BARRIER, TP 7-TS	Yes	LF	15	$285.00	$4,275.00								
1030	621-6211B	CONCRETE SIDE BARRIER, TYPE 6-SA	No	LF	15	$560.00	$8,400.00								
1035	627-1000E	MSE WALL FACE, 0-10 FT HT, WALL NO. 6	Yes	SF	7556	$52.00	$392,912.00								
1040	627-1010E	MSE WALL FACE, 10-20 FT HT, WALL NO. 6	Yes	SF	5361	$52.00	$278,772.00								
1045	627-1020D	MSE WALL FACE, 20-30 FT HT, WALL NO. 6	Yes	SF	3704	$52.00	$192,608.00					2057	$106,964.00		
1050	627-1100E	COPING A - WALL NO. 6	Yes	LF	809	$65.00	$52,585.00								
1055	643-1133D	CH LK FENCE, ZC COAT, 4 FT, 11 GA	Yes	LF	495	$14.00	$6,930.00								
1060	500-0100A	GROOVED CONCRETE	Yes	SY	636	$18.00	$11,448.00								
1065	500-1006A	SUPERSTR CONCRETE, CL AA	Yes	LS	1	$233,000.00	$233,000.00								
1070	500-2100A	CONCRETE BARRIER	Yes	LF	278	$51.00	$14,178.00								
1075	500-3101B	CLASS A CONCRETE	Yes	CY	70	$930.00	$65,100.00								

								PA #21 August-09		PA #22 September-09		PA #23 October-09		PA #24 November-09	
Item #	GDOT #	Description	Mat'l Cert.	Units	Bid Quantity	Unit Price	Bid Price	PA Units	PA Price	PA Units	PA Price	PA Units	PA Price	PA Units	PA Price
1080	507-9003A	PSC BEAMS, AASHTO TYPE III	Yes	LF	882	$138.00	$121,716.00								
1085	511-1000B	BAR REINF STEEL	Yes	LB	8820	$0.85	$7,497.00								
1090	511-3000A	SUPERSTR REINF STEEL	Yes	LS	1	$43,810.00	$43,810.00								
1095	520-0242	H PILE POINTS, HP 10 X 42	Yes	EA	4	$200.00	$800.00								
1100	520-0353A	H PILE POINTS, HP 12 x 53	Yes	EA	32	$215.00	$6,880.00								
1105	520-1104	PILING IN PLACE, STEEL H, HP 10 X 42	Yes	LF	350	$42.00	$14,700.00								
1110	520-1125A	PILING IN PLACE, STEEL H, HP 12 X 53	Yes	LF	2680	$48.50	$129,980.00								
1115	520-4104	LOAD TEST, STEEL H, HP 10 X 42	No	EA	2	$1.00	$2.00								
1120	520-4125A	LOAD TEST, STEEL H, HP 12 X 53	No	EA	2	$1.00	$2.00								
1125	621-4086A	CONCRETE SIDE BARRIER, TP 7WS	Yes	LF	345	$63.50	$21,907.50								
1130	621-6013A	CONCRETE SIDE BARRIER, TP 7-TS	Yes	LF	60	$285.00	$17,100.00								
1135	627-1000B	MSE WALL FACE, 0-10 FT HT, WALL NO. 3	Yes	SF	175	$52.00	$9,100.00								
1140	627-1000C	MSE WALL FACE, 0-10 FT HT, WALL NO. 4	Yes	SF	805	$52.00	$41,860.00								
1145	627-1010B	MSE WALL FACE, 10-20 FT HT, WALL NO. 3	Yes	SF	684	$52.00	$35,568.00								
1150	627-1010C	MSE WALL FACE, 10-20 FT HT, WALL NO. 4	Yes	SF	1942	$52.00	$100,984.00								
1155	627-1020A	MSE WALL FACE, 20-30 FT HT, WALL NO. 3	Yes	SF	4330	$52.00	$225,160.00					-601	($31,252.00)		
1160	627-1020B	MSE WALL FACE, 20-30 FT HT, WALL NO. 4	Yes	SF	5656	$52.00	$294,112.00					611	$31,772.00		
1165	627-1100B	COPING A - WALL NO. 3	Yes	LF	270	$65.00	$17,550.00								
1170	627-1100C	COPING A - WALL NO. 4	Yes	LF	482	$65.00	$31,330.00	24.83	$1,613.95						
1175	643-1133B	CH LK FENCE, ZC COAT, 4 FT, 11 GA	No	LF	576	$14.00	$8,064.00								
1180	643-1152A	CH LK FENCE, ZC COAT, 6 FT, 9 GA	No	LF	272	$40.00	$10,880.00								
1185	211-0200	BRIDGE EXCAVATION - GRADE SEPARATION	Yes	CY	791	$25.00	$19,775.00								
1190	500-0100B	GROOVED CONCRETE	Yes	SY	3416	$5.75	$19,642.00								
1195	500-1006B	SUPERSTR CONCRETE, CL AA	Yes	LS	1	$840,000.00	$840,000.00								
1200	500-2100B	CONCRETE BARRIER	Yes	LF	549	$51.00	$27,999.00								
1205	500-3002	CLASS AA CONCRETE	Yes	CY	998	$585.00	$583,830.00								
1210	507-9003B	PSC BEAMS, AASHTO TYPE III	Yes	LF	7798	$125.00	$974,750.00								
1215	511-1000C	BAR REINF STEEL	Yes	LB	137300	$0.85	$116,705.00								
1220	511-3000B	SUPERSTR REINF STEEL	Yes	LS	1	$214,740.00	$214,740.00								
1225	520-0353B	H PILE POINTS, HP 12 X 53	Yes	EA	96	$215.00	$20,640.00								
1230	520-1125B	PILING IN PLACE, STEEL H, HP 12 X 53	Yes	LF	4031	$48.50	$195,503.50								
1235	520-4125B	LOAD TEST, STEEL H, HP 12 X 53	No	EA	1	$1.00	$1.00								
1240	520-5000	PILOT HOLES	Yes	LF	373	$430.00	$160,390.00								
1245	643-1152B	CH LK FENCE, ZC COAT, 6 FT, 9 GA	Yes	LF	530	$40.00	$21,200.00								
1250	2A	EXTRA DEPTH OF COVER 10" & 12" MAINS 8.1' - 12'	Yes	LF	300	$0.01	$3.00								
1255	2E	ADDITIONAL BEDDING MATERIAL	Yes	CY	219	$20.00	$4,380.00								
1260	2F	48" DIA. MANHOLE (BASE, BARREL(S) AND CONE)	Yes	VF	39	$200.00	$7,800.00								
1265	2F	MANHOLE FRAMES AND COVERS: TYPE A	Yes	EA	3	$350.00	$1,050.00								
1270	2F	ABANDON EXISTING MANHOLE	Yes	EA	3	$800.00	$2,400.00								
1275	2F	ADJUST MANHOLE FRAME/COVER TO GRADE: 1 VF OR LESS NON-PAVEMENT	Yes	EA	2	$550.00	$1,100.00								
1280	2F	ADJUST MANHOLE FRAME/COVER TO GRADE: 1 VF OR LESS PAVEMENT	Yes	EA	2	$850.00	$1,700.00								

								PA #21 August-09		PA #22 September-09		PA #23 October-09		PA #24 November-09	
Item #	GDOT #	Description	Mat'l Cert.	Units	Bid Quantity	Unit Price	Bid Price	PA Units	PA Price	PA Units	PA Price	PA Units	PA Price	PA Units	PA Price
1285	2F	ADJUST MANHOLE FRAME/COVER TO GRADE: TYPE A	Yes	EA	1	$1,200.00	$1,200.00								
1290	2H	DRIVEWAY CUT RESTORATION - CONCRETE	Yes	SY	4	$36.00	$144.00								
1295	2H	PAVEMENT CUT RESTORATION, TP C	Yes	SY	40	$90.00	$3,600.00								
1300	2H	COMBINATION CURB & GUTTER RESTORATION	Yes	LF	20	$20.00	$400.00								
1305	3A	CONCRETE: CLASS "A" (REINFORCED)	Yes	CY	9	$250.00	$2,250.00								
1315	4B	MANHOLE INVERT REHABILITATION	Yes	EA	2	$750.00	$1,500.00								
1320	15C	STEEL CASING, OPEN CUT INSTALLATION - 16" DIA	Yes	LF	140	$65.00	$9,100.00	100	$6,500.00			-100	($6,500.00)		
1340	15D	DUCTILE IRON PIPE: Material, Labor & Equipment, 10" DIA	Yes	LF	114	$28.00	$3,192.00								
1345	15D	DUCTILE IRON PIPE: Material, Labor & Equipment, 8" DIA	Yes	LF	661	$24.50	$16,194.50								
1350	15D	DUCTILE IRON PIPE: Material, Labor & Equipment, 6" DIA	Yes	LF	80	$23.00	$1,840.00								
1360	15D	8" DIP, DEPTH OF CUT - 0.00' TO 7.99'	Yes	LF	200	$30.00	$6,000.00								
1365	15D	8" DIP, DEPTH OF CUT - 8.00' TO 9.99'	Yes	LF	300	$33.00	$9,900.00								
1370	15D	8" DIP, DEPTH OF CUT - 10.00' TO 11.99'	Yes	LF	100	$38.00	$3,800.00								
1375	15D	8" DIP, DEPTH OF CUT - 12.00' TO 13.99'	Yes	LF	60	$45.00	$2,700.00								
1380	15C	16" STEEL CASING	Yes	LF	200	$0.01	$2.00					-30	($0.30)		
1385	15F	GATE VALVE, 6"	Yes	EA	8	$600.00	$4,800.00								
1390	15F	GATE VALVE, 8"	Yes	EA	3	$800.00	$2,400.00								
1395	15F	GATE VALVE, 10"	Yes	EA	1	$900.00	$900.00								
1400	15F	GATE VALVE, 12"	Yes	EA	10	$1,000.00	$10,000.00								
1405	15F	TAPPING SLEEVE AND VALVE ASSEMBLY, 8 IN X 8 IN	Yes	EA	1	$3,000.00	$3,000.00								
1410	15F	TAPPING SLEEVE AND VALVE ASSEMBLY, 10 IN X 10 IN	Yes	EA	1	$4,200.00	$4,200.00								
1415	15F	WET CUT-INS, ALL DEPTHS - 10"	Yes	EA	1	$2,100.00	$2,100.00								
1420	15F	WET CUT-INS, ALL DEPTHS - 8"	Yes	EA	2	$2,000.00	$4,000.00								
1430	15H	SALVAGE EXISTING FIRE HYDRANTS	Yes	EA	1	$150.00	$150.00								
1450	15I	RELOCATE EXISTING METER, 3/4" TO 1"	Yes	EA	1	$2,200.00	$2,200.00								
1455	15I	CHANGE OUT EXISTING METER, 5/8" TO 3/4" LABOR AND EQUIPMENT	Yes	EA	12	$0.01	$0.12								
1460	15P	HOUSE CONNECTION, 6" PVC	Yes	LF	60	$25.00	$1,500.00								
1465	15P	BLDG SERVICE CLEANOUTS CONNECTION, 6" PVC	Yes	EA	3	$300.00	$900.00								
		ITEMS TO BE USED AS DIRECTED BY THE ENGINEER													
1470	222-1003	AGGREGATE DRAINAGE COURSE, TP 3	No	TN	1000	$24.00	$24,000.00								
1475	627-1180	ADDITIONAL MSE BACKFILL	No	CY	2000	$30.00	$60,000.00								
1480	611-3010	RECONST DROP INLET, GROUP 1	Yes	EA	1	$1,590.00	$1,590.00					1	$1,590.00		
1485	150-4000	PLASTIC TRAFFIC BARRELS - PERMANENT	Yes	EA	40	$110.00	$4,400.00								
1490	150-4010	TYPE 3 BARRICADE - PERMANENT	No	EA	24	$450.00	$10,800.00								
1495		EARLY CONTRACT COMPLETION (SPECIAL PROVISION 108)	Yes	DAY	200	$2,500.00	$500,000.00								
1500	668-1110	CATCH BASIN, GP 1, ADDL DEPTH	Yes	LF	4	$400.00	$1,600.00								

								PA #21		PA #22		PA #23		PA #24	
								August-09		September-09		October-09		November-09	
Item #	GDOT #	Description	Mat'l Cert.	Units	Bid Quantity	Unit Price	Bid Price	PA Units	PA Price	PA Units	PA Price	PA Units	PA Price	PA Units	PA Price
1505	603-2060	STN DUMPED RIP RAP, TP 1, 60 IN	Yes	SY	650	$36.00	$23,400.00								
S1001		MATERIALS ALLOWANCE FOR 1105, 1110, AND 1230	N/A	DOLLAR		$1.00									
S1002		MATERIALS ALLOWANCE FOR 1080 AND 1210	N/A	DOLLAR		$1.00									
S1003	Spec 400	ASPHALT CEMENT INDEX PRICE ADJUSTMENT	N/A	DOLLAR		$1.00				36931.5	$36,931.50	4983.62	$4,983.62	24079.02	$24,079.02
S1004		MATERIALS ALLOWANCE FOR 1340, 1345, 1350	N/A	DOLLAR		$1.00								-1135.528	($1,135.53)
C1001	004-0022	ASBESTOS REMOVAL	N/A	LUMP	1	$59,900.00	$59,900.00								
S1005	Spec 501.5.0	FILLER CONCRETE AA	Yes	CY		$234.00									
C1002	441-3999	CONCRETE V-GUTTER	Yes	LF	1600	$22.50	$36,000.00	1555.91	$35,007.98						
C1003	004-0012	GA D-33 V-INLET	Yes	EA	10	$2,312.00	$23,120.00	10	$23,120.00						
C1004	682-6540	FIBERGLASS CONDUIT 4 IN INCL. ACCESSORIES	Yes	LF	240	$40.00	$9,600.00	150.46	$6,018.40						
C1005	004-0018	10 IN STEEL CASING	No	LF	80	$35.50	$2,840.00								
C1006	004-0022	EXTRA WORK - TREE REMOVAL	Yes	LUMP	1	$1,800.00	$1,800.00	1	$1,800.00						
C1007	004-0022	EXTRA WORK - RELOCATE 6 IN D.I.P. SEWER FORCE MAIN INCLUDING TIE INS, SERVICES, AND MATERIALS	Yes	LUMP	1	$13,300.00	$13,300.00	1	$13,300.00						
C1008	550-2300	SIDE DRAIN PIPE 30 IN H 1-10	Yes	LF	100	$47.00	$4,700.00	80	$3,760.00						
C1009	550-3630	SAFETY END SECTION 30 IN: SIDE DRAIN 6:1 SLOPE	Yes	EA	4	$2,175.00	$8,700.00	4	$8,700.00						
S1006	Spec 400 402-3130	RECYCLED ASPH CONC 12.5 MM SUPERPAVE, GP 2 ONLY, INCL BITUM MATL & H LIME - @ PAY FACTOR FOR JULY 2009	Yes	TN		$39.00						947.87	$36,966.93		
C2001	643-1152	CH LK FENCE, ZC COAT, 6 FT, 9 GA	Yes	LF	627.75	$18.50	$11,613.38								
C2002	004-0012	EXTRA WORK - GALV SLEEVES, 12 IN X 4 IN	Yes	EA	32	$14.10	$451.20								
C2003	004-0022	EXTRA WORK - STRUCTURE REMOVAL AT STA. 326+50	Yes	LS	1	$9,000.00	$9,000.00								
C2004	004-0022	EXTRA WORK - REMOVE AND REPLACE GUARDRAIL, GRADING, DRESSING AND GRASSING FOR SERVICE DRIVE DITCH	Yes	LS	1	$13,995.00	$13,995.00								
C2005	004-0022	EXTRA WORK - REMOVE AND REPLACE CONCRETE ISLAND, INCL. PVC PIPES FOR DRAINAGE	Yes	LS	1	$7,500.00	$7,500.00								
C2006	004-0022	EXTRA WORK - DRIVEWAY REMOVAL, GRADING, DRESSING AND GRASSING ON SERVICE DRIVE	Yes	LS	1	$5,100.00	$5,100.00								
C2007	004-0012	EXTRA WORK - LEYLAND CYPRESS TREES	Yes	EA	56	$130.00	$7,280.00								
C2008	004-0022	EXTRA WORK - GRADING AND GRASSING BACK SLOPE AND DITCH ON NEW HOPE RD	Yes	LS	1	$5,500.00	$5,500.00								
C2009	004-0022	EXTRA WORK - GRADE DITCH BEYOND PROJECT LIMITS	Yes	LS	1	$3,250.00	$3,250.00								
C2010	004-0022	EXTRA WORK - ASBESTOS REMOVAL, FIELD OFFICE SITE	Yes	LS	1	$14,870.00	$14,870.00								
					TOTAL CONTRACT TO DATE				$525,511.16		$1,089,646.00		$530,609.91		$806,652.63
					LESS RETAINAGE				$26,275.56		$54,482.30		$26,530.50		$40,332.63
					TOTAL AMOUNT DUE:				$499,235.60		$1,035,163.70		$504,079.41		$766,320.00

	PA #21	PA #22	PA #23	PA #24
CALENDAR DAYS CHARGED	31	30	31	30
CALENDAR DAYS REMAINING	362	332	301	271

JOB #:	F-0270-01
PROJECT:	Sugarloaf Parkway Extension
PROJECT ENGINEER:	Thomas Clausen / Francis Mouafong
CONTRACT PRICE:	$22,819,805.92

								PA #25 December-09		PA #26 January-10		PA #27 February-10		PA #28 Mar-10 thru Sept-10	
Item #	GDOT #	Description	Mat'l Cert.	Units	Bid Quantity	Unit Price	Bid Price	PA Units	PA Price	PA Units	PA Price	PA Units	PA Price	PA Units	PA Price
5	150-1000	TRAFFIC CONTROL - PROJECT NO. F-0270-01	Yes	LS	1	$130,960.00	$130,960.00							0.04	$5,238.40
10	150-3200	TEMPORARY TRAFFIC STRIPE TAPE	Yes	LF	16259	$3.30	$53,654.70	6609.48	$21,811.28	5223.84	$17,238.67	150.33	$496.09		
15	153-1300	FIELD ENGINEERS OFFICE, TP 3	Yes	EA	1	$112,300.00	$112,300.00							0.35	$39,305.00
20	161-1000	EROSION CONTROL - PROJECT NO. F-0270-01	Yes	LS	1	$59,400.00	$59,400.00							0.04	$2,376.00
25	162-1300A	EROSION CONTROL CHECK DAMS - TP HAYBALE	Yes	EA	170	$290.00	$49,300.00	0.75	$217.50	0.75	$217.50	3.25	$942.50	10.25	$2,972.50
30	162-1300B	EROSION CONTROL CHECK DAMS - TP STONE	Yes	EA	4	$290.00	$1,160.00							-1.5	($435.00)
35	163-0232	TEMPORARY GRASSING	Yes	LB	5000	$0.71	$3,550.00								
40	163-0240	MULCH	Yes	TN	916	$199.00	$182,284.00	33.13	$6,592.87					-5.38	($1,070.62)
45	163-0300	CONSTRUCTION EXIT	Yes	EA	6	$1,540.00	$9,240.00								
50	163-0509	CONSTRUCT, MAINT & REMOVE SILT CONTROL GATE, TP 3	Yes	EA	8	$600.00	$4,800.00					0.25	$150.00		
55	163-0522	CONSTRUCT, MAINT & REMOVE TEMPORARY PIPE SLOPE DRAIN	Yes	LF	900	$20.00	$18,000.00					30	$600.00	35	$700.00
65	163-0532A	CONSTRUCT, MAINT & REMOVE SEDIMENT BASIN, TP 1, STA 278+38	Yes	EA	1	$19,500.00	$19,500.00								
70	163-0532B	CONSTRUCT, MAINT & REMOVE SEDIMENT BASIN, TP 1, STA 292+75	Yes	EA	1	$10,000.00	$10,000.00								
75	163-0532C	CONSTRUCT, MAINT AND REMOVE SEDIMENT BASIN, TP 1, STA 78+52	Yes	EA	1	$13,000.00	$13,000.00							-1	($13,000.00)
80	163-0532D	CONSTRUCT, MAINT AND REMOVE SEDIMENT BASIN, TP 1, STA 85+50	Yes	EA	1	$13,000.00	$13,000.00							-1	($13,000.00)
85	163-0535A	CONSTRUCT AND MAINT SEDIMENT BASIN, TP 1, STA 235+50, LT	Yes	EA	1	$24,000.00	$24,000.00							0.25	$6,000.00
90	163-0535B	CONSTRUCT AND MAINT SEDIMENT BASIN, TP 1, STA 246+50 LT	Yes	EA	1	$30,000.00	$30,000.00							0.25	$7,500.00
95	163-0535C	CONSTRUCT AND MAINT SEDIMENT BASIN, TP 1, STA 261+50 RT	Yes	EA	1	$65,000.00	$65,000.00							0.25	$16,250.00
100	163-0535D	CONSTRUCT AND MAINT SEDIMENT BASIN, TP 1, STA 276+50 LT	Yes	EA	1	$99,000.00	$99,000.00							0.25	$24,750.00
105	163-0535E	CONSTRUCT AND MAINT SEDIMENT BASIN, TP 1, STA 281+50 RT	Yes	EA	1	$69,000.00	$69,000.00							0.25	$17,250.00
110	163-0535F	CONSTRUCT AND MAINT SEDIMENT BASIN, TP 1, STA 342+50 LT	Yes	EA	1	$133,000.00	$133,000.00			0.25	$33,250.00			0.25	$33,250.00
115	163-0535G	CONSTRUCT AND MAINT SEDIMENT BASIN, TP 1, STA 71+50 LT	Yes	EA	1	$33,000.00	$33,000.00							0.25	$8,250.00
130	163-0551	CONSTRUCT, MAINT & REMOVE INLET SEDIMENT TRAP	Yes	EA	38	$440.00	$16,720.00					0.75	$330.00	2	$880.00
135	163-2100	CONSTRUCT, MAINT & REMOVE TEMPORARY DITCH CHECKS-TP C SILT FENCE	Yes	EA	168	$175.00	$29,400.00	3.5	$612.50			1.75	$306.25	4.25	$743.75
140	171-0010	TEMPORARY SILT FENCE, TYPE A	Yes	LF	1300	$4.00	$5,200.00					346.75	$1,387.00		

								PA #25 December-09		PA #26 January-10		PA #27 February-10		PA #28 Mar-10 thru Sept-10	
Item #	GDOT #	Description	Mat'l Cert.	Units	Bid Quantity	Unit Price	Bid Price	PA Units	PA Price	PA Units	PA Price	PA Units	PA Price	PA Units	PA Price
145	171-0030	TEMPORARY SILT FENCE, TYPE C	Yes	LF	49100	$5.50	$270,050.00					11160.25	$61,381.38		
150	201-1500	CLEARING AND GRUBBING - PROJECT NO. F-0270-01	Yes	LS	1	$3,237,279.00	$3,237,279.00			0.013	$42,084.63			0.01544	$49,983.59
155	205-0001	UNCLASS EXCAVATION	Yes	CY	752168	$2.80	$2,106,070.40								
160	207-0203	FOUNDATION BACKFILL MATERIAL, TP II	Yes	CY	1481	$45.00	$66,645.00					0.1	$4.50	-7.48	($336.60)
165	207-2003	IMPERFECT TRENCH BACKFILL MATL, TP III	Yes	CY	200	$45.00	$9,000.00								
170	210-0250	UNDERCUT EXCAVATION (PER SPEC 210.5C)	Yes	CY	750	$7.50	$5,625.00								
175	310-1101	GR AGGR BASE CRS, INCL MATL	Yes	TN	106790	$8.50	$907,715.00							16.55	$140.67
180	318-3000	AGGREGATE SURFACE COURSE	Yes	TN	5000	$8.50	$42,500.00			56.19	$477.62				
185	402-1802	RECYCLED ASPH CONC PATCHING, INCL BITUM MATL & H LIME	Yes	TN	300	$115.00	$34,500.00								
190	402-1812	RECYCLED ASPH CONC LEVELING, INCL BITUM MATL & H LIME	Yes	TN	2500	$73.50	$183,750.00								
195	402-3121	RECYCLED ASPH CONC 25 MM SUPERPAVE, GP 1 OR 2, INCL BITUM MATL & H LIME	Yes	TN	19900	$59.00	$1,174,100.00								
200	402-3190	RECYCLED ASPH CONC 19 MM SUPERPAVE, GP 1 OR 2, INCL BITUM MATL & H LIME	Yes	TN	20059	$61.00	$1,223,599.00								
205	402-4510	RECYCLED ASPH CONC 12.5 MM SUPERPAVE, GP 2 ONLY, INCL POLYMER-MODIFIED BITUM MATL & H LIME	Yes	TN	14028	$64.00	$897,792.00	3769.39	$241,240.96						
210	413-1000	BITUM TACK COAT	Yes	GL	8235	$2.35	$19,352.25	2475.67	$5,817.82					-83.9	($197.17)
215	432-5010	MILL ASPH CONC PVMT, VARIABLE DEPTH	Yes	SY	5000	$5.25	$26,250.00							-19.26	($101.12)
220	433-1200	REINF CONC APPROACH SLAB, INCL SLOPED EDGE	Yes	SY	3183	$147.00	$467,901.00							5.45	$801.15
225	441-0004	CONC SLOPE PAVEMENT, 4 IN	Yes	SY	2460	$25.43	$62,557.80								
230	441-0006	CONC SLOPE PAVEMENT, 6 IN	Yes	SY	3318	$32.38	$107,436.84								
235	441-0016	DRIVEWAY CONC, 6 IN TK	Yes	SY	361	$29.15	$10,523.15	122	$3,556.30	175.7	$5,121.66				
240	441-0018	DRIVEWAY CONC, 8 IN TK	No	SY	194	$32.25	$6,256.50								
245	441-0050	CONC SLOPE DRAIN	No	SY	4	$80.00	$320.00								
250	441-0104	CONC SIDEWALK, 4 IN	Yes	SY	1006	$38.00	$38,228.00								
255	441-0204	PLAIN CONC DITCH PAVING, 4 IN	Yes	SY	14200	$37.00	$525,400.00	5.33	$197.21			40	$1,480.00	-53.08	($1,963.96)
260	441-0303	CONC SPILLWAY, TP 3	Yes	EA	4	$1,525.00	$6,100.00	1	$1,525.00						
265	441-0740	CONC MEDIAN, 4 IN	Yes	SY	20	$28.00	$560.00							0.65	$18.20
270	441-0748	CONC MEDIAN, 6 IN	Yes	SY	5590	$30.00	$167,700.00	56.82	$1,704.60						
275	441-0754	CONC MEDIAN 7 1/2 IN	Yes	SY	3330	$33.00	$109,890.00							-128.16	($4,229.28)
280	441-4020	CONC VALLEY GUTTER, 6 IN	Yes	SY	234	$32.45	$7,593.30								
285	441-4030	CONC VALLEY GUTTER, 8 IN	No	SY	128	$37.15	$4,755.20								
290	441-6216	CONC CURB & GUTTER, 8 IN X 24 IN, TP 2	Yes	LF	1238	$12.57	$15,561.66								
295	441-6222	CONC CURB & GUTTER, 8 IN X 30 IN, TP 2	Yes	LF	2174	$12.85	$27,935.90							143	$1,837.55
300	441-6740	CONC CURB & GUTTER, 8 IN X 30 IN, TP 7	Yes	LF	2516	$12.97	$32,632.52	143	$1,854.71					-143	($1,854.71)
305	444-1000	SAWED JOINTS IN EXIST PAVEMENTS - PCC	Yes	LF	331	$5.00	$1,655.00								
310	500-3101A	CLASS A CONCRETE	Yes	CY	992	$465.00	$461,280.00							-36.76	($18,023.40)
315	500-3800	CLASS A CONCRETE, INCL REINF STEEL	No	CY	26	$790.00	$20,540.00								
320	500-3900	CLASS B CONCRETE, INCL REINF STEEL	No	CY	29	$970.00	$28,130.00								
325	500-9999	CLASS B CONCRETE, BASE OR PVMT WIDENING	Yes	CY	500	$191.00	$95,500.00								
330	511-1000A	BAR REINF STEEL	Yes	LB	131671	$0.75	$98,753.25							-1060.73	($795.55)
335	550-1180	STORM DRAIN PIPE, 18 IN, H 1-10	Yes	LF	4226	$39.00	$164,814.00							325.9	$12,710.10

								PA #25 December-09		PA #26 January-10		PA #27 February-10		PA #28 Mar-10 thru Sept-10	
Item #	GDOT #	Description	Mat'l Cert.	Units	Bid Quantity	Unit Price	Bid Price	PA Units	PA Price	PA Units	PA Price	PA Units	PA Price	PA Units	PA Price
340	550-1181	STORM DRAIN PIPE, 18 IN, H 10-15	Yes	LF	167	$39.00	$6,513.00							97	$3,783.00
345	550-1240	STORM DRAIN PIPE, 24 IN, H 1-10	Yes	LF	2260	$46.00	$103,960.00							-196.1	($9,020.60)
350	550-1241	STORM DRAIN PIPE, 24 IN, H 10-15	No	LF	136	$46.00	$6,256.00								
355	550-1242	STORM DRAIN PIPE, 24 IN, H 15-20	Yes	LF	122	$49.00	$5,978.00								
360	550-1243	STORM DRAIN PIPE, 24 IN, H 20-25	Yes	LF	112	$54.00	$6,048.00								
365	550-1244	STORM DRAIN PIPE, 24 IN, H 25-30	Yes	LF	42	$54.00	$2,268.00								
370	550-1300	STORM DRAIN PIPE, 30 IN, H 1-10	Yes	LF	190	$56.00	$10,640.00							-49.8	($2,788.80)
375	550-1301	STORM DRAIN PIPE, 30 IN, H 10-15	Yes	LF	104	$56.00	$5,824.00								
380	550-1302	STORM DRAIN PIPE, 30 IN, H 15-20	Yes	LF	120	$61.00	$7,320.00								
385	550-1303	STORM DRAIN PIPE, 30 IN, H 20-25	No	LF	121	$68.00	$8,228.00								
390	550-1304	STORM DRAIN PIPE, 30 IN, H 25-30	No	LF	108	$68.00	$7,344.00								
395	550-1360	STORM DRAIN PIPE, 36 IN, H 1-10	Yes	LF	1325	$69.00	$91,425.00							-42.5	($2,932.50)
400	550-1361	STORM DRAIN PIPE, 36 IN, H 10-15	No	LF	57	$69.00	$3,933.00								
405	550-1362	STORM DRAIN PIPE, 36 IN, H 15-20	No	LF	53	$75.00	$3,975.00								
410	550-1363	STORM DRAIN PIPE, 36 IN, H 20-25	No	LF	115	$84.00	$9,660.00								
415	550-1364	STORM DRAIN PIPE, 36 IN, H 25-30	No	LF	58	$84.00	$4,872.00								
420	550-1420	STORM DRAIN PIPE, 42 IN, H 1-10	Yes	LF	398	$81.00	$32,238.00							159.1	$12,887.10
425	550-1421	STORM DRAIN PIPE, 42 IN, H 10-15	No	LF	168	$81.00	$13,608.00								
430	550-1422	STORM DRAIN PIPE, 42 IN, H 15-20	Yes	LF	42	$88.00	$3,696.00								
435	550-1423	STORM DRAIN PIPE, 42 IN, H 20-25	Yes	LF	137	$112.00	$15,344.00								
440	550-2180	SIDE DRAIN PIPE, 18 IN, H 1-10	Yes	LF	471	$39.00	$18,369.00							-40	($1,560.00)
445	550-2240	SIDE DRAIN PIPE, 24 IN, H 1-10	Yes	LF	141	$46.00	$6,486.00	95.6	$4,397.60			70	$3,220.00		
450	550-3618	SAFETY END SECTION, 18 IN, SIDE DRAIN, 6:1 SLOPE	Yes	EA	26	$750.00	$19,500.00								
455	550-3624	SAFETY END SECTION, 24 IN, SIDE DRAIN, 6:1 SLOPE	Yes	EA	47	$975.00	$45,825.00					5	$4,875.00		
460	550-4218	FLARED END SECTION, 18 IN, STORM DRAIN	Yes	EA	12	$675.00	$8,100.00							2	$1,350.00
465	550-4224	FLARED END SECTION, 24 IN, STORM DRAIN	Yes	EA	7	$790.00	$5,530.00	1	$790.00					3	$2,370.00
470	550-4230	FLARED END SECTION, 30 IN, STORM DRAIN	Yes	EA	1	$980.00	$980.00								
475	550-4236	FLARED END SECTION, 36 IN, STORM DRAIN	Yes	EA	2	$1,350.00	$2,700.00								
480	550-4242	FLARED END SECTION, 42 IN, STORM DRAIN	Yes	EA	6	$1,530.00	$9,180.00							1	$1,530.00
485	573-2006	UNDERDRAIN PIPE INCL DRAINAGE AGGR, 6 IN	Yes	LF	1000	$20.00	$20,000.00								
490	576-1018	SLOPE DRAIN PIPE, 18 IN	Yes	LF	241	$39.00	$9,399.00								
495	576-1024	SLOPE DRAIN PIPE, 24 IN	Yes	LF	107	$46.00	$4,922.00								
500	576-1036	SLOPE DRAIN PIPE, 36 IN	Yes	LF	261	$69.00	$18,009.00					242	$16,698.00		
505	600-0001	FLOWABLE FILL	No	CY	10	$350.00	$3,500.00								
510	603-2030	STN DUMPED RIP RAP, TP 1, 30 IN	Yes	SY	1248	$23.00	$28,704.00								
515	603-2181	STN DUMPED RIP RAP, TP 3, 18 IN	Yes	SY	828	$17.00	$14,076.00	40	$680.00					-286.42	($4,869.14)
520	603-6008	SAND-CEMENT BAG RIP RAP, 8 IN	No	SY	3	$150.00	$450.00								

								PA #25 December-09		PA #26 January-10		PA #27 February-10		PA #28 Mar-10 thru Sept-10	
Item #	GDOT #	Description	Mat'l Cert.	Units	Bid Quantity	Unit Price	Bid Price	PA Units	PA Price	PA Units	PA Price	PA Units	PA Price	PA Units	PA Price
525	603-7000	PLASTIC FILTER FABRIC	Yes	SY	2076	$5.00	$10,380.00	40	$200.00					-284.21	($1,421.05)
530	610-9000	REM SIGN, STA 221+63 RT	Yes	LS	1	$250.00	$250.00	1	$250.00						
535	611-3000	RECONST CATCH BASIN, GROUP 1	Yes	EA	2	$1,590.00	$3,180.00							1	$1,590.00
540	611-3100	RECONST JUNCTION BOX	No	EA	1	$1,590.00	$1,590.00								
545	611-5550	RESET SIGN STA 221+63 RT	Yes	LS	1	$250.00	$250.00	1	$250.00						
550	611-8040	ADJUST DROP INLET TO GRADE	No	EA	1	$1,590.00	$1,590.00								
555	622-1033	PRECAST CONCRETE MEDIAN BARRIER, METHOD NO. 3	Yes	LF	1000	$44.00	$44,000.00			137.75	$6,061.00				
560	634-1200	RIGHT OF WAY MARKERS	Yes	EA	85	$95.00	$8,075.00							-1	($95.00)
565	635-1000	BARRICADES	Yes	LF	156	$96.00	$14,976.00			151.72	$14,565.12				
570	636-1020	HIGHWAY SIGNS, TP 1 MATL, REFL SHEETING, TP 3	Yes	SF	324	$17.45	$5,653.80	208.19	$3,632.92	86.85	$1,515.53	22.52	$392.97		
575	636-1029	HIGHWAY SIGNS, TP 2 MATL, REFL SHEETING, TP 3	Yes	SF	194	$17.60	$3,414.40	67.6	$1,189.76	90.2	$1,587.52	24	$422.40		
580	636-1031	HIGHWAY SIGNS, TP 1 MATL, REFL SHEETING, TP 6	Yes	SF	281	$18.68	$5,249.08	184.4	$3,444.59	105.3	$1,967.00	6.25	$116.75	3	$56.04
585	636-1032	HIGHWAY SIGNS, TP 2 MATL, REFL SHEETING, TP 6	Yes	SF	92	$19.33	$1,778.36	80	$1,546.40	28	$541.24			-16	($309.28)
590	636-1033	HIGHWAY SIGNS, TP 1 MATL, REFL SHEETING, TP 9	Yes	SF	12	$19.33	$231.96	12	$231.96						
595	636-2020	GALV STEEL POSTS, TP2	No	LF	220	$6.75	$1,485.00								
600	636-2030	GALV STEEL POSTS, TP3	Yes	LF	1339	$6.75	$9,038.25	816	$5,508.00	767	$5,177.25	13	$87.75	-182	($1,228.50)
605	636-2070	GALV STEEL POSTS, TP7	Yes	LF	208	$7.00	$1,456.00	208	$1,456.00						
610	636-5030	DELINEATOR, TYPE 3	Yes	EA	12	$39.00	$468.00	8	$312.00						
615	641-1100	GUARDRAIL, TP T	Yes	LF	294	$63.00	$18,522.00	43	$2,709.00	101.82	$6,414.66				
620	641-1200	GUARDRAIL, TP W	Yes	LF	12050	$14.89	$179,424.50	904.12	$13,462.35	897.8	$13,368.24			95	$1,414.55
625	641-5001	GUARDRAIL ANCH, TP 1	Yes	EA	17	$548.00	$9,316.00			2	$1,096.00			-2	($1,096.00)
630	641-5012	GUARDRAIL ANCH, TP 12	Yes	EA	30	$1,539.00	$46,170.00	2	$3,078.00	5	$7,695.00			1	$1,539.00
635	643-0010	FIELD FENCE WOVEN WIRE	Yes	LF	20250	$5.10	$103,275.00	1282	$6,538.20	4641.4	$23,671.14				
640	643-2162	CH LINK FENCE W/EXT ARMS & BARBED WIRE, ZC COAT, 8 FT, 9 GA	Yes	LF	9400	$16.15	$151,810.00			2545.1	$41,103.37				
645	643-8000	GATE, FIELD FENCE - 12' WIDE	Yes	EA	16	$550.00	$8,800.00			11	$6,050.00	3	$1,650.00		
650	643-8010	GATE, CHAIN LINK ZC COAT - 20' WIDE, 8 FT, 9 GA	Yes	EA	8	$1,485.00	$11,880.00			2	$2,970.00				
655	643-8040	GATE, WOVEN WIRE - 20' WIDE	No	EA	2	$700.00	$1,400.00								
660	643-8200	BARRIER FENCE (ORANGE), 4 FT	Yes	LF	7800	$4.00	$31,200.00								
665	652-0094	PAVEMENT MARKING, SYMBOL, TP 4	Yes	EA	2	$100.00	$200.00			1	$100.00				
670	652-5301	SOLID TRAF STRIPE, 6 IN, WHITE	No	LF	877	$0.26	$228.02								
675	652-5451	SOLID TRAFFIC STRIPE, 5 IN, WHITE	No	LF	77	$0.26	$20.02								
680	652-6301	SKIP TRAF STRIPE, 6 IN, WHITE	No	GLF	425	$0.20	$85.00								
685	652-6501	SKIP TRAF STRIPE, 5 IN, WHITE	No	GLF	425	$0.20	$85.00								
690	653-0120	THERMOPLASTIC PAVEMENT MARKING, ARROW, TP 2	Yes	EA	92	$60.00	$5,520.00			66	$3,960.00				
695	653-0160	THERMOPLASTIC PAVEMENT MARKING, ARROW, TP 6	Yes	EA	2	$75.00	$150.00			2	$150.00				
700	653-0170	THERMOPLASTIC PAVEMENT MARKING, ARROW, TP 7	Yes	EA	2	$75.00	$150.00			2	$150.00				
705	653-0210	THERMOPLASTIC PAVEMENT MARKING, WORD, TP 1	Yes	EA	28	$100.00	$2,800.00			27	$2,700.00				
710	653-1501	THERMOPLASTIC SOLID TRAFFIC STRIPE, 5 IN, WHITE	Yes	LF	58829	$0.26	$15,295.54			36403	$9,464.78				
715	653-1502	THERMOPLASTIC SOLID TRAFFIC STRIPE, 5 IN, YELLOW	Yes	LF	37792	$0.26	$9,825.92			23274	$6,051.24	950	$247.00		
720	653-1504	THERMOPLASTIC SOLID TRAFFIC STRIPE, 12 IN, WHITE	No	LF	5500	$2.00	$11,000.00								
725	653-1604	THERMOPLASTIC SOLID TRAFFIC STRIPE, 18 IN, WHITE	Yes	LF	142	$3.00	$426.00					115	$345.00		
730	653-1704	THERMOPLASTIC SOLID TRAFFIC STRIPE, 24 IN, WHITE	Yes	LF	347	$4.00	$1,388.00			225.5	$902.00				

								PA #25 December-09		PA #26 January-10		PA #27 February-10		PA #28 Mar-10 thru Sept-10	
Item #	GDOT #	Description	Mat'l Cert.	Units	Bid Quantity	Unit Price	Bid Price	PA Units	PA Price	PA Units	PA Price	PA Units	PA Price	PA Units	PA Price
735	653-1804	THERMOPLASTIC SOLID TRAFFIC STRIPE, 8 IN, WHITE	Yes	LF	2322	$2.00	$4,644.00			1883.48	$3,766.96				
740	653-1810	THERMOPLASTIC SOLID TRAFFIC STRIPE, 10 IN, WHITE	Yes	LF	700	$1.00	$700.00			439	$439.00				
745	653-3501	THERMOPLASTIC SKIP TRAFFIC STRIPE, 5 IN, WHITE	Yes	GLF	29040	$0.20	$5,808.00			19941	$3,988.20				
750	653-6004	THERMOPLASTIC TRAFFIC STRIPE, WHITE	Yes	SY	1758	$3.00	$5,274.00			1265.95	$3,797.85	12.15	$36.45		
755	653-6006	THERMOPLASTIC TRAFFIC STRIPE, YELLOW	Yes	SY	2068	$3.00	$6,204.00			626.89	$1,880.67	1667.91	$5,003.73	-312.65	($937.95)
760	654-1001	RAISED PVMT MARKERS, TP 1	Yes	EA	435	$3.25	$1,413.75			115	$373.75				
765	654-1003	RAISED PVMT MARKERS, TP 3	Yes	EA	733	$3.25	$2,382.25			417	$1,355.25				
770	657-1244	PREFORMED PLASTIC SOLID PVMT MKG, 24 IN, WHITE, TP PB	Yes	LF	76	$20.00	$1,520.00			25.9	$518.00				
775	657-3085	PREFORMED PLASTIC SKIP PVMT MKG, 8 IN, CONTRAST (BLACK-WHITE), TP PB	Yes	GLF	1220	$6.00	$7,320.00			986	$5,916.00				
780	657-5000	PREFORMED PLASTIC PAVEMENT MARKING, WHITE, TP PB	Yes	SY	311	$20.00	$6,220.00			273.96	$5,479.20				
785	657-5014	PREFORMED PLASTIC PVMT MKG, WORDS AND/OR SYM, WHITE, TP PB	No	EA	2	$500.00	$1,000.00								
790	657-5016	PREFORMED PLASTIC PVMT MKG, WORDS AND/OR SYM, ARROW TP1, WHITE, TP PB	No	EA	2	$500.00	$1,000.00								
795	657-5017	PREFORMED PLASTIC PVMT MKG, WORDS AND/OR SYM, ARROW TP2, WHITE, TP PB	Yes	EA	2	$500.00	$1,000.00			2	$1,000.00				
800	657-6085	PREFORMED PLASTIC SOLID PVMT MKG, 8 IN, CONTRAST (BLACK-YELLOW), TP PB	Yes	LF	370	$6.00	$2,220.00			567.1	$3,402.60				
805	668-1100	CATCH BASIN, GROUP 1	Yes	EA	18	$2,485.00	$44,730.00					3	$7,455.00	0.5	$1,242.50
810	668-2100	DROP INLET, GROUP 1	Yes	EA	38	$1,740.00	$66,120.00					16.25	$28,275.00	-6.5	($11,310.00)
815	668-2110	DROP INLET, GROUP 1, ADDL DEPTH	Yes	LF	54	$220.00	$11,880.00					12	$2,640.00	26.78	$5,891.60
820	668-2200	DROP INLET, GROUP 2	Yes	EA	3	$2,985.00	$8,955.00					0.25	$746.25		
825	668-2210	DROP INLET, GROUP 2, ADDL DEPTH	Yes	LF	19	$300.00	$5,700.00					7	$2,100.00	12.01	$3,603.00
830	668-4300	STORM SEWER MANHOLE, TP 1	Yes	EA	6	$2,985.00	$17,910.00					3	$8,955.00	1	$2,985.00
835	668-4311	STORM SEWER MANHOLE, TP 1, ADDL DEPTH, CL 1	Yes	LF	12	$300.00	$3,600.00							11.42	$3,426.00
840	668-4312	STORM SEWER MANHOLE, TP 1, ADDL DEPTH, CL 2	Yes	LF	9	$300.00	$2,700.00							8.4	$2,520.00
845	700-6910	PERMANENT GRASSING	Yes	AC	76	$800.00	$60,800.00	3.88	$3,104.00			1.68	$1,344.00		
850	700-7000	AGRICULTURAL LIME	Yes	TN	76	$78.00	$5,928.00	1.14	$88.92					0.48	$37.44
855	700-7010	LIQUID LIME	Yes	GL	190	$13.00	$2,470.00	9.5	$123.50					1.5	$19.50
860	700-8000	FERTILIZER, MIXED GRADE	Yes	TN	11	$320.00	$3,520.00	1.95	$624.00					1.26	$403.20
865	700-8100	FERTILIZER NITROGEN CONTENT	No	LB	3800	$1.48	$5,624.00								
870	716-1000	EROSION CONTROL MATS, WATERWAYS	Yes	SY	12300	$1.95	$23,985.00	889.78	$1,735.07					-2112.81	($4,119.98)
875	716-2000	EROSION CONTROL MATS, SLOPES	Yes	SY	40000	$0.80	$32,000.00	3177.32	$2,541.86					-182.25	($145.80)
880	636-1041	HIGHWAY SIGNS, TP 2 MATL, REFL SHEETING, TP 9	Yes	SF	42	$52.50	$2,205.00								
885	639-4004	STRAIN POLE, TYPE IV	Yes	EA	2	$6,215.00	$12,430.00								
890	639-4014	STRAIN POLE, TYPE IV, INCL LUMINAIRE ARM	Yes	EA	2	$6,945.00	$13,890.00								
895	647-1000A	TRAFFIC SIGNAL INSTALLATION NO. 1	Yes	LS	1	$44,230.00	$44,230.00			0.2	$8,846.00	0.1	$4,423.00		
900	647-1000B	TRAFFIC SIGNAL INSTALLATION NO. 2	Yes	LS	1	$79,675.00	$79,675.00	0.1	$7,967.50	0.2	$15,935.00	0.1	$7,967.50		
905	647-2170	PULLBOX, PB-7	Yes	EA	13	$3,020.00	$39,260.00			1	$3,020.00				

								PA #25		PA #26		PA #27		PA #28	
								December-09		January-10		February-10		Mar-10 thru Sept-10	
Item #	GDOT #	Description	Mat'l Cert.	Units	Bid Quantity	Unit Price	Bid Price	PA Units	PA Price	PA Units	PA Price	PA Units	PA Price	PA Units	PA Price
910	682-9028	ELECTRICAL COMMUNICATION BOX, TYPE 5	No	EA	1	$7,125.00	$7,125.00								
915	682-6231	CONDUIT, NONMETAL, TP 3, 1 1/4 IN	Yes	LF	38700	$5.75	$222,525.00	964	$5,543.00						
920	935-1113	OUTSIDE PLANT FIBER OPTIC CABLE, LOOSE TUBE, SINGLE MODE, 24 FIBER	Yes	LF	12900	$4.95	$63,855.00			13129	$64,988.55				
925	935-1511	OUTSIDE PLANT FIBER OPTIC CABLE, DROP, SINGLE MODE, 6 FIBER	Yes	LF	30	$4.00	$120.00			310	$1,240.00				
930	935-3103	FIBER OPTIC CLOSURE, UNDERGROUND, 24 FIBER	Yes	EA	1	$675.00	$675.00			3	$2,025.00				
935	935-4010	FIBER OPTIC SPLICE, FUSION	Yes	EA	1	$80.00	$80.00			28	$2,240.00				
940	935-8000A	TESTING - FIBER OPTIC SYSTEM - TRAFFIC SIGNAL INSTALLATION NO. 1	Yes	LS	1	$6,000.00	$6,000.00			0.5	$3,000.00	0.5	$3,000.00		
945	935-8000B	TESTING - FIBER OPTIC SYSTEM - TRAFFIC SIGNAL INSTALLATION NO. 2	Yes	LS	1	$6,000.00	$6,000.00			0.5	$3,000.00	0.5	$3,000.00		
950	500-3201	CLASS B CONCRETE, RETAINING WALL	Yes	CY	43	$700.00	$30,100.00					42.91	$30,037.00		
955	515-2020	GALV STEEL PIPE HANDRAIL, 2 IN, ROUND	Yes	LF	149	$38.00	$5,662.00					148	$5,624.00		
960	627-1000A	MSE WALL FACE, 0-10 FT HT, WALL NO. 2	Yes	SF	833	$56.00	$46,648.00								
965	627-1010A	MSE WALL FACE, 10-20 FT HT, WALL NO. 2	Yes	SF	311	$56.00	$17,416.00								
970	627-1100A	COPING A - WALL NO. 2	Yes	LF	108	$65.00	$7,020.00								
975	643-1133A	CH LK FENCE, ZC COAT, 4 FT, 11 GA	No	LF	108	$14.00	$1,512.00								
980	621-4086B	CONCRETE SIDE BARRIER, TP 7WS	Yes	LF	593	$63.50	$37,655.50							-1.8	($114.30)
985	621-6013B	CONCRETE SIDE BARRIER, TP 7-TS	Yes	LF	15	$285.00	$4,275.00			11.5	$3,277.50				
990	621-5211A	CONCRETE SIDE BARRIER, TP 6-SA	Yes	LF	45	$560.00	$25,200.00			0.2	$112.00				
995	627-1000D	MSE WALL FACE, 0-10 FT HT, WALL NO. 5	Yes	SF	4367	$52.00	$227,084.00								
1000	627-1010D	MSE WALL FACE, 10-20 FT HT, WALL NO. 5	Yes	SF	5053	$52.00	$262,756.00								
1005	627-1020C	MSE WALL FACE, 20-30 FT HT, WALL NO. 5	Yes	SF	3289	$52.00	$171,028.00								
1010	627-1100D	COPING A - WALL NO. 5	Yes	LF	593	$65.00	$38,545.00								
1015	643-1133C	CH LK FENCE, ZC COAT, 4 FT, 11 GA	Yes	LF	310	$14.00	$4,340.00	225	$3,150.00						
1020	621-4086C	CONCRETE SIDE BARRIER, TP 7WS	Yes	LF	809	$63.50	$51,371.50			14.2	$901.70				
1025	621-6013C	CONCRETE SIDE BARRIER, TP 7-TS	Yes	LF	15	$285.00	$4,275.00			11.25	$3,206.25				
1030	621-6211B	CONCRETE SIDE BARRIER, TYPE 6-SA	No	LF	15	$560.00	$8,400.00								
1035	627-1000E	MSE WALL FACE, 0-10 FT HT, WALL NO. 6	Yes	SF	7556	$52.00	$392,912.00								
1040	627-1010E	MSE WALL FACE, 10-20 FT HT, WALL NO. 6	Yes	SF	5361	$52.00	$278,772.00								
1045	627-1020D	MSE WALL FACE, 20-30 FT HT, WALL NO. 6	Yes	SF	3704	$52.00	$192,608.00								
1050	627-1100E	COPING A - WALL NO. 6	Yes	LF	809	$65.00	$52,585.00							5	$325.00
1055	643-1133D	CH LK FENCE, ZC COAT, 4 FT, 11 GA	Yes	LF	495	$14.00	$6,930.00	445.25	$6,233.50						
1060	500-0100A	GROOVED CONCRETE	Yes	SY	636	$18.00	$11,448.00			671.67	$12,090.06			-36.39	($655.02)
1065	500-1006A	SUPERSTR CONCRETE, CL AA	Yes	LS	1	$233,000.00	$233,000.00			0.16	$37,280.00				
1070	500-2100A	CONCRETE BARRIER	Yes	LF	278	$51.00	$14,178.00								
1075	500-3101B	CLASS A CONCRETE	Yes	CY	70	$930.00	$65,100.00								

								PA #25 December-09		PA #26 January-10		PA #27 February-10		PA #28 Mar-10 thru Sept-10	
Item #	GDOT #	Description	Mat'l Cert.	Units	Bid Quantity	Unit Price	Bid Price	PA Units	PA Price	PA Units	PA Price	PA Units	PA Price	PA Units	PA Price
1080	507-9003A	PSC BEAMS, AASHTO TYPE III	Yes	LF	882	$138.00	$121,716.00							14.04	$1,937.52
1085	511-1000B	BAR REINF STEEL	Yes	LB	8820	$0.85	$7,497.00								
1090	511-3000A	SUPERSTR REINF STEEL	Yes	LS	1	$43,810.00	$43,810.00								
1095	520-0242	H PILE POINTS, HP 10 X 42	Yes	EA	4	$200.00	$800.00								
1100	520-0353A	H PILE POINTS, HP 12 x 53	Yes	EA	32	$215.00	$6,880.00								
1105	520-1104	PILING IN PLACE, STEEL H, HP10 X 42	Yes	LF	350	$42.00	$14,700.00								
1110	520-1125A	PILING IN PLACE, STEEL H, HP12 X 53	Yes	LF	2680	$48.50	$129,980.00								
1115	520-4104	LOAD TEST, STEEL H, HP 10 X 42	No	EA	2	$1.00	$2.00								
1120	520-4125A	LOAD TEST, STEEL H, HP 12 X 53	No	EA	2	$1.00	$2.00								
1125	621-4086A	CONCRETE SIDE BARRIER, TP 7WS	Yes	LF	345	$63.50	$21,907.50							-2.2	($139.70)
1130	621-6013A	CONCRETE SIDE BARRIER, TP 7-TS	Yes	LF	60	$285.00	$17,100.00							-0.5	($142.50)
1135	627-1000B	MSE WALL FACE, 0-10 FT HT, WALL NO. 3	Yes	SF	175	$52.00	$9,100.00								
1140	627-1000C	MSE WALL FACE, 0-10 FT HT, WALL NO. 4	Yes	SF	805	$52.00	$41,860.00								
1145	627-1010B	MSE WALL FACE, 10-20 FT HT, WALL NO. 3	Yes	SF	684	$52.00	$35,568.00								
1150	627-1010C	MSE WALL FACE, 10-20 FT HT, WALL NO. 4	Yes	SF	1942	$52.00	$100,984.00							-869	($45,188.00)
1155	627-1020A	MSE WALL FACE, 20-30 FT HT, WALL NO. 3	Yes	SF	4330	$52.00	$225,160.00								
1160	627-1020B	MSE WALL FACE, 20-30 FT HT, WALL NO. 4	Yes	SF	5656	$52.00	$294,112.00								
1165	627-1100B	COPING A - WALL NO. 3	Yes	LF	270	$65.00	$17,550.00								
1170	627-1100C	COPING A - WALL NO. 4	Yes	LF	482	$65.00	$31,330.00							13.27	$862.55
1175	643-1133B	CH LK FENCE, ZC COAT, 4 FT, 11 GA	No	LF	576	$14.00	$8,064.00								
1180	643-1152A	CH LK FENCE, ZC COAT, 6 FT, 9 GA	No	LF	272	$40.00	$10,880.00								
1185	211-0200	BRIDGE EXCAVATION - GRADE SEPARATION	Yes	CY	791	$25.00	$19,775.00			700	$17,500.00				
1190	500-0100B	GROOVED CONCRETE	Yes	SY	3416	$5.75	$19,642.00			3429.44	$19,719.28				
1195	500-1006B	SUPERSTR CONCRETE, CL AA	Yes	LS	1	$840,000.00	$840,000.00								
1200	500-2100B	CONCRETE BARRIER	Yes	LF	549	$51.00	$27,999.00								
1205	500-3002	CLASS AA CONCRETE	Yes	CY	998	$585.00	$583,830.00								
1210	507-9003B	PSC BEAMS, AASHTO TYPE III	Yes	LF	7798	$125.00	$974,750.00								
1215	511-1000C	BAR REINF STEEL	Yes	LB	137300	$0.85	$116,705.00								
1220	511-3000B	SUPERSTR REINF STEEL	Yes	LS	1	$214,740.00	$214,740.00								
1225	520-0353B	H PILE POINTS, HP 12 X 53	Yes	EA	96	$215.00	$20,640.00								
1230	520-1125B	PILING IN PLACE, STEEL H, HP 12 X 53	Yes	LF	4031	$48.50	$195,503.50							154.42	$7,489.37
1235	520-4125B	LOAD TEST, STEEL H, HP 12 X 53	No	EA	1	$1.00	$1.00								
1240	520-5000	PILOT HOLES	Yes	LF	373	$430.00	$160,390.00								
1245	643-1152B	CH LK FENCE, ZC COAT, 6 FT, 9 GA	Yes	LF	530	$40.00	$21,200.00			643.5	$25,740.00				
1250	2A	EXTRA DEPTH OF COVER 10" & 12" MAINS 8.1' - 12'	Yes	LF	300	$0.01	$3.00								
1255	2E	ADDITIONAL BEDDING MATERIAL	Yes	CY	219	$20.00	$4,380.00								
1260	2F	48" DIA. MANHOLE (BASE, BARREL(S) AND CONE)	Yes	VF	39	$200.00	$7,800.00								
1265	2F	MANHOLE FRAMES AND COVERS: TYPE A	Yes	EA	3	$350.00	$1,050.00								
1270	2F	ABANDON EXISTING MANHOLE	Yes	EA	3	$800.00	$2,400.00								
1275	2F	ADJUST MANHOLE FRAME/COVER TO GRADE: 1 VF OR LESS NON-PAVEMENT	Yes	EA	2	$550.00	$1,100.00								
1280	2F	ADJUST MANHOLE FRAME/COVER TO GRADE: 1 VF OR LESS PAVEMENT	Yes	EA	2	$850.00	$1,700.00							1	$850.00

								PA #25 December-09		PA #26 January-10		PA #27 February-10		PA #28 Mar-10 thru Sept-10	
Item #	GDOT #	Description	Mat'l Cert.	Units	Bid Quantity	Unit Price	Bid Price	PA Units	PA Price	PA Units	PA Price	PA Units	PA Price	PA Units	PA Price
1285	2F	ADJUST MANHOLE FRAME/COVER TO GRADE: TYPE A	Yes	EA	1	$1,200.00	$1,200.00								
1290	2H	DRIVEWAY CUT RESTORATION - CONCRETE	Yes	SY	4	$36.00	$144.00								
1295	2H	PAVEMENT CUT RESTORATION, TP C	Yes	SY	40	$90.00	$3,600.00								
1300	2H	COMBINATION CURB & GUTTER RESTORATION	Yes	LF	20	$20.00	$400.00								
1305	3A	CONCRETE: CLASS "A" (REINFORCED)	Yes	CY	9	$250.00	$2,250.00								
1315	4B	MANHOLE INVERT REHABILITATION	Yes	EA	2	$750.00	$1,500.00							1	$750.00
1320	15C	STEEL CASING, OPEN CUT INSTALLATION - 16" DIA	Yes	LF	140	$65.00	$9,100.00								
1340	15D	DUCTILE IRON PIPE: Material, Labor & Equipment, 10" DIA	Yes	LF	114	$28.00	$3,192.00								
1345	15D	DUCTILE IRON PIPE: Material, Labor & Equipment, 8" DIA	Yes	LF	661	$24.50	$16,194.50								
1350	15D	DUCTILE IRON PIPE: Material, Labor & Equipment, 6" DIA	Yes	LF	80	$23.00	$1,840.00							3	$69.00
1360	15D	8" DIP, DEPTH OF CUT - 0.00' TO 7.99'	Yes	LF	200	$30.00	$6,000.00								
1365	15D	8" DIP, DEPTH OF CUT - 8.00' TO 9.99'	Yes	LF	300	$33.00	$9,900.00								
1370	15D	8" DIP, DEPTH OF CUT - 10.00' TO 11.99'	Yes	LF	100	$38.00	$3,800.00								
1375	15D	8" DIP, DEPTH OF CUT - 12.00' TO 13.99'	Yes	LF	60	$45.00	$2,700.00								
1380	15C	16" STEEL CASING	Yes	LF	200	$0.01	$2.00								
1385	15F	GATE VALVE, 6"	Yes	EA	8	$600.00	$4,800.00							1	$600.00
1390	15F	GATE VALVE, 8"	Yes	EA	3	$800.00	$2,400.00							-1	($800.00)
1395	15F	GATE VALVE, 10"	Yes	EA	1	$900.00	$900.00								
1400	15F	GATE VALVE, 12"	Yes	EA	10	$1,000.00	$10,000.00								
1405	15F	TAPPING SLEEVE AND VALVE ASSEMBLY, 8 IN X 8 IN	Yes	EA	1	$3,000.00	$3,000.00								
1410	15F	TAPPING SLEEVE AND VALVE ASSEMBLY, 10 IN X 10 IN	Yes	EA	1	$4,200.00	$4,200.00								
1415	15F	WET CUT-INS, ALL DEPTHS - 10"	Yes	EA	1	$2,100.00	$2,100.00								
1420	15F	WET CUT-INS, ALL DEPTHS - 8"	Yes	EA	2	$2,000.00	$4,000.00							1	$2,000.00
1430	15H	SALVAGE EXISTING FIRE HYDRANTS	Yes	EA	1	$150.00	$150.00								
1450	15I	RELOCATE EXISTING METER, 3/4" TO 1"	Yes	EA	1	$2,200.00	$2,200.00							2	$4,400.00
1455	15I	CHANGE OUT EXISTING METER, 5/8" TO 3/4" LABOR AND EQUIPMENT	Yes	EA	12	$0.01	$0.12								
1460	15P	HOUSE CONNECTION, 6" PVC	Yes	LF	60	$25.00	$1,500.00								
1465	15P	BLDG SERVICE CLEANOUTS CONNECTION, 6" PVC	Yes	EA	3	$300.00	$900.00								
		ITEMS TO BE USED AS DIRECTED BY THE ENGINEER													
1470	222-1003	AGGREGATE DRAINAGE COURSE, TP 3	No	TN	1000	$24.00	$24,000.00								
1475	627-1180	ADDITIONAL MSE BACKFILL	No	CY	2000	$30.00	$60,000.00								
1480	611-3010	RECONST DROP INLET, GROUP 1	Yes	EA	1	$1,590.00	$1,590.00								
1485	150-4000	PLASTIC TRAFFIC BARRELS - PERMANENT	Yes	EA	40	$110.00	$4,400.00			40	$4,400.00				
1490	150-4010	TYPE 3 BARRICADE - PERMANENT	No	EA	24	$450.00	$10,800.00								
1495		EARLY CONTRACT COMPLETION (SPECIAL PROVISION 108)	Yes	DAY	200	$2,500.00	$500,000.00					100	$250,000.00		
1500	668-1110	CATCH BASIN, GP 1, ADDL DEPTH	Yes	LF	4	$400.00	$1,600.00							11.35	$4,540.00

Item #	GDOT #	Description	Mat'l Cert.	Units	Bid Quantity	Unit Price	Bid Price	PA #25 December-09		PA #26 January-10		PA #27 February-10		PA #28 Mar-10 thru Sept-10	
								PA Units	PA Price	PA Units	PA Price	PA Units	PA Price	PA Units	PA Price
1505	603-2060	STN DUMPED RIP RAP, TP 1, 60 IN	Yes	SY	650	$36.00	$23,400.00								
S1001		MATERIALS ALLOWANCE FOR 1105, 1110, AND 1230	N/A	DOLLAR		$1.00									
S1002		MATERIALS ALLOWANCE FOR 1080 AND 1210	N/A	DOLLAR		$1.00									
S1003	Spec 400	ASPHALT CEMENT INDEX PRICE ADJUSTMENT	N/A	DOLLAR		$1.00		16669.87	$16,669.87						
S1004		MATERIALS ALLOWANCE FOR 1340, 1345, 1350	N/A	DOLLAR		$1.00									
C1001	004-0022	ASBESTOS REMOVAL	N/A	LUMP	1	$59,900.00	$59,900.00								
S1005	Spec 501.5.0	FILLER CONCRETE AA	Yes	CY		$234.00									
C1002	441-3999	CONCRETE V-GUTTER	Yes	LF	1600	$22.50	$36,000.00								
C1003	004-0012	GA D-33 V-INLET	Yes	EA	10	$2,312.00	$23,120.00								
C1004	682-6540	FIBERGLASS CONDUIT 4 IN INCL. ACCESSORIES	Yes	LF	240	$40.00	$9,600.00								
C1005	004-0018	10 IN STEEL CASING	No	LF	80	$35.50	$2,840.00								
C1006	004-0022	EXTRA WORK - TREE REMOVAL	Yes	LUMP	1	$1,800.00	$1,800.00								
C1007	004-0022	EXTRA WORK - RELOCATE 6 IN D.I.P. SEWER FORCE MAIN INCLUDING TIE INS, SERVICES, AND MATERIALS	Yes	LUMP	1	$13,300.00	$13,300.00								
C1008	550-2300	SIDE DRAIN PIPE 30 IN H 1-10	Yes	LF	100	$47.00	$4,700.00								
C1009	550-3630	SAFETY END SECTION 30 IN: SIDE DRAIN 6:1 SLOPE	Yes	EA	4	$2,175.00	$8,700.00								
S1006	Spec 400 402-3130	RECYCLED ASPH CONC 12.5 MM SUPERPAVE, GP 2 ONLY, INCL BITUM MATL & H LIME - @ PAY FACTOR FOR JULY 2009	Yes	TN		$39.00									
C2001	643-1152	CH LK FENCE, ZC COAT, 6 FT, 9 GA	Yes	LF	627.75	$18.50	$11,613.38								
C2002	004-0012	EXTRA WORK - GALV SLEEVES, 12 IN X 4 IN	Yes	EA	32	$14.10	$451.20								
C2003	004-0022	EXTRA WORK - STRUCTURE REMOVAL AT STA. 326+50	Yes	LS	1	$9,000.00	$9,000.00								
C2004	004-0022	EXTRA WORK - REMOVE AND REPLACE GUARDRAIL, GRADING, DRESSING AND GRASSING FOR SERVICE DRIVE DITCH	Yes	LS	1	$13,995.00	$13,995.00								
C2005	004-0022	EXTRA WORK - REMOVE AND REPLACE CONCRETE ISLAND, INCL. PVC PIPES FOR DRAINAGE	Yes	LS	1	$7,500.00	$7,500.00								
C2006	004-0022	EXTRA WORK - DRIVEWAY REMOVAL, GRADING, DRESSING AND GRASSING ON SERVICE DRIVE	Yes	LS	1	$5,100.00	$5,100.00								
C2007	004-0012	EXTRA WORK - LEYLAND CYPRESS TREES	Yes	EA	56	$130.00	$7,280.00								
C2008	004-0022	EXTRA WORK - GRADING AND GRASSING BACK SLOPE AND DITCH ON NEW HOPE RD	Yes	LS	1	$5,500.00	$5,500.00								
C2009	004-0022	EXTRA WORK - GRADE DITCH BEYOND PROJECT LIMITS	Yes	LS	1	$3,250.00	$3,250.00								
C2010	004-0022	EXTRA WORK - ASBESTOS REMOVAL, FIELD OFFICE SITE	Yes	LS	1	$14,870.00	$14,870.00								
						TOTAL CONTRACT TO DATE			$382,588.75		$516,089.99		$455,739.52		$157,546.75
						LESS RETAINAGE			$19,129.44		$25,804.50		$22,786.98		$7,877.34
						TOTAL AMOUNT DUE:			$363,459.31		$490,285.49		$432,952.54		$149,669.41

CALENDAR DAYS CHARGED	31	31	5	
CALENDAR DAYS REMAINING	240	209	204	204

JOB #:	F-0270-01
PROJECT:	Sugarloaf Parkway Extension
PROJECT ENGINEER:	Thomas Clausen / Francis Mouafong
CONTRACT PRICE:	$22,819,806.92

								PA #29		PA #30		PA #31	
								Oct-10 thru Dec-10		Jan. thru Feb.-11		Mar.-11 thru Feb.-12	
Item #	GDOT #	Description	Mat'l Cert.	Units	Bid Quantity	Unit Price	Bid Price	PA Units	PA Price	PA Units	PA Price	PA Units	PA Price
5	150-1000	TRAFFIC CONTROL - PROJECT NO. F-0270-01	Yes	LS	1	$130,960.00	$130,960.00						
10	150-3200	TEMPORARY TRAFFIC STRIPE TAPE	Yes	LF	16259	$3.30	$53,654.70						
15	153-1300	FIELD ENGINEERS OFFICE, TP 3	Yes	EA	1	$112,300.00	$112,300.00						
20	161-1000	EROSION CONTROL - PROJECT NO. F-0270-01	Yes	LS	1	$59,400.00	$59,400.00						
25	162-1300A	EROSION CONTROL CHECK DAMS - TP HAYBALE	Yes	EA	170	$290.00	$49,300.00						
30	162-1300B	EROSION CONTROL CHECK DAMS - TP STONE	Yes	EA	4	$290.00	$1,160.00			12	$3,480.00		
35	163-0232	TEMPORARY GRASSING	Yes	LB	5000	$0.71	$3,550.00						
40	163-0240	MULCH	Yes	TN	916	$199.00	$182,284.00						
45	163-0300	CONSTRUCTION EXIT	Yes	EA	6	$1,540.00	$9,240.00						
50	163-0509	CONSTRUCT, MAINT & REMOVE SILT CONTROL GATE, TP 3	Yes	EA	8	$600.00	$4,800.00						
55	163-0522	CONSTRUCT, MAINT & REMOVE TEMPORARY PIPE SLOPE DRAIN	Yes	LF	900	$20.00	$18,000.00						
65	163-0532A	CONSTRUCT, MAINT & REMOVE SEDIMENT BASIN, TP 1, STA 278+38	Yes	EA	1	$19,500.00	$19,500.00						
70	163-0532B	CONSTRUCT, MAINT & REMOVE SEDIMENT BASIN, TP 1, STA 292+75	Yes	EA	1	$10,000.00	$10,000.00						
75	163-0532C	CONSTRUCT, MAINT AND REMOVE SEDIMENT BASIN, TP 1, STA 78+52	Yes	EA	1	$13,000.00	$13,000.00						
80	163-0532D	CONSTRUCT, MAINT AND REMOVE SEDIMENT BASIN, TP 1, STA 85+50	Yes	EA	1	$13,000.00	$13,000.00						
85	163-0535A	CONSTRUCT AND MAINT SEDIMENT BASIN, TP 1, STA 235+50, LT	Yes	EA	1	$24,000.00	$24,000.00						
90	163-0535B	CONSTRUCT AND MAINT SEDIMENT BASIN, TP 1, STA 246+50 LT	Yes	EA	1	$30,000.00	$30,000.00						
95	163-0535C	CONSTRUCT AND MAINT SEDIMENT BASIN, TP 1, STA 261+50 RT	Yes	EA	1	$65,000.00	$65,000.00						
100	163-0535D	CONSTRUCT AND MAINT SEDIMENT BASIN, TP 1, STA 276+50 LT	Yes	EA	1	$99,000.00	$99,000.00						
105	163-0535E	CONSTRUCT AND MAINT SEDIMENT BASIN, TP 1, STA 281+50 RT	Yes	EA	1	$69,000.00	$69,000.00						
110	163-0535F	CONSTRUCT AND MAINT SEDIMENT BASIN, TP 1, STA 342+50 LT	Yes	EA	1	$133,000.00	$133,000.00						
115	163-0535G	CONSTRUCT AND MAINT SEDIMENT BASIN, TP 1, STA 71+50 LT	Yes	EA	1	$33,000.00	$33,000.00						
130	163-0551	CONSTRUCT, MAINT & REMOVE INLET SEDIMENT TRAP	Yes	EA	38	$440.00	$16,720.00						
135	163-2100	CONSTRUCT, MAINT & REMOVE TEMPORARY DITCH CHECKS-TP C SILT FENCE	Yes	EA	168	$175.00	$29,400.00						
140	171-0010	TEMPORARY SILT FENCE, TYPE A	Yes	LF	1300	$4.00	$5,200.00						

								PA #29		PA #30		PA #31	
								Oct-10 thru Dec-10		Jan. thru Feb.-11		Mar.-11 thru Feb.-12	
Item #	GDOT #	Description	Mat'l Cert.	Units	Bid Quantity	Unit Price	Bid Price	PA Units	PA Price	PA Units	PA Price	PA Units	PA Price
145	171-0030	TEMPORARY SILT FENCE, TYPE C	Yes	LF	49100	$5.50	$270,050.00			116.25	$639.38		
150	201-1500	CLEARING AND GRUBBING - PROJECT NO. F-0270-01	Yes	LS	1	$3,237,279.00	$3,237,279.00						
155	205-0001	UNCLASS EXCAVATION	Yes	CY	752168	$2.80	$2,106,070.40						
160	207-0203	FOUNDATION BACKFILL MATERIAL, TP II	Yes	CY	1481	$45.00	$66,645.00						
165	207-2003	IMPERFECT TRENCH BACKFILL MATL, TP III	Yes	CY	200	$45.00	$9,000.00						
170	210-0250	UNDERCUT EXCAVATION (PER SPEC 210.5C)	Yes	CY	750	$7.50	$5,625.00						
175	310-1101	GR AGGR BASE CRS, INCL MATL	Yes	TN	106790	$8.50	$907,715.00						
180	318-3000	AGGREGATE SURFACE COURSE	Yes	TN	5000	$8.50	$42,500.00			94.03	$799.26		
185	402-1802	RECYCLED ASPH CONC PATCHING, INCL BITUM MATL & H LIME	Yes	TN	300	$115.00	$34,500.00						
190	402-1812	RECYCLED ASPH CONC LEVELING, INCL BITUM MATL & H LIME	Yes	TN	2500	$73.50	$183,750.00						
195	402-3121	RECYCLED ASPH CONC 25 MM SUPERPAVE, GP 1 OR 2, INCL BITUM MATL & H LIME	Yes	TN	19900	$59.00	$1,174,100.00						
200	402-3190	RECYCLED ASPH CONC 19 MM SUPERPAVE, GP 1 OR 2, INCL BITUM MATL & H LIME	Yes	TN	20059	$61.00	$1,223,599.00						
205	402-4510	RECYCLED ASPH CONC 12.5 MM SUPERPAVE, GP 2 ONLY, INCL POLYMER-MODIFIED BITUM MATL & H LIME	Yes	TN	14028	$64.00	$897,792.00						
210	413-1000	BITUM TACK COAT	Yes	GL	8235	$2.35	$19,352.25						
215	432-5010	MILL ASPH CONC PVMT, VARIABLE DEPTH	Yes	SY	5000	$5.25	$26,250.00						
220	433-1200	REINF CONC APPROACH SLAB, INCL SLOPED EDGE	Yes	SY	3183	$147.00	$467,901.00						
225	441-0004	CONC SLOPE PAVEMENT, 4 IN	Yes	SY	2460	$25.43	$62,557.80						
230	441-0006	CONC SLOPE PAVEMENT, 6 IN	Yes	SY	3318	$32.38	$107,436.84						
235	441-0016	DRIVEWAY CONC, 6 IN TK	Yes	SY	361	$29.15	$10,523.15						
240	441-0018	DRIVEWAY CONC, 8 IN TK	No	SY	194	$32.25	$6,256.50						
245	441-0050	CONC SLOPE DRAIN	No	SY	4	$80.00	$320.00						
250	441-0104	CONC SIDEWALK, 4 IN	Yes	SY	1006	$38.00	$38,228.00						
255	441-0204	PLAIN CONC DITCH PAVING, 4 IN	Yes	SY	14200	$37.00	$525,400.00						
260	441-0303	CONC SPILLWAY, TP 3	Yes	EA	4	$1,525.00	$6,100.00						
265	441-0740	CONC MEDIAN, 4 IN	Yes	SY	20	$28.00	$560.00						
270	441-0748	CONC MEDIAN, 6 IN	Yes	SY	5590	$30.00	$167,700.00						
275	441-0754	CONC MEDIAN 7 1/2 IN	Yes	SY	3330	$33.00	$109,890.00						
280	441-4020	CONC VALLEY GUTTER, 6 IN	Yes	SY	234	$32.45	$7,593.30						
285	441-4030	CONC VALLEY GUTTER, 8 IN	No	SY	128	$37.15	$4,755.20						
290	441-6216	CONC CURB & GUTTER, 8 IN X 24 IN, TP 2	Yes	LF	1238	$12.57	$15,561.66						
295	441-6222	CONC CURB & GUTTER, 8 IN X 30 IN, TP 2	Yes	LF	2174	$12.85	$27,935.90						
300	441-6740	CONC CURB & GUTTER, 8 IN X 30 IN, TP 7	Yes	LF	2516	$12.97	$32,632.52						
305	444-1000	SAWED JOINTS IN EXIST PAVEMENTS - PCC	Yes	LF	331	$5.00	$1,655.00						
310	500-3101A	CLASS A CONCRETE	Yes	CY	992	$465.00	$461,280.00						
315	500-3800	CLASS A CONCRETE, INCL REINF STEEL	No	CY	26	$790.00	$20,540.00						
320	500-3900	CLASS B CONCRETE, INCL REINF STEEL	No	CY	29	$970.00	$28,130.00						
325	500-9999	CLASS B CONCRETE, BASE OR PVMT WIDENING	Yes	CY	500	$191.00	$95,500.00						
330	511-1000A	BAR REINF STEEL	Yes	LB	131671	$0.75	$98,753.25						
335	550-1180	STORM DRAIN PIPE, 18 IN, H 1-10	Yes	LF	4226	$39.00	$164,814.00						

								PA #29		PA #30		PA #31	
								Oct-10 thru Dec-10		Jan. thru Feb.-11		Mar.-11 thru Feb.-12	
Item #	GDOT #	Description	Mat'l Cert.	Units	Bid Quantity	Unit Price	Bid Price	PA Units	PA Price	PA Units	PA Price	PA Units	PA Price
340	550-1181	STORM DRAIN PIPE, 18 IN, H 10-15	Yes	LF	167	$39.00	$6,513.00						
345	550-1240	STORM DRAIN PIPE, 24 IN, H 1-10	Yes	LF	2260	$46.00	$103,960.00			152.66	$7,022.36		
350	550-1241	STORM DRAIN PIPE, 24 IN, H 10-15	No	LF	136	$46.00	$6,256.00						
355	550-1242	STORM DRAIN PIPE, 24 IN, H 15-20	Yes	LF	122	$49.00	$5,978.00						
360	550-1243	STORM DRAIN PIPE, 24 IN, H 20-25	Yes	LF	112	$54.00	$6,048.00						
365	550-1244	STORM DRAIN PIPE, 24 IN, H 25-30	Yes	LF	42	$54.00	$2,268.00						
370	550-1300	STORM DRAIN PIPE, 30 IN, H 1-10	Yes	LF	190	$56.00	$10,640.00						
375	550-1301	STORM DRAIN PIPE, 30 IN, H 10-15	Yes	LF	104	$56.00	$5,824.00						
380	550-1302	STORM DRAIN PIPE, 30 IN, H 15-20	Yes	LF	120	$61.00	$7,320.00						
385	550-1303	STORM DRAIN PIPE, 30 IN, H 20-25	No	LF	121	$68.00	$8,228.00						
390	550-1304	STORM DRAIN PIPE, 30 IN, H 25-30	No	LF	108	$68.00	$7,344.00						
395	550-1360	STORM DRAIN PIPE, 36 IN, H 1-10	Yes	LF	1325	$69.00	$91,425.00						
400	550-1361	STORM DRAIN PIPE, 36 IN, H 10-15	No	LF	57	$69.00	$3,933.00						
405	550-1362	STORM DRAIN PIPE, 36 IN, H 15-20	No	LF	53	$75.00	$3,975.00						
410	550-1363	STORM DRAIN PIPE, 36 IN, H 20-25	No	LF	115	$84.00	$9,660.00						
415	550-1364	STORM DRAIN PIPE, 36 IN, H 25-30	No	LF	58	$84.00	$4,872.00						
420	550-1420	STORM DRAIN PIPE, 42 IN, H 1-10	Yes	LF	398	$81.00	$32,238.00						
425	550-1421	STORM DRAIN PIPE, 42 IN, H 10-15	No	LF	168	$81.00	$13,608.00						
430	550-1422	STORM DRAIN PIPE, 42 IN, H 15-20	Yes	LF	42	$88.00	$3,696.00						
435	550-1423	STORM DRAIN PIPE, 42 IN, H 20-25	Yes	LF	137	$112.00	$15,344.00						
440	550-2180	SIDE DRAIN PIPE, 18 IN, H 1-10	Yes	LF	471	$39.00	$18,369.00						
445	550-2240	SIDE DRAIN PIPE, 24 IN, H 1-10	Yes	LF	141	$46.00	$6,486.00						
450	550-3618	SAFETY END SECTION, 18 IN, SIDE DRAIN, 6:1 SLOPE	Yes	EA	26	$750.00	$19,500.00						
455	550-3624	SAFETY END SECTION, 24 IN, SIDE DRAIN, 6:1 SLOPE	Yes	EA	47	$975.00	$45,825.00						
460	550-4218	FLARED END SECTION, 18 IN, STORM DRAIN	Yes	EA	12	$675.00	$8,100.00						
465	550-4224	FLARED END SECTION, 24 IN, STORM DRAIN	Yes	EA	7	$790.00	$5,530.00			1	$790.00		
470	550-4230	FLARED END SECTION, 30 IN, STORM DRAIN	Yes	EA	1	$980.00	$980.00						
475	550-4236	FLARED END SECTION, 36 IN, STORM DRAIN	Yes	EA	2	$1,350.00	$2,700.00						
480	550-4242	FLARED END SECTION, 42 IN, STORM DRAIN	Yes	EA	6	$1,530.00	$9,180.00						
485	573-2006	UNDERDRAIN PIPE INCL DRAINAGE AGGR, 6 IN	Yes	LF	1000	$20.00	$20,000.00						
490	576-1018	SLOPE DRAIN PIPE, 18 IN	Yes	LF	241	$39.00	$9,399.00						
495	576-1024	SLOPE DRAIN PIPE, 24 IN	Yes	LF	107	$46.00	$4,922.00			40	$1,840.00		
500	576-1036	SLOPE DRAIN PIPE, 36 IN	Yes	LF	261	$69.00	$18,009.00						
505	600-0001	FLOWABLE FILL	No	CY	10	$350.00	$3,500.00						
510	603-2030	STN DUMPED RIP RAP, TP 1, 30 IN	Yes	SY	1248	$23.00	$28,704.00						
515	603-2181	STN DUMPED RIP RAP, TP 3, 18 IN	Yes	SY	828	$17.00	$14,076.00			33.33	$566.61		
520	603-6008	SAND-CEMENT BAG RIP RAP, 8 IN	No	SY	3	$150.00	$450.00						

								PA #29		PA #30		PA #31	
								Oct-10 thru Dec-10		Jan. thru Feb.-11		Mar.-11 thru Feb.-12	
Item #	GDOT #	Description	Mat'l Cert.	Units	Bid Quantity	Unit Price	Bid Price	PA Units	PA Price	PA Units	PA Price	PA Units	PA Price
525	603-7000	PLASTIC FILTER FABRIC	Yes	SY	2076	$5.00	$10,380.00			33.33	$166.65		
530	610-9000	REM SIGN, STA 221+63 RT	Yes	LS	1	$250.00	$250.00						
535	611-3000	RECONST CATCH BASIN, GROUP 1	Yes	EA	2	$1,590.00	$3,180.00						
540	611-3100	RECONST JUNCTION BOX	No	EA	1	$1,590.00	$1,590.00						
545	611-5550	RESET SIGN STA 221+63 RT	Yes	LS	1	$250.00	$250.00						
550	611-8040	ADJUST DROP INLET TO GRADE	No	EA	1	$1,590.00	$1,590.00						
555	622-1033	PRECAST CONCRETE MEDIAN BARRIER, METHOD NO. 3	Yes	LF	1000	$44.00	$44,000.00						
560	634-1200	RIGHT OF WAY MARKERS	Yes	EA	85	$95.00	$8,075.00						
565	635-1000	BARRICADES	Yes	LF	156	$96.00	$14,976.00						
570	636-1020	HIGHWAY SIGNS, TP 1 MATL, REFL SHEETING, TP 3	Yes	SF	324	$17.45	$5,653.80						
575	636-1029	HIGHWAY SIGNS, TP 2 MATL, REFL SHEETING, TP 3	Yes	SF	194	$17.60	$3,414.40						
580	636-1031	HIGHWAY SIGNS, TP 1 MATL, REFL SHEETING, TP 6	Yes	SF	281	$18.68	$5,249.08						
585	636-1032	HIGHWAY SIGNS, TP 2 MATL, REFL SHEETING, TP 6	Yes	SF	92	$19.33	$1,778.36						
590	636-1033	HIGHWAY SIGNS, TP 1 MATL, REFL SHEETING, TP 9	Yes	SF	12	$19.33	$231.96						
595	636-2020	GALV STEEL POSTS, TP2	No	LF	220	$6.75	$1,485.00						
600	636-2030	GALV STEEL POSTS, TP3	Yes	LF	1339	$6.75	$9,038.25						
605	636-2070	GALV STEEL POSTS, TP7	Yes	LF	208	$7.00	$1,456.00						
610	636-5030	DELINEATOR, TYPE 3	Yes	EA	12	$39.00	$468.00						
615	641-1100	GUARDRAIL, TP T	Yes	LF	294	$63.00	$18,522.00						
620	641-1200	GUARDRAIL, TP W	Yes	LF	12050	$14.89	$179,424.50						
625	641-5001	GUARDRAIL ANCH, TP 1	Yes	EA	17	$548.00	$9,316.00						
630	641-5012	GUARDRAIL ANCH, TP 12	Yes	EA	30	$1,539.00	$46,170.00						
635	643-0010	FIELD FENCE WOVEN WIRE	Yes	LF	20250	$5.10	$103,275.00						
640	643-2162	CH LINK FENCE W/EXT ARMS & BARBED WIRE, ZC COAT, 8 FT, 9 GA	Yes	LF	9400	$16.15	$151,810.00						
645	643-8000	GATE, FIELD FENCE - 12' WIDE	Yes	EA	16	$550.00	$8,800.00						
650	643-8010	GATE, CHAIN LINK ZC COAT - 20' WIDE, 8 FT, 9 GA	Yes	EA	8	$1,485.00	$11,880.00						
655	643-8040	GATE, WOVEN WIRE - 20' WIDE	No	EA	2	$700.00	$1,400.00						
660	643-8200	BARRIER FENCE (ORANGE), 4 FT	Yes	LF	7800	$4.00	$31,200.00						
665	652-0094	PAVEMENT MARKING, SYMBOL, TP 4	Yes	EA	2	$100.00	$200.00						
670	652-5301	SOLID TRAF STRIPE, 6 IN, WHITE	No	LF	877	$0.26	$228.02						
675	652-5451	SOLID TRAFFIC STRIPE, 5 IN, WHITE	No	LF	77	$0.26	$20.02						
680	652-6301	SKIP TRAF STRIPE, 6 IN, WHITE	No	GLF	425	$0.20	$85.00						
685	652-6501	SKIP TRAF STRIPE, 5 IN, WHITE	No	GLF	425	$0.20	$85.00						
690	653-0120	THERMOPLASTIC PAVEMENT MARKING, ARROW, TP 2	Yes	EA	92	$60.00	$5,520.00						
695	653-0160	THERMOPLASTIC PAVEMENT MARKING, ARROW, TP 6	Yes	EA	2	$75.00	$150.00						
700	653-0170	THERMOPLASTIC PAVEMENT MARKING, ARROW, TP 7	Yes	EA	2	$75.00	$150.00						
705	653-0210	THERMOPLASTIC PAVEMENT MARKING, WORD, TP 1	Yes	EA	28	$100.00	$2,800.00						
710	653-1501	THERMOPLASTIC SOLID TRAFFIC STRIPE, 5 IN, WHITE	Yes	LF	58829	$0.26	$15,295.54						
715	653-1502	THERMOPLASTIC SOLID TRAFFIC STRIPE, 5 IN, YELLOW	Yes	LF	37792	$0.26	$9,825.92						
720	653-1504	THERMOPLASTIC SOLID TRAFFIC STRIPE, 12 IN, WHITE	No	LF	5500	$2.00	$11,000.00						
725	653-1604	THERMOPLASTIC SOLID TRAFFIC STRIPE, 18 IN, WHITE	Yes	LF	142	$3.00	$426.00						
730	653-1704	THERMOPLASTIC SOLID TRAFFIC STRIPE, 24 IN, WHITE	Yes	LF	347	$4.00	$1,388.00						

								PA #29 Oct-10 thru Dec-10		PA #30 Jan. thru Feb.-11		PA #31 Mar.-11 thru Feb.-12	
Item #	GDOT #	Description	Mat'l Cert.	Units	Bid Quantity	Unit Price	Bid Price	PA Units	PA Price	PA Units	PA Price	PA Units	PA Price
735	653-1804	THERMOPLASTIC SOLID TRAFFIC STRIPE, 8 IN, WHITE	Yes	LF	2322	$2.00	$4,644.00						
740	653-1810	THERMOPLASTIC SOLID TRAFFIC STRIPE, 10 IN, WHITE	Yes	LF	700	$1.00	$700.00						
745	653-3501	THERMOPLASTIC SKIP TRAFFIC STRIPE, 5 IN, WHITE	Yes	GLF	29040	$0.20	$5,808.00						
750	653-6004	THERMOPLASTIC TRAFFIC STRIPE, WHITE	Yes	SY	1758	$3.00	$5,274.00						
755	653-6006	THERMOPLASTIC TRAFFIC STRIPE, YELLOW	Yes	SY	2068	$3.00	$6,204.00						
760	654-1001	RAISED PVMT MARKERS, TP 1	Yes	EA	435	$3.25	$1,413.75						
765	654-1003	RAISED PVMT MARKERS, TP 3	Yes	EA	733	$3.25	$2,382.25						
770	657-1244	PREFORMED PLASTIC SOLID PVMT MKG, 24 IN, WHITE, TP PB	Yes	LF	76	$20.00	$1,520.00						
775	657-3085	PREFORMED PLASTIC SKIP PVMT MKG, 8 IN, CONTRAST (BLACK-WHITE), TP PB	Yes	GLF	1220	$6.00	$7,320.00						
780	657-5000	PREFORMED PLASTIC PAVEMENT MARKING, WHITE, TP PB	Yes	SY	311	$20.00	$6,220.00						
785	657-5014	PREFORMED PLASTIC PVMT MKG, WORDS AND/OR SYM, WHITE, TP PB	No	EA	2	$500.00	$1,000.00						
790	657-5016	PREFORMED PLASTIC PVMT MKG, WORDS AND/OR SYM, ARROW TP1, WHITE, TP PB	No	EA	2	$500.00	$1,000.00						
795	657-5017	PREFORMED PLASTIC PVMT MKG, WORDS AND/OR SYM, ARROW TP2, WHITE, TP PB	Yes	EA	2	$500.00	$1,000.00						
800	657-6085	PREFORMED PLASTIC SOLID PVMT MKG, 8 IN, CONTRAST (BLACK-YELLOW), TP PB	Yes	LF	370	$6.00	$2,220.00						
805	668-1100	CATCH BASIN, GROUP 1	Yes	EA	18	$2,485.00	$44,730.00						
810	668-2100	DROP INLET, GROUP 1	Yes	EA	38	$1,740.00	$66,120.00						
815	668-2110	DROP INLET, GROUP 1, ADDL DEPTH	Yes	LF	54	$220.00	$11,880.00						
820	668-2200	DROP INLET, GROUP 2	Yes	EA	3	$2,985.00	$8,955.00						
825	668-2210	DROP INLET, GROUP 2, ADDL DEPTH	Yes	LF	19	$300.00	$5,700.00						
830	668-4300	STORM SEWER MANHOLE, TP 1	Yes	EA	6	$2,985.00	$17,910.00						
835	668-4311	STORM SEWER MANHOLE, TP 1, ADDL DEPTH, CL 1	Yes	LF	12	$300.00	$3,600.00						
840	668-4312	STORM SEWER MANHOLE, TP 1, ADDL DEPTH, CL 2	Yes	LF	9	$300.00	$2,700.00						
845	700-6910	PERMANENT GRASSING	Yes	AC	76	$800.00	$60,800.00						
850	700-7000	AGRICULTURAL LIME	Yes	TN	76	$78.00	$5,928.00						
855	700-7010	LIQUID LIME	Yes	GL	190	$13.00	$2,470.00						
860	700-8000	FERTILIZER, MIXED GRADE	Yes	TN	11	$320.00	$3,520.00						
865	700-8100	FERTILIZER NITROGEN CONTENT	No	LB	3800	$1.48	$5,624.00						
870	716-1000	EROSION CONTROL MATS, WATERWAYS	Yes	SY	12300	$1.95	$23,985.00						
875	716-2000	EROSION CONTROL MATS, SLOPES	Yes	SY	40000	$0.80	$32,000.00						
880	636-1041	HIGHWAY SIGNS, TP 2 MATL, REFL SHEETING, TP 9	Yes	SF	42	$52.50	$2,205.00			9.75	$511.88		
885	639-4004	STRAIN POLE, TYPE IV	Yes	EA	2	$6,215.00	$12,430.00						
890	639-4014	STRAIN POLE, TYPE IV, INCL LUMINAIRE ARM	Yes	EA	2	$6,945.00	$13,890.00						
895	647-1000A	TRAFFIC SIGNAL INSTALLATION NO. 1	Yes	LS	1	$44,230.00	$44,230.00						
900	647-1000B	TRAFFIC SIGNAL INSTALLATION NO. 2	Yes	LS	1	$79,675.00	$79,675.00						
905	647-2170	PULLBOX, PB-7	Yes	EA	13	$3,020.00	$39,260.00						

								PA #29		PA #30		PA #31	
								Oct-10 thru Dec-10		Jan. thru Feb.-11		Mar.-11 thru Feb.-12	
Item #	GDOT #	Description	Mat'l Cert.	Units	Bid Quantity	Unit Price	Bid Price	PA Units	PA Price	PA Units	PA Price	PA Units	PA Price
910	682-9028	ELECTRICAL COMMUNICATION BOX, TYPE 5	No	EA	1	$7,125.00	$7,125.00						
915	682-6231	CONDUIT, NONMETAL, TP 3, 1 1/4 IN	Yes	LF	38700	$5.75	$222,525.00						
920	935-1113	OUTSIDE PLANT FIBER OPTIC CABLE, LOOSE TUBE, SINGLE MODE, 24 FIBER	Yes	LF	12900	$4.95	$63,855.00						
925	935-1511	OUTSIDE PLANT FIBER OPTIC CABLE, DROP, SINGLE MODE, 6 FIBER	Yes	LF	30	$4.00	$120.00						
930	935-3103	FIBER OPTIC CLOSURE, UNDERGROUND, 24 FIBER	Yes	EA	1	$675.00	$675.00						
935	935-4010	FIBER OPTIC SPLICE, FUSION	Yes	EA	1	$80.00	$80.00						
940	935-8000A	TESTING - FIBER OPTIC SYSTEM - TRAFFIC SIGNAL INSTALLATION NO. 1	Yes	LS	1	$6,000.00	$6,000.00						
945	935-8000B	TESTING - FIBER OPTIC SYSTEM - TRAFFIC SIGNAL INSTALLATION NO. 2	Yes	LS	1	$6,000.00	$6,000.00						
950	500-3201	CLASS B CONCRETE, RETAINING WALL	Yes	CY	43	$700.00	$30,100.00						
955	515-2020	GALV STEEL PIPE HANDRAIL, 2 IN, ROUND	Yes	LF	149	$38.00	$5,662.00						
960	627-1000A	MSE WALL FACE, 0-10 FT HT, WALL NO. 2	Yes	SF	833	$56.00	$46,648.00						
965	627-1010A	MSE WALL FACE, 10-20 FT HT, WALL NO. 2	Yes	SF	311	$56.00	$17,416.00						
970	627-1100A	COPING A - WALL NO. 2	Yes	LF	108	$65.00	$7,020.00						
975	643-1133A	CH LK FENCE, ZC COAT, 4 FT, 11 GA	No	LF	108	$14.00	$1,512.00						
980	621-4086B	CONCRETE SIDE BARRIER, TP 7WS	Yes	LF	593	$63.50	$37,655.50						
985	621-6013B	CONCRETE SIDE BARRIER, TP 7-TS	Yes	LF	15	$285.00	$4,275.00						
990	621-6211A	CONCRETE SIDE BARRIER, TP 6-SA	Yes	LF	45	$560.00	$25,200.00						
995	627-1000D	MSE WALL FACE, 0-10 FT HT, WALL NO. 5	Yes	SF	4367	$52.00	$227,084.00						
1000	627-1010D	MSE WALL FACE, 10-20 FT HT, WALL NO. 5	Yes	SF	5053	$52.00	$262,756.00						
1005	627-1020C	MSE WALL FACE, 20-30 FT HT, WALL NO. 5	Yes	SF	3289	$52.00	$171,028.00						
1010	627-1100D	COPING A - WALL NO. 5	Yes	LF	593	$65.00	$38,545.00						
1015	643-1133C	CH LK FENCE, ZC COAT, 4 FT, 11 GA	Yes	LF	310	$14.00	$4,340.00						
1020	621-4086C	CONCRETE SIDE BARRIER, TP 7WS	Yes	LF	809	$63.50	$51,371.50						
1025	621-6013C	CONCRETE SIDE BARRIER, TP 7-TS	Yes	LF	15	$285.00	$4,275.00						
1030	621-6211B	CONCRETE SIDE BARRIER, TYPE 6-SA	No	LF	15	$560.00	$8,400.00						
1035	627-1000E	MSE WALL FACE, 0-10 FT HT, WALL NO. 6	Yes	SF	7556	$52.00	$392,912.00						
1040	627-1010E	MSE WALL FACE, 10-20 FT HT, WALL NO. 6	Yes	SF	5361	$52.00	$278,772.00						
1045	627-1020D	MSE WALL FACE, 20-30 FT HT, WALL NO. 6	Yes	SF	3704	$52.00	$192,608.00						
1050	627-1100E	COPING A - WALL NO. 6	Yes	LF	809	$65.00	$52,585.00						
1055	643-1133D	CH LK FENCE, ZC COAT, 4 FT, 11 GA	Yes	LF	495	$14.00	$6,930.00						
1060	500-0100A	GROOVED CONCRETE	Yes	SY	636	$18.00	$11,448.00						
1065	500-1006A	SUPERSTR CONCRETE, CL AA	Yes	LS	1	$233,000.00	$233,000.00						
1070	500-2100A	CONCRETE BARRIER	Yes	LF	278	$51.00	$14,178.00						
1075	500-3101B	CLASS A CONCRETE	Yes	CY	70	$930.00	$65,100.00						

								PA #29		PA #30		PA #31	
								Oct-10 thru Dec-10		Jan. thru Feb.-11		Mar.-11 thru Feb.-12	
Item #	GDOT #	Description	Mat'l Cert.	Units	Bid Quantity	Unit Price	Bid Price	PA Units	PA Price	PA Units	PA Price	PA Units	PA Price
1080	507-9003A	PSC BEAMS, AASHTO TYPE III	Yes	LF	882	$138.00	$121,716.00						
1085	511-1000B	BAR REINF STEEL	Yes	LB	8820	$0.85	$7,497.00						
1090	511-3000A	SUPERSTR REINF STEEL	Yes	LS	1	$43,810.00	$43,810.00						
1095	520-0242	H PILE POINTS, HP 10 X 42	Yes	EA	4	$200.00	$800.00						
1100	520-0353A	H PILE POINTS, HP 12 x 53	Yes	EA	32	$215.00	$6,880.00						
1105	520-1104	PILING IN PLACE, STEEL H, HP 10X 42	Yes	LF	350	$42.00	$14,700.00						
1110	520-1125A	PILING IN PLACE, STEEL H, HP 12 X 53	Yes	LF	2680	$48.50	$129,980.00						
1115	520-4104	LOAD TEST, STEEL H, HP 10 X 42	No	EA	2	$1.00	$2.00						
1120	520-4125A	LOAD TEST, STEEL H, HP 12 X 53	No	EA	2	$1.00	$2.00						
1125	621-4086A	CONCRETE SIDE BARRIER, TP 7WS	Yes	LF	345	$63.50	$21,907.50						
1130	621-6013A	CONCRETE SIDE BARRIER, TP 7-TS	Yes	LF	60	$285.00	$17,100.00						
1135	627-1000B	MSE WALL FACE, 0-10 FT HT, WALL NO. 3	Yes	SF	175	$52.00	$9,100.00						
1140	627-1000C	MSE WALL FACE, 0-10 FT HT, WALL NO. 4	Yes	SF	805	$52.00	$41,860.00						
1145	627-1010B	MSE WALL FACE, 10-20 FT HT, WALL NO. 3	Yes	SF	684	$52.00	$35,568.00						
1150	627-1010C	MSE WALL FACE, 10-20 FT HT, WALL NO. 4	Yes	SF	1942	$52.00	$100,984.00						
1155	627-1020A	MSE WALL FACE, 20-30 FT HT, WALL NO. 3	Yes	SF	4330	$52.00	$225,160.00						
1160	627-1020B	MSE WALL FACE, 20-30 FT HT, WALL NO. 4	Yes	SF	5656	$52.00	$294,112.00						
1165	627-1100B	COPING A - WALL NO. 3	Yes	LF	270	$65.00	$17,550.00						
1170	627-1100C	COPING A - WALL NO. 4	Yes	LF	482	$65.00	$31,330.00						
1175	643-1133B	CH LK FENCE, ZC COAT, 4 FT, 11 GA	No	LF	576	$14.00	$8,064.00						
1180	643-1152A	CH LK FENCE, ZC COAT, 6 FT, 9 GA	No	LF	272	$40.00	$10,880.00						
1185	211-0200	BRIDGE EXCAVATION - GRADE SEPARATION	Yes	CY	791	$25.00	$19,775.00						
1190	500-0100B	GROOVED CONCRETE	Yes	SY	3416	$5.75	$19,642.00						
1195	500-1006B	SUPERSTR CONCRETE, CL AA	Yes	LS	1	$840,000.00	$840,000.00						
1200	500-2100B	CONCRETE BARRIER	Yes	LF	549	$51.00	$27,999.00						
1205	500-3002	CLASS AA CONCRETE	Yes	CY	998	$585.00	$583,830.00						
1210	507-9003B	PSC BEAMS, AASHTO TYPE III	Yes	LF	7798	$125.00	$974,750.00						
1215	511-1000C	BAR REINF STEEL	Yes	LB	137300	$0.85	$116,705.00						
1220	511-3000B	SUPERSTR REINF STEEL	Yes	LS	1	$214,740.00	$214,740.00						
1225	520-0353B	H PILE POINTS, HP 12 X 53	Yes	EA	96	$215.00	$20,640.00						
1230	520-1125B	PILING IN PLACE, STEEL H, HP 12 X 53	Yes	LF	4031	$48.50	$195,503.50						
1235	520-4125B	LOAD TEST, STEEL H, HP 12 X 53	No	EA	1	$1.00	$1.00						
1240	520-5000	PILOT HOLES	Yes	LF	373	$430.00	$160,390.00						
1245	643-1152B	CH LK FENCE, ZC COAT, 6 FT, 9 GA	Yes	LF	530	$40.00	$21,200.00						
1250	2A	EXTRA DEPTH OF COVER 10" & 12" MAINS 8.1' - 12'	Yes	LF	300	$0.01	$3.00						
1255	2E	ADDITIONAL BEDDING MATERIAL	Yes	CY	219	$20.00	$4,380.00						
1260	2F	48" DIA. MANHOLE (BASE, BARREL(S) AND CONE)	Yes	VF	39	$200.00	$7,800.00						
1265	2F	MANHOLE FRAMES AND COVERS: TYPE A	Yes	EA	3	$350.00	$1,050.00						
1270	2F	ABANDON EXISTING MANHOLE	Yes	EA	3	$800.00	$2,400.00						
1275	2F	ADJUST MANHOLE FRAME/COVER TO GRADE: 1 VF OR LESS NON-PAVEMENT	Yes	EA	2	$550.00	$1,100.00						
1280	2F	ADJUST MANHOLE FRAME/COVER TO GRADE: 1 VF OR LESS PAVEMENT	Yes	EA	2	$850.00	$1,700.00						

								PA #29		PA #30		PA #31	
								Oct-10 thru Dec-10		Jan. thru Feb.-11		Mar.-11 thru Feb.-12	
Item #	GDOT #	Description	Mat'l Cert.	Units	Bid Quantity	Unit Price	Bid Price	PA Units	PA Price	PA Units	PA Price	PA Units	PA Price
1285	2F	ADJUST MANHOLE FRAME/COVER TO GRADE: TYPE A	Yes	EA	1	$1,200.00	$1,200.00						
1290	2H	DRIVEWAY CUT RESTORATION - CONCRETE	Yes	SY	4	$36.00	$144.00						
1295	2H	PAVEMENT CUT RESTORATION, TP C	Yes	SY	40	$90.00	$3,600.00						
1300	2H	COMBINATION CURB & GUTTER RESTORATION	Yes	LF	20	$20.00	$400.00						
1305	3A	CONCRETE: CLASS "A" (REINFORCED)	Yes	CY	9	$250.00	$2,250.00						
1315	4B	MANHOLE INVERT REHABILITATION	Yes	EA	2	$750.00	$1,500.00						
1320	15C	STEEL CASING, OPEN CUT INSTALLATION - 16" DIA	Yes	LF	140	$65.00	$9,100.00						
1340	15D	DUCTILE IRON PIPE: Material, Labor & Equipment, 10" DIA	Yes	LF	114	$28.00	$3,192.00						
1345	15D	DUCTILE IRON PIPE; Material, Labor & Equipment, 8" DIA	Yes	LF	661	$24.50	$16,194.50						
1350	15D	DUCTILE IRON PIPE: Material, Labor & Equipment, 6" DIA	Yes	LF	80	$23.00	$1,840.00						
1360	15D	8" DIP, DEPTH OF CUT - 0.00' TO 7.99'	Yes	LF	200	$30.00	$6,000.00						
1365	15D	8" DIP, DEPTH OF CUT - 8.00' TO 9.99'	Yes	LF	300	$33.00	$9,900.00						
1370	15D	8" DIP, DEPTH OF CUT - 10.00' TO 11.99'	Yes	LF	100	$38.00	$3,800.00						
1375	15D	8" DIP, DEPTH OF CUT - 12.00' TO 13.99'	Yes	LF	60	$45.00	$2,700.00						
1380	15C	16" STEEL CASING	Yes	LF	200	$0.01	$2.00						
1385	15F	GATE VALVE, 6"	Yes	EA	8	$600.00	$4,800.00						
1390	15F	GATE VALVE, 8"	Yes	EA	3	$800.00	$2,400.00						
1395	15F	GATE VALVE, 10"	Yes	EA	1	$900.00	$900.00						
1400	15F	GATE VALVE, 12"	Yes	EA	10	$1,000.00	$10,000.00						
1405	15F	TAPPING SLEEVE AND VALVE ASSEMBLY, 8 IN X 8 IN	Yes	EA	1	$3,000.00	$3,000.00						
1410	15F	TAPPING SLEEVE AND VALVE ASSEMBLY, 10 IN X 10 IN	Yes	EA	1	$4,200.00	$4,200.00						
1415	15F	WET CUT-INS, ALL DEPTHS - 10"	Yes	EA	1	$2,100.00	$2,100.00						
1420	15F	WET CUT-INS, ALL DEPTHS - 8"	Yes	EA	2	$2,000.00	$4,000.00						
1430	15H	SALVAGE EXISTING FIRE HYDRANTS	Yes	EA	1	$150.00	$150.00						
1450	15I	RELOCATE EXISTING METER, 3/4" TO 1"	Yes	EA	1	$2,200.00	$2,200.00						
1455	15I	CHANGE OUT EXISTING METER, 5/8" TO 3/4" LABOR AND EQUIPMENT	Yes	EA	12	$0.01	$0.12						
1460	15P	HOUSE CONNECTION, 6" PVC	Yes	LF	60	$25.00	$1,500.00						
1465	15P	BLDG SERVICE CLEANOUTS CONNECTION, 6" PVC	Yes	EA	3	$300.00	$900.00						
		ITEMS TO BE USED AS DIRECTED BY THE ENGINEER											
1470	222-1003	AGGREGATE DRAINAGE COURSE, TP 3	No	TN	1000	$24.00	$24,000.00						
1475	627-1180	ADDITIONAL MSE BACKFILL	No	CY	2000	$30.00	$60,000.00						
1480	611-3010	RECONST DROP INLET, GROUP 1	Yes	EA	1	$1,590.00	$1,590.00						
1485	150-4000	PLASTIC TRAFFIC BARRELS - PERMANENT	Yes	EA	40	$110.00	$4,400.00						
1490	150-4010	TYPE 3 BARRICADE - PERMANENT	No	EA	24	$450.00	$10,800.00						
1495		EARLY CONTRACT COMPLETION (SPECIAL PROVISION 108)	Yes	DAY	200	$2,500.00	$500,000.00						
1500	668-1110	CATCH BASIN, GP 1, ADDL DEPTH	Yes	LF	4	$400.00	$1,600.00						

								PA #29		PA #30		PA #31	
								Oct-10 thru Dec-10		Jan. thru Feb.-11		Mar.-11 thru Feb.-12	
Item #	GDOT #	Description	Mat'l Cert.	Units	Bid Quantity	Unit Price	Bid Price	PA Units	PA Price	PA Units	PA Price	PA Units	PA Price
1505	603-2060	STN DUMPED RIP RAP, TP 1, 60 IN	Yes	SY	650	$36.00	$23,400.00						
S1001		MATERIALS ALLOWANCE FOR 1105, 1110, AND 1230	N/A	DOLLAR		$1.00							
S1002		MATERIALS ALLOWANCE FOR 1080 AND 1210	N/A	DOLLAR		$1.00							
S1003	Spec 400	ASPHALT CEMENT INDEX PRICE ADJUSTMENT	N/A	DOLLAR		$1.00							
S1004		MATERIALS ALLOWANCE FOR 1340, 1345, 1350	N/A	DOLLAR		$1.00							
C1001	004-0022	ASBESTOS REMOVAL	N/A	LUMP	1	$59,900.00	$59,900.00						
S1005	Spec 501.5.0	FILLER CONCRETE AA	Yes	CY		$234.00							
C1002	441-3999	CONCRETE V-GUTTER	Yes	LF	1600	$22.50	$36,000.00						
C1003	004-0012	GA D-33 V-INLET	Yes	EA	10	$2,312.00	$23,120.00						
C1004	682-6540	FIBERGLASS CONDUIT 4 IN INCL. ACCESSORIES	Yes	LF	240	$40.00	$9,600.00						
C1005	004-0018	10 IN STEEL CASING	No	LF	80	$35.50	$2,840.00						
C1006	004-0022	EXTRA WORK - TREE REMOVAL	Yes	LUMP	1	$1,800.00	$1,800.00						
C1007	004-0022	EXTRA WORK - RELOCATE 6 IN D.I.P. SEWER FORCE MAIN INCLUDING TIE INS, SERVICES, AND MATERIALS	Yes	LUMP	1	$13,300.00	$13,300.00						
C1008	550-2300	SIDE DRAIN PIPE 30 IN H 1-10	Yes	LF	100	$47.00	$4,700.00						
C1009	550-3630	SAFETY END SECTION 30 IN; SIDE DRAIN 6:1 SLOPE	Yes	EA	4	$2,175.00	$8,700.00						
S1006	Spec 400 402-3130	RECYCLED ASPH CONC 12.5 MM SUPERPAVE, GP 2 ONLY, INCL BITUM MATL & H LIME - @ PAY FACTOR FOR JULY 2009	Yes	TN		$39.00							
C2001	643-1152	CH LK FENCE, ZC COAT, 6 FT, 9 GA	Yes	LF	627.75	$18.50	$11,613.38						
C2002	004-0012	EXTRA WORK - GALV SLEEVES, 12 IN X 4 IN	Yes	EA	32	$14.10	$451.20						
C2003	004-0022	EXTRA WORK - STRUCTURE REMOVAL AT STA. 326+50	Yes	LS	1	$9,000.00	$9,000.00						
C2004	004-0022	EXTRA WORK - REMOVE AND REPLACE GUARDRAIL, GRADING, DRESSING AND GRASSING FOR SERVICE DRIVE DITCH	Yes	LS	1	$13,995.00	$13,995.00						
C2005	004-0022	EXTRA WORK - REMOVE AND REPLACE CONCRETE ISLAND, INCL. PVC PIPES FOR DRAINAGE	Yes	LS	1	$7,500.00	$7,500.00						
C2006	004-0022	EXTRA WORK - DRIVEWAY REMOVAL, GRADING, DRESSING AND GRASSING ON SERVICE DRIVE	Yes	LS	1	$5,100.00	$5,100.00						
C2007	004-0012	EXTRA WORK - LEYLAND CYPRESS TREES	Yes	EA	56	$130.00	$7,280.00						
C2008	004-0022	EXTRA WORK - GRADING AND GRASSING BACK SLOPE AND DITCH ON NEW HOPE RD	Yes	LS	1	$5,500.00	$5,500.00						
C2009	004-0022	EXTRA WORK - GRADE DITCH BEYOND PROJECT LIMITS	Yes	LS	1	$3,250.00	$3,250.00						
C2010	004-0022	EXTRA WORK - ASBESTOS REMOVAL, FIELD OFFICE SITE	Yes	LS	1	$14,870.00	$14,870.00						
						TOTAL CONTRACT TO DATE					$15,816.14		
						LESS RETAINAGE			($560,746.99)		$790.81		($511,537.79)
						TOTAL AMOUNT DUE:			$560,746.99		$15,025.33		$511,537.79

	PA #29	PA #30	PA #31
CALENDAR DAYS CHARGED			
CALENDAR DAYS REMAINING	204	204	204

JOB #:	F-0270-01
PROJECT:	Sugarloaf Parkway Extension
PROJECT ENGINEER:	Thomas Clausen / Francis Mouafong
CONTRACT PRICE:	$22,819,606.92

								PA #32 Mar.-12 thru Oct.-12		PA #33 FINAL				
Item #	GDOT #	Description	Mat'l Cert.	Units	Bid Quantity	Unit Price	Bid Price	PA Units	PA Price	PA Units	PA Price	TOTAL UNITS	TOTAL COST	% Complete
5	150-1000	TRAFFIC CONTROL - PROJECT NO. F-0270-01	Yes	LS	1	$130,960.00	$130,960.00					1.00	$130,960.00	100.00%
10	150-3200	TEMPORARY TRAFFIC STRIPE TAPE	Yes	LF	16259	$3.30	$53,654.70					11983.65	$39,546.04	73.70%
15	153-1300	FIELD ENGINEERS OFFICE, TP 3	Yes	EA	1	$112,300.00	$112,300.00					1.00	$112,300.00	100.00%
20	161-1000	EROSION CONTROL - PROJECT NO. F-0270-01	Yes	LS	1	$59,400.00	$59,400.00					1.00	$59,400.00	100.00%
25	162-1300A	EROSION CONTROL CHECK DAMS - TP HAYBALE	Yes	EA	170	$290.00	$49,300.00					114.00	$33,060.00	67.06%
30	162-1300B	EROSION CONTROL CHECK DAMS - TP STONE	Yes	EA	4	$290.00	$1,160.00					36.00	$10,440.00	900.00%
35	163-0232	TEMPORARY GRASSING	Yes	LB	5000	$0.71	$3,550.00					825.00	$585.75	16.50%
40	163-0240	MULCH	Yes	TN	916	$199.00	$182,284.00	1.23	$244.77			1112.19	$221,325.81	121.42%
45	163-0300	CONSTRUCTION EXIT	Yes	EA	6	$1,540.00	$9,240.00					5.00	$7,700.00	83.33%
50	163-0509	CONSTRUCT, MAINT & REMOVE SILT CONTROL GATE, TP 3	Yes	EA	8	$600.00	$4,800.00					2.00	$1,200.00	25.00%
55	163-0522	CONSTRUCT, MAINT & REMOVE TEMPORARY PIPE SLOPE DRAIN	Yes	LF	900	$20.00	$18,000.00	60	$1,200.00			940.00	$18,800.00	104.44%
65	163-0532A	CONSTRUCT, MAINT & REMOVE SEDIMENT BASIN, TP 1, STA 278+38	Yes	EA	1	$19,500.00	$19,500.00					1.00	$19,500.00	100.00%
70	163-0532B	CONSTRUCT, MAINT & REMOVE SEDIMENT BASIN, TP 1, STA 292+75	Yes	EA	1	$10,000.00	$10,000.00					1.00	$10,000.00	100.00%
75	163-0532C	CONSTRUCT, MAINT AND REMOVE SEDIMENT BASIN, TP 1, STA 78+52	Yes	EA	1	$13,000.00	$13,000.00	1	$13,000.00			1.00	$13,000.00	100.00%
80	163-0532D	CONSTRUCT, MAINT AND REMOVE SEDIMENT BASIN, TP 1, STA 85+50	Yes	EA	1	$13,000.00	$13,000.00	1	$13,000.00			1.00	$13,000.00	100.00%
85	163-0535A	CONSTRUCT AND MAINT SEDIMENT BASIN, TP 1, STA 235+50, LT	Yes	EA	1	$24,000.00	$24,000.00					1.00	$24,000.00	100.00%
90	163-0535B	CONSTRUCT AND MAINT SEDIMENT BASIN, TP 1, STA 246+50 LT	Yes	EA	1	$30,000.00	$30,000.00					1.00	$30,000.00	100.00%
95	163-0535C	CONSTRUCT AND MAINT SEDIMENT BASIN, TP 1, STA 261+50 RT	Yes	EA	1	$65,000.00	$65,000.00					1.00	$65,000.00	100.00%
100	163-0535D	CONSTRUCT AND MAINT SEDIMENT BASIN, TP 1, STA 276+50 LT	Yes	EA	1	$99,000.00	$99,000.00					1.00	$99,000.00	100.00%
105	163-0535E	CONSTRUCT AND MAINT SEDIMENT BASIN, TP 1, STA 281+50 RT	Yes	EA	1	$69,000.00	$69,000.00					1.00	$69,000.00	100.00%
110	163-0535F	CONSTRUCT AND MAINT SEDIMENT BASIN, TP 1, STA 342+50 LT	Yes	EA	1	$133,000.00	$133,000.00					1.00	$133,000.00	100.00%
115	163-0535G	CONSTRUCT AND MAINT SEDIMENT BASIN, TP 1, STA 71+50 LT	Yes	EA	1	$33,000.00	$33,000.00					1.00	$33,000.00	100.00%
130	163-0551	CONSTRUCT, MAINT & REMOVE INLET SEDIMENT TRAP	Yes	EA	38	$440.00	$16,720.00	-1	($440.00)			72.00	$31,680.00	189.47%
135	163-2100	CONSTRUCT, MAINT & REMOVE TEMPORARY DITCH CHECKS-TP C SILT FENCE	Yes	EA	168	$175.00	$29,400.00					86.00	$15,050.00	51.19%
140	171-0010	TEMPORARY SILT FENCE, TYPE A	Yes	LF	1300	$4.00	$5,200.00					1387.00	$5,548.00	106.69%

								PA #32 Mar.-12 thru Oct.-12		PA #33 FINAL				
Item #	GDOT #	Description	Mat'l Cert.	Units	Bid Quantity	Unit Price	Bid Price	PA Units	PA Price	PA Units	PA Price	TOTAL UNITS	TOTAL COST	% Complete
145	171-0030	TEMPORARY SILT FENCE, TYPE C	Yes	LF	49100	$5.50	$270,050.00					44757.25	$246,164.94	91.16%
150	201-1500	CLEARING AND GRUBBING - PROJECT NO. F-0270-01	Yes	LS	1	$3,237,279.00	$3,237,279.00					1.00	$3,237,279.01	100.00%
155	205-0001	UNCLASS EXCAVATION	Yes	CY	752168	$2.80	$2,106,070.40					744871.97	$2,085,641.53	99.03%
160	207-0203	FOUNDATION BACKFILL MATERIAL, TP II	Yes	CY	1481	$45.00	$66,645.00					1086.10	$48,874.50	73.34%
165	207-2003	IMPERFECT TRENCH BACKFILL MATL, TP III	Yes	CY	200	$45.00	$9,000.00							
170	210-0250	UNDERCUT EXCAVATION (PER SPEC 210.5C)	Yes	CY	750	$7.50	$5,625.00					1215.40	$9,115.50	162.05%
175	310-1101	GR AGGR BASE CRS, INCL MATL	Yes	TN	106790	$8.50	$907,715.00					98664.37	$838,647.16	92.39%
180	318-3000	AGGREGATE SURFACE COURSE	Yes	TN	5000	$8.50	$42,500.00					1524.12	$12,955.05	30.48%
185	402-1802	RECYCLED ASPH CONC PATCHING, INCL BITUM MATL & H LIME	Yes	TN	300	$115.00	$34,500.00							
190	402-1812	RECYCLED ASPH CONC LEVELING, INCL BITUM MATL & H LIME	Yes	TN	2500	$73.50	$183,750.00					514.06	$37,783.41	20.56%
195	402-3121	RECYCLED ASPH CONC 25 MM SUPERPAVE, GP 1 OR 2, INCL BITUM MATL & H LIME	Yes	TN	19900	$59.00	$1,174,100.00					17061.31	$1,006,617.29	85.74%
200	402-3190	RECYCLED ASPH CONC 19 MM SUPERPAVE, GP 1 OR 2, INCL BITUM MATL & H LIME	Yes	TN	20059	$61.00	$1,223,599.00					24104.85	$1,470,395.85	120.17%
205	402-4510	RECYCLED ASPH CONC 12.5 MM SUPERPAVE, GP 2 ONLY, INCL POLYMER-MODIFIED BITUM MATL & H LIME	Yes	TN	14028	$64.00	$897,792.00					13055.08	$835,525.12	93.06%
210	413-1000	BITUM TACK COAT	Yes	GL	8235	$2.35	$19,352.25					14347.88	$33,717.52	174.23%
215	432-5010	MILL ASPH CONC PVMT, VARIABLE DEPTH	Yes	SY	5000	$5.25	$26,250.00					1736.20	$9,115.05	34.72%
220	433-1200	REINF CONC APPROACH SLAB, INCL SLOPED EDGE	Yes	SY	3183	$147.00	$467,901.00	-0.81	($119.07)			3190.97	$469,072.59	100.25%
225	441-0004	CONC SLOPE PAVEMENT, 4 IN	Yes	SY	2460	$25.43	$62,557.80					2505.14	$63,705.71	101.83%
230	441-0006	CONC SLOPE PAVEMENT, 6 IN	Yes	SY	3318	$32.38	$107,436.84					1522.45	$49,296.93	45.88%
235	441-0016	DRIVEWAY CONC, 6 IN TK	Yes	SY	361	$29.15	$10,523.15					748.65	$21,823.15	207.38%
240	441-0018	DRIVEWAY CONC, 8 IN TK	No	SY	194	$32.25	$6,256.50							
245	441-0050	CONC SLOPE DRAIN	No	SY	4	$80.00	$320.00							
250	441-0104	CONC SIDEWALK, 4 IN	Yes	SY	1006	$38.00	$38,228.00	11.59	$440.42			954.31	$36,263.78	94.86%
255	441-0204	PLAIN CONC DITCH PAVING, 4 IN	Yes	SY	14200	$37.00	$525,400.00					13750.35	$508,762.95	96.83%
260	441-0303	CONC SPILLWAY, TP 3	Yes	EA	4	$1,525.00	$6,100.00					7.00	$10,675.00	175.00%
265	441-0740	CONC MEDIAN, 4 IN	Yes	SY	20	$28.00	$560.00					20.65	$578.20	103.25%
270	441-0748	CONC MEDIAN, 6 IN	Yes	SY	5590	$30.00	$167,700.00					1948.15	$58,444.50	34.85%
275	441-0754	CONC MEDIAN 7 1/2 IN	Yes	SY	3330	$33.00	$109,890.00					2961.18	$97,718.94	88.92%
280	441-4020	CONC VALLEY GUTTER, 6 IN	Yes	SY	234	$32.45	$7,593.30					18.18	$589.94	7.77%
285	441-4030	CONC VALLEY GUTTER, 8 IN	No	SY	128	$37.15	$4,755.20							
290	441-6216	CONC CURB & GUTTER, 8 IN X 24 IN, TP 2	Yes	LF	1238	$12.57	$15,561.66					1044.42	$13,128.36	84.36%
295	441-6222	CONC CURB & GUTTER, 8 IN X 30 IN, TP 2	Yes	LF	2174	$12.85	$27,935.90					1701.16	$21,859.90	78.25%
300	441-6740	CONC CURB & GUTTER, 8 IN X 30 IN, TP 7	Yes	LF	2516	$12.97	$32,632.52					2650.90	$34,382.17	105.36%
305	444-1000	SAWED JOINTS IN EXIST PAVEMENTS - PCC	Yes	LF	331	$5.00	$1,655.00					44.00	$220.00	13.29%
310	500-3101A	CLASS A CONCRETE	Yes	CY	992	$465.00	$461,280.00					887.89	$412,868.85	89.51%
315	500-3800	CLASS A CONCRETE, INCL REINF STEEL	No	CY	26	$790.00	$20,540.00							
320	500-3900	CLASS B CONCRETE, INCL REINF STEEL	No	CY	29	$970.00	$28,130.00							
325	500-9999	CLASS B CONCRETE, BASE OR PVMT WIDENING	Yes	CY	500	$191.00	$95,500.00					52.57	$10,040.87	10.51%
330	511-1000A	BAR REINF STEEL	Yes	LB	131671	$0.75	$98,753.25					126112.00	$94,584.01	95.78%
335	550-1180	STORM DRAIN PIPE, 18 IN, H 1-10	Yes	LF	4226	$39.00	$164,814.00					4973.40	$193,962.60	117.69%

								PA #32 Mar.-12 thru Oct.-12		PA #33 FINAL				
Item #	GDOT #	Description	Mat'l Cert.	Units	Bid Quantity	Unit Price	Bid Price	PA Units	PA Price	PA Units	PA Price	TOTAL UNITS	TOTAL COST	% Complete
340	550-1181	STORM DRAIN PIPE, 18 IN, H 10-15	Yes	LF	167	$39.00	$6,513.00					271.60	$10,592.40	162.63%
345	550-1240	STORM DRAIN PIPE, 24 IN, H 1-10	Yes	LF	2260	$46.00	$103,960.00					2408.41	$110,786.86	106.57%
350	550-1241	STORM DRAIN PIPE, 24 IN, H 10-15	No	LF	136	$46.00	$6,256.00							
355	550-1242	STORM DRAIN PIPE, 24 IN, H 15-20	Yes	LF	122	$49.00	$5,978.00					120.70	$5,914.30	98.93%
360	550-1243	STORM DRAIN PIPE, 24 IN, H 20-25	Yes	LF	112	$54.00	$6,048.00					176.40	$9,525.60	157.50%
365	550-1244	STORM DRAIN PIPE, 24 IN, H 25-30	Yes	LF	42	$54.00	$2,268.00					152.30	$8,224.20	362.62%
370	550-1300	STORM DRAIN PIPE, 30 IN, H 1-10	Yes	LF	190	$56.00	$10,640.00					34.60	$1,937.60	18.21%
375	550-1301	STORM DRAIN PIPE, 30 IN, H 10-15	Yes	LF	104	$56.00	$5,824.00					88.90	$4,978.40	85.48%
380	550-1302	STORM DRAIN PIPE, 30 IN, H 15-20	Yes	LF	120	$61.00	$7,320.00					137.20	$8,369.20	114.33%
385	550-1303	STORM DRAIN PIPE, 30 IN, H 20-25	No	LF	121	$68.00	$8,228.00					409.40	$27,839.20	338.35%
390	550-1304	STORM DRAIN PIPE, 30 IN, H 25-30	No	LF	108	$68.00	$7,344.00							
395	550-1360	STORM DRAIN PIPE, 36 IN, H 1-10	Yes	LF	1325	$69.00	$91,425.00					1062.30	$73,298.70	80.17%
400	550-1361	STORM DRAIN PIPE, 36 IN, H 10-15	No	LF	57	$69.00	$3,933.00							
405	550-1362	STORM DRAIN PIPE, 36 IN, H 15-20	No	LF	53	$75.00	$3,975.00					131.20	$9,840.00	247.55%
410	550-1363	STORM DRAIN PIPE, 36 IN, H 20-25	No	LF	115	$84.00	$9,660.00							
415	550-1364	STORM DRAIN PIPE, 36 IN, H 25-30	No	LF	58	$84.00	$4,872.00					205.20	$17,236.80	353.79%
420	550-1420	STORM DRAIN PIPE, 42 IN, H 1-10	Yes	LF	398	$81.00	$32,238.00					507.90	$41,139.90	127.61%
425	550-1421	STORM DRAIN PIPE, 42 IN, H 10-15	No	LF	168	$81.00	$13,608.00							
430	550-1422	STORM DRAIN PIPE, 42 IN, H 15-20	Yes	LF	42	$88.00	$3,696.00					229.70	$20,213.60	546.90%
435	550-1423	STORM DRAIN PIPE, 42 IN, H 20-25	Yes	LF	137	$112.00	$15,344.00					0.00		0.00%
440	550-2180	SIDE DRAIN PIPE, 18 IN, H 1-10	Yes	LF	471	$39.00	$18,369.00	70	$2,730.00			675.70	$26,352.30	143.46%
445	550-2240	SIDE DRAIN PIPE, 24 IN, H 1-10	Yes	LF	141	$46.00	$6,486.00					165.60	$7,617.60	117.45%
450	550-3618	SAFETY END SECTION, 18 IN, SIDE DRAIN, 6:1 SLOPE	Yes	EA	26	$750.00	$19,500.00	4	$3,000.00			32.00	$24,000.00	123.08%
455	550-3624	SAFETY END SECTION, 24 IN, SIDE DRAIN, 6:1 SLOPE	Yes	EA	47	$975.00	$45,825.00					5.00	$4,875.00	10.64%
460	550-4218	FLARED END SECTION, 18 IN, STORM DRAIN	Yes	EA	12	$675.00	$8,100.00					16.00	$10,800.00	133.33%
465	550-4224	FLARED END SECTION, 24 IN, STORM DRAIN	Yes	EA	7	$790.00	$5,530.00					17.00	$13,430.00	242.86%
470	550-4230	FLARED END SECTION, 30 IN, STORM DRAIN	Yes	EA	1	$980.00	$980.00					6.00	$5,880.00	600.00%
475	550-4236	FLARED END SECTION, 36 IN, STORM DRAIN	Yes	EA	2	$1,350.00	$2,700.00					2.00	$2,700.00	100.00%
480	550-4242	FLARED END SECTION, 42 IN, STORM DRAIN	Yes	EA	6	$1,530.00	$9,180.00					7.00	$10,710.00	116.67%
485	573-2006	UNDERDRAIN PIPE INCL DRAINAGE AGGR, 6 IN	Yes	LF	1000	$20.00	$20,000.00					896.42	$17,928.40	89.64%
490	576-1018	SLOPE DRAIN PIPE, 18 IN	Yes	LF	241	$39.00	$9,399.00					272.80	$10,639.20	113.20%
495	576-1024	SLOPE DRAIN PIPE, 24 IN	Yes	LF	107	$46.00	$4,922.00					165.00	$7,590.00	154.21%
500	576-1036	SLOPE DRAIN PIPE, 36 IN	Yes	LF	261	$69.00	$18,009.00					242.00	$16,698.00	92.72%
505	600-0001	FLOWABLE FILL	No	CY	10	$350.00	$3,500.00							
510	603-2030	STN DUMPED RIP RAP, TP 1, 30 IN	Yes	SY	1248	$23.00	$28,704.00					647.65	$14,895.95	51.90%
515	603-2181	STN DUMPED RIP RAP, TP 3, 18 IN	Yes	SY	828	$17.00	$14,076.00					1662.98	$28,270.66	200.84%
520	603-6008	SAND-CEMENT BAG RIP RAP, 8 IN	No	SY	3	$150.00	$450.00							

								PA #32 Mar.-12 thru Oct.-12		PA #33 FINAL				
Item #	GDOT #	Description	Mat'l Cert.	Units	Bid Quantity	Unit Price	Bid Price	PA Units	PA Price	PA Units	PA Price	TOTAL UNITS	TOTAL COST	% Complete
525	603-7000	PLASTIC FILTER FABRIC	Yes	SY	2076	$5.00	$10,380.00					2094.09	$10,470.45	100.87%
530	610-9000	REM SIGN, STA 221+63 RT	Yes	LS	1	$250.00	$250.00					1.00	$250.00	100.00%
535	611-3000	RECONST CATCH BASIN, GROUP 1	Yes	EA	2	$1,590.00	$3,180.00					1.00	$1,590.00	50.00%
540	611-3100	RECONST JUNCTION BOX	No	EA	1	$1,590.00	$1,590.00							
545	611-5550	RESET SIGN STA 221+63 RT	Yes	LS	1	$250.00	$250.00					1.00	$250.00	100.00%
550	611-8040	ADJUST DROP INLET TO GRADE	No	EA	1	$1,590.00	$1,590.00							
555	622-1033	PRECAST CONCRETE MEDIAN BARRIER, METHOD NO. 3	Yes	LF	1000	$44.00	$44,000.00					381.25	$16,775.00	38.13%
560	634-1200	RIGHT OF WAY MARKERS	Yes	EA	85	$95.00	$8,075.00					84.00	$7,980.00	98.82%
565	635-1000	BARRICADES	Yes	LF	156	$96.00	$14,976.00					151.72	$14,565.12	97.26%
570	636-1020	HIGHWAY SIGNS, TP 1 MATL, REFL SHEETING, TP 3	Yes	SF	324	$17.45	$5,653.80					317.56	$5,541.42	98.01%
575	636-1029	HIGHWAY SIGNS, TP 2 MATL, REFL SHEETING, TP 3	Yes	SF	194	$17.60	$3,414.40					181.80	$3,199.68	93.71%
580	636-1031	HIGHWAY SIGNS, TP 1 MATL, REFL SHEETING, TP 6	Yes	SF	281	$18.68	$5,249.08					298.95	$5,584.38	106.39%
585	636-1032	HIGHWAY SIGNS, TP 2 MATL, REFL SHEETING, TP 6	Yes	SF	92	$19.33	$1,778.36					92.00	$1,778.36	100.00%
590	636-1033	HIGHWAY SIGNS, TP 1 MATL, REFL SHEETING, TP 9	Yes	SF	12	$19.33	$231.96					12.00	$231.96	100.00%
595	636-2020	GALV STEEL POSTS, TP2	No	LF	220	$6.75	$1,485.00							
600	636-2030	GALV STEEL POSTS, TP3	Yes	LF	1339	$6.75	$9,038.25					1414.00	$9,544.50	105.60%
605	636-2070	GALV STEEL POSTS, TP7	Yes	LF	208	$7.00	$1,456.00					208.00	$1,456.00	100.00%
610	636-5030	DELINEATOR, TYPE 3	Yes	EA	12	$39.00	$468.00					8.00	$312.00	66.67%
615	641-1100	GUARDRAIL, TP T	Yes	LF	294	$63.00	$18,522.00					360.52	$22,712.76	122.63%
620	641-1200	GUARDRAIL, TP W	Yes	LF	12050	$14.89	$179,424.50					11518.16	$171,505.41	95.59%
625	641-5001	GUARDRAIL ANCH, TP 1	Yes	EA	17	$548.00	$9,316.00					17.00	$9,316.00	100.00%
630	641-5012	GUARDRAIL ANCH, TP 12	Yes	EA	30	$1,539.00	$46,170.00					26.00	$40,014.00	86.67%
635	643-0010	FIELD FENCE WOVEN WIRE	Yes	LF	20250	$5.10	$103,275.00					23601.70	$120,368.67	116.55%
640	643-2162	CH LINK FENCE W/EXT ARMS & BARBED WIRE, ZC COAT, 8 FT, 9 GA	Yes	LF	9400	$16.15	$151,810.00					7698.60	$124,332.40	81.90%
645	643-8000	GATE, FIELD FENCE - 12' WIDE	Yes	EA	16	$550.00	$8,800.00					14.00	$7,700.00	87.50%
650	643-8010	GATE, CHAIN LINK ZC COAT - 20' WIDE, 8 FT, 9 GA	Yes	EA	8	$1,485.00	$11,880.00					7.00	$10,395.00	87.50%
655	643-8040	GATE, WOVEN WIRE - 20' WIDE	No	EA	2	$700.00	$1,400.00							
660	643-8200	BARRIER FENCE (ORANGE), 4 FT	Yes	LF	7800	$4.00	$31,200.00					4616.00	$18,464.00	59.18%
665	652-0094	PAVEMENT MARKING, SYMBOL, TP 4	Yes	EA	2	$100.00	$200.00					1.00	$100.00	50.00%
670	652-5301	SOLID TRAF STRIPE, 6 IN, WHITE	No	LF	877	$0.26	$228.02							
675	652-5451	SOLID TRAFFIC STRIPE, 5 IN, WHITE	No	LF	77	$0.26	$20.02							
680	652-6301	SKIP TRAF STRIPE, 6 IN, WHITE	No	GLF	425	$0.20	$85.00							
685	652-6501	SKIP TRAF STRIPE, 5 IN, WHITE	No	GLF	425	$0.20	$85.00							
690	653-0120	THERMOPLASTIC PAVEMENT MARKING, ARROW, TP 2	Yes	EA	92	$60.00	$5,520.00					66.00	$3,960.00	71.74%
695	653-0160	THERMOPLASTIC PAVEMENT MARKING, ARROW, TP 6	Yes	EA	2	$75.00	$150.00					2.00	$150.00	100.00%
700	653-0170	THERMOPLASTIC PAVEMENT MARKING, ARROW, TP 7	Yes	EA	2	$75.00	$150.00					2.00	$150.00	100.00%
705	653-0210	THERMOPLASTIC PAVEMENT MARKING, WORD, TP 1	Yes	EA	28	$100.00	$2,800.00					27.00	$2,700.00	96.43%
710	653-1501	THERMOPLASTIC SOLID TRAFFIC STRIPE, 5 IN, WHITE	Yes	LF	58829	$0.26	$15,295.54					36403.00	$9,464.78	61.88%
715	653-1502	THERMOPLASTIC SOLID TRAFFIC STRIPE, 5 IN, YELLOW	Yes	LF	37792	$0.26	$9,825.92	8624.5	$2,242.37			32848.50	$8,540.61	86.92%
720	653-1504	THERMOPLASTIC SOLID TRAFFIC STRIPE, 12 IN, WHITE	No	LF	5500	$2.00	$11,000.00							
725	653-1604	THERMOPLASTIC SOLID TRAFFIC STRIPE, 18 IN, WHITE	Yes	LF	142	$3.00	$426.00					115.00	$345.00	80.99%
730	653-1704	THERMOPLASTIC SOLID TRAFFIC STRIPE, 24 IN, WHITE	Yes	LF	347	$4.00	$1,388.00					225.50	$902.00	64.99%

								PA #32 Mar.-12 thru Oct.-12		PA #33 FINAL				
Item #	GDOT #	Description	Mat'l Cert.	Units	Bid Quantity	Unit Price	Bid Price	PA Units	PA Price	PA Units	PA Price	TOTAL UNITS	TOTAL COST	% Complete
735	653-1804	THERMOPLASTIC SOLID TRAFFIC STRIPE, 8 IN, WHITE	Yes	LF	2322	$2.00	$4,644.00					1883.48	$3,766.96	81.11%
740	653-1810	THERMOPLASTIC SOLID TRAFFIC STRIPE, 10 IN, WHITE	Yes	LF	700	$1.00	$700.00					439.00	$439.00	62.71%
745	653-3501	THERMOPLASTIC SKIP TRAFFIC STRIPE, 5 IN, WHITE	Yes	GLF	29040	$0.20	$5,808.00	6418	$1,283.60			26359.00	$5,271.80	90.77%
750	653-6004	THERMOPLASTIC TRAFFIC STRIPE, WHITE	Yes	SY	1758	$3.00	$5,274.00					1278.10	$3,834.30	72.70%
755	653-6006	THERMOPLASTIC TRAFFIC STRIPE, YELLOW	Yes	SY	2068	$3.00	$6,204.00	-0.8	($2.40)			1981.35	$5,944.05	95.81%
760	654-1001	RAISED PVMT MARKERS, TP 1	Yes	EA	435	$3.25	$1,413.75					115.00	$373.75	26.44%
765	654-1003	RAISED PVMT MARKERS, TP 3	Yes	EA	733	$3.25	$2,382.25					417.00	$1,355.25	56.89%
770	657-1244	PREFORMED PLASTIC SOLID PVMT MKG, 24 IN, WHITE, TP PB	Yes	LF	76	$20.00	$1,520.00					25.90	$518.00	34.08%
775	657-3085	PREFORMED PLASTIC SKIP PVMT MKG, 8 IN, CONTRAST (BLACK-WHITE), TP PB	Yes	GLF	1220	$6.00	$7,320.00					986.00	$5,916.00	80.82%
780	657-5000	PREFORMED PLASTIC PAVEMENT MARKING, WHITE, TP PB	Yes	SY	311	$20.00	$6,220.00					273.96	$5,479.20	88.09%
785	657-5014	PREFORMED PLASTIC PVMT MKG, WORDS AND/OR SYM, WHITE, TP PB	No	EA	2	$500.00	$1,000.00							
790	657-5016	PREFORMED PLASTIC PVMT MKG, WORDS AND/OR SYM, ARROW TP1, WHITE, TP PB	No	EA	2	$500.00	$1,000.00							
795	657-5017	PREFORMED PLASTIC PVMT MKG, WORDS AND/OR SYM, ARROW TP2, WHITE, TP PB	Yes	EA	2	$500.00	$1,000.00					2.00	$1,000.00	100.00%
800	657-6085	PREFORMED PLASTIC SOLID PVMT MKG, 8 IN, CONTRAST (BLACK-YELLOW), TP PB	Yes	LF	370	$6.00	$2,220.00					567.10	$3,402.60	153.27%
805	668-1100	CATCH BASIN, GROUP 1	Yes	EA	18	$2,485.00	$44,730.00					20.00	$49,700.00	111.11%
810	668-2100	DROP INLET, GROUP 1	Yes	EA	38	$1,740.00	$66,120.00					41.00	$71,340.00	107.89%
815	668-2110	DROP INLET, GROUP 1, ADDL DEPTH	Yes	LF	54	$220.00	$11,880.00					38.78	$8,531.60	71.81%
820	668-2200	DROP INLET, GROUP 2	Yes	EA	3	$2,985.00	$8,955.00					3.00	$8,955.00	100.00%
825	668-2210	DROP INLET, GROUP 2, ADDL DEPTH	Yes	LF	19	$300.00	$5,700.00					19.01	$5,703.00	100.05%
830	668-4300	STORM SEWER MANHOLE, TP 1	Yes	EA	6	$2,985.00	$17,910.00					9.00	$26,865.00	150.00%
835	668-4311	STORM SEWER MANHOLE, TP 1, ADDL DEPTH, CL 1	Yes	LF	12	$300.00	$3,600.00					11.42	$3,426.00	95.17%
840	668-4312	STORM SEWER MANHOLE, TP 1, ADDL DEPTH, CL 2	Yes	LF	9	$300.00	$2,700.00					8.40	$2,520.00	93.33%
845	700-6910	PERMANENT GRASSING	Yes	AC	76	$800.00	$60,800.00	0.65	$520.00			63.03	$50,424.00	82.93%
850	700-7000	AGRICULTURAL LIME	Yes	TN	76	$76.00	$5,928.00					17.88	$1,394.64	23.53%
855	700-7010	LIQUID LIME	Yes	GL	190	$13.00	$2,470.00					122.75	$1,595.75	64.61%
860	700-8000	FERTILIZER, MIXED GRADE	Yes	TN	11	$320.00	$3,520.00	0.125	$40.00			26.965	$8,628.80	245.14%
865	700-8100	FERTILIZER NITROGEN CONTENT	No	LB	3800	$1.48	$5,624.00							
870	716-1000	EROSION CONTROL MATS, WATERWAYS	Yes	SY	12300	$1.95	$23,985.00	0.07	$0.14			16441.00	$32,059.96	133.67%
875	716-2000	EROSION CONTROL MATS, SLOPES	Yes	SY	40000	$0.80	$32,000.00	787.78	$630.22			116570.08	$93,256.04	291.43%
880	636-1041	HIGHWAY SIGNS, TP 2 MATL, REFL SHEETING, TP 9	Yes	SF	42	$52.50	$2,205.00					9.75	$511.88	23.21%
885	639-4004	STRAIN POLE, TYPE IV	Yes	EA	2	$6,215.00	$12,430.00					2.00	$12,430.00	100.00%
890	639-4014	STRAIN POLE, TYPE IV, INCL LUMINAIRE ARM	Yes	EA	2	$6,945.00	$13,890.00					2.00	$13,890.00	100.00%
895	647-1000A	TRAFFIC SIGNAL INSTALLATION NO. 1	Yes	LS	1	$44,230.00	$44,230.00					1.00	$44,230.00	100.00%
900	647-1000B	TRAFFIC SIGNAL INSTALLATION NO. 2	Yes	LS	1	$79,675.00	$79,675.00					1.00	$79,675.00	100.00%
905	647-2170	PULLBOX, PB-7	Yes	EA	13	$3,020.00	$39,260.00					15.00	$45,300.00	115.38%

								PA #32 Mar.-12 thru Oct.-12		PA #33 FINAL				
Item #	GDOT #	Description	Mat'l Cert.	Units	Bid Quantity	Unit Price	Bid Price	PA Units	PA Price	PA Units	PA Price	TOTAL UNITS	TOTAL COST	% Complete
910	682-9028	ELECTRICAL COMMUNICATION BOX, TYPE 5	No	EA	1	$7,125.00	$7,125.00							
915	682-6231	CONDUIT, NONMETAL, TP 3, 1 1/4 IN	Yes	LF	38700	$5.75	$222,525.00					35560.00	$204,470.00	91.89%
920	935-1113	OUTSIDE PLANT FIBER OPTIC CABLE, LOOSE TUBE, SINGLE MODE, 24 FIBER	Yes	LF	12900	$4.95	$63,855.00					13129.00	$64,988.55	101.78%
925	935-1511	OUTSIDE PLANT FIBER OPTIC CABLE, DROP, SINGLE MODE, 6 FIBER	Yes	LF	30	$4.00	$120.00					310.00	$1,240.00	1033.33%
930	935-3103	FIBER OPTIC CLOSURE, UNDERGROUND, 24 FIBER	Yes	EA	1	$675.00	$675.00					3.00	$2,025.00	300.00%
935	935-4010	FIBER OPTIC SPLICE, FUSION	Yes	EA	1	$80.00	$80.00					28.00	$2,240.00	2800.00%
940	935-8000A	TESTING - FIBER OPTIC SYSTEM - TRAFFIC SIGNAL INSTALLATION NO. 1	Yes	LS	1	$6,000.00	$6,000.00					1.00	$6,000.00	100.00%
945	935-8000B	TESTING - FIBER OPTIC SYSTEM - TRAFFIC SIGNAL INSTALLATION NO. 2	Yes	LS	1	$6,000.00	$6,000.00					1.00	$6,000.00	100.00%
950	500-3201	CLASS B CONCRETE, RETAINING WALL	Yes	CY	43	$700.00	$30,100.00					42.91	$30,037.00	99.79%
955	515-2020	GALV STEEL PIPE HANDRAIL, 2 IN, ROUND	Yes	LF	149	$38.00	$5,662.00					148.00	$5,624.00	99.33%
960	627-1000A	MSE WALL FACE, 0-10 FT HT, WALL NO. 2	Yes	SF	833	$56.00	$46,648.00					215.00	$12,040.00	25.81%
965	627-1010A	MSE WALL FACE, 10-20 FT HT, WALL NO. 2	Yes	SF	311	$56.00	$17,416.00					978.00	$54,768.00	314.47%
970	627-1100A	COPING A - WALL NO. 2	Yes	LF	108	$65.00	$7,020.00					112.30	$7,299.50	103.98%
975	643-1133A	CH LK FENCE, ZC COAT, 4 FT, 11 GA	No	LF	108	$14.00	$1,512.00							
980	621-4086B	CONCRETE SIDE BARRIER, TP 7WS	Yes	LF	593	$63.50	$37,655.50					595.50	$37,814.25	100.42%
985	621-6013B	CONCRETE SIDE BARRIER, TP 7-TS	Yes	LF	15	$285.00	$4,275.00					11.50	$3,277.50	76.67%
990	621-6211A	CONCRETE SIDE BARRIER, TP 6-SA	Yes	LF	45	$560.00	$25,200.00					30.50	$17,080.00	67.78%
995	627-1000D	MSE WALL FACE, 0-10 FT HT, WALL NO. 5	Yes	SF	4367	$52.00	$227,084.00					415.00	$21,580.00	9.50%
1000	627-1010D	MSE WALL FACE, 10-20 FT HT, WALL NO. 5	Yes	SF	5053	$52.00	$262,756.00					1589.00	$82,628.00	31.45%
1005	627-1020C	MSE WALL FACE, 20-30 FT HT, WALL NO. 5	Yes	SF	3289	$52.00	$171,028.00					11157.00	$580,164.00	339.22%
1010	627-1100D	COPING A - WALL NO. 5	Yes	LF	593	$65.00	$38,545.00					592.00	$38,480.00	99.83%
1015	643-1133C	CH LK FENCE, ZC COAT, 4 FT, 11 GA	Yes	LF	310	$14.00	$4,340.00					225.00	$3,150.00	72.58%
1020	621-4086C	CONCRETE SIDE BARRIER, TP 7WS	Yes	LF	809	$63.50	$51,371.50					808.60	$51,346.10	99.95%
1025	621-6013C	CONCRETE SIDE BARRIER, TP 7-TS	Yes	LF	15	$285.00	$4,275.00					11.25	$3,206.25	75.00%
1030	621-6211B	CONCRETE SIDE BARRIER, TYPE 6-SA	No	LF	15	$560.00	$8,400.00							
1035	627-1000E	MSE WALL FACE, 0-10 FT HT, WALL NO. 6	Yes	SF	7556	$52.00	$392,912.00					926.00	$48,152.00	12.26%
1040	627-1010E	MSE WALL FACE, 10-20 FT HT, WALL NO. 6	Yes	SF	5361	$52.00	$278,772.00					2905.00	$151,060.00	54.19%
1045	627-1020D	MSE WALL FACE, 20-30 FT HT, WALL NO. 6	Yes	SF	3704	$52.00	$192,608.00					13409.00	$697,268.00	362.01%
1050	627-1100E	COPING A - WALL NO. 6	Yes	LF	809	$65.00	$52,585.00					814.00	$52,910.00	100.62%
1055	643-1133D	CH LK FENCE, ZC COAT, 4 FT, 11 GA	Yes	LF	495	$14.00	$6,930.00					445.25	$6,233.50	89.95%
1060	500-0100A	GROOVED CONCRETE	Yes	SY	636	$18.00	$11,448.00					635.28	$11,435.04	99.89%
1065	500-1006A	SUPERSTR CONCRETE, CL AA	Yes	LS	1	$233,000.00	$233,000.00					1.00	$233,000.00	100.00%
1070	500-2100A	CONCRETE BARRIER	Yes	LF	278	$51.00	$14,178.00					274.50	$13,999.50	98.74%
1075	500-3101B	CLASS A CONCRETE	Yes	CY	70	$930.00	$65,100.00					66.00	$61,380.00	94.29%

								PA #32 Mar.-12 thru Oct.-12		PA #33 FINAL				
Item #	GDOT #	Description	Mat'l Cert.	Units	Bid Quantity	Unit Price	Bid Price	PA Units	PA Price	PA Units	PA Price	TOTAL UNITS	TOTAL COST	% Complete
1080	507-9003A	PSC BEAMS, AASHTO TYPE III	Yes	LF	882	$138.00	$121,716.00					880.80	$121,550.40	99.86%
1085	511-1000B	BAR REINF STEEL	Yes	LB	8820	$0.85	$7,497.00					8258.00	$7,019.30	93.63%
1090	511-3000A	SUPERSTR REINF STEEL	Yes	LS	1	$43,810.00	$43,810.00					1.00	$43,810.00	100.00%
1095	520-0242	H PILE POINTS, HP 10 X 42	Yes	EA	4	$200.00	$800.00					3.00	$600.00	75.00%
1100	520-0353A	H PILE POINTS, HP 12 x 53	Yes	EA	32	$215.00	$6,880.00					32.00	$6,880.00	100.00%
1105	520-1104	PILING IN PLACE, STEEL H, HP 10 X 42	Yes	LF	355	$42.00	$14,700.00					229.75	$9,649.50	65.64%
1110	520-1125A	PILING IN PLACE, STEEL H, HP 12 X 53	Yes	LF	2680	$48.50	$129,980.00					2454.97	$119,066.05	91.60%
1115	520-4104	LOAD TEST, STEEL H, HP 10 X 42	No	EA	2	$1.00	$2.00							
1120	520-4125A	LOAD TEST, STEEL H, HP 12 X 53	No	EA	2	$1.00	$2.00							
1125	621-4086A	CONCRETE SIDE BARRIER, TP 7WS	Yes	LF	345	$63.50	$21,907.50					375.70	$23,856.95	108.90%
1130	621-6013A	CONCRETE SIDE BARRIER, TP 7-TS	Yes	LF	60	$285.00	$17,100.00					43.50	$12,397.50	72.50%
1135	627-1000B	MSE WALL FACE, 0-10 FT HT, WALL NO. 3	Yes	SF	175	$52.00	$9,100.00					175.00	$9,100.00	100.00%
1140	627-1000C	MSE WALL FACE, 0-10 FT HT, WALL NO. 4	Yes	SF	805	$52.00	$41,860.00					664.00	$34,528.00	82.48%
1145	627-1010B	MSE WALL FACE, 10-20 FT HT, WALL NO. 3	Yes	SF	684	$52.00	$35,568.00					652.00	$33,904.00	95.32%
1150	627-1010C	MSE WALL FACE, 10-20 FT HT, WALL NO. 4	Yes	SF	1942	$52.00	$100,984.00					1856.00	$96,512.00	95.57%
1155	627-1020A	MSE WALL FACE, 20-30 FT HT, WALL NO. 3	Yes	SF	4330	$52.00	$225,160.00					4152.00	$215,904.00	95.89%
1160	627-1020B	MSE WALL FACE, 20-30 FT HT, WALL NO. 4	Yes	SF	5656	$52.00	$294,112.00					5399.00	$280,748.00	95.46%
1165	627-1100B	COPING A - WALL NO. 3	Yes	LF	270	$65.00	$17,550.00					270.00	$17,550.00	100.00%
1170	627-1100C	COPING A - WALL NO. 4	Yes	LF	482	$65.00	$31,330.00					501.00	$32,565.00	103.94%
1175	643-1133B	CH LK FENCE, ZC COAT, 4 FT, 11 GA	No	LF	576	$14.00	$8,064.00							
1180	643-1152A	CH LK FENCE, ZC COAT, 6 FT, 9 GA	No	LF	272	$40.00	$10,880.00							
1185	211-0200	BRIDGE EXCAVATION - GRADE SEPARATION	Yes	CY	791	$25.00	$19,775.00	311.28	$7,782.00			1011.28	$25,282.00	127.85%
1190	500-0100B	GROOVED CONCRETE	Yes	SY	3416	$5.75	$19,642.00					3429.44	$19,719.28	100.39%
1195	500-1006B	SUPERSTR CONCRETE, CL AA	Yes	LS	1	$840,000.00	$840,000.00					1.00	$840,000.00	100.00%
1200	500-2100B	CONCRETE BARRIER	Yes	LF	549	$51.00	$27,999.00					523.50	$26,698.50	95.35%
1205	500-3002	CLASS AA CONCRETE	Yes	CY	998	$585.00	$583,830.00					1003.73	$587,182.05	100.57%
1210	507-9003B	PSC BEAMS, AASHTO TYPE III	Yes	LF	7798	$125.00	$974,750.00					7675.66	$959,457.50	98.43%
1215	511-1000C	BAR REINF STEEL	Yes	LB	137300	$0.85	$116,705.00					143584.00	$122,046.40	104.58%
1220	511-3000B	SUPERSTR REINF STEEL	Yes	LS	1	$214,740.00	$214,740.00					1.00	$214,740.00	100.00%
1225	520-0353B	H PILE POINTS, HP 12 X 53	Yes	EA	96	$215.00	$20,640.00					110.00	$23,650.00	114.58%
1230	520-1125B	PILING IN PLACE, STEEL H, HP 12 X 53	Yes	LF	4031	$48.50	$195,503.50					3851.55	$186,800.19	95.55%
1235	520-4125B	LOAD TEST, STEEL H, HP 12 X 53	No	EA	1	$1.00	$1.00							
1240	520-5000	PILOT HOLES	Yes	LF	373	$430.00	$160,390.00					455.00	$195,650.00	121.98%
1245	643-1152B	CH LK FENCE, ZC COAT, 6 FT, 9 GA	Yes	LF	530	$40.00	$21,200.00					643.50	$25,740.00	121.42%
1250	2A	EXTRA DEPTH OF COVER 10" & 12" MAINS 8.1' - 12'	Yes	LF	300	$0.01	$3.00							
1255	2E	ADDITIONAL BEDDING MATERIAL	Yes	CY	219	$20.00	$4,380.00							
1260	2F	48" DIA. MANHOLE (BASE, BARREL(S) AND CONE)	Yes	VF	39	$200.00	$7,800.00					36.70	$7,340.00	94.10%
1265	2F	MANHOLE FRAMES AND COVERS: TYPE A	Yes	EA	3	$350.00	$1,050.00					4.00	$1,400.00	133.33%
1270	2F	ABANDON EXISTING MANHOLE	Yes	EA	3	$800.00	$2,400.00					2.00	$1,600.00	66.67%
1275	2F	ADJUST MANHOLE FRAME/COVER TO GRADE: 1 VF OR LESS NON-PAVEMENT	Yes	EA	2	$550.00	$1,100.00					1.00	$550.00	50.00%
1280	2F	ADJUST MANHOLE FRAME/COVER TO GRADE: 1 VF OR LESS PAVEMENT	Yes	EA	2	$850.00	$1,700.00					1.00	$850.00	50.00%

								PA #32 Mar.-12 thru Oct.-12		PA #33 FINAL				
Item #	GDOT #	Description	Mat'l Cert.	Units	Bid Quantity	Unit Price	Bid Price	PA Units	PA Price	PA Units	PA Price	TOTAL UNITS	TOTAL COST	% Complete
1285	2F	ADJUST MANHOLE FRAME/COVER TO GRADE: TYPE A	Yes	EA	1	$1,200.00	$1,200.00							
1290	2H	DRIVEWAY CUT RESTORATION - CONCRETE	Yes	SY	4	$36.00	$144.00							
1295	2H	PAVEMENT CUT RESTORATION, TP C	Yes	SY	40	$90.00	$3,600.00					8.49	$764.10	21.23%
1300	2H	COMBINATION CURB & GUTTER RESTORATION	Yes	LF	20	$20.00	$400.00							
1305	3A	CONCRETE: CLASS "A" (REINFORCED)	Yes	CY	9	$250.00	$2,250.00							
1315	4B	MANHOLE INVERT REHABILITATION	Yes	EA	2	$750.00	$1,500.00					2.00	$1,500.00	100.00%
1320	15C	STEEL CASING, OPEN CUT INSTALLATION - 16" DIA	Yes	LF	140	$65.00	$9,100.00					130.00	$8,450.00	92.86%
1340	15D	DUCTILE IRON PIPE: Material, Labor & Equipment, 10" DIA	Yes	LF	114	$28.00	$3,192.00					146.60	$4,104.80	128.60%
1345	15D	DUCTILE IRON PIPE: Material, Labor & Equipment, 8" DIA	Yes	LF	661	$24.50	$16,194.50					664.80	$16,287.60	100.57%
1350	15D	DUCTILE IRON PIPE: Material, Labor & Equipment, 6" DIA	Yes	LF	80	$23.00	$1,840.00					3.00	$69.00	3.75%
1360	15D	8" DIP, DEPTH OF CUT - 0.00' TO 7.99'	Yes	LF	200	$30.00	$6,000.00					278.80	$8,364.00	139.40%
1365	15D	8" DIP, DEPTH OF CUT - 8.00' TO 9.99'	Yes	LF	300	$33.00	$9,900.00					312.10	$10,299.30	104.03%
1370	15D	8" DIP, DEPTH OF CUT - 10.00' TO 11.99'	Yes	LF	100	$38.00	$3,800.00					110.50	$4,199.00	110.50%
1375	15D	8" DIP, DEPTH OF CUT - 12.00' TO 13.99'	Yes	LF	60	$45.00	$2,700.00							
1380	15C	16" STEEL CASING	Yes	LF	200	$0.01	$2.00					100.00	$1.00	50.00%
1385	15F	GATE VALVE, 6"	Yes	EA	8	$600.00	$4,800.00					9.00	$5,400.00	112.50%
1390	15F	GATE VALVE, 8"	Yes	EA	3	$800.00	$2,400.00					4.00	$3,200.00	133.33%
1395	15F	GATE VALVE, 10"	Yes	EA	1	$900.00	$900.00					1.00	$900.00	100.00%
1400	15F	GATE VALVE, 12"	Yes	EA	10	$1,000.00	$10,000.00					9.00	$9,000.00	90.00%
1405	15F	TAPPING SLEEVE AND VALVE ASSEMBLY, 8 IN X 8 IN	Yes	EA	1	$3,000.00	$3,000.00					2.00	$6,000.00	200.00%
1410	15F	TAPPING SLEEVE AND VALVE ASSEMBLY, 10 IN X 10 IN	Yes	EA	1	$4,200.00	$4,200.00							
1415	15F	WET CUT-INS, ALL DEPTHS - 10"	Yes	EA	1	$2,100.00	$2,100.00					1.00	$2,100.00	100.00%
1420	15F	WET CUT-INS, ALL DEPTHS - 8"	Yes	EA	2	$2,000.00	$4,000.00					5.00	$10,000.00	250.00%
1430	15H	SALVAGE EXISTING FIRE HYDRANTS	Yes	EA	1	$150.00	$150.00					5.00	$750.00	500.00%
1450	15I	RELOCATE EXISTING METER, 3/4" TO 1"	Yes	EA	1	$2,200.00	$2,200.00					7.00	$15,400.00	700.00%
1455	15I	CHANGE OUT EXISTING METER, 5/8" TO 3/4" LABOR AND EQUIPMENT	Yes	EA	12	$0.01	$0.12							
1460	15P	HOUSE CONNECTION, 6" PVC	Yes	LF	60	$25.00	$1,500.00							
1465	15P	BLDG SERVICE CLEANOUTS CONNECTION, 6" PVC	Yes	EA	3	$300.00	$900.00							
		ITEMS TO BE USED AS DIRECTED BY THE ENGINEER												
1470	222-1003	AGGREGATE DRAINAGE COURSE, TP 3	No	TN	1000	$24.00	$24,000.00							
1475	627-1180	ADDITIONAL MSE BACKFILL	No	CY	2000	$30.00	$60,000.00							
1480	611-3010	RECONST DROP INLET, GROUP 1	Yes	EA	1	$1,590.00	$1,590.00					1.00	$1,590.00	100.00%
1485	150-4000	PLASTIC TRAFFIC BARRELS - PERMANENT	Yes	EA	40	$110.00	$4,400.00					40.00	$4,400.00	100.00%
1490	150-4010	TYPE 3 BARRICADE - PERMANENT	No	EA	24	$450.00	$10,800.00							
1495		EARLY CONTRACT COMPLETION (SPECIAL PROVISION 108)	Yes	DAY	200	$2,500.00	$500,000.00	100	$250,000.00			200.00	$500,000.00	100.00%
1500	668-1110	CATCH BASIN, GP 1, ADDL DEPTH	Yes	LF	4	$400.00	$1,600.00					11.35	$4,540.00	283.75%

								PA #32 Mar.-12 thru Oct.-12		PA #33 FINAL				
Item #	GDOT #	Description	Mat'l Cert.	Units	Bid Quantity	Unit Price	Bid Price	PA Units	PA Price	PA Units	PA Price	TOTAL UNITS	TOTAL COST	% Complete
1505	603-2060	STN DUMPED RIP RAP, TP 1, 60 IN	Yes	SY	650	$36.00	$23,400.00					600.00	$21,600.00	92.31%
S1001		MATERIALS ALLOWANCE FOR 1105, 1110, AND 1230	N/A	DOLLAR		$1.00								
S1002		MATERIALS ALLOWANCE FOR 1080 AND 1210	N/A	DOLLAR		$1.00						(0.00)	($0.00)	
S1003	Spec 400	ASPHALT CEMENT INDEX PRICE ADJUSTMENT	N/A	DOLLAR		$1.00						148902.85	$148,902.85	
S1004		MATERIALS ALLOWANCE FOR 1340, 1345, 1350	N/A	DOLLAR		$1.00						0.00	($0.00)	
C1001	004-0022	ASBESTOS REMOVAL	N/A	LUMP	1	$59,900.00	$59,900.00					1.00	$59,900.00	
S1005	Spec 501.5.0	FILLER CONCRETE AA	Yes	CY		$234.00						12.96	$3,032.64	
C1002	441-3999	CONCRETE V-GUTTER	Yes	LF	1600	$22.50	$36,000.00					1555.91	$35,007.98	
C1003	004-0012	GA D-33 V-INLET	Yes	EA	10	$2,312.00	$23,120.00					10.00	$23,120.00	
C1004	682-6540	FIBERGLASS CONDUIT 4 IN INCL ACCESSORIES	Yes	LF	240	$40.00	$9,600.00					150.46	$6,018.40	
C1005	004-0018	10 IN STEEL CASING	No	LF	80	$35.50	$2,840.00							
C1006	004-0022	EXTRA WORK - TREE REMOVAL	Yes	LUMP	1	$1,800.00	$1,800.00					1.00	$1,800.00	
C1007	004-0022	EXTRA WORK - RELOCATE 6 IN D.I.P. SEWER FORCE MAIN INCLUDING TIE INS, SERVICES, AND MATERIALS	Yes	LUMP	1	$13,300.00	$13,300.00					1.00	$13,300.00	
C1008	550-2300	SIDE DRAIN PIPE 30 IN H 1-10	Yes	LF	100	$47.00	$4,700.00					80.00	$3,760.00	
C1009	550-3630	SAFETY END SECTION 30 IN: SIDE DRAIN 6:1 SLOPE	Yes	EA	4	$2,175.00	$8,700.00					4.00	$8,700.00	
S1006	Spec 400 402-3130	RECYCLED ASPH CONC 12.5 MM SUPERPAVE, GP 2 ONLY, INCL BITUM MATL & H LIME - @ PAY FACTOR FOR JULY 2009	Yes	TN		$39.00						947.87	$36,966.93	
C2001	643-1152	CH LK FENCE, ZC COAT, 6 FT, 9 GA	Yes	LF	627.75	$18.50	$11,613.38			627.75	$11,613.38	627.75	$11,613.38	
C2002	004-0012	EXTRA WORK - GALV SLEEVES, 12 IN X 4 IN	Yes	EA	32	$14.10	$451.20			32	$451.20	32.00	$451.20	
C2003	004-0022	EXTRA WORK - STRUCTURE REMOVAL AT STA. 326+50	Yes	LS	1	$9,000.00	$9,000.00			1	$9,000.00	1.00	$9,000.00	
C2004	004-0022	EXTRA WORK - REMOVE AND REPLACE GUARDRAIL, GRADING, DRESSING AND GRASSING FOR SERVICE DRIVE DITCH	Yes	LS	1	$13,995.00	$13,995.00			1	$13,995.00	1.00	$13,995.00	
C2005	004-0022	EXTRA WORK - REMOVE AND REPLACE CONCRETE ISLAND, INCL. PVC PIPES FOR DRAINAGE	Yes	LS	1	$7,500.00	$7,500.00			1	$7,500.00	1.00	$7,500.00	
C2006	004-0022	EXTRA WORK - DRIVEWAY REMOVAL, GRADING, DRESSING AND GRASSING ON SERVICE DRIVE	Yes	LS	1	$5,100.00	$5,100.00			1	$5,100.00	1.00	$5,100.00	
C2007	004-0012	EXTRA WORK - LEYLAND CYPRESS TREES	Yes	EA	56	$130.00	$7,280.00			56	$7,280.00	56.00	$7,280.00	
C2008	004-0022	EXTRA WORK - GRADING AND GRASSING BACK SLOPE AND DITCH ON NEW HOPE RD	Yes	LS	1	$5,500.00	$5,500.00			1	$5,500.00	1.00	$5,500.00	
C2009	004-0022	EXTRA WORK - GRADE DITCH BEYOND PROJECT LIMITS	Yes	LS	1	$3,250.00	$3,250.00			1	$3,250.00	1.00	$3,250.00	
C2010	004-0022	EXTRA WORK - ASBESTOS REMOVAL, FIELD OFFICE SITE	Yes	LS	1	$14,870.00	$14,870.00			1	$14,870.00	1.00	$14,870.00	
					TOTAL CONTRACT TO DATE				$295,552.05		$78,559.58		$22,819,806.92	
					LESS RETAINAGE				($50,000.00)					
					TOTAL AMOUNT DUE:				$345,552.05		$78,559.58		$22,819,806.92	
													TOTAL % COMPLETE	100.00%

CALENDAR DAYS CHARGED		
CALENDAR DAYS REMAINING	204	204

GWINNETT COUNTY DOT

ROAD IMPROVEMENT PROGRAM Final

PERIOD ENDING: FINAL

MONTHLY STATEMENT NO: 00012

PROJECT NO: F-0270-01
SAP NO: F-0270-01-3-03
FUND: 504
GL: 50802000
P.O.:

PROJECT: Sugarloaf Parkway Extension - Utilities
BL#: 171-07

CO-LET AMOUNT: $241,131.71
TOTAL CONTRACT AMOUNT: $23,060,938.63
CONTRACT NUMBER:

CONTRACTOR: E R Snell Contractor, Inc.
P.O. Box 306
Snellville, GA 30078
VENDOR#: 112908

MAXIMUM RETAINAGE: $12,056.59

Negative Line Items	
Release Retainage	X
Liquidated Damages	
Materials Allowance	

Percent Complete		TOTAL EARNED TO DATE	TOTAL EARNED LAST STATEMENT	EARNED THIS MONTH
	EARNINGS	$241,131.71 ✓	$241,131.71 ✓	$0.00 ✓
100.00%	RETAINAGE	$0.00 ✓	$6,028.29 ✓	($6,028.29) ✓
Percent Complete	TOTALS	$241,131.71 ✓	$235,103.42 ✓	✓
100.00%			AMOUNT DUE:	$6,028.29 AJ

796 CALENDAR DAYS CHARGED

204 CALENDAR DAYS REMAINING

I HEREBY CERTIFY THAT THIS ESTIMATE IS CORRECT AND THE AMOUNTS ARE CORRECT, DUE AND UNPAID; AND THAT THE MATERIALS USED AND WORK PERFORMED ARE IN ACCORDANCE WITH THE CONTRACT EXCEPT AS NOTED ON THE ATTACHMENT.

APPROVED FOR PAYMENT

Thomas Clausen / AJ
RESIDENT ENGINEER

DIRECTOR OF CONSTRUCTION

Henry E. Cole
MANAGER OF CONSTRUCTION

PROJECT MANAGER

DATE

JOB #:	F-0270-01
PROJECT:	Sugarloaf Parkway Extension - Utilities
PROJECT ENGINEER:	Nick Coleman/Thomas Clausen
CONTRACT PRICE:	$241,131.71

NOTICE TO PROCEED:	11/30/2007
CONTRACT TIME:	1000 days
CONTRACT START DATE:	12/3/2007
PROJECTED COMPLETION:	8/31/2010

								PA #1 Dec thru June-08		PA #2 July-08		PA #3 August-08	
Item #	GDOT #	Description	Mat'l Cert.	Units	Bid Quantity	Unit Price	Bid Price	PA Units	PA Price	PA Units	PA Price	PA Units	PA Price
1310	3A	CONCRETE: CLASS "B" (NON REINFORCED)	Yes	CY	23	$175.00	$4,025.00			8.8	$1,540.00	5.5	$962.50
1325	15C	STEEL CASING, OPEN CUT INSTALLATION - 24" DIA	Yes	LF	290	$80.00	$23,200.00					110	$8,800.00
1330	15C	STEEL CASING, BORE & JACK INSTALLATION - 24" DIA	Yes	LF	80	$125.00	$10,000.00						
1335	15D	DUCTILE IRON PIPE: Material, Labor & Equipment, 12" DIA	Yes	LF	4426	$33.50	$148,271.00			149.3	$5,001.55	1728.2	$57,894.70
1355	15D	DUCTILE IRON FITTINGS	Yes	TN	8	$0.01	$0.08			0.22		1.65	$0.02
1425	15G	FIRE HYDRANT	Yes	EA	2	$3,800.00	$7,600.00					3	$11,400.00
1435	15H	RELOCATION AND/OR RECONNECTION OF EXISTING FIRE HYDRANTS	Yes	EA	6	$400.00	$2,400.00						
1440	15I	HOUSE SERVICE CONNECTIONS - MAIN TO EXISTING METER - 3/4" - 1" (SHORT SIDE)	Yes	EA	9	$550.00	$4,950.00						
1445	15I	HOUSE SERVICE CONNECTIONS - MAIN TO EXISTING METER - 3/4" - 1" (LONG SIDE)	Yes	EA	11	$1,100.00	$12,100.00						
S1005		MATERIALS ALLOWANCE FOR 1335	N/A	DOLLAR		$1.00		80995.8	$80,995.80	-2732.19	($2,732.19)	-31626.06	($31,626.06)
							TOTAL CONTRACT TO DATE		$80,995.80		$3,809.36		$47,431.16
							LESS RETAINAGE		$8,099.58		$380.94		$4,743.12
							TOTAL AMOUNT DUE:		$72,896.22		$3,428.42		$42,688.04

CALENDAR DAYS CHARGED	211	31	31
CALENDAR DAYS REMAINING	789	758	727

JOB #:	F-0270-01
PROJECT:	Sugarloaf Parkway Extension - Utilities
PROJECT ENGINEER:	Nick Coleman/Thomas Clausen
CONTRACT PRICE:	$241,131.71

NOTICE TO PROCEED:	11/30/2007
CONTRACT TIME:	1000 days
CONTRACT START DATE:	12/3/2007
PROJECTED COMPLETION:	8/31/2010

								PA #4		PA #5		PA #6	
								September-08		October-08		November-08	
Item #	GDOT #	Description	Mat'l Cert.	Units	Bid Quantity	Unit Price	Bid Price	PA Units	PA Price	PA Units	PA Price	PA Units	PA Price
1310	3A	CONCRETE: CLASS "B" (NON REINFORCED)	Yes	CY	23	$175.00	$4,025.00	11	$1,925.00			5.51	$964.25
1325	15C	STEEL CASING, OPEN CUT INSTALLATION - 24" DIA	Yes	LF	290	$80.00	$23,200.00			60	$4,800.00		
1330	15C	STEEL CASING, BORE & JACK INSTALLATION - 24" DIA	Yes	LF	80	$125.00	$10,000.00						
1335	15D	DUCTILE IRON PIPE: Material, Labor & Equipment, 12" DIA	Yes	LF	4426	$33.50	$148,271.00	1210.4	$40,548.40	952.7	$31,915.45		
1355	15D	DUCTILE IRON FITTINGS	Yes	TN	8	$0.01	$0.08	0.53	$0.01	1.24	$0.01	1	$0.01
1425	15G	FIRE HYDRANT	Yes	EA	2	$3,800.00	$7,600.00	3	$11,400.00	2	$7,600.00	-2	($7,600.00)
1435	15H	RELOCATION AND/OR RECONNECTION OF EXISTING FIRE HYDRANTS	Yes	EA	6	$400.00	$2,400.00					3	$1,200.00
1440	15I	HOUSE SERVICE CONNECTIONS - MAIN TO EXISTING METER - 3/4" - 1" (SHORT SIDE)	Yes	EA	9	$550.00	$4,950.00			3	$1,650.00		
1445	15I	HOUSE SERVICE CONNECTIONS - MAIN TO EXISTING METER - 3/4" - 1" (LONG SIDE)	Yes	EA	11	$1,100.00	$12,100.00			2	$2,200.00	1	$1,100.00
S1005		MATERIALS ALLOWANCE FOR 1335	N/A	DOLLAR		$1.00		-22150.32	($22,150.32)	-17434.41	($17,434.41)		
						TOTAL CONTRACT TO DATE			$31,723.09		$30,731.05		($4,335.74)
						LESS RETAINAGE			$3,172.31		$3,073.11		($9,951.32)
						TOTAL AMOUNT DUE:			$28,550.78		$27,657.94		$5,615.58

CALENDAR DAYS CHARGED	30	31	30
CALENDAR DAYS REMAINING	697	666	636

JOB #:	F-0270-01
PROJECT:	Sugarloaf Parkway Extension - Utilities
PROJECT ENGINEER:	Nick Coleman/Thomas Clausen
CONTRACT PRICE:	$241,131.71

NOTICE TO PROCEED:	11/30/2007
CONTRACT TIME:	1000 days
CONTRACT START DATE:	12/3/2007
PROJECTED COMPLETION:	8/31/2010

								PA #7		PA #8		PA #9		PA #10	
								Dec.-08 thru May-09		June thru Aug-09		Sept-09 thru Sept-10		Oct.-10 thru Dec.-10	
Item #	GDOT #	Description	Mat'l Cert.	Units	Bid Quantity	Unit Price	Bid Price	PA Units	PA Price	PA Units	PA Price	PA Units	PA Price	PA Units	PA Price
1310	3A	CONCRETE: CLASS "B" (NON REINFORCED)	Yes	CY	23	$175.00	$4,025.00								
1325	15C	STEEL CASING, OPEN CUT INSTALLATION - 24" DIA	Yes	LF	290	$80.00	$23,200.00	100	$8,000.00						
1330	15C	STEEL CASING, BORE & JACK INSTALLATION - 24" DIA	Yes	LF	80	$125.00	$10,000.00								
1335	15D	DUCTILE IRON PIPE: Material, Labor & Equipment, 12" DIA	Yes	LF	4426	$33.50	$148,271.00	279.8	$9,373.30	332	#########				
1355	15D	DUCTILE IRON FITTINGS	Yes	TN	8	$0.01	$0.08			0.62	$0.01				
1425	15G	FIRE HYDRANT	Yes	EA	2	$3,800.00	$7,600.00					3	$11,400.00		
1435	15H	RELOCATION AND/OR RECONNECTION OF EXISTING FIRE HYDRANTS	Yes	EA	6	$400.00	$2,400.00			2	$800.00	-4	($1,600.00)		
1440	15I	HOUSE SERVICE CONNECTIONS - MAIN TO EXISTING METER - 3/4" - 1" (SHORT SIDE)	Yes	EA	9	$550.00	$4,950.00	1	$550.00						
1445	15I	HOUSE SERVICE CONNECTIONS - MAIN TO EXISTING METER - 3/4" - 1" (LONG SIDE)	Yes	EA	11	$1,100.00	$12,100.00	4	$4,400.00			2	$2,200.00		
S1005		MATERIALS ALLOWANCE FOR 1335	N/A	DOLLAR		$1.00		-7052.82	($7,052.82)						
						TOTAL CONTRACT TO DATE			$15,270.48		#########		$12,000.00		
						LESS RETAINAGE			$763.52		$596.10		$600.00		($5,738.68)
						TOTAL AMOUNT DUE:			$14,506.96		#########		$11,400.00		$5,738.68

CALENDAR DAYS CHARGED	182	92	158	
CALENDAR DAYS REMAINING	454	362	204	204

JOB #:	F-0270-01
PROJECT:	Sugarloaf Parkway Extension - Utilities
PROJECT ENGINEER:	Nick Coleman/Thomas Clausen
CONTRACT PRICE:	$241,131.71

NOTICE TO PROCEED:	11/30/2007
CONTRACT TIME:	1000 days
CONTRACT START DATE:	12/3/2007
PROJECTED COMPLETION:	8/31/2010

								PA #11 Jan.-11 thru Sept.-11		PA #12 FINAL				
Item #	GDOT #	Description	Mat'l Cert.	Units	Bid Quantity	Unit Price	Bid Price	PA Units	PA Price	PA Units	PA Price	TOTAL UNITS	TOTAL COST	% Complete
1310	3A	CONCRETE: CLASS "B" (NON REINFORCED)	Yes	CY	23	$175.00	$4,025.00					30.81	$5,391.75	133.96%
1325	15C	STEEL CASING, OPEN CUT INSTALLATION - 24" DIA	Yes	LF	290	$80.00	$23,200.00	100	$8,000.00			370.00	$29,600.00	127.59%
1330	15C	STEEL CASING, BORE & JACK INSTALLATION - 24" DIA	Yes	LF	80	$125.00	$10,000.00							
1335	15D	DUCTILE IRON PIPE: Material, Labor & Equipment, 12" DIA	Yes	LF	4426	$33.50	$148,271.00	107	$3,584.50			4759.40	$159,439.90	107.53%
1355	15D	DUCTILE IRON FITTINGS	Yes	TN	8	$0.01	$0.08					5.26	$0.06	65.75%
1425	15G	FIRE HYDRANT	Yes	EA	2	$3,800.00	$7,600.00					9.00	$34,200.00	450.00%
1435	15H	RELOCATION AND/OR RECONNECTION OF EXISTING FIRE HYDRANTS	Yes	EA	6	$400.00	$2,400.00					1.00	$400.00	16.67%
1440	15I	HOUSE SERVICE CONNECTIONS - MAIN TO EXISTING METER - 3/4" - 1" (SHORT SIDE)	Yes	EA	9	$550.00	$4,950.00					4.00	$2,200.00	44.44%
1445	15I	HOUSE SERVICE CONNECTIONS - MAIN TO EXISTING METER - 3/4" - 1" (LONG SIDE)	Yes	EA	11	$1,100.00	$12,100.00					9.00	$9,900.00	81.82%
S1005		MATERIALS ALLOWANCE FOR 1335	N/A	DOLLAR		$1.00							$0.00	
							TOTAL CONTRACT TO DATE		$11,584.50				$241,131.71	
							LESS RETAINAGE		$289.61		($6,028.29)			
							TOTAL AMOUNT DUE:		$11,294.89		$6,028.29		$241,131.71	
												TOTAL % COMPLETE		100.00%

CALENDAR DAYS CHARGED		
CALENDAR DAYS REMAINING	204	

Gwinnett County Board of Commissioners Agenda Request

GCID #	Group With GCID #:	☒ Grants	☒ Contracts	☐ Rezoning	☐ Public Hearing
20130127					

Department:	Transportation			Date Submitted:	01/14/2013
Working Session:	02/19/2013	Business Session:	02/19/2013	Public Hearing:	
Submitted By:	alreed			Multiple Depts?	
Budget Type:	Capital			Special Routing:	
Agenda Type	Approval/authorization	Rezoning Type			

Item of Business: Locked by Purchasing: No

for Chairman to execute Quit Claim Deeds on seventeen parcels with the Georgia Department of Transportation for SR 20 (Peachtree Industrial Boulevard to Burnette Trail) project, F-0019-01 and SR 20 Bridge (Burnette Trail to James Burgess Road) project, F-0019-02, total reimbursement in the amount of $1,804,223.00. Approval for Chairman to execute any and all related documents, subject to approval by Law Department. This item is funded by the Georgia Department of Transportation. District 1/Brooks

Attachments	Memorandum, Quit Claim Deeds, Summary Sheet
Authorization: Chairman's Signature?	Yes
Staff Recommendation	Approval
Department Head	mkconroy (1/31/2013)
Attorney	jbsavage (2/11/2013)
Attorney's Comments	

Agenda Purpose Only ☒ As To Form ☐ Hold for Pickup? ☐

Financial Services Use Only

Financial Action Requested				
Budgeted	Fund Name	Current Balance	Requested Allocation	Director's Initials
Yes	2005 SPLOST - Grants	*	*	ajbovos (2/5/2013)
Finance Comments	*No budget impact, the revenue of $1,804,223.00 was budgeted with two agreements and one addendum to the agreements with GDOT - with the following agenda items: GCID 20110186; 20100877; 20110026			

County Clerk Use Only

PH was Held? ☐

Working Session

Action: New Item

Tabled

Motion

2nd by

Vote

Department of Transportation
Program Delivery

75 Langley Drive • Lawrenceville, GA 30046-6935
(tel) 770.822.7400 • (fax) 770.822.7430

gwinnettcounty

M E M O R A N D U M

TO: Board of Commissioners

FROM: Martin K. Conroy, P.E., Director
Department of Transportation

SUBJECT: **Quit Claim Deeds - Georgia Department of Transportation**
SR 20 (Peachtree Industrial Boulevard to Burnette Trail), F-0019-01
SR 20 Bridge (Burnette Trail to James Burgess Road), F-0019-02

DATE: February 19, 2013

The Department of Transportation requests approval and authorization for the Chairman to execute Quit Claim Deeds on 17 parcels with Georgia Department of Transportation (GaDOT) for SR 20 (Peachtree Industrial Boulevard to Burnette Trail) and SR 20 Bridge (Burnette Trail to James Burgess Road) project, F-0019. Additionally, the Department requests approval for the Chairman to execute any and all related documents, subject to approval by the Law Department. Deeding these 17 parcels to GaDOT allows the County to receive reimbursement in the amount of $1,804,223.00 for the appraised value paid to the Clerk of Gwinnett County Superior Court on the condemnation actions.

These items are funded by the GaDOT and lie within Commission District 1/Brooks.

Thank you for your consideration of this matter. Should you have any questions, please feel free to contact me at 770.822.7417.

Summary of Quit Claim Deeds
GCID 20130127

Bridge

Parcel 7	$221,305.00
Parcel 8	$10,000.00
Parcel 10 and 11	$50,775.00
Parcel 13, 14 and 18	$56,105.00
	$338,185.00

Road

Parcel 15	$13,135.00
Parcel 15A	$31,686.00
Parcel 15B	$20,500.00
Parcel 15C	$16,100.00
Parcel 19, 20 and 21	$62,750.00
Parcel 102	$20,382.00
Parcel 142A	$393,800.00
Parcel 153	$45,255.00
Parcel 154	$294,710.00
Parcel 160	$249,880.00
Parcel 163	$201,640.00
Parcel 178	$115,700.00
Parcel 194	$500.00
	$1,466,038.00

GEORGIA DEPARTMENT OF TRANSPORTATION

QUITCLAIM DEED

Project: MSL00-0004-00(430)
P.I. No.: 0004430
County: GWINNETT

THIS INDENTURE, made this _____ day of _____, 20_____, between **GWINNETT COUNTY, GEORGIA, a political subdivision of the State of Georgia,** party of the first Part, and the **DEPARTMENT OF TRANSPORTATION,** hereinafter referred to as the **DEPARTMENT.**

WITNESSETH: That the said party of the first part for and in consideration of the sum of ONE DOLLAR ($1.00), cash in hand paid, the receipt whereof is hereby acknowledged, has bargained, sold and does by these presents bargain, sell, remise, release, and forever QUITCLAIM to the **DEPARTMENT,** its heirs and assigns, all the right, title, interest, claim or demand which the said party of the first part has or may have had in and to that certain parcel of land described as follows:

SEE ATTACHED EXHIBITS "A" AND "B"

With all the rights, members and appurtenances to the said described premises in anywise appertaining or belonging.

TO HAVE AND TO HOLD these said described premises unto the said DEPARTMENT and its successors in office, so that neither the said party of the first part nor his heirs, nor any other person or persons claiming under the party of the first part shall at any time, claim or demand any right, title or interest to the aforesaid described premises or its appurtenances.

IN WITNESSETH WHEREOF, the said party of the first part has hereunto set his hand and affixed his seal the day and year first above written.

GWINNETT COUNTY, GEORGIA

Signed, Sealed and Delivered
this ___ day of _____,
20____, in the presence of:

By: _____ (L.S.)

Title: _____

_____
Witness

By: _____ (L.S.)

_____
Notary Public

Title: _____

Parcel No. **15**

R/W 1548A

Rev. 08-01-2010

EXHIBIT A

LEGAL DESCRIPTION

PROJECT NUMBER: Gwinnett County Department of Transportation Project Number F-0019-01

PARCEL NUMBER: 15

RECORD OWNER (S): GEORGIA HIGHWAY 20 ASSOCIATES, LLC, A GEORGIA LIMITED LIABILITY COMPANY

REQUIRED PERMANENT EASEMENT FOR CONSTRUCTION AND MAINTENANCE OF SLOPES AREA 1

All that tract or parcel of land lying and being in Land Lots 339 and 347 of the 7th District of Gwinnett County, Georgia, and being more particularly described as follows:

BEGINNING at point KC60411, said point being 75.00 feet left of S.R. 20 Construction Centerline Station 1304+78.77; thence N 49° 53' 15.5" E a distance of 9.00 feet to point KC60410, said point being 84.00 feet left of S.R. 20 Construction Centerline Station 1304+78.75; thence S 40° 00' 38.4" E a distance of 116.80 feet to point KC60015, said point being 84.00 feet left of S.R. 20 Construction Centerline Station 1305+95.55; thence N 85° 46' 09.1" W a distance of 12.56 feet to point KC50243, said point being 75.00 feet left of S.R. 20 Construction Centerline Station 1305+86.79; thence N 40° 00' 39.9" W a distance of 108.02 feet back to the POINT OF BEGINNING.

Said required Permanent Easement for Construction and Maintenance of Slopes (Area 1) for Parcel 15 containing a total of 0.023 acres.

EXHIBIT A

REQUIRED PERMANENT EASEMENT FOR CONSTRUCTION AND MAINTENANCE OF SLOPES
AREA 2

All that tract or parcel of land lying and being in Land Lot 339 of the 7th District of Gwinnett County, Georgia, and being more particularly described as follows:

BEGINNING at point KC50245, said point being 75.00 feet left of S.R. 20 Construction Centerline Station 1306+08.50; thence N 49° 59' 19.4" E a distance of 5.00 feet to point KC50246, said point being 80.00 feet left of S.R. 20 Construction Centerline Station 1306+08.50; thence N 40° 00' 40.9" W a distance of 2.53 feet to point KC50199, said point being 80.00 feet left of S.R. 20 Construction Centerline Station 1306+05.97; thence N 49° 59' 20.1" E a distance of 4.00 feet to point KC60343, said point being 84.00 feet left of S.R. 20 Construction Centerline Station 1306+05.97; thence S 40° 00' 41.1" E a distance of 169.10 feet to point KC60081, said point being 84.00 feet left of S.R. 20 Construction Centerline Station 1307+75.07; thence S 50° 01' 11.9" W a distance of 9.00 feet to point KC60412, said point being 75.00 feet left of S.R. 20 Construction Centerline Station 1307+75.07; thence N 40° 00' 40.0" W a distance of 166.57 feet back to the POINT OF BEGINNING.

Said required Permanent Easement for Construction and Maintenance of Slopes (Area 2) for Parcel 15 containing a total of 0.035 acres.

REQUIRED TEMPORARY EASEMENT FOR CONSTRUCTION OF DRIVEWAY

All that tract or parcel of land lying and being in Land Lots 339 and 347 of the 7th District of Gwinnett County, Georgia, and being more particularly described as follows:

BEGINNING at a point being 84 feet left of S.R. 20 Construction Centerline Station 1304+78.75; thence Easterly to a point being 125 feet left of S.R. 20 Construction Centerline Station 1305+10; thence Southeasterly to a point being 125 feet left of S. R. 20 Construction Centerline Station 1305+82; thence Southwesterly to a point being 93 feet left of S.R. 20

EXHIBIT A

Construction Centerline Station 1306+06; thence Southwesterly to a point being 84 feet left of S.R. 20 Construction Centerline Station 1306+06; thence Northwesterly to a point being 87.50 feet left of S.R. 20 Construction Centerline Station 1305+98.97; thence Westerly to a point being 84 feet left of S.R. 20 Construction Centerline Station 1305+95.55; thence Northwesterly back to the POINT OF BEGINNING.

Said required Temporary Easement for Construction of a Driveway for Parcel 15 containing a total of 4,161.32 square feet (0.096 acres).

All according to the attached plans for Gwinnett County Department of Transportation, titled S.R. 20/ Cumming Hwy. East of Burnette Trail to Peachtree Industrial Boulevard, Sheet Nos. 11, 12, 13 and 94 as drawn by Precision Planning, Inc, dated February 9, 2010, as revised: Sheet Nos. 11 and 12 on February 24, 2012, Sheet No. 13 on May 4, 2012 and Sheet No. 94 on December 23, 2011 and being shown as Parcel No. 15, which plans are incorporated herein by reference and made a part of this description, as acquired by a petition for condemnation filed by Gwinnett County on September 13, 2012 and designated as Civil Action File No. 12A-07930-5 in the Superior Court of Gwinnett County.


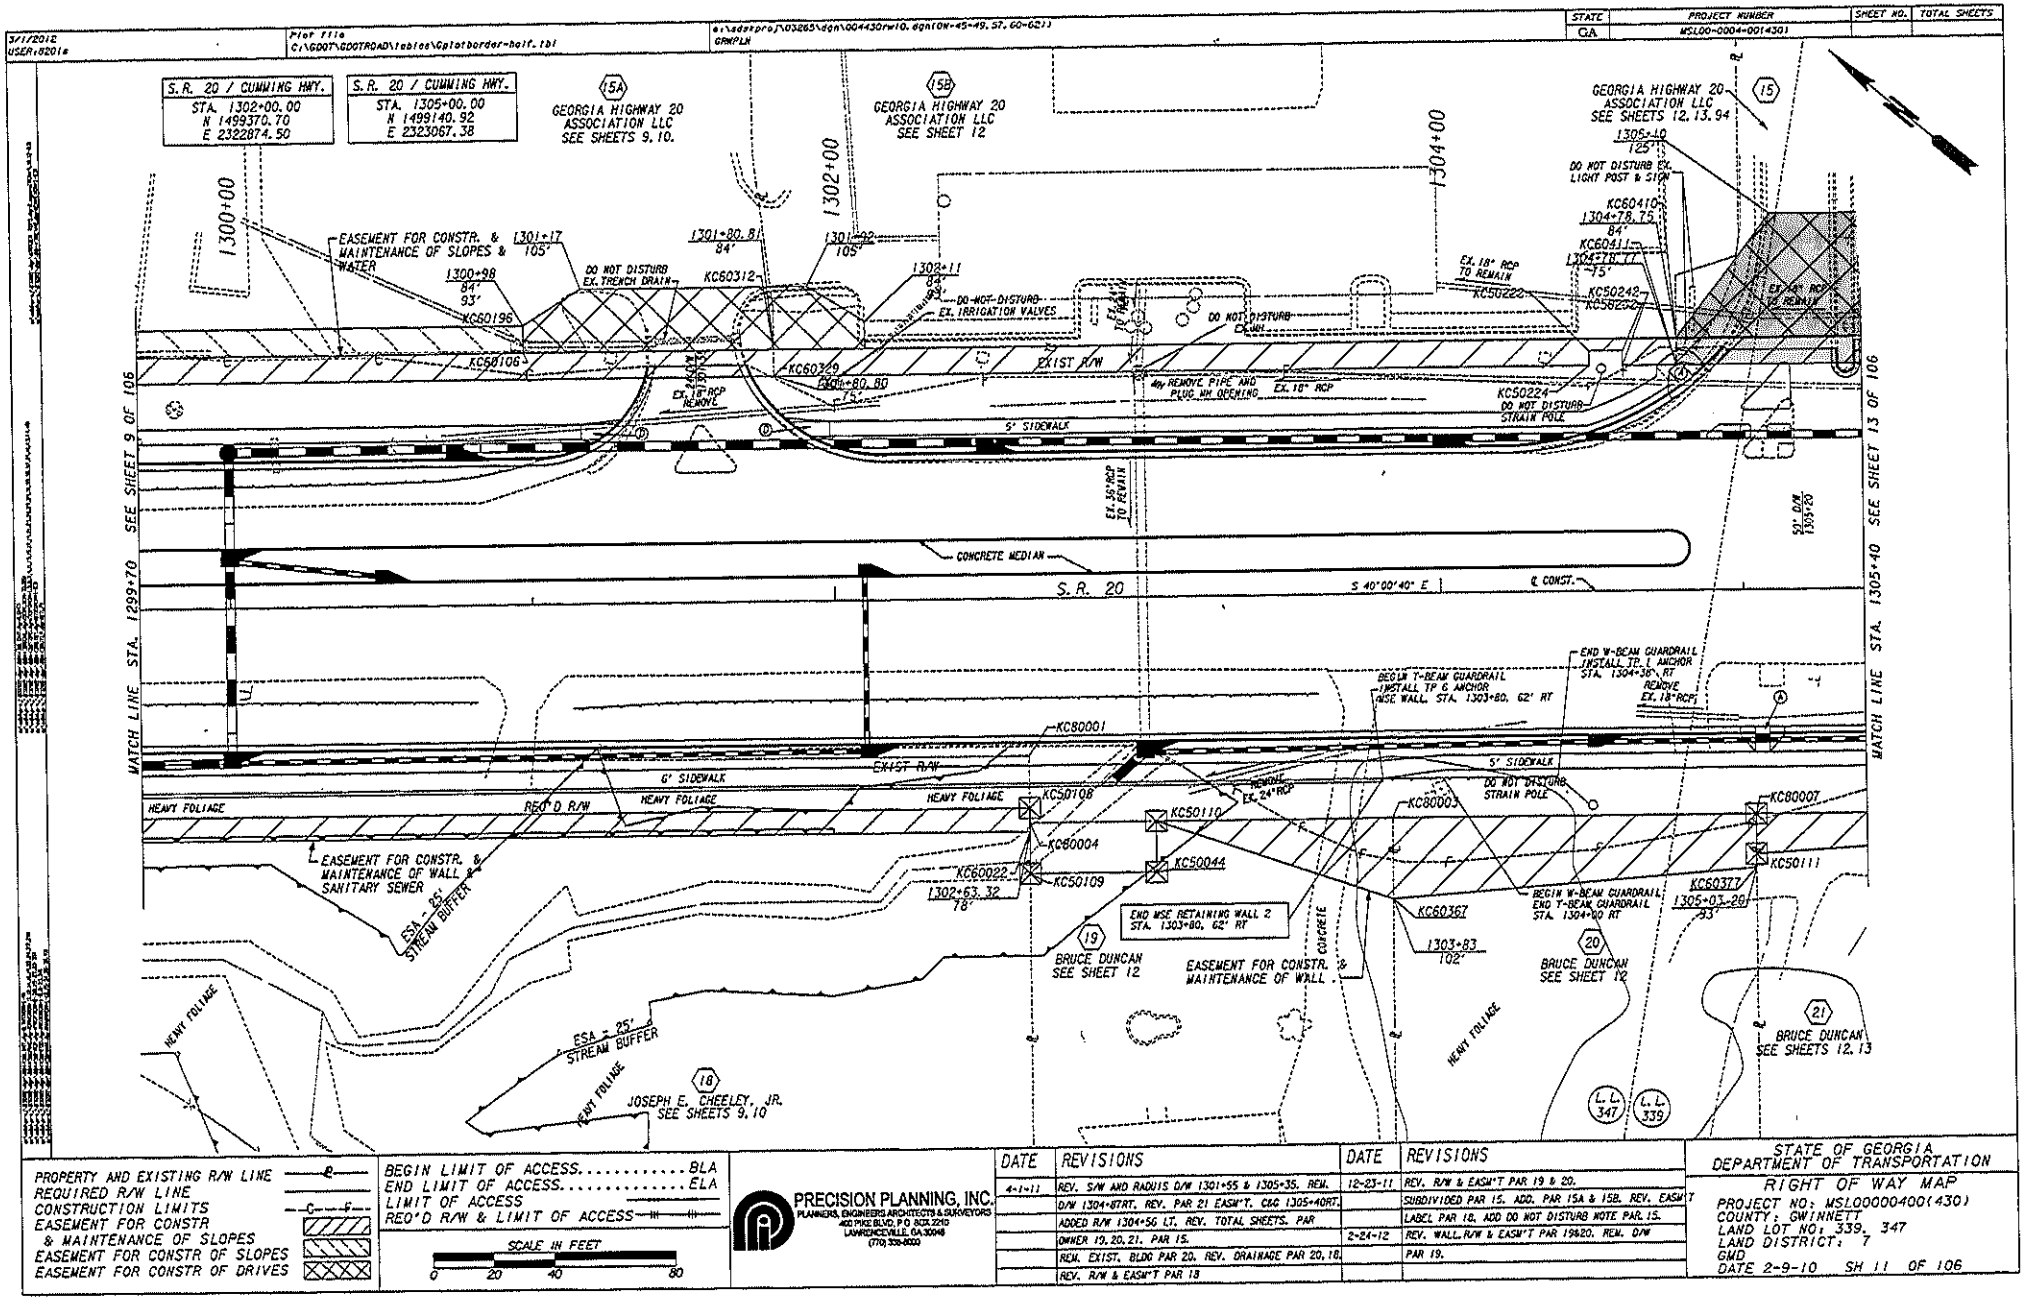

S.R. 20 / CUMMING HWY.
STA. 1302+00.00
N 1499370.70
E 2322874.50
S.R. 20 / CUMMING HWY.
STA. 1305+00.00
N 1499140.92
E 2323067.38
GEORGIA HIGHWAY 20 ASSOCIATION LLC SEE SHEETS 9, 10.
GEORGIA HIGHWAY 20 ASSOCIATION LLC SEE SHEET 12
GEORGIA HIGHWAY 20 ASSOCIATION LLC SEE SHEETS 12, 13, 14
1300+00
1302+00
1304+00
MATCH LINE STA. 1299+70 SEE SHEET 9 OF 106
MATCH LINE STA. 1305+40 SEE SHEET 13 OF 106
EASEMENT FOR CONSTR. & MAINTENANCE OF SLOPES & WATER
DO NOT DISTURB EX. TRENCH DRAIN
DO NOT DISTURB EX. IRRIGATION VALVES
EXIST R/W
EX. 18" RCP TO REMOVE
REMOVE PIPE AND PLUG MH OPENING
EX. 18" RCP TO REMAIN
EX. 24" RCP TO REMAIN
DO NOT DISTURB STRAIN POLE
5' SIDEWALK
6' SIDEWALK
CONCRETE MEDIAN
S.R. 20
S 40°00'40" E
℄ CONST.
EX. 36" RCP TO REMAIN
REMOVE EX. 24" RCP
BEGIN T-BEAM GUARDRAIL INSTALL TP 6 ANCHOR MSE WALL STA. 1303+80. 62' RT
END W-BEAM GUARDRAIL INSTALL TP 1 ANCHOR STA. 1304+36' RT REMOVE EX. 18" RCP
BEGIN W-BEAM GUARDRAIL END T-BEAM GUARDRAIL STA. 1304+80 RT
END MSE RETAINING WALL 2 STA. 1303+80. 62' RT
EASEMENT FOR CONSTR. & MAINTENANCE OF WALL & SANITARY SEWER
EASEMENT FOR CONSTR. & MAINTENANCE OF WALL
ESA - 25' STREAM BUFFER
HEAVY FOLIAGE
REQ'D R/W
BRUCE DUNCAN SEE SHEET 12
JOSEPH E. CHEELEY, JR. SEE SHEETS 9, 10
BRUCE DUNCAN SEE SHEETS 12, 13
L.L. 347
L.L. 339
KC60106
KC60196
KC60312
KC60329
KC50222
KC50224
KC50242
KC58232
KC60410
KC60411
KC80001
KC80003
KC80007
KC50108
KC50110
KC50111
KC60004
KC60022
KC50109
KC50044
KC60367
KC60377
1300+98 84' 93'
1301+17 105'
1301+80.81 84'
1301+92 105'
1302+11 84'
1302+63.32 78'
1303+83 102'
1304+78.75 84'
1304+78.77 75'
1305+10 125'
1305+03.20 93'
PROPERTY AND EXISTING R/W LINE
REQUIRED R/W LINE
CONSTRUCTION LIMITS
EASEMENT FOR CONSTR & MAINTENANCE OF SLOPES
EASEMENT FOR CONSTR OF SLOPES
EASEMENT FOR CONSTR OF DRIVES
BEGIN LIMIT OF ACCESS..... BLA
END LIMIT OF ACCESS..... ELA
LIMIT OF ACCESS
REQ'D R/W & LIMIT OF ACCESS
SCALE IN FEET
0 20 40 80
PRECISION PLANNING, INC.
PLANNERS, ENGINEERS ARCHITECTS & SURVEYORS
400 PIKE BLVD. P.O. BOX 2215
LAWRENCEVILLE, GA 30046
(770) 339-0020
DATE REVISIONS
4-1-11 REV. S/W AND RADIUS D/W 1301+55 & 1305+35. REM.
D/W 1304+87RT. REV. PAR 21 EASM'T. C&G 1305+40RT.
ADDED R/W 1304+56 LT. REV. TOTAL SHEETS. PAR
OWNER 19, 20, 21. PAR 15.
REM. EXIST. BLDG PAR 20. REV. DRAINAGE PAR 20, 18.
REV. R/W & EASM'T PAR 18
12-23-11 REV. R/W & EASM'T PAR 19 & 20.
SUBDIVIDED PAR 15. ADD. PAR 15A & 15B. REV. EASM'T
LABEL PAR 18. ADD DO NOT DISTURB NOTE PAR 15.
2-24-12 REV. WALL R/W & EASM'T PAR 19&20. REM. D/W
PAR 19.
STATE OF GEORGIA
DEPARTMENT OF TRANSPORTATION
RIGHT OF WAY MAP
PROJECT NO: MSL000004001430)
COUNTY: GWINNETT
LAND LOT NO: 339, 347
LAND DISTRICT: 7
GMD
DATE 2-9-10 SH 11 OF 106

EXHIBIT B

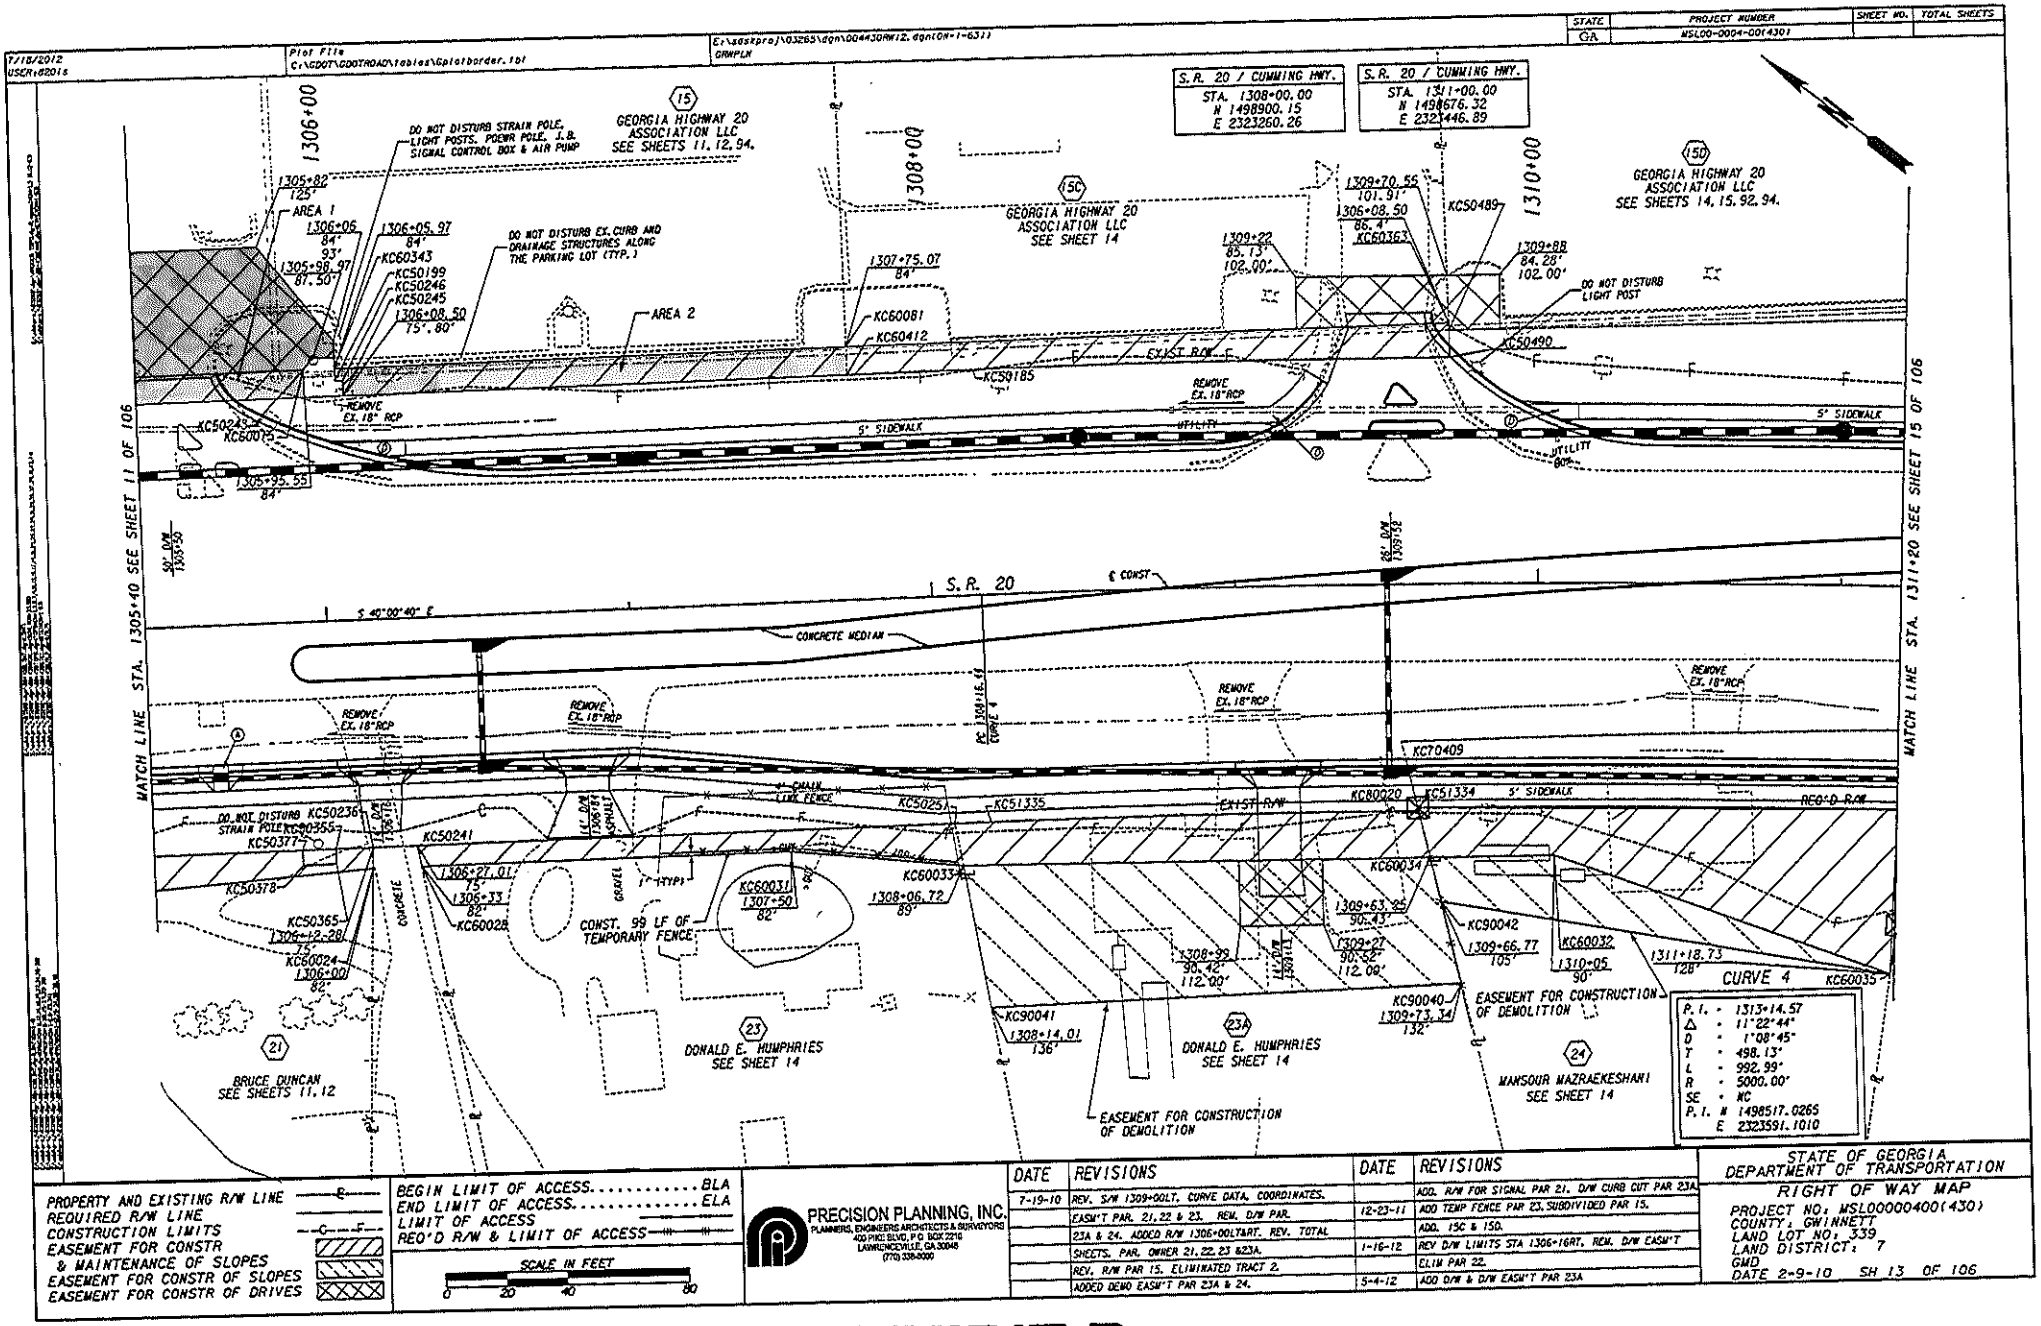

PROPERTY AND EXISTING R/W LINE
REQUIRED R/W LINE
CONSTRUCTION LIMITS
EASEMENT FOR CONSTR & MAINTENANCE OF SLOPES
EASEMENT FOR CONSTR OF SLOPES
EASEMENT FOR CONSTR OF DRIVES

BEGIN LIMIT OF ACCESS.....BLA
END LIMIT OF ACCESS.....ELA
LIMIT OF ACCESS
REQ'D R/W & LIMIT OF ACCESS


SCALE IN FEET
0 20 40 80

PRECISION PLANNING, INC.
PLANNERS, ENGINEERS ARCHITECTS & SURVEYORS
400 PIKE BLVD. P.O. BOX 2216
LAWRENCEVILLE, GA 30048
(770) 339-8000

DATE	REVISIONS	DATE	REVISIONS
7-19-10	REV. S/W 1309+00LT, CURVE DATA, COORDINATES.		ADD. R/W FOR SIGNAL PAR 21. D/W CURB CUT PAR 23A
	EASM'T PAR. 21, 22 & 23. REM. D/W PAR.	12-23-11	ADD TEMP FENCE PAR 23. SUBDIVIDED PAR 15.
	23A & 24. ADDED R/W 1306+00LTART. REV. TOTAL		ADD. 15C & 15D.
	SHEETS. PAR. OWNER 21, 22, 23 &23A.	1-16-12	REV D/W LIMITS STA 1306+16RT, REM. D/W EASM'T
	REV. R/W PAR 15. ELIMINATED TRACT 2.		ELIM PAR 22.
	ADDED DEMO EASM'T PAR 23A & 24.	5-4-12	ADD D/W & D/W EASM'T PAR 23A

STATE OF GEORGIA
DEPARTMENT OF TRANSPORTATION
RIGHT OF WAY MAP
PROJECT NO: MSL0000400(430)
COUNTY: GWINNETT
LAND LOT NO: 339
LAND DISTRICT: 7
GMD
DATE 2-9-10 SH 13 OF 106

EXHIBIT B

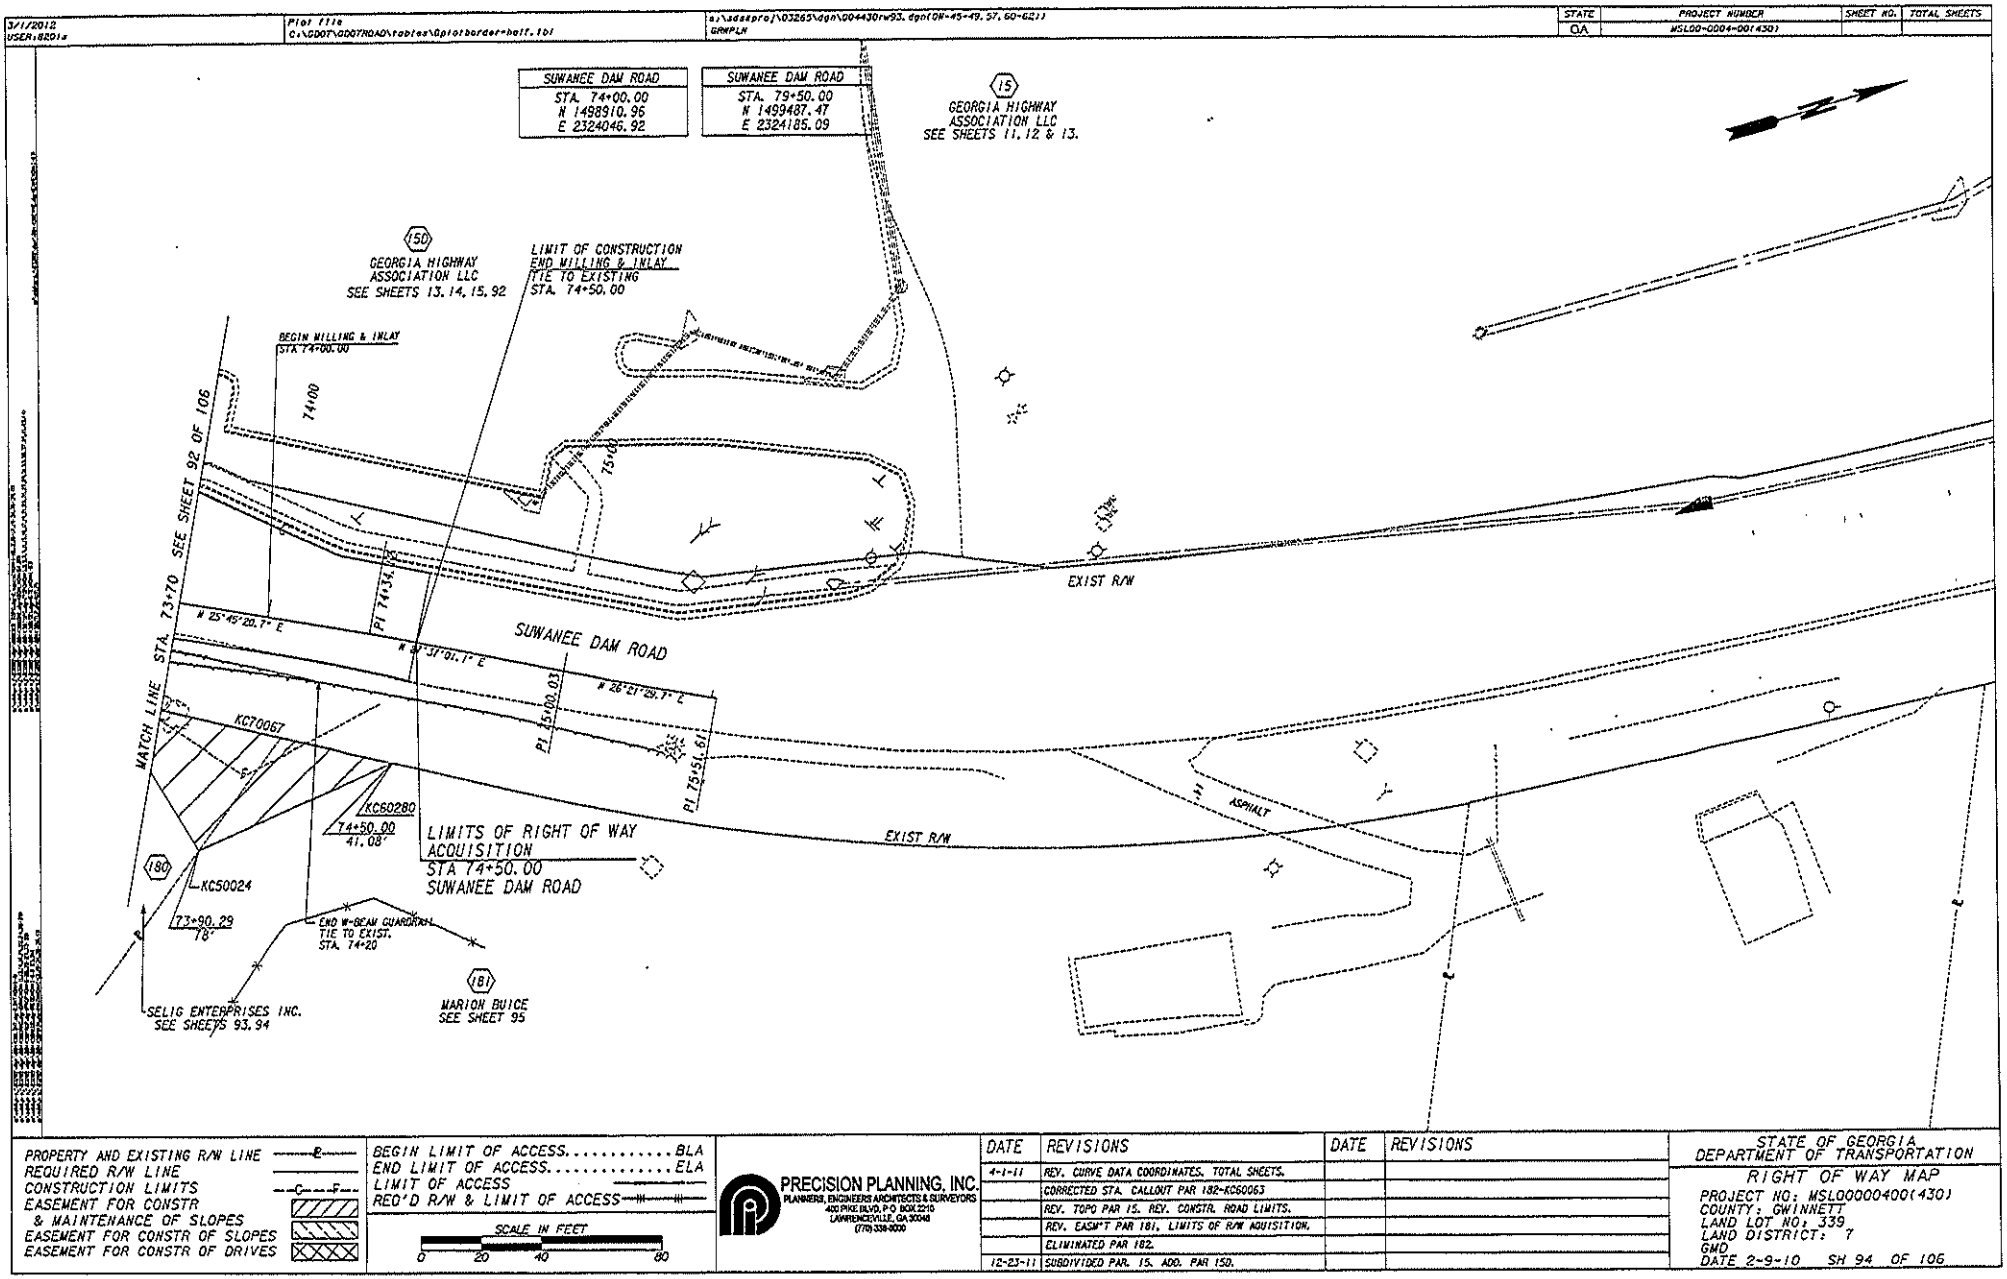

3/1/2012	Plot file	a:\adsepro\\03265\dgn\004430rw93.dgn(DW-45-49, 57, 60-62))	STATE	PROJECT NUMBER	SHEET NO.	TOTAL SHEETS
USER:BDIs	C:\GDOT\GDOTROAD\radius\Optionborder-half.tbl	GRNPLN	GA	MSL00-0004-00(430)		

PROPERTY AND EXISTING R/W LINE
REQUIRED R/W LINE
CONSTRUCTION LIMITS
EASEMENT FOR CONSTR & MAINTENANCE OF SLOPES
EASEMENT FOR CONSTR OF SLOPES
EASEMENT FOR CONSTR OF DRIVES

BEGIN LIMIT OF ACCESS.....BLA
END LIMIT OF ACCESS.....ELA
LIMIT OF ACCESS
REQ'D R/W & LIMIT OF ACCESS

SCALE IN FEET
0 20 40 80

PRECISION PLANNING, INC.
PLANNERS, ENGINEERS ARCHITECTS & SURVEYORS
400 PIKE BLVD, P.O. BOX 2210
LAWRENCEVILLE, GA 30048
(770) 339-0009

DATE	REVISIONS	DATE	REVISIONS
4-1-11	REV. CURVE DATA COORDINATES. TOTAL SHEETS.		
	CORRECTED STA. CALLOUT PAR 182-KC60063		
	REV. TOPO PAR 15. REV. CONSTR. ROAD LIMITS.		
	REV. EASM'T PAR 181, LIMITS OF R/W AQUISITION,		
	ELIMINATED PAR 182.		
12-23-11	SUBDIVIDED PAR. 15. ADD. PAR 150.		

STATE OF GEORGIA
DEPARTMENT OF TRANSPORTATION

RIGHT OF WAY MAP

PROJECT NO: MSL00000400(430)
COUNTY: GWINNETT
LAND LOT NO: 339
LAND DISTRICT: 7
GMD
DATE 2-9-10 SH 94 OF 106

EXHIBIT B

2/29/2012	Plot file	&:\sdesproj\03265\dgn\00443gfw11.dgn(GN-45-49, GD-621)	STATE	PROJECT NUMBER	SHEET NO.	TOTAL SHEETS
USER:gfowler	C:\GDOT\GDOTROAD\tables\Gplotborder.tbl	GRWPLN	GA	MSL00-0004-001(430)		

PARCEL 15 REQ'D EASM'T. FOR CONST. & MAINT. OF SLOPES-AREA 1 KC615A3

PNT	OFFSET/ DIST		STATION/ BEARING	ALIGNMENT
KC60411	75.00	L	1304+78.77	S.R. 20
	9.00		N 49°53'15.5" E	
KC60410	84.00	L	1304+78.75	S.R. 20
	116.80		S 40°00'38.4" E	
KC60015	84.00	L	1305+95.55	S.R. 20
	12.56		N 85°46'09.1" W	
KC50243	75.00	L	1305+86.79	S.R. 20
	108.02		N 40°00'39.9" W	
KC60411	75.00	L	1304+78.77	S.R. 20

REQD EASMT = 1011.63 SF
REQD EASMT = 0.023 ACRES

PARCEL 15 REQ'D EASM'T. FOR CONSTR. & MAINT. OF SLOPES-AREA 2 KC615A4

PNT	OFFSET/ DIST		STATION/ BEARING	ALIGNMENT
KC50245	75.00	L	1306+08.50	S.R. 20
	5.00		N 49°59'19.4" E	
KC50246	80.00	L	1306+08.50	S.R. 20
	2.53		N 40°00'40.9" W	
KC50199	80.00	L	1306+05.97	S.R. 20
	4.00		N 49°59'20.1" E	
KC60343	84.00	L	1306+05.97	S.R. 20
	169.10		S 40°00'41.1" E	
KC60081	84.00	L	1307+75.07	S.R. 20
	9.00		S 50°01'11.9" W	
KC60412	75.00	L	1307+75.07	S.R. 20
	166.57		N 40°00'40.0" W	
KC50245	75.00	L	1306+08.50	S.R. 20

REQD EASMT = 1509.19 SF
REQD EASMT = 0.035 ACRES

TOTAL EASM'T PARCEL 15 = 0.058 ACRES
TOTAL AREA PARCEL 15 = 10.875 ACRES
(1) ONE DRIVEWAY EASEMENT PAR 15 = 4161.32 SF

PARCEL 15B REQ'D EASM'T. FOR CONSTR. & MAINT. OF SLOPES KC615B2

PNT	OFFSET/ DIST		STATION/ BEARING	ALIGNMENT
KC60329	75.00	L	1301+80.80	S.R. 20
	9.00		N 50°02'06.2" E	
KC60312	84.00	L	1301+80.81	S.R. 20
	297.958		S 40°00'40.0" E	
KC60410	84.00	L	1304+78.75	S.R. 20
	9.00		S 49°53'15.5" W	
KC60411	75.00	L	1304+78.77	S.R. 20
	17.77		N 40°00'53.3" W	
KC50242	75.00	L	1304+61.00	S.R. 20
	5.00		N 49°59'20.0" E	
KC50232	80.00	L	1304+61.00	S.R. 20
	11.00		N 40°00'40.0" W	
KC50222	80.00	L	1304+50.00	S.R. 20
	5.00		S 49°59'20.0" W	
KC50224	75.00	L	1304+50.00	S.R. 20
	269.20		N 40°00'40.0" W	
KC60329	75.00	L	1301+80.80	S.R. 20

REQD EASMT = 2626.64 SF
REQD EASMT = 0.060 ACRES

TOTAL AREA PARCEL 15B = 1.423 ACRES
(1) ONE DRIVEWAY EASEMENT PARCEL 15B = 522.55 SF

PARCEL 19 REQ'D R/W KC519A1

PNT	OFFSET/ DIST		STATION/ BEARING	ALIGNMENT
KC50109	92.00	R	1302+63.34	S.R. 20
	17.00		N 49°40'41.4" E	
KC80004	75.00	R	1302+63.25	S.R. 20
	41.75		S 40°00'40.0" E	
KC50110	75.00	R	1303+05.00	S.R. 20
	17.00		S 49°59'20.0" W	
KC50044	92.00	R	1303+05.00	S.R. 20
	41.66		N 40°00'40.0" W	
KC50109	92.00	R	1302+63.34	S.R. 20

REQD R/W = 708.97 SF
REQD R/W = 0.016 ACRES
REMAINDER = +/- 0.64 ACRES

PARCEL 19 REQ'D EASM'T. FOR CONSTR. & MAINTENANCE OF WALL KC619

PNT	OFFSET/ DIST		STATION/ BEARING	ALIGNMENT
KC50110	75.00	R	1303+05.00	S.R. 20
	78.07		S 40°00'40.0" E	
KC80003	75.00	R	1303+83.07	S.R. 20
	27.00		S 50°09'52.7" W	
KC60367	102.00	R	1303+82.99	S.R. 20
	82.53		N 20°54'52.9" W	
KC50110	75.00	R	1303+05.00	S.R. 20

REQD EASMT = 1053.94 SF
REQD EASMT = 0.024 ACRES

PARCEL 20 REQ'D EASM'T. FOR CONSTR. & MAINTENANCE OF SLOPES KC620

PNT	OFFSET/ DIST		STATION/ BEARING	ALIGNMENT
KC60367	102.00	R	1303+82.99	S.R. 20
	27.00		N 50°09'52.7" E	
KC80003	75.00	R	1303+83.07	S.R. 20
	120.17		S 40°00'40.0" E	
KC80007	75.00	R	1305+01.24	S.R. 20
	18.00		S 50°07'08.0" W	
KC60377	93.00	R	1305+03.20	S.R. 20
	120.55		N 44°17'33.8" W	
KC60367	102.00	R	1303+82.99	S.R. 20

REQD EASMT = 2704.02 SF
REQD EASMT = 0.062 ACRES

TOTAL LOT SIZE = 0.66 ACRES

PARCEL 21 REQ'D R/W KC521

PNT	OFFSET/ DIST		STATION/ BEARING	ALIGNMENT
KC50378	80.00	R	1305+89.00	S.R. 20
	5.00		N 49°59'20" E	
KC50377	75.00	R	1305+89.00	S.R. 20
	11.00		S 40°00'40" E	
KC50355	75.00	R	1306+00.00	S.R. 20
	5.00		S 49°59'20" W	
KC50365	80.00	R	1306+00.00	S.R. 20
	11.00		N 40°00'40" W	
KC50378	80.00	R	1305+89.00	S.R. 20

REQD R/W = 55.00 SF
REQD R/W = 0.001 ACRES
REMAINDER = +/- 1.5 ACRES

PARCEL 21 REQ'D EASM'T. FOR CONSTR. & MAINTENANCE OF SLOPES KC621

PNT	OFFSET/ DIST		STATION/ BEARING	ALIGNMENT
KC50111	88.50	R	1305+03.21	SR 20
	13.50		N 50°06'31" E	
KC80007	75.00	R	1305+03.24	SR 20
	109.04		S 40°00'37" E	
KC50236	75.00	R	1306+12.28	SR 20
	7.01		S 52°40'56" W	
KC60024	82.00	R	1306+11.95	SR 20
	108.93		N 43°25'55" W	
KC50111	88.50	R	1305+03.21	SR 20

REQD EASMT = 1115.46 SF
REQD EASMT = 0.026 ACRES

PROPERTY AND EXISTING R/W LINE
REQUIRED R/W LINE
CONSTRUCTION LIMITS
EASEMENT FOR CONSTR & MAINTENANCE OF SLOPES
EASEMENT FOR CONSTR OF SLOPES
EASEMENT FOR CONSTR OF DRIVES

BEGIN LIMIT OF ACCESS.....BLA
END LIMIT OF ACCESS.....ELA
LIMIT OF ACCESS
REQ'D R/W & LIMIT OF ACCESS

PRECISION PLANNING, INC.
PLANNERS, ENGINEERS, ARCHITECTS & SURVEYORS
400 PIKE BLVD, P.O. BOX 2210
LAWRENCEVILLE, GA 30046
(770) 336-8000

DATE	REVISIONS	DATE	REVISIONS
4-1-11	REV. PAR 21. TOTAL SHEETS.	2-24-12	REV. DATA TABLES FOR PAR. 19 & 20.
	REV. LABEL DATA TABLE KC619, KC620 & KC621.		
	ADDED R/W TABLE FOR PAR 21-KC521.		
	ADDED D/W AREA TO TABLE KC619.		
12-23-11	REV. R/W & EASM'T PAR 19 & 20.		
	ADD. DATA TABLES FOR PARCELS 15 & 15B.		

STATE OF GEORGIA
DEPARTMENT OF TRANSPORTATION

RIGHT OF WAY MAP

PROJECT NO: MSL00000400(430)
COUNTY: GWINNETT
LAND LOT NO:
LAND DISTRICT: 7
GMD
DATE 2-9-10 SH 12 OF 106

EXHIBIT B

GEORGIA DEPARTMENT OF TRANSPORTATION

QUITCLAIM DEED

Project: MSL00-0004-00(430)
P.I. No.: 0004430
County: GWINNETT

THIS INDENTURE, made this _____ day of _____, 20_____, between **GWINNETT COUNTY, GEORGIA, a political subdivision of the State of Georgia,** party of the first Part, and the **DEPARTMENT OF TRANSPORTATION,** hereinafter referred to as the **DEPARTMENT.**

WITNESSETH: That the said party of the first part for and in consideration of the sum of ONE DOLLAR ($1.00), cash in hand paid, the receipt whereof is hereby acknowledged, has bargained, sold and does by these presents bargain, sell, remise, release, and forever QUITCLAIM to the **DEPARTMENT,** its heirs and assigns, all the right, title, interest, claim or demand which the said party of the first part has or may have had in and to that certain parcel of land described as follows:

SEE ATTACHED EXHIBITS "A" AND "B"

With all the rights, members and appurtenances to the said described premises in anywise appertaining or belonging.

TO HAVE AND TO HOLD these said described premises unto the said DEPARTMENT and its successors in office, so that neither the said party of the first part nor his heirs, nor any other person or persons claiming under the party of the first part shall at any time, claim or demand any right, title or interest to the aforesaid described premises or its appurtenances.

IN WITNESSETH WHEREOF, the said party of the first part has hereunto set his hand and affixed his seal the day and year first above written.

GWINNETT COUNTY, GEORGIA

Signed, Sealed and Delivered
this ___ day of _____,
20____, in the presence of:

By: _____ (L.S.)

Title: _____

_____
Witness

By: _____ (L.S.)

_____
Notary Public

Title: _____

Parcel No. **15A**

R/W 1548A

Rev. 08-01-2010

EXHIBIT A

LEGAL DESCRIPTION

PROJECT NUMBER: Gwinnett County Department of Transportation Project Number F-0019-01

PARCEL NUMBER: 15A

RECORD OWNER (S): GEORGIA HIGHWAY 20 ASSOCIATES, LLC, A GEORGIA LIMITED LIABILITY COMPANY

REQUIRED PERMANENT EASEMENT FOR CONSTRUCTION AND MAINTENANCE OF SLOPES AND WATER

All that tract or parcel of land lying and being in Land Lot 347 of the 7th District of Gwinnett County, Georgia, and being more particularly described as follows:

BEGINNING at point KC50183, said point being 75.00 feet left of S.R. 20 Construction Centerline Station 1298+76.64; thence N 86° 25' 11.1" E a distance of 51.17 feet to point KC60359, said point being 116.00 feet left of S.R. 20 Construction Centerline Station 1299+05.93; thence S 26° 12' 42.8" E a distance of 62.89 feet to point KC60360, said point being 101.00 feet left of S.R. 20 Construction Centerline Station 1299+67.00; thence S 49° 59' 20.0" W a distance of 17.00 feet to point KC60362, said point being 84.00 feet left of S.R. 20 Construction Centerline Station 1299+67.00; thence S 40° 00' 40.0" E a distance of 213.81 feet to point KC60312, said point being 84.00 feet left of S.R. 20 Construction Centerline Station 1301+80.81; thence S 50° 02' 06.2" W a distance of 9.00 feet to point KC60329, said point being 75.00 feet left of S.R. 20 Construction Centerline Station 1301+80.80; thence N 40° 00' 40.0" W a distance of 282.15 feet to point KC50182, said point being 75.00 feet left of S.R. 20 Construction Centerline Station 1298+98.65; thence N 40° 25' 53.2" W a distance of 23.11 feet back to the POINT OF BEGINNING.

Said required Permanent Easement for Construction and Maintenance of Slopes and Water for Parcel 15A containing a total of 0.105 acres.

EXHIBIT A

REQUIRED TEMPORARY EASEMENT FOR CONSTRUCTION OF SLOPES

All that tract or parcel of land lying and being in Land Lot 347 of the 7th District of Gwinnett County, Georgia, and being more particularly described as follows:

BEGINNING at point KC60362, said point being 84.00 feet left of S.R. 20 Construction Centerline Station 1299+67.00; thence N 49° 59' 20.0" E a distance of 9.00 feet to point KC60361, said point being 93.00 feet left of S.R. 20 Construction Centerline Station 1299+67.00; thence S 40° 00' 40.0" E a distance of 131.00 feet to point KC60196, said point being 93.00 feet left of S.R. 20 Construction Centerline Station 1300+98.00; thence S 49° 59' 20.0" W a distance of 9.00 feet to point KC60106, said point being 84.00 feet left of S.R. 20 Construction Centerline Station 1300+98.00; thence N 40° 00' 40.0" W a distance of 131.00 feet back to the POINT OF BEGINNING.

Said required Temporary Easement for Construction of Slopes for Parcel 15A containing a total of 0.027 acres.

REQUIRED TEMPORARY EASEMENT FOR CONSTRUCTION OF DRIVEWAY

All that tract or parcel of land lying and being in Land Lot 347 of the 7th District of Gwinnett County, Georgia, and being more particularly described as follows:

BEGINNING at a point being 84 feet left of S.R. 20 Construction Centerline Station 1300+98; thence Northeasterly to a point being 93 feet left of S.R. 20 Construction Centerline Station 1300+98; thence Southeasterly to a point being 105 feet left of S. R. 20 Construction Centerline Station 1301+17; thence Southeasterly to a point being 105 feet left of S.R. 20 Construction Centerline Station 1301+79.99; thence Southwesterly to a point being 98.31 feet left of S.R. 20 Construction Centerline Station 1301+80.79; thence Southwesterly to a point being 84 feet left of S.R. 20 Construction Centerline Station 1301+80.81; thence Northwesterly back to the POINT OF BEGINNING.

EXHIBIT A

Said required Temporary Easement for Construction of a Driveway for Parcel 15A containing a total of 1,620.35 square feet (0.037 acres).

All according to the attached plans for Gwinnett County Department of Transportation, titled S.R. 20/ Cumming Hwy. East of Burnette Trail to Peachtree Industrial Boulevard, Sheet Nos. 9, 10 and 11 as drawn by Precision Planning, Inc, dated February 9, 2010, as revised: Sheet Nos. 9 and 10 on December 23, 2011 and Sheet No. 11 on February 24, 2012 and being shown as Parcel No. 15A, which plans are incorporated herein by reference and made a part of this description, as acquired by a petition for condemnation filed by Gwinnett County on September 7, 2012 and designated as Civil Action File No. 12A-07763-5 in the Superior Court of Gwinnett County.


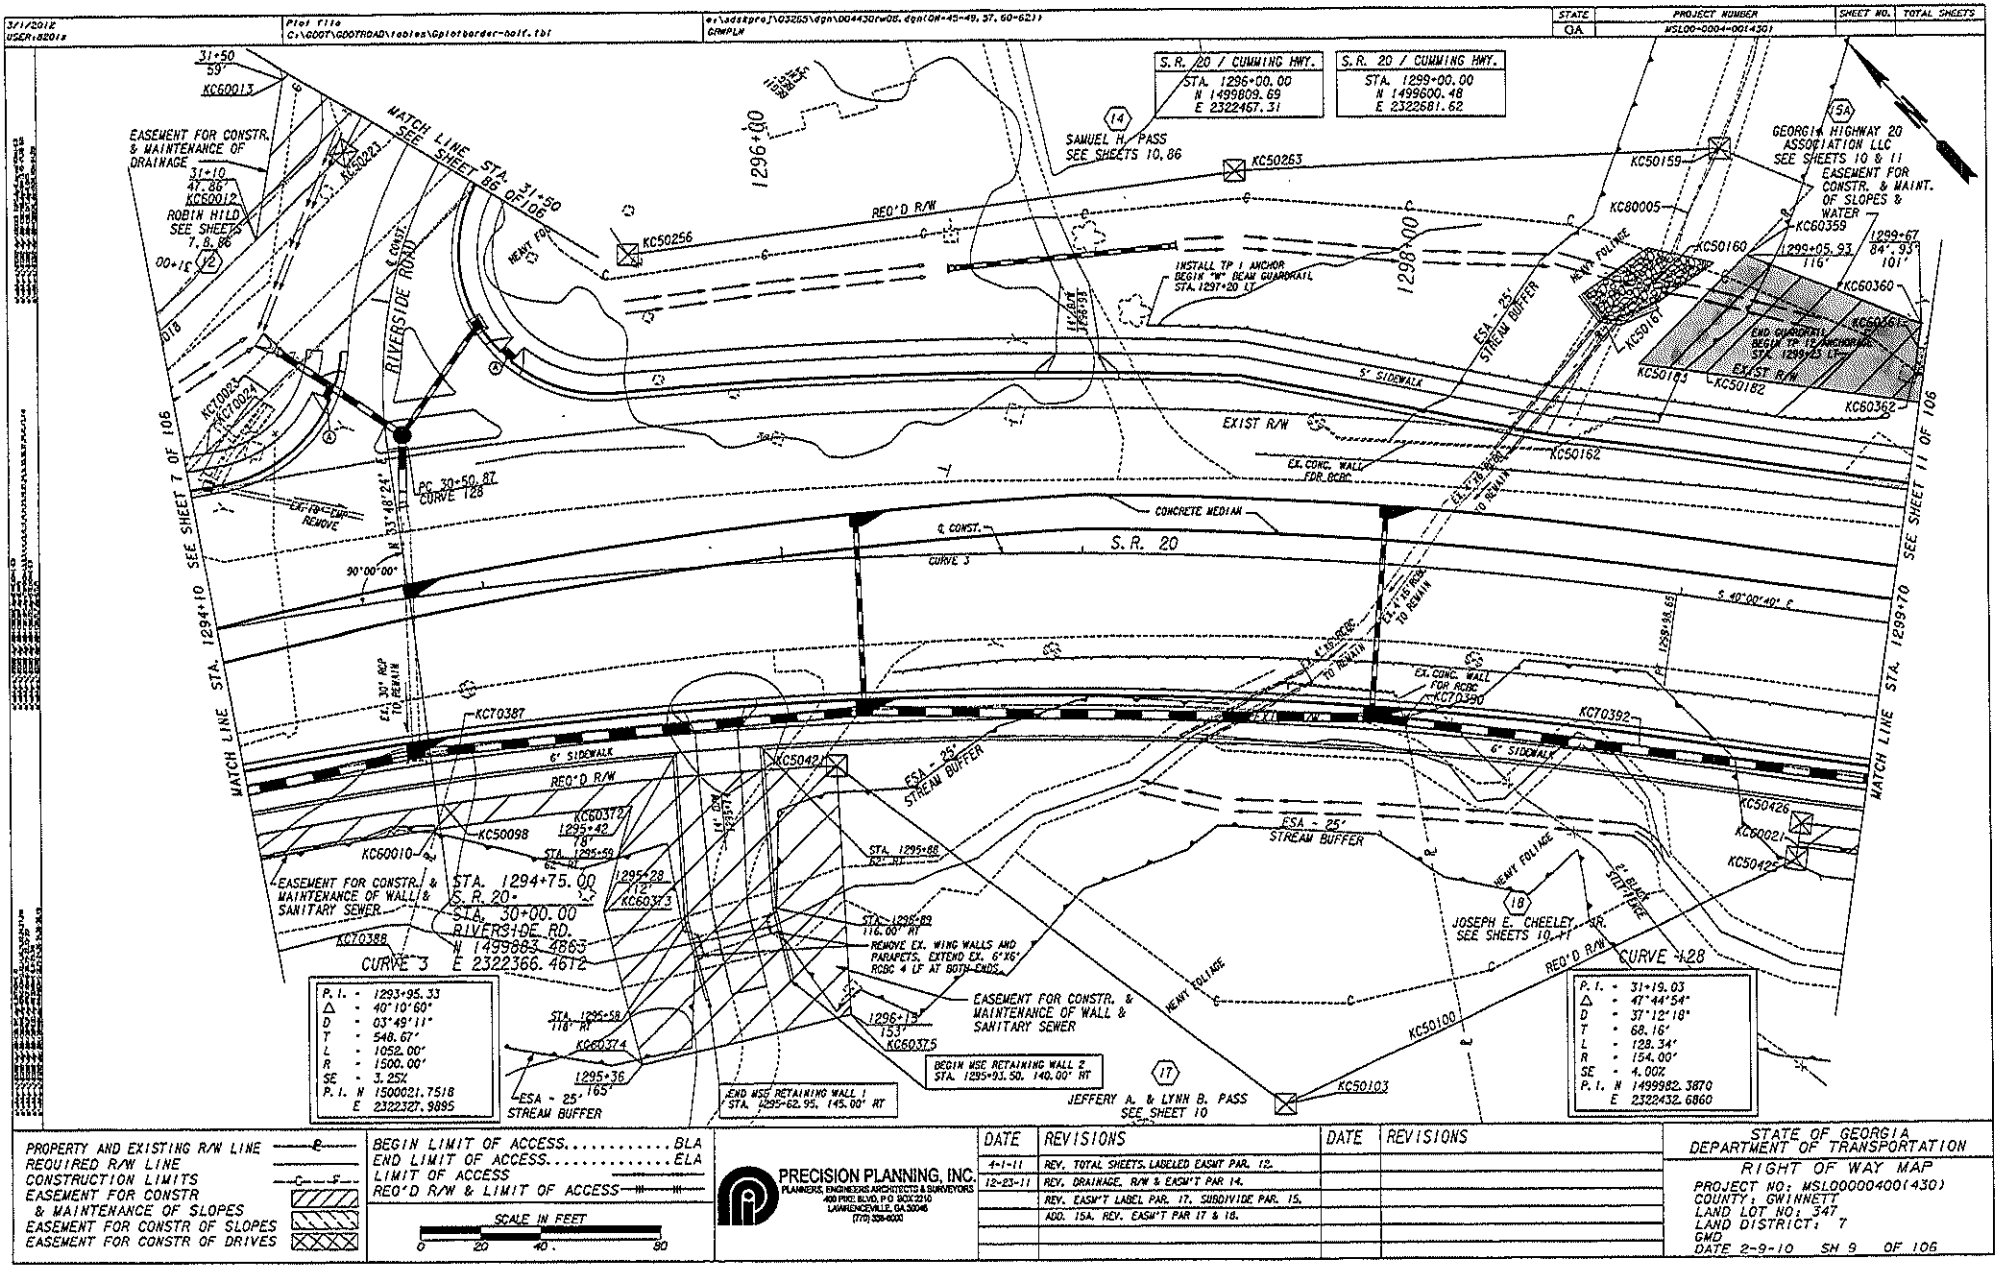

S.R. 20 / CUMMING HWY.
STA. 1296+00.00
N 1499809.69
E 2322467.31
S.R. 20 / CUMMING HWY.
STA. 1299+00.00
N 1499600.48
E 2322681.62
RIVERSIDE ROAD
MATCH LINE STA. 1294+10 SEE SHEET 7 OF 106
MATCH LINE STA. 1299+70 SEE SHEET 11 OF 106
MATCH LINE SEE SHEET 86 OF 106
EASEMENT FOR CONSTR. & MAINTENANCE OF DRAINAGE
ROBIN HILD SEE SHEETS 7, 8, 86
SAMUEL H. PASS SEE SHEETS 10, 86
GEORGIA HIGHWAY 20 ASSOCIATION LLC SEE SHEETS 10 & 11
EASEMENT FOR CONSTR. & MAINT. OF SLOPES & WATER
REQ'D R/W
EXIST R/W
ESA - 25' STREAM BUFFER
HEAVY FOLIAGE
5' SIDEWALK
6' SIDEWALK
CONCRETE MEDIAN
S.R. 20
CURVE 3
CURVE 128
P.C. 30+50.87
INSTALL TP 1 ANCHOR BEGIN "W" BEAM GUARDRAIL STA. 1297+20 LT
END GUARDRAIL BEGIN TP 12 ANCHOR STA. 1299+23 LT
EX. CONC. WALL FOR RCBC
EX. 30" RCP TO REMAIN
EX. 24"x76" RCBC TO REMAIN
EX. 24"x76" RCBC TO BE REMOVED
EASEMENT FOR CONSTR. & MAINTENANCE OF WALL & SANITARY SEWER
STA. 1294+75.00 S.R. 20+ STA. 30+00.00 RIVERSIDE RD.
N 1499883.4863 E 2322366.4672
REMOVE EX. WING WALLS AND PARAPETS, EXTEND EX. 6'X6' RCBC 4 LF AT BOTH ENDS
BEGIN MSE RETAINING WALL 2 STA. 1295+93.50, 140.00' RT
END MSE RETAINING WALL 1 STA. 1295+62.95, 145.00' RT
JOSEPH E. CHEELEY, JR. SEE SHEETS 10, 11
JEFFERY A. & LYNN B. PASS SEE SHEET 10
P.I. = 1293+95.33
Δ = 40°10'60"
D = 03°49'11"
T = 548.67'
L = 1058.00'
R = 1500.00'
SE = 3.25%
P.I. N 1500021.7518
E 2322327.9895
P.I. = 31+19.03
Δ = 47°44'54"
D = 37°12'18"
T = 68.16'
L = 128.34'
R = 154.00'
SE = 4.00%
P.I. N 1499982.3870
E 2322432.6860
PROPERTY AND EXISTING R/W LINE
REQUIRED R/W LINE
CONSTRUCTION LIMITS
EASEMENT FOR CONSTR & MAINTENANCE OF SLOPES
EASEMENT FOR CONSTR OF SLOPES
EASEMENT FOR CONSTR OF DRIVES
BEGIN LIMIT OF ACCESS.....BLA
END LIMIT OF ACCESS.....ELA
LIMIT OF ACCESS
REQ'D R/W & LIMIT OF ACCESS
SCALE IN FEET
0 20 40 80
PRECISION PLANNING, INC.
PLANNERS, ENGINEERS, ARCHITECTS & SURVEYORS
400 PIKE BLVD. P.O. BOX 2210
LAWRENCEVILLE, GA. 30046
(770) 339-8000
DATE REVISIONS
4-1-11 REV. TOTAL SHEETS. LABELED EASM'T PAR. 12.
12-23-11 REV. DRAINAGE, R/W & EASM'T PAR 14.
REV. EASM'T LABEL PAR. 17. SUBDIVIDE PAR. 15.
ADD. 15A. REV. EASM'T PAR 17 & 18.
STATE OF GEORGIA
DEPARTMENT OF TRANSPORTATION
RIGHT OF WAY MAP
PROJECT NO: MSL00000400(430)
COUNTY: GWINNETT
LAND LOT NO: 347
LAND DISTRICT: 7
GMD
DATE 2-9-10 SH 9 OF 106

EXHIBIT B

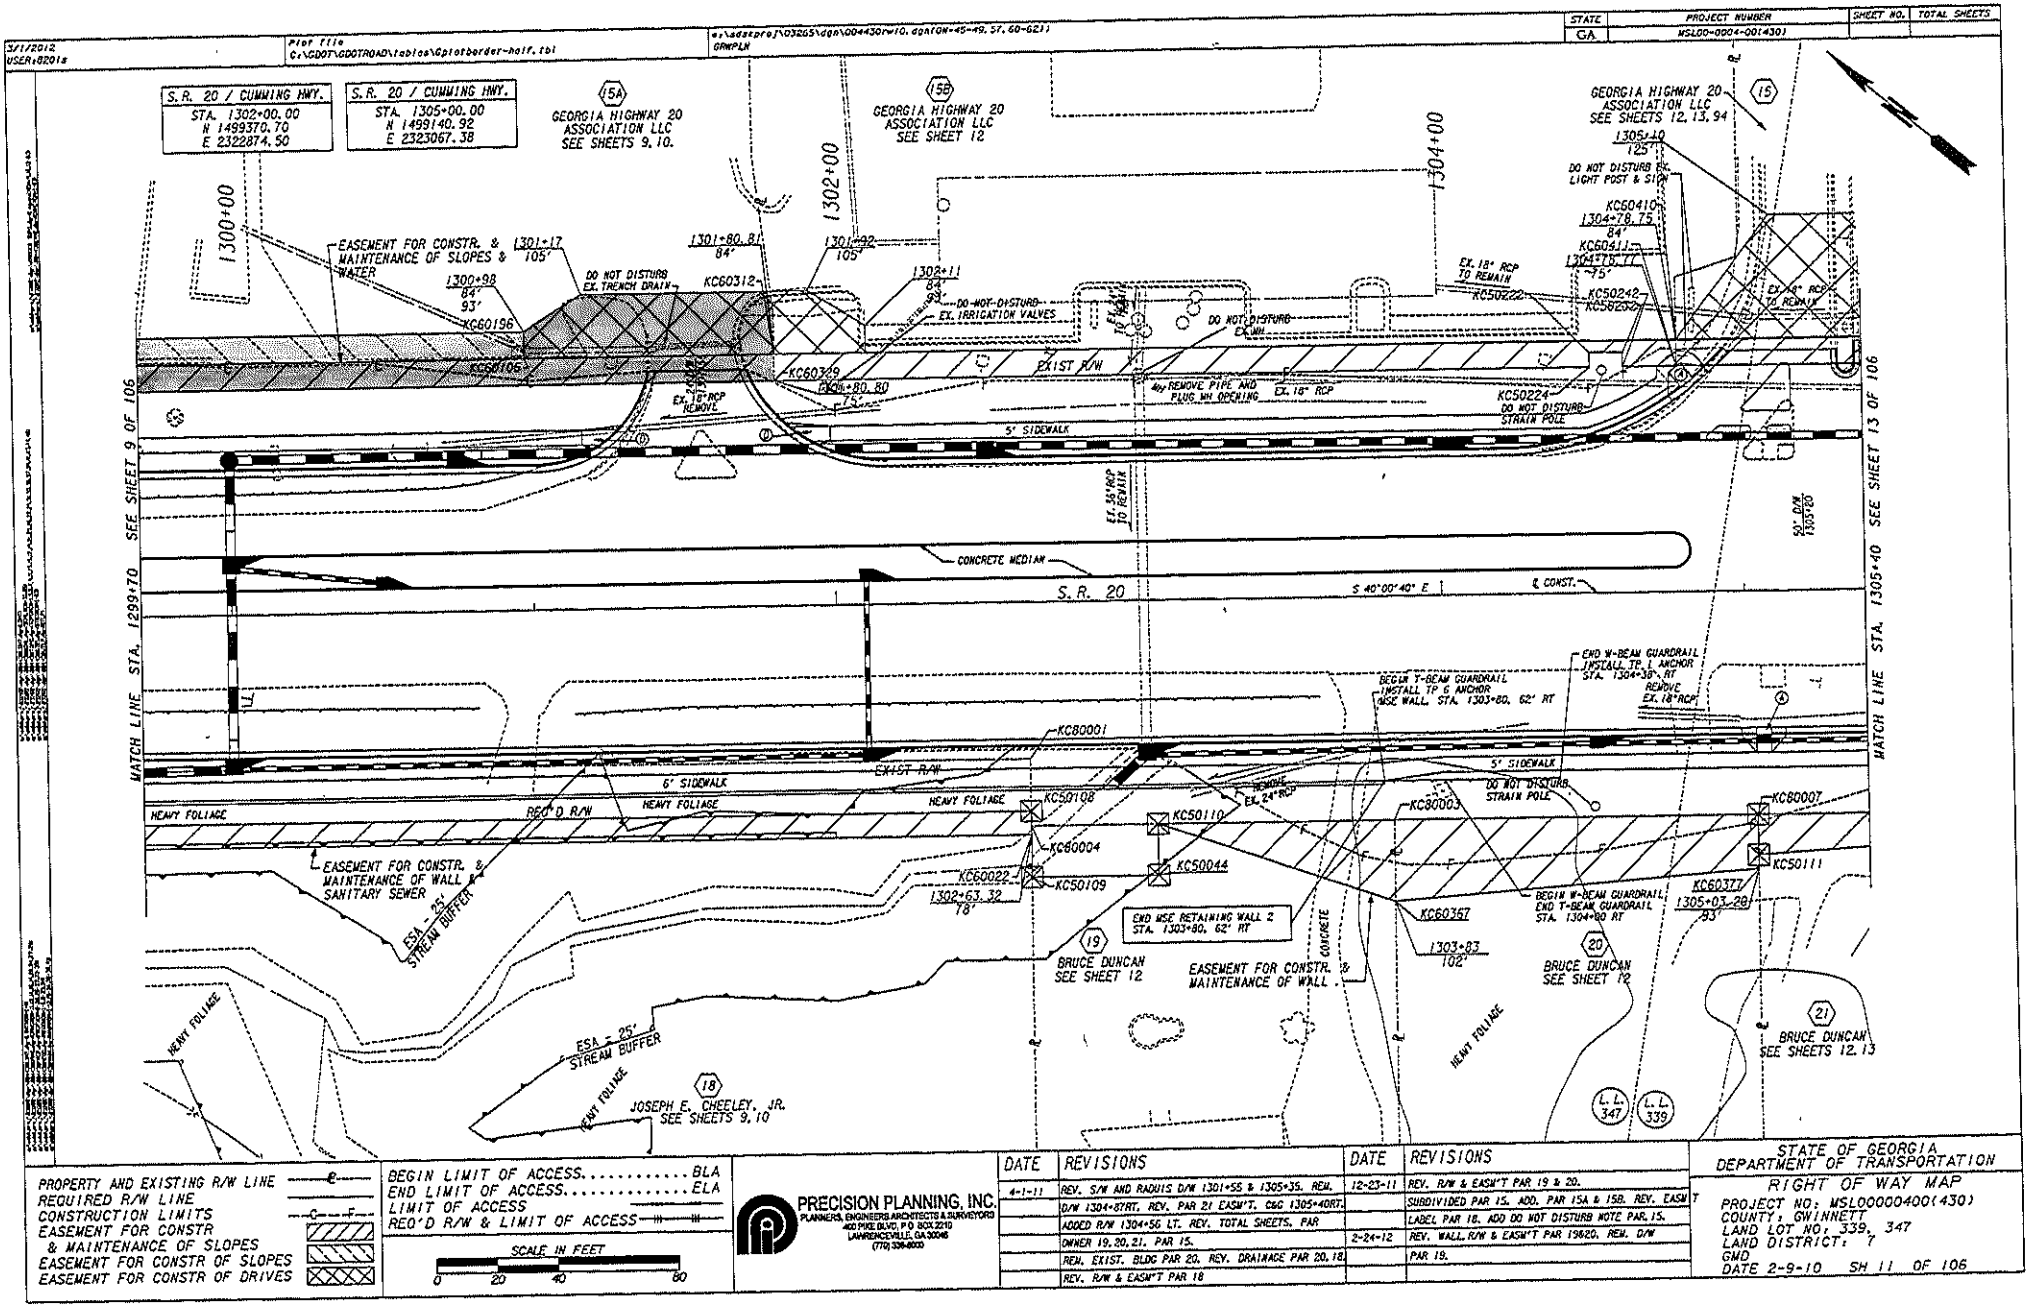

PROPERTY AND EXISTING R/W LINE
REQUIRED R/W LINE
CONSTRUCTION LIMITS
EASEMENT FOR CONSTR & MAINTENANCE OF SLOPES
EASEMENT FOR CONSTR OF SLOPES
EASEMENT FOR CONSTR OF DRIVES

BEGIN LIMIT OF ACCESS ..... BLA
END LIMIT OF ACCESS ..... ELA
LIMIT OF ACCESS
REQ'D R/W & LIMIT OF ACCESS

SCALE IN FEET
0 20 40 80

PRECISION PLANNING, INC.
PLANNERS, ENGINEERS, ARCHITECTS & SURVEYORS
400 PIKE BLVD. P.O. BOX 2210
LAWRENCEVILLE, GA 30046
(770) 339-8000

DATE	REVISIONS
4-1-11	REV. S/W AND RADIUS D/W 1301+55 & 1305+35. REM. D/W 1304+87RT. REV. PAR 21 EASM'T. C&G 1305+40RT. ADDED R/W 1304+56 LT. REV. TOTAL SHEETS, PAR OWNER 19, 20, 21. PAR 15. REM. EXIST. BLDG PAR 20. REV. DRAINAGE PAR 20, 18. REV. R/W & EASM'T PAR 18

DATE	REVISIONS
12-23-11	REV. R/W & EASM'T PAR 19 & 20. SUBDIVIDED PAR 15. ADD. PAR 15A & 15B. REV. EASM'T LABEL PAR 18. ADD DO NOT DISTURB NOTE PAR. 15.
2-24-12	REV. WALL R/W & EASM'T PAR 19620. REM. D/W PAR 19.

STATE OF GEORGIA
DEPARTMENT OF TRANSPORTATION
RIGHT OF WAY MAP
PROJECT NO: MSL00000400(430)
COUNTY: GWINNETT
LAND LOT NO: 339, 347
LAND DISTRICT: 7
GMD
DATE 2-9-10 SH 11 OF 106

EXHIBIT B

3/1/2012	Plot file	e:\adotproj\03285\dgn\004430rw09.dgn(0N=45-49, 60-62))	STATE	PROJECT NUMBER	SHEET NO.	TOTAL SHEETS
USER:BDIs	C:\GDOT\GDOTROAD\tables\Gplotborder-half.tbl	GMWPLN	GA	MSL00-0004-00(430)		

PARCEL 14 REQ'D R/W KC514

PNT	OFFSET/ DIST		STATION/ BEARING	ALIGNMENT
KC70025	47.05	L	1294+02.20	S.R. 20
ARC LENGTH = 20.413				
CHORD BEAR = N 82°14'07.7" E				
LNTH CHORD = 20.370				
RADIUS = 90.000				
DEGREE = 63° 39' 43"				
KC70024	59.96	L	30+56.54	RIVERSIDE ROAD.
	28.89		N 88°43'52.3" E	
KC70023	37.75	L	30+70.58	RIVERSIDE ROAD.
ARC LENGTH = 201.084				
CHORD BEAR = N 85°06'20.9" E				
LNTH CHORD = 200.950				
RADIUS = 1588.900				
DEGREE = 3° 36' 21"				
KC70022	20.45	R	32+55.46	RIVERSIDE ROAD.
	44.54		N 81°28'48.6" E	
KC50271	26.39	R	33+00.00	RIVERSIDE ROAD.
	9.61		S 8°26'42.5" E	
KC50270	30.00	R	33+00.00	RIVERSIDE ROAD.
	120.80		S 81°33'17.5" W	
KC50231	30.00	R	31+79.20	RIVERSIDE ROAD.
	43.13		S 8°51'03.8" W	
KC50256	70.20	R	31+55.54	RIVERSIDE ROAD.
	203.89		S 55°53'48.2" E	
KC50263	129.00	L	1297+46.00	S.R. 20
	161.73		S 50°34'10.8" E	
KC50159	150.22	L	1298+92.74	S.R. 20
	24.02		S 67°27'26.5" W	
KC80005	127.36	L	1298+85.01	S.R. 20
	23.36		S 65°14'15.1" W	
KC50160	104.88	L	1298+80.09	S.R. 20
	24.72		S 89°53'02.8" W	
KC50161	86.19	L	1298+64.88	S.R. 20
	41.21		S 71°10'09.5" W	
KC50162	48.19	L	1298+49.62	S.R. 20
ARC LENGTH = 461.783				
CHORD BEAR = N 50°34'11.6" W				
LNTH CHORD = 459.918				
RADIUS = 1482.394				
DEGREE = 3° 51' 54"				
KC70026	47.05	L	1294+02.20	S.R. 20
REQD R/W = 35448.22 SF				
REQD R/W = 0.814 ACRES				
REMAINDER = +/- 2.9			ACRES	

PAR.14 REQ'D EASM'T. FOR CONSTR. & MAINT. OF SLOPES KC614

PNT	OFFSET/ DIST		STATION/ BEARING	ALIGNMENT
KC50231	30.00	R	31+79.20	RIVERSIDE ROAD.
	96.80		N 81°33'17.5" E	
KC60019	30.00	R	32+76.00	RIVERSIDE ROAD.
	26.93		S 66°29'11.0" W	
KC60018	37.00	R	32+50.00	RIVERSIDE ROAD.
	75.52		S 76°10'10.7" W	
KC60017	44.00	R	31+73.06	RIVERSIDE ROAD.
	14.75		N 8°51'03.8" E	
KC50231	30.00	R	31+79.20	RIVERSIDE ROAD.
REQD EASMT = 852.85 SF				
REQD EASMT = 0.020 ACRES				

PARCEL 15A REQ'D EASM'T. FOR CONSTR. & MAINT. OF SLOPES & WATER KC615A1

PNT	OFFSET/ DIST		STATION/ BEARING	ALIGNMENT
KC50183	75.00	L	1298+76.64	S.R. 20
	51.17		N 86°25'11.1" E	
KC60359	116.00	L	1299+05.93	S.R. 20
	62.89		S 26°12'42.8" E	
KC60360	101.00	L	1299+67.00	S.R. 20
	17.00		S 49°59'20.0" W	
KC60362	84.00	L	1299+67.00	S.R. 20
	213.81		S 40°00'40.0" E	
KC60312	84.00	L	1301+80.81	S.R. 20
	9.00		S 50°02'06.2" W	
KC60329	75.00	L	1301+80.80	S.R. 20
	282.15		N 40°00'40.0" W	
KC50182	75.00	L	1298+98.65	S.R. 20
	23.11		N 40°25'53.2" W	
KC50183	75.00	L	1298+76.64	S.R. 20
REQD EASMT = 7592.48 SF				
REQD EASMT = 0.105 ACRES				

PARCEL 15A REQ'D TEMPORARY EASM'T. KC615A2

PNT	OFFSET/ DIST		STATION/ BEARING	ALIGNMENT
KC60362	84.00	L	1299+67.00	S.R. 20
	9.00		N 49°59'20.0" E	
KC60361	93.00	L	1299+67.00	S.R. 20
	131.00		S 40°00'40.0" E	
KC60196	93.00	L	1300+98.00	S.R. 20
	9.00		S 49°59'20.0" W	
KC60106	84.00	L	1300+98.00	S.R. 20
	131.00		N 40°00'40.0" W	
KC60362	84.00	L	1299+67.00	S.R. 20
REQD EASMT = 1179.00 SF				
REQD EASMT = 0.027 ACRES				

TOTAL AREA PARCEL 15A = 8.203 ACRES
(1) ONE DRIVEWAY EASEMENT PARCEL 15A = 1620.35 SF

PARCEL 17 REQ'D R/W KC517

PNT	OFFSET/ DIST		STATION/ BEARING	ALIGNMENT
KC70387	52.28	R	1294+84.35	S.R. 20
ARC LENGTH = 315.723				
CHORD BEAR = S 49°42'10.2" E				
LNTH CHORD = 315.037				
RADIUS = 1382.394				
DEGREE = 4° 8' 40"				
KC70390	51.67	R	1298+11.34	S.R. 20
	102.20		S 31°22'09.4" W	
KC50100	149.98	R	1298+41.27	S.R. 20
	65.22		N 73°49'19.8" W	
KC50103	183.00	R	1297+76.00	S.R. 20
	187.41		N 10°43'28.3" W	
KC50421	70.00	R	1296+14.50	S.R. 20
ARC LENGTH = 131.789				
CHORD BEAR = N 53°30'18.0" W				
LNTH CHORD = 131.742				
RADIUS = 1430.000				
DEGREE = 4° 0' 24"				
KC50098	70.00	R	1294+76.26	S.R. 20
	19.34		N 57°39'10.1" E	
KC70387	52.28	R	1294+84.35	S.R. 20
REQD R/W = 19663.96 SF				
REQD R/W = 0.449 ACRES				
REMAINDER = +/- 2.04			ACRES	

PARCEL 17 REQ'D EASM'T. FOR CONSTR. & MAINT. OF WALL & SAN. SEWER KC616

PNT	OFFSET/ DIST		STATION/ BEARING	ALIGNMENT
KC60010	78.00	R	1294+72.54	S.R. 20
	8.75		N 57°39'10.1" E	
KC50098	70.00	R	1294+76.26	S.R. 20
ARC LENGTH = 131.789				
CHORD BEAR = S 53°30'18.0" E				
LNTH CHORD = 131.742				
RADIUS = 1430.000				
DEGREE = 4° 0' 24"				
KC50421	70.00	R	1296+14.50	S.R. 20
	83.00		S 38°49'30.9" W	
KC60375	153.00	R	1296+15.00	S.R. 20
	71.63		N 61°59'43.1" W	
KC60374	165.00	R	1295+36.00	S.R. 20
	53.49		N 28°10'57.3" E	
KC60373	112.00	R	1295+28.00	S.R. 20
	36.44		N 57°11'22.5" E	
KC60372	78.00	R	1295+42.00	S.R. 20
ARC LENGTH = 65.852				
CHORD BEAR = N 54°57'38.8" W				
LNTH CHORD = 65.846				
RADIUS = 1422.000				
DEGREE = 4° 1' 45"				
KC60010	78.00	R	1294+72.54	S.R. 20
REQD EASMT = 7191.03 SF				
REQD EASMT = 0.165 ACRES				

PARCEL 18 REQ'D R/W KC518

PNT	OFFSET/ DIST		STATION/ BEARING	ALIGNMENT
KC50100	149.98	R	1298+41.27	S.R. 20
	102.20		N 31°22'09.4" E	
KC70390	51.67	R	1298+11.34	S.R. 20
ARC LENGTH = 78.753				
CHORD BEAR = S 41°31'40.7" E				
LNTH CHORD = 78.742				
RADIUS = 1382.394				
DEGREE = 4° 8' 40"				
KC70392	52.02	R	1298+92.91	S.R. 20
	370.18		S 39°51'44.2" E	
KC80001	52.78	R	1302+63.29	S.R. 20
	17.22		S 49°54'20.3" W	
KC50108	70.00	R	1302+63.32	S.R. 20
	313.32		N 40°00'40.0" W	
KC50426	70.00	R	1299+50.00	S.R. 20
	12.00		S 49°59'20.0" W	
KC50425	82.00	R	1299+50.00	S.R. 20
	123.94		N 73°49'19.8" W	
KC50100	149.98	R	1298+41.27	S.R. 20
REQD R/W = 13722.80 SF				
REQD R/W = 0.315 ACRES				
REMAINDER = +/- 1.93			ACRES	

PARCEL 18 REQ'D EASM'T. FOR CONSTR. & MAINT. OF WALL & SAN. SEWER KC618

PNT	OFFSET/ DIST		STATION/ BEARING	ALIGNMENT
KC60021	78.00	R	1299+50.00	S.R. 20
	8.00		N 49°59'20.0" E	
KC50426	70.00	R	1299+50.00	S.R. 20
	313.32		S 40°00'40.0" E	
KC50108	70.00	R	1302+63.32	S.R. 20
	8.00		S 49°55'39.7" W	
KC60022	78.00	R	1302+63.32	S.R. 20
	313.32		N 40°00'40.0" W	
KC60021	78.00	R	1299+50.00	S.R. 20
REQD EASMT = 2596.55 SF				
REQD EASMT = 0.058 ACRES				

PROPERTY AND EXISTING R/W LINE
REQUIRED R/W LINE
CONSTRUCTION LIMITS
EASEMENT FOR CONSTR & MAINTENANCE OF SLOPES
EASEMENT FOR CONSTR OF SLOPES
EASEMENT FOR CONSTR OF DRIVES

BEGIN LIMIT OF ACCESS.....BLA
END LIMIT OF ACCESS.....ELA
LIMIT OF ACCESS
REQ'D R/W & LIMIT OF ACCESS

PRECISION PLANNING, INC.
PLANNERS, ENGINEERS ARCHITECTS & SURVEYORS
400 PIKE BLVD, P.O. BOX 2210
LAWRENCEVILLE, GA 30046
(770) 338-8000

DATE	REVISIONS	DATE	REVISIONS
A-1-11	REV. TOTAL SHEETS. PAR 14 - KC614, PAR. 15.		
	REV. R/W KC515B1, EASM'T KC615A1. ADDED KC615D1.		
12-23-11	REV. DATA TABLE KC514 & KC614 - PAR 14.		
	REM. PAR. 15 DATA TABLES. ADD. PAR 15A		
	DATA TABLES KC615A1&A2. REV. PAR 17 & 18.		

STATE OF GEORGIA
DEPARTMENT OF TRANSPORTATION
RIGHT OF WAY MAP
PROJECT NO: MSL00000400(430)
COUNTY: GWINNETT
LAND LOT NO:
LAND DISTRICT: 7
GMD
DATE 2-9-10 SH 10 OF 106

EXHIBIT B

GEORGIA DEPARTMENT OF TRANSPORTATION

QUITCLAIM DEED

Project: MSL00-0004-00(430)
P.I. No.: 0004430
County: GWINNETT

THIS INDENTURE, made this _____ day of _____, 20_____, between **GWINNETT COUNTY, GEORGIA, a political subdivision of the State of Georgia,** party of the first Part, and the **DEPARTMENT OF TRANSPORTATION,** hereinafter referred to as the **DEPARTMENT.**

WITNESSETH: That the said party of the first part for and in consideration of the sum of ONE DOLLAR ($1.00), cash in hand paid, the receipt whereof is hereby acknowledged, has bargained, sold and does by these presents bargain, sell, remise, release, and forever QUITCLAIM to the **DEPARTMENT,** its heirs and assigns, all the right, title, interest, claim or demand which the said party of the first part has or may have had in and to that certain parcel of land described as follows:

SEE ATTACHED EXHIBITS "A" AND "B"

With all the rights, members and appurtenances to the said described premises in anywise appertaining or belonging.

TO HAVE AND TO HOLD these said described premises unto the said DEPARTMENT and its successors in office, so that neither the said party of the first part nor his heirs, nor any other person or persons claiming under the party of the first part shall at any time, claim or demand any right, title or interest to the aforesaid described premises or its appurtenances.

IN WITNESSETH WHEREOF, the said party of the first part has hereunto set his hand and affixed his seal the day and year first above written.

GWINNETT COUNTY, GEORGIA

Signed, Sealed and Delivered
this ___ day of _____,
20____, in the presence of:

By: _____ (L.S.)

Title: _____

_____
Witness

By: _____ (L.S.)

Title: _____

_____
Notary Public

Parcel No. **15B**

R/W 1548A

Rev. 08-01-2010

EXHIBIT A

LEGAL DESCRIPTION

PROJECT NUMBER: Gwinnett County Department of Transportation Project Number F-0019-01

PARCEL NUMBER: 15B

RECORD OWNER (S): GEORGIA HIGHWAY 20 ASSOCIATES, LLC, A GEORGIA LIMITED LIABILITY COMPANY

REQUIRED PERMANENT EASEMENT FOR CONSTRUCTION AND MAINTENANCE OF SLOPES

All that tract or parcel of land lying and being in Land Lot 347 of the 7th District of Gwinnett County, Georgia, and being more particularly described as follows:

BEGINNING at point KC60329, said point being 75.00 feet left of S.R. 20 Construction Centerline Station 1301+80.80; thence N 50° 02' 06.2" E a distance of 9.00 feet to point KC60312, said point being 84.00 feet left of S.R. 20 Construction Centerline Station 1301+80.81; thence S 40° 00' 40.0" E a distance of 297.95 feet to point KC60410, said point being 84.00 feet left of S.R. 20 Construction Centerline Station 1304+78.75; thence S 49° 53' 15.5" W a distance of 9.00 feet to point KC60411, said point being 75.00 feet left of S.R. 20 Construction Centerline Station 1304+78.77; thence N 40° 00' 53.3" W a distance of 17.77 feet to point KC50242, said point being 75.00 feet left of S.R. 20 Construction Centerline Station 1304+61.00; thence N 49° 59' 20.0" E a distance of 5.00 feet to point KC50232, said point being 80.00 feet left of S.R. 20 Construction Centerline Station 1304+61.00; thence N 40° 00' 40.0" W a distance of 11.00 feet to point KC50222, said point being 80.00 feet left of S.R. 20 Construction Centerline Station 1304+50.00; thence S 49° 59' 20.0" W a distance of 5.00 feet to point KC50224, said point being 75.00 feet left of S.R. 20 Construction Centerline Station 1304+50.00; thence N 40° 00' 40.0" W a distance of 269.20 feet back to the POINT OF BEGINNING.

EXHIBIT A

Said required Permanent Easement for Construction and Maintenance of Slopes for Parcel 15B containing a total of 0.060 acres.


REQUIRED TEMPORARY EASEMENT FOR CONSTRUCTION OF DRIVEWAY

All that tract or parcel of land lying and being in Land Lot 347 of the 7th District of Gwinnett County, Georgia, and being more particularly described as follows:

BEGINNING at a point being 105 feet left of S.R. 20 Construction Centerline Station 1301+79.99; thence Southeasterly to a point being 105 feet left of S.R. 20 Construction Centerline Station 1301+92; thence Southwesterly to a point being 93 feet left of S. R. 20 Construction Centerline Station 1302+11; thence Southwesterly to a point being 84 feet left of S.R. 20 Construction Centerline Station 1302+11; thence Northwesterly to a point being 84 feet left of S.R. 20 Construction Centerline Station 1301+80.81; thence Northeasterly to a point being 98.31 feet left of S.R. 20 Construction Centerline Station 1301+80.79; thence Northeasterly back to the POINT OF BEGINNING.

Said required Temporary Easement for Construction of a Driveway for Parcel 15B containing a total of 522.55 square feet (0.012 acres).

All according to the attached plans for Gwinnett County Department of Transportation, titled S.R. 20/ Cumming Hwy. East of Burnette Trail to Peachtree Industrial Boulevard, Sheet Nos. 11 and 12 as drawn by Precision Planning, Inc, dated February 9, 2010, as revised: February 24, 2012, and being shown as Parcel No. 15B, which plans are incorporated herein by reference and made a part of this description, as acquired by a petition for condemnation filed by Gwinnett County on September 7, 2012 and designated as Civil Action File No. 12A-07776-5 in the Superior Court of Gwinnett County.

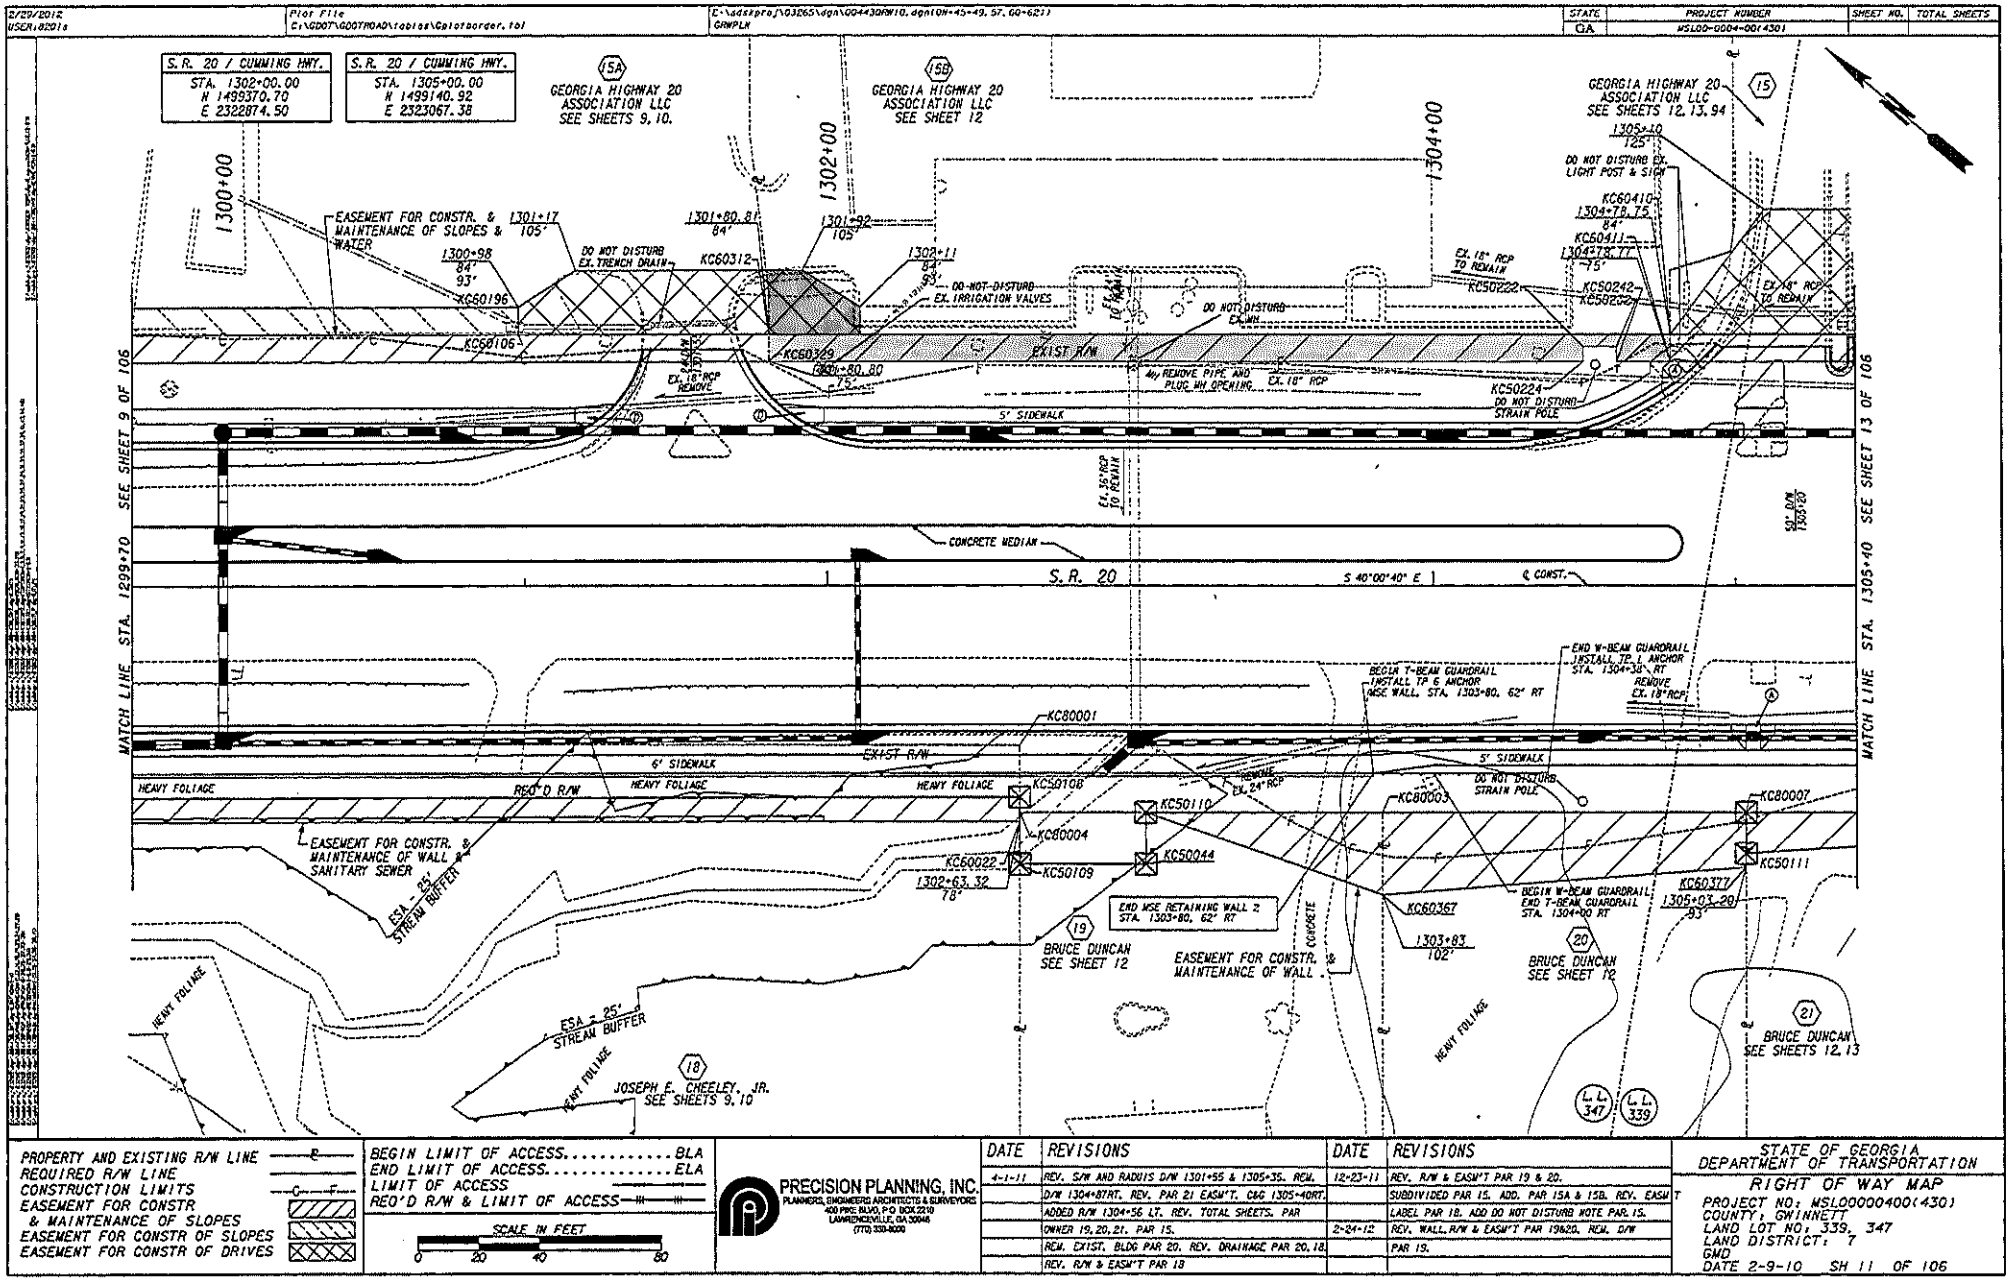

PROPERTY AND EXISTING R/W LINE
REQUIRED R/W LINE
CONSTRUCTION LIMITS
EASEMENT FOR CONSTR & MAINTENANCE OF SLOPES
EASEMENT FOR CONSTR OF SLOPES
EASEMENT FOR CONSTR OF DRIVES

BEGIN LIMIT OF ACCESS..... BLA
END LIMIT OF ACCESS..... ELA
LIMIT OF ACCESS
REQ'D R/W & LIMIT OF ACCESS

SCALE IN FEET
0 20 40 80

PRECISION PLANNING, INC.
PLANNERS, ENGINEERS ARCHITECTS & SURVEYORS
400 PIKE BLVD, P.O. BOX 2310
LAWRENCEVILLE, GA 30046
(770) 339-8200

DATE	REVISIONS	DATE	REVISIONS
4-1-11	REV. S/W AND RADIUS D/W 1301+55 & 1305+35. REM.	12-23-11	REV. R/W & EASM'T PAR 19 & 20.
	D/W 1304+87RT. REV. PAR 21 EASM'T. C&G 1305+40RT.		SUBDIVIDED PAR 15. ADD. PAR 15A & 15B. REV. EASM'T
	ADDED R/W 1304+56 LT. REV. TOTAL SHEETS. PAR		LABEL PAR 18. ADD DO NOT DISTURB NOTE PAR. 15.
	OWNER 19, 20, 21. PAR 15.	2-24-12	REV. WALL, R/W & EASM'T PAR 19&20. REM. D/W
	REM. EXIST. BLDG PAR 20. REV. DRAINAGE PAR 20, 18.		PAR 19.
	REV. R/W & EASM'T PAR 18		

STATE OF GEORGIA
DEPARTMENT OF TRANSPORTATION
RIGHT OF WAY MAP
PROJECT NO: MSL00000400(430)
COUNTY: GWINNETT
LAND LOT NO: 339, 347
LAND DISTRICT: 7
GMD
DATE 2-9-10 SH 11 OF 106

EXHIBIT B

3/17/2012 USER:ebolls	Plot file C:\GDOT\GDOTROAD\tables\Cptotborder-half.tbl	e:\sdotproj\03265\dgn\000430rwl1.dgn(ON=45-49,60-62) GRMPLN	STATE GA	PROJECT NUMBER MSL00-0004-001(430)	SHEET NO.	TOTAL SHEETS

PARCEL 15 REQ'D EASM'T. FOR CONST. & MAINT. OF SLOPES-AREA 1 KC615A3

PNT	OFFSET/ DIST		STATION/ BEARING	ALIGNMENT
KC60411	75.00	L	1304+78.77	S.R. 20
	9.00		N 49°53'15.5" E	
KC60410	84.00	L	1304+78.75	S.R. 20
	116.80		S 40°00'38.4" E	
KC60015	84.00	L	1305+95.55	S.R. 20
	12.56		N 85°46'05.1" W	
KC50243	75.00	L	1305+86.79	S.R. 20
	108.02		N 40°00'39.9" W	
KC60411	75.00	L	1304+78.77	S.R. 20

REQD EASMT = 1011.63 SF
REQD EASMT = 0.023 ACRES

PARCEL 15 REQ'D EASM'T. FOR CONSTR. & MAINT. OF SLOPES-AREA 2 KC615A4

PNT	OFFSET/ DIST		STATION/ BEARING	ALIGNMENT
KC50245	75.00	L	1306+08.50	S.R. 20
	5.00		N 49°59'19.4" E	
KC50246	80.00	L	1306+08.50	S.R. 20
	2.53		N 40°00'40.9" W	
KC50199	80.00	L	1306+05.97	S.R. 20
	4.00		N 49°59'20.1" E	
KC60343	84.00	L	1306+05.97	S.R. 20
	169.10		S 40°00'41.1" E	
KC60081	84.00	L	1307+75.07	S.R. 20
	9.00		S 50°01'11.9" W	
KC60412	75.00	L	1307+75.07	S.R. 20
	166.57		N 40°00'40.0" W	
KC50245	75.00	L	1306+08.50	S.R. 20

REQD EASMT = 1509.19 SF
REQD EASMT = 0.035 ACRES

TOTAL EASM'T PARCEL 15 = 0.035 ACRES
TOTAL AREA PARCEL 15 = 10.875 ACRES
(1) ONE DRIVEWAY EASEMENT PAR 15 = 4161.32 SF

PARCEL 15B REQ'D EASM'T. FOR CONSTR. & MAINT. OF SLOPES KC615B2

PNT	OFFSET/ DIST		STATION/ BEARING	ALIGNMENT
KC60329	75.00	L	1301+80.80	S.R. 20
	9.00		N 50°02'06.2" E	
KC60312	84.00	L	1301+80.81	S.R. 20
	297.95		S 40°00'40.0" E	
KC60410	84.00	L	1304+78.75	S.R. 20
	9.00		S 49°53'15.5" W	
KC60411	75.00	L	1304+78.77	S.R. 20
	17.77		N 40°00'53.1" W	
KC50242	75.00	L	1304+61.00	S.R. 20
	5.00		N 49°59'20.0" E	
KC50232	80.00	L	1304+61.00	S.R. 20
	11.00		N 40°00'40.0" W	
KC50222	80.00	L	1304+50.00	S.R. 20
	5.00		S 49°59'20.0" W	
KC50224	75.00	L	1304+50.00	S.R. 20
	269.20		N 40°00'40.0" W	
KC60329	75.00	L	1301+80.80	S.R. 20

REQD EASMT = 2626.64 SF
REQD EASMT = 0.060 ACRES

TOTAL AREA PARCEL 15B = 1.423 ACRES
(1) ONE DRIVEWAY EASEMENT PARCEL 15B = 322.55 SF

PARCEL 19 REQ'D R/W KC619A1

PNT	OFFSET/ DIST		STATION/ BEARING	ALIGNMENT
KC50109	92.00	R	1302+63.34	S.R. 20
	17.00		N 49°40'41.4" E	
KC80004	75.00	R	1302+63.25	S.R. 20
	41.75		S 40°00'40.0" E	
KC50110	75.00	R	1303+05.00	S.R. 20
	17.00		S 49°59'20.0" W	
KC50044	92.00	R	1303+05.00	S.R. 20
	41.66		N 40°00'40.0" W	
KC50109	92.00	R	1302+63.34	S.R. 20

REQD R/W = 708.97 SF
REQD R/W = 0.016 ACRES
REMAINDER = +/- 0.64 ACRES

PARCEL 19 REQ'D EASM'T. FOR CONSTR. & MAINTENANCE OF WALL KC619

PNT	OFFSET/ DIST		STATION/ BEARING	ALIGNMENT
KC50110	75.00	R	1303+05.00	S.R. 20
	78.07		S 40°00'40.0" E	
KC80003	75.00	R	1303+83.07	S.R. 20
	27.00		S 50°09'52.7" W	
KC50367	102.00	R	1303+82.99	S.R. 20
	82.53		N 20°54'52.5" W	
KC50110	75.00	R	1303+05.00	S.R. 20

REQD EASMT = 1055.94 SF
REQD EASMT = 0.024 ACRES

PARCEL 20 REQ'D EASM'T. FOR CONSTR. & MAINTENANCE OF SLOPES KC620

PNT	OFFSET/ DIST		STATION/ BEARING	ALIGNMENT
KC60367	102.00	R	1303+82.99	S.R. 20
	27.00		N 50°09'52.7" E	
KC80003	75.00	R	1303+83.07	S.R. 20
	120.17		S 40°00'40.0" E	
KC80007	75.00	R	1305+03.24	S.R. 20
	18.00		S 50°07'08.0" W	
KC60377	93.00	R	1305+03.20	S.R. 20
	120.55		N 44°17'33.8" W	
KC60367	102.00	R	1303+82.99	S.R. 20

REQD EASMT = 2704.02 SF
REQD EASMT = 0.062 ACRES

TOTAL LOT SIZE = 0.66 ACRES

PARCEL 21 REQ'D R/W KC521

PNT	OFFSET/ DIST		STATION/ BEARING	ALIGNMENT
KC50378	80.00	R	1305+89.00	S.R. 20
	5.00		N 49°59'20" E	
KC50377	75.00	R	1305+85.00	S.R. 20
	11.00		S 40°00'40" E	
KC50355	75.00	R	1306+00.00	S.R. 20
	5.00		S 49°59'20" W	
KC50365	80.00	R	1306+00.00	S.R. 20
	11.00		N 40°00'40" W	
KC50378	80.00	R	1305+89.00	S.R. 20

REQD R/W = 55.00 SF
REQD R/W = 0.001 ACRES
REMAINDER = +/- 1.5 ACRES

PARCEL 21 REQ'D EASM'T. FOR CONSTR. & MAINTENANCE OF SLOPES KC521

PNT	OFFSET/ DIST		STATION/ BEARING	ALIGNMENT
KC50111	88.50	R	1305+03.21	SR 20
	13.50		N 50°06'31" E	
KC80007	75.00	R	1305+03.24	SR 20
	109.04		S 40°00'37" E	
KC50236	75.00	R	1306+12.28	SR 20
	7.01		S 52°40'56" W	
KC60024	82.00	R	1306+11.95	SR 20
	108.33		N 43°25'55" W	
KC50111	88.50	R	1305+03.21	SR 20

REQD EASMT = 1115.46 SF
REQD EASMT = 0.026 ACRES

PROPERTY AND EXISTING R/W LINE ——C——
REQUIRED R/W LINE
CONSTRUCTION LIMITS ——C—— F——
EASEMENT FOR CONSTR & MAINTENANCE OF SLOPES
EASEMENT FOR CONSTR OF SLOPES
EASEMENT FOR CONSTR OF DRIVES

BEGIN LIMIT OF ACCESS.....BLA
END LIMIT OF ACCESS.....ELA
LIMIT OF ACCESS
REQ'D R/W & LIMIT OF ACCESS

PRECISION PLANNING, INC.
PLANNERS, ENGINEERS, ARCHITECTS & SURVEYORS
400 PIKE BLVD. P.O. BOX 2210
LAWRENCEVILLE, GA 30046
(770) 339-6000

DATE	REVISIONS	DATE	REVISIONS
4-1-11	REV. PAR 21. TOTAL SHEETS.	2-24-12	REV. DATA TABLES FOR PAR. 19 & 20.
	REV. LABEL DATA TABLE KC619, KC620 & KC621.		
	ADDED R/W TABLE FOR PAR 21-KC521.		
	ADDED D/W AREA TO TABLE KC619.		
12-23-11	REV. R/W & EASM'T PAR 19 & 20.		
	ADD. DATA TABLES FOR PARCELS 15 & 15B.		

STATE OF GEORGIA
DEPARTMENT OF TRANSPORTATION
RIGHT OF WAY MAP
PROJECT NO: MSL00000400(430)
COUNTY: GWINNETT
LAND LOT NO:
LAND DISTRICT: 7
GMD
DATE 2-9-10 SH 12 OF 106

EXHIBIT B

GEORGIA DEPARTMENT OF TRANSPORTATION

QUITCLAIM DEED

Project: MSL00-0004-00(430)
P.I. No.: 0004430
County: GWINNETT

THIS INDENTURE, made this _____ day of _____, 20_____, between **GWINNETT COUNTY, GEORGIA, a political subdivision of the State of Georgia,** party of the first Part, and the **DEPARTMENT OF TRANSPORTATION,** hereinafter referred to as the **DEPARTMENT.**

WITNESSETH: That the said party of the first part for and in consideration of the sum of ONE DOLLAR ($1.00), cash in hand paid, the receipt whereof is hereby acknowledged, has bargained, sold and does by these presents bargain, sell, remise, release, and forever QUITCLAIM to the **DEPARTMENT,** its heirs and assigns, all the right, title, interest, claim or demand which the said party of the first part has or may have had in and to that certain parcel of land described as follows:

SEE ATTACHED EXHIBITS "A" AND "B"

With all the rights, members and appurtenances to the said described premises in anywise appertaining or belonging.

TO HAVE AND TO HOLD these said described premises unto the said DEPARTMENT and its successors in office, so that neither the said party of the first part nor his heirs, nor any other person or persons claiming under the party of the first part shall at any time, claim or demand any right, title or interest to the aforesaid described premises or its appurtenances.

IN WITNESSETH WHEREOF, the said party of the first part has hereunto set his hand and affixed his seal the day and year first above written.

GWINNETT COUNTY, GEORGIA

Signed, Sealed and Delivered
this ___ day of _____,
20____, in the presence of:

By: _____ (L.S.)

Title: _____

_____
Witness

By: _____ (L.S.)

Title: _____

_____
Notary Public

Parcel No. **15C**

R/W 1548A

Rev. 08-01-2010

EXHIBIT A

LEGAL DESCRIPTION

PROJECT NUMBER: Gwinnett County Department of Transportation Project Number F-0019-01

PARCEL NUMBER: 15C

RECORD OWNER (S): GEORGIA HIGHWAY 20 ASSOCIATES, LLC, A GEORGIA LIMITED LIABILITY COMPANY

REQUIRED PERMANENT EASEMENT FOR CONSTRUCTION AND MAINTENANCE OF SLOPES

All that tract or parcel of land lying and being in Land Lot 339 of the 7th District of Gwinnett County, Georgia, and being more particularly described as follows:

BEGINNING at point KC60412, said point being 75.00 feet left of S.R. 20 Construction Centerline Station 1307+75.07; thence N 50° 01' 11.9" E a distance of 9.00 feet to point KC60081, said point being 84.00 feet left of S.R. 20 Construction Centerline Station 1307+75.07; thence S 40° 00' 02.8" E a distance of 198.76 feet to point KC60363, said point being 86.40 feet left of S.R. 20 Construction Centerline Station 1309+71.19; thence S 50° 00' 11.7" W a distance of 11.41 feet to point KC50490, said point being 75.00 feet left of S.R. 20 Construction Centerline Station 1309+71.53; thence along the arc of a curve an arc distance of 157.418 feet (said curve having a radius of 5075.000 feet and being subtended by a chord having a length of 157.411 feet on a bearing of N 39° 07' 20.7" W) to point KC50185, said point being 75.00 feet left of S.R. 20 Construction Centerline Station 1308+16.44; thence N 40° 00' 30.8" W a distance of 41.37 feet back to the POINT OF BEGINNING.

Said required Permanent Easement for Construction and Maintenance of Slopes for Parcel 15C containing a total of 0.044 acres.

EXHIBIT A


REQUIRED TEMPORARY EASEMENT FOR CONSTRUCTION OF DRIVEWAY

All that tract or parcel of land lying and being in Land Lot 339 of the 7th District of Gwinnett County, Georgia, and being more particularly described as follows:

BEGINNING at a point being 85.13 feet left of S.R. 20 Construction Centerline Station 1309+22; thence Northeasterly to a point being 102.00 feet left of S.R. 20 Construction Centerline Station 1309+22; thence Southeasterly to a point being 101.91 feet left of S. R. 20 Construction Centerline Station 1309+70.55; thence Southwesterly to a point being 86.4 feet left of S.R. 20 Construction Centerline Station 1306+08.50; thence Northwesterly back to the POINT OF BEGINNING.

Said required Temporary Easement for Construction of a Driveway for Parcel 15C containing a total of 806.80 square feet (0.019 acres).

All according to the attached plans for Gwinnett County Department of Transportation, titled S.R. 20/ Cumming Hwy. East of Burnette Trail to Peachtree Industrial Boulevard, Sheet Nos. 13 and 14 as drawn by Precision Planning, Inc, dated February 9, 2010, as revised: May 4, 2012, and being shown as Parcel No. 15C, which plans are incorporated herein by reference and made a part of this description, as acquired by a petition for condemnation filed by Gwinnett County on September 11, 2012 and designated as Civil Action File No. 12A-07838-5 in the Superior Court of Gwinnett County.

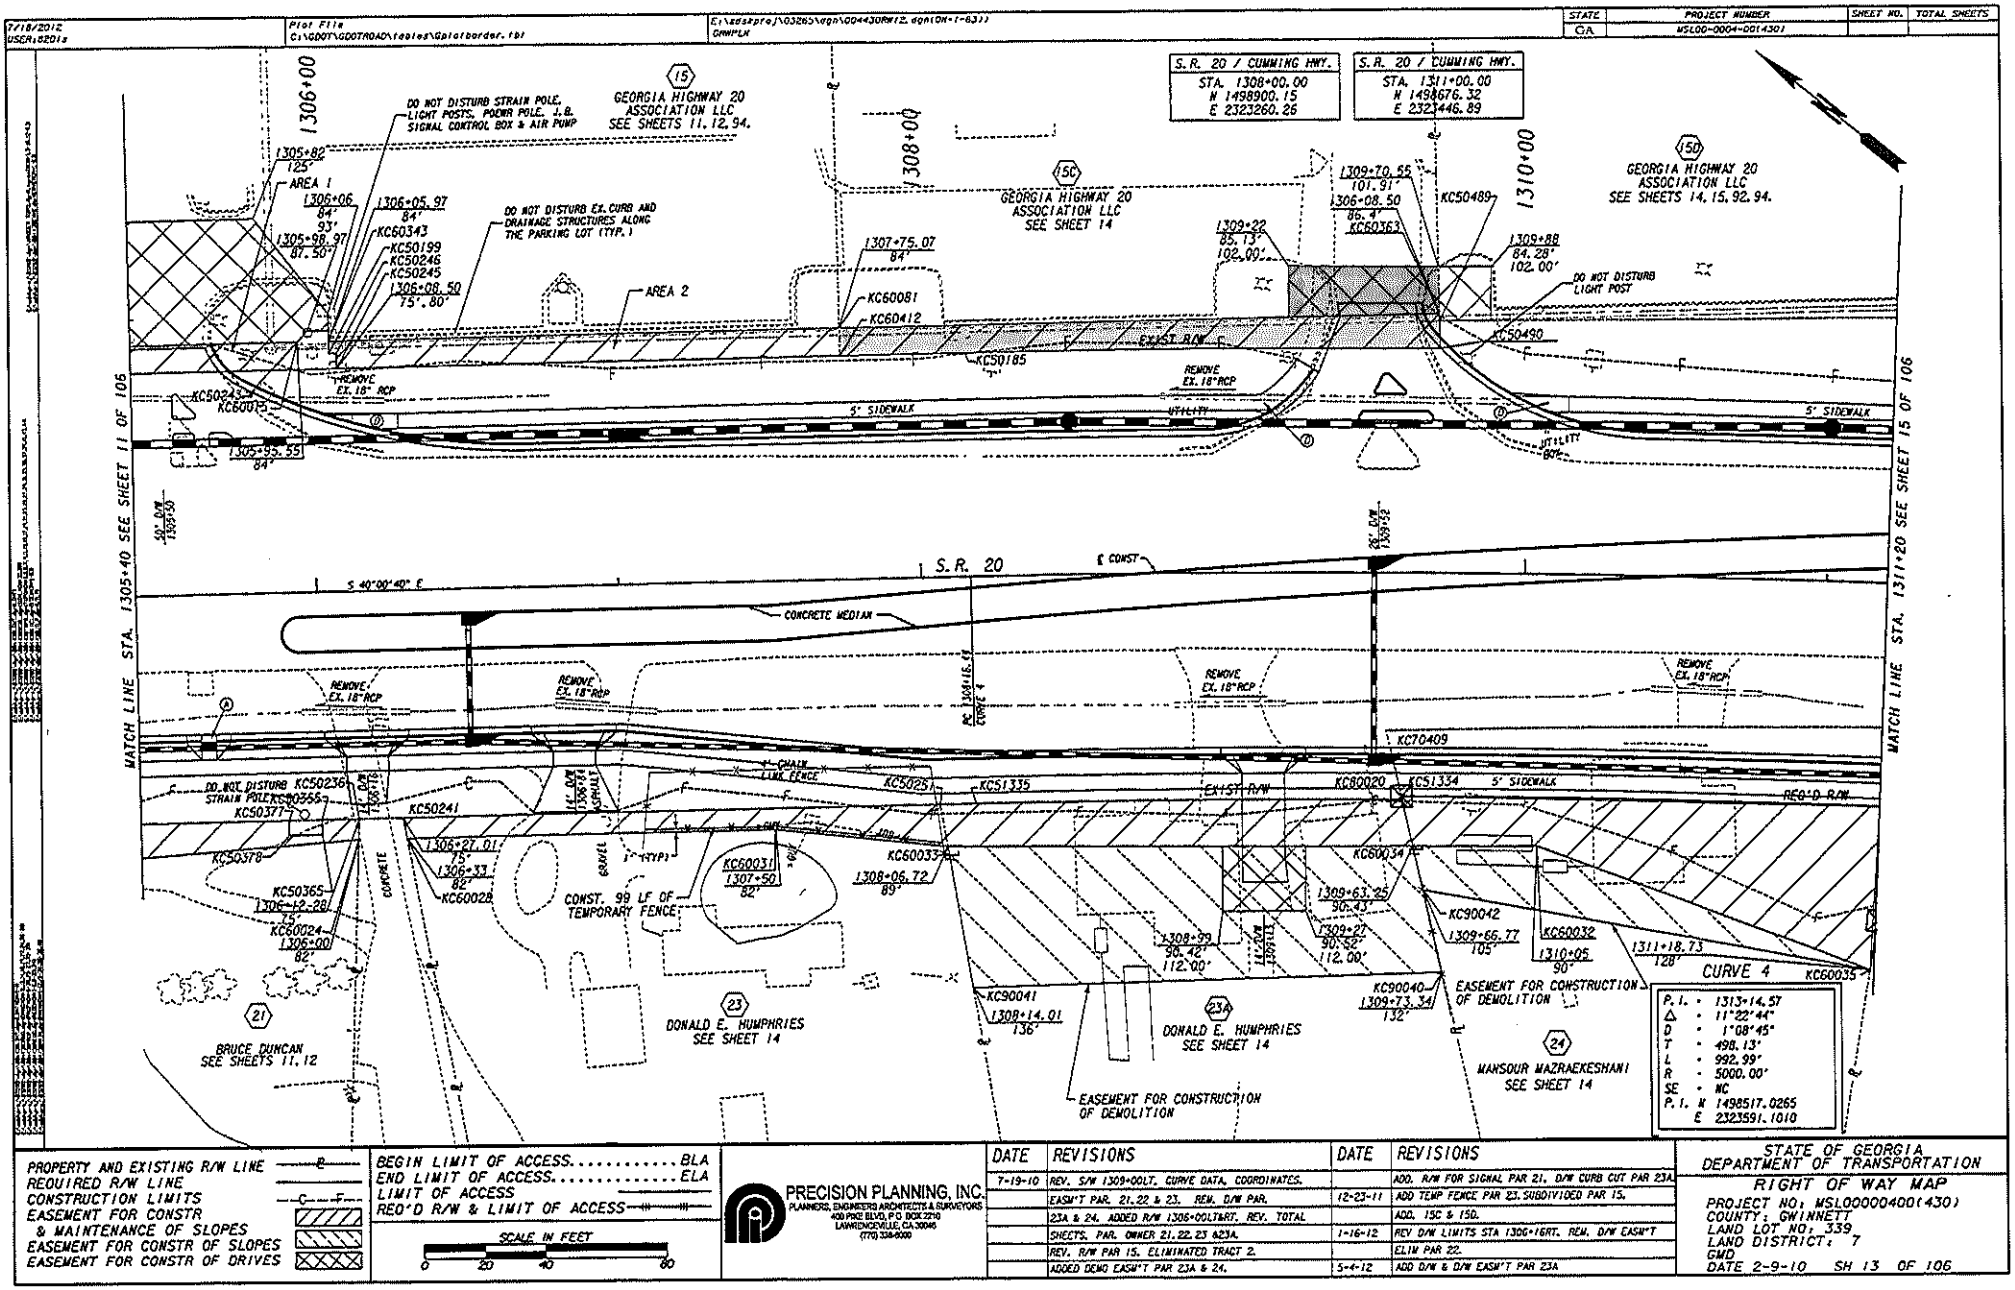

PROPERTY AND EXISTING R/W LINE
REQUIRED R/W LINE
CONSTRUCTION LIMITS
EASEMENT FOR CONSTR & MAINTENANCE OF SLOPES
EASEMENT FOR CONSTR OF SLOPES
EASEMENT FOR CONSTR OF DRIVES

BEGIN LIMIT OF ACCESS..... BLA
END LIMIT OF ACCESS..... ELA
LIMIT OF ACCESS
REQ'D R/W & LIMIT OF ACCESS

SCALE IN FEET
0 20 40 80

PRECISION PLANNING, INC.
PLANNERS, ENGINEERS ARCHITECTS & SURVEYORS
400 PIKE BLVD, P.O. BOX 2216
LAWRENCEVILLE, GA. 30046
(770) 338-9000

DATE	REVISIONS	DATE	REVISIONS
7-19-10	REV. S/W 1309+00LT. CURVE DATA, COORDINATES.		ADD. R/W FOR SIGNAL PAR 21. D/W CURB CUT PAR 23A
	EASM'T PAR. 21, 22 & 23. REM. D/W PAR.	12-23-11	ADD TEMP FENCE PAR 23. SUBDIVIDED PAR 15.
	23A & 24. ADDED R/W 1306+00LT&RT. REV. TOTAL		ADD. 15C & 15D.
	SHEETS. PAR. OWNER 21, 22, 23 &23A.	1-16-12	REV D/W LIMITS STA 1306+16RT. REM. D/W EASM'T
	REV. R/W PAR 15. ELIMINATED TRACT 2.		ELIM PAR 22.
	ADDED DEMO EASM'T PAR 23A & 24.	5-4-12	ADD D/W & D/W EASM'T PAR 23A

STATE OF GEORGIA
DEPARTMENT OF TRANSPORTATION
RIGHT OF WAY MAP
PROJECT NO: MSL00000400(430)
COUNTY: GWINNETT
LAND LOT NO: 339
LAND DISTRICT: 7
GMD
DATE 2-9-10 SH 13 OF 106

EXHIBIT B

3/14/2012 USER:BDIS	Plot File C:\GDOT\GDOTROAD\Tables\Gplotborder.tbl	C:\adsproj\03265\dgn\GD0430RW13.dgn[ON=45-49,60-62]1] GRWPLN	STATE GA	PROJECT NUMBER MSL00-0004-001430	SHEET NO.	TOTAL SHEETS

PARCEL 15C REQ'D EASM'T. FOR CONSTR. & MAINT. OF SLOPES KC615C2

PNT	OFFSET/ DIST		STATION/ BEARING	ALIGNMENT
KC60412	75.00	L	1307+75.07	S.R. 20
	9.00		N 50°01'11.9" E	
KC60081	84.00	L	1307+75.07	S.R. 20
	198.76		S 40°00'02.8" E	
KC60363	86.40	L	1309+71.19	S.R. 20
	11.41		S 50°00'11.7" W	
KC50490	75.00	L	1309+71.53	S.R. 20

ARC LENGTH = 157.418
CHORD BEAR = N 39°07'20.7" W
LNTH CHORD = 157.411
RADIUS = 5075.000
DEGREE = 1° 7' 44"

KC50185	75.00	L	1308+16.44	S.R. 20
	41.37		N 40°00'30.8" W	
KC60412	75.00	L	1307+75.07	S.R. 20

REQD EASMT = 1913.73 SF
REQD EASMT = 0.044 ACRES

TOTAL AREA PARCEL 15 C = 0.847 ACRES
(1) ONE DRIVEWAY EASEMENT PARCEL 15C = 806.80 SF

PARCEL 15D DRIVEWAY EASEMENT

AREA = 307.33 SF

PARCEL 23 REQ'D EASM'T. FOR CONSTR. & MAINTENANCE OF SLOPES KC623

PNT	OFFSET/ DIST		STATION/ BEARING	ALIGNMENT
KC50241	75.00	R	1306+27.01	S.R. 20
	177.55		S 40°00'40" E	
KC50251	75.00	R	1308+04.56	S.R. 20
	14.16		S 41°12'20" W	
KC60033	89.00	R	1308+06.72	S.R. 20
	57.15		N 32°58'34" W	
KC60031	82.00	R	1307+50.00	S.R. 20
	121.78		N 40°00'40" W	
KC60028	82.00	R	1306+28.22	S.R. 20
	7.10		N 40°09'45" E	
KC50241	75.00	R	1306+27.01	S.R. 20

REQD EASMT = 1436.83 SF
REQD EASMT = 0.033 ACRES
TOTAL LOT SIZE = 0.820 ACRES

PARCEL 23A REQ'D EASM'T. FOR CONSTR. & MAINTENANCE OF SLOPES KC623AA1

PNT	OFFSET/ DIST		STATION/ BEARING	ALIGNMENT
KC60033	89.00	R	1308+06.72	SR 20
	14.16		N 41°12'20.0" E	
KC50251	75.00	R	1308+04.56	SR 20
	11.88		S 40°01'12.0" E	
KC51335	75.00	R	1308+16.44	SR 20

ARC LENGTH = 140.961
CHORD BEAR = S 39°11'28.2" E
LNTH CHORD = 140.956
RADIUS = 4925.000
DEGREE = 1° 9' 48"

KC90020	75.00	R	1309+59.55	SR 20
	15.85		S 38°22'42.2" W	
KC60034	90.43	R	1309+63.25	SR 20
	153.89		N 38°41'26.4" W	
KC60033	89.00	R	1308+06.72	SR 20

REQD EASMT = 2315.87 SF
REQD EASMT = 0.053 ACRES
TOTAL LOT SIZE = 1.265 ACRES

PARCEL 23A REQ'D EASM'T. FOR CONSTR. OF DEMOLITION KC923A1

PNT	OFFSET/ DIST		STATION/ BEARING	ALIGNMENT
KC90041	136.00	R	1308+14.01	S.R. 20
	47.56		N 41°10'28" E	
KC60033	89.00	R	1308+06.72	S.R. 20
	153.89		S 38°41'26" E	
KC60034	90.43	R	1309+63.25	S.R. 20
	42.72		S 38°22'36" W	
KC90040	132.00	R	1309+73.34	S.R. 20
	155.17		N 40°36'11" W	
KC90041	136.00	R	1308+14.01	S.R. 20

REQD EASMT = 6856.27 SF
REQD EASMT = 0.157 ACRES

(1) ONE DRIVEWAY EASEMENT PARCEL 23A = 590.53 SF

PARCEL 24 REQ'D R/W KC624A1

PNT	OFFSET/ DIST		STATION/ BEARING	ALIGNMENT
KC51334	74.00	R	1309+59.31	SR 20
	22.30		N 38°22'35.9" E	
KC70409	52.29	R	1309+54.14	SR 20

ARC LENGTH = 172.736
CHORD BEAR = S 38°57'48.2" E
LNTH CHORD = 172.729
RADIUS = 5679.578
DEGREE = 1° 0' 31"

KC70657	47.68	R	1311+28.56	SR 20
	26.51		S 60°21'59.1" W	
KC50015	74.00	R	1311+25.38	SR 20

ARC LENGTH = 163.611
CHORD BEAR = N 37°25'20.9" W
LNTH CHORD = 163.604
RADIUS = 4926.000
DEGREE = 1° 9' 47"

KC51334	74.00	R	1309+59.31	SR 20

REQD R/W = 4028.89 SF
REQD R/W = 0.092 ACRES
REMAINDER = +/- 0.79 ACRES

PARCEL 24 REQ'D EASM'T. FOR CONSTR. & MAINTENANCE OF SLOPES KC624

PNT	OFFSET/ DIST		STATION/ BEARING	ALIGNMENT
KC60034	90.43	R	1309+63.25	SR 20
	16.88		N 38°22'09.4" E	
KC51334	74.00	R	1309+59.31	SR 20

ARC LENGTH = 163.611
CHORD BEAR = S 37°25'20.9" E
LNTH CHORD = 163.604
RADIUS = 4926.000
DEGREE = 1° 9' 47"

KC50015	74.00	R	1311+25.38	SR 20
	54.39		S 60°21'59.1" W	
KC60035	128.00	R	1311+18.73	SR 20
	117.56		N 18°20'27.9" W	
KC60032	90.00	R	1310+05.00	SR 20
	41.09		N 38°41'26.4" W	
KC60034	90.43	R	1309+63.25	SR 20

REQD EASMT = 4811.04 SF
REQD EASMT = 0.110 ACRES

PARCEL 24 REQ'D EASM'T. FOR CONSTR. OF DEMOLITION KC924

PNT	OFFSET/ DIST		STATION/ BEARING	ALIGNMENT
KC90042	105.00	R	1309+66.77	S.R. 20
	14.97		N 38°22'60" E	
KC60034	90.43	R	1309+63.25	S.R. 20
	41.00		S 38°41'26" E	
KC60032	90.00	R	1310+05.00	S.R. 20
	117.56		S 18°20'28" E	
KC60035	128.00	R	1311+18.73	S.R. 20
	150.19		N 28°36'36" W	
KC90042	105.00	R	1309+66.77	S.R. 20

REQD EASMT = 1872.92 SF
REQD EASMT = 0.043 ACRES

PROPERTY AND EXISTING R/W LINE
REQUIRED R/W LINE
CONSTRUCTION LIMITS
EASEMENT FOR CONSTR & MAINTENANCE OF SLOPES
EASEMENT FOR CONSTR OF SLOPES
EASEMENT FOR CONSTR OF DRIVES

BEGIN LIMIT OF ACCESS..... BLA
END LIMIT OF ACCESS..... ELA
LIMIT OF ACCESS
REQ'D R/W & LIMIT OF ACCESS

PRECISION PLANNING, INC.
PLANNERS, ENGINEERS ARCHITECTS & SURVEYORS
400 PIKE BLVD. P.O. BOX 2210
LAWRENCEVILLE, GA 30046
(770) 338-8000

DATE	REVISIONS	DATE	REVISIONS
4-1-11	REV. TOTAL SHEETS, PAR 23, REV. LABEL		
	DATA TABLE KC623, KC623AA1 & KC624,		
	ADDED DEMO EASM'T PAR 23A-KC923A1 & PAR 24-KC924		
12-23-11	ADD. PAR 15C & 15D. REV. LABEL DATA TABLE KC924.		
1-16-12	REM D/W DATA TABLE PAR 22.		
5-4-12	ADD D/W AREA PAR 23A		

STATE OF GEORGIA
DEPARTMENT OF TRANSPORTATION

RIGHT OF WAY MAP

PROJECT NO: MSL00000400(430)
COUNTY: GWINNETT
LAND LOT NO:
LAND DISTRICT: 7
GMD
DATE 2-9-10 SH 14 OF 106

EXHIBIT B

GEORGIA DEPARTMENT OF TRANSPORTATION

QUITCLAIM DEED

Project: MSL00-0004-00(430)
P.I. No.: 0004430
County: GWINNETT

THIS INDENTURE, made this _____ day of _____, 20____, between **GWINNETT COUNTY, GEORGIA, a political subdivision of the State of Georgia,** party of the first Part, and the **DEPARTMENT OF TRANSPORTATION,** hereinafter referred to as the **DEPARTMENT.**

WITNESSETH: That the said party of the first part for and in consideration of the sum of ONE DOLLAR ($1.00), cash in hand paid, the receipt whereof is hereby acknowledged, has bargained, sold and does by these presents bargain, sell, remise, release, and forever QUITCLAIM to the **DEPARTMENT,** its heirs and assigns, all the right, title, interest, claim or demand which the said party of the first part has or may have had in and to that certain parcel of land described as follows:

SEE ATTACHED EXHIBITS "A" AND "B"

With all the rights, members and appurtenances to the said described premises in anywise appertaining or belonging.

TO HAVE AND TO HOLD these said described premises unto the said DEPARTMENT and its successors in office, so that neither the said party of the first part nor his heirs, nor any other person or persons claiming under the party of the first part shall at any time, claim or demand any right, title or interest to the aforesaid described premises or its appurtenances.

IN WITNESSETH WHEREOF, the said party of the first part has hereunto set his hand and affixed his seal the day and year first above written.

GWINNETT COUNTY, GEORGIA

Signed, Sealed and Delivered
this ___ day of _____,
20____, in the presence of:

By: _____ (L.S.)

Title: _____

_____
Witness

By: _____ (L.S.)

Title: _____

_____
Notary Public

Parcel No. **19/20/21**

R/W 1548A

Rev. 08-01-2010

EXHIBIT A

LEGAL DESCRIPTION

PROJECT NUMBER: Gwinnett County Department of Transportation Project Number F-0019-01

PARCEL NUMBER: 19/20/21

RECORD OWNER (S): BRUCE D. DUNCAN

REQUIRED RIGHT OF WAY
PARCEL 19

All that tract or parcel of land lying and being in Land Lot 347 of the 7th District of Gwinnett County, Georgia, and being more particularly described as follows:

BEGINNING at point KC50110, said point being 137.00 feet right of S.R. 20 Construction Centerline Station 1303+34.00; thence N 49° 59' 20.0" E a distance of 45.00 feet to point KC50044, said point being 92.00 feet right of S.R. 20 Construction Centerline Station 1303+34.00; thence N 40° 00' 40.0" W a distance of 70.66 feet to point KC50109, said point being 92.00 feet right of S.R. 20 Construction Centerline Station 1302+63.34; thence N 49° 40' 41.4" E a distance of 17.00 feet to point KC80004, said point being 75.00 feet right of S.R. 20 Construction Centerline Station 1302+63.25; thence S 40° 00' 40.0" E a distance of 119.82 feet to point KC80003, said point being 75.00 feet right of S.R. 20 Construction Centerline Station 1303+83.07; thence S 50° 09' 50.7" W a distance of 62.00 feet to point KC50428, said point being 137.00 feet right of S.R. 20 Construction Centerline Station 1303+82.88; thence N 40° 00' 40.0" W a distance of 48.88 feet back to the POINT OF BEGINNING.

Said required Right of Way for Parcel 19 containing a total of 0.097 acres.

EXHIBIT A

REQUIRED PERMANENT EASEMENT FOR CONSTRUCTION AND MAINTENANCE OF WALL
PARCEL 19

All that tract or parcel of land lying and being in Land Lot 347 of the 7th District of Gwinnett County, Georgia, and being more particularly described as follows:

BEGINNING at point KC50110, said point being 137.00 feet right of S.R. 20 Construction Centerline Station 1303+34.00; thence N 40° 00' 40.0" W a distance of 8.00 feet to point KC60303, said point being 137.00 feet right of S.R. 20 Construction Centerline Station 1303+26.00; thence N 49° 59' 20.0" E a distance of 45.00 feet to point KC60377, said point being 92.00 feet right of S.R. 20 Construction Centerline Station 1303+26.00; thence S 40° 00' 40.0" E a distance of 8.00 feet to point KC50044, said point being 92.00 feet right of S.R. 20 Construction Centerline Station 1303+34.00; thence S 49° 59' 20.0" W a distance of 45.00 feet back to the POINT OF BEGINNING.

Said required Permanent Easement for Construction and Maintenance of Wall for Parcel 19 containing a total of 0.008 acres.

REQUIRED TEMPORARY DRIVEWAY EASEMENT
PARCEL 19

All that tract or parcel of land lying and being in Land Lot 347 of the 7th District of Gwinnett County, Georgia, and being more particularly described as follows:

BEGINNING at a point being 163 feet right of S.R. 20 Construction Centerline Station 1303+28.32; thence Northeasterly to a point being 137 feet right of S.R. 20 Construction Centerline Station 1303+26.00; thence Southeasterly to a point being 137 feet right of S.R. 20 Construction Centerline Station 1303+82.88; thence Southwesterly to a point being 163 feet right of S.R. 20 Construction Centerline Station 1303+82.80; thence Northwesterly back to the POINT OF BEGINNING.

Said required Temporary Driveway Easement for Parcel 19 containing a total of 0.033 acres (1,448.70 square feet).

EXHIBIT A

REQUIRED RIGHT OF WAY
PARCEL 20

All that tract or parcel of land lying and being in Land Lots 339 and 347 of the 7th District of Gwinnett County, Georgia, and being more particularly described as follows:

BEGINNING at point KC80003, said point being 75.00 feet right of S.R. 20 Construction Centerline Station 1303+83.07; thence S 40° 00' 40.0" E a distance of 120.17 feet to point KC80007, said point being 75.00 feet right of S.R. 20 Construction Centerline Station 1303+03.24; thence S 50° 06' 31.1" W a distance of 13.50 feet to point KC50111, said point being 88.50 feet right of S.R. 20 Construction Centerline Station 1305+03.21; thence N 50° 02' 57.8" W a distance of 94.66 feet to point KC50112, said point being 105.00 feet right of S.R. 20 Construction Centerline Station 1304+10.00; thence S 77° 58' 06.1" W a distance of 36.24 feet to point KC50152, said point being 137.00 feet right of S.R. 20 Construction Centerline Station 1303+93.00; thence N 40° 00' 40.0" W a distance of 10.12 feet to point KC50428, said point being 137.00 feet right of S.R. 20 Construction Centerline Station 1303+82.88; thence N 50° 09' 50.7" E a distance of 62.00 feet back to the POINT OF BEGINNING.

Said required Right of Way for Parcel 20 containing a total of 0.079 acres.

REQUIRED PERMANENT EASEMENT FOR CONSTRUCTION AND MAINTENANCE OF SLOPES
PARCEL 20

All that tract or parcel of land lying and being in Land Lot 347 of the 7th District of Gwinnett County, Georgia, and being more particularly described as follows:

BEGINNING at point KC60367, said point being 163.00 feet right of S.R. 20 Construction Centerline Station 1303+82.80; thence N 50° 09' 57.5" E a distance of 26.00 feet to point KC50428, said point being 137.00 feet right of S.R. 20 Construction Centerline Station 1303+82.88; thence S 40° 00' 40.0" E a distance of 10.12 feet to point KC50152, said point being 137.00 feet right of S.R. 20 Construction Centerline Station 1303+93.00; thence S 71° 24' 33.1" W a distance of 27.93 feet back to the POINT OF BEGINNING.

EXHIBIT A

Said required Permanent Easement for Construction and Maintenance of Slopes for Parcel 20 containing a total of 0.003 acres.

REQUIRED RIGHT OF WAY
PARCEL 21

All that tract or parcel of land lying and being in Land Lot 339 of the 7th District of Gwinnett County, Georgia, and being more particularly described as follows:

BEGINNING at point KC50378, said point being 80.00 feet right of S.R. 20 Construction Centerline Station 1305+89.00; thence N 49° 59' 20" E a distance of 5.00 feet to point KC50377, said point being 75.00 feet right of S.R. 20 Construction Centerline Station 1305+89.00; thence S 40° 00' 40" E a distance of 11.00 feet to point KC50355, said point being 75.00 feet right of S.R. 20 Construction Centerline Station 1306+00.00; thence S 49° 59' 20" W a distance of 5.00 feet to point KC50365, said point being 80.00 feet right of S.R. 20 Construction Centerline Station 1306+00.00; thence N 40° 00' 40" W a distance of 11.00 feet back to the POINT OF BEGINNING.

Said required Right of Way for Parcel 21 containing a total of 0.001 acres.

REQUIRED PERMANENT EASEMENT FOR CONSTRUCTION AND MAINTENANCE OF SLOPES
PARCEL 21

All that tract or parcel of land lying and being in Land Lot 339 of the 7th District of Gwinnett County, Georgia, and being more particularly described as follows:


BEGINNING at point KC50111, said point being 88.50 feet right of S.R. 20 Construction Centerline Station 1305+03.21; thence N 50° 06' 31" E a distance of 13.50 feet to point KC80007, said point being 75.00 feet right of S.R. 20 Construction Centerline Station 1305+03.24; thence S 40° 00' 37" E a distance of 109.04 feet to point KC50236, said point being

EXHIBIT A

75.00 feet right of S.R. 20 Construction Centerline Station 1306+12.28; thence S 52° 40' 56" W a distance of 7.01 feet to point KC60024, said point being 82.00 feet right of S.R. 20 Construction Centerline Station 1306+11.95; thence N 43° 25' 55" W a distance of 108.93 feet back to the POINT OF BEGINNING.

Said required Permanent Easement for Construction and Maintenance of Slopes for Parcel 21 containing a total of 0.026 acres.

All according to the attached plans for Gwinnett County Department of Transportation, titled S.R. 20/ Cumming Hwy. East of Burnette Trail to Peachtree Industrial Boulevard, Sheet Nos. 11, 12 and 13 as drawn by Precision Planning, Inc., dated: February 9, 2010, as revised: Sheet Nos. 11 and 12 on December 23, 2011 and Sheet No. 13 on May 4, 2012 and shown as Parcel Nos. 19, 20 and 21, which plans are incorporated herein by reference and made a part of this description, as acquired by a petition for condemnation filed by Gwinnett County on November 1, 2012 and designated as Civil Action File No. 12A-09255-3 in the Superior Court of Gwinnett County.

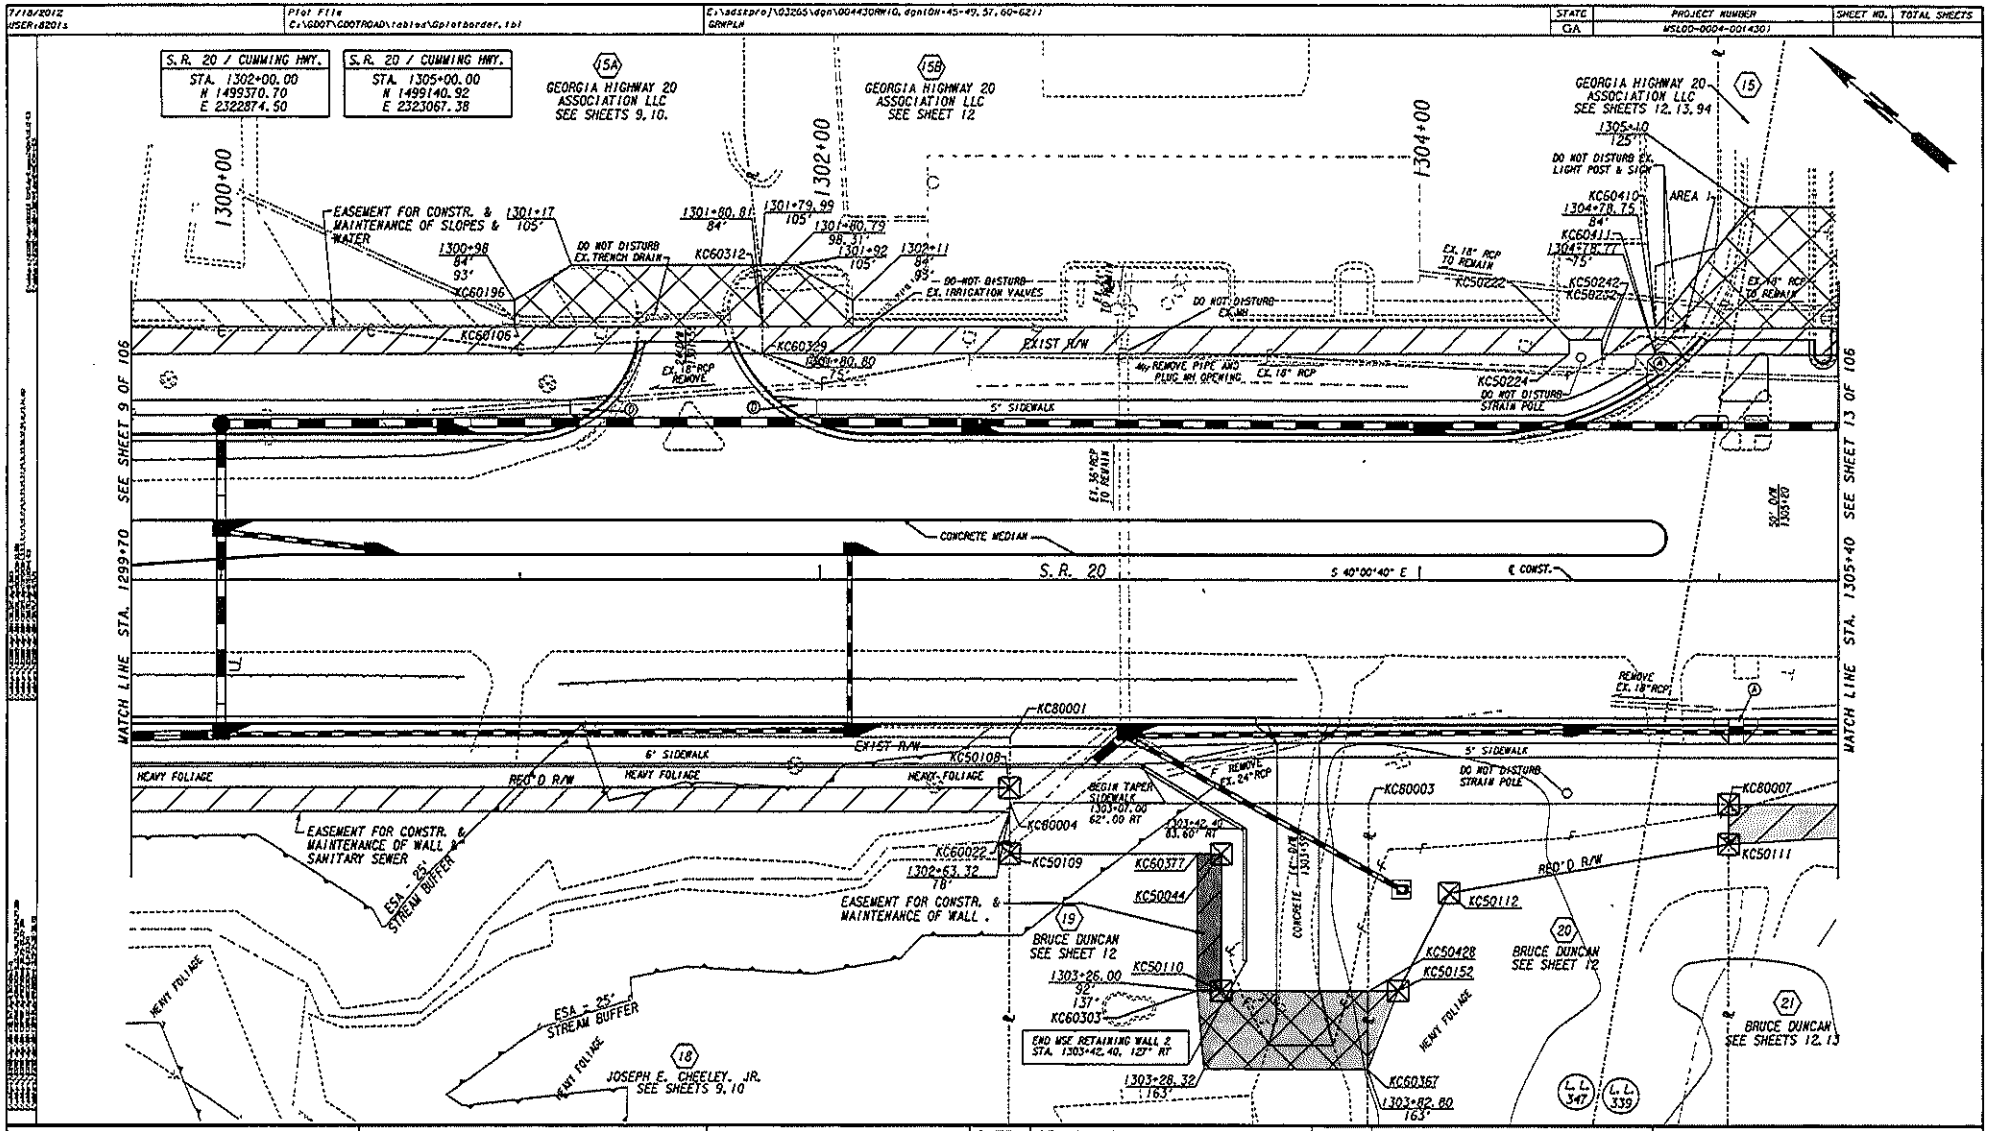

PROPERTY AND EXISTING R/W LINE
REQUIRED R/W LINE
CONSTRUCTION LIMITS
EASEMENT FOR CONSTR & MAINTENANCE OF SLOPES
EASEMENT FOR CONSTR OF SLOPES
EASEMENT FOR CONSTR OF DRIVES

BEGIN LIMIT OF ACCESS.....BLA
END LIMIT OF ACCESS.....ELA
LIMIT OF ACCESS
REQ'D R/W & LIMIT OF ACCESS


SCALE IN FEET
0 20 40 80

PRECISION PLANNING, INC.
PLANNERS, ENGINEERS ARCHITECTS & SURVEYORS
400 PIKE BLVD. P.O. BOX 2210
LAWRENCEVILLE, GA 30046
(770) 339-8000

DATE	REVISIONS	DATE	REVISIONS
4-1-11	REV. S/W AND RADIUS D/W 1301+55 & 1305+35. REM.	12-23-11	REV. R/W & EASM'T PAR 19 & 20.
	D/W 1304+87RT. REV. PAR 21 EASM'T. C&G 1305+40RT.		SUBDIVIDED PAR 15. ADD. PAR 15A & 15B. REV. EASM'T
	ADDED R/W 1304+56 LT. REV. TOTAL SHEETS. PAR		LABEL PAR 18. ADD DO NOT DISTURB NOTE PAR. 15.
	OWNER 19, 20, 21. PAR 15.		
	REM. EXIST. BLDG PAR 20. REV. DRAINAGE PAR 20, 18.		
	REV. R/W & EASM'T PAR 18		

STATE OF GEORGIA
DEPARTMENT OF TRANSPORTATION
RIGHT OF WAY MAP
PROJECT NO: MSL00000400(430)
COUNTY: GWINNETT
LAND LOT NO: 339, 347
LAND DISTRICT: 7
GMD
DATE 2-9-10 SH 11 OF 106

EXHIBIT B

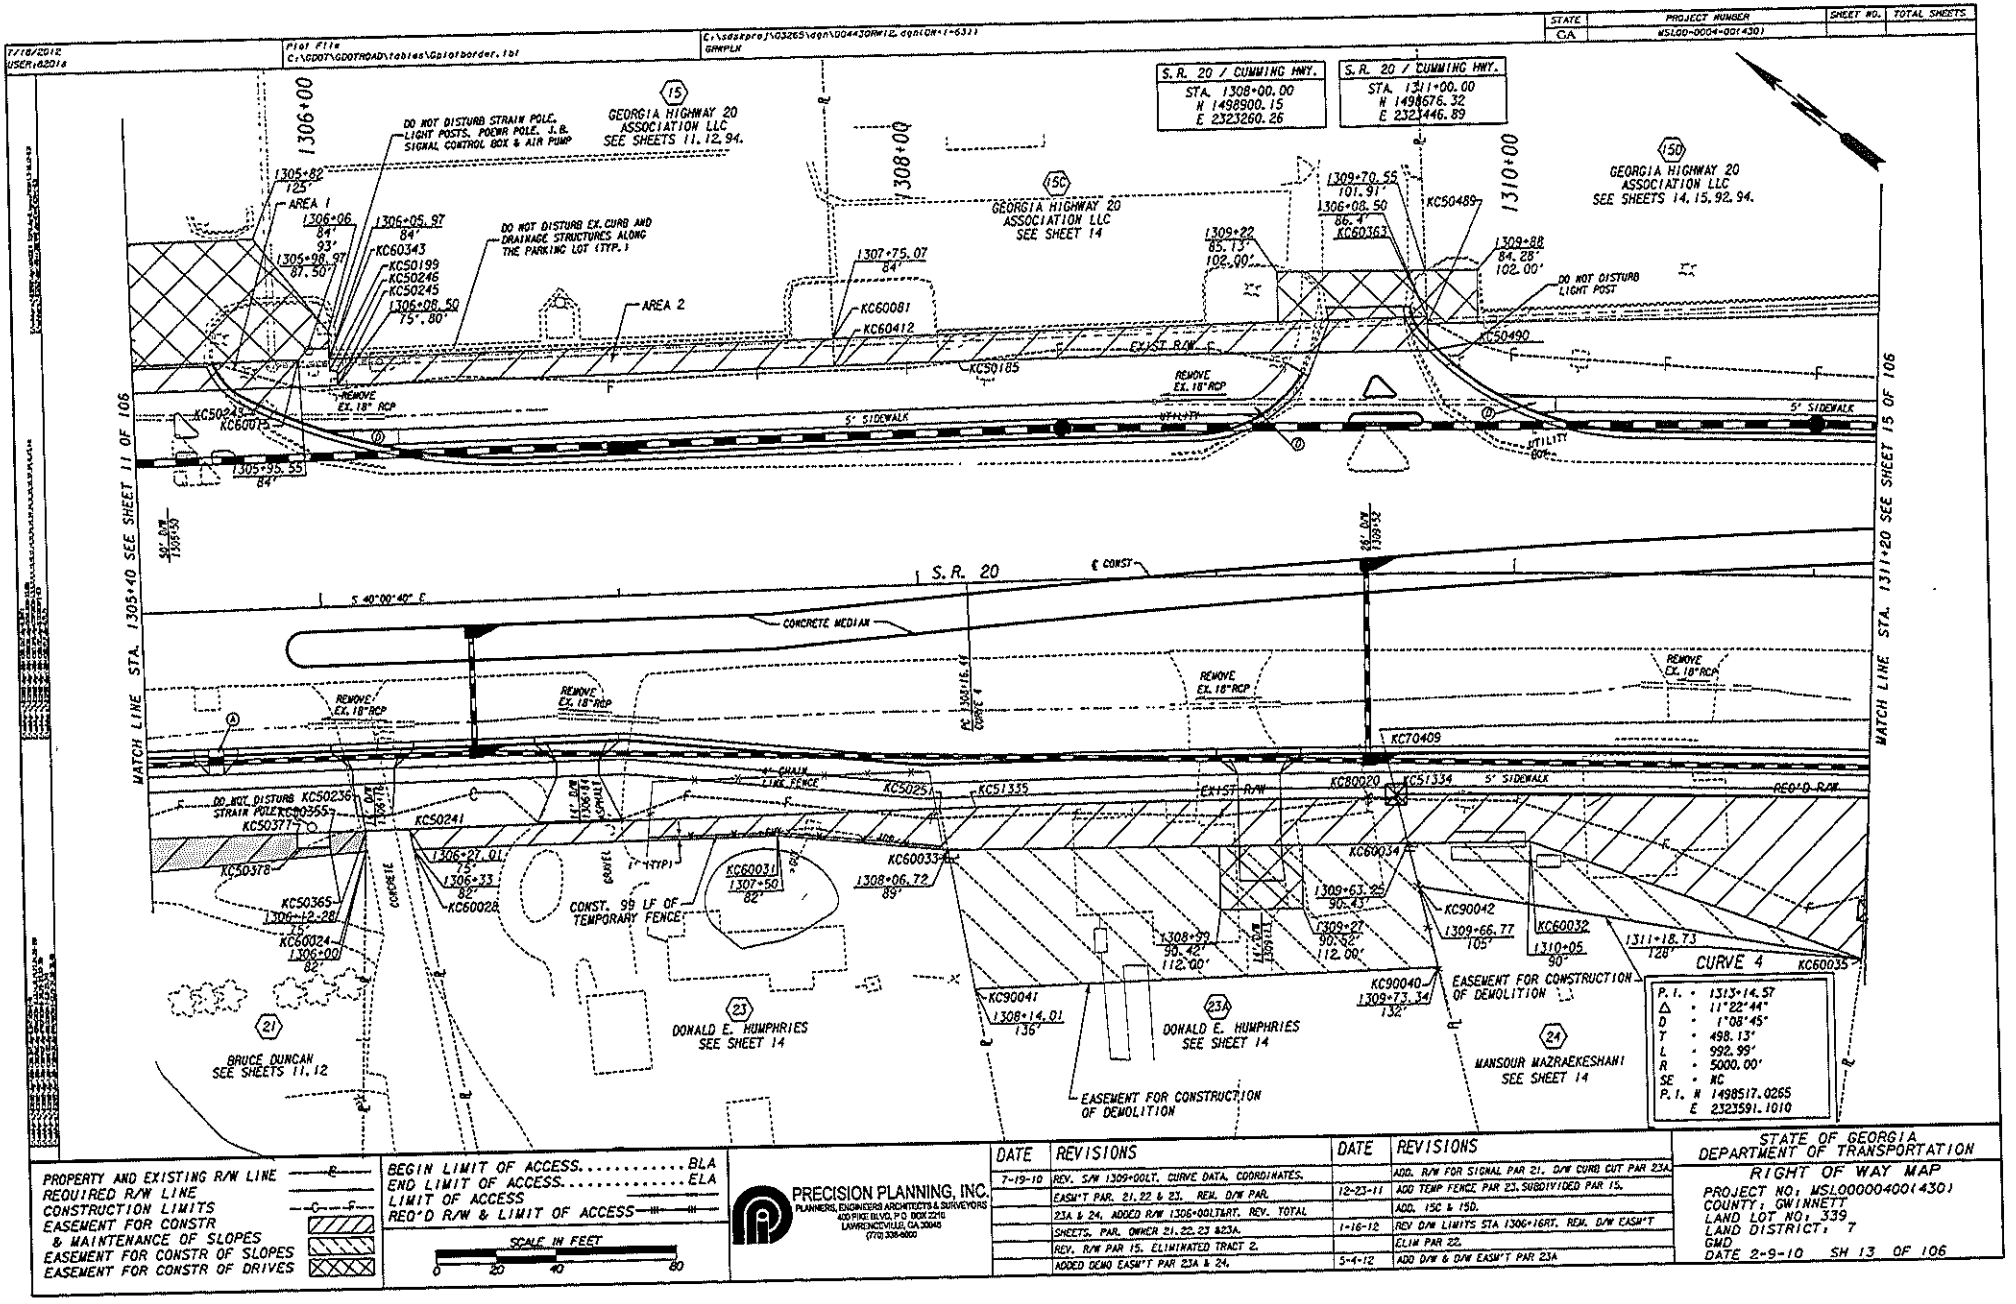

PROPERTY AND EXISTING R/W LINE
REQUIRED R/W LINE
CONSTRUCTION LIMITS
EASEMENT FOR CONSTR & MAINTENANCE OF SLOPES
EASEMENT FOR CONSTR OF SLOPES
EASEMENT FOR CONSTR OF DRIVES

BEGIN LIMIT OF ACCESS.....BLA
END LIMIT OF ACCESS.....ELA
LIMIT OF ACCESS
REQ'D R/W & LIMIT OF ACCESS

SCALE IN FEET
0 20 40 80

PRECISION PLANNING, INC.
PLANNERS, ENGINEERS ARCHITECTS & SURVEYORS
400 PIKE BLVD. P.O. BOX 2216
LAWRENCEVILLE, GA 30045
(770) 338-8000

DATE	REVISIONS	DATE	REVISIONS
7-19-10	REV. S/W 1309+00LT. CURVE DATA, COORDINATES.		ADD. R/W FOR SIGNAL PAR 21, D/W CURB CUT PAR 23A
	EASM'T PAR. 21, 22 & 23. REM. D/W PAR.	12-23-11	ADD TEMP FENCE PAR 23, SUBDIVIDED PAR 15.
	23A & 24, ADDED R/W 1306+00LT&RT. REV. TOTAL		ADD. 15C & 15D.
	SHEETS, PAR. OWNER 21, 22, 23 &23A.	1-16-12	REV D/W LIMITS STA 1306+16RT. REM. D/W EASM'T
	REV. R/W PAR 15. ELIMINATED TRACT 2.		ELIM PAR 22.
	ADDED DEMO EASM'T PAR 23A & 24.	5-4-12	ADD D/W & D/W EASM'T PAR 23A

STATE OF GEORGIA
DEPARTMENT OF TRANSPORTATION
RIGHT OF WAY MAP
PROJECT NO: MSL000000400(430)
COUNTY: GWINNETT
LAND LOT NO: 339
LAND DISTRICT: 7
GMD
DATE 2-9-10 SH 13 OF 106

EXHIBIT B

7/18/2012 USER=82015	Plot File C:\GDOT\GDOTROAD\tables\Gplotborder.tbl	E:\sdsfproj\03253\dgn\00443DRW11.dgn(DK-45-49, 60-621) GWPLN	STATE GA	PROJECT NUMBER MSL00-0004-001430	SHEET NO.	TOTAL SHEETS

PARCEL 15 REQ'D EASM'T. FOR CONST. & MAINT. OF SLOPES-AREA 1 KC615A3

PNT	OFFSET/ DIST		STATION/ BEARING	ALIGNMENT
KC60411	75.00	L	1304+78.77	S.R. 20
	9.00		N 49°53'15.5" E	
KC60410	84.00	L	1304+78.75	S.R. 20
	116.80		S 40°00'38.4" E	
KC60015	84.00	L	1305+95.55	S.R. 20
	12.56		N 85°46'09.1" W	
KC50243	75.00	L	1305+86.79	S.R. 20
	108.02		N 40°00'39.9" W	
KC60411	75.00	L	1304+78.77	S.R. 20

REQD EASM'T = 1011.63 SF
REQD EASM'T = 0.023 ACRES

PARCEL 15 REQ'D EASM'T. FOR CONSTR. & MAINT. OF SLOPES-AREA 2 KC615A4

PNT	OFFSET/ DIST		STATION/ BEARING	ALIGNMENT
KC50245	75.00	L	1306+08.50	S.R. 20
	5.00		N 49°59'19.4" E	
KC50246	80.00	L	1306+08.59	S.R. 20
	2.53		N 40°00'40.9" W	
KC50199	80.00	L	1306+05.97	S.R. 20
	4.00		N 49°59'20.1" E	
KC60343	84.00	L	1306+05.97	S.R. 20
	169.10		S 40°00'41.1" E	
KC60081	84.00	L	1307+75.07	S.R. 20
	9.00		S 50°01'11.9" W	
KC60412	75.00	L	1307+75.07	S.R. 20
	166.57		N 40°00'40.0" W	
KC50245	75.00	L	1306+08.50	S.R. 20

REQD EASM'T = 1509.19 SF
REQD EASM'T = 0.035 ACRES

TOTAL EASM'T PARCEL 15 = 0.058 ACRES
TOTAL AREA PARCEL 15 = 10.875 ACRES
(1) ONE DRIVEWAY EASEMENT PAR 15 = 4161.32 SF

PARCEL 15B REQ'D EASM'T. FOR CONSTR. & MAINT. OF SLOPES KC615B2

PNT	OFFSET/ DIST		STATION/ BEARING	ALIGNMENT
KC60329	75.00	L	1301+80.80	S.R. 20
	9.00		N 50°02'06.2" E	
KC60312	84.00	L	1301+80.81	S.R. 20
	297.95		S 40°00'40.0" E	
KC60410	84.00	L	1304+78.75	S.R. 20
	9.00		S 49°53'15.5" W	
KC60411	75.00	L	1304+78.77	S.R. 20
	17.77		N 40°00'53.3" W	
KC50242	75.00	L	1304+61.00	S.R. 20
	5.00		N 49°59'20.0" E	
KC50232	80.00	L	1304+61.00	S.R. 20
	11.00		N 40°00'40.0" W	
KC50222	80.00	L	1304+50.00	S.R. 20
	5.00		S 49°59'20.0" W	
KC50224	75.00	L	1304+50.00	S.R. 20
	269.20		N 40°00'40.0" W	
KC60329	75.00	L	1301+80.80	S.R. 20

REQD EASM'T = 2626.64 SF
REQD EASM'T = 0.060 ACRES

TOTAL AREA PARCEL 15B = 1.423 ACRES
(1) ONE DRIVEWAY EASEMENT PARCEL 15B = 522.55 SF

PARCEL 19 REQ'D R/W KC519A1

PNT	OFFSET/ DIST		STATION/ BEARING	ALIGNMENT
KC50110	137.00	R	1303+34.00	S.R. 20
	45.00		N 49°59'20.0" E	
KC50044	92.00	R	1303+34.00	S.R. 20
	70.66		N 40°00'40.0" W	
KC50109	92.00	R	1302+63.34	S.R. 20
	17.00		N 49°40'41.4" E	
KC80004	75.00	R	1302+63.25	S.R. 20
	119.82		S 40°00'40.0" E	
KC80003	75.00	R	1303+83.07	S.R. 20
	62.00		S 50°09'50.7" W	
KC50428	137.00	R	1303+82.88	S.R. 20
	48.88		N 40°00'40.0" W	
KC50110	137.00	R	1303+34.00	S.R. 20

REQD R/W = 4238.41 SF
REQD R/W = 0.097 ACRES
REMAINDER = +/- 0.56 ACRES

PARCEL 19 REQ'D EASM'T. FOR CONSTR. & MAINTENANCE OF WALL KC619

PNT	OFFSET/ DIST		STATION/ BEARING	ALIGNMENT
KC50110	137.00	R	1303+34.00	S.R. 20
	8.00		N 40°00'40.0" W	
KC60303	137.00	R	1303+26.00	S.R. 20
	45.00		N 49°59'20.0" E	
KC60377	92.00	R	1303+26.00	S.R. 20
	8.00		S 40°00'40.0" E	
KC50044	92.00	R	1303+34.00	S.R. 20
	45.00		S 49°59'20.0" W	
KC50110	137.00	R	1303+34.00	S.R. 20

REQD EASM'T = 500.00 SF
REQD EASM'T = 0.008 ACRES

(1) ONE DRIVEWAY EASEMENT PARCEL 19 (448.7 SF

PARCEL 20 REQ'D R/W KC520

PNT	OFFSET/ DIST		STATION/ BEARING	ALIGNMENT
KC80003	75.00	R	1303+83.07	S.R. 20
	120.17		S 40°00'40.0" E	
KC80007	75.00	R	1305+03.24	S.R. 20
	13.50		S 50°06'31.1" W	
KC50111	88.50	R	1305+03.21	S.R. 20
	94.66		N 50°02'57.8" W	
KC50112	105.00	R	1304+10.00	S.R. 20
	36.24		S 77°58'06.1" W	
KC50152	137.00	R	1303+93.00	S.R. 20
	10.12		N 40°00'40.0" W	
KC50428	137.00	R	1303+82.88	S.R. 20
	62.00		N 50°09'50.7" E	
KC80003	75.00	R	1303+83.07	S.R. 20

REQD R/W = 3431.10 SF
REQD R/W = 0.079 ACRES
REMAINDER = +/- 0.58 ACRES

PARCEL 20 REQ'D EASM'T. FOR CONSTR. & MAINTENANCE OF SLOPES KC620

PNT	OFFSET/ DIST		STATION/ BEARING	ALIGNMENT
KC60367	163.00	R	1303+82.80	S.R. 20
	26.00		N 50°09'57.5" E	
KC50428	137.00	R	1303+82.88	S.R. 20
	10.12		S 40°00'40.0" E	
KC50152	137.00	R	1303+93.00	S.R. 20
	27.93		S 71°24'33.1" W	
KC60367	163.00	R	1303+82.80	S.R. 20

REQD EASM'T = 131.56 SF
REQD EASM'T = 0.003 ACRES

PARCEL 21 REQ'D R/W KC521

PNT	OFFSET/ DIST		STATION/ BEARING	ALIGNMENT
KC50378	80.00	R	1305+89.00	S.R. 20
	5.00		N 49°59'20" E	
KC50377	75.00	R	1305+89.00	S.R. 20
	11.00		S 40°00'40" E	
KC50355	75.00	R	1306+00.00	S.R. 20
	5.00		S 49°59'20" W	
KC50365	80.00	R	1306+00.00	S.R. 20
	11.00		N 40°00'40" W	
KC50378	80.00	R	1305+89.00	S.R. 20

REQD R/W = 55.00 SF
REQD R/W = 0.001 ACRES
REMAINDER = +/- 1.5 ACRES

PARCEL 21 REQ'D EASM'T. FOR CONSTR. & MAINTENANCE OF SLOPES KC621

PNT	OFFSET/ DIST		STATION/ BEARING	ALIGNMENT
KC50111	88.50	R	1305+03.21	SR 20
	13.50		N 50°06'31" E	
KC80007	75.00	R	1305+03.24	SR 20
	109.04		S 40°00'37" E	
KC50236	75.00	R	1306+12.28	SR 20
	7.01		S 52°40'56" W	
KC60024	82.00	R	1306+11.95	SR 20
	108.93		N 43°25'55" W	
KC50111	88.50	R	1305+03.21	SR 20

REQD EASM'T = 1115.46 SF
REQD EASM'T = 0.026 ACRES

PROPERTY AND EXISTING R/W LINE
REQUIRED R/W LINE
CONSTRUCTION LIMITS
EASEMENT FOR CONSTR & MAINTENANCE OF SLOPES
EASEMENT FOR CONSTR OF SLOPES
EASEMENT FOR CONSTR OF DRIVES

BEGIN LIMIT OF ACCESS.....BLA
END LIMIT OF ACCESS.....ELA
LIMIT OF ACCESS
REQ'D R/W & LIMIT OF ACCESS

PRECISION PLANNING, INC.
PLANNERS, ENGINEERS ARCHITECTS & SURVEYORS
400 PIKE BLVD, P O BOX 2210
LAWRENCEVILLE, GA 30046
(770) 339-8000

DATE	REVISIONS	DATE	REVISIONS
4-1-11	REV. PAR 21. TOTAL SHEETS.		
	REV. LABEL DATA TABLE KC619, KC620 & KC621.		
	ADDED R/W TABLE FOR PAR 21-KC521.		
	ADDED D/W AREA TO TABLE KC619.		
12-23-11	REV. R/W & EASM'T PAR 19 & 20.		
	ADD. DATA TABLES FOR PARCELS 15 & 15B.		

STATE OF GEORGIA
DEPARTMENT OF TRANSPORTATION

RIGHT OF WAY MAP

PROJECT NO: MSL00000400(430)
COUNTY: GWINNETT
LAND LOT NO:
LAND DISTRICT: 7
GMD
DATE 2-9-10 SH 12 OF 106

EXHIBIT B

GEORGIA DEPARTMENT OF TRANSPORTATION

QUITCLAIM DEED

Project: MSL00-0004-00(430)
P.I. No.: 0004430
County: GWINNETT

THIS INDENTURE, made this _____ day of _____, 20____, between **GWINNETT COUNTY, GEORGIA, a political subdivision of the State of Georgia,** party of the first Part, and the **DEPARTMENT OF TRANSPORTATION,** hereinafter referred to as the **DEPARTMENT.**

WITNESSETH: That the said party of the first part for and in consideration of the sum of ONE DOLLAR ($1.00), cash in hand paid, the receipt whereof is hereby acknowledged, has bargained, sold and does by these presents bargain, sell, remise, release, and forever QUITCLAIM to the **DEPARTMENT,** its heirs and assigns, all the right, title, interest, claim or demand which the said party of the first part has or may have had in and to that certain parcel of land described as follows:

SEE ATTACHED EXHIBITS "A" AND "B"

With all the rights, members and appurtenances to the said described premises in anywise appertaining or belonging.

TO HAVE AND TO HOLD these said described premises unto the said DEPARTMENT and its successors in office, so that neither the said party of the first part nor his heirs, nor any other person or persons claiming under the party of the first part shall at any time, claim or demand any right, title or interest to the aforesaid described premises or its appurtenances.

IN WITNESSETH WHEREOF, the said party of the first part has hereunto set his hand and affixed his seal the day and year first above written.

GWINNETT COUNTY, GEORGIA

Signed, Sealed and Delivered
this ___ day of _____,
20____, in the presence of:

By: _____ (L.S.)

Title: _____

_____
Witness

By: _____ (L.S.)

Title: _____

_____
Notary Public

Parcel No. **102**

R/W 1548A

Rev. 08-01-2010

EXHIBIT A

LEGAL DESCRIPTION

PROJECT NUMBER: Gwinnett County Department of Transportation Project Number F-0019-01

PARCEL NUMBER: 102

RECORD OWNER (S): JOAN B. SLAYTER

REQUIRED RIGHT OF WAY

All that tract or parcel of land lying and being in Land Lots 307 and 321 of the 7th District of Gwinnett County, Georgia, and being more particularly described as follows:

BEGINNING at point KC50172, said point being 74.00 feet right of S.R. 20 Construction Centerline Station 1396+13.48; thence N 2° 19' 15.6" E a distance of 28.61 feet to point KC70503, said point being 45.41 feet right of S.R. 20 Construction Centerline Station 1396+12.63; thence S 88° 05' 24.1" E a distance of 110.38 feet to point KC70506, said point being 41.32 feet right of S.R. 20 Construction Centerline Station 1397+22.93; thence S 0° 50' 57.6" E a distance of 51.19 feet to point KC50215, said point being 28.21 feet left of Arbor View Way Construction Centerline Station 139+08.40; thence N 49° 29' 19.8" W a distance of 30.83 feet to point KC50171, said point being 74.00 feet right of S.R. 20 Construction Centerline Station 1397+02.50; thence N 85° 58' 08.1" W a distance of 89.02 feet back to the POINT OF BEGINNING.

Said required Right of Way for Parcel 102 containing a total of 0.083 acres.

EXHIBIT A

REQUIRED PERMANENT EASEMENT FOR CONSTRUCTION AND MAINTENANCE OF SLOPES

All that tract or parcel of land lying and being in Land Lots 307 and 321 of the 7th District of Gwinnett County, Georgia, and being more particularly described as follows:

BEGINNING at point KC60324, said point being 97.42 feet right of S.R. 20 Construction Centerline Station 1396+14.18; thence N 2° 19' 15.6" E a distance of 23.43 feet to point KC50172, said point being 74.00 feet right of S.R. 20 Construction Centerline Station 1396+13.48; thence S 85° 58' 08.1" E a distance of 89.02 feet to point KC50171, said point being 74.00 feet right of S.R. 20 Construction Centerline Station 1397+02.50; thence S 49° 29' 19.8" E a distance of 30.83 feet to point KC50215, said point being 28.21 feet left of Arbor View Way Construction Centerline Station 139+08.40; thence S 0° 50' 57.6" E a distance of 23.44 feet to point KC60166, said point being 26.86 feet left of Arbor View Way Construction Centerline Station 138+85.00; thence N 55° 27' 34.3" W a distance of 52.56 feet to point KC60165, said point being 89.00 feet right of S.R. 20 Construction Centerline Station 1396+84.00; thence S 87° 09' 29.0" W a distance of 70.33 feet back to the POINT OF BEGINNING.

Said required Permanent Easement for Construction and Maintenance of Slopes for Parcel 102 containing a total of 0.054 acres.

All according to the attached plans for Gwinnett County Department of Transportation, titled S.R. 20/ Cumming Hwy. East of Burnette Trail to Peachtree Industrial Boulevard, Sheet Nos. 49, 50 and 51 as drawn by Precision Planning, Inc, dated February 9, 2010, as revised: Sheet Nos. 49 and 50 on March 9, 2012 and Sheet No. 51 on February 8, 2012, and being shown as Parcel No. 102, which plans are incorporated herein by reference and made a part of this description, as acquired by a petition for condemnation filed by Gwinnett County on October 8, 2012 and designated as Civil Action File No. 12A-08631-9 in the Superior Court of Gwinnett County.


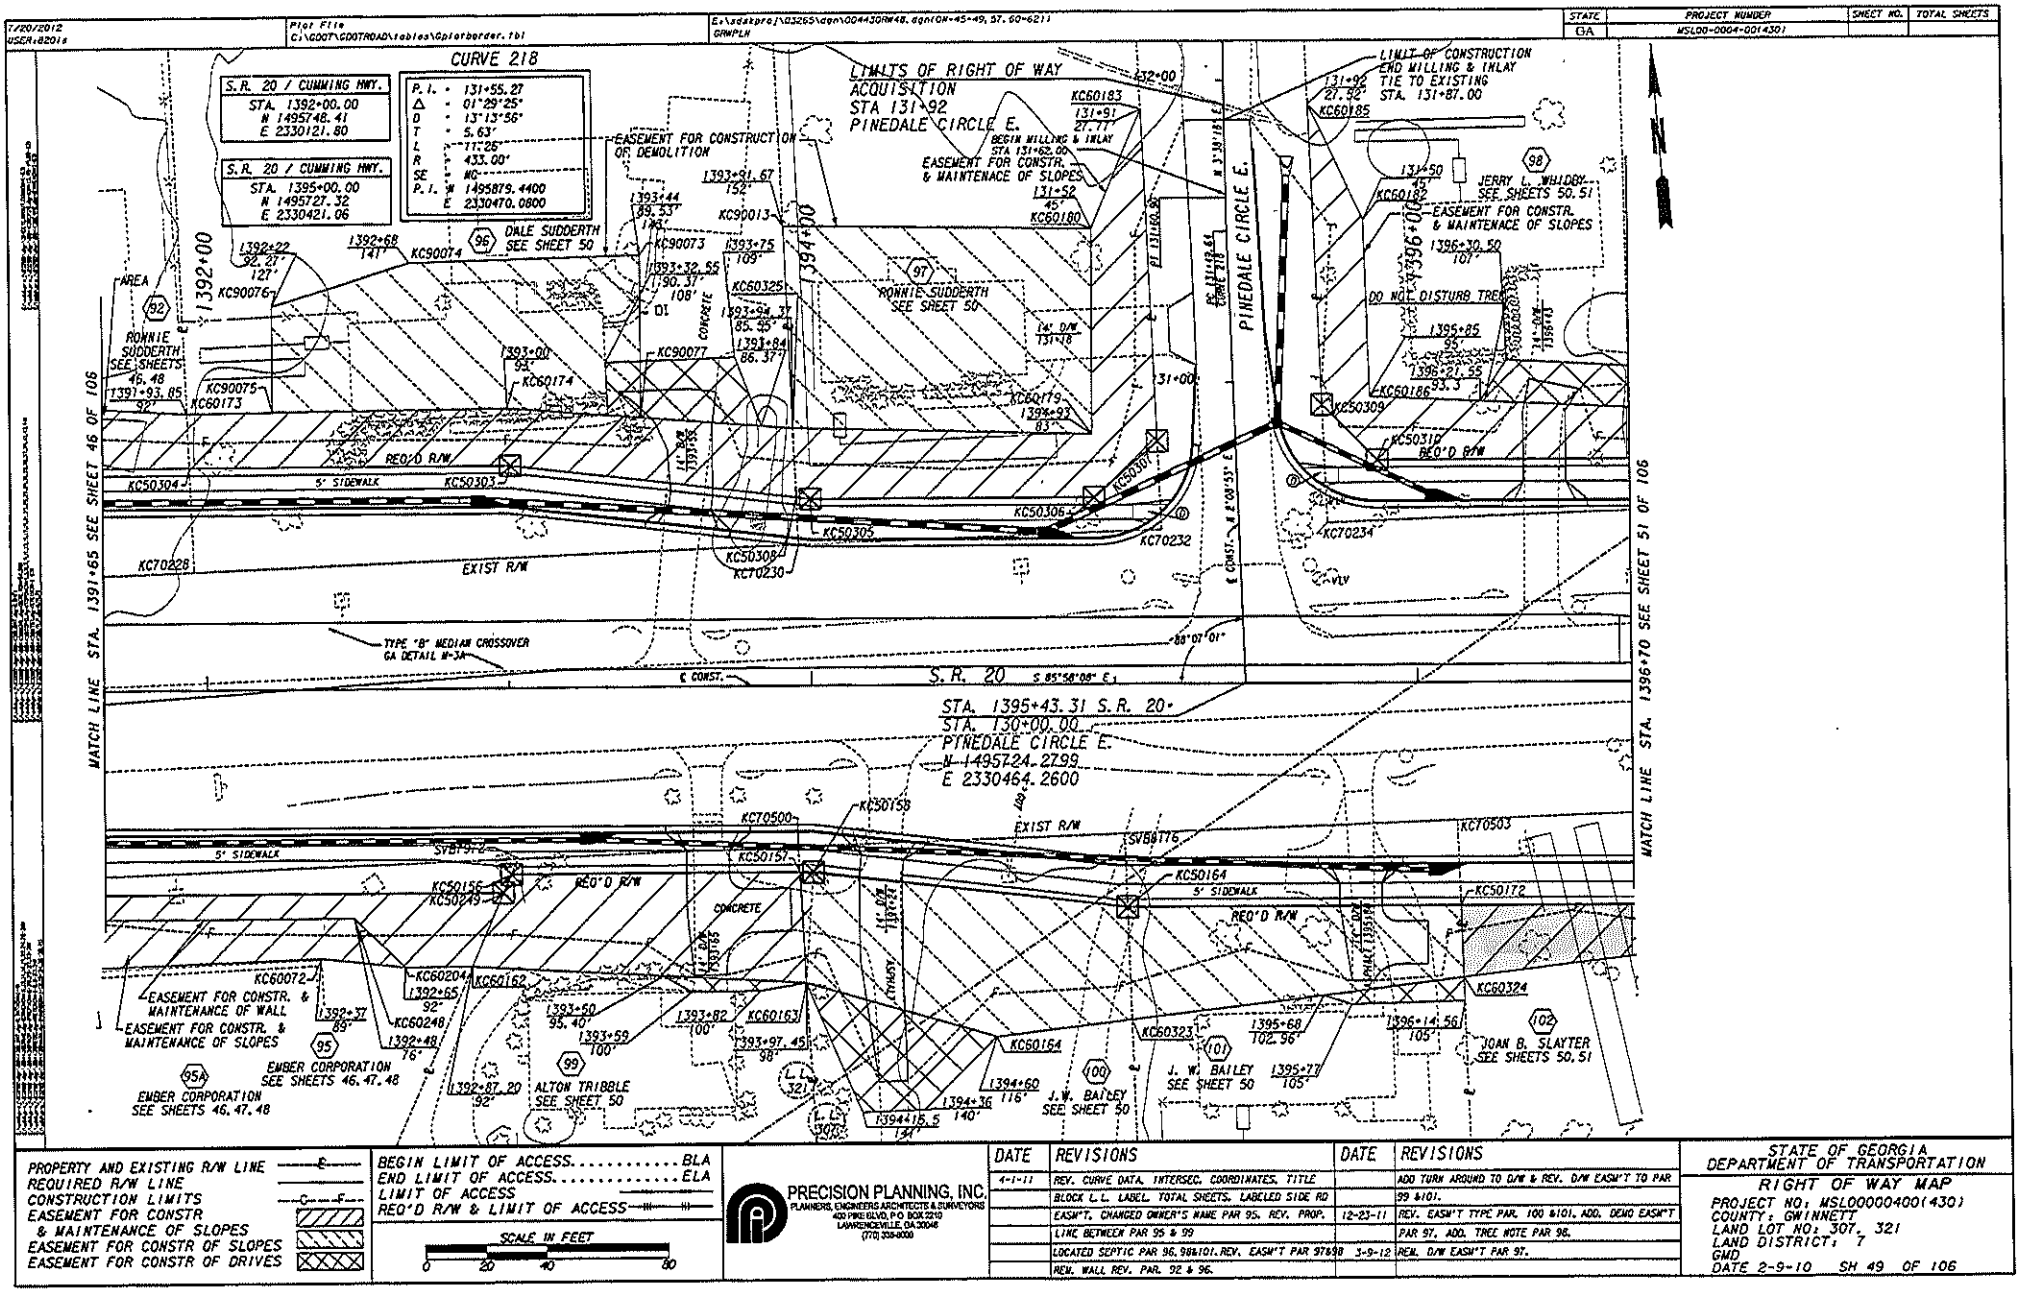

CURVE 218
P.I. = 131+55.27
Δ = 01°29'25"
D = 13°13'56"
T = 5.63'
L = 11.25'
R = 433.00'
SE = NC
P.I. N 1495879.4400
E 2330470.0800
S.R. 20 / CUMMING HWY.
STA. 1392+00.00
N 1495748.41
E 2330121.80
S.R. 20 / CUMMING HWY.
STA. 1395+00.00
N 1495727.32
E 2330421.06
EASEMENT FOR CONSTRUCTION OR DEMOLITION
LIMITS OF RIGHT OF WAY ACQUISITION STA 131+92 PINEDALE CIRCLE E.
EASEMENT FOR CONSTR. & MAINTENACE OF SLOPES
BEGIN MILLING & INLAY STA 131+62.00
LIMIT OF CONSTRUCTION END MILLING & INLAY TIE TO EXISTING STA. 131+87.00
DALE SUDDERTH SEE SHEET 50
RONNIE SUDDERTH SEE SHEETS 46, 48
JERRY L. WHIDBY SEE SHEETS 50, 51
DO NOT DISTURB TREE
REQ'D R/W
EXIST R/W
5' SIDEWALK
CONCRETE
TYPE "B" MEDIAN CROSSOVER GA DETAIL M-3A
℄ CONST.
S. R. 20
S 85°56'06" E
STA. 1395+43.31 S.R. 20
STA. 130+00.00 PINEDALE CIRCLE E.
N 1495724.2799
E 2330464.2600
PINEDALE CIRCLE E.
MATCH LINE STA. 1391+65 SEE SHEET 46 OF 106
MATCH LINE STA. 1396+70 SEE SHEET 51 OF 106
EASEMENT FOR CONSTR. & MAINTENANCE OF WALL
EASEMENT FOR CONSTR. & MAINTENANCE OF SLOPES
EMBER CORPORATION SEE SHEETS 46, 47, 48
ALTON TRIBBLE SEE SHEET 50
J. W. BAILEY SEE SHEET 50
JOAN B. SLAYTER SEE SHEETS 50, 51
PROPERTY AND EXISTING R/W LINE
REQUIRED R/W LINE
CONSTRUCTION LIMITS
EASEMENT FOR CONSTR & MAINTENACE OF SLOPES
EASEMENT FOR CONSTR OF SLOPES
EASEMENT FOR CONSTR OF DRIVES
BEGIN LIMIT OF ACCESS ..... BLA
END LIMIT OF ACCESS ..... ELA
LIMIT OF ACCESS
REQ'D R/W & LIMIT OF ACCESS
SCALE IN FEET
0 20 40 80
PRECISION PLANNING, INC.
PLANNERS, ENGINEERS, ARCHITECTS & SURVEYORS
400 PIKE BLVD. P.O. BOX 2210
LAWRENCEVILLE, GA 30046
(770) 339-0009
DATE REVISIONS
4-1-11 REV. CURVE DATA, INTERSEC. COORDINATES, TITLE
BLOCK L.L. LABEL, TOTAL SHEETS, LABELED SIDE RD
EASM'T, CHANGED OWNER'S NAME PAR 95, REV. PROP.
LINE BETWEEN PAR 95 & 99
LOCATED SEPTIC PAR 96, 98&101. REV. EASM'T PAR 97&98
REM. WALL REV. PAR. 92 & 96.
DATE REVISIONS
ADD TURN AROUND TO D/W & REV. D/W EASM'T TO PAR 99 &101.
12-23-11 REV. EASM'T TYPE PAR. 100 &101, ADD. DEMO EASM'T
PAR 97, ADD. TREE NOTE PAR 98.
3-9-12 REM. D/W EASM'T PAR 97.
STATE OF GEORGIA
DEPARTMENT OF TRANSPORTATION
RIGHT OF WAY MAP
PROJECT NO: MSL0000400(430)
COUNTY: GWINNETT
LAND LOT NO: 307, 321
LAND DISTRICT: 7
GMD
DATE 2-9-10 SH 49 OF 106

EXHIBIT B

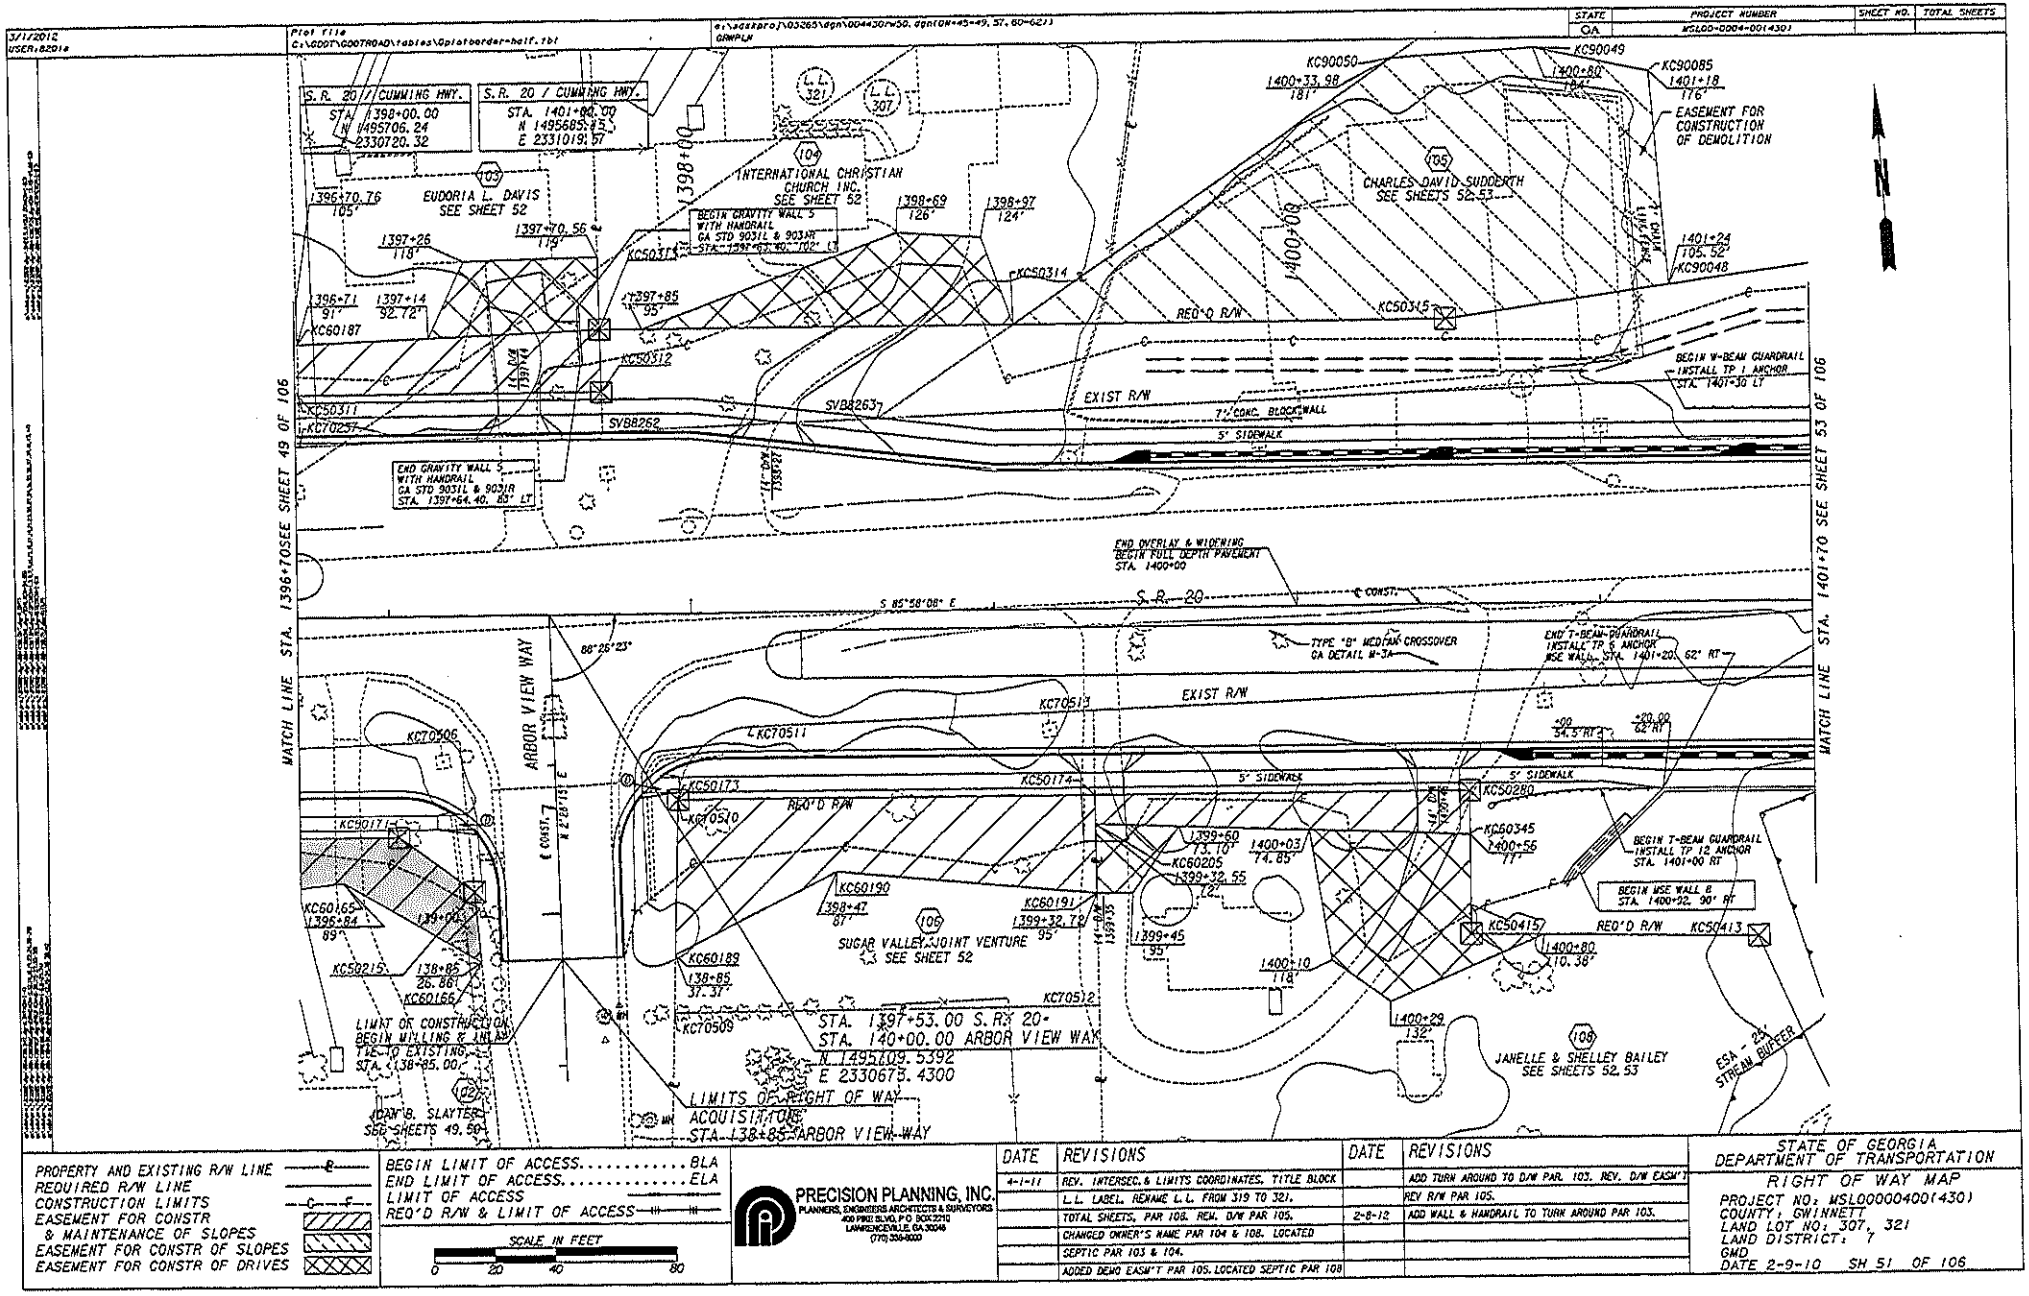

PROPERTY AND EXISTING R/W LINE
REQUIRED R/W LINE
CONSTRUCTION LIMITS
EASEMENT FOR CONSTR & MAINTENANCE OF SLOPES
EASEMENT FOR CONSTR OF SLOPES
EASEMENT FOR CONSTR OF DRIVES

BEGIN LIMIT OF ACCESS ..... BLA
END LIMIT OF ACCESS ..... ELA
LIMIT OF ACCESS
REQ'D R/W & LIMIT OF ACCESS

PRECISION PLANNING, INC.
PLANNERS, ENGINEERS ARCHITECTS & SURVEYORS
400 PIKE BLVD. P.O. BOX 3210
LAWRENCEVILLE, GA 30246
(770) 339-8000

DATE	REVISIONS	DATE	REVISIONS
4-1-11	REV. INTERSEC. & LIMITS COORDINATES. TITLE BLOCK		ADD TURN AROUND TO D/W PAR. 103. REV. D/W EASM'T
	L.L. LABEL. RENAME L.L. FROM 319 TO 321.		REV R/W PAR 105.
	TOTAL SHEETS, PAR 108. REM. D/W PAR 105.	2-8-12	ADD WALL & HANDRAIL TO TURN AROUND PAR 103.
	CHANGED OWNER'S NAME PAR 104 & 108. LOCATED		
	SEPTIC PAR 103 & 104.		
	ADDED DEMO EASM'T PAR 105. LOCATED SEPTIC PAR 108		

STATE OF GEORGIA
DEPARTMENT OF TRANSPORTATION
RIGHT OF WAY MAP
PROJECT NO: MSL0000040(430)
COUNTY: GWINNETT
LAND LOT NO: 307, 321
LAND DISTRICT: 7
GMD
DATE 2-9-10 SH 51 OF 106

EXHIBIT B

7/20/2012	Plot File	E:\sdotproj\03205\dgn\00443DR#49, dgn\GM-45-49, 60-621	STATE	PROJECT NUMBER	SHEET NO.	TOTAL SHEETS
USER:82015	C:\GDOT\GDOTROAD\tables\Gplotborder.tbl	GMPLM	GA	MSL00-0004-00(430)		

PARCEL 96 REQ'D R/W KC596

PNT	OFFSET/ DIST		STATION/ BEARING	ALIGNMENT
KC70228	39.23	L	1391+96.00	S.R. 20
	34.80		N 1°41'59.9" E	
KC50304	74.00	L	1391+94.58	S.R. 20
	106.42		S 85°58'08.1" E	
KC50303	74.00	L	1393+01.00	S.R. 20
	95.00		S 79°03'27.6" E	
KC50308	62.57	L	1393+95.31	S.R. 20
	15.95		S 1°41'59.2" W	
KC70230	46.64	L	1393+95.96	S.R. 20
	200.10		N 88°05'25.3" W	
KC70228	39.23	L	1391+96.00	S.R. 20

REQD R/W = 5685.49 SF
REQD R/W = 0.131 ACRES
REMAINDER = +/- 0.78 ACRES

PARCEL 96 REQ'D EASM'T. FOR CONSTR. & MAINTENANCE OF SLOPES KC696

PNT	OFFSET/ DIST		STATION/ BEARING	ALIGNMENT
KC50304	74.00	L	1391+94.58	S.R. 20
	18.01		N 1°41'59.9" E	
KC60173	92.00	L	1391+93.85	S.R. 20
	106.16		S 86°30'31.1" E	
KC60174	93.00	L	1393+00.00	S.R. 20
	94.67		S 81°27'30.0" E	
KC50325	85.56	L	1393+94.37	S.R. 20
	23.01		S 1°41'59.2" W	
KC50308	62.57	L	1393+95.31	S.R. 20
	95.00		N 79°03'27.6" W	
KC50303	74.00	L	1393+01.00	S.R. 20
	106.42		N 85°58'08.1" W	
KC50304	74.00	L	1391+94.58	S.R. 20

REQD EASM'T = 3938.13 SF
(1) ONE DRIVEWAY EASEMENT PARCEL 96
938.76 SF

PARCEL 96 REQ'D EASM'T. FOR CONSTR. OF DEMOLITION KC996

PNT	OFFSET/ DIST		STATION/ BEARING	ALIGNMENT
KC90075	92.27	L	1392+22.00	S.R. 20
	34.73		N 4°01'51.9" E	
KC90076	127.00	L	1392+22.00	S.R. 20
	48.08		N 77°06'12.9" E	
KC90074	141.00	L	1392+68.00	S.R. 20
	76.03		S 87°28'34.8" E	
KC90073	143.00	L	1393+44.00	S.R. 20
	53.47		S 4°01'51.9" W	
KC90077	89.53	L	1393+44.00	S.R. 20
	44.14		N 81°27'30.0" W	
KC60174	93.00	L	1393+00.00	S.R. 20
	78.00		N 86°30'31.1" W	
KC90075	92.27	L	1392+22.00	S.R. 20

REQD EASM'T = 575.02 SF
REQD EASM'T = 0.131 ACRES

PARCEL 97 REQ'D R/W KC597

PNT	OFFSET/ DIST		STATION/ BEARING	ALIGNMENT
KC70230	46.64	L	1393+95.96	SR 20
	16.39		N 1°41'59.2" E	
KC50308	63.01	L	1393+95.29	SR 20
	4.82		S 73°50'51.6" E	
KC50305	62.00	L	1394+00.00	SR 20
	93.62		S 85°58'08.1" E	
KC50306	62.00	L	1394+93.62	SR 20
	28.06		N 52°39'53.4" E	
KC50307	25.97	L	130+81.44	PINEDALE CIRCLE (EAST).
	29.49		S 1°41'59.5" W	
KC70232	51.08	L	1395+15.88	SR 20
	120.00		N 88°05'25.0" W	
KC70230	46.64	L	1393+95.96	SR 20

REQD R/W = 1783.17 SF
REQD R/W = 0.041 ACRES
REMAINDER = +/- 0.51 ACRES

PARCEL 97 REQ'D EASM'T. FOR CONSTR. & MAINTENANCE OF SLOPES KC697

PNT	OFFSET/ DIST		STATION/ BEARING	ALIGNMENT
KC50308	62.57	L	1393+95.31	S.R. 20
	25.01		N 1°41'59.2" E	
KC60325	85.56	L	1393+94.37	S.R. 20
	98.66		S 84°29'05.6" E	
KC60179	83.00	L	1394+93.00	S.R. 20
	67.69		N 4°19'01.0" E	
KC60180	45.00	L	131+52.00	PINEDALE CIRCLE (EAST).
	43.44		N 26°51'32.1" E	
KC60183	27.77	L	131+91.00	PINEDALE CIRCLE (EAST).
	110.27		S 1°41'59.5" W	
KC50307	25.97	L	130+81.44	PINEDALE CIRCLE (EAST).
	28.06		S 52°39'53.4" W	
KC50306	62.00	L	1394+93.62	S.R. 20
	93.62		N 85°58'08.1" W	
KC50305	62.00	L	1394+00.00	S.R. 20
	4.72		N 79°03'27.6" W	
KC50308	62.57	L	1393+95.31	S.R. 20

REQD EASM'T = 4170.26 SF
REQD EASM'T = 0.096 ACRES

PARCEL 97 REQ'D EASM'T. FOR CONSTR. OF DEMOLITION KC997

PNT	OFFSET/ DIST		STATION/ BEARING	ALIGNMENT
KC50325	85.56	L	1393+94.37	S.R. 20
	66.50		N 1°41'58.8" E	
KC90013	152.00	L	1393+91.67	S.R. 20
	101.68		S 85°13'40.5" E	
KC60180	45.00	L	131+52.00	PINEDALE CIRCLE (EAST).
	67.69		S 4°19'01.0" W	
KC60179	83.00	L	1394+93.00	S.R. 20
	98.66		N 84°29'05.6" W	
KC60325	85.56	L	1393+94.37	S.R. 20

REQD EASM'T = 6714.07 SF
REQD EASM'T = 0.154 ACRES

PARCEL 98 REQ'D R/W KC598

PNT	OFFSET/ DIST		STATION/ BEARING	ALIGNMENT
KC70234	53.11	L	1395+70.62	SR 20
	39.32		N 1°54'37.5" E	
KC50309	28.88	R	130+91.50	PINEDALE CIRCLE (EAST).
	25.83		S 40°32'50.4" E	
KC50310	74.00	L	1395+87.30	SR 20
	83.98		S 85°58'08.1" E	
KC50311	74.00	L	1396+71.28	SR 20
	17.16		S 3°04'38.4" W	
KC70237	56.84	L	1396+71.56	SR 20
	101.01		N 88°05'25.3" W	
KC70234	53.11	L	1395+70.62	SR 20

REQD R/W = 2086.54 SF
REQD R/W = 0.048 ACRES
REMAINDER = +/- 0.42 ACRES

PARCEL 98 REQ'D EASM'T. FOR CONSTR. & MAINTENANCE OF SLOPES KC698

PNT	OFFSET/ DIST		STATION/ BEARING	ALIGNMENT
KC50309	28.88	R	130+91.50	PINEDALE CIRCLE (EAST).
	99.77		N 1°54'37.5" E	
KC60185	27.52	R	131+92.00	PINEDALE CIRCLE (EAST).
	44.50		S 19°39'45" E	
KC60182	45.00	R	131+50.00	PINEDALE CIRCLE (EAST).
	56.38		S 2°21'41" W	
KC60186	44.79	R	130+93.58	PINEDALE CIRCLE (EAST).
	86.09		S 83°18'21" E	
KC60187	91.00	L	1396+71.00	S.R. 20
	17.00		S 3°04'38" W	
KC50311	74.00	L	1396+71.28	S.R. 20
	83.98		N 85°58'08" W	
KC50310	74.00	L	1395+87.30	S.R. 20
	25.83		N 40°32'50" W	
KC50309	28.88	R	130+91.50	PINEDALE CIRCLE (EAST).

REQD EASM'T = 3045.81 SF
REQD EASM'T = 0.070 ACRES
(1) ONE DRIVEWAY EASEMENT PARCEL 98
625.48 SF

PARCEL 99 REQ'D R/W KC599

PNT	OFFSET/ DIST		STATION/ BEARING	ALIGNMENT
KC50156	62.00	R	1393+00.26	S.R. 20
	5.75		N 27°33'18" E	
SVB7972	56.73	R	1393+02.55	S.R. 20
	92.48		S 87°59'12" E	
KC70500	53.47	R	1393+94.98	S.R. 20
	8.54		S 0°51'07" W	
KC50157	62.00	R	1393+95.45	S.R. 20
	95.19		N 85°58'08" W	
KC50156	62.00	R	1393+00.26	S.R. 20

REQD R/W = 645.90 SF
REQD R/W = 0.015 ACRES
REMAINDER = +/- 0.98 ACRES

PARCEL 99 REQ'D EASM'T. FOR CONSTR. & MAINTENANCE OF SLOPES KC699

PNT	OFFSET/ DIST		STATION/ BEARING	ALIGNMENT
KC50162	92.00	R	1392+87.20	S.R. 20
	32.72		N 27°33'18" E	
KC50156	62.00	R	1393+00.26	S.R. 20
	95.19		S 85°58'08" E	
KC50157	62.00	R	1393+95.45	S.R. 20
	36.06		S 0°51'07" W	
KC60163	98.00	R	1393+97.45	S.R. 20
	110.41		N 82°51'14" W	
KC60162	92.00	R	1392+87.20	S.R. 20

REQD EASM'T = 3405.36 SF
REQD EASM'T = 0.078 ACRES

(1) ONE DRIVEWAY EASEMENT PARCEL 99
139.92 SF

PARCEL 100 REQ'D R/W KC5100

PNT	OFFSET/ DIST		STATION/ BEARING	ALIGNMENT
KC50157	62.00	R	1393+95.45	SR 20
	8.54		N 0°51'06.7" E	
KC70500	53.47	R	1393+94.98	SR 20
	107.80		S 87°45'34.1" E	
SVB8176	50.10	R	1395+02.72	SR 20
	23.91		S 2°10'54.2" W	
KC50164	74.00	R	1395+03.49	SR 20
	104.19		N 79°21'17.8" W	
KC50158	62.00	R	1394+00.00	SR 20
	4.55		N 85°58'08.1" W	
KC50157	62.00	R	1393+95.45	SR 20

REQD R/W = 1719.36 SF
REQD R/W = 0.039 ACRES
REMAINDER = +/- 4.8 ACRES

PARCEL 100 REQ'D TEMP. EASM'T. KC6100

PNT	OFFSET/ DIST		STATION/ BEARING	ALIGNMENT
KC60163	98.00	R	1393+97.45	SR 20
	36.06		N 0°51'06.7" E	
KC50157	62.00	R	1393+95.45	SR 20
	4.55		S 85°58'08.1" E	
KC50158	62.00	R	1394+00.00	SR 20
	104.19		S 79°21'17.8" E	
KC50164	74.00	R	1395+03.49	SR 20
	36.63		S 2°10'54.2" W	
KC60323	110.62	R	1395+04.67	SR 20
	45.00		S 87°09'29.0" W	
KC60164	116.00	R	1394+60.00	SR 20
	68.09		N 69°54'53.1" W	
KC60163	98.00	R	1393+97.45	SR 20

REQD EASM'T = 4486.13 SF
REQD EASM'T = 0.103 ACRES

(1) ONE DRIVEWAY EASEMENT PARCEL 100
1417.51 SF

PARCEL 101 REQ'D R/W KC5101

PNT	OFFSET/ DIST		STATION/ BEARING	ALIGNMENT
KC50164	74.00	R	1395+03.49	SR 20
	23.91		N 2°10'54.2" E	
SVB8176	50.10	R	1395+02.72	SR 20
	110.01		S 88°24'55.5" E	
KC70503	45.41	R	1396+12.63	SR 20
	28.61		S 2°19'15.6" W	
KC50172	74.00	R	1396+13.48	SR 20
	109.99		N 85°58'08.1" W	
KC50164	74.00	R	1395+03.49	SR 20

REQD R/W = 2887.46 SF
REQD R/W = 0.066 ACRES
REMAINDER = +/- 0.25 ACRES

PARCEL 101 REQ'D TEMP. EASM'T. KC6101

PNT	OFFSET/ DIST		STATION/ BEARING	ALIGNMENT
KC60323	110.62	R	1395+04.67	SR 20
	36.63		N 2°10'54.2" E	
KC50164	74.00	R	1395+03.49	SR 20
	109.99		S 85°58'08.1" E	
KC50172	74.00	R	1396+13.48	SR 20
	23.43		S 2°19'15.6" W	
KC60324	97.42	R	1396+14.18	SR 20
	110.30		S 87°09'29.0" W	
KC60323	110.62	R	1395+04.67	SR 20

REQD EASM'T = 3300.28 SF
REQD EASM'T = 0.076 ACRES

(1) ONE DRIVEWAY EASEMENT PARCEL 101
234.23 SF

PARCEL 102 REQ'D R/W KC5102

PNT	OFFSET/ DIST		STATION/ BEARING	ALIGNMENT
KC50172	74.00	R	1396+13.48	SR 20
	28.61		N 2°19'15.6" E	
KC70503	45.41	R	1396+12.63	SR 20
	110.38		S 88°05'24.1" E	
KC70506	41.32	R	1397+22.93	SR 20
	51.19		S 0°50'57.6" E	
KC50215	28.21	L	139+08.40	ARBOR VIEW WAY.
	30.83		N 49°29'19.8" W	
KC50171	74.00	R	1397+02.50	SR 20
	89.02		N 85°58'08.1" W	
KC50172	74.00	R	1396+13.48	SR 20

REQD R/W = 3625.53 SF
REQD R/W = 0.083 ACRES
REMAINDER = +/- 0.50 ACRES

PARCEL 102 REQ'D EASM'T. FOR CONSTR. & MAINTENANCE OF SLOPES KC6102

PNT	OFFSET/ DIST		STATION/ BEARING	ALIGNMENT
KC60324	97.42	R	1396+14.18	SR 20
	23.43		N 2°19'15.6" E	
KC50172	74.00	R	1396+13.48	SR 20
	89.02		S 85°58'08.1" E	
KC50171	74.00	R	1397+02.50	SR 20
	30.83		S 49°29'19.8" E	
KC50215	28.21	L	139+08.40	ARBOR VIEW WAY.
	23.44		S 0°50'57.6" E	
KC60166	26.86	L	138+85.00	ARBOR VIEW WAY.
	52.56		N 55°27'34.3" W	
KC60165	89.00	R	1396+84.00	SR 20
	70.33		S 87°09'29.0" W	
KC60324	97.42	R	1396+14.18	SR 20

REQD EASM'T = 2345.70 SF
REQD EASM'T = 0.054 ACRES

PROPERTY AND EXISTING R/W LINE ——C——
REQUIRED R/W LINE ——
CONSTRUCTION LIMITS ——C—— F——
EASEMENT FOR CONSTR & MAINTENANCE OF SLOPES
EASEMENT FOR CONSTR OF SLOPES
EASEMENT FOR CONSTR OF DRIVES

BEGIN LIMIT OF ACCESS.....BLA
END LIMIT OF ACCESS.....ELA
LIMIT OF ACCESS
REQ'D R/W & LIMIT OF ACCESS ——H——

PRECISION PLANNING, INC.
PLANNERS, ENGINEERS ARCHITECTS & SURVEYORS
400 PIKE BLVD, P O BOX 2210
LAWRENCEVILLE, GA 30046
(770) 338-8000

DATE	REVISIONS	DATE	REVISIONS
4-1-11	REV. TOTAL SHEETS. KC697, KC698, PAR 99.		ADD. DEMO EASM'T KC997-PAR 97.
	REV. LABEL DATA TABLES KC696, KC699, KC6100, KC6101 & KC6102. REV. D/W AREAS PAR 99 & 101	3-9-12	REM. D/W AREA FROM DATA TABLE KC697 PAR 97
	ADDED D/W AREA TO TABLES KC696, KC697, KC698, KC699		
	KC6100 & KC6101. REV. PAR 96.		
12-23-11	REV. LABEL DATA TABLES KC6100 & KC6101.		

STATE OF GEORGIA
DEPARTMENT OF TRANSPORTATION
RIGHT OF WAY MAP
PROJECT NO: MSL00000400(430)
COUNTY: GWINNETT
LAND LOT NO:
LAND DISTRICT: 7
GMD
DATE 2-9-10 SH 50 OF 106

EXHIBIT B

GEORGIA DEPARTMENT OF TRANSPORTATION

QUITCLAIM DEED

Project: MSL00-0004-00(430)
P.I. No.: 0004430
County: GWINNETT

THIS INDENTURE, made this _____ day of _____, 20____, between **GWINNETT COUNTY, GEORGIA, a political subdivision of the State of Georgia,** party of the first Part, and the **DEPARTMENT OF TRANSPORTATION,** hereinafter referred to as the **DEPARTMENT.**

WITNESSETH: That the said party of the first part for and in consideration of the sum of ONE DOLLAR ($1.00), cash in hand paid, the receipt whereof is hereby acknowledged, has bargained, sold and does by these presents bargain, sell, remise, release, and forever QUITCLAIM to the **DEPARTMENT,** its heirs and assigns, all the right, title, interest, claim or demand which the said party of the first part has or may have had in and to that certain parcel of land described as follows:

SEE ATTACHED EXHIBITS "A" AND "B"

With all the rights, members and appurtenances to the said described premises in anywise appertaining or belonging.

TO HAVE AND TO HOLD these said described premises unto the said DEPARTMENT and its successors in office, so that neither the said party of the first part nor his heirs, nor any other person or persons claiming under the party of the first part shall at any time, claim or demand any right, title or interest to the aforesaid described premises or its appurtenances.

IN WITNESSETH WHEREOF, the said party of the first part has hereunto set his hand and affixed his seal the day and year first above written.

GWINNETT COUNTY, GEORGIA

Signed, Sealed and Delivered
this ___ day of _____,
20____, in the presence of:

By: _____ (L.S.)

Title: _____

_____
Witness

By: _____ (L.S.)

Title: _____

_____
Notary Public

Parcel No. **142A**

R/W 1548A

Rev. 08-01-2010

EXHIBIT A

LEGAL DESCRIPTION

PROJECT NUMBER: Gwinnett County Department of Transportation Project Number F-0019-01

PARCEL NUMBER: 142A

RECORD OWNER (S): MKJ LEE, LLC

REQUIRED RIGHT OF WAY

All that tract or parcel of land lying and being in Land Lot 306 of the 7th District of Gwinnett County, Georgia, and being more particularly described as follows:

BEGINNING at point KC70565, said point being 17.26 feet right of S.R. 20 Construction Centerline Station 1439+59.80; thence along the arc of a curve an arc distance of 166.064 feet (said curve having a radius of 1531.860 feet and being subtended by a chord having a length of 165.983 feet on a bearing of S 85° 21' 46.0" E) to point KC70760, said point being 13.22 feet right of S.R. 20 Construction Centerline Station 1441+27.21; thence along the arc of a curve an arc distance of 207.167 feet (said curve having a radius of 1484.060 feet and being subtended by a chord having a length of 206.999 feet on a bearing of S 77° 13' 49.5" E) to point KC10439, said point being 15.95 feet right of S.R. 20 Construction Centerline Station 1443+36.00; thence S 11° 37' 19.7" W a distance of 59.18 feet to point KC70562, said point being 75.00 feet right of S.R. 20 Construction Centerline Station 1443+40.00; thence along the arc of a curve an arc distance of 73.791 feet (said curve having a radius of 1776.958 feet and being subtended by a chord having a length of 73.786 feet on a bearing of N 75° 45' 29.6" W) to point KC50155, said point being 75.00 feet right of S.R. 20 Construction Centerline Station 1442+63.00; thence N 55° 46' 17.1" W a distance of 8.24 feet to point KC50264, said point being 1,035.47 feet left of Hillcrest Drive Construction Centerline Station 174+41.51; thence along the arc of a curve an arc distance of 167.040 feet (said curve having a radius of 1728.000 feet and being subtended by a chord having a length of 166.975 feet on a bearing of N 80° 00' 33.0" W) to point KC50318, said point being 72.00 feet right of S.R. 20 Construction Centerline Station 1440+81.00; thence S 40°

EXHIBIT A

01' 10.9" W a distance of 62.05 feet to point KC50319, said point being 40.00 feet right of West Broad Street Construction Centerline Station 200+15.00; thence S 28° 40' 43.7" E a distance of 73.26 feet to point KC70652, said point being 40.08 feet right of West Broad Street Construction Centerline Station 199+41.74; thence S 28° 34' 16.4" E a distance of 104.95 feet to point KC70563, said point being 40.00 feet right of West Broad Street Construction Centerline Station 198+36.79; thence S 18° 53' 32.8" W a distance of 28.71 feet to point KC50341, said point being 18.61 feet right of West Broad Street Construction Centerline Station 198+18.00; thence along the arc of a curve an arc distance of 0.288 feet (said curve having a radius of 1306.070 feet and being subtended by a chord having a length of 0.288 feet on a bearing of N 28° 30' 38.1" W) to point KC70764, said point being 18.61 feet right of West Broad Street Construction Centerline Station 198+18.28; thence N 28° 36' 21.0" W a distance of 157.31 feet to point KC70763, said point being 18.52 feet right of West Broad Street Construction Centerline Station 199+75.37; thence N 28° 02' 29.0" W a distance of 48.34 feet to point KC70762, said point being 19.00 feet right of West Broad Street Construction Centerline Station 200+23.70; thence along the arc of a curve an arc distance of 100.830 feet (said curve having a radius of 782.860 feet and being subtended by a chord having a length of 100.760 feet on a bearing of N 24° 34' 26.0" W) to point KC70761, said point being 20.82 feet right of West Broad Street Construction Centerline Station 201+27.89; thence along the arc of a curve an arc distance of 25.072 feet (said curve having a radius of 654.720 feet and being subtended by a chord having a length of 25.070 feet on a bearing of N 19° 08' 25.0" W) back to the POINT OF BEGINNING.

Said required Right of Way for Parcel 142A containing a total of 0.643 acres.

REQUIRED PERMANENT EASEMENT FOR CONSTRUCTION AND MAINTENANCE OF SLOPES
AREA 1

All that tract or parcel of land lying and being in Land Lot 306 of the 7th District of Gwinnett County, Georgia, and being more particularly described as follows:

BEGINNING at point KC60417, said point being 77.00 feet right of S.R. 20 Construction Centerline Station 1440+77.63; thence N 40° 01' 10.9" E a distance of 5.95 feet to point KC50318, said point being 72.00 feet right of S.R. 20 Construction Centerline Station 1440+81.00; thence S 82° 19' 58.2" E a distance of 26.88 feet to point KC60419, said point being 72.00 feet right of S.R. 20 Construction Centerline Station 1441+09.00; thence S 88° 10' 23.0" W a distance of 30.48 feet back to the POINT OF BEGINNING.

EXHIBIT A

Said required Permanent Easement for Construction and Maintenance of Slopes (Area 1) for Parcel 142A containing a total of 0.002 acres.

REQUIRED PERMANENT EASEMENT FOR CONSTRUCTION AND MAINTENANCE OF SLOPES
AREA 2

All that tract or parcel of land lying and being in Land Lot 306 of the 7th District of Gwinnett County, Georgia, and being more particularly described as follows:

BEGINNING at point KC70652, said point being 40.08 feet right of West Broad Street Construction Centerline Station 199+41.74; thence N 28° 40' 43.7" W a distance of 73.26 feet to point KC50319, said point being 40.00 feet right of West Broad Street Construction Centerline Station 200+15.00; thence N 40° 01' 10.9" E a distance of 7.52 feet to point KC60418, said point being 47.00 feet right of West Broad Street Construction Centerline Station 200+17.74; thence S 30° 18' 14.4" E a distance of 67.87 feet to point KC60245, said point being 49.00 feet right of West Broad Street Construction Centerline Station 199+49.89; thence S 18° 56' 57.8" W a distance of 12.08 feet back to the POINT OF BEGINNING.

Said required Permanent Easement for Construction and Maintenance of Slopes (Area 2) for Parcel 142A containing a total of 0.013 acres.

REQUIRED PERMANENT EASEMENT FOR CONSTRUCTION AND MAINTENANCE OF WALLS

All that tract or parcel of land lying and being in Land Lot 306 of the 7th District of Gwinnett County, Georgia, and being more particularly described as follows:

EXHIBIT A

BEGINNING at point KC60416, said point being 74.38 feet right of S.R. 20 Construction Centerline Station 1441+09.00; thence N 8° 03' 22.3" E a distance of 2.38 feet to point KC60419, said point being 72.00 feet right of S.R. 20 Construction Centerline Station 1441+09.00; thence along the arc of a curve an arc distance of 140.160 feet (said curve having a radius of 1728.000 feet and being subtended by a chord having a length of 140.122 feet on a bearing of S 79° 33' 48.7" E) to point KC50264, said point being 72.00 feet right of S.R. 20 Construction Centerline Station 1442+55.00; thence S 55° 46' 17.1" E a distance of 8.24 feet to point KC50155, said point being 75.00 feet right of S.R. 20 Construction Centerline Station 1442+63.00; thence N 75° 58' 47.2" W a distance of 12.05 feet to point KC60313, said point being 74.74 feet right of S.R. 20 Construction Centerline Station 1442+50.43; thence N 13° 35' 35.2" E a distance of 0.08 feet to point KC60376, said point being 74.67 feet right of S.R. 20 Construction Centerline Station 1442+50.43; thence N 79° 30' 58.1" W a distance of 135.54 feet back to the POINT OF BEGINNING.

Said required Permanent Easement for Construction and Maintenance of Walls for Parcel 142A containing a total of 0.011 acres.

All according to the attached plans for Gwinnett County Department of Transportation, titled S.R. 20/ Cumming Highway East of Burnette Trail to Peachtree Industrial Boulevard, Sheet Nos. 69, 70 and 100 as drawn by Precision Planning, Inc., dated: February 9, 2010, as revised: July 19, 2012 and shown as Parcel No. 142A, which plans are incorporated herein by reference and made a part of this description, as acquired by a petition for condemnation filed by Gwinnett County on November 5, 2012 and designated as Civil Action File No. 12A-09349-7 in the Superior Court of Gwinnett County.

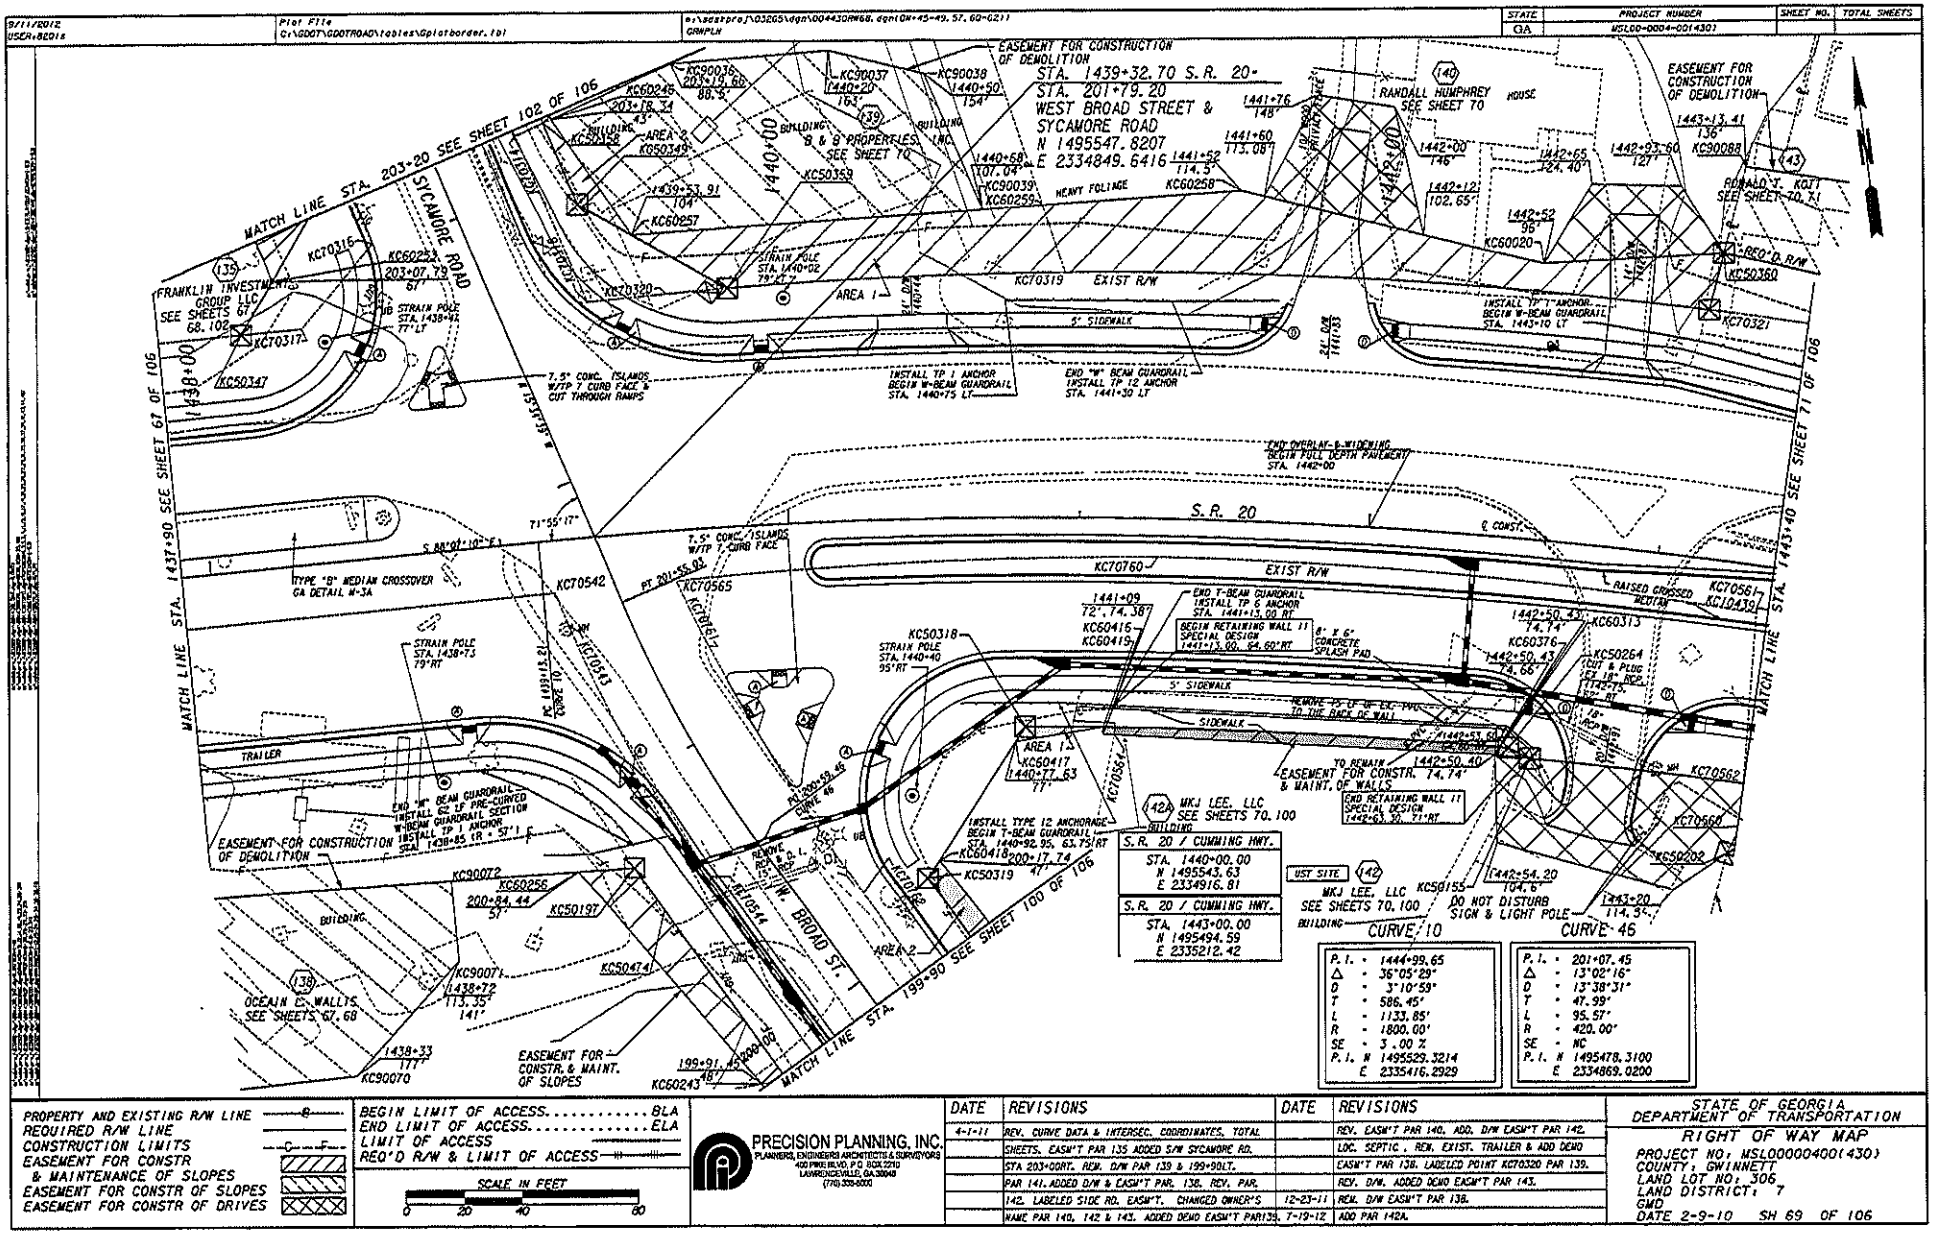

MATCH LINE STA. 203+20 SEE SHEET 102 OF 106
MATCH LINE STA. 1437+90 SEE SHEET 67 OF 106
MATCH LINE STA. 1443+40 SEE SHEET 71 OF 106
MATCH LINE STA. 199+90 SEE SHEET 100 OF 106
SYCAMORE ROAD
S. R. 20
EXIST R/W
WEST BROAD STREET & SYCAMORE ROAD
N 1495547.8207
E 2334849.6416
STA. 1439+32.70 S.R. 20-
STA. 201+79.20
EASEMENT FOR CONSTRUCTION OF DEMOLITION
RANDALL HUMPHREY HOUSE
SEE SHEET TO
FRANKLIN INVESTMENT GROUP LLC
SEE SHEETS 67, 68, 102
7.5° CONC. ISLANDS W/TP 7 CURB FACE & CUT THROUGH RAMPS
INSTALL TP 1 ANCHOR BEGIN W-BEAM GUARDRAIL STA. 1440+75 LT
END "W" BEAM GUARDRAIL INSTALL TP 12 ANCHOR STA. 1441+30 LT
INSTALL TP 1 ANCHOR BEGIN W-BEAM GUARDRAIL STA. 1443+10 LT
END OVERLAY & WIDENING BEGIN FULL DEPTH PAVEMENT STA. 1442+00
TYPE "B" MEDIAN CROSSOVER GA DETAIL M-3A
BEGIN RETAINING WALL 17 SPECIAL DESIGN 1441+13.00, 64.60° RT
END T-BEAM GUARDRAIL INSTALL TP 6 ANCHOR STA. 1441+13.00 RT
6' X 6' CONCRETE SPLASH PAD
RAISED GROSSED MEDIAN
REMOVE 25 LF OF EX. PVMT TO THE BACK OF WALL
TO REMAIN
EASEMENT FOR CONSTR. & MAINT. OF WALLS
END RETAINING WALL 17 SPECIAL DESIGN 1442+63.30, 71° RT
BEGIN RETAINING WALL 18 SPECIAL DESIGN 1442+92.95, 63.75° RT
INSTALL TYPE 12 ANCHORAGE BEGIN T-BEAM GUARDRAIL STA. 1440+92.95, 63.75° RT
END "W" BEAM GUARDRAIL INSTALL 62 LF PRE-CURVED W-BEAM GUARDRAIL SECTION INSTALL TP 1 ANCHOR STA. 1438+85 LT, 57° LT
EASEMENT FOR CONSTRUCTION OF DEMOLITION
EASEMENT FOR CONSTR. & MAINT. OF SLOPES
REMOVE RCP & R.C.B.C. 15" RCP
INSTALL 15" RCP
MKJ LEE, LLC SEE SHEETS 70, 100
MKJ LEE, LLC KC50155 SEE SHEETS 70, 100
DO NOT DISTURB SIGN & LIGHT POLE
OCEAN C. WALLIS SEE SHEETS 67, 68
TRAILER
BUILDING
AREA 1
AREA 2
HEAVY FOLIAGE
5' SIDEWALK
SIDEWALK
STRAIN POLE STA. 1438+73 79° RT
STRAIN POLE STA. 1440+40 95° RT
STRAIN POLE STA. 1440+02 79° LT
STRAIN POLE STA. 1438+92 77° LT
S. R. 20 / CUMMING HWY.
STA. 1440+00.00
N 1495543.63
E 2334916.81
S. R. 20 / CUMMING HWY.
STA. 1443+00.00
N 1495494.59
E 2335212.42
CURVE 10
P.I. = 1444+99.65
Δ = 36°05'29"
D = 3°10'59"
T = 586.45'
L = 1133.85'
R = 1800.00'
SE = 3.00 %
P.I. N 1495529.3214
E 2335416.2929
CURVE 45
P.I. = 201+07.45
Δ = 13°02'16"
D = 13°38'31"
T = 47.99'
L = 95.57'
R = 420.00'
SE = NC
P.I. N 1495478.3100
E 2334869.0200
PROPERTY AND EXISTING R/W LINE
REQUIRED R/W LINE
CONSTRUCTION LIMITS
EASEMENT FOR CONSTR & MAINTENANCE OF SLOPES
EASEMENT FOR CONSTR OF SLOPES
EASEMENT FOR CONSTR OF DRIVES
BEGIN LIMIT OF ACCESS ..... BLA
END LIMIT OF ACCESS ..... ELA
LIMIT OF ACCESS
REQ'D R/W & LIMIT OF ACCESS
SCALE IN FEET
0 20 40 60
PRECISION PLANNING, INC.
PLANNERS, ENGINEERS ARCHITECTS & SURVEYORS
400 PIKE BLVD. P.O. BOX 2210
LAWRENCEVILLE, GA. 30049
(770) 339-6000
DATE REVISIONS
4-1-11 REV. CURVE DATA & INTERSEC. COORDINATES, TOTAL
SHEETS, EASM'T PAR 135 ADDED S/W SYCAMORE RD.
STA 203+00RT. REM. D/W PAR 139 & 199+90LT.
PAR 141, ADDED D/W & EASM'T PAR. 138, REV. PAR.
142, LABELED SIDE RD. EASM'T, CHANGED OWNER'S
NAME PAR 140, 142 & 143. ADDED DEMO EASM'T PAR135. 7-19-12
REV. EASM'T PAR 140, ADD. D/W EASM'T PAR 142.
LOC. SEPTIC, REM. EXIST. TRAILER & ADD DEMO
EASM'T PAR 138, LABELED POINT KC70320 PAR 139.
REV. D/W, ADDED DEMO EASM'T PAR 143.
12-23-11 REM. D/W EASM'T PAR 138.
ADD PAR 142A.
STATE OF GEORGIA
DEPARTMENT OF TRANSPORTATION
RIGHT OF WAY MAP
PROJECT NO: MSL0000400(430)
COUNTY: GWINNETT
LAND LOT NO.: 306
LAND DISTRICT: 7
GMD
DATE 2-9-10 SH 69 OF 106

EXHIBIT B

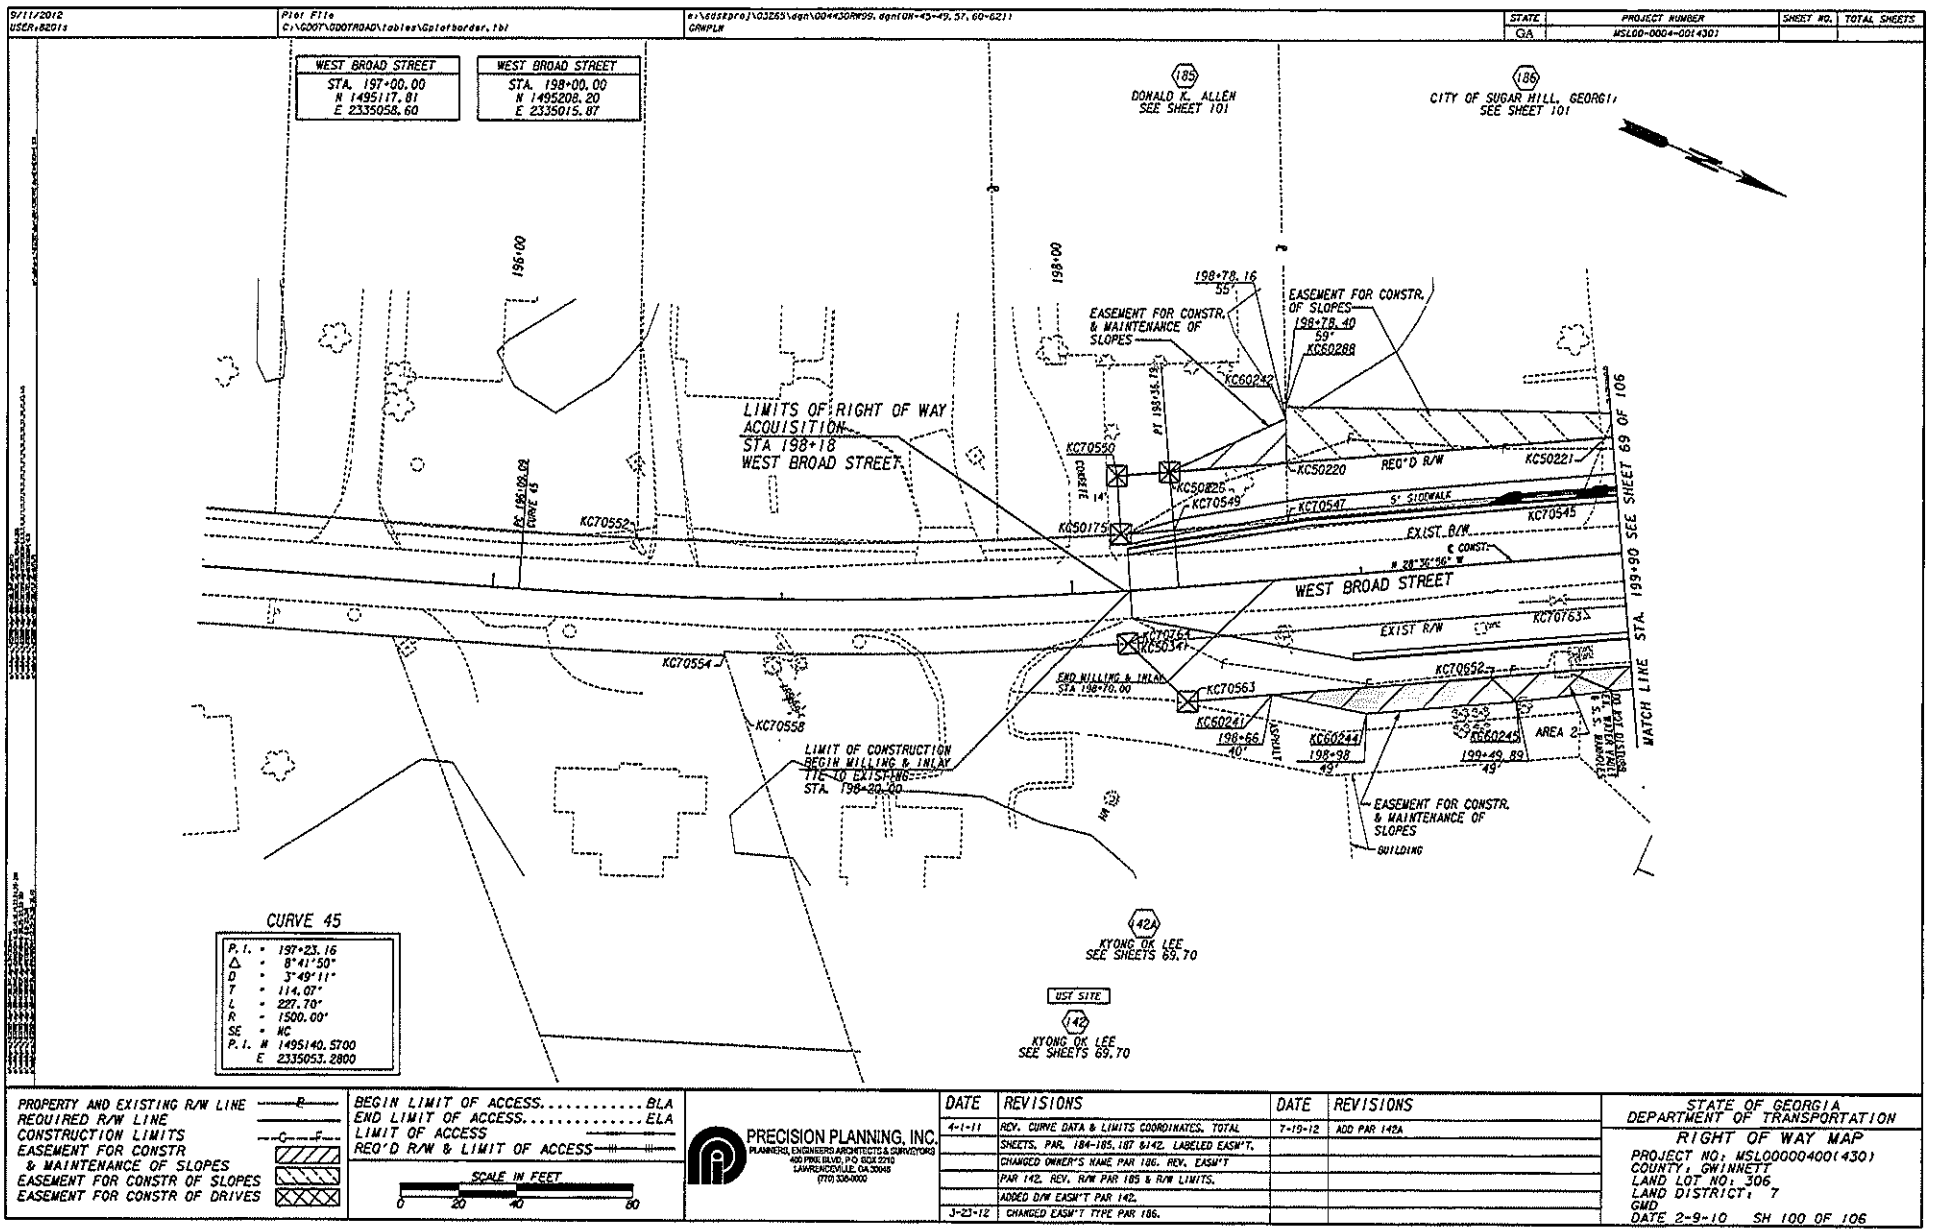

WEST BROAD STREET
STA. 197+00.00
N 1495117.81
E 2335058.60
WEST BROAD STREET
STA. 198+00.00
N 1495208.20
E 2335015.87
DONALD K. ALLEN
SEE SHEET 101
CITY OF SUGAR HILL, GEORGIA
SEE SHEET 101
LIMITS OF RIGHT OF WAY ACQUISITION
STA 198+18
WEST BROAD STREET
EASEMENT FOR CONSTR. & MAINTENANCE OF SLOPES
EASEMENT FOR CONSTR. OF SLOPES
198+78.40
59'
KC60288
KC60242
KC70550
KC50220
REQ'D R/W
KC50221
KC50226
KC70549
KC70547
5' SIDEWALK
KC70545
KC50175
EXIST. R/W
℄ CONST.
N 28°36'06" W
WEST BROAD STREET
EXIST R/W
KC70763
KC70564
KC50141
KC70554
KC70652
END MILLING & INLAY
STA 198+70.00
KC70563
KC70558
KC60241
198+66
40'
KC60244
198+98
49'
KC60245
199+49.89
49'
AREA 2
LIMIT OF CONSTRUCTION
BEGIN MILLING & INLAY
TIE-IN EXISTING
STA. 198+20.00
EASEMENT FOR CONSTR. & MAINTENANCE OF SLOPES
BUILDING
MATCH LINE STA. 199+90 SEE SHEET 69 OF 106
KYONG OK LEE
SEE SHEETS 69,70
UST SITE
KYONG OK LEE
SEE SHEETS 69,70
CURVE 45
P.I. = 197+23.16
Δ = 8°41'50"
D = 3°49'11"
T = 114.07'
L = 227.70'
R = 1500.00'
SE = NC
P.I. # 1495140.5700
E 2335053.2800
PROPERTY AND EXISTING R/W LINE
REQUIRED R/W LINE
CONSTRUCTION LIMITS
EASEMENT FOR CONSTR & MAINTENANCE OF SLOPES
EASEMENT FOR CONSTR OF SLOPES
EASEMENT FOR CONSTR OF DRIVES
BEGIN LIMIT OF ACCESS..... BLA
END LIMIT OF ACCESS..... ELA
LIMIT OF ACCESS
REQ'D R/W & LIMIT OF ACCESS
SCALE IN FEET
0 20 40 60
PRECISION PLANNING, INC.
PLANNERS, ENGINEERS ARCHITECTS & SURVEYORS
400 PIKE BLVD. P.O. BOX 2210
LAWRENCEVILLE, GA 30045
(770) 339-0009
DATE REVISIONS
4-1-11 REV. CURVE DATA & LIMITS COORDINATES. TOTAL SHEETS, PAR. 184-185, 187 &142. LABELED EASM'T.
CHANGED OWNER'S NAME PAR 186. REV. EASM'T
PAR 142. REV. R/W PAR 185 & R/W LIMITS.
ADDED D/W EASM'T PAR 142.
3-23-12 CHANGED EASM'T TYPE PAR 186.
DATE REVISIONS
7-19-12 ADD PAR 142A
STATE OF GEORGIA
DEPARTMENT OF TRANSPORTATION
RIGHT OF WAY MAP
PROJECT NO: MSL00000400(430)
COUNTY: GWINNETT
LAND LOT NO: 306
LAND DISTRICT: 7
GMD
DATE 2-9-10 SH 100 OF 106

EXHIBIT B

9/11/2012	Plot File	e:\gdspro\j\03265\dgn\00443DRW69.dgn[0+43-49, 60-62]]	STATE	PROJECT NUMBER	SHEET NO.	TOTAL SHEETS
USER:d201s	C:\GDOT\GDOTROAD\tables\Cplotborder.tbl	GRWPLN	GA	MSL000-0004-001(430)		

PARCEL 139 REQ'D R/W KC5139

PNT	OFFSET/ DIST		STATION/ BEARING	ALIGNMENT
KC70318	82.34	L	1439+37.22	SR 20
	61.95		N 16°02'02.3" W	
KC70314	29.55	R	203+17.95	SYCAMORE ROAD.
	10.46		N 72°45'47.9" E	
KC50358	40.00	R	203+18.26	SYCAMORE ROAD.
	30.33		S 15°34'39.3" E	
KC50349	40.00	R	202+87.93	SYCAMORE ROAD.
	59.10		S 53°27'53.5" E	
KC50359	83.45	L	1439+83.61	SR 20

ARC LENGTH = 21.031
CHORD BEAR = N 81°42'17.3" W
LNTH CHORD = 21.230
RADIUS = 1577.887
DEGREE = 3° 37' 52''

KC70320	82.89	L	1439+63.32	SR 20
	27.31		N 88°05'25.8" W	
KC70318	82.14	L	1439+37.22	SR 20

REQD R/W = 1283.93 SF
REQD R/W = 0.029 ACRES
REMAINDER = +/- 0.31 ACRES

PARCEL 139 REQ'D EASM'T. FOR CONSTR. & MAINTENANCE OF SLOPES - AREA 1 KC6139

PNT	OFFSET/ DIST		STATION/ BEARING	ALIGNMENT
KC50359	83.45	L	1439+83.61	SR 20
	57.84		N 53°27'53.5" W	
KC60257	104.00	L	1439+53.41	SR 20
	142.13		S 86°27'15.1" E	
KC60259	108.34	L	1440+87.59	SR 20
	23.94		S 11°14'50.7" E	
KC70319	85.68	L	1440+94.91	SR 20

ARC LENGTH = 116.558
CHORD BEAR = N 85°12'11.3" W
LNTH CHORD = 116.532
RADIUS = 1577.887
DEGREE = 3° 37' 52''

KC50359	83.45	L	1439+83.61	SR 20

REQD EASM'T = 2721.08 SF
REQD EASM'T = 0.062 ACRES

PARCEL 139 REQ'D EASM'T. FOR CONSTR. & MAINTENANCE OF SLOPES- AREA 2 KC6139A1

PNT	OFFSET/ DIST		STATION/ BEARING	ALIGNMENT
KC60257	53.06	R	202+71.15	SYCAMORE ROAD.
	21.26		N 53°27'53.5" W	
KC50349	40.00	R	202+87.93	SYCAMORE ROAD.
	30.33		N 15°34'39.3" W	
KC50358	40.00	R	203+18.26	SYCAMORE ROAD.
	3.00		N 72°45'47.9" E	
KC60246	43.00	R	203+18.34	SYCAMORE ROAD.
	48.26		S 27°36'30.5" E	
KC60257	53.06	R	202+71.15	SYCAMORE ROAD.

REQD EASM'T = 269.25 SF
REQD EASM'T = 0.006 ACRES

TOTAL REQ'D EASM'T. PARCEL 139 = 0.068 ACRES

PARCEL 139 REQ'D EASM'T. FOR CONSTR. OF DEMOLITION KC9139

PNT	OFFSET/ DIST		STATION/ BEARING	ALIGNMENT
KC60257	53.06	R	202+71.15	SYCAMORE ROAD.
	48.26		N 27°36'30" W	
KC60246	43.00	R	203+18.34	SYCAMORE ROAD.
	45.52		N 72°45'48" E	
KC90036	88.50	R	203+19.66	SYCAMORE ROAD.
	54.63		S 87°11'04" E	
KC90037	163.00	L	1440+20.00	S.R. 20
	33.86		S 68°49'42" E	
KC90038	154.00	L	1440+50.00	S.R. 20
	56.77		S 15°49'45" E	
KC90039	107.05	L	1440+68.00	S.R. 20
	121.33		N 86°27'15" W	
KC60257	53.06	R	202+71.15	SYCAMORE ROAD.

REQD EASM'T = 6896.76 SF
REQD EASM'T = 0.157 ACRES

PARCEL140 REQ'D EASM'T. FOR CONSTR. & MAINTENANCE OF SLOPES KC6140

PNT	OFFSET/ DIST		STATION/ BEARING	ALIGNMENT
KC70319	85.68	L	1440+94.91	S.R. 20
	23.94		N 11°14'51" W	
KC60259	108.34	L	1440+87.59	S.R. 20
	68.67		S 86°41'12" E	
KC60258	114.50	L	1441+52.00	S.R. 20
	107.44		S 69°00'55" E	
KC60020	96.00	L	1442+52.00	S.R. 20
	51.75		S 85°44'06" E	
KC50360	106.00	L	1443+09.70	S.R. 20
	20.14		S 22°04'05" W	
KC70321	86.03	L	1443+07.17	S.R. 20

ARC LENGTH = 222.442
CHORD BEAR = N 79°02'55" W
LNTH CHORD = 222.258
RADIUS = 1577.887
DEGREE = 3° 37' 52''

KC70319	85.68	L	1440+94.91	S.R. 20

REQD EASM'T = 4412.16 SF
REQD EASM'T = 0.101 ACRES
TOTAL LOT SIZE = 3.350 ACRES

(2) TWO DRIVEWAYS PARCEL 140.
1618.40 SF
1144.90 SF

PARCEL 142 REQ'D EASM'T. FOR CONSTR. & MAINTENANCE OF SLOPES KC6142

PNT	OFFSET/ DIST		STATION/ BEARING	ALIGNMENT
KC60244	49.00	R	198+98.00	WEST BROAD STREET.
	33.24		S 12°54'25" E	
KC60241	40.00	R	198+66.00	WEST BROAD STREET.
	75.74		N 28°33'15" W	
KC70652	40.08	R	199+41.74	WEST BROAD STREET.
	12.08		N 18°56'58" E	
KC60245	49.00	R	199+49.89	WEST BROAD STREET.
	51.89		S 28°36'56" E	
KC60244	49.00	R	198+98.00	WEST BROAD STREET.

REQD EASM'T = 570.96 SF
REQD EASM'T = 0.013 ACRES
TOTAL LOT SIZE = 1.152 ACRES

(1) ONE DRIVEWAY EASEMENT PARCEL 142
2813.85 SF

PARCEL 142A REQ'D R/W KC5142A1

PNT	OFFSET/ DIST		STATION/ BEARING	ALIGNMENT
KC70565	17.26	R	1439+59.80	S.R. 20

ARC LENGTH = 166.064
CHORD BEAR = S 85°21'46.0" E
LNTH CHORD = 165.983
RADIUS = 1531.860
DEGREE = 3° 44' 24''

KC70760	13.22	R	1441+27.21	S.R. 20

ARC LENGTH = 207.167
CHORD BEAR = S 77°13'49.5" E
LNTH CHORD = 206.999
RADIUS = 1484.050
DEGREE = 3° 51' 38''

KC10439	19.95	R	1443+36.00	S.R. 20
	59.18		S 11°37'19.7" W	
KC70562	75.00	R	1443+40.00	S.R. 20

ARC LENGTH = 73.791
CHORD BEAR = N 75°45'29.6" W
LNTH CHORD = 73.786
RADIUS = 1775.958
DEGREE = 3° 13' 27''

KC50155	75.00	R	1442+63.00	S.R. 20
	8.24		N 55°46'17.1" W	
KC50264	1035.47	L	174+41.51	HILLCREST DRIVE.

ARC LENGTH = 167.040
CHORD BEAR = N 80°00'33.0" W
LNTH CHORD = 166.975
RADIUS = 1728.000
DEGREE = 3° 18' 56''

KC50318	72.00	R	1440+81.00	S.R. 20
	62.05		S 40°01'10.9" W	
KC50319	40.00	R	200+15.00	WEST BROAD STREET.
	73.26		S 28°40'43.7" E	
KC70652	40.08	R	199+41.74	WEST BROAD STREET.
	104.95		S 28°34'16.4" E	
KC70563	40.00	R	198+36.79	WEST BROAD STREET.
	28.71		S 19°53'32.8" W	
KC50341	18.61	R	198+18.00	WEST BROAD STREET.

ARC LENGTH = 0.288
CHORD BEAR = N 29°30'38.1" W
LNTH CHORD = 0.288
RADIUS = 1306.070
DEGREE = 4° 23' 12''

KC70764	18.61	R	198+18.28	WEST BROAD STREET.
	157.31		N 28°35'21.0" W	
KC70763	18.52	R	199+75.37	WEST BROAD STREET.
	48.34		N 28°02'29.0" W	
KC70762	19.00	R	200+23.70	WEST BROAD STREET.

ARC LENGTH = 100.830
CHORD BEAR = N 24°34'26.0" W
LNTH CHORD = 100.760
RADIUS = 782.860
DEGREE = 7° 19' 7''

KC70761	20.82	R	201+27.89	WEST BROAD STREET.

ARC LENGTH = 25.072
CHORD BEAR = N 19°08'25.0" W
LNTH CHORD = 25.070
RADIUS = 654.720
DEGREE = 8° 45' 4''

KC70565	17.26	R	1439+59.80	S.R. 20

REQD R/W = 28019.49 SF
REQD R/W = 0.643 ACRES
REMAINDER = +/- 1.3 ACRES

PARCEL 142A REQ'D EASM'T. FOR CONSTR. & MAINTENANCE OF SLOPES-AREA 1 KC6142A2

PNT	OFFSET/ DIST		STATION/ BEARING	ALIGNMENT
KC60417	77.00	R	1440+77.63	S.R. 20
	5.95		N 40°01'10.9" E	
KC50318	72.00	R	1440+81.00	S.R. 20
	26.88		S 82°19'58.2" E	
KC60419	72.00	R	1441+09.00	S.R. 20
	30.48		S 88°10'21.0" W	
KC60417	77.00	R	1440+77.63	S.R. 20

REQD EASM'T = 67.57 SF
REQD EASM'T = 0.002 ACRES

PARCEL 142A REQ'D EASM'T. FOR CONSTR. & MAINTENANCE OF SLOPES-AREA 2 KC6142A3

PNT	OFFSET/ DIST		STATION/ BEARING	ALIGNMENT
KC70652	40.08	R	199+41.74	WEST BROAD STREET.
	73.25		N 28°40'43.7" W	
KC50319	40.00	R	200+15.00	WEST BROAD STREET.
	7.52		N 40°01'10.9" E	
KC60418	47.00	R	200+17.74	WEST BROAD STREET.
	67.87		S 30°18'14.4" E	
KC60245	49.00	R	199+49.89	WEST BROAD STREET.
	12.08		S 18°56'51.8" W	
KC70652	40.08	R	199+41.74	WEST BROAD STREET.

REQD EASM'T = 567.23 SF
REQD EASM'T = 0.013 ACRES
TOTAL AREA 1 & AREA 2 = 0.015 ACRES

PARCEL 142A REQ'D EASM'T. FOR CONSTR. & MAINT. OF WALLS KC6142A1

PNT	OFFSET/ DIST		STATION/ BEARING	ALIGNMENT
KC50416	74.38	R	1441+09.00	S.R. 20
	2.38		N 8°03'22.3" E	
KC60419	72.00	R	1441+09.00	S.R. 20

ARC LENGTH = 140.160
CHORD BEAR = S 79°33'48.7" E
LNTH CHORD = 140.122
RADIUS = 1728.000
DEGREE = 3° 18' 56''

KC50264	72.00	R	1442+55.00	S.R. 20
	8.24		S 55°46'17.1" E	
KC50155	75.00	R	1442+63.00	S.R. 20
	12.05		N 75°58'47.2" W	
KC50313	74.74	R	1442+50.43	S.R. 20
	0.08		N 13°33'35.2" E	
KC60376	74.67	R	1442+50.43	S.R. 20
	135.54		N 79°30'58.1" W	
KC50416	74.38	R	1441+09.00	S.R. 20

REQD EASM'T = 486.23 SF
REQD EASM'T = 0.011 ACRES

PARCEL 143 REQ'D R/W KC5143

PNT	OFFSET/ DIST		STATION/ BEARING	ALIGNMENT
KC70321	86.03	L	1443+07.17	S.R. 20
	20.14		N 22°04'05" E	
KC50360	106.00	L	1443+09.70	S.R. 20
	201.15		S 70°11'37" E	
KC50361	98.00	L	1445+00.00	S.R. 20
	82.68		N 42°22'15" E	
KC50362	175.00	L	1445+28.00	S.R. 20
	53.20		N 81°37'22" E	
KC50218	202.00	L	1445+69.50	S.R. 20
	235.96		S 30°27'27" E	
KC70326	70.33	L	1447+51.71	S.R. 20

ARC LENGTH = 464.610
CHORD BEAR = N 66°34'28" W
LNTH CHORD = 462.933
RADIUS = 1577.887
DEGREE = 3° 37' 52''

KC70321	86.03	L	1443+07.17	S.R. 20

REQD R/W = 20879.00 SF
REQD R/W = 0.479 ACRES
REMAINDER = +/- 1.4 ACRES

(1) ONE DRIVEWAY EASEMENT PARCEL 143
2951.71 SF

PARCEL 143 REQ'D EASM'T. FOR CONSTR. OF DEMOLITION KC9143

PNT	OFFSET/ DIST		STATION/ BEARING	ALIGNMENT
KC50360	106.00	L	1443+09.70	S.R. 20
	50.26		N 22°04'04.7" E	
KC90088	136.00	L	1443+13.41	S.R. 20
	97.43		S 73°56'19.9" E	
KC90087	136.00	L	1444+04.00	S.R. 20
	36.63		S 17°30'10.6" W	
KC90086	99.37	L	1444+04.00	S.R. 20
	99.88		N 70°11'37.5" W	
KC50360	106.00	L	1443+09.70	S.R. 20

REQD EASM'T = 3293.80 SF
REQD EASM'T = 0.076 ACRES

PROPERTY AND EXISTING R/W LINE ——R——
REQUIRED R/W LINE ————————
CONSTRUCTION LIMITS ——C——F——
EASEMENT FOR CONSTR & MAINTENANCE OF SLOPES
EASEMENT FOR CONSTR OF SLOPES
EASEMENT FOR CONSTR OF DRIVES

BEGIN LIMIT OF ACCESS.....BLA
END LIMIT OF ACCESS.....ELA
LIMIT OF ACCESS ————————
REQ'D R/W & LIMIT OF ACCESS ——|——|——

PRECISION PLANNING, INC.
PLANNERS, ENGINEERS ARCHITECTS & SURVEYORS
400 PIKE BLVD, P.O. BOX 2210
LAWRENCEVILLE, GA 30046
(770) 339-0000

DATE	REVISIONS	DATE	REVISIONS
4-1-11	REV. TOTAL SHEETS, PAR. 142.. REM. PAR 141.		REV. R/W AREA. ADDED OEM EASM'T PAR 143-KC9143.
	ADDED EASM'T KC9139. REV. LABEL DATA TABLES	7-19-12	ADD DATA TABLES FOR PARCEL 142A.
	KC6139, KC6139A1&KC6140.		
	REV. EASM'T PAR 140-KC6140. ADDED D/W EASM'T		
	PAR 142.		
	ADDED D/W AREA TO TABLES KC6142, KC6140 &KC5143.		

STATE OF GEORGIA
DEAREAMENT OF TRANSPORTATION

RIGHT OF WAY MAP

PROJECT NO: MSL000000400(430)
COUNTY: GWINNETT
LAND LOT NO:
LAND DISTRICT: 7
GMD
DATE 2-9-10 SH 70 OF 106

EXHIBIT B

GEORGIA DEPARTMENT OF TRANSPORTATION

QUITCLAIM DEED

Project: MSL00-0004-00(430)
P.I. No.: 0004430
County: GWINNETT

THIS INDENTURE, made this _____ day of _____, 20____, between **GWINNETT COUNTY, GEORGIA, a political subdivision of the State of Georgia,** party of the first Part, and the **DEPARTMENT OF TRANSPORTATION,** hereinafter referred to as the **DEPARTMENT.**

WITNESSETH: That the said party of the first part for and in consideration of the sum of ONE DOLLAR ($1.00), cash in hand paid, the receipt whereof is hereby acknowledged, has bargained, sold and does by these presents bargain, sell, remise, release, and forever QUITCLAIM to the **DEPARTMENT,** its heirs and assigns, all the right, title, interest, claim or demand which the said party of the first part has or may have had in and to that certain parcel of land described as follows:

SEE ATTACHED EXHIBITS "A" AND "B"

With all the rights, members and appurtenances to the said described premises in anywise appertaining or belonging.

TO HAVE AND TO HOLD these said described premises unto the said DEPARTMENT and its successors in office, so that neither the said party of the first part nor his heirs, nor any other person or persons claiming under the party of the first part shall at any time, claim or demand any right, title or interest to the aforesaid described premises or its appurtenances.

IN WITNESSETH WHEREOF, the said party of the first part has hereunto set his hand and affixed his seal the day and year first above written.

GWINNETT COUNTY, GEORGIA

Signed, Sealed and Delivered
this ___ day of _____,
20____, in the presence of:

By: _____ (L.S.)

Title: _____

_____
Witness

By: _____ (L.S.)

Title: _____

_____
Notary Public

Parcel No. **153**

R/W 1548A

Rev. 08-01-2010

EXHIBIT A

LEGAL DESCRIPTION

PROJECT NUMBER: Gwinnett County Department of Transportation Project Number F-0019-01

PARCEL NUMBER: 153

RECORD OWNER (S): SHERMAN PROPERTY MANAGEMENT, LLC

REQUIRED RIGHT OF WAY

All that tract or parcel of land lying and being in Land Lot 292 of the 7th District of Gwinnett County, Georgia, and being more particularly described as follows:

BEGINNING at point KC70609, said point being 46.70 feet right of S.R. 20 Construction Centerline Station 1458+47.45; thence S 51° 58' 27.6" E a distance of 128.03 feet to point KC70610, said point being 46.82 feet right of S.R. 20 Construction Centerline Station 1459+75.48; thence S 38° 01' 31.4" W a distance of 15.18 feet to point KC50476, said point being 62.00 feet right of S.R. 20 Construction Centerline Station 1459+75.46; thence N 52° 01' 40.5" W a distance of 116.16 feet to point KC50438, said point being 62.00 feet right of S.R. 20 Construction Centerline Station 1458+59.30; thence N 88° 15' 37.8" W a distance of 28.24 feet to point KC50435, said point being 23.06 feet right of Temple Drive Construction Centerline Station 159+23.70; thence N 56° 49' 30.1" E a distance of 33.80 feet back to the POINT OF BEGINNING.

Said required Right of Way for Parcel 153 containing a total of 0.049 acres.

EXHIBIT A

REQUIRED PERMANENT EASEMENT FOR CONSTRUCTION AND MAINTENANCE OF SLOPES

All that tract or parcel of land lying and being in Land Lot 292 of the 7th District of Gwinnett County, Georgia, and being more particularly described as follows:

BEGINNING at point KC60198, said point being 16.60 feet right of Temple Drive Construction Centerline Station 158+80.00; thence N 56° 49' 30.1" E a distance of 47.54 feet to point KC50435, said point being 23.06 feet right of Temple Drive Construction Centerline Station 159+23.70; thence S 88° 15' 37.8" E a distance of 28.24 feet to point KC50438, said point being 62.00 feet right of S. R. 20 Construction Centerline Station 1458+59.30; thence S 52° 01' 40.5" E a distance of 50.70 feet to point KC60029, said point being 62.00 feet right of S.R. 20 Construction Centerline Station 1459+10.00; thence S 37° 58' 19.5" W a distance of 5.18 feet to point KC60030, said point being 67.18 feet right of S.R. 20 Construction Centerline Station 1459+10.00; thence N 47° 02' 12.5" W a distance of 25.10 feet to point KC60216, said point being 65.00 feet right of S.R. 20 Construction Centerline Station 1458+85.00; thence S 37° 58' 19.5" W a distance of 5.00 feet to point KC60073, said point being 70.00 feet right of S.R. 20 Construction Centerline Station 1458+85.00; thence N 58° 56' 20.9" W a distance of 33.24 feet to point KC60101, said point being 74.00 feet right of S.R. 20 Construction Centerline Station 1458+52.00; thence S 85° 22' 53.1" W a distance of 18.24 feet to point KC60217, said point being 26.00 feet right of Temple Drive Construction Centerline Station 159+17.00; thence S 52° 28' 58.4" W a distance of 34.14 feet to point KC60102, said point being 24.00 feet right of Temple Drive Construction Centerline Station 158+86.00; thence N 77° 52' 13.1" W a distance of 9.84 feet back to the POINT OF BEGINNING.

Said required Permanent Easement for Construction and Maintenance of Slopes for Parcel 153 containing a total of 0.017 acres.

EXHIBIT A

REQUIRED PERMANENT EASEMENT FOR CONSTRUCTION AND MAINTENANCE OF WALL

All that tract or parcel of land lying and being in Land Lot 292 of the 7th District of Gwinnett County, Georgia, and being more particularly described as follows:

BEGINNING at point KC60030, said point being 67.18 feet right of S.R. 20 Construction Centerline Station 1459+10.00; thence N 37° 58' 19.5" E a distance of 5.18 feet to point KC60029, said point being 62.00 feet right of S.R. 20 Construction Centerline Station 1459+10.00; thence S 52° 01' 40.5" E a distance of 65.46 feet to point KC50476, said point being 62.00 feet right of S. R. 20 Construction Centerline Station 1459+75.46; thence S 38° 01' 24.1" W a distance of 13.00 feet to point KC50092, said point being 75.00 feet right of S. R. 20 Construction Centerline Station 1459+75.45; thence N 45° 13' 02.4" W a distance of 65.92 feet back to the POINT OF BEGINNING.

Said required Permanent Easement for Construction and Maintenance of Wall for Parcel 153 containing a total of 0.014 acres.

All according to the attached plans for Gwinnett County Department of Transportation, titled S.R. 20/ Cumming Hwy. East of Burnette Trail to Peachtree Industrial Boulevard, Sheet Nos. 77 and 78 as drawn by Precision Planning, Inc., dated: February 9, 2010, as revised: May 31, 2012 and shown as Parcel No. 153, which plans are incorporated herein by reference and made a part of this description, as acquired by a petition for condemnation filed by Gwinnett County on September 26, 2012 and designated as Civil Action File No. 12A-0826410 in the Superior Court of Gwinnett County.

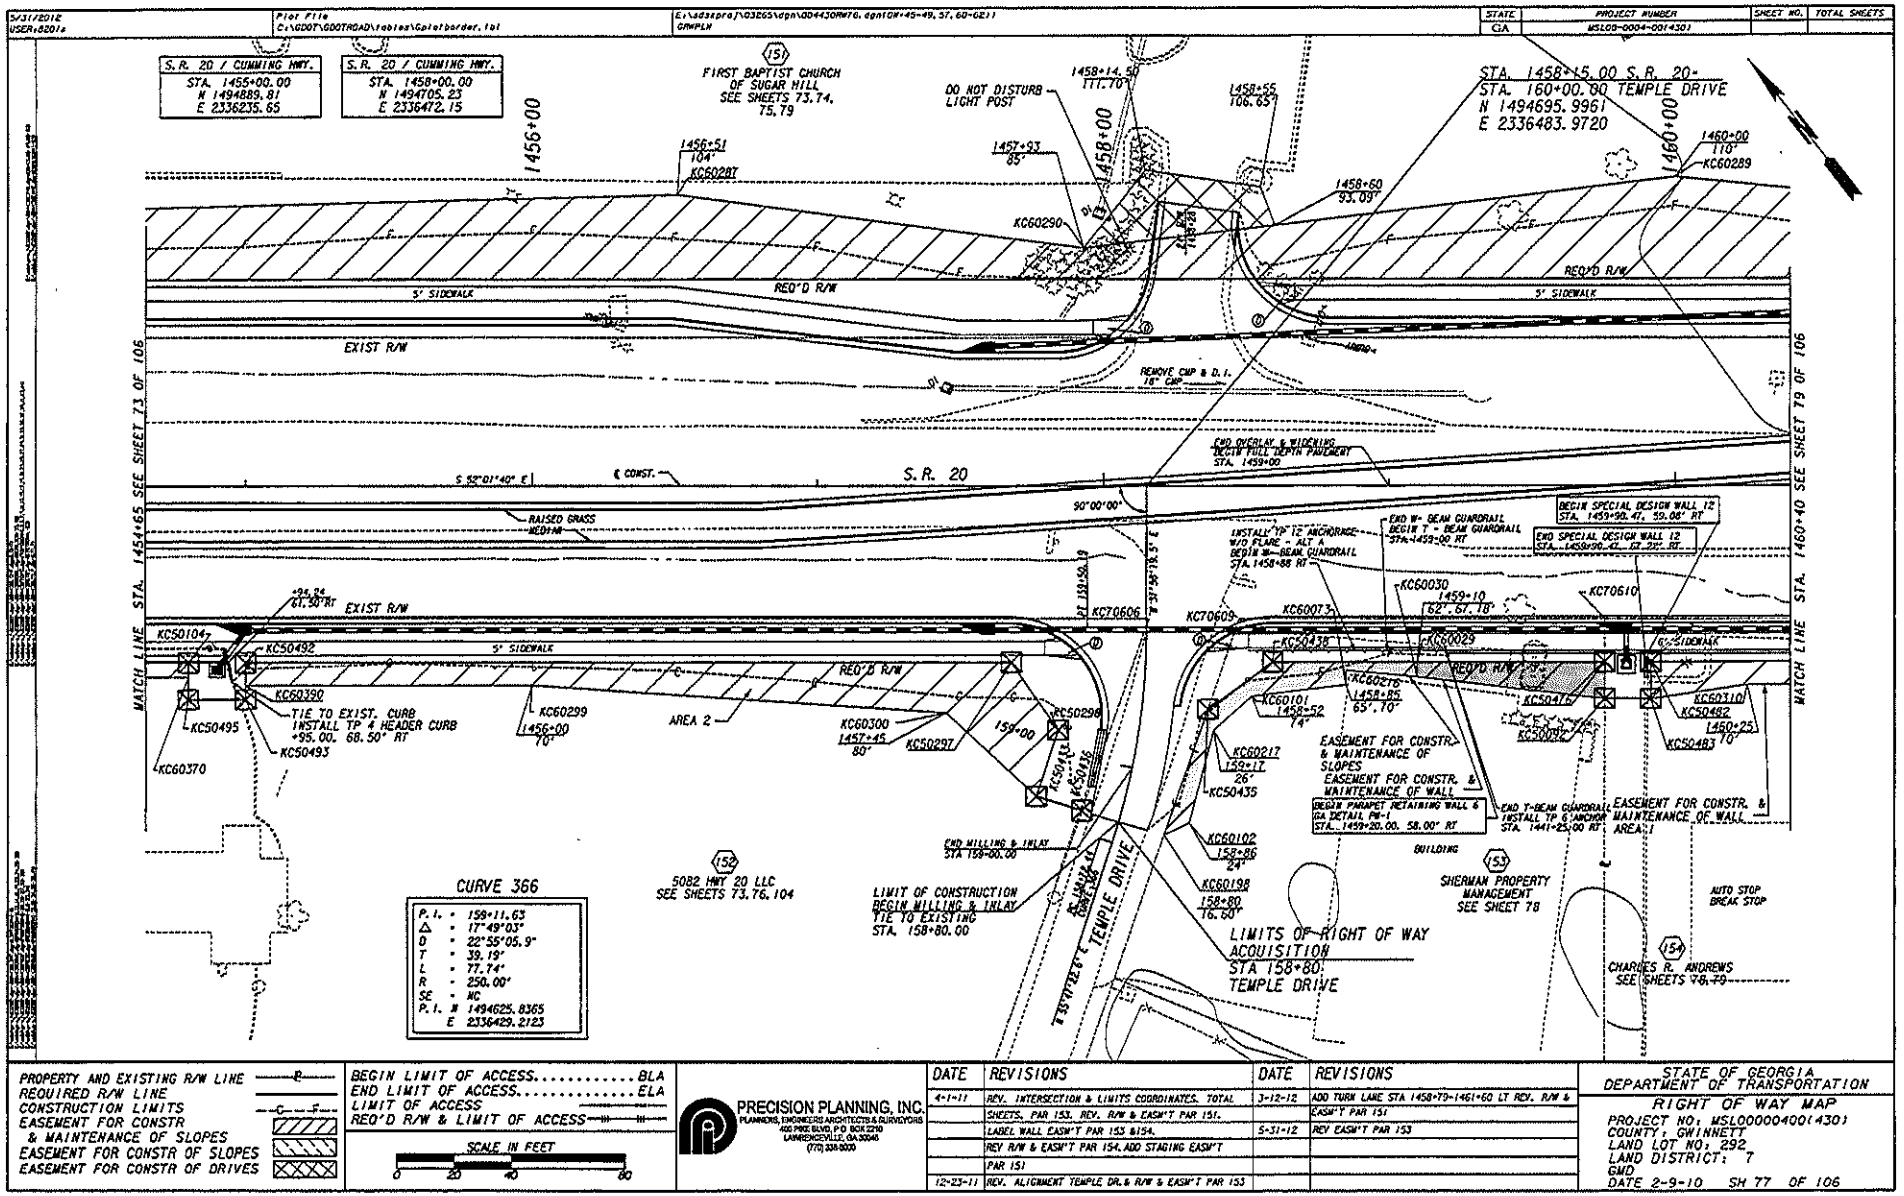

S.R. 20 / CUMMING HWY.
STA. 1455+00.00
N 1494885.81
E 2336235.65
S.R. 20 / CUMMING HWY.
STA. 1458+00.00
N 1494705.23
E 2336472.15
FIRST BAPTIST CHURCH OF SUGAR HILL
SEE SHEETS 73,74, 75,79
DO NOT DISTURB LIGHT POST
STA. 1458+15.00 S.R. 20
STA. 160+00.80 TEMPLE DRIVE
N 1494695.9961
E 2336483.9720
1456+00
1458+00
1460+00
MATCH LINE STA. 1454+65 SEE SHEET 73 OF 106
MATCH LINE STA. 1460+40 SEE SHEET 79 OF 106
S.R. 20
EXIST R/W
REQ'D R/W
5' SIDEWALK
RAISED GRASS MEDIAN
REMOVE CMP & D.I. 18" CMP
END OVERLAY & WIDENING BEGIN FULL DEPTH PAVEMENT STA. 1459+00
INSTALL TP 12 ANCHORAGE W/O FLARE - ALT A BEGIN W-BEAM GUARDRAIL STA. 1458+88 RT
END W-BEAM GUARDRAIL BEGIN T-BEAM GUARDRAIL STA. 1459+00 RT
BEGIN SPECIAL DESIGN WALL 12 STA. 1459+90.41, 59.08' RT
END SPECIAL DESIGN WALL 12 STA. 1459+90.41, 62.23' RT
TIE TO EXIST. CURB INSTALL TP 6 HEADER CURB +95.00, 68.50' RT
AREA 2
5082 HWY 20 LLC
SEE SHEETS 73,76,104
END MILLING & INLAY STA 159+00.00
LIMIT OF CONSTRUCTION BEGIN MILLING & INLAY TIE TO EXISTING STA. 158+80.00
TEMPLE DRIVE
LIMITS OF RIGHT OF WAY ACQUISITION STA 158+80 TEMPLE DRIVE
EASEMENT FOR CONSTR. & MAINTENANCE OF SLOPES
EASEMENT FOR CONSTR. & MAINTENANCE OF WALL
BEGIN PARAPET RETAINING WALL 6 GA DETAIL PW-1 STA. 1459+20.00, 58.00' RT
END T-BEAM GUARDRAIL INSTALL TP 6 ANCHOR STA. 1441+25.00 RT
BUILDING
SHERMAN PROPERTY MANAGEMENT SEE SHEET 78
AUTO STOP BREAK STOP
CHARLES R. ANDREWS SEE SHEETS 76, 79
CURVE 366
P.I. = 159+11.63
Δ = 17°49'03"
D = 22°55'05.9"
T = 39.19'
L = 77.74'
R = 250.00'
SE = NC
P.I. N 1494625.8365
E 2336429.2123
PROPERTY AND EXISTING R/W LINE
REQUIRED R/W LINE
CONSTRUCTION LIMITS
EASEMENT FOR CONSTR & MAINTENANCE OF SLOPES
EASEMENT FOR CONSTR OF SLOPES
EASEMENT FOR CONSTR OF DRIVES
BEGIN LIMIT OF ACCESS..... BLA
END LIMIT OF ACCESS..... ELA
LIMIT OF ACCESS
REQ'D R/W & LIMIT OF ACCESS
SCALE IN FEET
0 20 40 80
PRECISION PLANNING, INC.
PLANNERS, ENGINEERS ARCHITECTS & SURVEYORS
400 PIKE BLVD. P.O. BOX 2290
LAWRENCEVILLE, GA 30046
(770) 338-8000
DATE REVISIONS
4-1-11 REV. INTERSECTION & LIMITS COORDINATES. TOTAL SHEETS, PAR 153, REV. R/W & EASM'T PAR 151. LABEL WALL EASM'T PAR 153 &154. REV R/W & EASM'T PAR 154. ADD STAGING EASM'T PAR 151
12-23-11 REV. ALIGNMENT TEMPLE DR. & R/W & EASM'T PAR 153
3-12-12 ADD TURN LANE STA 1458+79-1461+60 LT REV. R/W & EASM'T PAR 151
5-31-12 REV EASM'T PAR 153
STATE OF GEORGIA DEPARTMENT OF TRANSPORTATION
RIGHT OF WAY MAP
PROJECT NO: MSL0000040(430)
COUNTY: GWINNETT
LAND LOT NO: 292
LAND DISTRICT: 7
GMD
DATE 2-9-10 SH 77 OF 106

EXHIBIT B

5/31/2012 USER:BEOIs	Plot File C:\GDOT\GDOTROAD\tables\Gplotborder.tbl	E:\sdskproj\03265\dgn\0044308M77.dgn[GR-45-49, 60-62]] GRMPEM	STATE	PROJECT NUMBER	SHEET NO.	TOTAL SHEETS
			GA	MSL00-0004-00(430)		

PARCEL 153 REQ'D R/W KC5153

PNT	OFFSET/ DIST		STATION/ BEARING	ALIGNMENT
KC70609	46.70	R	1458+47.45	S.R. 20
	128.03		S 51°58'27.6" E	
KC70610	46.82	R	1459+75.48	S.R. 20
	15.18		S 38°01'31.4" W	
KC50476	62.00	R	1459+75.46	S.R. 20
	116.16		N 52°01'40.5" W	
KC50438	62.00	R	1458+59.30	S.R. 20
	28.24		N 88°15'37.8" W	
KC50435	23.06	R	1459+23.70	TEMPLE DRIVE.
	33.00		N 56°49'30.1" E	
KC70609	46.70	R	1458+47.45	S.R. 20

REQD R/W = 2133.60 SF
REQD R/W = 0.049 ACRES
REMAINDER = +/- 0.56 ACRES

PARCEL 153 REQ'D EASM'T. FOR CONSTR. & MAINTENANCE OF WALL KC6153

PNT	OFFSET/ DIST		STATION/ BEARING	ALIGNMENT
KC60030	67.18	R	1459+10.00	S.R. 20
	5.18		N 37°58'19.5" E	
KC50029	62.00	R	1459+10.00	S.R. 20
	65.46		S 52°01'40.5" E	
KC50476	62.00	R	1459+75.46	S.R. 20
	13.00		S 38°01'24.1" W	
KC50092	75.00	R	1459+75.45	S.R. 20
	65.92		N 45°13'02.4" W	
KC60030	67.18	R	1459+10.00	S.R. 20

REQD EASM'T = 595.12 SF
REQD EASM'T = 0.014 ACRES

PARCEL 153 REQ'D EASM'T. FOR CONSTR. & MAINTENANCE OF SLOPES KC6153A1

PNT	OFFSET/ DIST		STATION/ BEARING	ALIGNMENT
KC60198	16.60	R	158+80.00	TEMPLE DRIVE.
	47.54		N 56°49'30.1" E	
KC50435	23.06	R	159+23.70	TEMPLE DRIVE.
	28.24		S 88°15'37.8" E	
KC50438	62.00	R	1458+59.30	S.R. 20
	50.70		S 52°01'40.5" E	
KC60029	62.00	R	1459+10.00	S.R. 20
	5.18		S 37°58'19.5" W	
KC60030	67.18	R	1459+10.00	S.R. 20
	25.10		N 47°02'12.5" W	
KC60216	65.00	R	1458+85.00	S.R. 20
	5.00		S 37°58'19.5" W	
KC60073	70.00	R	1458+85.00	S.R. 20
	33.24		N 58°56'20.9" W	
KC50101	74.00	R	1458+52.00	S.R. 20
	18.24		S 85°22'53.1" W	
KC60217	26.00	R	159+17.00	TEMPLE DRIVE.
	34.14		S 52°28'58.4" W	
KC60102	24.00	R	158+86.00	TEMPLE DRIVE.
	9.84		N 77°52'13.1" W	
KC60198	16.60	R	158+80.00	TEMPLE DRIVE.

REQD EASM'T = 761.10 SF
REQD EASM'T = 0.017 ACRES

PARCEL 154 REQ'D R/W KC5154

PNT	OFFSET/ DIST		STATION/ BEARING	ALIGNMENT
KC50092	75.00	R	1459+75.45	S.R. 20
	13.00		N 38°01'24.1" E	
KC50476	62.00	R	1459+75.46	S.R. 20
	15.18		N 38°01'31.4" E	
KC70610	46.82	R	1459+75.48	S.R. 20
	246.70		S 51°58'28.4" E	
KC70615	46.97	R	1462+22.29	S.R. 20
	15.10		S 38°01'37.9" W	
KC50462	62.07	R	1462+22.31	S.R. 20

ARC LENGTH = 28.241
CHORD BEAR = N 51°46'21.4" W
LNTH CHORD = 28.241
RADIUS = 24938.000
DEGREE = 0° 13' 47"

KC50484	62.00	R	1461+94.00	S.R. 20
	10.00		S 38°02'59.9" W	
KC50485	72.00	R	1461+94.00	S.R. 20
	19.94		N 51°58'22.6" W	
KC50488	72.00	R	1461+74.00	S.R. 20
	17.17		N 16°22'55.5" W	
KC50486	62.00	R	1461+60.01	S.R. 20
	21.01		N 52°01'40.5" W	
KC50441	62.00	R	1461+39.00	S.R. 20
	20.00		S 37°58'19.5" W	
KC50442	82.00	R	1461+39.00	S.R. 20
	70.00		N 52°01'40.5" W	
KC50440	82.00	R	1460+69.00	S.R. 20
	20.00		N 37°58'19.5" E	
KC50439	62.00	R	1460+69.00	S.R. 20
	77.50		N 52°01'40.5" W	
KC50482	62.00	R	1459+91.50	S.R. 20
	13.00		S 37°58'19.5" W	
KC50483	75.00	R	1459+91.50	S.R. 20
	16.05		N 52°01'40.5" W	
KC50092	75.00	R	1459+75.45	S.R. 20

REQD EASM'T = 5597.34 SF
REQD R/W = 0.128 ACRES
REMAINDER = +/- 0.99 ACRES

PARCEL 154 REQ'D EASM'T. FOR CONSTR. & MAINTENANCE OF WALL - AREA 1 KC6154

PNT	OFFSET/ DIST		STATION/ BEARING	ALIGNMENT
KC50483	75.00	R	1459+91.50	S.R. 20
	13.00		N 37°58'19.5" E	
KC50482	62.00	R	1459+91.50	S.R. 20
	77.50		S 52°01'40.5" E	
KC50439	62.00	R	1460+69.00	S.R. 20
	8.00		S 37°58'19.5" W	
KC60305	70.00	R	1460+69.00	S.R. 20
	44.00		N 52°01'40.5" W	
KC60310	70.00	R	1460+25.00	S.R. 20
	33.87		N 60°51'00.7" W	
KC50483	75.00	R	1459+91.50	S.R. 20

REQD EASM'T = 703.75 SF
REQD EASM'T = 0.016 ACRES

PARCEL 154 REQ'D EASM'T. FOR CONSTR. & MAINTENANCE OF WALL- AREA 2 KC6154A1

PNT	OFFSET/ DIST		STATION/ BEARING	ALIGNMENT
KC60306	70.00	R	1461+39.00	S.R. 20
	8.00		N 37°58'19.5" E	
KC50441	62.00	R	1461+39.00	S.R. 20
	21.01		S 52°01'40.5" E	
KC50486	62.00	R	1461+60.01	S.R. 20
	13.71		S 16°22'55.5" E	
KC60210	70.00	R	1461+71.20	S.R. 20
	32.17		N 52°01'24.5" W	
KC60306	70.00	R	1461+39.00	S.R. 20

REQD EASM'T = 212.74 SF
REQD EASM'T = 0.005 ACRES

PARCEL 154 REQ'D EASM'T. FOR CONSTR. & MAINTENANCE OF WALL - AREA 3 KC6154B1

PNT	OFFSET/ DIST		STATION/ BEARING	ALIGNMENT
KC60080	70.00	R	1461+94.00	S.R. 20
	8.00		N 38°02'59.9" E	
KC50484	62.00	R	1461+94.00	S.R. 20

ARC LENGTH = 28.241
CHORD BEAR = S 51°46'21.4" E
LNTH CHORD = 28.241
RADIUS = 24938.000
DEGREE = 0° 13' 47"

KC50462	62.07	R	1462+22.31	S.R. 20
	8.00		S 38°01'37.9" W	
KC60316	70.07	R	1462+22.32	S.R. 20

ARC LENGTH = 28.244
CHORD BEAR = N 51°46'21.5" W
LNTH CHORD = 28.244
RADIUS = 24930.000
DEGREE = 0° 13' 47"

KC60080	70.00	R	1461+94.00	S.R. 20

REQD EASM'T = 225.94 SF
REQD EASM'T = 0.005 ACRES

TOTAL REQ'D EASM'T PARCEL 154 = 0.026 ACRES

(1) OWE DRIVEWAY EASEMENT PARCEL 154
1894.63 SF

PROPERTY AND EXISTING R/W LINE
REQUIRED R/W LINE
CONSTRUCTION LIMITS
EASEMENT FOR CONSTR & MAINTENANCE OF SLOPES
EASEMENT FOR CONSTR OF SLOPES
EASEMENT FOR CONSTR OF DRIVES

BEGIN LIMIT OF ACCESS.....BLA
END LIMIT OF ACCESS.....ELA
LIMIT OF ACCESS
REQ'D R/W & LIMIT OF ACCESS

PRECISION PLANNING, INC.
PLANNERS, ENGINEERS ARCHITECTS & SURVEYORS
400 PIKE BLVD. P.O. BOX 2210
LAWRENCEVILLE, GA. 30046
(770) 339-8000

DATE	REVISIONS	DATE	REVISIONS
4-1-11	REV. TOTAL SHEETS. ADDED EASM'T PAR. 153-KC6153A1		
	REV. EASM'T KC6153, LABEL DATA TABLES KC6154,		
	& KC6154B1. REV. PAR 154		
	ADDED D/W AREA TO TABLE KC6154B1		
12-23-11	REV. PAR. 153		
5-31-12	REV. DATA TABLE KC6153 . REM TEMP EASMT PAR.153.		

STATE OF GEORGIA
DEAREAMENT OF TRANSPORTATION

RIGHT OF WAY MAP
PROJECT NO: MSL000000400(430)
COUNTY: GWINNETT
LAND LOT NO.
LAND DISTRICT: 7
GMD
DATE 2-9-10 SH 78 OF 106

EXHIBIT B

GEORGIA DEPARTMENT OF TRANSPORTATION

QUITCLAIM DEED

Project: MSL00-0004-00(430)
P.I. No.: 0004430
County: GWINNETT

THIS INDENTURE, made this _____ day of _____, 20____, between **GWINNETT COUNTY, GEORGIA, a political subdivision of the State of Georgia,** party of the first Part, and the **DEPARTMENT OF TRANSPORTATION,** hereinafter referred to as the **DEPARTMENT.**

WITNESSETH: That the said party of the first part for and in consideration of the sum of ONE DOLLAR ($1.00), cash in hand paid, the receipt whereof is hereby acknowledged, has bargained, sold and does by these presents bargain, sell, remise, release, and forever QUITCLAIM to the **DEPARTMENT,** its heirs and assigns, all the right, title, interest, claim or demand which the said party of the first part has or may have had in and to that certain parcel of land described as follows:

SEE ATTACHED EXHIBITS "A" AND "B"

With all the rights, members and appurtenances to the said described premises in anywise appertaining or belonging.

TO HAVE AND TO HOLD these said described premises unto the said DEPARTMENT and its successors in office, so that neither the said party of the first part nor his heirs, nor any other person or persons claiming under the party of the first part shall at any time, claim or demand any right, title or interest to the aforesaid described premises or its appurtenances.

IN WITNESSETH WHEREOF, the said party of the first part has hereunto set his hand and affixed his seal the day and year first above written.

GWINNETT COUNTY, GEORGIA

Signed, Sealed and Delivered
this ___ day of _____,
20____, in the presence of:

By: _____ (L.S.)

Title: _____

_____
Witness

By: _____ (L.S.)

Title: _____

_____
Notary Public

Parcel No. **154**

R/W 1548A

Rev. 08-01-2010

EXHIBIT A

LEGAL DESCRIPTION

PROJECT NUMBER: Gwinnett County Department of Transportation Project Number F-0019-01

PARCEL NUMBER: 154

RECORD OWNER (S): MARCIA ANDREWS, AS TO AN 85% UNDIVIDED INTEREST, AND CAROL K. JAMISON, AS TO A 15% UNDIVIDED INTEREST

REQUIRED RIGHT OF WAY

All that tract or parcel of land lying and being in Land Lot 292 of the 7th District of Gwinnett County, Georgia, and being more particularly described as follows:

BEGINNING at point KC50092, said point being 75.00 feet right of S.R. 20 Construction Centerline Station 1459+75.45; thence N 38° 01' 24.1" E a distance of 13.00 feet to point KC50476, said point being 62.00 feet right of S.R. 20 Construction Centerline Station 1459+75.46; thence N 38° 01' 31.4" E a distance of 15.18 feet to point KC70610, said point being 46.82 feet right of S.R. 20 Construction Centerline Station 1459+75.48; thence S 51° 58' 28.4" E a distance of 246.70 feet to point KC70616, said point being 46.97 feet right of S.R. 20 Construction Centerline Station 1462+22.29; thence S 38° 01' 37.9" W a distance of 15.10 feet to point KC50462, said point being 62.07 feet right of S.R. 20 Construction Centerline Station 1462+22.31; thence along the arc of a curve an arc distance of 28.241 feet (said curve having a radius of 24,938.000 feet and being subtended by a chord having a length of 28.241 feet on a bearing of N 51° 46' 21.4" W) to point KC50484, said point being 62.00 feet right of S.R. 20 Construction Centerline Station 1461+94.00; thence S 38° 02' 59.9" W a distance of 10.00 feet to point KC50485, said point being 72.00 feet right of S.R. 20 Construction Centerline Station 1461+94.00; thence N 51° 58' 22.6" W a distance of 19.94 feet to point KC50488, said point being 72.00 feet right of S.R. 20 Construction Centerline Station 1461+74.00; thence N 16° 22' 55.5" W a distance of 17.17 feet to point KC50486, said point being 62.00 feet right of S.R. 20 Construction Centerline Station 1461+60.01; thence N 52° 01' 40.5" W a distance of 21.01 feet to point KC50441, said point being 62.00 feet right of S.R. 20 Construction Centerline Station

EXHIBIT A

1461+39.00; thence S 37° 58' 19.5" W a distance of 20.00 feet to point KC50442, said point being 82.00 feet right of S.R. 20 Construction Centerline Station 1461+39.00; thence N 52° 01' 40.5" W a distance of 70.00 feet to point KC50440, said point being 82.00 feet right of S.R. 20 Construction Centerline Station 1460+69.00; thence N 37° 58' 19.5" E a distance of 20.00 feet to point KC50439, said point being 62.00 feet right of S.R. 20 Construction Centerline Station 1460+69.00; thence N 52° 01' 40.5" W a distance of 77.50 feet to point KC50482, said point being 62.00 feet right of S.R. 20 Construction Centerline Station 1459+91.50; thence S 37° 58' 19.5" W a distance of 13.00 feet to point KC50483, said point being 75.00 feet right of S.R. 20 Construction Centerline Station 1459+91.50; thence N 52° 01' 40.5" W a distance of 16.05 feet back to the POINT OF BEGINNING.

Said required Right of Way for Parcel 154 containing a total of 0.128 acres.

REQUIRED PERMANENT EASEMENT FOR CONSTRUCTION AND MAINTENANCE OF WALL
AREA 1

All that tract or parcel of land lying and being in Land Lot 292 of the 7th District of Gwinnett County, Georgia, and being more particularly described as follows:

BEGINNING at point KC50483, said point being 75.00 feet right of S.R. 20 Construction Centerline Station 1459+91.50; thence N 37° 58' 19.5" E a distance of 13.00 feet to point KC50482, said point being 62.00 feet right of S.R. 20 Construction Centerline Station 1459+91.50; thence S 52° 01' 40.5" E a distance of 77.50 feet to point KC50439, said point being 62.00 feet right of S.R. 20 Construction Centerline Station 1460+69.00; thence S 37° 58' 19.5" W a distance of 8.00 feet to point KC60305, said point being 70.00 feet right of S.R. 20 Construction Centerline Station 1460+69.00; thence N 52° 01' 40.5" W a distance of 44.00 feet to point KC60310, said point being 70.00 feet right of S.R. 20 Construction Centerline Station 1460+25.00; thence N 60° 31' 00.7" W a distance of 33.87 feet back to the POINT OF BEGINNING.

Said required Permanent Easement for Construction and Maintenance of Wall (Area 1) for Parcel 154 containing a total of 0.016 acres.

EXHIBIT A

REQUIRED PERMANENT EASEMENT FOR CONSTRUCTION AND MAINTENANCE OF WALL
AREA 2

All that tract or parcel of land lying and being in Land Lot 292 of the 7th District of Gwinnett County, Georgia, and being more particularly described as follows:

BEGINNING at point KC60306, said point being 70.00 feet right of S.R. 20 Construction Centerline Station 1461+39.00; thence N 37° 58' 19.5" E a distance of 8.00 feet to point KC50441, said point being 62.00 feet right of S.R. 20 Construction Centerline Station 1461+39.00; thence S 52° 01' 40.5" E a distance of 21.01 feet to point KC50486, said point being 62.00 feet right of S.R. 20 Construction Centerline Station 1461+60.01; thence S 16° 22' 55.5" E a distance of 13.73 feet to point KC60210, said point being 70.00 feet right of S.R. 20 Construction Centerline Station 1461+71.20; thence N 52° 01' 24.5" W a distance of 32.17 feet back to the POINT OF BEGINNING.

Said required Permanent Easement for Construction and Maintenance of Wall (Area 2) for Parcel 154 containing a total of 0.005 acres.

REQUIRED PERMANENT EASEMENT FOR CONSTRUCTION AND MAINTENANCE OF WALL
AREA 3

All that tract or parcel of land lying and being in Land Lot 292 of the 7th District of Gwinnett County, Georgia, and being more particularly described as follows:

BEGINNING at point KC60080, said point being 70.00 feet right of S.R. 20 Construction Centerline Station 1461+94.00; thence N 38° 02' 59.9" E a distance of 8.00 feet to point KC50484, said point being 62.00 feet right of S.R. 20 Construction Centerline Station 1461+94.00; thence along the arc of a curve an arc distance of 28.241 feet (said curve having a radius of 24,938.000 feet and being subtended by a chord having a length of 28.241 feet on a bearing of S 51° 46' 21.4" E) to point KC50462, said point being 62.07 feet right of S.R. 20 Construction Centerline Station 1462+22.31; thence S 38° 01' 37.9" W a distance of 8.00 feet to point KC60316, said point being 70.07 feet right of S.R. 20 Construction Centerline Station

EXHIBIT A

1462+22.32; thence along the arc of a curve an arc distance of 28.244 feet (said curve having a radius of 24938.000 feet and being subtended by a chord having a length of 28.244 feet on a bearing of N 51° 46' 21.5" W) back to the POINT OF BEGINNING.

Said required Permanent Easement for Construction and Maintenance of Wall (Area 3) for Parcel 154 containing a total of 0.005 acres.

REQUIRED TEMPORARY DRIVEWAY EASEMENT

All that tract or parcel of land lying and being in Land Lot 292 of the 7th District of Gwinnett County, Georgia, and being more particularly described as follows:

BEGINNING at a point, said point being 70 feet right of S. R. 20 Construction Centerline Station 1460+59; thence Southeasterly to point KC60305, said point being 70.00 feet right of S. R. 20 Construction Centerline Station 1460+69.00; thence Southwesterly to point KC50440, said point being 82.00 feet right of S. R. 20 Construction Centerline Station 1460+69.00; thence Southeasterly to point KC50442, said point being 82.00 feet right of S. R. 20 Construction Centerline Station 1461+39.00; thence Northeasterly to point KC60306, said point being 70.00 feet right of S. R. 20 Construction Centerline Station 1461+39.00; thence Southeasterly to a point, said point being 70 feet right of S. R. 20 Construction Centerline Station 1461+50; thence Southwesterly to a point, said point being 100 feet right of S. R. 20 Construction Centerline Station 1461+50; thence Northwesterly to a point, said point being 100 feet right of S. R. 20 Construction Centerline Station 1460+59; thence Northeasterly back to the POINT OF BEGINNING.

Said required Temporary Driveway Easement for Parcel 154 containing a total of 0.043 acres (1,894.63 square feet).

All according to the attached plans for Gwinnett County Department of Transportation, titled S.R. 20/ Cumming Highway East of Burnette Trail to Peachtree Industrial Boulevard, Sheet Nos. 77, 78 and 79 as drawn by Precision Planning, Inc., dated: February 9, 2010, as revised: Sheet Nos. 77 and 78 on May 31, 2012 and Sheet No. 79 on March 12, 2012 and shown as Parcel No. 154, which plans are incorporated herein by reference and made a part of this description, as acquired by a petition for condemnation filed by Gwinnett County on October 22, 2012 and designated as Civil Action File No. 12A-08992-9 in the Superior Court of Gwinnett County.

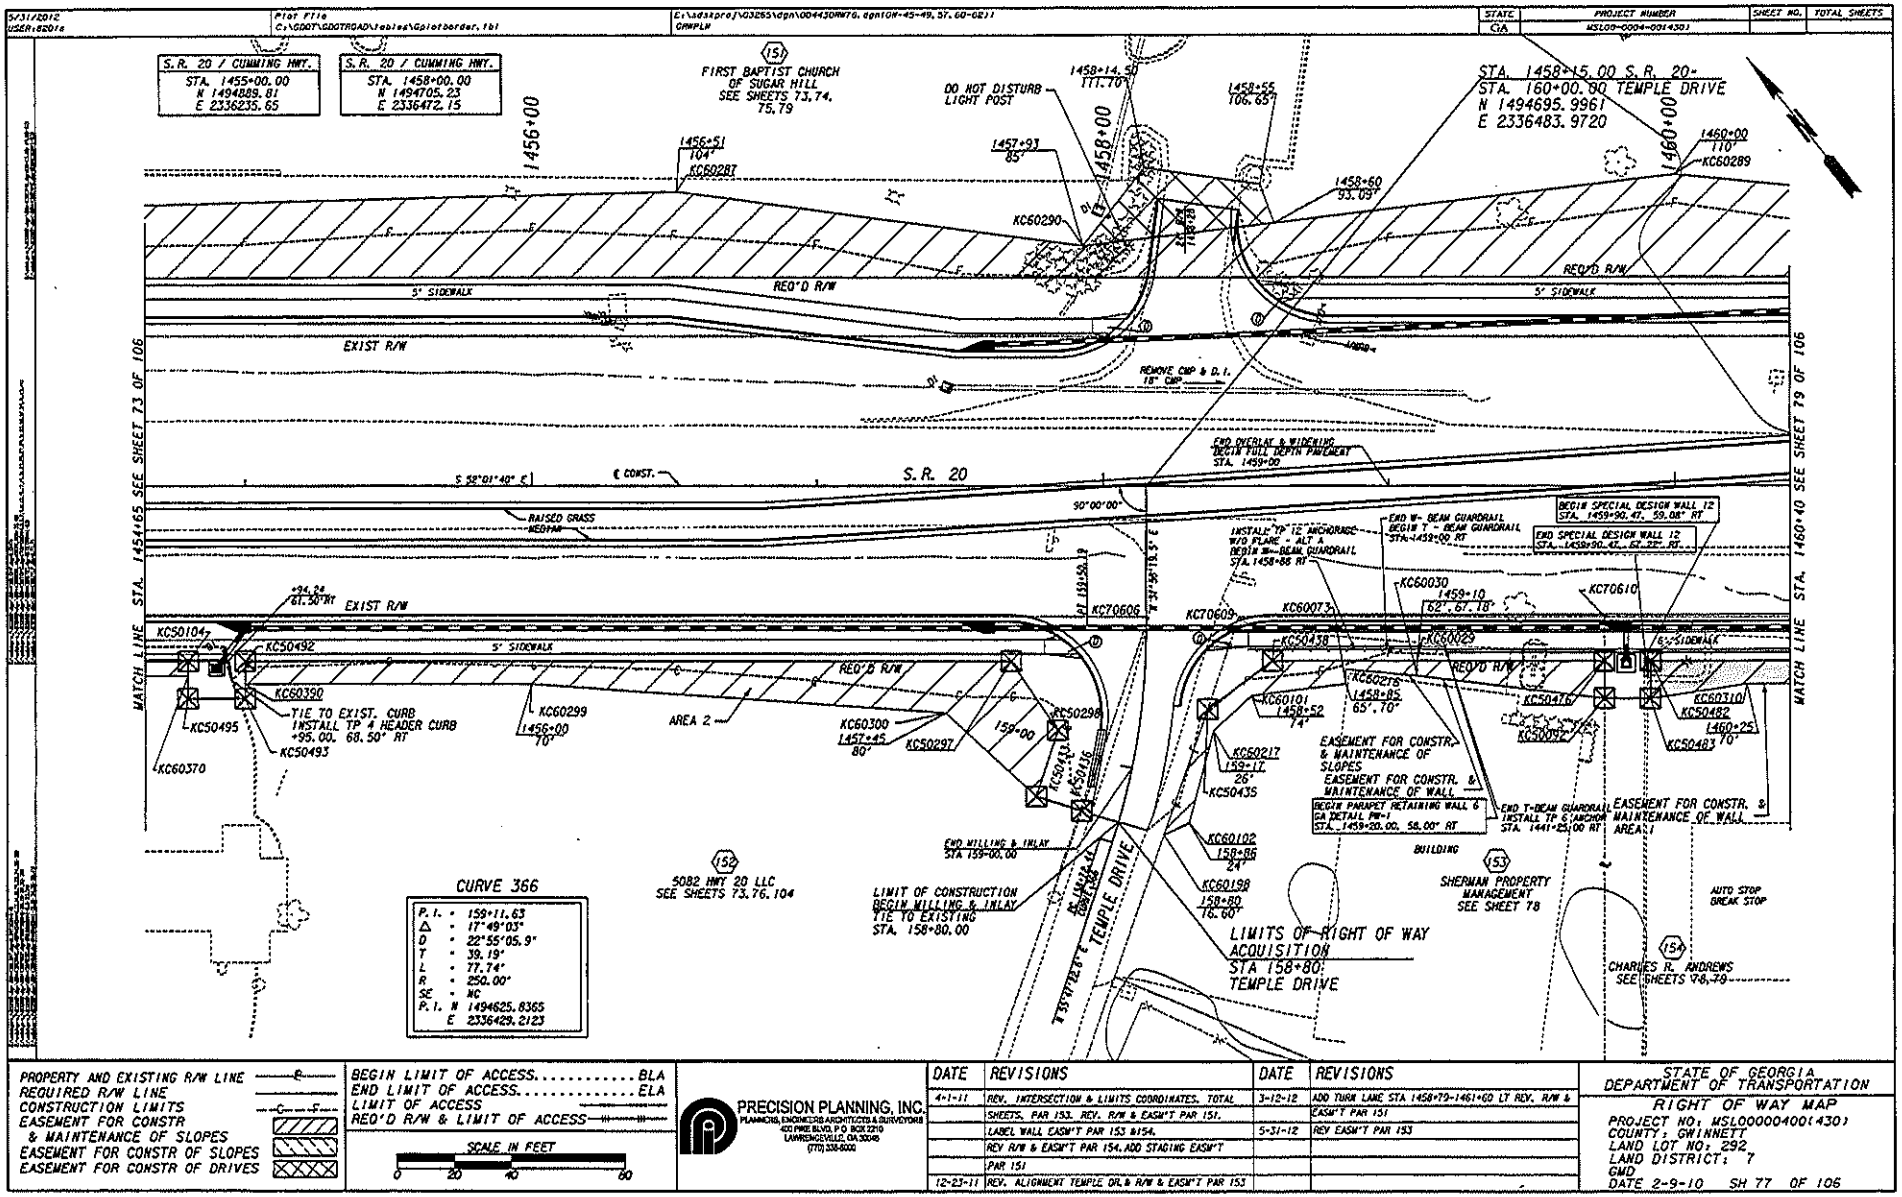

S.R. 20 / CUMMING HWY.
STA. 1455+00.00
N 1494089.81
E 2336235.65
S.R. 20 / CUMMING HWY.
STA. 1458+00.00
N 1494705.23
E 2336472.15
FIRST BAPTIST CHURCH OF SUGAR HILL
SEE SHEETS 73,74, 75,79
DO NOT DISTURB LIGHT POST
STA. 1458+15.00 S.R. 20-
STA. 160+00.00 TEMPLE DRIVE
N 1494695.9961
E 2336483.9720
1456+00
1458+00
1460+00
MATCH LINE STA. 1454+65 SEE SHEET 73 OF 106
MATCH LINE STA. 1460+40 SEE SHEET 79 OF 106
EXIST R/W
REQ'D R/W
5' SIDEWALK
REMOVE CMP & D.I.
18" CMP
END OVERLAY & WIDENING
BEGIN FULL DEPTH PAVEMENT
STA. 1459+00
S.R. 20
℄ CONST.
RAISED GRASS MEDIAN
INSTALL TP 1E ANCHORAGE W/O PLATE - ALT A
BEGIN 31"-BEAM GUARDRAIL
STA. 1458+88 RT
END W-BEAM GUARDRAIL
BEGIN T-BEAM GUARDRAIL
STA. 1459+00 RT
BEGIN SPECIAL DESIGN WALL 12
STA. 1459+90.47, 59.08' RT
END SPECIAL DESIGN WALL 12
STA. 1459+90.47, 67.22' RT
TIE TO EXIST. CURB
INSTALL TP 4 HEADER CURB
+95.00, 68.50' RT
AREA 2
EASEMENT FOR CONSTR. & MAINTENANCE OF SLOPES
EASEMENT FOR CONSTR. & MAINTENANCE OF WALL
BEGIN PARAPET RETAINING WALL 6
GA DETAIL PW-1
STA. 1459+20.00, 58.00' RT
END T-BEAM GUARDRAIL
INSTALL TP 6 ANCHOR
STA. 1441+25.00 RT
EASEMENT FOR CONSTR. & MAINTENANCE OF WALL AREA 1
BUILDING
END MILLING & INLAY
STA 159+00.00
5082 HWY 20 LLC
SEE SHEETS 73,76, 104
LIMIT OF CONSTRUCTION
BEGIN MILLING & INLAY
TIE TO EXISTING
STA. 158+80.00
TEMPLE DRIVE
LIMITS OF RIGHT OF WAY ACQUISITION
STA 158+80
TEMPLE DRIVE
SHERMAN PROPERTY MANAGEMENT
SEE SHEET 78
AUTO STOP
BREAK STOP
CHARLES R. ANDREWS
SEE SHEETS 78,79
CURVE 366
P.I. = 159+11.63
Δ = 17°49'03"
D = 22°55'05.9"
T = 39.19'
L = 77.74'
R = 250.00'
SE = NC
P.I. N 1494625.8365
E 2336429.2123
PROPERTY AND EXISTING R/W LINE
REQUIRED R/W LINE
CONSTRUCTION LIMITS
EASEMENT FOR CONSTR & MAINTENANCE OF SLOPES
EASEMENT FOR CONSTR OF SLOPES
EASEMENT FOR CONSTR OF DRIVES
BEGIN LIMIT OF ACCESS..... BLA
END LIMIT OF ACCESS..... ELA
LIMIT OF ACCESS
REQ'D R/W & LIMIT OF ACCESS
SCALE IN FEET
0 20 40 80
PRECISION PLANNING, INC.
PLANNERS, ENGINEERS ARCHITECTS & SURVEYORS
400 PIKE BLVD. P O BOX 1210
LAWRENCEVILLE, GA 30046
(770) 338-8000
DATE REVISIONS
4-1-11 REV. INTERSECTION & LIMITS COORDINATES. TOTAL SHEETS, PAR 153. REV. R/W & EASM'T PAR 151.
LABEL WALL EASM'T PAR 153 &154.
REV R/W & EASM'T PAR 154. ADD STAGING EASM'T PAR 151
12-23-11 REV. ALIGNMENT TEMPLE DR.& R/W & EASM'T PAR 153
3-12-12 ADD TURN LANE STA 1458+79-1461+60 LT REV. R/W & EASM'T PAR 151
5-31-12 REV EASM'T PAR 153
STATE OF GEORGIA
DEPARTMENT OF TRANSPORTATION
RIGHT OF WAY MAP
PROJECT NO: MSL0000040O(430)
COUNTY: GWINNETT
LAND LOT NO: 292
LAND DISTRICT: 7
GMD
DATE 2-9-10 SH 77 OF 106

EXHIBIT B

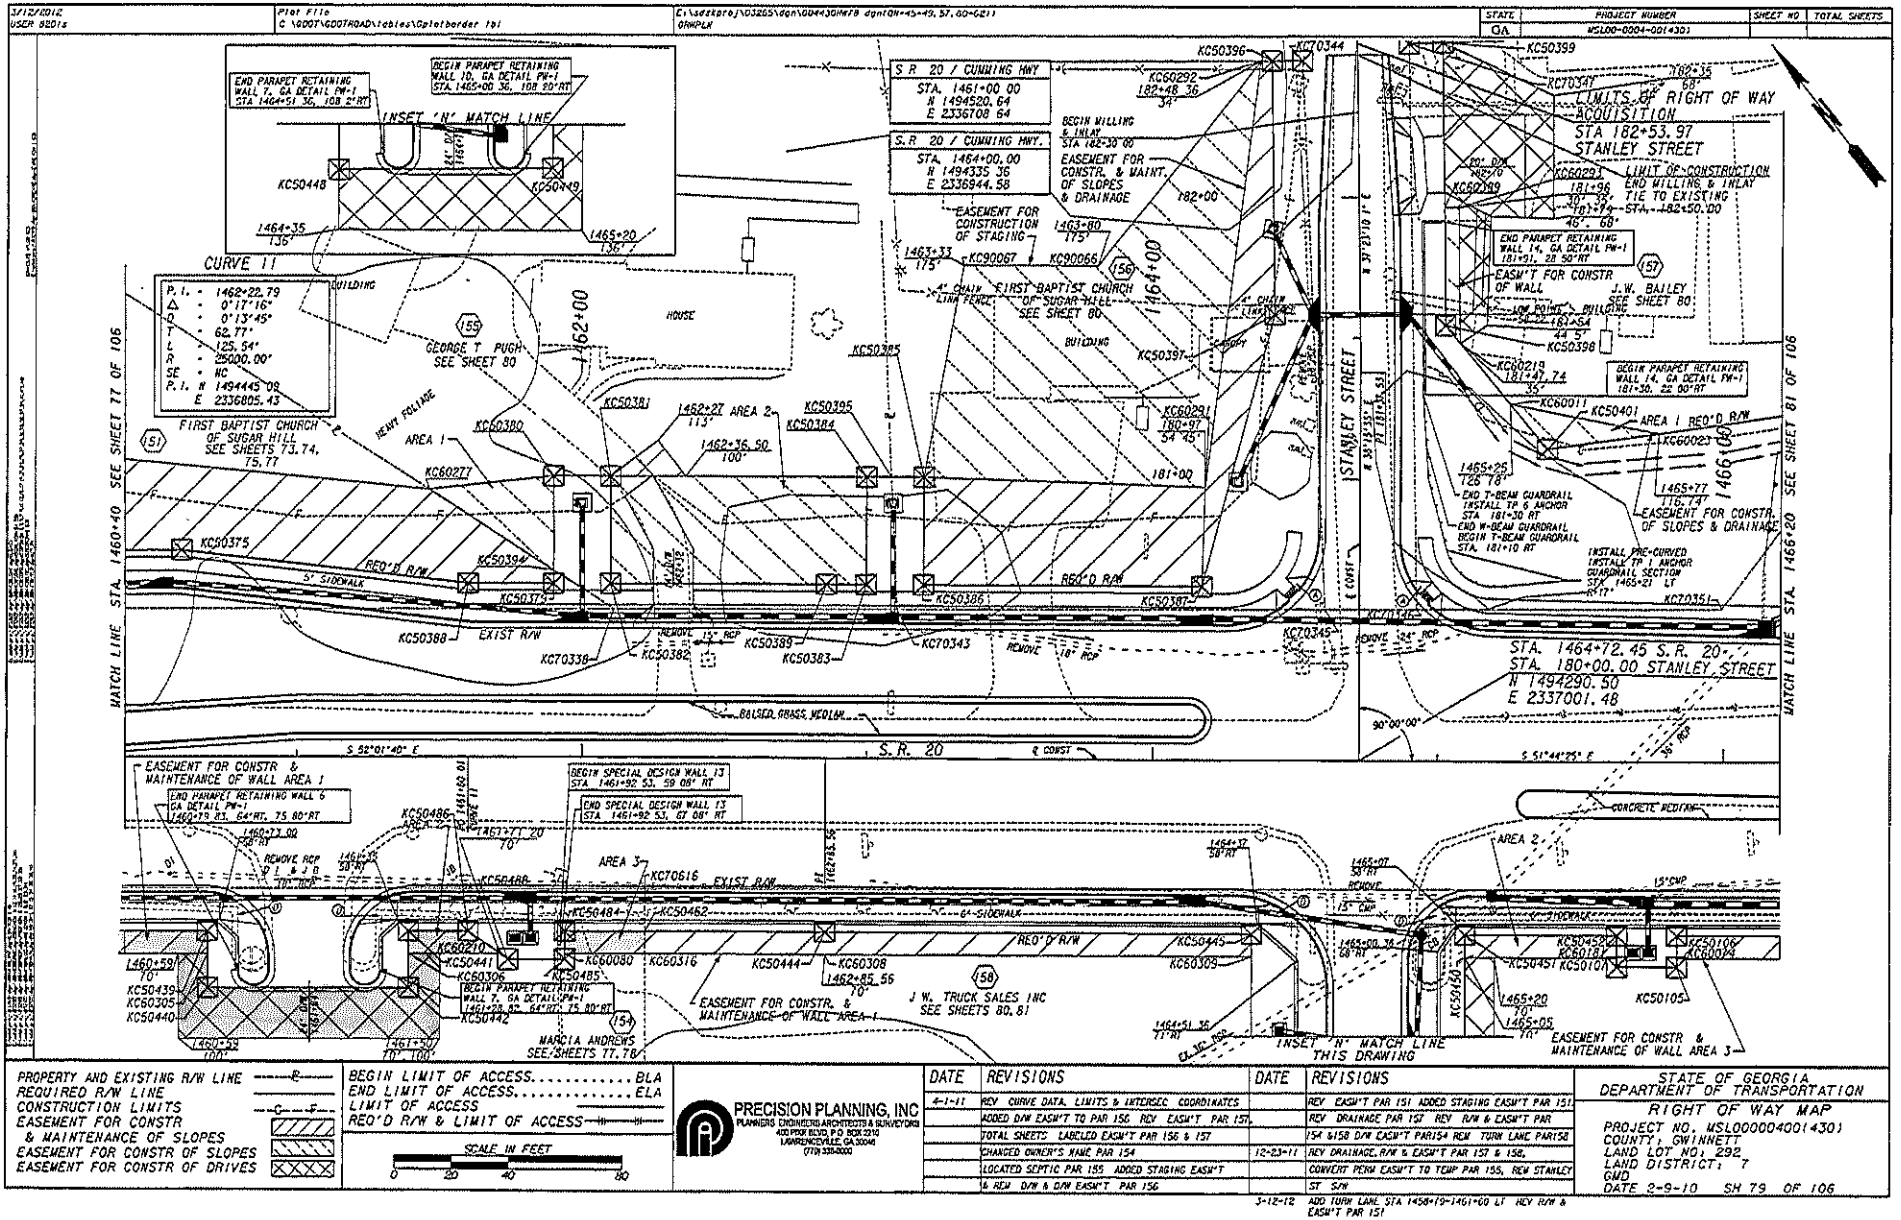

STATE OF GEORGIA
DEPARTMENT OF TRANSPORTATION
RIGHT OF WAY MAP
PROJECT NO. MSL0000040014301
COUNTY: GWINNETT
LAND LOT NO: 292
LAND DISTRICT: 7
GMD
DATE 2-9-10 SH 79 OF 106
PRECISION PLANNING, INC
PLANNERS ENGINEERS ARCHITECTS & SURVEYORS
400 PIKE BLVD. P.O. BOX 2210
LAWRENCEVILLE, GA. 30046
(770) 339-0009
PROPERTY AND EXISTING R/W LINE
REQUIRED R/W LINE
CONSTRUCTION LIMITS
EASEMENT FOR CONSTR & MAINTENANCE OF SLOPES
EASEMENT FOR CONSTR OF SLOPES
EASEMENT FOR CONSTR OF DRIVES
BEGIN LIMIT OF ACCESS
END LIMIT OF ACCESS
LIMIT OF ACCESS
REQ'D R/W & LIMIT OF ACCESS
SCALE IN FEET
0 20 40 80
DATE REVISIONS
4-1-11 REV CURVE DATA, LIMITS & INTERSEC COORDINATES
ADDED D/W EASM'T TO PAR 156 REV EASM'T PAR 157
TOTAL SHEETS LABELED EASM'T PAR 156 & 157
CHANGED OWNER'S NAME PAR 154
LOCATED SEPTIC PAR 155 ADDED STAGING EASM'T
& REM D/W & D/W EASM'T PAR 156
REV EASM'T PAR 151 ADDED STAGING EASM'T PAR 151
REV DRAINAGE PAR 157 REV R/W & EASM'T PAR
154 &158 D/W EASM'T PARS4 REM TURN LANE PAR158
12-23-11 REV DRAINAGE, R/W & EASM'T PAR 157 & 158,
CONVERT PERM EASM'T TO TEMP PAR 155, REM STANLEY
ST S/W
5-12-12 ADD TURN LANE STA 1458+19-1461+00 LT REV R/W & EASM'T PAR 151
LIMITS OF RIGHT OF WAY ACQUISITION
STA 182+53.97
STANLEY STREET
LIMIT OF CONSTRUCTION
END WILLING & INLAY
TIE TO EXISTING
STA. 182+50.00
STANLEY STREET
S.R. 20
STA. 1464+72.45 S.R. 20
STA. 180+00.00 STANLEY STREET
N 1494290.50
E 2337001.48
INSET 'N' MATCH LINE
THIS DRAWING
MATCH LINE STA. 1460+40 SEE SHEET 77 OF 106
MATCH LINE STA. 1466+20 SEE SHEET 81 OF 106
CURVE 11
P.I. = 1462+22.79
Δ = 0°17'16"
D = 0°13'45"
T = 62.77'
L = 125.54'
R = 25000.00'
SE = NC
P.I. N 1494445.09
E 2336805.43
FIRST BAPTIST CHURCH OF SUGAR HILL SEE SHEETS 73,74, 75,77
GEORGE T PUGH SEE SHEET 80
J.W. BAILEY SEE SHEET 80
J W. TRUCK SALES INC SEE SHEETS 80, 81
MARCIA ANDREWS SEE SHEETS 77,78
EASEMENT FOR CONSTR OF SLOPES & DRAINAGE
EASEMENT FOR CONSTR & MAINTENANCE OF WALL AREA 1
EASEMENT FOR CONSTR & MAINTENANCE OF WALL AREA 3
EASEMENT FOR CONSTR OF STAGING
EASM'T FOR CONSTR OF WALL
REQ'D R/W
EXIST R/W
AREA 1
AREA 2
AREA 3
5' SIDEWALK
6' SIDEWALK
CONCRETE MEDIAN
GRASSED MEDIAN
HEAVY FOLIAGE
4' CHAIN LINK FENCE
BUILDING
HOUSE
CANOPY
END PARAPET RETAINING WALL 7, GA DETAIL PW-1 STA 1464+51 36, 108 2' RT
BEGIN PARAPET RETAINING WALL 10, GA DETAIL PW-1 STA 1465+00 36, 108 50' RT
END PARAPET RETAINING WALL 6 GA DETAIL PW-1 1460+75 83, 64' RT, 75 80' RT
BEGIN SPECIAL DESIGN WALL 13 STA 1461+92 53, 59 08' RT
END SPECIAL DESIGN WALL 13 STA 1461+92 53, 67 08' RT
BEGIN PARAPET RETAINING WALL 7, GA DETAIL PW-1 1461+28 82, 64' RT, 75 80' RT
END PARAPET RETAINING WALL 14, GA DETAIL PW-1 181+91, 28 50' RT
BEGIN PARAPET RETAINING WALL 14, GA DETAIL PW-1 181+30, 22 00' RT
END T-BEAM GUARDRAIL INSTALL TP 6 ANCHOR STA 181+30 RT
END W-BEAM GUARDRAIL BEGIN T-BEAM GUARDRAIL STA. 181+10 RT
INSTALL PRE-CURVED INSTALL TP 1 ANCHOR GUARDRAIL SECTION STA 1465+21 LT
EASEMENT FOR CONSTR & MAINTENANCE OF WALL AREA 3
REMOVE 15" RCP
REMOVE 18" RCP
REMOVE 24" RCP
REMOVE RCP
CONCRETE MEDIAN
15" CMP
S 52°01'40" E
S 51°44'25" E
90°00'00"
INSET 'N' MATCH LINE
THIS DRAWING

EXHIBIT B

5/31/2012 USER=8201s	Plot File C:\GDOT\GDOTROAD\roblez\Gplotborder.tbl	E:\sdszproj\03263\dgn\004430rw77.dgn(OR=45-49, 60-62) DRWPLN	STATE GA	PROJECT NUMBER MSL00-0004-001(430)	SHEET NO.	TOTAL SHEETS

PARCEL 153 REQ'D R/W KC5153

PNT	OFFSET/ DIST		STATION/ BEARING	ALIGNMENT
KC70609	46.70	R	1458+47.45	S.R. 20
	128.03		S 51°58'27.6" E	
KC70610	46.82	R	1459+75.48	S.R. 20
	15.18		S 38°01'31.4" W	
KC50476	62.00	R	1459+75.46	S.R. 20
	116.16		N 52°01'40.5" W	
KC50438	62.00	R	1458+59.30	S.R. 20
	28.24		N 88°15'37.8" W	
KC50435	23.06	R	159+23.70	TEMPLE DRIVE.
	33.80		N 56°49'30.1" E	
KC70609	46.70	R	1458+47.45	S.R. 20

REQD R/W = 2133.60 SF
REQD R/W = 0.049 ACRES
REMAINDER = +/- 0.56 ACRES

PARCEL 153 REQ'D EASM'T. FOR CONSTR. & MAINTENANCE OF WALL KC6153

PNT	OFFSET/ DIST		STATION/ BEARING	ALIGNMENT
KC60030	67.18	R	1459+10.00	S.R. 20
	5.18		N 37°58'19.5" E	
KC60029	62.00	R	1459+10.00	S.R. 20
	65.46		S 52°01'40.5" E	
KC50476	62.00	R	1459+75.46	S.R. 20
	13.00		S 38°01'24.1" W	
KC50092	75.00	R	1459+75.45	S.R. 20
	65.92		N 45°13'02.4" W	
KC60030	67.18	R	1459+10.00	S.R. 20

REQD EASMT = 595.12 SF
REQD EASMT = 0.014 ACRES

PARCEL 153 REQ'D EASM'T. FOR CONSTR. & MAINTENANCE OF SLOPES KC6153A1

PNT	OFFSET/ DIST		STATION/ BEARING	ALIGNMENT
KC60198	16.60	R	158+80.00	TEMPLE DRIVE.
	47.54		N 56°49'30.1" E	
KC50435	23.06	R	159+23.70	TEMPLE DRIVE.
	28.24		S 88°15'37.8" E	
KC50438	62.00	R	1458+59.30	S.R. 20
	50.70		S 52°01'40.5" E	
KC60029	62.00	R	1459+10.00	S.R. 20
	5.18		S 37°58'19.5" W	
KC60030	67.18	R	1459+10.00	S.R. 20
	25.10		N 47°02'12.5" W	
KC60216	65.00	R	1458+85.00	S.R. 20
	5.00		S 37°58'19.5" W	
KC60073	70.00	R	1458+85.00	S.R. 20
	33.24		N 58°56'20.9" W	
KC60101	74.00	R	1458+52.00	S.R. 20
	18.24		S 85°22'53.1" W	
KC60217	26.00	R	159+17.00	TEMPLE DRIVE.
	34.14		S 52°28'58.4" W	
KC60102	24.00	R	158+86.00	TEMPLE DRIVE.
	9.84		N 77°52'13.1" W	
KC60198	16.60	R	158+80.00	TEMPLE DRIVE.

REQD EASMT = 761.10 SF
REQD EASMT = 0.017 ACRES

PARCEL 154 REQ'D R/W KC5154

PNT	OFFSET/ DIST		STATION/ BEARING	ALIGNMENT
KC50092	75.00	R	1459+75.45	S.R. 20
	13.00		N 38°01'24.1" E	
KC50476	62.00	R	1459+75.46	S.R. 20
	15.18		N 38°01'31.4" E	
KC70610	46.82	R	1459+75.48	S.R. 20
	246.70		S 51°58'28.4" E	
KC70616	46.97	R	1462+22.29	S.R. 20
	15.18		S 38°01'37.9" W	
KC50462	62.07	R	1462+22.31	S.R. 20

ARC LENGTH = 28.241
CHORD BEAR = N 51°46'21.4" W
LNTH CHORD = 28.241
RADIUS = 24938.000
DEGREE = 0° 13' 47"

KC50484	62.00	R	1461+94.00	S.R. 20
	10.00		S 38°02'59.9" W	
KC50485	72.00	R	1461+94.00	S.R. 20
	19.94		N 51°58'22.6" W	
KC50488	72.00	R	1461+74.00	S.R. 20
	17.17		N 16°23'55.5" W	
KC50496	52.00	R	1461+60.01	S.R. 20
	21.01		N 52°01'40.5" W	
KC50441	62.00	R	1461+39.00	S.R. 20
	20.00		S 37°58'19.5" W	
KC50442	82.00	R	1461+39.00	S.R. 20
	70.00		N 52°01'40.5" W	
KC50440	82.00	R	1460+69.00	S.R. 20
	20.00		N 37°58'19.5" E	
KC50439	62.00	R	1460+69.00	S.R. 20
	77.50		N 52°01'40.5" W	
KC50482	62.00	R	1459+91.50	S.R. 20
	13.00		S 37°58'19.5" W	
KC50483	75.00	R	1459+91.50	S.R. 20
	16.05		N 52°01'40.5" W	
KC50092	75.00	R	1459+75.45	S.R. 20

REQD R/W = 5597.34 SF
REQD R/W = 0.128 ACRES
REMAINDER = +/- 0.99 ACRES

PARCEL 154 REQ'D EASM'T. FOR CONSTR. & MAINTENANCE OF WALL - AREA 1 KC6154

PNT	OFFSET/ DIST		STATION/ BEARING	ALIGNMENT
KC50483	75.00	R	1459+91.50	S.R. 20
	13.00		N 37°58'19.5" E	
KC50482	62.00	R	1459+91.50	S.R. 20
	77.50		S 52°01'40.5" E	
KC50439	82.00	R	1460+69.00	S.R. 20
	8.00		S 37°58'19.5" W	
KC60305	70.00	R	1460+69.00	S.R. 20
	44.00		N 52°01'40.5" W	
KC60310	70.00	R	1460+25.00	S.R. 20
	33.87		N 60°31'00.7" W	
KC50483	75.00	R	1459+91.50	S.R. 20

REQD EASMT = 703.75 SF
REQD EASMT = 0.016 ACRES

PARCEL 154 REQ'D EASM'T. FOR CONSTR. & MAINTENANCE OF WALL- AREA 2 KC6154A1

PNT	OFFSET/ DIST		STATION/ BEARING	ALIGNMENT
KC60306	70.00	R	1461+39.00	S.R. 20
	8.00		N 37°58'19.5" E	
KC50441	62.00	R	1461+39.00	S.R. 20
	21.01		S 52°01'40.5" E	
KC50486	62.00	R	1461+60.01	S.R. 20
	13.73		S 16°23'55.5" E	
KC60210	70.00	R	1461+71.20	S.R. 20
	32.17		N 52°01'24.5" W	
KC60306	70.00	R	1461+39.00	S.R. 20

REQD EASMT = 212.74 SF
REQD EASMT = 0.005 ACRES

PARCEL 154 REQ'D EASM'T. FOR CONSTR. & MAINTENANCE OF WALL - AREA 3 KC6154B1

PNT	OFFSET/ DIST		STATION/ BEARING	ALIGNMENT
KC60080	70.00	R	1461+94.00	S.R. 20
	8.00		N 38°02'59.9" E	
KC50484	62.00	R	1461+94.00	S.R. 20

ARC LENGTH = 28.241
CHORD BEAR = S 51°46'21.4" E
LNTH CHORD = 28.241
RADIUS = 24938.000
DEGREE = 0° 13' 47"

KC50462	62.07	R	1462+22.31	S.R. 20
	8.00		S 38°01'37.9" W	
KC60316	70.07	R	1462+22.32	S.R. 20

ARC LENGTH = 28.244
CHORD BEAR = N 51°46'21.5" W
LNTH CHORD = 28.244
RADIUS = 24930.000
DEGREE = 0° 13' 47"

KC60080	70.00	R	1461+94.00	S.R. 20

REQD EASMT = 225.94 SF
REQD EASMT = 0.005 ACRES

TOTAL REQ'D EASM'T PARCEL 154 = 0.026 ACRES

(1) ONE DRIVEWAY EASEMENT PARCEL 154
1894.63 SF

PROPERTY AND EXISTING R/W LINE
REQUIRED R/W LINE
CONSTRUCTION LIMITS
EASEMENT FOR CONSTR & MAINTENANCE OF SLOPES
EASEMENT FOR CONSTR OF SLOPES
EASEMENT FOR CONSTR OF DRIVES

BEGIN LIMIT OF ACCESS.....BLA
END LIMIT OF ACCESS.....ELA
LIMIT OF ACCESS
REQ'D R/W & LIMIT OF ACCESS

PRECISION PLANNING, INC.
PLANNERS, ENGINEERS ARCHITECTS & SURVEYORS
400 PIKE BLVD, P.O. BOX 2210
LAWRENCEVILLE, GA. 30046
(770) 338-8000

DATE	REVISIONS	DATE	REVISIONS
4-1-11	REV. TOTAL SHEETS. ADDED EASM'T PAR. 153-KC6153A1		
	REV. EASM'T KC6153. LABEL DATA TABLES KC6154,		
	& KC6154B1. REV. PAR 154		
	ADDED D/W AREA TO TABLE KC6154B1		
12-23-11	REV. PAR. 153		
5-31-12	REV. DATA TABLE KC6155 . REM TEMP EASMT PAR. 153.		

STATE OF GEORGIA
DEAREAMENT OF TRANSPORTATION

RIGHT OF WAY MAP

PROJECT NO: MSL00000400(430)
COUNTY:GWINNETT
LAND LOT NO:
LAND DISTRICT: 7
GMD
DATE 2-9-10 SH 78 OF 106

EXHIBIT B

GEORGIA DEPARTMENT OF TRANSPORTATION

QUITCLAIM DEED

Project: MSL00-0004-00(430)
P.I. No.: 0004430
County: GWINNETT

THIS INDENTURE, made this _____ day of _____, 20_____, between **GWINNETT COUNTY, GEORGIA, a political subdivision of the State of Georgia,** party of the first Part, and the **DEPARTMENT OF TRANSPORTATION,** hereinafter referred to as the **DEPARTMENT.**

WITNESSETH: That the said party of the first part for and in consideration of the sum of ONE DOLLAR ($1.00), cash in hand paid, the receipt whereof is hereby acknowledged, has bargained, sold and does by these presents bargain, sell, remise, release, and forever QUITCLAIM to the **DEPARTMENT,** its heirs and assigns, all the right, title, interest, claim or demand which the said party of the first part has or may have had in and to that certain parcel of land described as follows:

SEE ATTACHED EXHIBITS "A" AND "B"

With all the rights, members and appurtenances to the said described premises in anywise appertaining or belonging.

TO HAVE AND TO HOLD these said described premises unto the said DEPARTMENT and its successors in office, so that neither the said party of the first part nor his heirs, nor any other person or persons claiming under the party of the first part shall at any time, claim or demand any right, title or interest to the aforesaid described premises or its appurtenances.

IN WITNESSETH WHEREOF, the said party of the first part has hereunto set his hand and affixed his seal the day and year first above written.

GWINNETT COUNTY, GEORGIA

Signed, Sealed and Delivered
this ___ day of _____,
20____, in the presence of:

By: _____ (L.S.)

Title: _____

_____
Witness

By: _____ (L.S.)

_____
Notary Public

Title: _____

Parcel No. **160**

R/W 1548A

Rev. 08-01-2010

EXHIBIT A

LEGAL DESCRIPTION

PROJECT NUMBER: Gwinnett County Department of Transportation Project Number F-0019-01

PARCEL NUMBER: 160

RECORD OWNER (S): JACKIE D. KINLAW

REQUIRED RIGHT OF WAY
TRACT 1

All that tract or parcel of land lying and being in Land Lot 292 of the 7th District of Gwinnett County, Georgia, and being more particularly described as follows:

BEGINNING at point KC70355, said point being 57.08 feet left of S.R. 20 Construction Centerline Station 1468+63.54; thence N 28° 46' 30.3" E a distance of 4.99 feet to point KC50409, said point being 62.00 feet left of S.R. 20 Construction Centerline Station 1468+62.72; thence S 51° 44' 24.6" E a distance of 200.12 feet to point KC50408, said point being 62.00 feet left of S.R. 20 Construction Centerline Station 1470+62.84; thence S 28° 35' 04.4" W a distance of 5.69 feet to point KC70359, said point being 56.39 feet left of S.R. 20 Construction Centerline Station 1470+63.80; thence N 51° 32' 42.2" W a distance of 200.26 feet back to the POINT OF BEGINNING.

Said required Right of Way for Parcel 160 (Tract 1) containing a total of 0.024 acres.

EXHIBIT A

REQUIRED RIGHT OF WAY
TRACT 2

All that tract or parcel of land lying and being in Land Lot 292 of the 7th District of Gwinnett County, Georgia, and being more particularly described as follows:

BEGINNING at point KC50406, said point being 224.70 feet left of S.R. 20 Construction Centerline Station 1468+35.54; thence N 89° 26' 54.4" E a distance of 40.37 feet to point KC50403, said point being 250.00 feet left of S.R. 20 Construction Centerline Station 1468+67.00; thence S 0° 41' 45.9" E a distance of 30.22 feet to point KC50404, said point being 226.50 feet left of S.R. 20 Construction Centerline Station 1468+86.00; thence S 87° 17' 08.3" W a distance of 58.71 feet to point KC50405, said point being 188.00 feet left of S.R. 20 Construction Centerline Station 1468+41.67; thence N 28° 46' 30.3" E a distance of 37.20 feet back to the POINT OF BEGINNING.

Said required Right of Way for Parcel 160 (Tract 2) containing a total of 0.035 acres.

REQUIRED PERMANENT EASEMENT FOR CONSTRUCTION AND MAINTENANCE OF SLOPES

All that tract or parcel of land lying and being in Land Lot 292 of the 7th District of Gwinnett County, Georgia, and being more particularly described as follows:

BEGINNING at point KC50409, said point being 62.00 feet left of S.R. 20 Construction Centerline Station 1468+62.72; thence N 28° 46' 30.3" E a distance of 112.03 feet to point KC60222, said point being 172.50 feet left of S.R. 20 Construction Centerline Station 1468+44.26; thence S 9° 50' 56.8" E a distance of 29.20 feet to point KC60221, said point being 153.00 feet left of S.R. 20 Construction Centerline Station 1468+66.00; thence S 12° 54' 49.1" W a distance of 42.05 feet to point KC60220, said point being 115.00 feet left of S.R. 20 Construction Centerline Station 1468+84.00; thence S 29° 17' 13.9" W a distance of 38.47 feet to point KC60294, said point being 77.00 feet left of S.R. 20 Construction Centerline Station

EXHIBIT A

1468+90.00; thence S 52° 15' 22.8" E a distance of 111.00 feet to point KC60295, said point being 78.00 feet left of S.R. 20 Construction Centerline Station 1470+01.00; thence S 38° 15' 35.4" W a distance of 16.00 feet to point KC60134, said point being 62.00 feet left of S.R. 20 Construction Centerline Station 1470+01.00; thence N 51° 44' 24.6" W a distance of 138.28 feet back to the POINT OF BEGINNING.

Said required Permanent Easement for Construction and Maintenance of Slopes for Parcel 160 containing a total of 0.101 acres.


REQUIRED TEMPORARY EASEMENT FOR CONSTRUCTION OF DRIVEWAY

All that tract or parcel of land lying and being in Land Lot 292 of the 7th District of Gwinnett County, Georgia, and being more particularly described as follows:

BEGINNING at a point, said point being 93 feet left of S.R. 20 Construction Centerline Station 1470+00.90; thence Southeasterly to a point, said point being 93 feet left of S.R. 20 Construction Centerline Station 1470+57.54; thence Southwesterly to a point, said point being 62.00 feet left of S.R. 20 Construction Centerline Station 1470+62.84; thence Northwesterly to a point, said point being 62.00 feet left of S.R. 20 Construction Centerline Station 1470+01.00; thence Northeasterly to a point, said point being 62.78 feet left of S.R. 20 Construction Centerline Station 1470+01; thence Northeasterly back to the POINT OF BEGINNING.

Said required Temporary Easement for Construction of Driveway for Parcel 160 containing a total of 0.042 acres (1833 square feet).

All according to the attached plans for Gwinnett County Department of Transportation, titled S.R. 20/ Cumming Hwy. East of Burnette Trail to Peachtree Industrial Boulevard, Sheet Nos. 81, 82 and 83 as drawn by Precision Planning, Inc., dated: February 9, 2010, as revised: Sheet Nos. 81 and 83 on April 10, 2012 and Sheet No. 82 on December 23, 2011 and shown as Parcel No. 160, which plans are incorporated herein by reference and made a part of this description, as acquired by a petition for condemnation filed by Gwinnett County on September 12, 2012 and designated as Civil Action File No. 12A-07893-9 in the Superior Court of Gwinnett County.

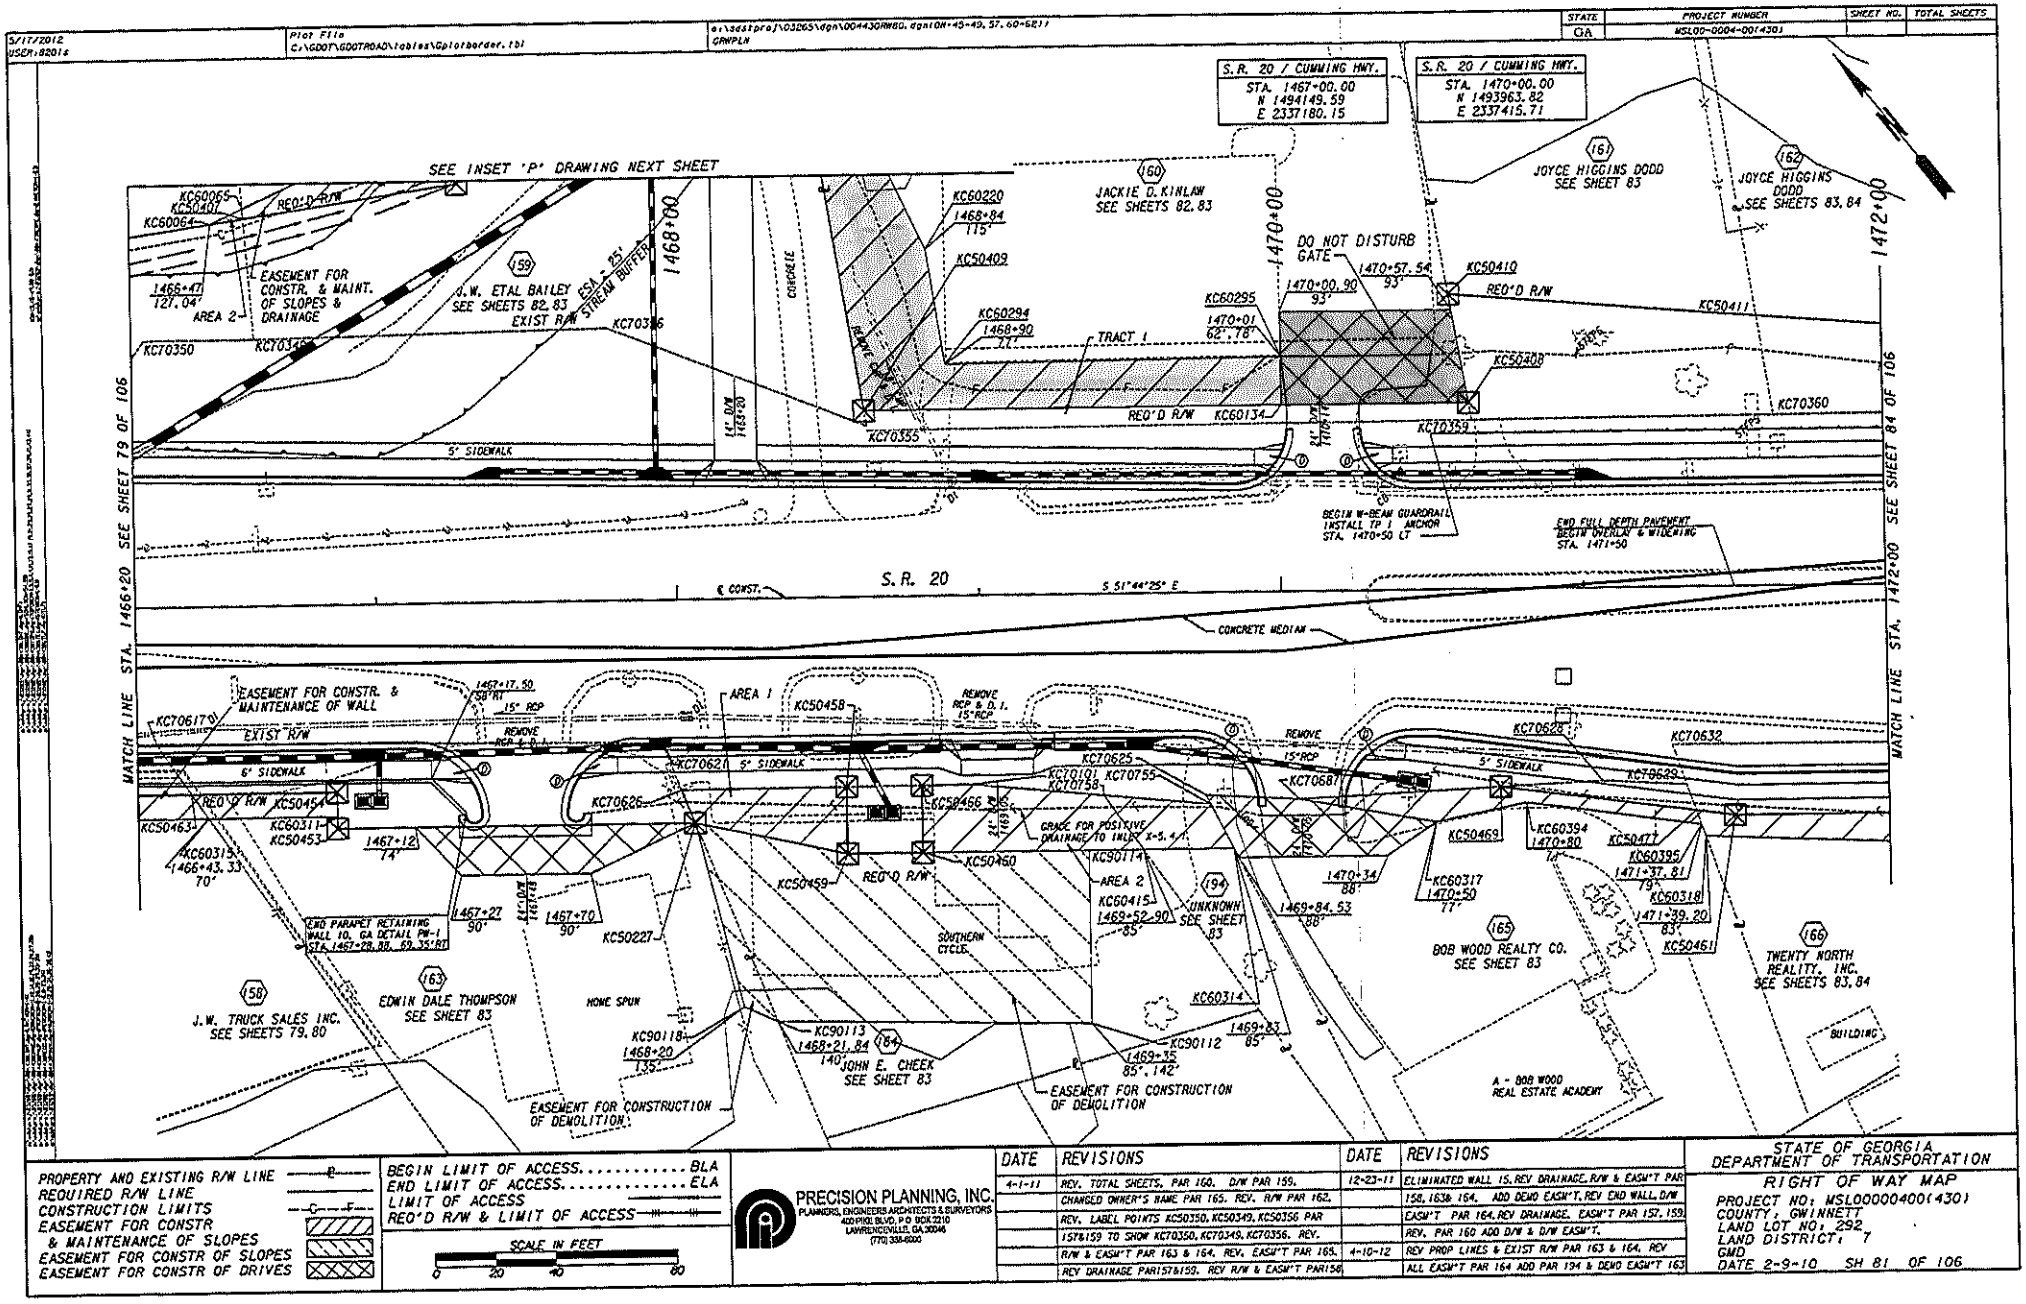


PRECISION PLANNING, INC.
PLANNERS, ENGINEERS ARCHITECTS & SURVEYORS
400 PIKE BLVD, P.O. BOX 2210
LAWRENCEVILLE, GA 30046
(770) 338-6000

DATE	REVISIONS	DATE	REVISIONS
4-1-11	REV. TOTAL SHEETS, PAR 160. D/W PAR 159.	12-23-11	ELIMINATED WALL 15. REV DRAINAGE, R/W & EASM'T PAR
	CHANGED OWNER'S NAME PAR 165. REV. R/W PAR 162,		158, 163& 164. ADD DEMO EASM'T. REV END WALL, D/W
	REV. LABEL POINTS KC50350, KC50349, KC50356 PAR		EASM'T PAR 164. REV DRAINAGE, EASM'T PAR 157, 159.
	157&159 TO SHOW KC70350, KC70349, KC70356. REV.		REV. PAR 160 ADD D/W & D/W EASM'T.
	R/W & EASM'T PAR 163 & 164. REV. EASM'T PAR 165.	4-10-12	REV PROP LINES & EXIST R/W PAR 163 & 164. REV
	REV DRAINAGE PAR157&159. REV R/W & EASM'T PAR156		ALL EASM'T PAR 164 ADD PAR 194 & DEMO EASM'T 163

STATE OF GEORGIA
DEPARTMENT OF TRANSPORTATION
RIGHT OF WAY MAP
PROJECT NO: MSL0000400(430)
COUNTY: GWINNETT
LAND LOT NO: 292
LAND DISTRICT: 7
GMD
DATE 2-9-10 SH 81 OF 106

EXHIBIT B

5/17/2012 USER: 82018	Plot File C:\GDOT\GDOTROAD\tables\Gplotborder.tbl	e:\3dsproj\03265\dgn\00443GRW01.dgn(OR-45-49, 57, 66-621) GRWPLN	STATE GA	PROJECT NUMBER MSL00-0004-001430)	SHEET NO.	TOTAL SHEETS

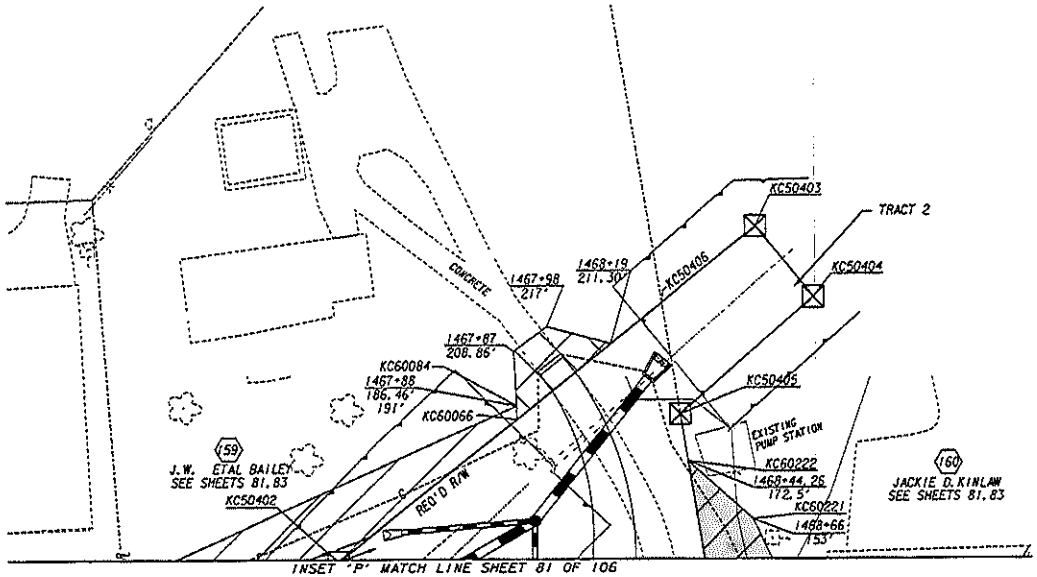

PROPERTY AND EXISTING R/W LINE ——R——
REQUIRED R/W LINE ——
CONSTRUCTION LIMITS ——C——F——
EASEMENT FOR CONSTR & MAINTENANCE OF SLOPES
EASEMENT FOR CONSTR OF SLOPES
EASEMENT FOR CONSTR OF DRIVES

BEGIN LIMIT OF ACCESS.....BLA
END LIMIT OF ACCESS.....ELA
LIMIT OF ACCESS
REQ'D R/W & LIMIT OF ACCESS

SCALE IN FEET
0 20 40 80

PRECISION PLANNING, INC.
PLANNERS, ENGINEERS-ARCHITECTS & SURVEYORS
400 PIKE BLVD, P.O. BOX 2216
LAWRENCEVILLE, GA 30046
(770) 338-8000

DATE	REVISIONS	DATE	REVISIONS
4-1-11	REV. TOTAL SHEETS, PAR 160, D/W PAR 159.		
	REV. DRAINAGE PAR 159.		
12-23-11	REV. EASM'T PAR. 159.		

STATE OF GEORGIA
DEPARTMENT OF TRANSPORTATION
RIGHT OF WAY MAP
PROJECT NO: MSL00000400(430)
COUNTY: GWINNETT
LAND LOT NO: 292
LAND DISTRICT: 7
GMD
DATE 2-9-10 SH 82 OF 106

EXHIBIT B

4/11/2012	Plot File	E:\adspro\103263\dgn\D0443GRW02.dgn(0M=45-49, 60-62))	STATE	PROJECT NUMBER	SHEET NO.	TOTAL SHEETS
USER:s201s	C:\GDOT\GDOTROAD\tables\plotborder.tbl	GRWPLN	GA	MSL00-0004-001430)		

PARCEL 159 REQ'D R/W KC5159

PNT	OFFSET/DIST		STATION/ BEARING	ALIGNMENT
KC70349	88.50	L	1466+61.01	SR 20
	40.26		N 33°57'29.4" E	
KC50407	128.65	L	1466+57.99	SR 20
	71.75		S 60°01'53.2" E	
KC50402	139.00	L	1467+29.00	SR 20
	136.73		N 89°26'54.4" E	
KC50406	224.70	L	1468+35.54	SR 20
	169.94		S 28°46'30.3" W	
KC70355	57.08	L	1468+63.54	SR 20
	91.86		N 30°23'33.1" W	
KC70356	50.51	L	1467+77.99	SR 20
	117.00		N 52°43'29.7" W	
KC70349	88.50	L	1466+61.01	SR 20

REQD R/W = 15710.46 SF
REQD R/W = 0.361 ACRES
REMAINDER = +/- 0.75 ACRES
(1) ONE DRIVEWAY EASEMENT PARCEL 159 - 477.73 SF

PAR159 REQ'D EASM'T FOR CONSTR & MAINT OF SLOPES & DRAINAGE KC6159

PNT	OFFSET/DIST		STATION/BEARING	ALIGNMENT
KC50407	128.65	L	1466+57.99	S.R. 20
	3.27		N 33°57'29.4" E	
KC60065	131.91	L	1466+57.74	S.R. 20
	143.04		S 76°08'30.1" E	
KC60084	191.00	L	1467+88.00	S.R. 20
	4.54		S 38°15'35.4" W	
KC60066	186.46	L	1467+86.00	S.R. 20
	75.72		S 89°26'54.4" W	
KC50402	139.00	L	1467+29.00	S.R. 20
	71.76		N 60°01'53.2" W	
KC50407	128.65	L	1466+57.99	S.R. 20

REQD EASM'T = 1894.44 SF
REQD EASM'T = 0.043 ACRES

PARCEL 160 REQ'D R/W - TRACT 1 KC5160A1

PNT	OFFSET/ DIST		STATION/ BEARING	ALIGNMENT
KC70355	57.08	L	1468+63.54	SR 20
	4.99		N 28°46'30.3" E	
KC50409	62.00	L	1468+62.72	SR 20
	200.12		S 51°44'24.6" E	
KC50408	62.00	L	1470+62.84	SR 20
	5.59		S 28°35'54.4" W	
KC70359	56.39	L	1470+63.80	SR 20
	200.26		N 51°32'42.2" W	
KC70355	57.08	L	1468+63.54	SR 20

REQD R/W = 1053.79 SF
REQD R/W = 0.024 ACRES

PARCEL 160 REQ'D R/W - TRACT 2 KC5160

PNT	OFFSET/ DIST		STATION/ BEARING	ALIGNMENT
KC50406	224.70	L	1468+35.54	SR 20
	40.37		N 89°26'54.4" E	
KC50403	250.00	L	1468+67.00	SR 20
	30.22		S 0°41'45.9" E	
KC50404	226.50	L	1468+86.00	SR 20
	58.71		S 87°17'08.3" W	
KC50405	188.00	L	1468+41.67	SR 20
	37.20		N 28°46'30.3" E	
KC50406	224.70	L	1468+35.54	SR 20

REQD R/W = 1541.41 SF
REQD R/W = 0.035 ACRES
REMAINDER TRACT 1 AND TRACT 2 = +/- 2.6 ACRES

PARCEL 160 REQ'D EASM'T. FOR CONSTR. & MAINTENANCE OF SLOPES KC6160

PNT	OFFSET/DIST		STATION/ BEARING	ALIGNMENT
KC50409	62.00	L	1468+62.72	S.R. 20
	112.03		N 28°46'30.3" E	
KC60222	172.50	L	1468+44.26	S.R. 20
	29.20		S 9°50'56.8" E	
KC60221	153.00	L	1468+66.00	S.R. 20
	42.65		S 12°54'49.1" W	
KC60220	115.00	L	1468+84.00	S.R. 20
	38.47		S 29°17'13.9" W	
KC60294	77.00	L	1468+90.00	S.R. 20
	111.00		S 52°15'22.8" E	
KC60295	78.00	L	1470+01.00	S.R. 20
	16.00		S 38°15'35.4" W	
KC60134	62.00	L	1470+01.00	S.R. 20
	138.28		N 51°44'24.6" W	
KC50409	62.00	L	1468+62.72	S.R. 20

REQD EASM'T = 4390.82 SF
REQD EASM'T = 0.101 ACRES
(1) ONE DRIVEWAY EASEMENT PARCEL 160 AREA = 1833 S.F.

PARCEL 161 REQ'D R/W KC5161

PNT	OFFSET/ DIST		STATION/ BEARING	ALIGNMENT
KC70359	56.39	L	1470+63.80	SR 20
	42.21		N 28°35'04.4" E	
KC50410	98.00	L	1470+56.71	SR 20
	102.41		S 46°51'12.6" E	
KC50411	89.28	L	1471+58.75	SR 20
	32.86		S 29°25'37.0" W	
KC70360	56.80	L	1471+63.78	SR 20
	99.98		N 51°58'28.7" W	
KC70359	56.39	L	1470+63.80	SR 20

REQD R/W = 3716.24 SF
REQD R/W = 0.085 ACRES
REMAINDER = +/- 1.2 ACRES

PARCEL 162 REQ'D R/W KC5162

PNT	OFFSET/ DIST		STATION/ BEARING	ALIGNMENT
KC70360	56.80	L	1471+63.78	S.R. 20
	32.86		N 29°25'37.0" E	
KC50411	89.28	L	1471+58.75	S.R. 20
	74.53		S 46°51'12.6" E	
KC50412	82.93	L	1472+33.00	S.R. 20
	47.07		N 38°15'35.4" E	
KC50267	130.00	L	1472+33.00	S.R. 20
	20.04		S 51°44'25.4" E	
KC50268	130.00	L	1472+53.04	S.R. 20
	73.61		S 29°42'30.4" W	
KC70364	57.21	L	1472+63.98	S.R. 20
	100.20		N 51°58'30.4" W	
KC70360	56.80	L	1471+63.78	S.R. 20

REQD R/W = 3942.79 SF
REQD R/W = 0.091 ACRES
REMAINDER = +/- 1.0 ACRES

PARCEL 163 REQ'D R/W KC5163

PNT	OFFSET/ DIST		STATION/ BEARING	ALIGNMENT
KC70617	45.40	R	1466+26.26	S.R. 20
	168.03		S 51°01'06.5" E	
KC70621	47.51	R	1467+94.27	S.R. 20
	16.66		S 16°50'32.1" W	
KC70626	63.02	R	1468+00.35	S.R. 20
	11.82		S 16°33'07.7" W	
KC50227	74.00	R	1468+04.73	S.R. 20
	118.73		N 51°44'24.6" W	
KC50453	74.00	R	1466+86.00	S.R. 20
	12.00		N 38°15'35.4" E	
KC50454	62.00	R	1466+86.00	S.R. 20
	48.22		N 51°44'24.6" W	
KC50463	62.00	R	1466+37.78	S.R. 20
	20.21		N 3°30'10.1" E	
KC70617	45.40	R	1466+26.26	S.R. 20

REQD R/W = 3953.15 SF
REQD R/W = 0.091 ACRES
REMAINDER = +/- 0.50 ACRES

PARCEL 163 REQ'D EASM'T. FOR CONSTR. & MAINT. OF WALL KC6163

PNT	OFFSET/ DIST		STATION/ BEARING	ALIGNMENT
KC60315	70.00	R	1466+43.33	S.R. 20
	9.74		N 3°30'10.1" E	
KC50463	62.00	R	1466+37.78	S.R. 20
	48.22		S 51°44'24.6" E	
KC50454	62.00	R	1466+86.00	S.R. 20
	8.00		S 38°15'35.4" W	
KC60311	70.00	R	1466+86.00	S.R. 20
	42.67		N 51°44'24.6" W	
KC60315	70.00	R	1466+43.33	S.R. 20

REQD EASM'T = 363.57 SF
REQD EASM'T = 0.008 ACRES

(1) ONE DRIVEWAY EASEMENT PARCEL 163
AREA = 1095 S.F.

PARCEL 163 REQ'D EASM'T. FOR CONSTR. OF DEMOLITION KC9163

PNT	OFFSET/ DIST		STATION/ BEARING	ALIGNMENT
KC90118	135.00	R	1468+20.00	S.R. 20
	62.88		N 24°12'06.5" E	
KC50227	74.00	R	1468+04.73	S.R. 20
	71.18		S 16°33'07.7" W	
KC90113	140.13	R	1468+31.05	S.R. 20
	12.18		N 26°50'22.2" W	
KC90118	135.00	R	1468+20.00	S.R. 20

REQD EASM'T = 297.91 SF
REQD EASM'T = 0.007 ACRES

PARCEL 164 REQ'D R/W KC5164

PNT	OFFSET/ DIST		STATION/ BEARING	ALIGNMENT
KC50459	85.00	R	1468+55.00	S.R. 20
	22.22		N 38°15'35.4" E	
KC50458	62.78	R	1468+55.00	S.R. 20
	25.00		S 51°59'37.9" E	
KC50466	62.67	R	1468+80.00	S.R. 20
	22.33		S 38°15'35.4" W	
KC50460	85.00	R	1468+80.00	S.R. 20
	25.00		N 51°44'24.6" W	
KC50459	85.00	R	1468+55.00	S.R. 20

REQD R/W = 556.92 SF
REQD R/W = 0.013 ACRES
REMAINDER = +/- 1.3 ACRES

PARCEL 164 REQ'D EASM'T. FOR CONSTR. & MAINT. OF SLOPES-AREA 1 KC6164

PNT	OFFSET/ DIST		STATION/ BEARING	ALIGNMENT
KC70626	63.02	R	1468+00.35	S.R. 20
	54.65		S 51°59'37.9" E	
KC50458	62.78	R	1468+55.00	S.R. 20
	22.22		S 38°15'35.4" W	
KC50459	85.00	R	1468+55.00	S.R. 20
	51.45		N 39°23'54.5" W	
KC50227	74.00	R	1468+04.73	S.R. 20
	11.82		N 16°33'07.7" E	
KC70626	63.02	R	1468+00.35	S.R. 20

REQD EASM'T = 869.10 SF
REQD EASM'T = 0.020 ACRES

PARCEL 164 REQ'D EASM'T. FOR CONSTR. & MAINT. OF SLOPES-AREA 2 KC6164A1

PNT	OFFSET/ DIST		STATION/ BEARING	ALIGNMENT
KC50460	85.00	R	1468+80.00	S.R. 20
	22.33		N 38°15'35.4" E	
KC50466	62.67	R	1468+80.00	S.R. 20
	16.63		S 51°59'37.9" E	
KC70101	62.59	R	1468+96.63	S.R. 20
	43.71		S 46°16'58.2" E	
KC70758	66.75	R	1469+40.15	S.R. 20
	22.27		S 3°18'13.0" W	
KC60415	85.00	R	1469+52.90	S.R. 20
	72.90		N 51°44'24.6" W	
KC50460	85.00	R	1468+80.00	S.R. 20

REQD EASM'T = 1372.95 SF
REQD EASM'T = 0.032 ACRES
TOTAL EASM'T FOR PARCEL 164 = 0.052 ACRES

PARCEL 164 REQ'D EASM'T. FOR CONSTR. OF DEMOLITION KC9164

PNT	OFFSET/ DIST		STATION/ BEARING	ALIGNMENT
KC90113	140.13	R	1468+31.05	S.R. 20
	71.18		N 16°33'07.7" E	
KC50227	74.00	R	1468+04.73	S.R. 20
	51.46		S 39°23'54.5" E	
KC50459	85.00	R	1468+55.00	S.R. 20
	25.00		S 51°44'24.6" E	
KC50460	85.00	R	1468+80.00	S.R. 20
	55.00		S 51°44'24.6" E	
KC90114	85.00	R	1469+35.00	S.R. 20
	57.00		S 38°15'35.4" W	
KC90112	142.00	R	1469+35.00	S.R. 20
	103.96		N 50°42'35.1" W	
KC90113	140.13	R	1468+31.05	S.R. 20

REQD EASM'T = 6685.27 SF
REQD EASM'T = 0.153 ACRES

PARCEL 165 REQ'D R/W KC5165

PNT	OFFSET/ DIST		STATION/ BEARING	ALIGNMENT
KC50469	65.64	R	1470+72.04	SR 20
	33.20		S 54°24'46.6" E	
KC70628	64.09	R	1471+05.21	SR 20
	27.98		S 48°42'07.1" E	
KC70629	65.57	R	1471+33.15	SR 20
	9.22		S 19°05'43.8" W	
KC50477	74.28	R	1471+36.17	SR 20
	64.71		N 44°03'58.6" W	
KC50469	65.64	R	1470+72.04	SR 20

REQD R/W = 312.34 SF
REQD R/W = 0.007 ACRES
REMAINDER = +/- 0.50 ACRES

PARCEL 165 REQ'D EASM'T. FOR CONSTR. & MAINT. OF SLOPES KC6165

PNT	OFFSET/ DIST		STATION/ BEARING	ALIGNMENT
KC60317	77.00	R	1470+50.00	S.R. 20
	45.93		N 41°25'38.4" W	
KC70687	68.78	R	1470+04.81	S.R. 20
	67.30		S 54°24'46.6" E	
KC50469	65.64	R	1470+72.04	S.R. 20
	64.71		S 44°03'58.6" E	
KC50477	74.28	R	1471+36.17	S.R. 20
	4.99		S 19°07'40.5" W	
KC60395	79.00	R	1471+37.81	S.R. 20
	58.36		N 43°51'41.0" W	
KC60394	71.00	R	1470+80.00	S.R. 20
	30.59		N 63°03'00.4" W	
KC60317	77.00	R	1470+50.00	S.R. 20

REQD EASM'T = 718.90 SF
REQD EASM'T = 0.017 ACRES
(1) ONE DRIVEWAY EASEMENT PARCEL 165
1103.38 SF

PARCEL 166 REQ'D R/W KC5166

PNT	OFFSET/ DIST		STATION/ BEARING	ALIGNMENT
KC50477	74.28	R	1471+36.17	SR 20
	23.05		N 19°05'46.3" E	
KC70632	52.51	R	1471+28.61	SR 20
	166.60		S 51°33'16.0" E	
KC70633	53.05	R	1472+95.21	SR 20
	23.21		S 29°34'43.4" W	
KC50470	76.00	R	1472+98.71	SR 20
	149.78		N 51°44'24.6" W	
KC50461	76.00	R	1471+48.93	SR 20
	12.87		N 44°03'58.6" W	
KC50477	74.28	R	1471+36.17	SR 20

REQD R/W = 3801.87 SF
REQD R/W = 0.087 ACRES
REMAINDER = +/- 0.19 ACRES

PARCEL 166 REQ'D EASM'T. FOR CONSTR. & MAINT. OF SLOPES KC6166

PNT	OFFSET/ DIST		STATION/ BEARING	ALIGNMENT
KC60318	83.00	R	1471+39.20	SR 20
	9.23		N 19°05'43.8" E	
KC50477	74.28	R	1471+36.17	SR 20
	12.87		S 44°03'58.6" E	
KC50461	76.00	R	1471+48.93	SR 20
	149.78		S 51°44'24.6" E	
KC50470	76.00	R	1472+98.71	SR 20
	14.16		S 25°34'43.4" W	
KC60319	90.00	R	1473+00.85	SR 20
	161.80		N 49°15'38.0" W	
KC60318	83.00	R	1471+39.20	SR 20

REQD EASM'T = 1701.28 SF
REQD EASM'T = 0.039 ACRES
(1) ONE DRIVEWAY EASEMENT PARCEL 166
662.64 SF

PARCEL 194 REQ'D EASM'T. FOR CONSTR. & MAINT. OF SLOPES KC6194

PNT	OFFSET/ DIST		STATION/ BEARING	ALIGNMENT
KC60415	85.00	R	1469+52.90	S.R. 20
	22.27		N 3°18'13.0" E	
KC70758	66.75	R	1469+40.15	S.R. 20
	35.40		S 46°16'58.3" E	
KC70755	70.12	R	1469+75.38	S.R. 20
	16.72		S 11°09'52.3" W	
KC60314	85.00	R	1469+83.00	S.R. 20
	30.09		N 51°44'24.6" W	
KC60415	85.00	R	1469+52.90	S.R. 20

REQD EASM'T = 523.97 SF
REQD EASM'T = 0.012 ACRES

PROPERTY AND EXISTING R/W LINE ——P——
REQUIRED R/W LINE
CONSTRUCTION LIMITS ——C——F——
EASEMENT FOR CONSTR & MAINTENANCE OF SLOPES
EASEMENT FOR CONSTR OF SLOPES
EASEMENT FOR CONSTR OF DRIVES

BEGIN LIMIT OF ACCESS.....BLA
END LIMIT OF ACCESS.....ELA
LIMIT OF ACCESS ——————
REQ'D R/W & LIMIT OF ACCESS ——————

PRECISION PLANNING, INC.
PLANNERS, ENGINEERS ARCHITECTS & SURVEYORS
400 PIKE BLVD. P.O. BOX 2270
LAWRENCEVILLE, GA 30046
(770) 339-8200

DATE	REVISIONS	DATE	REVISIONS
4-1-11	REV. TOTAL SHEETS. REV. LABEL DATA TABLE	12-23-11	ADD DATA TABLE KC6159-PAR 159, REV PAR. 163 &164
	KC6160, KC6163, KC6164, KC6165 & KC6166. REV. R/W		REV EASM'T PAR 160-KC6160 ADD D/W AREA.
	EASM'T PAR 162-KC5162. & PAR 163, 164.	4-10-12	REV KC5163 & D/W AREA ADD. KC9163 PAR 163. REV
	REV. EASM'T PAR 165-KC6165.		ALL EASM'T PAR 164. ADD PAR 194
	ADDED D/W AREA TO TABLES KC6163A1, KC5159, KC6164A1		
	KC6165 & KC6166.		

STATE OF GEORGIA
DEAREAMENT OF TRANSPORTATION
RIGHT OF WAY MAP
PROJECT NO: MSL00000400(430)
COUNTY:GWINNETT
LAND LOT NO:
LAND DISTRICT: 7
GMD
DATE 2-9-10 SH 83 OF 106

EXHIBIT B

GEORGIA DEPARTMENT OF TRANSPORTATION

QUITCLAIM DEED

Project: MSL00-0004-00(430)
P.I. No.: 0004430
County: GWINNETT

THIS INDENTURE, made this _____ day of _____, 20____, between **GWINNETT COUNTY, GEORGIA, a political subdivision of the State of Georgia,** party of the first Part, and the **DEPARTMENT OF TRANSPORTATION,** hereinafter referred to as the **DEPARTMENT.**

WITNESSETH: That the said party of the first part for and in consideration of the sum of ONE DOLLAR ($1.00), cash in hand paid, the receipt whereof is hereby acknowledged, has bargained, sold and does by these presents bargain, sell, remise, release, and forever QUITCLAIM to the **DEPARTMENT,** its heirs and assigns, all the right, title, interest, claim or demand which the said party of the first part has or may have had in and to that certain parcel of land described as follows:

SEE ATTACHED EXHIBITS "A" AND "B"

With all the rights, members and appurtenances to the said described premises in anywise appertaining or belonging.

TO HAVE AND TO HOLD these said described premises unto the said DEPARTMENT and its successors in office, so that neither the said party of the first part nor his heirs, nor any other person or persons claiming under the party of the first part shall at any time, claim or demand any right, title or interest to the aforesaid described premises or its appurtenances.

IN WITNESSETH WHEREOF, the said party of the first part has hereunto set his hand and affixed his seal the day and year first above written.

GWINNETT COUNTY, GEORGIA

Signed, Sealed and Delivered
this ___ day of _____,
20____, in the presence of:

By: _____ (L.S.)

Title: _____

_____
Witness

By: _____ (L.S.)

Title: _____

_____
Notary Public

Parcel No. **163**

R/W 1548A

Rev. 08-01-2010

EXHIBIT A

LEGAL DESCRIPTION

PROJECT NUMBER: Gwinnett County Department of Transportation Project Number F-0019-01

PARCEL NUMBER: 163

RECORD OWNER (S): EDWIN DALE THOMPSON

REQUIRED RIGHT OF WAY

All that tract or parcel of land lying and being in Land Lot 292 of the 7th District of Gwinnett County, Georgia, and being more particularly described as follows:

BEGINNING at point KC70617, said point being 45.40 feet right of S.R. 20 Construction Centerline Station 1466+26.26; thence S 51° 01' 06.5" E a distance of 168.03 feet to point KC70621, said point being 47.51 feet right of S.R. 20 Construction Centerline Station 1467+94.27; thence S 16° 50' 32.1" W a distance of 16.66 feet to point KC70626, said point being 63.02 feet right of S.R. 20 Construction Centerline Station 1468+00.35; thence S 16° 33' 07.7" W a distance of 11.82 feet to point KC50227, said point being 74.00 feet right of S.R. 20 Construction Centerline Station 1468+04.73; thence N 51° 44' 24.6" W a distance of 118.73 feet to point KC50453, said point being 74.00 feet right of S.R. 20 Construction Centerline Station 1466+86.00; thence N 38° 15' 35.4" E a distance of 12.00 feet to point KC50454, said point being 62.00 feet right of S.R. 20 Construction Centerline Station 1466+86.00; thence N 51° 44' 24.6" W a distance of 48.22 feet to point KC50463, said point being 62.00 feet right of S.R. 20 Construction Centerline Station 1466+37.78; thence N 3° 30' 10.1" E a distance of 20.21 feet back to the POINT OF BEGINNING.

Said required Right of Way for Parcel 163 containing a total of 0.091 acres.

EXHIBIT A

REQUIRED PERMANENT EASEMENT FOR CONSTRUCTION AND MAINTENANCE OF WALL

All that tract or parcel of land lying and being in Land Lot 292 of the 7th District of Gwinnett County, Georgia, and being more particularly described as follows:

BEGINNING at point KC60315, said point being 70.00 feet right of S.R. 20 Construction Centerline Station 1466+43.33; thence N 3° 30' 10.1" E a distance of 9.74 feet to point KC50463, said point being 62.00 feet right of S.R. 20 Construction Centerline Station 1466+37.78; thence S 51° 44' 24.6" E a distance of 48.22 feet to point KC50454, said point being 62.00 feet right of S.R. 20 Construction Centerline Station 1466+86.00; thence S 38° 15' 35.4" W a distance of 8.00 feet to point KC60311, said point being 70.00 feet right of S.R. 20 Construction Centerline Station 1466+86.00; thence N 51° 44' 24.6" W a distance of 42.67 feet back to the POINT OF BEGINNING.

Said required Permanent Easement for Construction and Maintenance of Wall for Parcel 163 containing a total of 0.008 acres.

REQUIRED TEMPORARY EASEMENT FOR CONSTRUCTION OF DEMOLITION

All that tract or parcel of land lying and being in Land Lot 292 of the 7th District of Gwinnett County, Georgia, and being more particularly described as follows:

BEGINNING at point KC90118, said point being 135.00 feet right of S.R. 20 Construction Centerline Station 1468+20.00; thence N 24° 12' 06.5" E a distance of 62.88 feet to point KC50227, said point being 74.00 feet right of S.R. 20 Construction Centerline Station 1468+04.73; thence S 16° 33' 07.7" W a distance of 71.18 feet to point KC90113, said point being 140.13 feet right of S.R. 20 Construction Centerline Station 1468+31.05; thence N 26° 50' 22.2" W a distance of 12.18 feet back to the POINT OF BEGINNING.

Said required Temporary Easement for Construction of Demolition for Parcel 163 containing a total of 0.007 acres.

EXHIBIT A

REQUIRED TEMPORARY DRIVEWAY EASEMENT

All that tract or parcel of land lying and being in Land Lot 292 of the 7th District of Gwinnett County, Georgia, and being more particularly described as follows:

BEGINNING at a point being 74 feet right of S.R. 20 Construction Centerline Station 1467+12; thence Southeasterly to a point being 74 feet right of S.R. 20 Construction Centerline Station 1468+04.73; thence Northwesterly to a point being 90 feet right of S.R. 20 Construction Centerline Station 1467+70; thence Northwesterly to a point being 90 feet right of S.R. 20 Construction Centerline Station 1467+27; thence Northeasterly back to the POINT OF BEGINNING.

Said required Temporary Driveway Easement for Parcel 163 containing a total of 0.025 acres (1,095 square feet).

All according to the attached plans for Gwinnett County Department of Transportation, titled S.R. 20/ Cumming Hwy. East of Burnette Trail to Peachtree Industrial Boulevard, Sheet Nos. 81 and 83 as drawn by Precision Planning, Inc., dated: February 9, 2010, as revised: April 10, 2012 and shown as Parcel No. 163, which plans are incorporated herein by reference and made a part of this description, as acquired by a petition for condemnation filed by Gwinnett County on October 4, 2012 and designated as Civil Action File No. 12A-08558-8 in the Superior Court of Gwinnett County.

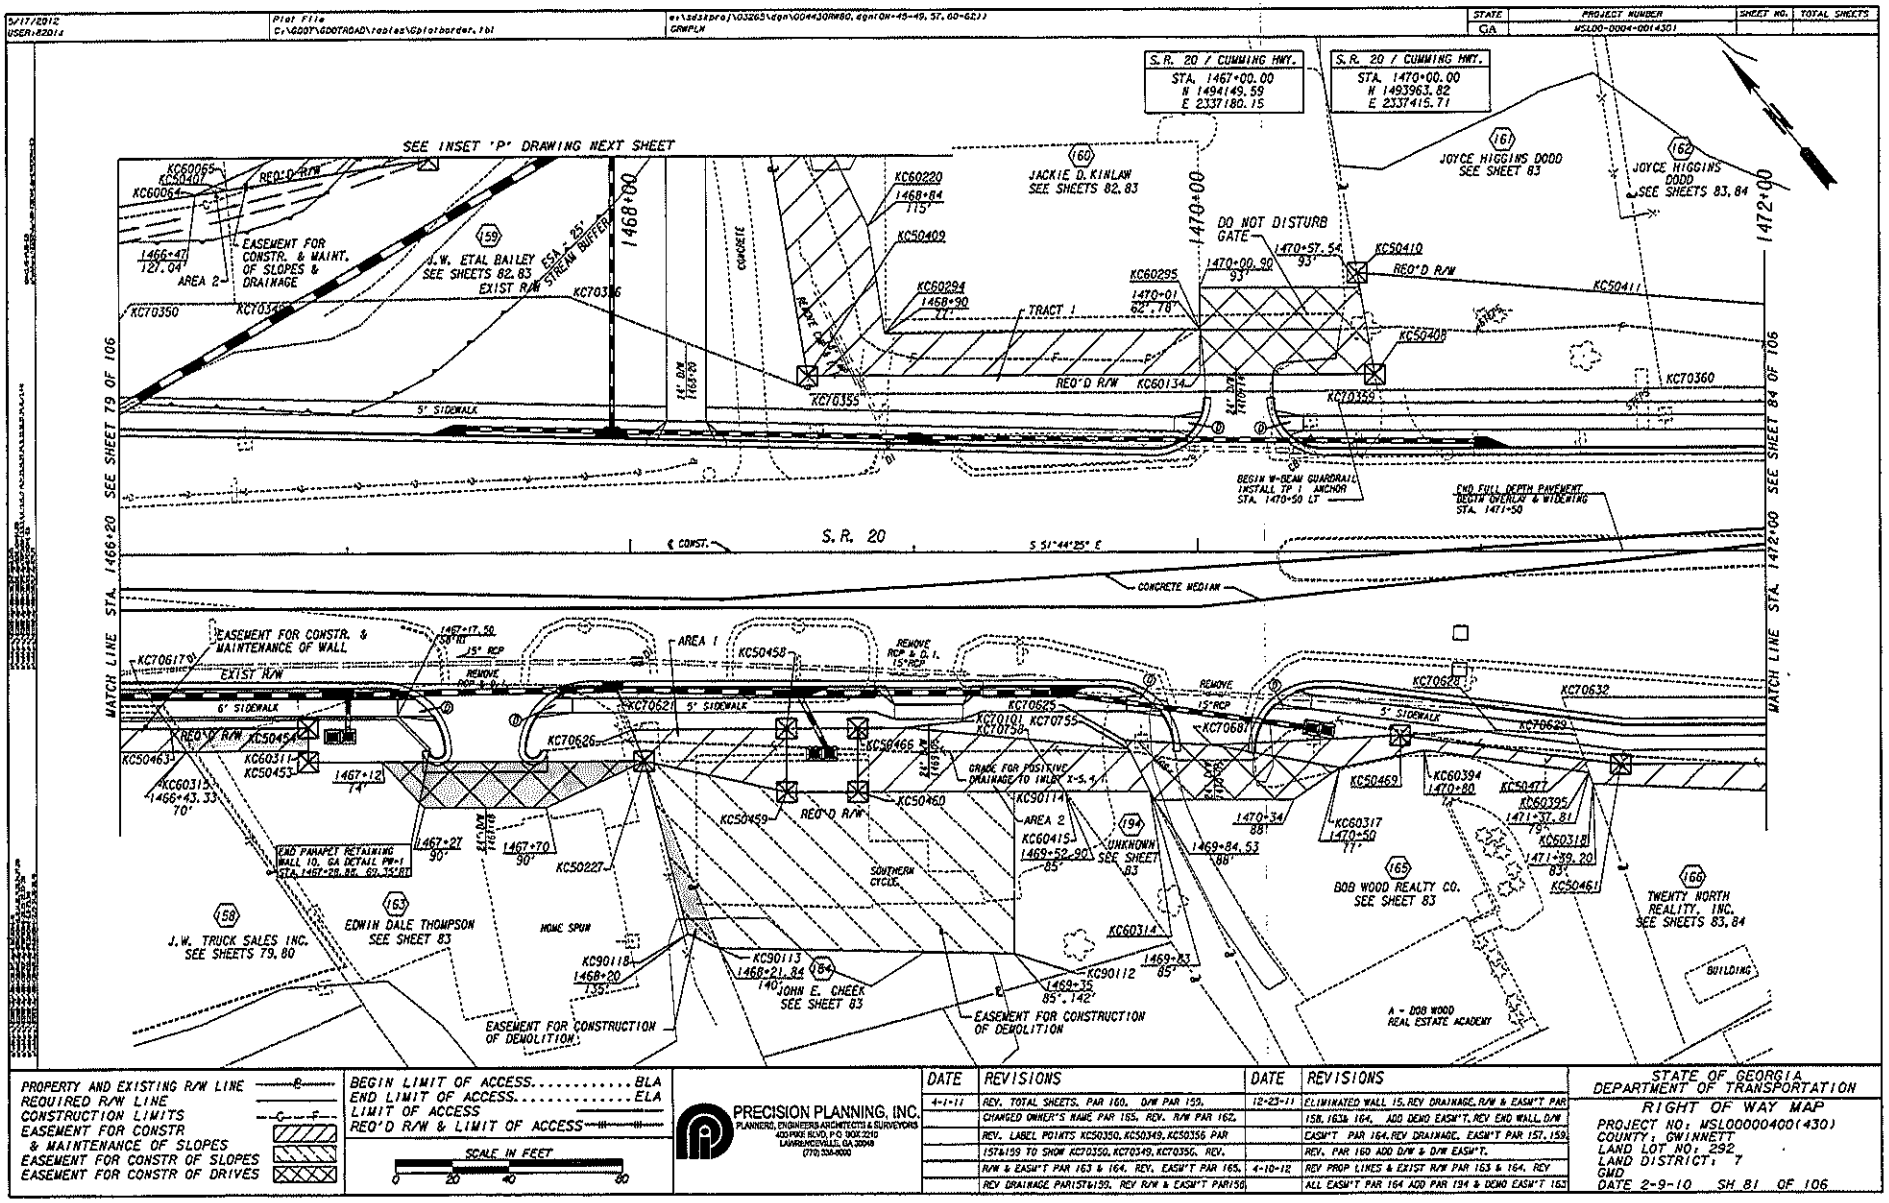

S.R. 20 / CUMMING HWY.
STA. 1467+00.00
N 1494149.59
E 2337180.15
S.R. 20 / CUMMING HWY.
STA. 1470+00.00
N 1493963.82
E 2337415.71
SEE INSET 'P' DRAWING NEXT SHEET
JACKIE D. KINLAW
SEE SHEETS 82, 83
JOYCE HIGGINS DODD
SEE SHEET 83
JOYCE HIGGINS DODD
SEE SHEETS 83, 84
DO NOT DISTURB GATE
J.W. ETAL BAILEY
SEE SHEETS 82, 83
EASEMENT FOR CONSTR. & MAINT. OF SLOPES & DRAINAGE
EXIST R/W
TRACT 1
REQ'D R/W
AREA 1
AREA 2
5' SIDEWALK
6' SIDEWALK
CONCRETE MEDIAN
S. R. 20
BEGIN W-BEAM GUARDRAIL INSTALL TP 1 ANCHOR STA. 1470+50 LT
END FULL DEPTH PAVEMENT, DEPTH OVERLAY & WIDENING STA. 1471+50
EASEMENT FOR CONSTR. & MAINTENANCE OF WALL
REMOVE RCP & D.I.
GRADE FOR POSITIVE DRAINAGE TO INLET
END PARAPET RETAINING WALL 10, GA DETAIL PR-1
UNKNOWN SEE SHEET 83
BOB WOOD REALTY CO. SEE SHEET 83
TWENTY NORTH REALITY, INC. SEE SHEETS 83, 84
J.W. TRUCK SALES INC. SEE SHEETS 79, 80
EDWIN DALE THOMPSON SEE SHEET 83
JOHN E. CHEEK SEE SHEET 83
EASEMENT FOR CONSTRUCTION OF DEMOLITION
EASEMENT FOR CONSTRUCTION OF DEMOLITION
A - DOB WOOD REAL ESTATE ACADEMY
BUILDING
SOUTHERN CYCLE
HOME SPUN
MATCH LINE STA. 1466+20 SEE SHEET 79 OF 106
MATCH LINE STA. 1472+00 SEE SHEET 84 OF 106
PROPERTY AND EXISTING R/W LINE
REQUIRED R/W LINE
CONSTRUCTION LIMITS
EASEMENT FOR CONSTR & MAINTENANCE OF SLOPES
EASEMENT FOR CONSTR OF SLOPES
EASEMENT FOR CONSTR OF DRIVES
BEGIN LIMIT OF ACCESS.....BLA
END LIMIT OF ACCESS.....ELA
LIMIT OF ACCESS
REQ'D R/W & LIMIT OF ACCESS
SCALE IN FEET
0 20 40 80
PRECISION PLANNING, INC.
PLANNERS, ENGINEERS-ARCHITECTS & SURVEYORS
400 PIKE BLVD. P.O. BOX 3210
LAWRENCEVILLE, GA 30049
(770) 339-8000
DATE REVISIONS
4-1-11 REV. TOTAL SHEETS. PAR 160. D/W PAR 159.
CHANGED OWNER'S NAME PAR 155. REV. R/W PAR 162.
REV. LABEL POINTS KC50350, KC50349, KC50356 PAR
157&159 TO SHOW KC70350, KC70349, KC70356. REV.
R/W & EASM'T PAR 163 & 164. REV. EASM'T PAR 165. 4-10-12
REV DRAINAGE PAR157&159. REV R/W & EASM'T PAR158
12-23-11 ELIMINATED WALL 15, REV DRAINAGE, R/W & EASM'T PAR
158, 163& 164. ADD DEMO EASM'T, REV END WALL, D/W
EASM'T PAR 164, REV DRAINAGE. EASM'T PAR 157, 159.
REV. PAR 160 ADD D/W & D/W EASM'T.
REV PROP LINES & EXIST R/W PAR 163 & 164. REV
ALL EASM'T PAR 164 ADD PAR 194 & DEMO EASM'T 163
STATE OF GEORGIA
DEPARTMENT OF TRANSPORTATION
RIGHT OF WAY MAP
PROJECT NO: MSL000000400(430)
COUNTY: GWINNETT
LAND LOT NO: 292
LAND DISTRICT: 7
GMD
DATE 2-9-10 SH 81 OF 106

EXHIBIT B

4/11/2012
USER:B2018

Plot File
C:\GDOT\GDOTROAD\tables\Gplotborder.tbl

E:\adsdproj\03265\gdn\0044GWMBE.dgn(ON=45-49, 66-621)
GWPLN

STATE	PROJECT NUMBER	SHEET NO.	TOTAL SHEETS
GA	MSL00-0004-001(430)		

PARCEL 158 REQ'D R/W KC5159

PNT	OFFSET/ DIST		STATION/ BEARING	ALIGNMENT
KC70349	88.50	L	1466+61.01	SR 20
	40.26		N 33°37'29.4" E	
KC50407	128.65	L	1466+57.99	SR 20
	71.76		S 60°01'53.2" E	
KC50402	139.00	L	1467+29.00	SR 20
	136.73		N 89°26'54.4" E	
KC50406	224.70	L	1468+35.54	SR 20
	169.94		S 28°46'30.3" W	
KC70355	57.08	L	1468+63.54	SR 20
	91.86		N 30°23'33.1" W	
KC70356	90.51	L	1467+77.99	SR 20
	117.00		N 52°43'29.7" W	
KC70349	88.50	L	1466+61.01	SR 20

REQD R/W = 15710.46 SF
REQD R/W = 0.361 ACRES
REMAINDER = +/- 0.75 ACRES
(1) ONE DRIVEWAY EASEMENT PARCEL 159 - 477.73 SF

PARCEL 159 REQ'D EASM'T FOR CONSTR & MAINT OF SLOPES & DRAINAGE KC6159

PNT	OFFSET/DIST		STATION/BEARING	ALIGNMENT
KC50407	128.65	L	1466+57.99	S.R. 20
	5.27		N 33°37'29.4" E	
KC60065	131.91	L	1466+57.74	S.R. 20
	143.04		S 76°08'30.1" E	
KC60084	191.00	L	1467+88.00	S.R. 20
	4.54		S 38°15'35.4" W	
KC60066	186.46	L	1467+86.00	S.R. 20
	75.72		S 89°28'54.4" W	
KC50402	139.00	L	1467+29.00	S.R. 20
	71.76		N 60°01'53.2" W	
KC50407	128.65	L	1466+57.99	S.R. 20

REQD EASM'T = 1894.44 SF
REQD EASM'T = 0.043 ACRES

PARCEL 160 REQ'D R/W - TRACT 1 KC5160A1

PNT	OFFSET/ DIST		STATION/ BEARING	ALIGNMENT
KC70355	57.08	L	1468+63.54	SR 20
	4.99		N 28°46'30.3" E	
KC50409	62.00	L	1468+62.72	SR 20
	200.12		S 51°44'24.6" E	
KC50408	62.00	L	1470+62.84	SR 20
	5.69		S 28°35'04.4" W	
KC70359	56.39	L	1470+63.80	SR 20
	200.26		N 51°32'42.2" W	
KC70355	57.08	L	1468+63.54	SR 20

REQD R/W = 1053.79 SF
REQD R/W = 0.024 ACRES

PARCEL 160 REQ'D R/W - TRACT 2 KC5160

PNT	OFFSET/ DIST		STATION/ BEARING	ALIGNMENT
KC50406	224.70	L	1468+35.54	SR 20
	40.37		N 89°26'54.4" E	
KC50403	250.00	L	1468+67.00	SR 20
	30.22		S 0°41'45.9" E	
KC50404	226.50	L	1468+86.00	SR 20
	58.71		S 87°17'08.3" W	
KC50405	188.00	L	1468+41.67	SR 20
	37.20		N 28°46'30.3" E	
KC50406	224.70	L	1468+35.54	SR 20

REQD R/W = 1541.41 SF
REQD R/W = 0.035 ACRES
REMAINDER TRACT 1 AND TRACT 2 = +/- 2.6 ACRES

PARCEL 160 REQ'D EASM'T. FOR CONSTR. & MAINTENANCE OF SLOPES KC6160

PNT	OFFSET/DIST		STATION/ BEARING	ALIGNMENT
KC50409	62.00	L	1468+62.72	S.R. 20
	112.03		N 28°46'30.3" E	
KC60222	172.50	L	1468+44.26	S.R. 20
	29.20		S 9°50'56.8" E	
KC60221	153.00	L	1468+66.00	S.R. 20
	42.05		S 12°54'49.1" W	
KC60220	115.00	L	1468+84.00	S.R. 20
	38.47		S 29°17'13.9" W	
KC60294	77.00	L	1468+90.00	S.R. 20
	111.00		S 52°15'22.8" E	
KC60295	78.00	L	1470+01.00	S.R. 20
	16.00		S 38°15'35.4" W	
KC60134	62.00	L	1470+01.00	S.R. 20
	138.28		N 51°44'24.6" W	
KC50409	62.00	L	1468+62.72	S.R. 20

REQD EASM'T = 4390.82 SF
REQD EASM'T = 0.101 ACRES
(1) ONE DRIVEWAY EASEMENT PARCEL 160. AREA = 1833 S.F.

PARCEL 161 REQ'D R/W KC5161

PNT	OFFSET/ DIST		STATION/ BEARING	ALIGNMENT
KC70359	56.39	L	1470+63.80	SR 20
	42.21		N 28°35'04.4" E	
KC50410	98.00	L	1470+56.71	SR 20
	102.41		S 46°51'12.6" E	
KC50411	89.28	L	1471+58.75	SR 20
	52.86		S 29°26'37.0" W	
KC70360	56.80	L	1471+63.78	SR 20
	99.98		N 51°58'28.7" W	
KC70359	56.39	L	1470+63.80	SR 20

REQD R/W = 3716.24 SF
REQD R/W = 0.085 ACRES
REMAINDER = +/- 1.2 ACRES

PARCEL 162 REQ'D R/W KC5162

PNT	OFFSET/ DIST		STATION/ BEARING	ALIGNMENT
KC70360	56.80	L	1471+63.78	S.R. 20
	52.86		N 29°26'37.0" E	
KC50411	89.28	L	1471+58.75	S.R. 20
	74.53		S 46°51'13.6" E	
KC50412	82.93	L	1472+33.00	S.R. 20
	41.07		N 38°15'35.4" E	
KC50267	130.00	L	1472+33.00	S.R. 20
	20.04		S 51°44'25.4" E	
KC50268	130.00	L	1472+53.04	S.R. 20
	73.61		S 29°42'30.0" W	
KC70364	57.21	L	1472+63.98	S.R. 20
	100.20		N 51°58'30.0" W	
KC70360	56.80	L	1471+63.78	S.R. 20

REQD R/W = 3942.79 SF
REQD R/W = 0.091 ACRES
REMAINDER = +/- 1.0 ACRES

PARCEL 163 REQ'D R/W KC5163

PNT	OFFSET/ DIST		STATION/ BEARING	ALIGNMENT
KC70617	45.40	R	1466+26.26	S.R. 20
	168.03		S 51°01'06.5" E	
KC70621	47.51	R	1467+94.27	S.R. 20
	16.86		S 16°50'32.1" W	
KC70626	63.02	R	1468+00.35	S.R. 20
	11.82		S 16°33'07.7" W	
KC50227	74.00	R	1468+04.73	S.R. 20
	118.13		N 51°44'24.6" W	
KC50453	74.00	R	1466+86.00	S.R. 20
	12.00		N 38°15'35.4" E	
KC50454	62.00	R	1466+86.00	S.R. 20
	48.22		N 51°44'24.6" W	
KC50463	62.00	R	1466+37.78	S.R. 20
	20.21		N 3°39'10.1" E	
KC70617	45.40	R	1466+26.26	S.R. 20

REQD R/W = 3953.15 SF
REQD R/W = 0.091 ACRES
REMAINDER = +/- 0.50 ACRES

PARCEL 163 REQ'D EASM'T. FOR CONSTR. & MAINT. OF WALL KC5163

PNT	OFFSET/ DIST		STATION/ BEARING	ALIGNMENT
KC60315	70.00	R	1466+43.33	S.R. 20
	9.74		N 3°39'10.1" E	
KC50463	62.00	R	1466+37.78	S.R. 20
	48.22		S 51°44'24.6" E	
KC50454	62.00	R	1466+86.00	S.R. 20
	8.00		S 38°15'35.4" W	
KC60311	70.00	R	1466+86.00	S.R. 20
	42.67		N 51°44'24.6" W	
KC60315	70.00	R	1466+43.33	S.R. 20

REQD EASM'T = 363.57 SF
REQD EASM'T = 0.008 ACRES

(1) ONE DRIVEWAY EASEMENT PARCEL 163
AREA = 1095 S.F.

PARCEL 163 REQ'D EASM'T. FOR CONSTR. OF DEMOLITION KC9163

PNT	OFFSET/ DIST		STATION/ BEARING	ALIGNMENT
KC90118	135.00	R	1468+20.00	S.R. 20
	62.88		N 24°12'06.5" E	
KC50227	74.00	R	1468+04.73	S.R. 20
	71.18		S 16°33'07.7" W	
KC90113	140.13	R	1468+31.05	S.R. 20
	12.18		N 26°50'22.2" W	
KC90118	135.00	R	1468+20.00	S.R. 20

REQD EASM'T = 297.91 SF
REQD EASM'T = 0.007 ACRES

PARCEL 164 REQ'D R/W KC5164

PNT	OFFSET/ DIST		STATION/ BEARING	ALIGNMENT
KC50459	85.00	R	1468+55.00	S.R. 20
	22.22		N 38°15'35.4" E	
KC50458	62.78	R	1468+55.00	S.R. 20
	25.00		S 51°59'37.9" E	
KC50466	62.67	R	1468+80.00	S.R. 20
	22.33		S 38°15'35.4" W	
KC50460	85.00	R	1468+80.00	S.R. 20
	25.00		N 51°44'24.6" W	
KC50459	85.00	R	1468+55.00	S.R. 20

REQD R/W = 556.92 SF
REQD R/W = 0.013 ACRES
REMAINDER = +/- 1.3 ACRES

PARCEL 164 REQ'D EASM'T. FOR CONSTR. & MAINT. OF SLOPES-AREA 1 KC6164

PNT	OFFSET/ DIST		STATION/ BEARING	ALIGNMENT
KC70626	63.02	R	1468+00.35	S.R. 20
	54.65		S 51°59'37.9" E	
KC50458	62.78	R	1468+55.00	S.R. 20
	22.22		S 38°15'35.4" W	
KC50459	85.00	R	1468+55.00	S.R. 20
	51.46		N 39°23'54.5" W	
KC50227	74.00	R	1468+04.73	S.R. 20
	11.82		N 16°33'07.7" E	
KC70626	63.02	R	1468+00.35	S.R. 20

REQD EASM'T = 859.10 SF
REQD EASM'T = 0.020 ACRES

PARCEL 164 REQ'D EASM'T. FOR CONSTR. & MAINT. OF SLOPES-AREA 2 KC6164A1

PNT	OFFSET/ DIST		STATION/ BEARING	ALIGNMENT
KC50460	85.00	R	1468+80.00	S.R. 20
	22.33		N 38°15'35.4" E	
KC50466	62.67	R	1468+80.00	S.R. 20
	16.63		S 51°59'37.9" E	
KC70101	62.59	R	1468+96.63	S.R. 20
	43.71		S 46°16'58.2" E	
KC70758	66.75	R	1469+40.15	S.R. 20
	22.27		S 3°18'13.0" W	
KC60415	85.00	R	1469+52.90	S.R. 20
	72.90		N 51°44'24.6" W	
KC50460	85.00	R	1468+80.00	S.R. 20

REQD EASM'T = 1372.95 SF
REQD EASM'T = 0.032 ACRES
TOTAL EASM'T FOR PARCEL 164 = 0.052 ACRES

PARCEL 164 REQ'D EASM'T. FOR CONSTR. OF DEMOLITION KC9164

PNT	OFFSET/ DIST		STATION/ BEARING	ALIGNMENT
KC90113	140.13	R	1468+31.05	S.R. 20
	71.18		N 16°33'07.7" E	
KC50227	74.00	R	1468+04.73	S.R. 20
	51.46		S 39°23'54.5" E	
KC50459	85.00	R	1468+55.00	S.R. 20
	25.00		S 51°44'24.6" E	
KC50460	85.00	R	1468+80.00	S.R. 20
	55.00		S 51°44'24.6" E	
KC90114	85.00	R	1469+35.00	S.R. 20
	57.00		S 38°15'35.4" W	
KC90112	142.00	R	1469+35.00	S.R. 20
	103.96		N 50°42'35.1" W	
KC90113	140.13	R	1468+31.05	S.R. 20

REQD EASM'T = 6885.27 SF
REQD EASM'T = 0.157 ACRES

PARCEL 165 REQ'D R/W KC5165

PNT	OFFSET/ DIST		STATION/ BEARING	ALIGNMENT
KC50469	65.64	R	1470+72.04	SR 20
	33.20		S 54°24'46.6" E	
KC70628	64.09	R	1471+05.21	SR 20
	27.98		S 48°42'07.1" E	
KC70629	65.57	R	1471+33.15	SR 20
	9.22		S 15°05'43.8" W	
KC50477	74.28	R	1471+36.17	SR 20
	54.71		N 44°03'58.6" W	
KC50469	65.64	R	1470+72.04	SR 20

REQD R/W = 312.34 SF
REQD R/W = 0.007 ACRES
REMAINDER = +/- 0.50 ACRES

PARCEL 165 REQ'D EASM'T. FOR CONSTR. & MAINT. OF SLOPES KC6165

PNT	OFFSET/ DIST		STATION/ BEARING	ALIGNMENT
KC60317	77.00	R	1470+50.00	S.R. 20
	45.93		N 41°25'38.4" W	
KC70687	68.78	R	1470+04.81	S.R. 20
	67.30		S 54°24'46.6" E	
KC50469	65.64	R	1470+72.04	S.R. 20
	54.71		S 44°03'58.6" E	
KC50477	74.28	R	1471+36.17	S.R. 20
	4.99		S 19°07'40.5" W	
KC60395	79.00	R	1471+37.81	S.R. 20
	58.36		N 43°51'41.0" W	
KC60394	71.00	R	1470+80.00	S.R. 20
	30.59		N 63°03'00.4" W	
KC60317	77.00	R	1470+50.00	S.R. 20

REQD EASM'T = 718.90 SF
REQD EASM'T = 0.017 ACRES
(1) ONE DRIVEWAY EASEMENT PARCEL 165
1103.38 SF

PARCEL 166 REQ'D R/W KC5166

PNT	OFFSET/ DIST		STATION/ BEARING	ALIGNMENT
KC50477	74.28	R	1471+36.17	SR 20
	23.05		N 19°05'46.3" E	
KC70632	52.51	R	1471+28.61	SR 20
	166.60		S 51°33'16.0" E	
KC70633	53.05	R	1472+95.21	SR 20
	23.21		S 29°34'43.4" W	
KC50470	76.00	R	1472+90.71	SR 20
	149.78		N 51°44'24.6" W	
KC50461	76.00	R	1471+48.93	SR 20
	12.87		N 44°03'58.6" W	
KC50477	74.28	R	1471+36.17	SR 20

REQD R/W = 3801.87 SF
REQD R/W = 0.087 ACRES
REMAINDER = +/- 0.19 ACRES

PARCEL 166 REQ'D EASM'T. FOR CONSTR. & MAINT. OF SLOPES KC6166

PNT	OFFSET/ DIST		STATION/ BEARING	ALIGNMENT
KC60318	83.00	R	1471+39.20	SR 20
	9.23		N 15°05'43.8" E	
KC50477	74.28	R	1471+36.17	SR 20
	12.87		S 44°03'58.6" E	
KC50461	76.00	R	1471+48.93	SR 20
	149.78		S 51°44'24.6" E	
KC50470	76.00	R	1472+98.71	SR 20
	14.16		S 29°34'43.4" W	
KC60319	90.00	R	1473+00.85	SR 20
	161.80		N 49°15'38.0" W	
KC60318	83.00	R	1471+39.20	SR 20

REQD EASM'T = 1701.28 SF
REQD EASM'T = 0.039 ACRES
(1) ONE DRIVEWAY EASEMENT PARCEL 166
662.64 SF

PARCEL 194 REQ'D EASM'T. FOR CONSTR. & MAINT. OF SLOPES KC6194

PNT	OFFSET/ DIST		STATION/ BEARING	ALIGNMENT
KC60415	85.00	R	1469+52.90	S.R. 20
	22.22		N 3°18'13.0" E	
KC70758	66.75	R	1469+40.15	S.R. 20
	35.40		S 46°16'59.3" E	
KC70755	70.12	R	1469+75.38	S.R. 20
	16.72		S 11°09'52.3" W	
KC60314	85.00	R	1469+83.00	S.R. 20
	30.09		N 51°44'24.6" W	
KC60415	85.00	R	1469+52.90	S.R. 20

REQD EASM'T = 523.97 SF
REQD EASM'T = 0.012 ACRES

PROPERTY AND EXISTING R/W LINE
REQUIRED R/W LINE
CONSTRUCTION LIMITS
EASEMENT FOR CONSTR & MAINTENANCE OF SLOPES
EASEMENT FOR CONSTR OF SLOPES
EASEMENT FOR CONSTR OF DRIVES

BEGIN LIMIT OF ACCESS.....BLA
END LIMIT OF ACCESS.....ELA
LIMIT OF ACCESS
REQ'D R/W & LIMIT OF ACCESS

PRECISION PLANNING, INC.
PLANNERS, ENGINEERS ARCHITECTS & SURVEYORS
400 PIKE BLVD. P.O. BOX 2210
LAWRENCEVILLE, GA 30046
(770) 339-0009

DATE	REVISIONS	DATE	REVISIONS
4-1-11	REV. TOTAL SHEETS. REV. LABEL DATA TABLE	12-23-11	ADD DATA TABLE KC6159-PAR 159. REV PAR. 163 &164
	KC5160, KC6163, KC6164, KC6165 & KC6166. REV. R/W		REV EASM'T PAR 160-KC5160 ADD D/W AREA.
	EASM'T PAR 162-KC5162. & PAR 163, 164.	4-10-12	REV KC5163 & D/W AREA ADD. KC9163 PAR 163. REV
	REV. EASM'T PAR 165-KC6165.		ALL EASM'T PAR 164. ADD PAR 194
	ADDED D/W AREA TO TABLES KC6163A1, KC5159, KC6164A1		
	KC6165 & KC6166.		

STATE OF GEORGIA
DEAREAMENT OF TRANSPORTATION

RIGHT OF WAY MAP

PROJECT NO: MSL00000400(430)
COUNTY: GWINNETT
LAND LOT NO:
LAND DISTRICT: 7
GMD
DATE 2-9-10 SH 83 OF 106

EXHIBIT B

GEORGIA DEPARTMENT OF TRANSPORTATION

QUITCLAIM DEED

Project: MSL00-0004-00(430)
P.I. No.: 0004430
County: GWINNETT

THIS INDENTURE, made this _____ day of _____, 20_____, between **GWINNETT COUNTY, GEORGIA, a political subdivision of the State of Georgia,** party of the first Part, and the **DEPARTMENT OF TRANSPORTATION,** hereinafter referred to as the **DEPARTMENT.**

WITNESSETH: That the said party of the first part for and in consideration of the sum of ONE DOLLAR ($1.00), cash in hand paid, the receipt whereof is hereby acknowledged, has bargained, sold and does by these presents bargain, sell, remise, release, and forever QUITCLAIM to the **DEPARTMENT,** its heirs and assigns, all the right, title, interest, claim or demand which the said party of the first part has or may have had in and to that certain parcel of land described as follows:

SEE ATTACHED EXHIBITS "A" AND "B"

With all the rights, members and appurtenances to the said described premises in anywise appertaining or belonging.

TO HAVE AND TO HOLD these said described premises unto the said DEPARTMENT and its successors in office, so that neither the said party of the first part nor his heirs, nor any other person or persons claiming under the party of the first part shall at any time, claim or demand any right, title or interest to the aforesaid described premises or its appurtenances.

IN WITNESSETH WHEREOF, the said party of the first part has hereunto set his hand and affixed his seal the day and year first above written.

GWINNETT COUNTY, GEORGIA

Signed, Sealed and Delivered
this ___ day of _____,
20____, in the presence of:

By: _____ (L.S.)

Title: _____

_____
Witness

By: _____ (L.S.)

Title: _____

_____
Notary Public

Parcel No. **178**

R/W 1548A

Rev. 08-01-2010

EXHIBIT A

LEGAL DESCRIPTION

PROJECT NUMBER: Gwinnett County Department of Transportation Project Number F-0019-01

PARCEL NUMBER: 178

RECORD OWNER (S): FERN W. TRIBBLE

REQUIRED RIGHT OF WAY

All that tract or parcel of land lying and being in Land Lot 339 of the 7th District of Gwinnett County, Georgia, and being more particularly described as follows:

BEGINNING at point KC70671, said point being 71.58 feet right of Suwanee Dam Road Construction Centerline Station 63+67.86; thence N 83° 56' 32.5" W a distance of 114.51 feet to point KC50210, said point being 40.00 feet left of Suwanee Dam Road Construction Centerline Station 63+41.46; thence along the arc of a curve an arc distance of 219.580 feet (said curve having a radius of 770.000 feet and being subtended by a chord having a length of 218.837 feet on a bearing of N 26° 13' 35.1" E) to point KC50209, said point being 40.00 feet of Suwanee Dam Road Construction Centerline Station 65+49.64; thence N 84° 41' 00.2" E a distance of 101.95 feet to point KC70661, said point being 35.37 feet right of Suwanee Dam Road Construction Centerline Station 66+18.20; thence S 21° 10' 01.0" W a distance of 233.60 feet back to the POINT OF BEGINNING.

Said required Right of Way for Parcel 178 containing a total of 0.541 acres.

EXHIBIT A

REQUIRED PERMANENT EASEMENT FOR CONSTRUCTION AND MAINTENANCE OF SLOPES

All that tract or parcel of land lying and being in Land Lot 339 of the 7th District of Gwinnett County, Georgia, and being more particularly described as follows:

BEGINNING at point KC50210, said point being 40.00 feet left of Suwanee Dam Road Construction Centerline Station 63+41.46; thence N 84° 47' 57.8" W a distance of 15.38 feet to point KC60320, said point being 55.00 feet left of Suwanee Dam Road Construction Centerline Station 63+38.28; thence N 20° 13' 45.3" E a distance of 66.35 feet to point KC60051, said point being 55.00 feet left of Suwanee Dam Road Construction Centerline Station 64+00.00; thence N 25° 57' 25.4" E a distance of 144.89 feet to point KC60052, said point being 60.00 feet left of Suwanee Dam Road Construction Centerline Station 65+34.42; thence N 84° 41' 00.2" E a distance of 25.78 feet to point KC50209, said point being 40.00 feet left of Suwanee Dam Road Construction Centerline Station 65+49.64; thence along the arc of a curve an arc distance of 219.580 feet (said curve having a radius of 770.000 feet and being subtended by a chord having a length of 218.837 feet on a bearing of S 26° 13' 35.1" W) back to the POINT OF BEGINNING.

Said required Permanent Easement for Construction and Maintenance of Slopes for Parcel 178 containing a total of 0.075 acres.

REQUIRED TEMPORARY DRIVEWAY EASEMENT

All that tract or parcel of land lying and being in Land Lot 339 of the 7th District of Gwinnett County, Georgia, and being more particularly described as follows:

BEGINNING at a point, said point being 55 feet left of Suwanee Dam Road Construction Centerline Station 63+38.28; thence Northwesterly to a point, said point being 102 feet left of Suwanee Dam Road Construction Centerline Station 63+29.64; thence Northeasterly to a point, said point being 109 feet left of Suwanee Dam Road Construction Centerline Station 63+50; thence Northeasterly to a point, said point being 55 feet left of Suwanee Dam Road Construction Centerline Station 64+00; thence Southwesterly back to the POINT OF BEGINNING.

EXHIBIT A

Said required Temporary Driveway Easement for Parcel 178 containing a total of 0.055 acres (2,388.83 square feet).

All according to the attached plans for Gwinnett County Department of Transportation, titled S.R. 20/ Cumming Hwy. East of Burnette Trail to Peachtree Industrial Boulevard, Sheet Nos. 15, 90 and 91 as drawn by Precision Planning, Inc., dated: February 9, 2010, as revised: Sheet No. 15 on May 25, 2012 and Sheet Nos. 90 and 91 on April 1, 2011 and shown as Parcel No. 178, which plans are incorporated herein by reference and made a part of this description, as acquired by a petition for condemnation filed by Gwinnett County on October 17, 2012 and designated as Civil Action File No. 12A-08833-9 in the Superior Court of Gwinnett County.


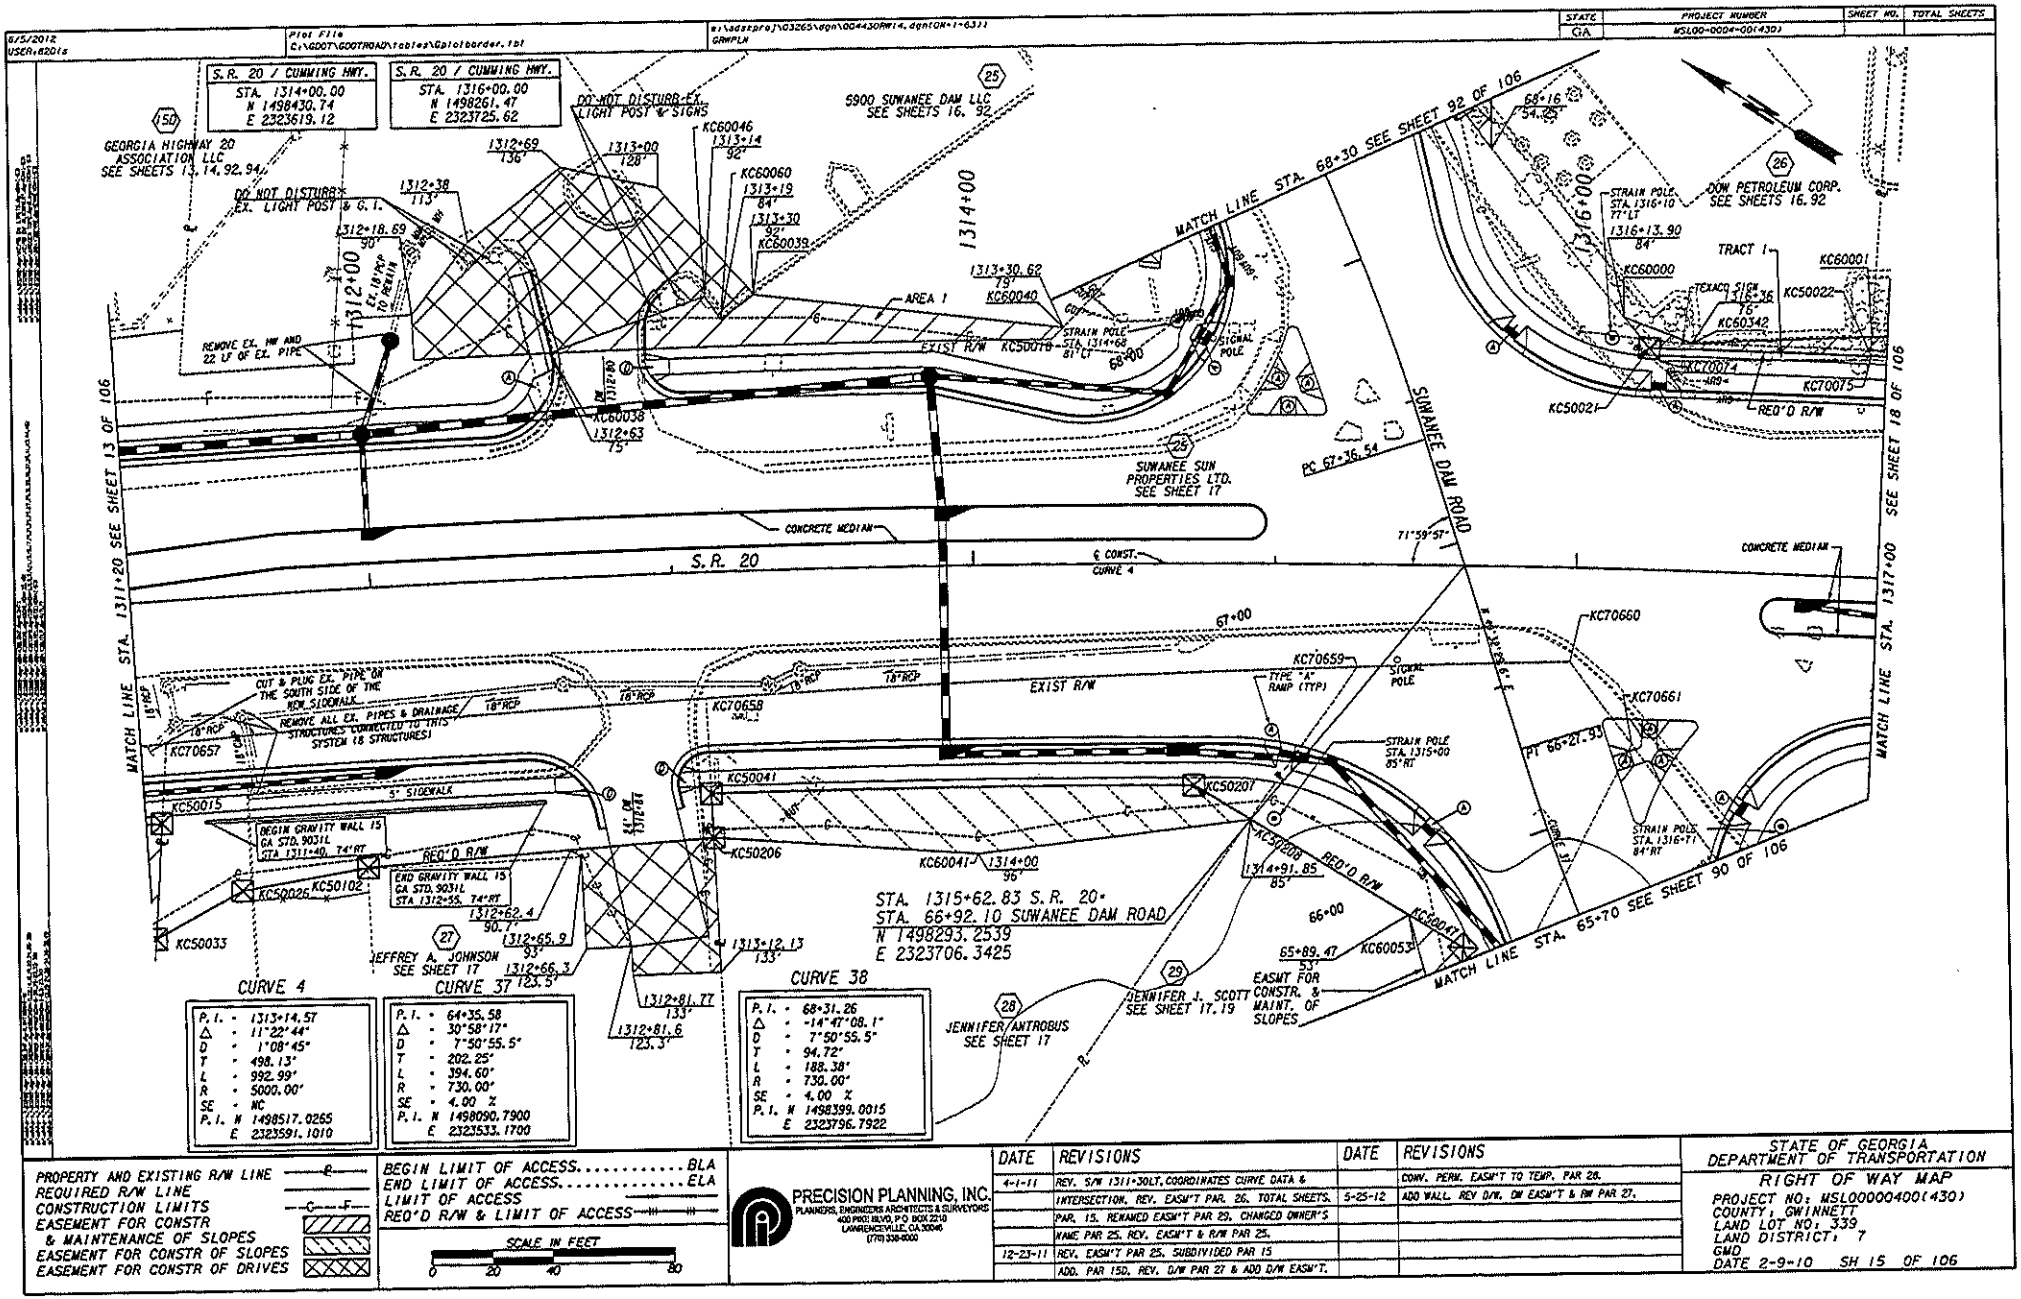

S.R. 20 / CUMMING HWY.
STA. 1314+00.00
N 1498430.74
E 2323619.12
S.R. 20 / CUMMING HWY.
STA. 1316+00.00
N 1498261.47
E 2323725.62
GEORGIA HIGHWAY 20 ASSOCIATION LLC SEE SHEETS 13, 14, 92, 94
5900 SUWANEE DAM LLC SEE SHEETS 16, 92
DOW PETROLEUM CORP. SEE SHEETS 16, 92
SUWANEE SUN PROPERTIES LTD. SEE SHEET 17
JEFFREY A. JOHNSON SEE SHEET 17
JENNIFER J. SCOTT SEE SHEET 17, 19
JENNIFER ANTROBUS SEE SHEET 17
MATCH LINE STA. 68+30 SEE SHEET 92 OF 106
MATCH LINE STA. 1311+20 SEE SHEET 13 OF 106
MATCH LINE STA. 1317+00 SEE SHEET 18 OF 106
MATCH LINE STA. 65+70 SEE SHEET 90 OF 106
S.R. 20
SUWANEE DAM ROAD
CONCRETE MEDIAN
EXIST R/W
AREA 1
TRACT 1
REQ'D R/W
DO NOT DISTURB EX. LIGHT POST & SIGNS
DO NOT DISTURB EX. LIGHT POST & G.I.
REMOVE EX. HW AND 22 LF OF EX. PIPE
CUT & PLUG EX. PIPE ON THE SOUTH SIDE OF THE HDW. SIDEWALK
REMOVE ALL EX. PIPES & DRAINAGE STRUCTURES CONNECTED TO THIS SYSTEM (8 STRUCTURES)
5' SIDEWALK
BEGIN GRAVITY WALL 15 GA STD. 9031L STA 1311+40, 74' RT
END GRAVITY WALL 15 GA STD. 9031L STA 1312+55, 74' RT
TYPE "A" RAMP (TYP)
SIGNAL POLE
STRAIN POLE STA. 1316+10 77' LT
STRAIN POLE STA. 1316+13.90 84' RT
STRAIN POLE STA. 1315+00 85' RT
STRAIN POLE STA. 1316+71 84' RT
TEXACO SIGN 1316+36 75'
EASMT FOR CONSTR. & MAINT. OF SLOPES
STA. 1315+62.83 S.R. 20
STA. 66+92.10 SUWANEE DAM ROAD
N 1498293.2539
E 2323706.3425
PC 67+36.54
PI 66+27.93
71°59'57"
CURVE 4
P.I. = 1313+14.57
Δ = 11°22'44"
D = 1°08'45"
T = 498.13'
L = 992.99'
R = 5000.00'
SE = NC
P.I. N 1498517.0265
E 2323591.1010
CURVE 37
P.I. = 64+35.58
Δ = 30°58'17"
D = 7°50'55.5"
T = 202.25'
L = 394.60'
R = 730.00'
SE = 4.00 %
P.I. N 1498090.7900
E 2323533.1700
CURVE 38
P.I. = 68+31.26
Δ = -14°47'08.1"
D = 7°50'55.5"
T = 94.72'
L = 188.38'
R = 730.00'
SE = 4.00 %
P.I. N 1498399.0015
E 2323796.7922
PROPERTY AND EXISTING R/W LINE
REQUIRED R/W LINE
CONSTRUCTION LIMITS
EASEMENT FOR CONSTR & MAINTENANCE OF SLOPES
EASEMENT FOR CONSTR OF SLOPES
EASEMENT FOR CONSTR OF DRIVES
BEGIN LIMIT OF ACCESS ..... BLA
END LIMIT OF ACCESS ..... ELA
LIMIT OF ACCESS
REQ'D R/W & LIMIT OF ACCESS
SCALE IN FEET
0 20 40 80
PRECISION PLANNING, INC.
PLANNERS, ENGINEERS ARCHITECTS & SURVEYORS
400 PIKE BLVD, P.O. BOX 2210
LAWRENCEVILLE, GA 30046
(770) 338-4000
DATE REVISIONS
4-1-11 REV. S/W 1311+30LT, COORDINATES CURVE DATA & INTERSECTION, REV. EASM'T PAR. 26. TOTAL SHEETS. PAR. 15. REMARCD EASM'T PAR 29. CHANGED OWNER'S NAME PAR 25. REV. EASM'T & R/W PAR 25.
12-23-11 REV. EASM'T PAR 25. SUBDIVIDED PAR 15
ADD. PAR 15D. REV. D/W PAR 27 & ADD D/W EASM'T.
DATE REVISIONS
CONV. PERM. EASM'T TO TEMP. PAR 28.
5-25-12 ADD WALL. REV D/W. DW EASM'T & RW PAR 27.
STATE OF GEORGIA
DEPARTMENT OF TRANSPORTATION
RIGHT OF WAY MAP
PROJECT NO: MSL00000400(430)
COUNTY, GWINNETT
LAND LOT NO: 339
LAND DISTRICT: 7
GMD
DATE 2-9-10 SH 15 OF 106

EXHIBIT B

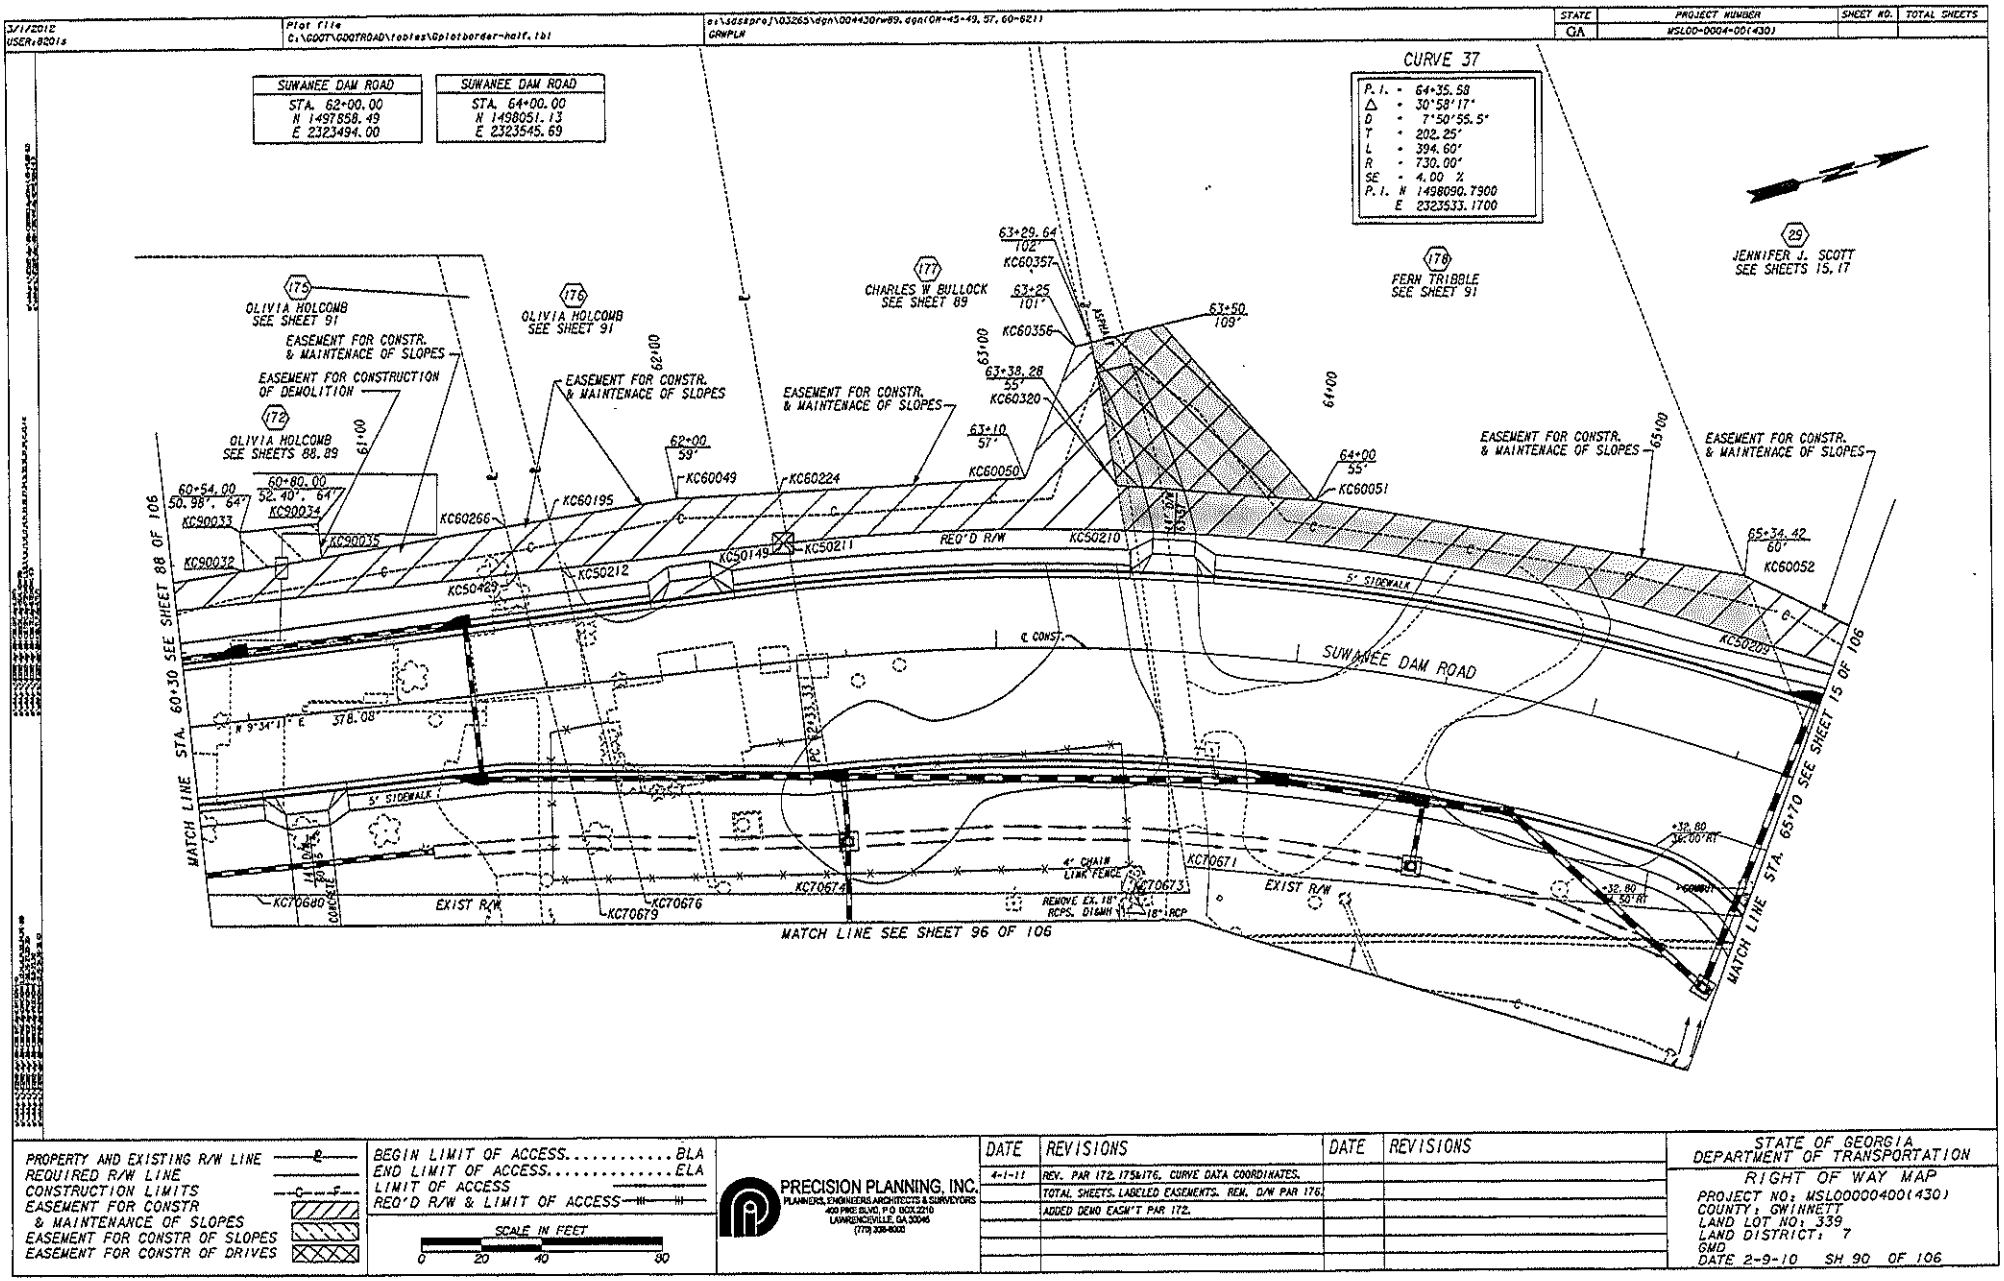

PROPERTY AND EXISTING R/W LINE
REQUIRED R/W LINE
CONSTRUCTION LIMITS
EASEMENT FOR CONSTR & MAINTENANCE OF SLOPES
EASEMENT FOR CONSTR OF SLOPES
EASEMENT FOR CONSTR OF DRIVES

BEGIN LIMIT OF ACCESS.....BLA
END LIMIT OF ACCESS.....ELA
LIMIT OF ACCESS
REQ'D R/W & LIMIT OF ACCESS

PRECISION PLANNING, INC.
PLANNERS, ENGINEERS, ARCHITECTS & SURVEYORS
400 PIKE BLVD, P.O. BOX 2210
LAWRENCEVILLE, GA 30046
(770) 339-6001

DATE	REVISIONS	DATE	REVISIONS
4-1-11	REV. PAR 172, 175&176, CURVE DATA COORDINATES.		
	TOTAL SHEETS, LABELED EASEMENTS, REM. D/W PAR 176.		
	ADDED DEMO EASM'T PAR 172.		

STATE OF GEORGIA
DEPARTMENT OF TRANSPORTATION
RIGHT OF WAY MAP
PROJECT NO: MSL00000400(430)
COUNTY: GWINNETT
LAND LOT NO: 339
LAND DISTRICT: 7
GMD
DATE 2-9-10 SH 90 OF 106

EXHIBIT B

3/1/2012 USER:8281s	Plot file C:\GDOT\GDOTROAD\robles\Gplotborder-half.tbl	e:\2dataproj\03265\dgn\004430rw90.dgn(CW-43-93, 60-6213 GWMPLN	STATE GA	PROJECT NUMBER MSL00-0004-00(430)	SHEET NO.	TOTAL SHEETS

PARCEL 175 REQ'D R/W KC5175

PNT	OFFSET/ DIST		STATION/ BEARING	ALIGNMENT
KC70679	70.18	R	61+59.32	SUWANEE DAM ROAD.
	111.17		N 88°05'33.8" W	
KC50429	40.00	L	61+44.50	SUWANEE DAM ROAD.
	14.69		N 9°34'11.4" E	
KC50212	40.00	L	61+59.19	SUWANEE DAM ROAD.
	112.82		S 88°05'34.7" E	
KC70676	71.81	R	61+74.23	SUWANEE DAM ROAD.
	15.00		S 15°50'18.1" W	
KC70679	70.18	R	61+59.32	SUWANEE DAM ROAD.

REQD R/W = 1630.53 SF
REQD R/W = 0.037 ACRES
REMAINDER = +/- 0.04 ACRES

PARCEL 175 REQ'D EASM'T. FOR CONSTR. & MAINTENANCE OF SLOPE KC6175

PNT	OFFSET/ DIST		STATION/ BEARING	ALIGNMENT
KC50429	40.00	L	61+44.50	SUWANEE DAM ROAD.
	15.98		N 88°05'34" W	
KC60266	55.83	L	61+42.37	SUWANEE DAM ROAD.
	14.60		N 6°25'30" E	
KC60195	56.63	L	61+56.95	SUWANEE DAM ROAD.
	16.78		S 88°05'35" E	
KC50212	40.00	L	61+59.19	SUWANEE DAM ROAD.
	14.69		S 9°34'11" W	
KC50429	40.00	L	61+44.50	SUWANEE DAM ROAD.

REQD EASM'T = 238.48 SF
REQD EASM'T = 0.005 ACRES

PARCEL 176 REQ'D R/W KC5176

PNT	OFFSET/ DIST		STATION/ BEARING	ALIGNMENT
KC70676	71.81	R	61+74.23	SUWANEE DAM ROAD.
	112.82		N 88°05'34.7" W	
KC50212	40.00	L	61+59.19	SUWANEE DAM ROAD.
	74.14		N 9°34'11.4" E	
KC50149	40.00	L	62+33.33	SUWANEE DAM ROAD.

ARC LENGTH = 1.559
CHORD BEAR = N 9°37'40.0" E
LNTH CHORD = 1.558
RADIUS = 770.000
DEGREE = 7° 26' 27"

KC50211	40.00	L	62+34.81	SUWANEE DAM ROAD.
	119.51		S 83°56'32.3" E	
KC70674	79.22	R	62+43.29	SUWANEE DAM ROAD.
	68.38		S 15°50'28.5" W	
KC70676	71.81	R	61+74.23	SUWANEE DAM ROAD.

REQD R/W = 8258.79 SF
REQD R/W = 0.190 ACRES
REMAINDER = +/- 7.9 ACRES

PARCEL 176 REQ'D EASM'T. FOR CONSTR. & MAINTENANCE OF SLOPE KC6176

PNT	OFFSET/ DIST		STATION/ BEARING	ALIGNMENT
KC50212	40.00	L	61+59.19	SUWANEE DAM ROAD.
	16.78		N 88°05'35" W	
KC60195	56.63	L	61+56.95	SUWANEE DAM ROAD.
	43.11		N 6°25'30" E	
KC60049	59.00	L	62+00.00	SUWANEE DAM ROAD.
	33.89		N 12°42'04" E	
KC60224	57.15	L	62+33.80	SUWANEE DAM ROAD.
	17.18		S 83°56'27" E	
KC50211	40.00	L	62+34.81	SUWANEE DAM ROAD.

ARC LENGTH = 1.556
CHORD BEAR = S 9°37'40" W
LNTH CHORD = 1.556
RADIUS = 770.000
DEGREE = 7° 26' 27"

KC50149	40.00	L	62+33.33	SUWANEE DAM ROAD.
	74.14		S 9°34'11" W	
KC50212	40.00	L	61+59.19	SUWANEE DAM ROAD.

REQD EASM'T = 1568.97 SF
REQD EASM'T = 0.031 ACRES

PARCEL 177 REQ'D R/W KC5177

PNT	OFFSET/ DIST		STATION/ BEARING	ALIGNMENT
KC70674	79.22	R	62+43.29	SUWANEE DAM ROAD.
	119.51		N 83°56'32.3" W	
KC50211	40.00	L	62+34.81	SUWANEE DAM ROAD.

ARC LENGTH = 112.501
CHORD BEAR = N 13°52'16.8" E
LNTH CHORD = 112.401
RADIUS = 770.000
DEGREE = 7° 26' 27"

KC50210	40.00	L	63+41.46	SUWANEE DAM ROAD.
	114.51		S 83°56'32.5" E	
KC70671	71.58	R	63+67.86	SUWANEE DAM ROAD.
	8.92		S 82°59'59.1" E	
KC70673	80.22	R	63+70.31	SUWANEE DAM ROAD.
	113.01		S 15°50'29.1" W	
KC70674	79.22	R	62+43.29	SUWANEE DAM ROAD.

REQD R/W = 13680.21 SF
REQD R/W = 0.314 ACRES
REMAINDER = +/- 0.49 ACRES

PARCEL 177 REQ'D EASM'T. FOR THE CONTR. & MAINTENANCE OF SLOPE KC6177

PNT	OFFSET/ DIST		STATION/ BEARING	ALIGNMENT
KC50211	40.00	L	62+34.81	SUWANEE DAM ROAD.
	17.18		N 83°56'27.5" W	
KC50224	57.15	L	62+33.80	SUWANEE DAM ROAD.
	82.12		N 12°42'03.6" E	
KC60050	57.00	L	63+10.00	SUWANEE DAM ROAD.
	47.03		N 53°07'35.7" W	
KC60356	101.00	L	63+25.00	SUWANEE DAM ROAD.
	5.38		N 6°13'47.7" E	
KC60357	102.00	L	63+29.64	SUWANEE DAM ROAD.
	63.34		S 84°13'38.1" E	
KC50210	40.00	L	63+41.46	SUWANEE DAM ROAD.

ARC LENGTH = 112.501
CHORD BEAR = S 13°52'16.8" W
LNTH CHORD = 112.401
RADIUS = 770.000
DEGREE = 7° 26' 27"

KC50211	40.00	L	62+34.81	SUWANEE DAM ROAD.

REQD EASM'T = 2646.40 SF
REQD EASM'T = 0.061 ACRES

PARCEL 178 REQ'D R/W KC5178

PNT	OFFSET/ DIST		STATION/ BEARING	ALIGNMENT
KC70671	71.58	R	63+67.86	SUWANEE DAM ROAD.
	114.51		N 83°56'32.5" W	
KC50210	40.00	L	63+41.46	SUWANEE DAM ROAD.

ARC LENGTH = 219.580
CHORD BEAR = N 26°13'35.1" E
LNTH CHORD = 218.837
RADIUS = 770.000
DEGREE = 7° 26' 27"

KC50209	40.00	L	65+49.64	SUWANEE DAM ROAD.
	101.95		N 84°41'00.2" E	
KC70661	35.37	R	66+18.20	SUWANEE DAM ROAD.
	233.60		S 21°10'01.0" W	
KC70671	71.58	R	63+67.86	SUWANEE DAM ROAD.

REQD R/W = 23561.30 SF
REQD R/W = 0.541 ACRES
REMAINDER = +/- 4.5 ACRES

PARCEL 178 REQ'D EASM'T. FOR THE CONSTR. & MAINTENANCE OF SLOPE KC6178

PNT	OFFSET/ DIST		STATION/ BEARING	ALIGNMENT
KC50210	40.00	L	63+41.46	SUWANEE DAM ROAD.
	15.38		N 84°47'57.8" W	
KC60320	55.00	L	63+38.28	SUWANEE DAM ROAD.
	66.35		N 20°13'45.3" E	
KC60051	59.00	L	64+00.00	SUWANEE DAM ROAD.
	144.89		N 25°57'25.4" E	
KC60052	60.00	L	65+34.42	SUWANEE DAM ROAD.
	25.78		N 84°41'00.2" E	
KC50209	40.00	L	65+49.64	SUWANEE DAM ROAD.

ARC LENGTH = 219.580
CHORD BEAR = S 26°13'35.1" W
LNTH CHORD = 218.837
RADIUS = 770.000
DEGREE = 7° 26' 27"

KC50210	40.00	L	63+41.46	SUWANEE DAM ROAD.

REQD EASM'T = 3276.63 SF
REQD EASM'T = 0.075 ACRES

(1) ONE DRIVEWAY EASEMENT PARCEL 178
2382.83 SF

PROPERTY AND EXISTING R/W LINE ——R——
REQUIRED R/W LINE ————
CONSTRUCTION LIMITS ——C——F——
EASEMENT FOR CONSTR & MAINTENANCE OF SLOPES
EASEMENT FOR CONSTR OF SLOPES
EASEMENT FOR CONSTR OF DRIVES

BEGIN LIMIT OF ACCESS.....BLA
END LIMIT OF ACCESS.....ELA
LIMIT OF ACCESS
REQ'D R/W & LIMIT OF ACCESS

PRECISION PLANNING, INC.
PLANNERS, ENGINEERS ARCHITECTS & SURVEYORS
400 PIKE BLVD, P.O. BOX 2210
LAWRENCEVILLE, GA 30048
(770) 339-8020

DATE	REVISIONS	DATE	REVISIONS
4-1-11	REV. TOTAL SHEETS, KC6175 & KC6176, RENAMED		
	KC6177 & KC6178, ADDED R/W AREA TO TABLE KC6178.		

STATE OF GEORGIA
DEPARTMENT OF TRANSPORTATION
RIGHT OF WAY MAP
PROJECT NO: MSL00000400(430)
COUNTY: GWINNETT
LAND LOT NO:
LAND DISTRICT: 7
GMD
DATE 2-9-10 SH 91 OF 106

EXHIBIT B

GEORGIA DEPARTMENT OF TRANSPORTATION

QUITCLAIM DEED

Project: MSL00-0004-00(430)
P.I. No.: 0004430
County: GWINNETT

THIS INDENTURE, made this _____ day of _____, 20_____, between **GWINNETT COUNTY, GEORGIA, a political subdivision of the State of Georgia,** party of the first Part, and the **DEPARTMENT OF TRANSPORTATION,** hereinafter referred to as the **DEPARTMENT.**

WITNESSETH: That the said party of the first part for and in consideration of the sum of ONE DOLLAR ($1.00), cash in hand paid, the receipt whereof is hereby acknowledged, has bargained, sold and does by these presents bargain, sell, remise, release, and forever QUITCLAIM to the **DEPARTMENT,** its heirs and assigns, all the right, title, interest, claim or demand which the said party of the first part has or may have had in and to that certain parcel of land described as follows:

SEE ATTACHED EXHIBITS "A" AND "B"

With all the rights, members and appurtenances to the said described premises in anywise appertaining or belonging.

TO HAVE AND TO HOLD these said described premises unto the said DEPARTMENT and its successors in office, so that neither the said party of the first part nor his heirs, nor any other person or persons claiming under the party of the first part shall at any time, claim or demand any right, title or interest to the aforesaid described premises or its appurtenances.

IN WITNESSETH WHEREOF, the said party of the first part has hereunto set his hand and affixed his seal the day and year first above written.

GWINNETT COUNTY, GEORGIA

Signed, Sealed and Delivered
this ___ day of _____,
20____, in the presence of:

By: _____ (L.S.)

Title: _____

_____
Witness

By: _____ (L.S.)

Title: _____

_____
Notary Public

EXHIBIT A

LEGAL DESCRIPTION

PROJECT NUMBER: Gwinnett County Department of Transportation Project Number F-0019-01

PARCEL NUMBER: 194

RECORD OWNER (S): UNKNOWN OWNER

REQUIRED PERMANENT EASEMENT FOR CONSTRUCTION AND MAINTENANCE OF SLOPES

All that tract or parcel of land lying and being in Land Lot 292 of the 7th District of Gwinnett County, Georgia, and being more particularly described as follows:

BEGINNING at point KC60415, said point being 85.00 feet right of S.R. 20 Construction Centerline Station 1469+52.90; thence N 3° 18' 13.0" E a distance of 22.27 feet to point KC70758, said point being 66.75 feet right of S.R. 20 Construction Centerline Station 1469+40.15; thence S 46° 16' 59.3" E a distance of 35.40 feet to point KC70755, said point being 70.12 feet right of S.R. 20 Construction Centerline Station 1469+75.38; thence S 11° 09' 52.3" W a distance of 16.72 feet to point KC60314, said point being 85.00 feet right of S.R. 20 Construction Centerline Station 1469+83.00; thence N 51° 44' 24.6" W a distance of 30.09 feet back to the POINT OF BEGINNING.

Said required Permanent Easement for Construction and Maintenance of Slopes for Parcel 194 containing a total of 0.012 acres.

All according to the attached plans for Gwinnett County Department of Transportation, titled S.R. 20/ Cumming Hwy. East of Burnette Trail to Peachtree Industrial Boulevard, Sheet Nos. 81 and 83 as drawn by Precision Planning, Inc., dated: February 9, 2010, as revised: April 10, 2012 and shown as Parcel No. 194, which plans are incorporated herein by reference and made a part of this description, as acquired by a petition for condemnation filed by Gwinnett County on September 11, 2012 and designated as Civil Action File No. 12A-07878-1 in the Superior Court of Gwinnett County.

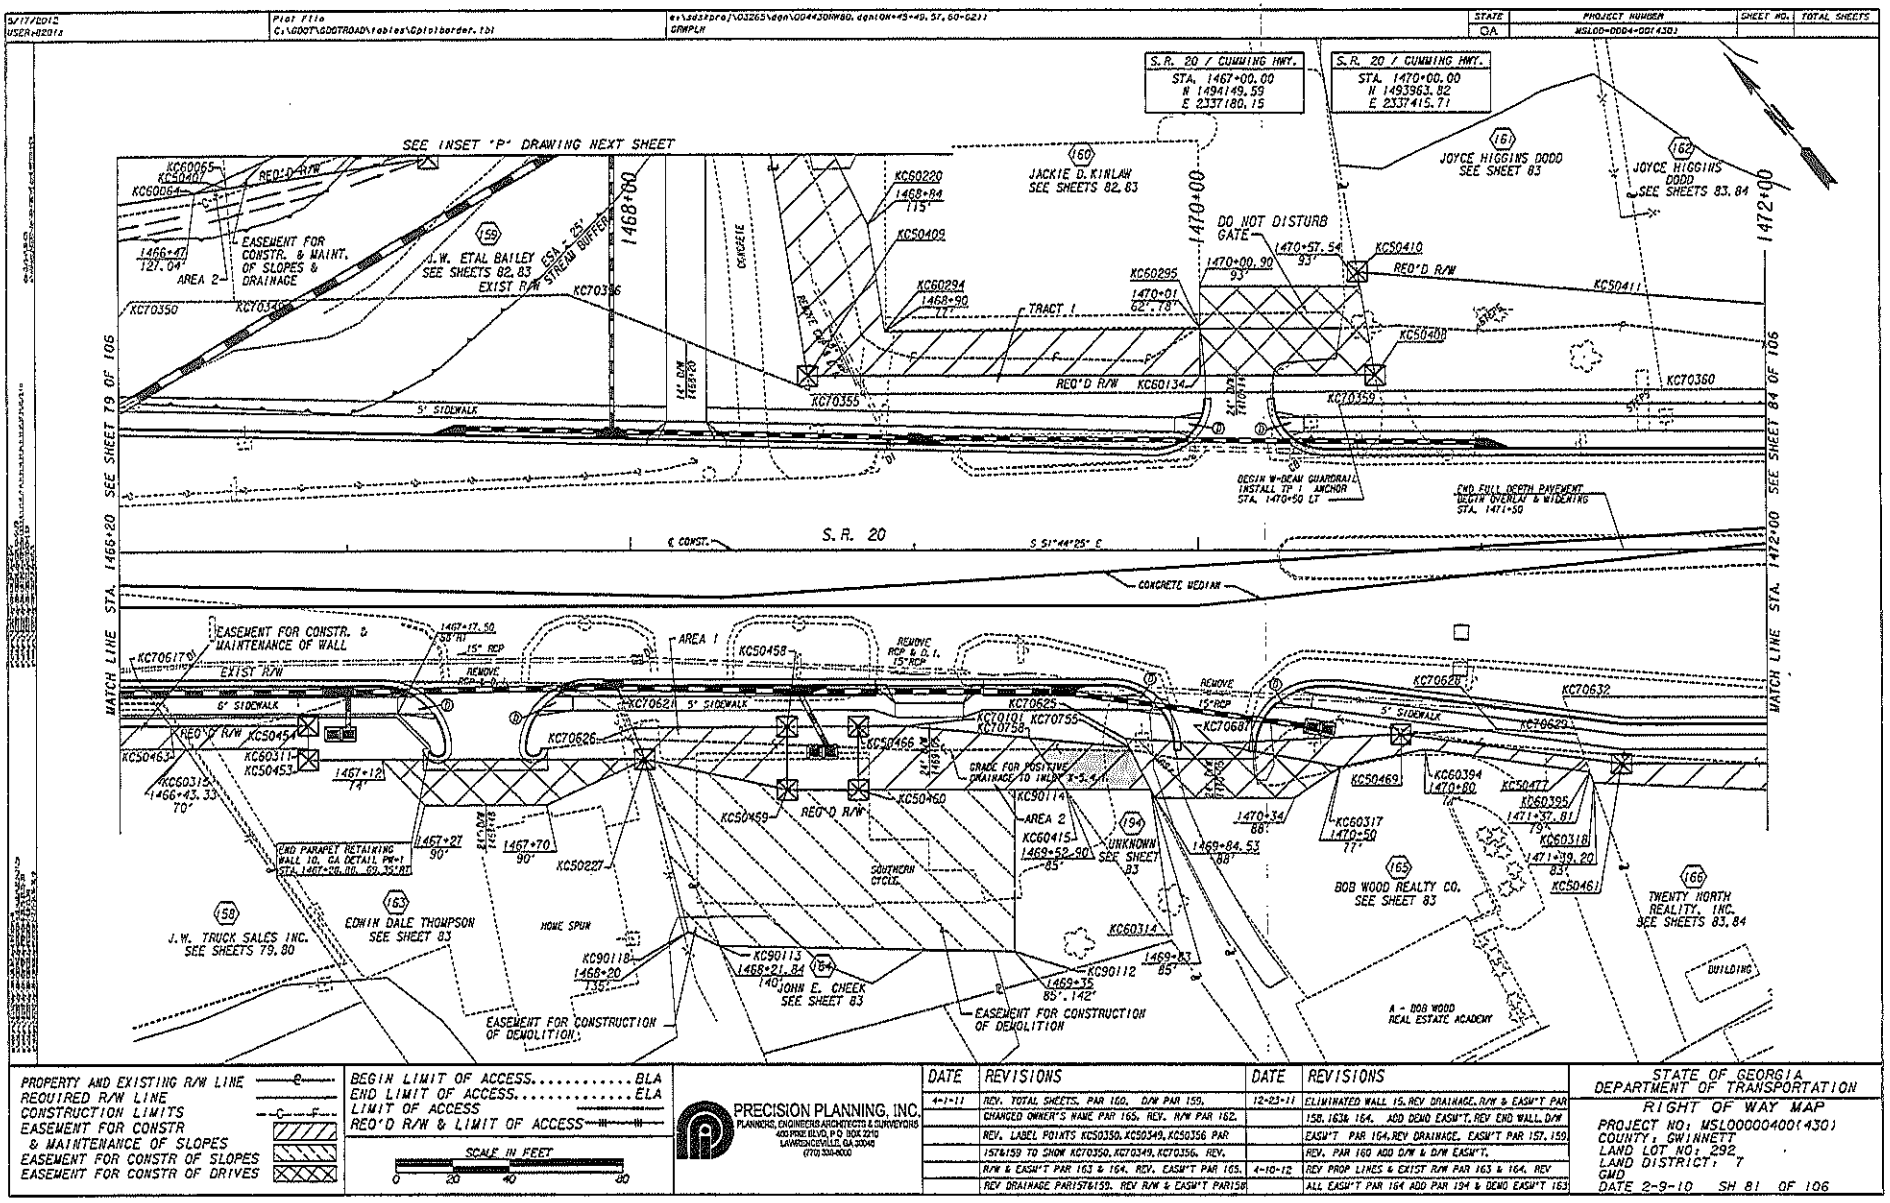

S.R. 20 / CUMMING HWY.
STA. 1467+00.00
N 1494149.59
E 2337180.15
S.R. 20 / CUMMING HWY.
STA. 1470+00.00
N 1493963.82
E 2337415.71
SEE INSET "P" DRAWING NEXT SHEET
JACKIE D. KIRLAW
SEE SHEETS 82, 83
JOYCE HIGGINS DODD
SEE SHEET 83
JOYCE HIGGINS DODD
SEE SHEETS 83, 84
J.W. ETAL BAILEY
SEE SHEETS 82, 83
EASEMENT FOR CONSTR. & MAINT. OF SLOPES & DRAINAGE
EXIST R/W
DO NOT DISTURB GATE
TRACT 1
REQ'D R/W
5' SIDEWALK
BEGIN W-BEAM GUARDRAIL INSTALL TP 1 ANCHOR STA. 1470+50 LT
END FULL DEPTH PAVEMENT BEGIN OVERLAY & WIDENING STA. 1471+50
S.R. 20
S 51°44'25" E
CONCRETE MEDIAN
EASEMENT FOR CONSTR. & MAINTENANCE OF WALL
AREA 1
AREA 2
REMOVE RCP & D.I.
GRADE FOR POSITIVE DRAINAGE TO INLET
END PARAPET RETAINING WALL 10, GA DETAIL PW-1
UNKNOWN
SEE SHEET 83
BOB WOOD REALTY CO.
SEE SHEET 83
TWENTY NORTH REALITY, INC.
SEE SHEETS 83, 84
J.W. TRUCK SALES INC.
SEE SHEETS 79, 80
EDWIN DALE THOMPSON
SEE SHEET 83
JOHN E. CHEEK
SEE SHEET 83
HOWE SPUN
SOUTHERN CYCLE
A - BOB WOOD REAL ESTATE ACADEMY
BUILDING
EASEMENT FOR CONSTRUCTION OF DEMOLITION
EASEMENT FOR CONSTRUCTION OF DEMOLITION
MATCH LINE STA. 1466+20 SEE SHEET 79 OF 106
MATCH LINE STA. 1472+00 SEE SHEET 84 OF 106
1468+00
1470+00
1472+00
PROPERTY AND EXISTING R/W LINE
REQUIRED R/W LINE
CONSTRUCTION LIMITS
EASEMENT FOR CONSTR & MAINTENANCE OF SLOPES
EASEMENT FOR CONSTR OF SLOPES
EASEMENT FOR CONSTR OF DRIVES
BEGIN LIMIT OF ACCESS ..... BLA
END LIMIT OF ACCESS ..... ELA
LIMIT OF ACCESS
REQ'D R/W & LIMIT OF ACCESS
SCALE IN FEET
0 20 40 80
PRECISION PLANNING, INC.
PLANNERS, ENGINEERS ARCHITECTS & SURVEYORS
400 PIKE BLVD. P.O. BOX 2210
LAWRENCEVILLE, GA. 30046
(770) 339-8000
DATE REVISIONS
4-1-11 REV. TOTAL SHEETS, PAR 160, D/W PAR 159.
CHANGED OWNER'S NAME PAR 165. REV. R/W PAR 162.
REV. LABEL POINTS KC50350, KC50349, KC50356 PAR
157&159 TO SHOW KC70350, KC70349, KC70356, REV.
R/W & EASM'T PAR 163 & 164. REV. EASM'T PAR 165.
REV DRAINAGE PAR157&159. REV R/W & EASM'T PAR158
12-23-11 ELIMINATED WALL 15. REV DRAINAGE, R/W & EASM'T PAR
158, 163& 164. ADD DEMO EASM'T, REV END WALL, D/W
EASM'T PAR 154, REV DRAINAGE, EASM'T PAR 157, 159.
REV. PAR 160 ADD D/W & D/W EASM'T.
4-10-12 REV PROP LINES & EXIST R/W PAR 163 & 164. REV
ALL EASM'T PAR 164 ADD PAR 194 & DEMO EASM'T 163
STATE OF GEORGIA
DEPARTMENT OF TRANSPORTATION
RIGHT OF WAY MAP
PROJECT NO: MSL000004001430)
COUNTY: GWINNETT
LAND LOT NO.: 292
LAND DISTRICT: 7
GMD
DATE 2-9-10 SH 81 OF 106

EXHIBIT B

4/11/2012
USER:e02015

Plot File
C:\GDOT\GDOTROAD\tables\Gplotborder.tbl

C:\jobspro\032605\dgn\00443GHWB2.dgn(GH=45=40, 60-62))
GRMPLN

STATE	PROJECT NUMBER	SHEET NO.	TOTAL SHEETS
GA	MSL00-0004-001(430)		

PARCEL 159 REQ'D R/W KC5159

PNT	OFFSET/DIST		STATION/BEARING	ALIGNMENT
KC70349	88.50	L	1466+61.01	SR 20
	40.26		N 33°57'29.4" E	
KC50407	128.65	L	1466+57.99	SR 20
	71.76		S 60°01'53.2" E	
KC50402	139.00	L	1467+29.00	SR 20
	136.73		N 89°26'54.4" E	
KC50406	224.70	L	1468+35.54	SR 20
	169.94		S 28°46'30.3" W	
KC70355	57.00	L	1468+63.54	SR 20
	91.86		N 30°23'53.1" W	
KC70356	90.51	L	1467+77.99	SR 20
	117.00		N 52°43'29.7" W	
KC70349	88.50	L	1466+61.01	SR 20

REQD R/W = 157,10.46 SF
REQD R/W = 0.361 ACRES
REMAINDER = +/- 0.75 ACRES
(1) ONE DRIVEWAY EASEMENT PARCEL 159 = 477.73 SF

PAR159 REQ'D EASM'T FOR CONSTR & MAINT OF SLOPES & DRAINAGE KC6159

PNT	OFFSET/DIST		STATION/BEARING	ALIGNMENT
KC50407	120.65	L	1466+57.99	S.R. 20
	3.27		N 33°57'29.4" E	
KC60065	131.91	L	1466+57.74	S.R. 20
	143.04		S 76°08'30.1" E	
KC60084	191.00	L	1467+88.00	S.R. 20
	4.54		S 38°15'35.4" W	
KC60066	186.46	L	1467+86.00	S.R. 20
	75.72		S 89°26'54.4" W	
KC50402	139.00	L	1467+29.00	S.R. 20
	71.76		N 60°01'53.2" W	
KC50407	128.65	L	1466+57.99	S.R. 20

REQD EASM'T = 1094.44 SF
REQD EASM'T = 0.043 ACRES

PARCEL 160 REQ'D R/W - TRACT 1 KC5160A1

PNT	OFFSET/ DIST		STATION/ BEARING	ALIGNMENT
KC70355	57.08	L	1468+63.54	SR 20
	4.99		N 20°46'30.3" E	
KC50409	62.00	L	1468+62.72	SR 20
	200.12		S 51°44'24.6" E	
KC50408	62.00	L	1470+62.84	SR 20
	5.69		S 28°35'09.4" W	
KC70359	56.39	L	1470+63.80	SR 20
	200.26		N 51°32'42.2" W	
KC70355	57.08	L	1468+63.54	SR 20

REQD R/W = 1053.79 SF
REQD R/W = 0.024 ACRES

PARCEL 160 REQ'D R/W - TRACT 2 KC5160

PNT	OFFSET/ DIST		STATION/ BEARING	ALIGNMENT
KC50406	224.70	L	1468+35.54	SR 20
	40.37		N 89°26'54.4" E	
KC50403	250.00	L	1468+67.00	SR 20
	30.22		S 0°41'45.9" E	
KC50404	226.50	L	1468+86.00	SR 20
	58.71		S 87°11'08.3" W	
KC50405	180.00	L	1468+41.67	SR 20
	57.28		N 28°46'30.3" E	
KC50406	224.70	L	1468+35.54	SR 20

REQD R/W = 1541.41 SF
REQD R/W = 0.035 ACRES
REMAINDER TRACT 1 AND TRACT 2 = +/- 2.6 ACRES

PARCEL 160 REQ'D EASM'T. FOR CONSTR. & MAINTENANCE OF SLOPES KC6160

PNT	OFFSET/DIST		STATION/ BEARING	ALIGNMENT
KC50409	62.00	L	1468+62.72	S.R. 20
	112.03		N 28°46'30.3" E	
KC60222	172.50	L	1468+44.26	S.R. 20
	29.20		S 9°50'56.8" E	
KC60221	153.00	L	1468+66.00	S.R. 20
	42.05		S 12°54'49.1" W	
KC60220	115.00	L	1468+84.00	S.R. 20
	38.47		S 29°17'13.9" W	
KC60294	77.00	L	1468+90.00	S.R. 20
	111.00		S 52°15'22.8" E	
KC60295	78.00	L	1470+01.00	S.R. 20
	16.00		S 38°15'35.4" W	
KC60134	62.00	L	1470+01.00	S.R. 20
	138.28		N 51°44'24.6" W	
KC50409	62.00	L	1468+62.72	S.R. 20

REQD EASM'T = 4390.82 SF
REQD EASM'T = 0.101 ACRES
(1) ONE DRIVEWAY EASEMENT PARCEL 160. AREA = 1833 S.F.

PARCEL 161 REQ'D R/W KC5161

PNT	OFFSET/ DIST		STATION/ BEARING	ALIGNMENT
KC70359	56.39	L	1470+63.80	SR 20
	42.21		N 28°35'09.4" E	
KC50410	98.00	L	1470+56.71	SR 20
	102.41		S 46°51'12.5" E	
KC50411	89.28	L	1471+58.75	SR 20
	32.86		S 29°26'57.0" W	
KC70360	56.80	L	1471+63.78	SR 20
	99.98		N 51°58'28.7" W	
KC70359	56.39	L	1470+63.80	SR 20

REQD R/W = 5716.24 SF
REQD R/W = 0.085 ACRES
REMAINDER = +/- 1.2 ACRES

PARCEL 162 REQ'D R/W KC5162

PNT	OFFSET/ DIST		STATION/ BEARING	ALIGNMENT
KC70360	56.80	L	1471+63.78	S.R. 20
	99.86		N 28°26'57.1" E	
KC50411	89.28	L	1471+58.75	S.R. 20
	74.53		S 46°51'13" E	
KC50412	82.93	L	1472+33.00	S.R. 20
	47.07		N 38°15'35" E	
KC50267	130.00	L	1472+53.00	S.R. 20
	20.04		S 51°44'25" E	
KC50268	130.00	L	1472+53.04	S.R. 20
	73.61		S 29°42'30" W	
KC70364	57.21	L	1472+63.98	S.R. 20
	100.20		N 51°58'30" W	
KC70360	56.80	L	1471+63.78	S.R. 20

REQD R/W = 3942.79 SF
REQD R/W = 0.091 ACRES
REMAINDER = +/- 1.0 ACRES

PARCEL 163 REQ'D R/W KC5163

PNT	OFFSET/ DIST		STATION/ BEARING	ALIGNMENT
KC70617	45.40	R	1466+26.26	S.R. 20
	168.03		S 51°01'06.5" E	
KC70621	47.51	R	1467+94.27	S.R. 20
	16.66		S 16°50'32.1" W	
KC70626	63.02	R	1468+00.35	S.R. 20
	11.82		S 16°33'07.7" W	
KC50827	74.00	R	1468+04.73	S.R. 20
	118.73		N 51°44'24.6" W	
KC50453	74.00	R	1466+86.00	S.R. 20
	12.00		N 38°15'35.4" E	
KC50454	62.00	R	1466+86.00	S.R. 20
	48.22		N 51°44'24.6" W	
KC50463	62.00	R	1466+37.78	S.R. 20
	20.21		N 3°30'10.1" E	
KC70617	45.40	R	1466+26.26	S.R. 20

REQD R/W = 3953.15 SF
REQD R/W = 0.091 ACRES
REMAINDER = +/- 0.50 ACRES

PARCEL 163 REQ'D EASM'T. FOR CONSTR. & MAINT. OF WALL KC6163

PNT	OFFSET/ DIST		STATION/ BEARING	ALIGNMENT
KC60315	70.00	R	1466+43.33	S.R. 20
	9.74		N 3°30'10.1" E	
KC50463	62.00	R	1466+37.78	S.R. 20
	48.22		S 51°44'24.6" E	
KC50454	62.00	R	1466+86.00	S.R. 20
	8.00		S 38°15'35.4" W	
KC60311	70.00	R	1466+86.00	S.R. 20
	42.00		N 51°44'24.6" W	
KC60315	70.00	R	1466+43.33	S.R. 20

REQD EASM'T = 363.57 SF
REQD EASM'T = 0.008 ACRES

(1) ONE DRIVEWAY EASEMENT PARCEL 163
AREA = 1095 S.F.

PARCEL 163 REQ'D EASM'T. FOR CONSTR. OF DEMOLITION KC5163

PNT	OFFSET/ DIST		STATION/ BEARING	ALIGNMENT
KC90118	135.00	R	1468+20.00	S.R. 20
	62.88		N 24°12'06.5" E	
KC50227	74.00	R	1468+04.73	S.R. 20
	71.18		S 16°33'07.7" W	
KC90113	140.13	R	1469+31.05	S.R. 20
	12.18		N 26°50'22.2" W	
KC90118	135.00	R	1468+20.00	S.R. 20

REQD EASM'T = 297.91 SF
REQD EASM'T = 0.007 ACRES

PARCEL 164 REQ'D R/W KC5164

PNT	OFFSET/ DIST		STATION/ BEARING	ALIGNMENT
KC50459	85.00	R	1468+55.00	S.R. 20
	22.22		N 38°15'35.4" E	
KC50458	62.78	R	1468+55.00	S.R. 20
	26.00		S 51°59'37.9" E	
KC50466	62.67	R	1468+80.00	S.R. 20
	22.33		S 38°15'35.4" W	
KC50460	85.00	R	1468+80.00	S.R. 20
	25.00		N 51°44'24.6" W	
KC50459	85.00	R	1468+55.00	S.R. 20

REQD R/W = 655.92 SF
REQD R/W = 0.013 ACRES
REMAINDER = +/- 1.3 ACRES

PARCEL 164 REQ'D EASM'T. FOR CONSTR. & MAINT. OF SLOPES-AREA 1 KC6164

PNT	OFFSET/ DIST		STATION/ BEARING	ALIGNMENT
KC70626	63.02	R	1468+00.35	S.R. 20
	54.69		S 51°59'37.9" E	
KC50458	62.78	R	1468+55.00	S.R. 20
	22.22		N 38°15'35.4" W	
KC50459	85.00	R	1468+55.00	S.R. 20
	51.46		N 39°23'54.5" W	
KC50827	74.00	R	1468+04.73	S.R. 20
	11.82		N 16°33'07.7" E	
KC70626	63.02	R	1468+00.35	S.R. 20

REQD EASM'T = 859.10 SF
REQD EASM'T = 0.020 ACRES

PARCEL 164 REQ'D EASM'T. FOR CONSTR. & MAINT. OF SLOPES-AREA 2 KC6164A1

PNT	OFFSET/ DIST		STATION/ BEARING	ALIGNMENT
KC50460	85.00	R	1468+80.00	S.R. 20
	22.33		N 38°15'35.4" E	
KC50466	62.67	R	1468+80.00	S.R. 20
	16.63		S 51°59'37.9" E	
KC70101	62.59	R	1468+96.63	S.R. 20
	43.71		S 46°15'58.2" E	
KC70758	66.75	R	1469+40.15	S.R. 20
	22.27		S 3°18'13.0" W	
KC60415	85.00	R	1469+52.90	S.R. 20
	72.90		N 51°44'24.6" W	
KC50460	85.00	R	1468+80.00	S.R. 20

REQD EASM'T = 1372.95 SF
REQD EASM'T = 0.032 ACRES
TOTAL EASM'T FOR PARCEL 164 = 0.052 ACRES

PARCEL 164 REQ'D EASM'T. FOR CONSTR. OF DEMOLITION KC5164

PNT	OFFSET/ DIST		STATION/ BEARING	ALIGNMENT
KC90113	140.13	R	1468+31.05	S.R. 20
	71.18		N 16°33'07.7" E	
KC50227	74.00	R	1468+04.73	S.R. 20
	51.46		S 39°23'54.5" E	
KC50459	85.00	R	1468+55.00	S.R. 20
	25.00		S 51°44'24.6" E	
KC50460	85.00	R	1468+80.00	S.R. 20
	55.00		S 51°44'24.6" E	
KC90114	85.00	R	1469+35.00	S.R. 20
	57.00		S 38°15'35.4" W	
KC90112	142.00	R	1469+35.00	S.R. 20
	103.98		N 50°49'55.1" W	
KC90113	140.13	R	1468+31.05	S.R. 20

REQD EASM'T = 6685.27 SF
REQD EASM'T = 0.153 ACRES

PARCEL 165 REQ'D R/W KC5165

PNT	OFFSET/ DIST		STATION/ BEARING	ALIGNMENT
KC50469	65.64	R	1470+72.04	SR 20
	33.20		S 54°24'46.6" E	
KC70628	64.09	R	1471+05.21	SR 20
	27.98		S 48°42'07.1" E	
KC70629	65.57	R	1471+33.15	SR 20
	9.22		S 19°05'43.8" W	
KC50477	74.28	R	1471+36.17	SR 20
	64.71		N 44°03'58.6" W	
KC50469	65.64	R	1470+72.04	SR 20

REQD R/W = 5112.34 SF
REQD R/W = 0.007 ACRES
REMAINDER = +/- 0.50 ACRES

PARCEL 165 REQ'D EASM'T. FOR CONSTR. & MAINT. OF SLOPES KC6165

PNT	OFFSET/ DIST		STATION/ BEARING	ALIGNMENT
KC60317	77.00	R	1470+50.00	S.R. 20
	45.93		N 41°25'38.4" W	
KC70687	68.78	R	1470+04.81	S.R. 20
	57.30		S 54°24'46.6" E	
KC50469	65.64	R	1470+72.04	S.R. 20
	64.71		S 44°03'58.6" E	
KC50477	74.28	R	1471+36.17	S.R. 20
	4.99		S 19°07'40.5" W	
KC60395	78.00	R	1471+31.81	S.R. 20
	58.35		N 43°51'41.0" W	
KC60394	71.00	R	1470+80.00	S.R. 20
	10.59		N 63°03'00.4" W	
KC60317	77.00	R	1470+50.00	S.R. 20

REQD EASM'T = 718.90 SF
REQD EASM'T = 0.017 ACRES
(1) ONE DRIVEWAY EASEMEBT PARCEL 165
1103.38 SF

PARCEL 166 REQ'D R/W KC5166

PNT	OFFSET/ DIST		STATION/ BEARING	ALIGNMENT
KC50477	74.28	R	1471+36.17	SR 20
	23.05		N 19°05'46.3" E	
KC70632	52.51	R	1471+58.61	SR 20
	166.90		S 51°33'16.0" E	
KC70633	53.05	R	1472+95.21	SR 20
	23.21		S 29°34'43.4" W	
KC50470	76.00	R	1472+98.71	SR 20
	149.78		N 51°44'24.6" W	
KC50461	76.00	R	1471+48.93	SR 20
	12.87		N 44°03'58.6" W	
KC50477	74.28	R	1471+36.17	SR 20

REQD R/W = 3801.87 SF
REQD R/W = 0.087 ACRES
REMAINDER = +/- 0.19 ACRES

PARCEL 166 REQ'D EASM'T. FOR CONSTR. & MAINT. OF SLOPES KC6166

PNT	OFFSET/ DIST		STATION/ BEARING	ALIGNMENT
KC60318	83.00	R	1471+39.20	SR 20
	9.23		N 19°05'43.8" E	
KC50477	74.28	R	1471+36.17	SR 20
	12.87		S 44°03'58.6" E	
KC50461	76.00	R	1471+48.93	SR 20
	149.78		S 51°44'24.6" E	
KC50470	76.00	R	1472+98.71	SR 20
	14.16		S 29°34'43.4" W	
KC60319	90.00	R	1473+00.85	SR 20
	161.80		N 49°15'38.0" W	
KC60318	83.00	R	1471+39.20	SR 20

REQD EASM'T = 1701.28 SF
REQD EASM'T = 0.039 ACRES
(1) ONE DRIVEWAY EASEMENT PARCEL 166
662.64 SF

PARCEL 194 REQ'D EASM'T. FOR CONSTR. & MAINT. OF SLOPES KC6194

PNT	OFFSET/ DIST		STATION/ BEARING	ALIGNMENT
KC60415	85.00	R	1469+52.90	S.R. 20
	22.27		N 3°18'13.0" E	
KC70758	66.75	R	1469+40.15	S.R. 20
	35.40		S 46°16'59.1" E	
KC70755	70.12	R	1469+75.38	S.R. 20
	16.72		S 11°09'52.3" W	
KC60314	85.00	R	1469+83.00	S.R. 20
	30.09		N 51°44'24.6" W	
KC60415	85.00	R	1469+52.90	S.R. 20

REQD EASM'T = 221.57 SF
REQD EASM'T = 0.012 ACRES

PROPERTY AND EXISTING R/W LINE
REQUIRED R/W LINE
CONSTRUCTION LIMITS
EASEMENT FOR CONSTR & MAINTENANCE OF SLOPES
EASEMENT FOR CONSTR OF SLOPES
EASEMENT FOR CONSTR OF DRIVES

BEGIN LIMIT OF ACCESS..... BLA
END LIMIT OF ACCESS..... ELA
LIMIT OF ACCESS
REQ'D R/W & LIMIT OF ACCESS

PRECISION PLANNING, INC.
PLANNERS, ENGINEERS ARCHITECTS & SURVEYORS
400 PINE PLAZA, P.O. BOX 2210
LAWRENCEVILLE, GA 30046
(770) 339-8000

DATE	REVISIONS	DATE	REVISIONS
4-1-11	REV. TOTAL SHEETS. REV. LABEL DATA TABLE	12-23-11	ADD DATA TABLE KC6159-PAR 159. REV PAR. 163 &164.
	KC6160, KC6163, KC6164, KC6165 & KC6166. REV. R/W		REV EASM'T PAR 160-KC6160 ADD D/W AREA.
	EASM'T PAR 162-KC5162. & PAR 163, 164.	4-10-12	REV KC5163 & D/W AREA ADD. KC5163 PAR 163. REV
	REV. EASM'T PAR 165-KC5165.		ALL EASM'T PAR 164, ADD PAR 194
	ADDED D/W AREA TO TABLES KC6163A1, KC5159, KC6164A1		
	KC6165 & KC6166.		

STATE OF GEORGIA
DEAREAMENT OF TRANSPORTATION
RIGHT OF WAY MAP
PROJECT NO: MSL00000400(430)
COUNTY: GWINNETT
LAND LOT NO.
LAND DISTRICT: 7
GMD
DATE 2-9-10 SH 83 OF 106

EXHIBIT B

GEORGIA DEPARTMENT OF TRANSPORTATION

QUITCLAIM DEED

Project: BRSTO-0054-01(063)
P.I. No.: 132985
County: GWINNETT

THIS INDENTURE, made this _____ day of _____, 20_____, between **GWINNETT COUNTY, GEORGIA,** a political subdivision of the State of Georgia, party of the first Part, and the **DEPARTMENT OF TRANSPORTATION,** hereinafter referred to as the **DEPARTMENT.**

WITNESSETH: That the said party of the first part for and in consideration of the sum of ONE DOLLAR ($1.00), cash in hand paid, the receipt whereof is hereby acknowledged, has bargained, sold and does by these presents bargain, sell, remise, release, and forever QUITCLAIM to the **DEPARTMENT,** its heirs and assigns, all the right, title, interest, claim or demand which the said party of the first part has or may have had in and to that certain parcel of land described as follows:

"SEE ATTACHED DESCRIPTION"

With all the rights, members and appurtenances to the said described premises in anywise appertaining or belonging.

TO HAVE AND TO HOLD these said described premises unto the said DEPARTMENT and its successors in office, so that neither the said party of the first part nor his heirs, nor any other person or persons claiming under the party of the first part shall at any time, claim or demand any right, title or interest to the aforesaid described premises or its appurtenances.

IN WITNESSETH WHEREOF, the said party of the first part has hereunto set his hand and affixed his seal the day and year first above written.

Signed, Sealed and Delivered
this _____ day of _____,
20_____, in the presence of:

_____

Witness

_____

Notary Public

_____(L.S.)

_____(L.S.)

Parcel No. 7

R/W 1548A
Rev. 08-01-2010

EXHIBIT A

LEGAL DESCRIPTION

PROJECT NUMBER: Gwinnett County Department of Transportation Project Number F-0019-02

PARCEL NUMBER: 7

RECORD OWNER (S): SUGAR HILL HOLDINGS, LLC

REQUIRED RIGHT OF WAY

All that tract or parcel of land lying and being in Land Lots 346 and 367 of the 7th District of Gwinnett County, Georgia, and being more particularly described as follows:

BEGINNING at point SVXP138, said point being 2.87 feet right of SR 20 Construction Centerline Station 1256+18.34; thence S 47° 12' 28.1" E a distance of 180.91 feet to point SVXP52, said point being 3.69 feet right of SR 20 Construction Centerline Station 1257+99.24; thence S 47° 25' 40.8" E a distance of 95.82 feet to point SVXP51, said point being 3.76 feet right of SR 20 Construction Centerline Station 1258+95.06; thence S 47° 48' 57.7" E a distance of 84.46 feet to point SVXP50, said point being 3.25 feet right of SR 20 Construction Centerline Station 1259+79.52; thence S 48° 25' 51.2" E a distance of 84.47 feet to point SVXP49, said point being 2.01 feet right of SR 20 Construction Centerline Station 1260+63.94; thence S 50° 18' 10.1" E a distance of 82.93 feet to point SVXP48, said point being 2.91 feet right of SR 20 Construction Centerline Station 1261+46.69; thence along the arc of a curve an arc distance of 348.445 feet (said curve having a radius of 1900.000 feet and being subtended by a chord having a length of 347.957 feet on a bearing of S 57° 09' 48.4" E) to point SVXP47, said point being 39.15 feet right of SR 20 Construction Centerline Station 1264+87.32; thence S 24° 23' 47.3" W a distance of 115.53 feet to point SVXE501, said point being 153.85 feet right of SR 20 Construction Centerline Station 1264+74.76; thence N 88° 51' 18.5" W a distance of 299.79 feet to point SVXP129, said point being 273.10 feet right of SR 20 Construction Centerline Station 1262+47.32; thence N 31° 44' 03.9" E a distance of 154.03 feet to point KC10616, said point being 119.09 feet right of SR 20 Construction Centerline Station 1262+49.24; thence along the arc of a curve an arc distance of 228.591 feet (said curve having a radius of 1119.146 feet and

EXHIBIT A

being subtended by a chord having a length of 228.194 feet on a bearing of N 53° 18' 58.9" W) to point KC10642, said point being 119.07 feet right of SR 20 Construction Centerline Station 1260+44.97; thence N 47° 28' 06.4" W a distance of 137.09 feet to point KC10641, said point being 119.07 feet right of SR 20 Construction Centerline Station 1259+07.88; thence S 42° 31' 54.0" W a distance of 80.93 feet to point KC10640, said point being 200.00 feet right of SR 20 Construction Centerline Station 1259+07.88; thence N 47° 28' 05.9" W a distance of 206.25 feet to point KC10639, said point being 200.00 feet right of SR 20 Construction Centerline Station 1257+01.63; thence N 24° 10' 54.3" E a distance of 149.38 feet to point SVXP137, said point being 58.22 feet right of SR 20 Construction Centerline Station 1256+54.60; thence N 9° 17' 59.1" E a distance of 66.17 feet back to the POINT OF BEGINNING.

Said required Right of Way for Parcel 7 containing a total of 3.123 acres.

REQUIRED PERMANENT EASEMENT FOR CONSTRUCTION AND MAINTENANCE OF DRAINAGE


All that tract or parcel of land lying and being in Land Lot 346 of the 7th District of Gwinnett County, Georgia, and being more particularly described as follows:

BEGINNING at point SVXP122, said point being 273.56 feet right of SR 20 Construction Centerline Station 1266+66.78; thence S 27° 44' 38.8" W a distance of 73.46 feet to point KC10553, said point being 342.67 feet right of SR 20 Construction Centerline Station 1266+43.87; thence N 78° 56' 52.5" W a distance of 42.14 feet to point KC10647, said point being 341.24 feet right of SR 20 Construction Centerline Station 1266+12.49; thence N 20° 10' 27.9" W a distance of 41.17 feet to point KC10552, said point being 305.82 feet right of SR 20 Construction Centerline Station 1265+96.64; thence N 78° 28' 52.6" E a distance of 91.60 feet back to the POINT OF BEGINNING.

Said required Permanent Easement for Construction and Maintenance of Drainage for Parcel 7 containing a total of 0.077 acres.

EXHIBIT A

All according to the attached plans for Gwinnett County Department of Transportation, titled State Route 20 Bridge Replacement over Chattahoochee River, Sheet Nos. 2, 3, 4 and 5 as drawn by Lowe Engineers, dated February 12, 2010, as revised: Sheet Nos. 2, 3 and 5 on October 13, 2011 and Sheet No. 4 on May 5, 2011 and shown as Parcel No. 7, which plans are incorporated herein by reference and made a part of this description, as acquired by a petition for condemnation filed by Gwinnett County on September 12, 2012 and designated as Civil Action File No. 12A-07907-7 in the Superior Court of Gwinnett County.

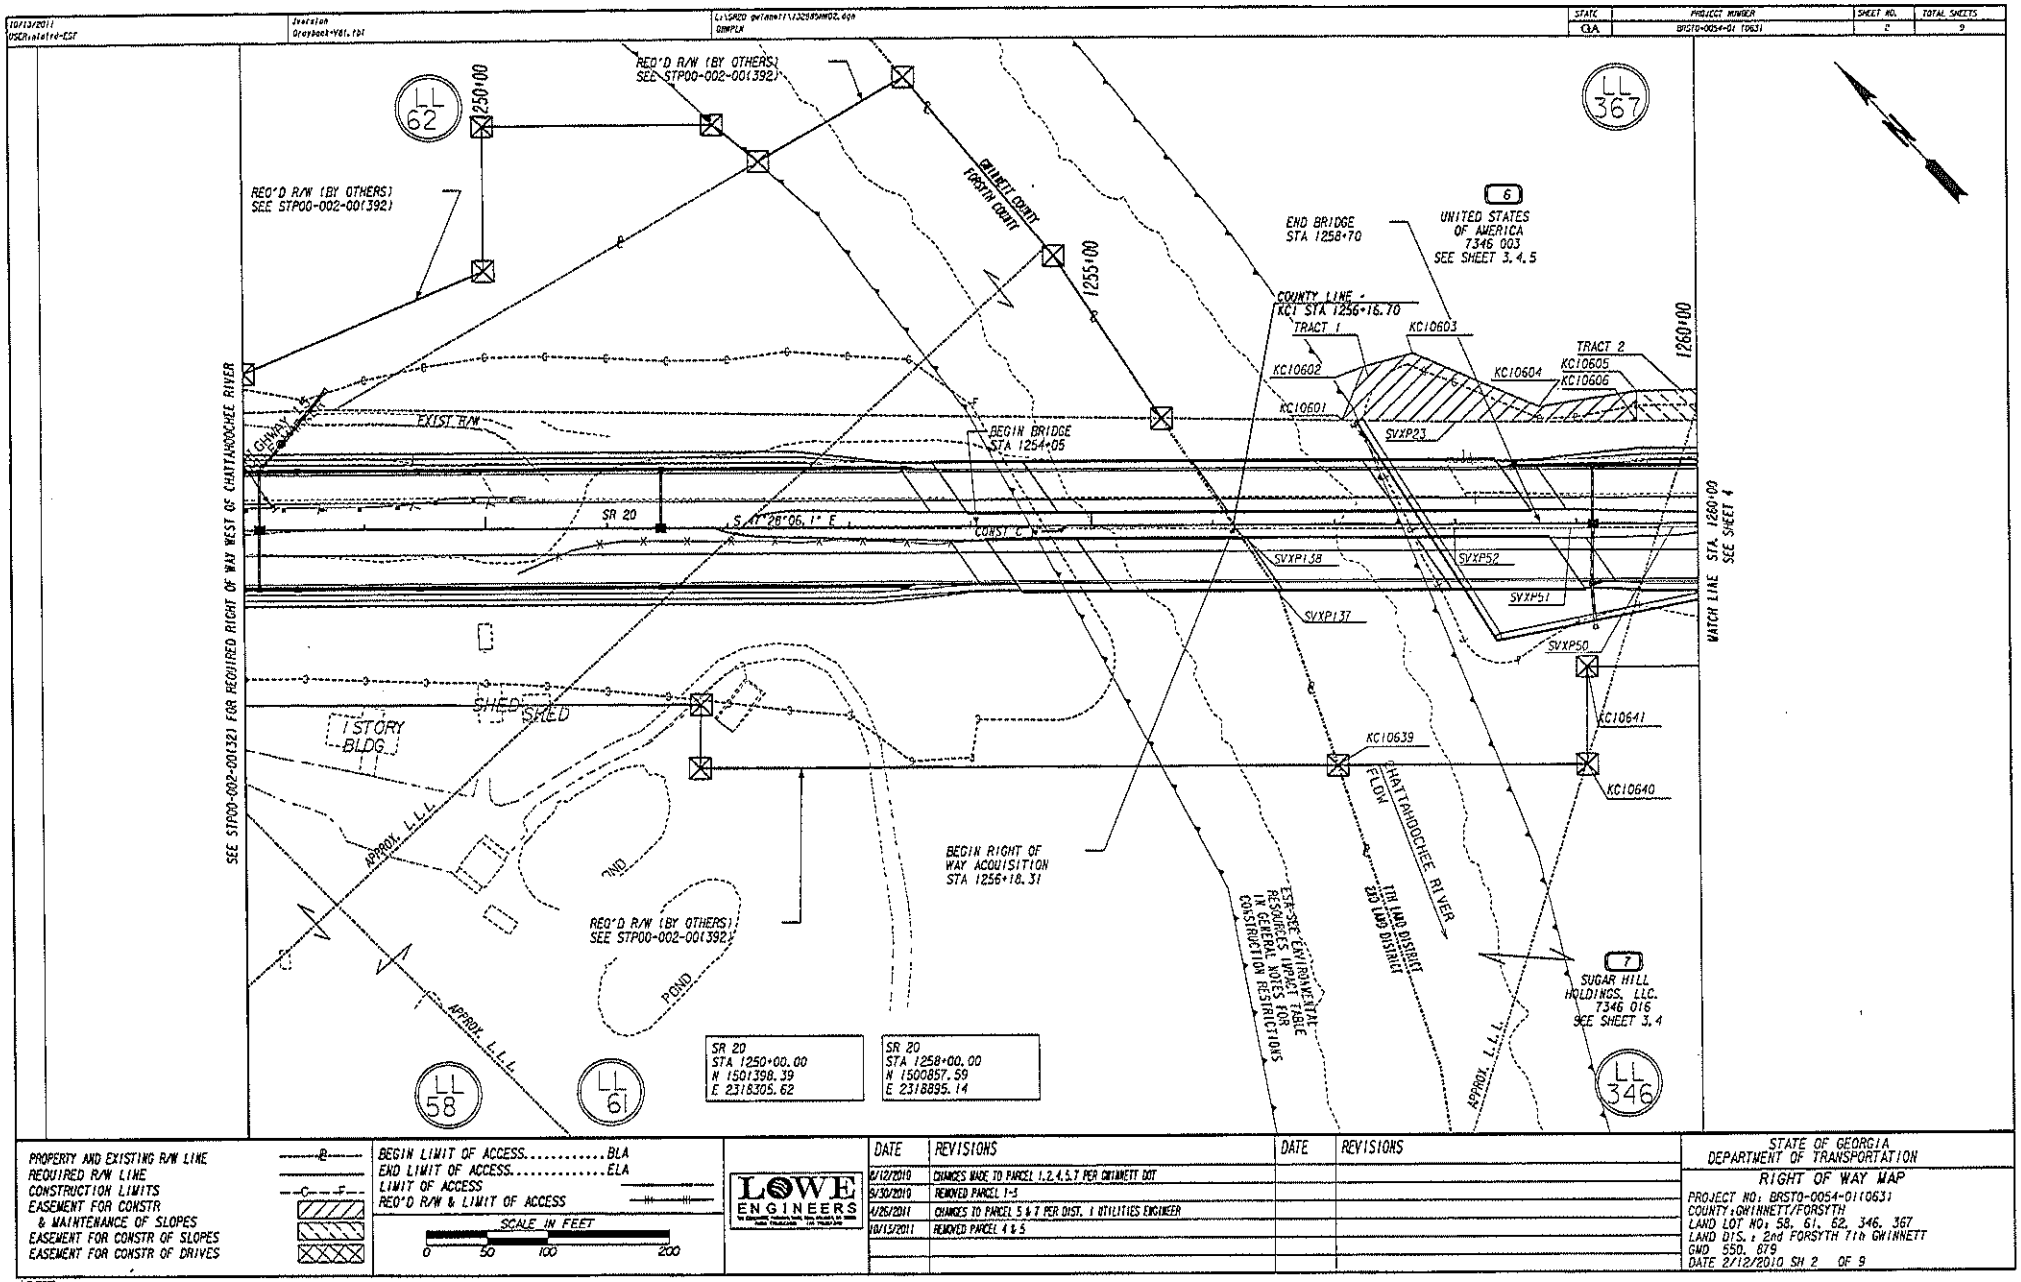

10/13/2011 USCR_state14-GSF | Iteration Greyback-Y81.tbl | L:\SR20 Gwinnett\1320895AM02.dgn GAMPLN | STATE GA | PROJECT NUMBER BRSTO-0054-01 (0631) | SHEET NO. 2 | TOTAL SHEETS 9

PROPERTY AND EXISTING R/W LINE —R—
REQUIRED R/W LINE
CONSTRUCTION LIMITS —C—F—
EASEMENT FOR CONSTR & MAINTENANCE OF SLOPES
EASEMENT FOR CONSTR OF SLOPES
EASEMENT FOR CONSTR OF DRIVES

BEGIN LIMIT OF ACCESS.....BLA
END LIMIT OF ACCESS.....ELA
LIMIT OF ACCESS
REQ'D R/W & LIMIT OF ACCESS

SCALE IN FEET
0 50 100 200

LOWE ENGINEERS


DATE	REVISIONS	DATE	REVISIONS
6/12/2010	CHANGES MADE TO PARCEL 1, 2, 4, 5, 7 PER GWINNETT DOT		
9/30/2010	REMOVED PARCEL 1-3		
4/26/2011	CHANGES TO PARCEL 5 & 7 PER DIST. 1 UTILITIES ENGINEER		
10/13/2011	REMOVED PARCEL 4 & 5		

STATE OF GEORGIA
DEPARTMENT OF TRANSPORTATION

RIGHT OF WAY MAP

PROJECT NO: BRSTO-0054-01(0631)
COUNTY: GWINNETT/FORSYTH
LAND LOT NOs. 58, 61, 62, 346, 367
LAND DIS.: 2nd FORSYTH 7th GWINNETT
GMD 550, 679
DATE 2/12/2010 SH 2 OF 9

EXHIBIT B

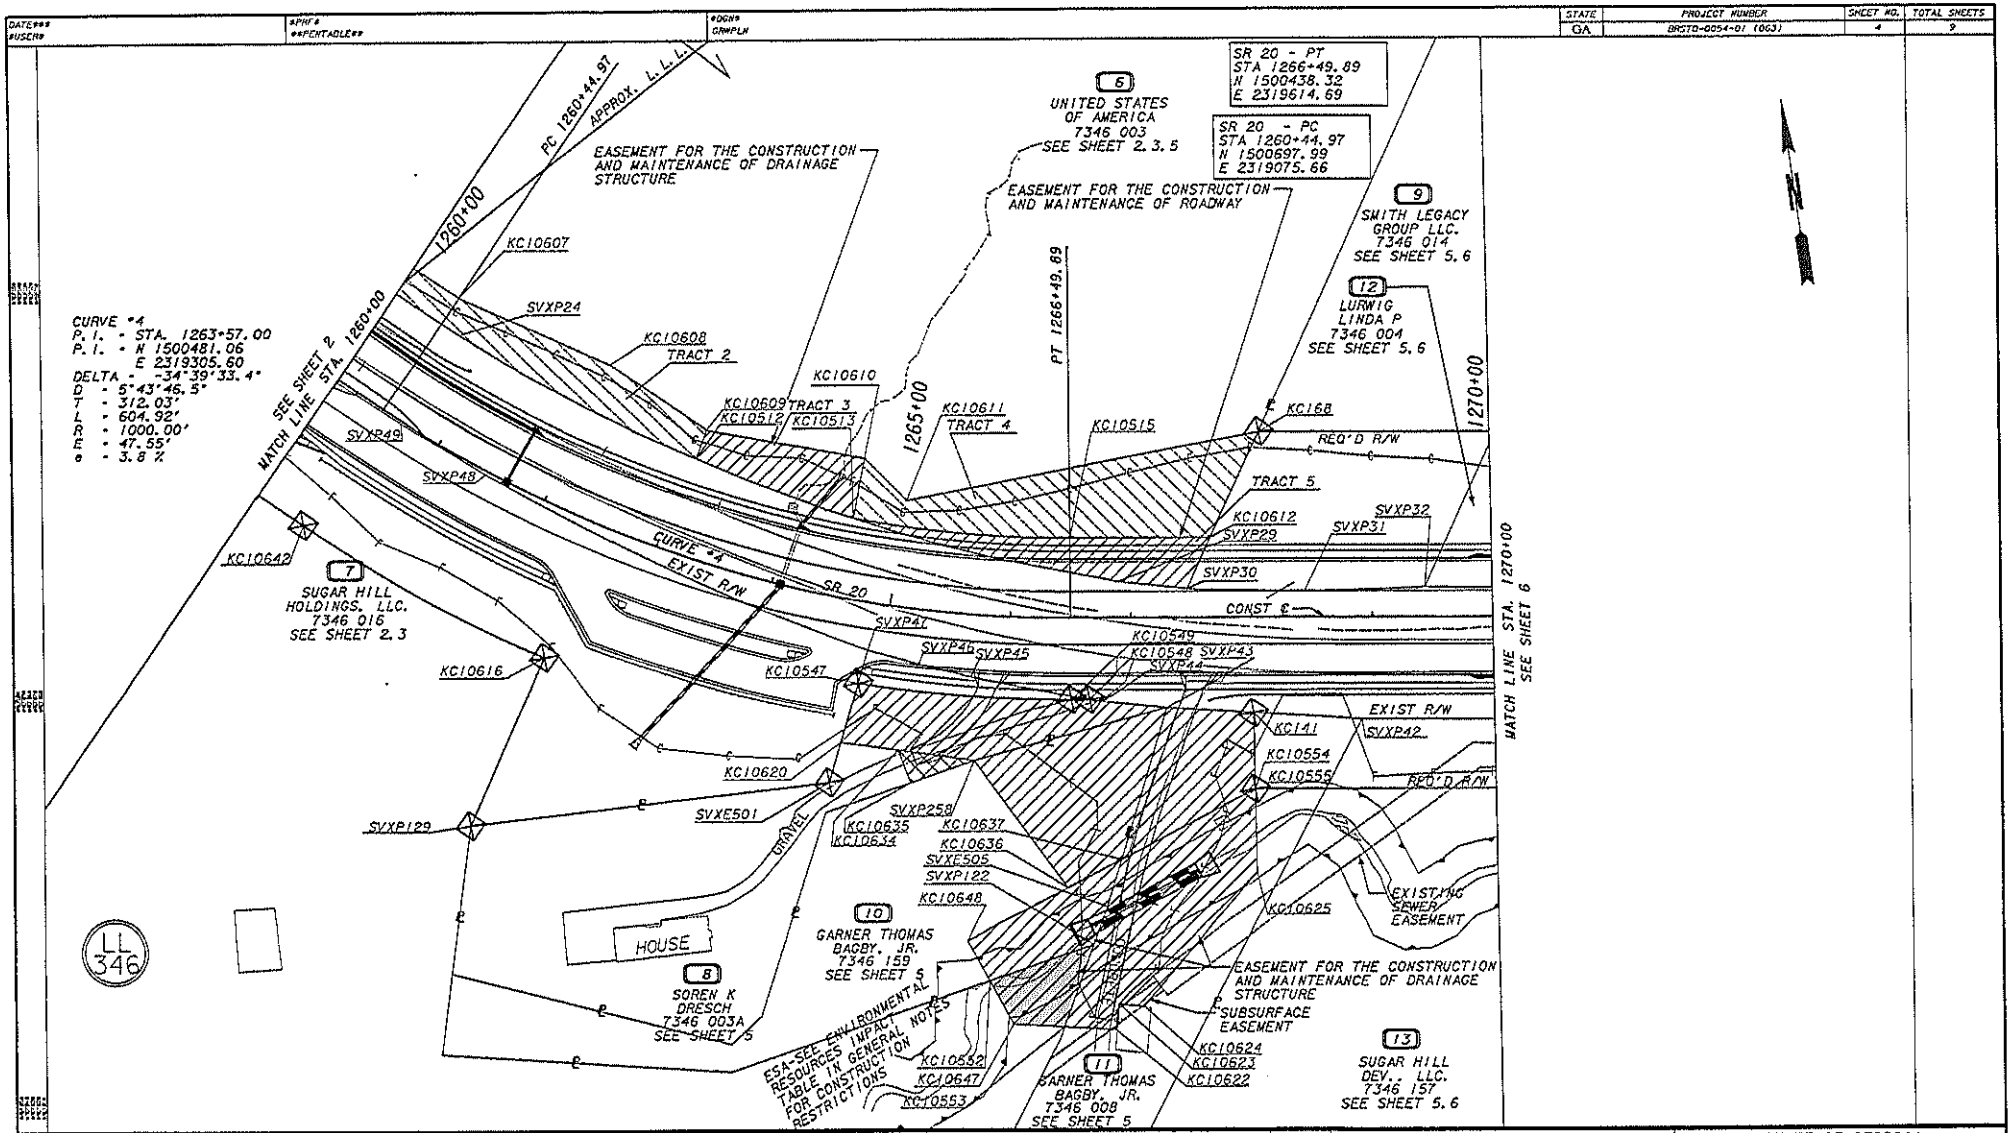

LOWE ENGINEERS

DATE	REVISIONS	DATE	REVISIONS
8/12/2010	CHANGES MADE TO PARCEL 7, 8, 10, 11, 12		
	PARCEL 10 ADDED, AND ALL PARCELS AFTER 10 RE-NUMBERED		
9/30/2010	ADDED DRAINAGE EASEMENT TO PARCEL 11		
11/30/2010	MODIFY DRAINAGE EASEMENT, PARCEL 7&10		
5/5/2011	CORRECTED POINT NUMBER FOR PARCEL 11, 13		

STATE OF GEORGIA
DEPARTMENT OF TRANSPORTATION

RIGHT OF WAY MAP

PROJECT NO: BRSTO-0054-01(063)
COUNTY: GWINNETT
LAND LOT NO: 346
LAND DIS.: 7th
GMD 550
DATE 2/12/2010 SH 4 OF 9

EXHIBIT B

10/13/2011	Iteration	L:\SRCD gwinnett\SR20SHWD3.dgn	STATE	PROJECT NUMBER	SHEET NO	TOTAL SHEETS
USER:allred-CST	Greypoint-V8i.tbl	GIMPLR	GA.	BRSTO-0054-01 (0631	3	9

PARCEL 6 UNITED STATES TRACT 1 REQ'D EASM'T. KC25

PNT	OFFSET/ DIST	STATION/ BEARING	ALIGNMENT
KC10606	86.22 L	1259+49.91	SR 20
	242.93	N 47°10'56.0" W	
KC10601	87.43 L	1257+06.98	SR 20
	47.96	N 64°42'07.2" E	
KC10602	131.86 L	1256+85.05	SR 20
	41.99	S 82°27'55.2" E	
KC10603	142.73 L	1257+65.61	SR 20
	113.14	S 24°22'41.0" E	
KC10604	98.36 L	1258+69.69	SR 20
	81.24	S 36°35'28.1" E	
KC10605	111.85 L	1259+49.80	SR 20
	25.04	S 42°30'38.1" W	
KC10605	86.22 L	1259+49.91	SR 20

REQD EASM'T - 7470.36 SF
REQD EASM'T - 0.170 ACRES

PARCEL 7 SUGAR HILL HOLDINGS, LLC. REQ'D R/W KC35

PNT	OFFSET/ DIST	STATION/ BEARING	ALIGNMENT
SIXP138	2.87 R	1256+18.34	SR 20
	160.91	S 47°12'28.1" E	
SIXP52	3.69 R	1257+99.24	SR 20
	55.82	S 47°25'40.8" E	
SIXP51	3.76 R	1258+55.06	SR 20
	84.46	S 47°28'57.7" E	
SIXP50	3.25 R	1259+19.52	SR 20
	84.47	S 48°23'51.2" E	
SIXP49	2.01 R	1260+63.94	SR 20
	82.93	S 50°18'10.1" E	
SIXP48	2.91 R	1261+46.69	SR 20

ARC LENGTH - 348.443
CHORD BEAR - S 57°09'48.4" E
LNTH CHORD - 347.957
RADIUS 1900.000
DEGREE - 3° 0' 56"
SIXP147 39.15 R 1254+87.32 SR 20
115.53 S 24°23'47.3" W
SIXE501 153.85 R 1254+74.76 SR 20
259.79 N 86°51'18.5" W
SIXP129 273.10 R 1262+47.32 SR 20
154.03 N 31°44'03.9" E
KC10616 119.09 R 1262+49.24 SR 20

ARC LENGTH - 228.591
CHORD BEAR - N 53°16'58.9" W
LNTH CHORD - 226.194
RADIUS 1719.146
DEGREE - 5° 7' 10"
KC10642 119.07 R 1260+44.92 SR 20
137.09 N 47°28'06.4" W
KC10641 119.07 R 1259+07.88 SR 20
80.93 S 42°31'54.0" W
KC10640 200.00 R 1259+07.88 SR 20
206.25 N 47°28'05.5" W
KC10639 200.00 R 1257+01.63 SR 20
149.38 N 24°10'54.3" E
SIXP137 58.22 R 1256+54.60 SR 20
66.17 N 9°17'59.1" E
SIXP138 2.87 R 1256+18.34 SR 20

REQD R/W - 136022.02 SF
REQD R/W - 3.123 ACRES
REMAINDER - +/- 38 ACRES

PROPERTY AND EXISTING R/W LINE
REQUIRED R/W LINE
CONSTRUCTION LIMITS
EASEMENT FOR CONSTR & MAINTENANCE OF SLOPES
EASEMENT FOR CONSTR OF SLOPES
EASEMENT FOR CONSTR OF DRIVES

BEGIN LIMIT OF ACCESS.....BLA
END LIMIT OF ACCESS.....ELA
LIMIT OF ACCESS
REQ'D R/W & LIMIT OF ACCESS

LOWE ENGINEERS

DATE	REVISIONS	DATE	REVISIONS
8/12/2010	CHANGES MADE TO PARCEL 4,5,7 PER GWINNETT DOT		
5/30/2010	REMOVED PARCEL 1-3		
4/26/2011	CHANGES TO 5 & 7 PER DISTRICT 1 UTILITIES ENGINEER		
10/13/2011	REMOVED PARCEL 4 & 5		

STATE OF GEORGIA
DEPARTMENT OF TRANSPORTATION

RIGHT OF WAY MAP

PROJECT NO: BRSTO-0054-01(0631)
COUNTY: GWINNETT/FORSYTH
LAND LOT NO: 61, 62, 346, 367
LAND DIS.: 2nd FORSYTH 7th GWINNETT
GMD 550, 879
DATE 2/12/2010 SH 3 OF 9

1/5/2009

EXHIBIT B

10/13/2011	Jrelation	L:\SRCD_getneal\13205WD5.dgn	STATE	PROJECT NUMBER	SHEET NO.	TOTAL SHEETS
USER:nlaird-CST	Greybeard-V81.tbl	GAMPLN	GA	BRSTO-0054-01 (063)	5	9

PARCEL 6 UNITED STATES TRACT 2 REQ'D EASM'T. KC51

PNT	OFFSET	STATION	ALIGNMENT
KC10512	80.25 L	1263+10.00	SR 20

ARC LENGTH = 225.086
CHORD BEAR = N 53°44'38.0" W
LNTH CHORD = 224.844
RADIUS = 1400.000
DEGREE = 4° 5' 51"

SYXP24	82.62 L	1260+64.07	SR 20
KC10605	86.27 L	1259+45.91	SR 20
KC10605	111.26 L	1259+45.90	SR 20
KC10507	113.42 L	1260+44.90	SR 20
KC10608	127.70 L	1261+05.88	SR 20
KC10609	106.40 L	1263+01.29	SR 20
KC10512	80.25 L	1263+10.00	SR 20

REQD EASMT AREA = 10641.90 SF

PARCEL 6 UNITED STATES TRACT 3 REQ'D EASM'T. KC60

PNT	OFFSET/ DIST	STATION/ BEARING	ALIGNMENT
KC10513	66.00 L	1264+50.00	SR 20

ARC LENGTH = 130.481
CHORD BEAR = N 60°24'27.0" W
LNTH CHORD = 130.433
RADIUS = 1400.000
DEGREE = 4° 5' 33"

KC10512	80.25 L	1265+10.00	SR 20
	26.27	N 22°04'55.5" E	
KC10609	106.40 L	1263+01.30	SR 20
	133.35	S 71°21'01.7" E	
KC10610	117.04 L	1264+51.06	SR 20
	51.44	S 25°17'18.8" W	
KC10513	66.00 L	1264+50.00	SR 20

REQD EASMT = 5229.23 SF
REQD EASMT = 0.120 ACRES

PARCEL 6 UNITED STATES TRACT 4 REQ'D EASM'T. KC40

PNT	OFFSET	STATION	ALIGNMENT
KC10515	66.00 L	1266+49.89	SR 20

ARC LENGTH = 186.080
CHORD BEAR = S 16°24'04.9" W
LNTH CHORD = 186.387
RADIUS = 934.000
DEGREE = 6° 8' 4"

KC10513	66.00 L	1264+50.00	SR 20
KC10610	117.04 L	1264+51.06	SR 20
KC10611	87.59 L	1265+01.87	SR 20
KC168	155.00 L	1268+07.16	SR 20
KC10612	66.00 L	1267+66.31	SR 20
KC10515	66.00 L	1266+49.89	SR 20

REQD EASMT AREA = 17042.69 SF

PARCEL 6 UNITED STATES TRACT 5 REQ'D EASM'T. KC24

PNT	OFFSET/ DIST	STATION/ BEARING	ALIGNMENT
KC10513	66.00 L	1264+50.00	SR 20

ARC LENGTH = 186.889
CHORD BEAR = S 16°24'04.9" E
LNTH CHORD = 186.387
RADIUS = 934.000
DEGREE = 6° 8' 4"

KC10515	66.00 L	1266+49.89	SR 20
	116.92	S 02°07'46.0" E	
KC10512	66.00 L	1267+66.31	SR 20
	46.21	S 32°31'31.8" W	
SYXP30	24.01 L	1267+41.04	SR 20
	57.98	N 16°12'31.4" W	
SYXP29	29.98 L	1266+89.37	SR 20

ARC LENGTH = 231.726
CHORD BEAR = N 68°28'50.9" W
LNTH CHORD = 231.471
RADIUS = 1400.000
DEGREE = 4° 5' 33"

KC10513	66.00 L	1264+50.00	SR 20

REQD EASMT = 6431.86 SF
REQD EASMT = 0.148 ACRES

PARCEL 7 SUGAR HILL HOLDINGS, LLC. REQ'D EASM'T. KC52

PNT	OFFSET/ DIST	STATION/ BEARING	ALIGNMENT
SYXP122	273.56 R	1266+66.78	SR 20
	13.46	S 27°44'38.8" W	
KC10553	342.67 R	1266+43.87	SR 20
	42.14	N 78°56'52.5" W	
KC10547	341.24 R	1266+12.49	SR 20
	41.17	N 20°10'27.3" W	
KC10552	305.82 R	1265+96.64	SR 20
	91.60	N 78°28'52.6" E	
SYXP122	273.56 R	1266+66.78	SR 20

REQD EASMT = 3345.62 SF
REQD EASMT = 0.077 ACRES

PARCEL 8 SOREK K. DRESCH REQ'D R/W KC54

PNT	OFFSET/ DIST	STATION/ BEARING	ALIGNMENT
SYXP47	39.15 R	1264+87.12	SR 20
	43.93	S 65°53'55.5" E	
SYXP46	45.35 R	1265+29.06	SR 20
	44.43	S 57°58'56.2" E	
SYXP45	51.86 R	1265+70.97	SR 20
	98.77	S 71°11'59.5" E	
KC10548	67.50 R	1266+64.93	SR 20
	15.04	N 82°07'33.5" W	
KC10549	67.50 R	1266+49.89	SR 20

ARC LENGTH = 177.126
CHORD BEAR = N 71°22'27.3" W
LNTH CHORD = 176.993
RADIUS = 1067.500
DEGREE = 5° 22' 2"

KC10547	67.50 R	1264+83.96	SR 20
	28.57	N 21°37'45.0" E	
SYXP47	35.15 R	1264+87.32	SR 20

REQD R/W = 2861.10 SF
REQD R/W = 0.066 ACRES
REMAINDER = +/- 1.6 ACRES

PARCEL 8 SOREK K. DRESCH REQ'D EASM'T. KC59

PNT	OFFSET/ DIST	STATION/ BEARING	ALIGNMENT
SYXP43	75.06 R	1267+29.09	SR 20
	165.83	S 82°39'20.5" W	
SYXP258	121.50 R	1265+71.77	SR 20
	111.50	N 74°09'50.8" W	
KC10620	119.60 R	1264+78.24	SR 20
	58.47	N 24°27'49.1" E	
KC10547	67.50 R	1264+83.96	SR 20

ARC LENGTH = 177.126
CHORD BEAR = S 71°22'27.3" E
LNTH CHORD = 176.993
RADIUS = 1067.500
DEGREE = 5° 22' 2"

KC10549	67.50 R	1266+49.89	SR 20
	15.04	S 82°07'33.5" E	
KC10548	67.50 R	1266+64.93	SR 20
	10.39	S 71°12'08.8" E	
SYXP44	69.47 R	1266+75.14	SR 20
	54.24	S 16°12'23.5" E	
SYXP43	75.06 R	1267+29.09	SR 20

REQD EASMT = 5915.17 SF
REQD EASMT = 0.228 ACRES

PARCEL 8 SOREK K. DRESCH REQ'D DRNG. EASM'T. KC31

PNT	OFFSET	STATION	ALIGNMENT
KC10634	119.06 R	1265+21.19	SR 20
SYXP256	121.50 R	1265+77.77	SR 20
KC10635	144.76 R	1265+32.93	SR 20
KC10634	119.06 R	1265+21.19	SR 20

PARCEL 9 SMITH LEGACY GROUP LLC. REQ'D R/W KC25

PNT	OFFSET/ DIST	STATION/ BEARING	ALIGNMENT
SYXP30	24.01 L	1267+47.04	SR 20
	144.13	N 32°31'31.5" E	
KC168	155.00 L	1268+07.16	SR 20
	196.39	S 82°08'41.8" E	
KC10516	155.06 L	1270+04.55	SR 20
	143.33	S 82°10'58.7" W	
SYXP32	24.79 L	1269+45.79	SR 20
	99.63	N 83°51'06.5" W	
SYXP31	21.79 L	1268+44.20	SR 20
	91.19	N 80°49'14.8" W	
SYXP30	24.01 L	1267+47.04	SR 20

REQD R/W = 25909.29 SF
REQD R/W = 0.595 ACRES
REMAINDER = +/- 3.5 ACRES

PARCEL 11 GARNER THOMAS BAGBY, JR. REQ'D R/W KC33

PNT	OFFSET/ DIST	STATION/ BEARING	ALIGNMENT
KC141	79.57 R	1268+00.00	SR 20
	91.04	S 78°40'53.8" E	
SYXP42	85.04 R	1269+90.81	SR 20
	65.32	S 35°26'56.6" W	
KC10555	142.94 R	1268+60.64	SR 20
	60.64	N 82°11'05.4" W	
KC10554	143.00 R	1268+00.00	SR 20
	63.43	N 7°52'20.5" E	
KC141	79.57 R	1268+00.00	SR 20

REQD R/W = 4636.53 SF
REQD R/W = 0.106 ACRES
REMAINDER = +/- 2.5 ACRES

PARCEL 11 GARNER THOMAS BAGBY, JR. REQ'D EASM'T. KC61

PNT	OFFSET/ DIST	STATION/ BEARING	ALIGNMENT
SYXP43	75.06 R	1267+29.09	SR 20
	71.06	S 78°29'30.1" E	
KC141	79.57 R	1268+00.00	SR 20
	63.43	S 7°52'20.5" W	
KC10554	143.00 R	1268+00.00	SR 20
	124.67	N 69°29'32.3" W	
KC10637	202.26 R	1266+90.31	SR 20
	132.97	N 24°49'34.7" E	
SYXP43	75.06 R	1267+29.09	SR 20

REQD EASMT = 8076.13 SF
REQD EASMT = 0.185 ACRES

PARCEL 11 GARNER THOMAS BAGBY, JR. REQ'D EASM'T. KC63

PNT	OFFSET/ DIST	STATION/ BEARING	ALIGNMENT
KC10554	143.00 R	1268+00.00	SR 20
	70.00	S 5°29'57.4" W	
KC10625	212.94 R	1268+02.90	SR 20
	147.43	S 41°53'41.5" W	
KC10624	225.84 R	1267+06.08	SR 20
	21.04	N 16°38'24.2" W	
KC10623	303.63 R	1266+87.14	SR 20
	21.37	S 15°42'27.0" W	
KC10622	345.00 R	1266+84.22	SR 20
	42.48	N 78°56'50.9" W	
KC10553	342.67 R	1266+43.87	SR 20
	73.46	N 87°44'38.8" E	
SYXP122	273.56 R	1266+66.78	SR 20
	33.65	N 27°44'41.1" E	
SYXE505	241.91 R	1266+78.22	SR 20
	41.46	N 24°49'31.9" E	
KC10637	202.26 R	1266+90.31	SR 20
	124.67	N 69°29'32.3" E	
KC10554	143.00 R	1268+00.00	SR 20

REQD EASMT = 15124.47 SF
REQD EASMT = 0.347 ACRES

PARCEL 10 GARNER THOMAS BAGBY JR. REQ'D EASM'T. KC64

PNT	OFFSET/ DIST	STATION/ BEARING	ALIGNMENT
SYXP43	75.06 R	1267+29.09	SR 20
	122.91	S 74°49'34.7" W	
KC10637	202.26 R	1266+90.31	SR 20
	50.56	S 69°53'41.7" W	
KC10636	225.99 R	1266+46.44	SR 20
	131.90	N 21°37'20.2" W	
SYXP258	121.50 R	1265+71.77	SR 20
	169.83	N 82°39'20.5" E	
SYXP43	75.06 R	1267+29.09	SR 20

REQD EASMT = 12638.55 SF
REQD EASMT = 0.290 ACRES

PARCEL 10 GARNER THOMAS BAGBY JR. REQ'D EASM'T. KC65

PNT	OFFSET/ DIST	STATION/ BEARING	ALIGNMENT
KC10636	225.99 R	1266+46.44	SR 20
	50.56	N 69°53'41.7" E	
KC10637	202.26 R	1266+90.31	SR 20
	41.46	S 24°49'31.9" W	
SYXE505	241.91 R	1266+78.22	SR 20
	33.65	S 27°44'41.1" W	
SYXP122	273.56 R	1266+66.78	SR 20
	91.60	S 78°28'52.6" W	
KC10552	305.82 R	1265+96.64	SR 20
	38.26	N 20°10'29.2" W	
KC10648	273.20 R	1265+85.12	SR 20
	94.28	N 68°53'45.5" E	
KC10636	225.99 R	1266+46.44	SR 20

REQD EASMT = 3228.50 SF
REQD EASMT = 0.127 ACRES

PARCEL 13 SUGAR HILL DEV. LLC. REQ'D R/W KC32

PNT	OFFSET/ DIST	STATION/ BEARING	ALIGNMENT
SYXP42	85.04 R	1268+90.87	SR 20
	579.52	S 81°54'32.8" E	
SYXP41	87.28 R	1274+70.39	SR 20
	95.75	S 43°40'01.3" W	
KC10556	164.94 R	1274+14.39	SR 20
	66.39	N 82°09'53.9" W	
KC10557	165.00 R	1273+28.00	SR 20
	22.00	N 7°49'01.5" E	
KC10558	143.00 R	1273+28.00	SR 20
	467.36	N 82°07'12.8" W	
KC10555	142.94 R	1268+60.64	SR 20
	65.32	N 35°26'56.6" E	
SYXP42	85.04 R	1268+90.81	SR 20

REQD R/W = 34154.10 SF
REQD R/W = 0.798 ACRES
REMAINDER = +/- 56 ACRES

PROPERTY AND EXISTING R/W LINE
REQUIRED R/W LINE
CONSTRUCTION LIMITS
EASEMENT FOR CONSTR & MAINTENANCE OF SLOPES
EASEMENT FOR CONSTR OF SLOPES
EASEMENT FOR CONSTR OF DRIVES

BEGIN LIMIT OF ACCESS.....BLA
END LIMIT OF ACCESS.....ELA
LIMIT OF ACCESS
REQ'D R/W & LIMIT OF ACCESS

LOWE ENGINEERS

DATE	REVISIONS	DATE	REVISIONS
8/12/2010	CHANGES MADE TO PARCEL 7,8,11,12		
	PARCEL 10 ADDED AND ALL PARCELS AFTER 10 RE-NUMBERED		
11/30/2010	MODIFY DRAINAGE EASEMENT, PARCEL 7&10		
10/13/2011	PARCEL 12 TABLE MOVED TO SHEET 7		

STATE OF GEORGIA
DEPARTMENT OF TRANSPORTATION

RIGHT OF WAY MAP

PROJECT NO: BRSTO-0054-01(063)
COUNTY: GWINNETT
LAND LOT NO: 346
LAND DIS.: 7th
GMD 550
DATE 2/12/2010 SH 5 OF 9

EXHIBIT B

GEORGIA DEPARTMENT OF TRANSPORTATION

QUITCLAIM DEED

Project: BRSTO-0054-01(063)
P.I. No.: 132985
County: GWINNETT

THIS INDENTURE, made this _____ day of _____, 20_____, between **GWINNETT COUNTY, GEORGIA,** a political subdivision of the State of Georgia, party of the first Part, and the **DEPARTMENT OF TRANSPORTATION,** hereinafter referred to as the **DEPARTMENT.**

WITNESSETH: That the said party of the first part for and in consideration of the sum of ONE DOLLAR ($1.00), cash in hand paid, the receipt whereof is hereby acknowledged, has bargained, sold and does by these presents bargain, sell, remise, release, and forever QUITCLAIM to the **DEPARTMENT,** its heirs and assigns, all the right, title, interest, claim or demand which the said party of the first part has or may have had in and to that certain parcel of land described as follows:

"SEE ATTACHED DESCRIPTION"

With all the rights, members and appurtenances to the said described premises in anywise appertaining or belonging.

TO HAVE AND TO HOLD these said described premises unto the said DEPARTMENT and its successors in office, so that neither the said party of the first part nor his heirs, nor any other person or persons claiming under the party of the first part shall at any time, claim or demand any right, title or interest to the aforesaid described premises or its appurtenances.

IN WITNESSETH WHEREOF, the said party of the first part has hereunto set his hand and affixed his seal the day and year first above written.

Signed, Sealed and Delivered
this _____ day of _____,
20_____, in the presence of:

_____
Witness

_____
Notary Public

_____(L.S.)

_____(L.S.)

Parcel No. **8**

R/W 1548A
Rev. 08-01-2010

EXHIBIT A

LEGAL DESCRIPTION

PROJECT NUMBER: Gwinnett County Department of Transportation Project Number F-0019-02

PARCEL NUMBER: 8

RECORD OWNER (S): SOREN K. DRESCH

REQUIRED RIGHT OF WAY

All that tract or parcel of land lying and being in Land Lot 346 of the 7th District of Gwinnett County, Georgia, and being more particularly described as follows:

BEGINNING at point SVXP47, said point being 39.15 feet right of SR 20 Construction Centerline Station 1264+87.32; thence S 65° 53' 55.5" E a distance of 43.93 feet to point SVXP46, said point being 45.35 feet right of SR 20 Construction Centerline Station 1265+29.06; thence S 67° 58' 58.2" E a distance of 44.43 feet to point SVXP45, said point being 51.86 feet right of SR 20 Construction Centerline Station 1265+70.97; thence S 71° 11' 59.5" E a distance of 99.77 feet to point KC10548, said point being 67.50 feet right of SR 20 Construction Centerline Station 1266+64.93; thence N 82° 07' 33.5" W a distance of 15.04 feet to point KC10549, said point being 67.50 feet right of SR 20 Construction Centerline Station 1266+49.89; thence along the arc of a curve an arc distance of 177.126 feet (said curve having a radius of 1067.500 feet and being subtended by a chord having a length of 176.923 feet on a bearing of N 77° 22' 27.3" W) to point KC10547, said point being 67.50 feet right of SR 20 Construction Centerline Station 1264+83.96; thence N 24° 23' 45.0" E a distance of 28.57 feet back to the POINT OF BEGINNING.

Said required Right of Way for Parcel 8 containing a total of 0.066 acres.

EXHIBIT A

REQUIRED PERMANENT EASEMENT FOR CONSTRUCTION AND MAINTENANCE OF SLOPES

All that tract or parcel of land lying and being in Land Lot 346 of the 7th District of Gwinnett County, Georgia, and being more particularly described as follows:

BEGINNING at point SVXP43, said point being 75.06 feet right of SR 20 Construction Centerline Station 1267+29.09; thence S 82° 39' 20.5" W a distance of 165.83 feet to point SVXP258, said point being 121.50 feet right of SR 20 Construction Centerline Station 1265+77.77; thence N 74° 09' 59.8" W a distance of 111.50 feet to point KC10620, said point being 119.60 feet right of SR 20 Construction Centerline Station 1264+78.24; thence N 24° 23' 49.1" E a distance of 52.47 feet to point KC10547, said point being 67.50 feet right of SR 20 Construction Centerline Station 1264+83.96; thence along the arc of a curve an arc distance of 177.126 feet (said curve having a radius of 1067.500 feet and being subtended by a chord having a length of 176.923 feet on a bearing of S 77° 22' 27.3" E) to point KC10549, said point being 67.50 feet right of SR 20 Construction Centerline Station 1266+49.89; thence S 82° 07' 33.5" E a distance of 15.04 feet to point KC10548, said point being 67.50 feet right of SR 20 Construction Centerline Station 1266+64.93; thence S 71° 12' 08.8" E a distance of 10.39 feet to point SVXP44, said point being 69.47 feet right of SR 20 Construction Centerline Station 1266+75.14; thence S 76° 12' 29.5" E a distance of 54.24 feet back to the POINT OF BEGINNING.

Said required Permanent Easement for Construction and Maintenance of Slopes for Parcel 8 containing a total of 0.228 acres.

REQUIRED TEMPORARY EASEMENT FOR CONSTRUCTION OF DRIVEWAY


All that tract or parcel of land lying and being in Land Lot 346 of the 7th District of Gwinnett County, Georgia, and being more particularly described as follows:

BEGINNING at point KC10634, said point being 119.06 feet right of SR 20 Construction Centerline Station 1265+21.19; thence Southeasterly to point SVXP258, said point being 121.50 feet right of SR 20 Construction Centerline Station 1265+77.77; thence Westerly to point KC10635, said point being 144.76 feet left of SR 20 Construction Centerline Station 1265+32.93; thence Northerly back to the POINT OF BEGINNING.

EXHIBIT A

Said required Temporary Easement for Construction of Driveway for Parcel 8 containing a total of 0.019 acres.

All according to the attached plans for Gwinnett County Department of Transportation, titled State Route 20 Bridge Replacement over Chattahoochee River, Sheets 4 and 5 as drawn by Lowe Engineers, dated February 12, 2010, as revised: Sheet No. 4 on May 5, 2011 and Sheet No. 5 on November 30, 2010 and shown as Parcel No. 8, which plans are incorporated herein by reference and made a part of this description, as acquired by a petition for condemnation filed by Gwinnett County on March 5, 2012 and designated as Civil Action File No. 12A-01998-10 in the Superior Court of Gwinnett County.

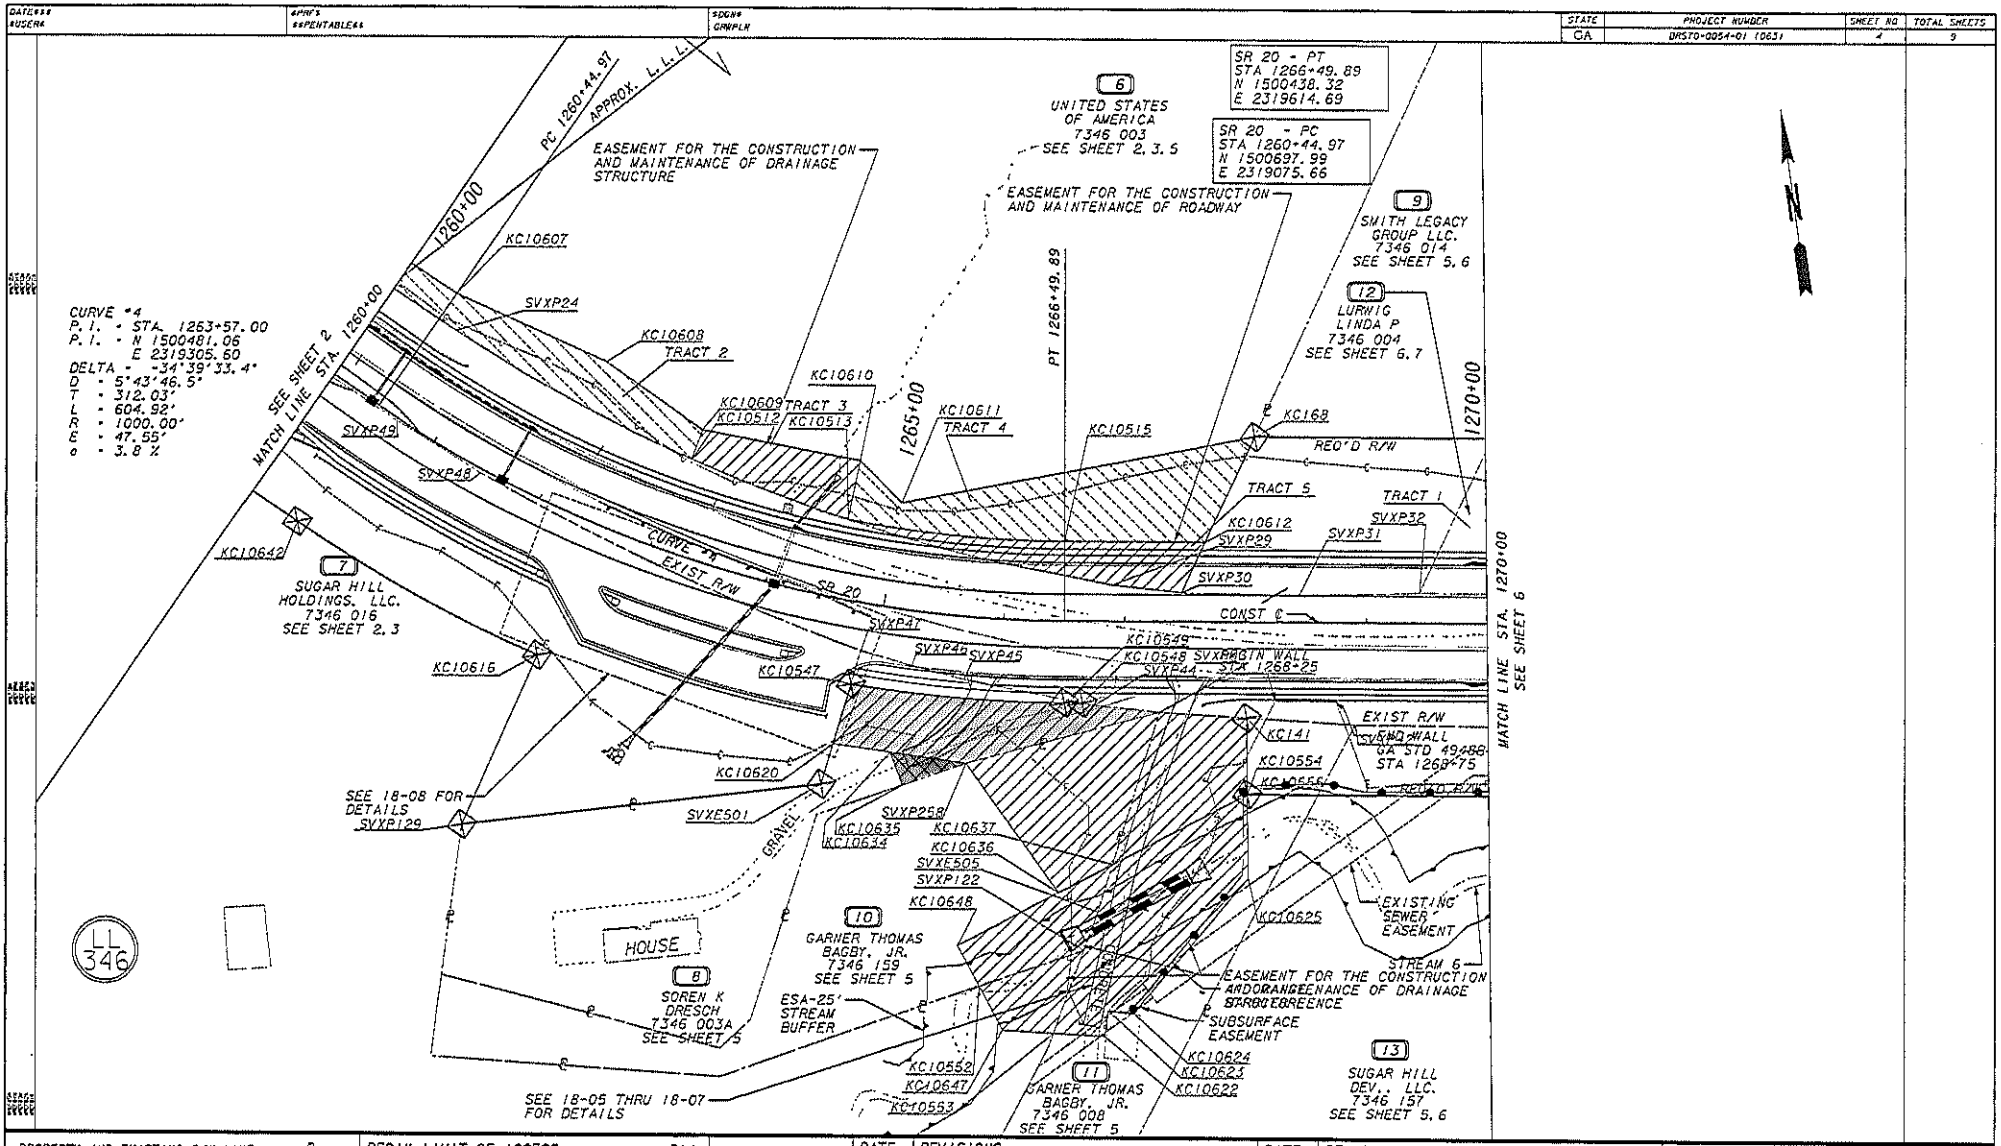

PROPERTY AND EXISTING R/W LINE
REQUIRED R/W LINE
CONSTRUCTION LIMITS
EASEMENT FOR CONSTR & MAINTENANCE OF SLOPES
EASEMENT FOR CONSTR OF SLOPES
EASEMENT FOR CONSTR OF DRIVES

BEGIN LIMIT OF ACCESS.....BLA
END LIMIT OF ACCESS.....ELA
LIMIT OF ACCESS
REQ'D R/W & LIMIT OF ACCESS

SCALE IN FEET
0 50 100 200

LOWE ENGINEERS

DATE	REVISIONS	DATE	REVISIONS
8/12/2010	CHANGES MADE TO PARCEL 7, 8, 10, 11, 12		
	PARCEL 10 ADDED, AND ALL PARCELS AFTER 10 RE-NUMBERED		
9/30/2010	ADDED DRAINAGE EASEMENT TO PARCEL 11		
11/30/2010	MODIFY DRAINAGE EASEMENT, PARCEL 7&10		
5/5/2011	CORRECTED POINT NUMBER FOR PARCEL 11, 13		

STATE OF GEORGIA
DEPARTMENT OF TRANSPORTATION
RIGHT OF WAY MAP
PROJECT NO: BRSTO-0054-01(063)
COUNTY: GWINNETT
LAND LOT NO: 346
LAND DIS.: 7th
GMD 350
DATE 2/12/2010 SH 4 OF 9

1/5/2009

EXHIBIT B

DATE:11/5/2009 | PARTS: EXPENTABLE.tt | NAME: SAMPLE

STATE	PROJECT NUMBER	SHEET NO	TOTAL SHEETS
GA	BRSTG-0054-01 T0631	5	9

PARCEL 6 UNITED STATES TRACT 2 REQ'D EASM'T. KC51

PNT	OFFSET/ DIST		STATION/ BEARING	ALIGNMENT
KC10512	80.25	L	1263+10.00	SR 20

ARC LENGTH = 225.086
CHORD BEAR = N 53°44'38.0" W
LNTH CHORD = 224.844
RADIUS = 1400.000
DEGREE = 4° 5' 13.7"

SVXP24	87.62	L	1260+64.07	SR 20
KC10606	86.22	L	1259+49.91	SR 20
KC10605	111.26	L	1258+49.90	SR 20
KC10607	113.42	L	1260+44.90	SR 20
KC10608	127.70	L	1261+99.88	SR 20
KC10609	106.40	L	1263+07.10	SR 20
KC10512	80.25	L	1263+10.00	SR 20

REQD EASMT AREA = 10641.90 SF

PARCEL 6 UNITED STATES TRACT 3 REQ'D EASM'T. KC60

PNT	OFFSET/ DIST		STATION/ BEARING	ALIGNMENT
KC10513	66.00	L	1264+50.00	SR 20

ARC LENGTH = 130.481
CHORD BEAR = N 60°24'27.0" W
LNTH CHORD = 130.433
RADIUS = 1400.000
DEGREE = 4° 5' 13.7"

KC10512	80.25	L	1263+10.00	SR 20
	26.27		N 22°04'59.3" E	
KC10609	106.40	L	1261+07.10	SR 20
	131.33		S 71°21'01.7" E	
KC10610	117.04	L	1264+57.06	SR 20
	51.44		S 26°17'18.8" W	
KC10513	66.00	L	1264+50.00	SR 20

REQD EASMT = 5229.23 SF
REQD EASMT = 0.120 ACRES

PARCEL 6 UNITED STATES TRACT 4 REQ'D EASM'T. KC40

PNT	OFFSET	STATION	ALIGNMENT
KC10515	66.00 L	1266+49.89	SR 20

ARC LENGTH = 186.597
CHORD BEAR = N 76°24'04.9" W
LNTH CHORD = 186.387
RADIUS = 934.000
DEGREE = 6° 8' 4.1"

KC10512	66.00	L	1264+50.00	SR 20
KC10610	117.04	L	1264+57.06	SR 20
KC10611	87.59	L	1265+01.87	SR 20
KC168	155.00	L	1268+07.16	SR 20
KC10612	66.00	L	1267+66.31	SR 20
KC10515	66.00	L	1266+49.89	SR 20

REQD EASMT AREA = 17042.69 SF

PARCEL 6 UNITED STATES TRACT 5 REQ'D EASM'T. KC24

PNT	OFFSET/ DIST		STATION/ BEARING	ALIGNMENT
KC10513	66.00	L	1264+50.00	SR 20

ARC LENGTH = 186.597
CHORD BEAR = S 76°24'04.9" E
LNTH CHORD = 186.387
RADIUS = 934.000
DEGREE = 6° 8' 4.1"

KC10515	66.00	L	1266+49.89	SR 20
	116.42		S 82°07'40.0" E	
KC10612	66.00	L	1267+66.31	SR 20
	46.27		S 32°31'31.8" W	
SVXP30	24.01	L	1267+47.04	SR 20
	32.98		N 76°12'31.4" W	
SVXP29	29.98	L	1266+89.37	SR 20

ARC LENGTH = 231.736
CHORD BEAR = N 68°28'50.9" W
LNTH CHORD = 231.471
RADIUS = 1400.000
DEGREE = 4° 5' 33.1"

KC10513	66.00	L	1264+50.00	SR 20

REQD EASMT = 6497.86 SF
REQD EASMT = 0.149 ACRES

PARCEL 7 SUGAR HILL HOLDINGS, LLC. REQ'D EASM'T. KC62

PNT	OFFSET/ DIST		STATION/ BEARING	ALIGNMENT
SVXP122	273.56	R	1266+66.78	SR 20
	73.46		S 27°44'38.8" W	
KC10553	342.67	R	1266+43.87	SR 20
	42.14		N 78°56'52.5" W	
KC10647	341.24	R	1266+72.49	SR 20
	41.17		N 20°10'27.9" W	
KC10552	305.82	R	1265+96.64	SR 20
	91.60		N 78°28'52.6" E	
SVXP122	273.56	R	1266+66.78	SR 20

REQD EASMT = 3346.62 SF
REQD EASMT = 0.077 ACRES

PARCEL 8 SOREN K. DRESCH REQ'D R/W KC34

PNT	OFFSET/ DIST		STATION/ BEARING	ALIGNMENT
SVXP47	39.15	R	1264+87.32	SR 20
	43.93		S 65°43'55.5" E	
SVXP46	45.35	R	1265+29.06	SR 20
	44.43		S 67°58'58.2" E	
SVXP45	51.86	R	1265+70.97	SR 20
	99.17		S 71°11'59.5" E	
KC10548	67.50	R	1266+64.93	SR 20
	15.04		N 82°07'33.5" W	
KC10549	67.50	R	1266+49.89	SR 20

ARC LENGTH = 177.126
CHORD BEAR = N 77°22'27.3" W
LNTH CHORD = 176.923
RADIUS = 1067.500
DEGREE = 5° 22'2"

KC10547	67.50	R	1264+83.96	SR 20
	98.57		N 24°23'45.0" E	
SVXP47	39.15	R	1264+87.32	SR 20

REQD R/W = 2861.18 SF
REQD R/W = 0.066 ACRES
REMAINDER = +/- 1.6 ACRES

PARCEL 8 SOREN K. DRESCH REQ'D EASM'T. KC59

PNT	OFFSET/ DIST		STATION/ BEARING	ALIGNMENT
SVXP43	75.06	R	1267+29.09	SR 20
	165.83		S 82°19'20.5" W	
SVXP258	121.50	R	1265+71.77	SR 20
	111.50		N 74°09'59.8" W	
KC10620	119.60	R	1264+78.24	SR 20
	59.41		N 24°23'45.0" E	
KC10547	67.50	R	1264+83.96	SR 20

ARC LENGTH = 177.126
CHORD BEAR = S 77°22'27.3" E
LNTH CHORD = 176.923
RADIUS = 1067.500
DEGREE = 5° 22'2"

KC10549	67.50	R	1266+49.89	SR 20
	15.04		S 82°07'33.5" E	
KC10548	67.50	R	1266+64.93	SR 20
	10.39		S 71°12'08.8" E	
SVXP44	69.97	R	1266+75.14	SR 20
	54.74		S 76°12'26.5" E	
SVXP43	75.06	R	1267+29.09	SR 20

REQD EASMT = 9316.77 SF
REQD EASMT = 0.228 ACRES

PARCEL 8 SOREN K. DRESCH REQ'D DRWY EASM'T. KC31

PNT	OFFSET		STATION	ALIGNMENT
KC10634	119.06	R	1265+21.19	SR 20
SVXP258	121.50	R	1265+71.77	SR 20
KC10635	144.76	R	1265+32.93	SR 20
KC10634	119.06	R	1265+21.19	SR 20

PARCEL 9 SMITH LEGACY GROUP LLC. REQ'D R/W KC25

PNT	OFFSET/ DIST		STATION/ BEARING	ALIGNMENT
SVXP30	24.01	L	1267+47.04	SR 20
	146.13		N 32°31'31.5" E	
KC168	155.00	L	1268+07.16	SR 20
	136.39		S 82°08'41.8" E	
KC10516	155.06	L	1270+03.55	SR 20
	142.33		S 32°30'58.7" W	
SVXP32	24.79	L	1269+43.79	SR 20
	99.63		N 83°51'06.9" W	
SVXP31	21.79	L	1268+44.20	SR 20
	97.19		N 80°49'14.8" W	
SVXP30	24.01	L	1267+47.04	SR 20

REQD R/W = 25909.29 SF
REQD R/W = 0.595 ACRES
REMAINDER = +/- 3.5 ACRES

PARCEL 12 LURWIG LINDA P REQ'D DRWY EASM'T. KC48

PNT	OFFSET	STATION	ALIGNMENT
KC10630	117.06 L	1272+09.67	SR 20
KC10631	127.06 L	1272+09.31	SR 20
KC10632	127.06 L	1272+43.33	SR 20
KC10633	117.06 L	1272+43.69	SR 20
KC10630	117.06 L	1272+09.67	SR 20

PARCEL 12 LINDA P. LURWIG REQ'D R/W KC26

PNT	OFFSET/ DIST		STATION/ BEARING	ALIGNMENT
SVXP32	24.79	L	1269+43.79	SR 20
	143.33		N 32°30'58.7" E	
KC10516	155.06	L	1270+03.55	SR 20
	46.45		S 82°03'16.2" E	
KC10517	155.00	L	1270+50.00	SR 20
	38.00		S 7°52'20.5" W	
KC10518	117.00	L	1270+50.00	SR 20
	250.00		S 82°01'39.5" E	
KC10519	111.00	L	1273+00.00	SR 20
	237.13		N 21°53'25.6" E	
KC10520	341.07	L	1273+57.44	SR 20
	155.98		S 78°22'20.6" E	
SVXP101	336.85	L	1275+13.09	SR 20
	517.04		S 13°01'45.9" W	
SVXP33	21.10	L	1274+84.59	SR 20
	540.82		N 81°44'12.2" W	
SVXP32	24.79	L	1269+43.79	SR 20

REQD R/W = 90811.04 SF
REQD R/W = 2.086 ACRES
REMAINDER = +/- 1.5 ACRES

PARCEL 11 GARNER THOMAS BAGBY, JR. REQ'D R/W KC33

PNT	OFFSET/ DIST		STATION/ BEARING	ALIGNMENT
KC141	79.57	R	1268+00.00	SR 20
	91.04		S 78°40'53.8" E	
SVXP42	85.04	R	1268+90.87	SR 20
	65.38		S 35°26'56.6" W	
KC10555	142.94	R	1268+60.64	SR 20
	60.64		N 82°11'05.4" W	
KC10554	143.00	R	1268+00.00	SR 20
	63.43		N 7°52'20.5" E	
KC141	79.57	R	1268+00.00	SR 20

REQD R/W = 4636.53 SF
REQD R/W = 0.106 ACRES
REMAINDER = +/- 2.5 ACRES

PARCEL 11 GARNER THOMAS BAGBY, JR. REQ'D EASM'T. KC61

PNT	OFFSET/ DIST		STATION/ BEARING	ALIGNMENT
SVXP43	75.06	R	1267+29.09	SR 20
	71.06		S 78°29'30.1" E	
KC141	79.57	R	1268+00.00	SR 20
	63.43		S 7°52'20.5" W	
KC10554	143.00	R	1268+00.00	SR 20
	124.67		S 89°29'32.3" W	
KC10637	202.26	R	1266+90.31	SR 20
	132.97		N 24°49'34.7" E	
SVXP43	75.06	R	1267+29.09	SR 20

REQD EASMT = 8076.13 SF
REQD EASMT = 0.185 ACRES

PARCEL 11 GARNER THOMAS BAGBY, JR. REQ'D EASM'T. KC63

PNT	OFFSET/ DIST		STATION/ BEARING	ALIGNMENT
KC10554	143.00	R	1268+00.00	SR 20
	70.00		S 5°29'57.4" W	
KC10625	212.94	R	1268+02.90	SR 20
	147.43		S 47°51'41.5" W	
KC10624	375.84	R	1267+08.08	SR 20
	21.04		N 76°38'24.2" W	
KC10623	393.83	R	1266+87.14	SR 20
	21.32		S 15°49'27.9" W	
KC10622	345.00	R	1266+64.22	SR 20
	42.48		N 78°56'50.9" W	
KC10553	342.67	R	1266+43.87	SR 20
	73.46		N 27°44'38.8" E	
SVXP122	273.56	R	1266+66.78	SR 20
	31.65		N 27°44'41.1" E	
SVXE505	241.91	R	1266+78.22	SR 20
	41.46		N 24°49'31.9" E	
KC10637	202.26	R	1266+90.31	SR 20
	124.67		N 69°29'32.3" E	
KC10554	143.00	R	1268+00.00	SR 20

REQD EASMT = 13124.41 SF
REQD EASMT = 0.347 ACRES

PARCEL 10 GARNER THOMAS BAGBY JR. REQ'D EASM'T. KC64

PNT	OFFSET/ DIST		STATION/ BEARING	ALIGNMENT
SVXP43	75.06	R	1267+29.09	SR 20
	132.91		S 24°49'34.1" W	
KC10637	202.26	R	1266+90.31	SR 20
	50.56		S 69°53'41.1" W	
KC10636	225.89	R	1266+46.44	SR 20
	131.90		N 27°11'20.2" W	
SVXP258	121.50	R	1265+71.77	SR 20
	165.83		N 82°19'20.5" E	
SVXP43	75.06	R	1267+29.09	SR 20

REQD EASMT = 12638.55 SF
REQD EASMT = 0.290 ACRES

PARCEL 10 GARNER THOMAS BAGBY JR REQ'D EASM'T. KC65

PNT	OFFSET/ DIST		STATION/ BEARING	ALIGNMENT
KC10636	225.89	R	1266+46.44	SR 20
	50.56		N 69°53'41.1" E	
KC10637	202.26	R	1266+90.31	SR 20
	41.46		S 24°49'31.9" W	
SVXE505	241.91	R	1266+78.22	SR 20
	33.65		S 27°44'41.1" W	
SVXP122	273.56	R	1266+66.78	SR 20
	91.50		S 78°28'52.6" W	
KC10552	305.82	R	1265+96.64	SR 20
	38.76		N 20°10'29.2" W	
KC10648	273.22	R	1265+91.12	SR 20
	54.28		N 69°53'45.5" E	
KC10636	225.89	R	1266+46.44	SR 20

REQD EASMT = 5588.90 SF
REQD EASMT = 0.127 ACRES

PARCEL 13 SUGAR HILL DEV. LLC. REQ'D R/W KC32

PNT	OFFSET/ DIST		STATION/ BEARING	ALIGNMENT
SVXP42	85.04	R	1268+90.87	SR 20
	579.52		S 81°54'22.8" E	
SVXP41	87.28	R	1274+70.39	SR 20
	95.75		S 43°40'07.3" W	
KC10556	164.54	R	1274+14.59	SR 20
	86.39		N 82°09'59.9" W	
KC10557	165.00	R	1273+28.00	SR 20
	22.00		N 7°52'20.5" E	
KC10558	143.00	R	1273+28.00	SR 20
	467.36		N 82°01'12.8" W	
KC10555	142.94	R	1268+60.64	SR 20
	65.32		N 35°26'56.6" E	
SVXP42	85.04	R	1268+90.87	SR 20

REQD R/W = 34754.10 SF
REQD R/W = 0.798 ACRES
REMAINDER = +/- 58 ACRES

PROPERTY AND EXISTING R/W LINE
REQUIRED R/W LINE
CONSTRUCTION LIMITS
EASEMENT FOR CONSTR & MAINTENANCE OF SLOPES
EASEMENT FOR CONSTR OF SLOPES
EASEMENT FOR CONSTR OF DRIVES

BEGIN LIMIT OF ACCESS.....BLA
END LIMIT OF ACCESS.....ELA
LIMIT OF ACCESS
REQ'D R/W & LIMIT OF ACCESS

LOWE ENGINEERS

DATE	REVISIONS	DATE	REVISIONS
8/12/2010	CHANGES MADE TO PARCEL 7,8,11,12		
	PARCEL 10 ADDED AND ALL PARCELS AFTER 10 RE-NUMBERED		
11/30/2010	MODIFY DRAINAGE EASEMENT, PARCEL 7&10		

STATE OF GEORGIA
DEPARTMENT OF TRANSPORTATION

RIGHT OF WAY MAP

PROJECT NO: BRSTG-0054-01(063)
COUNTY: GWINNETT
LAND LOT NO: 346
LAND DIS.: 7th
GMD 550
DATE 2/12/2010 SH 5 OF 9

1/31/2009

EXHIBIT B

GEORGIA DEPARTMENT OF TRANSPORTATION

QUITCLAIM DEED

Project: BRSTO-0054-01(063)
P.I. No.: 132985
County: GWINNETT

THIS INDENTURE, made this _____ day of _____, 20_____, between **GWINNETT COUNTY, GEORGIA,** a political subdivision of the State of Georgia, party of the first Part, and the **DEPARTMENT OF TRANSPORTATION,** hereinafter referred to as the **DEPARTMENT.**

WITNESSETH: That the said party of the first part for and in consideration of the sum of ONE DOLLAR ($1.00), cash in hand paid, the receipt whereof is hereby acknowledged, has bargained, sold and does by these presents bargain, sell, remise, release, and forever QUITCLAIM to the **DEPARTMENT,** its heirs and assigns, all the right, title, interest, claim or demand which the said party of the first part has or may have had in and to that certain parcel of land described as follows:

"SEE ATTACHED DESCRIPTION"

With all the rights, members and appurtenances to the said described premises in anywise appertaining or belonging.

TO HAVE AND TO HOLD these said described premises unto the said DEPARTMENT and its successors in office, so that neither the said party of the first part nor his heirs, nor any other person or persons claiming under the party of the first part shall at any time, claim or demand any right, title or interest to the aforesaid described premises or its appurtenances.

IN WITNESSETH WHEREOF, the said party of the first part has hereunto set his hand and affixed his seal the day and year first above written.

Signed, Sealed and Delivered
this _____ day of _____,
20_____, in the presence of:

_____ _____(L.S.)

_____ _____(L.S.)
Witness

_____
Notary Public

Parcel No. **10/11**

R/W 1548A
Rev. 08-01-2010

LEGAL DESCRIPTION

PROJECT NUMBER: Gwinnett County Department of Transportation Project Number F-0019-02

PARCEL NUMBER: 10/11

RECORD OWNER (S): THOMAS B. GARNER, JR. A/K/A THOMAS BAGBY GARNER, JR.

REQUIRED PERMANENT EASEMENT FOR CONSTRUCTION AND MAINTENANCE OF SLOPES PARCEL 10

All that tract or parcel of land lying and being in Land Lot 346 of the 7th District of Gwinnett County, Georgia, and being more particularly described as follows:

BEGINNING at point SVXP43, said point being 75.06 feet right of SR 20 Construction Centerline Station 1267+29.09; thence S 24° 49' 34.7" W a distance of 132.97 feet to point KC10637, said point being 202.26 feet right of SR 20 Construction Centerline Station 1266+90.31; thence S 69° 53' 41.7" W a distance of 50.56 feet to point KC10636, said point being 225.99 feet right of SR 20 Construction Centerline Station 1266+46.44; thence N 27° 37' 20.2" W a distance of 131.90 feet to point SVXP258, said point being 121.50 feet right of SR 20 Construction Centerline Station 1265+77.77; thence N 82° 39' 20.5" E a distance of 165.83 feet back to the POINT OF BEGINNING.

Said required Permanent Easement for Construction and Maintenance of Slopes for Parcel 10 containing a total of 0.290 acres.

REQUIRED PERMANENT EASEMENT FOR CONSTRUCTION AND MAINTENANCE OF DRAINAGE STRUCTURE
PARCEL 10

All that tract or parcel of land lying and being in Land Lot 346 of the 7th District of Gwinnett County, Georgia, and being more particularly described as follows:

BEGINNING at point KC10636, said point being 225.99 feet right of SR 20 Construction Centerline Station 1266+46.44; thence N 69° 53' 41.7" E a distance of 50.56 feet to point KC10637, said point being 202.26 feet right of SR 20 Construction Centerline Station 1266+90.31; thence S 24° 49' 31.9" W a distance of 41.46 feet to point SVXE505, said point being 241.91 feet right of SR 20 Construction Centerline Station 1266+78.22; thence S 27° 44' 41.1" W a distance of 33.65 feet to point SVXP122, said point being 273.56 feet right of SR 20 Construction Centerline Station 1266+66.78; thence S 78° 28' 52.6" W a distance of 91.60 feet to point KC10552, said point being 305.82 feet right of SR 20 Construction Centerline Station 1265+96.64; thence N 20° 10' 29.2" W a distance of 38.26 feet to point KC10648, said point being 273.22 feet right of SR 20 Construction Centerline Station 1265+81.12; thence N 69° 53' 45.5" E a distance of 94.28 feet back to the POINT OF BEGINNING.

Said required Permanent Easement for Construction and Maintenance of Drainage Structure for Parcel 10 containing a total of 0.127 acres.

REQUIRED RIGHT OF WAY
PARCEL 11

All that tract or parcel of land lying and being in Land Lot 346 of the 7th District of Gwinnett County, Georgia, and being more particularly described as follows:

BEGINNING at point KC141, said point being 79.57 feet right of SR 20 Construction Centerline Station 1268+00.00; thence S 78° 40' 53.8" E a distance of 91.04 feet to point SVXP42, said point being 85.04 feet right of SR 20 Construction Centerline Station 1268+90.87; thence S 35° 26' 56.6" W a distance of 65.32 feet to point KC10555, said point being 142.94 feet right of SR

20 Construction Centerline Station 1268+60.64; thence N 82° 11' 05.4" W a distance of 60.64 feet to point KC10554, said point being 143.00 feet right of SR 20 Construction Centerline Station 1268+00.00; thence N 7° 52' 20.5" E a distance of 63.43 feet back to the POINT OF BEGINNING.

Said required Right of Way for Parcel 11 containing a total of 0.106 acres.

REQUIRED PERMANENT EASEMENT FOR CONSTRUCTION AND MAINTENANCE OF SLOPES
PARCEL 11

All that tract or parcel of land lying and being in Land Lot 346 of the 7th District of Gwinnett County, Georgia, and being more particularly described as follows:

BEGINNING at point SVXP43, said point being 75.06 feet right of SR 20 Construction Centerline Station 1267+29.09; thence S 78° 29' 30.1" E a distance of 71.06 feet to point KC141, said point being 79.57 feet right of SR 20 Construction Centerline Station 1268+00.00; thence S 7° 52' 20.5" W a distance of 63.43 feet to point KC10554, said point being 143.00 feet right of SR 20 Construction Centerline Station 1268+00.00; thence S 69° 29' 32.3" W a distance of 124.67 feet to point KC10637, said point being 202.26 feet right of SR 20 Construction Centerline Station 1266+90.31; thence N 24° 49' 34.7" E a distance of 132.97 feet back to the POINT OF BEGINNING.

Said required Permanent Easement for Construction and Maintenance of Slopes for Parcel 11 containing a total of 0.185 acres.


REQUIRED PERMANENT EASEMENT FOR CONSTRUCTION AND MAINTENANCE OF DRAINAGE STRUCTURE
PARCEL 11

All that tract or parcel of land lying and being in Land Lot 346 of the 7th District of Gwinnett County, Georgia, and being more particularly described as follows:

BEGINNING at point KC10554, said point being 143.00 feet right of SR 20 Construction Centerline Station 1268+00.00; thence S 5° 29' 57.4" W a distance of 70.00 feet to point KC10625, said point being 212.94 feet right of SR 20 Construction Centerline Station 1268+02.90; thence S 47° 53' 47.5" W a distance of 147.43 feet to point KC10624, said point being 325.84 feet right of SR 20 Construction Centerline Station 1267+08.08; thence N 76° 38' 24.2" W a distance of 21.04 feet to point KC10623, said point being 323.83 feet right of SR 20 Construction Centerline Station 1266+87.14; thence S 15° 42' 27.0" W a distance of 21.37 feet to point KC10622, said point being 345.00 feet right of SR 20 Construction Centerline Station 1266+84.22; thence N 78° 56' 50.9" W a distance of 42.48 feet to point KC10553, said point being 342.67 feet right of SR 20 Construction Centerline Station 1266+43.87; thence N 27° 44' 38.8" E a distance of 73.46 feet to point SVXP122, said point being 273.56 feet right of SR 20 Construction Centerline Station 1266+66.78; thence N 27° 44' 41.1" E a distance of 33.65 feet to point SVXE505, said point being 241.91 feet right of SR 20 Road Construction Centerline Station 1266+78.22; thence N 24° 49' 31.9" E a distance of 41.46 feet to point KC10637, said point being 202.26 feet right of SR 20 Construction Centerline Station 1266+90.31; thence N 69° 29' 32.3" E a distance of 124.67 feet back to the POINT OF BEGINNING.

Said required Permanent Easement for Construction and Maintenance of Drainage Structure for Parcel 11 containing a total of 0.347 acres.

All according to the attached plans for Gwinnett County Department of Transportation, titled State Route 20 Bridge Replacement over Chattahoochee River, Sheets 4 and 5 as drawn by Lowe Engineers, dated February 12, 2010, as revised: Sheet No. 4 on May 5, 2011 and Sheet No. 5 on October 13, 2011 and shown as Parcel Nos. 10/11, which plans are incorporated herein by reference and made a part of this description, as acquired by a petition for condemnation filed by Gwinnett County on May 10, 2012 and designated as Civil Action File No. 12A-04170-2 in the Superior Court of Gwinnett County.

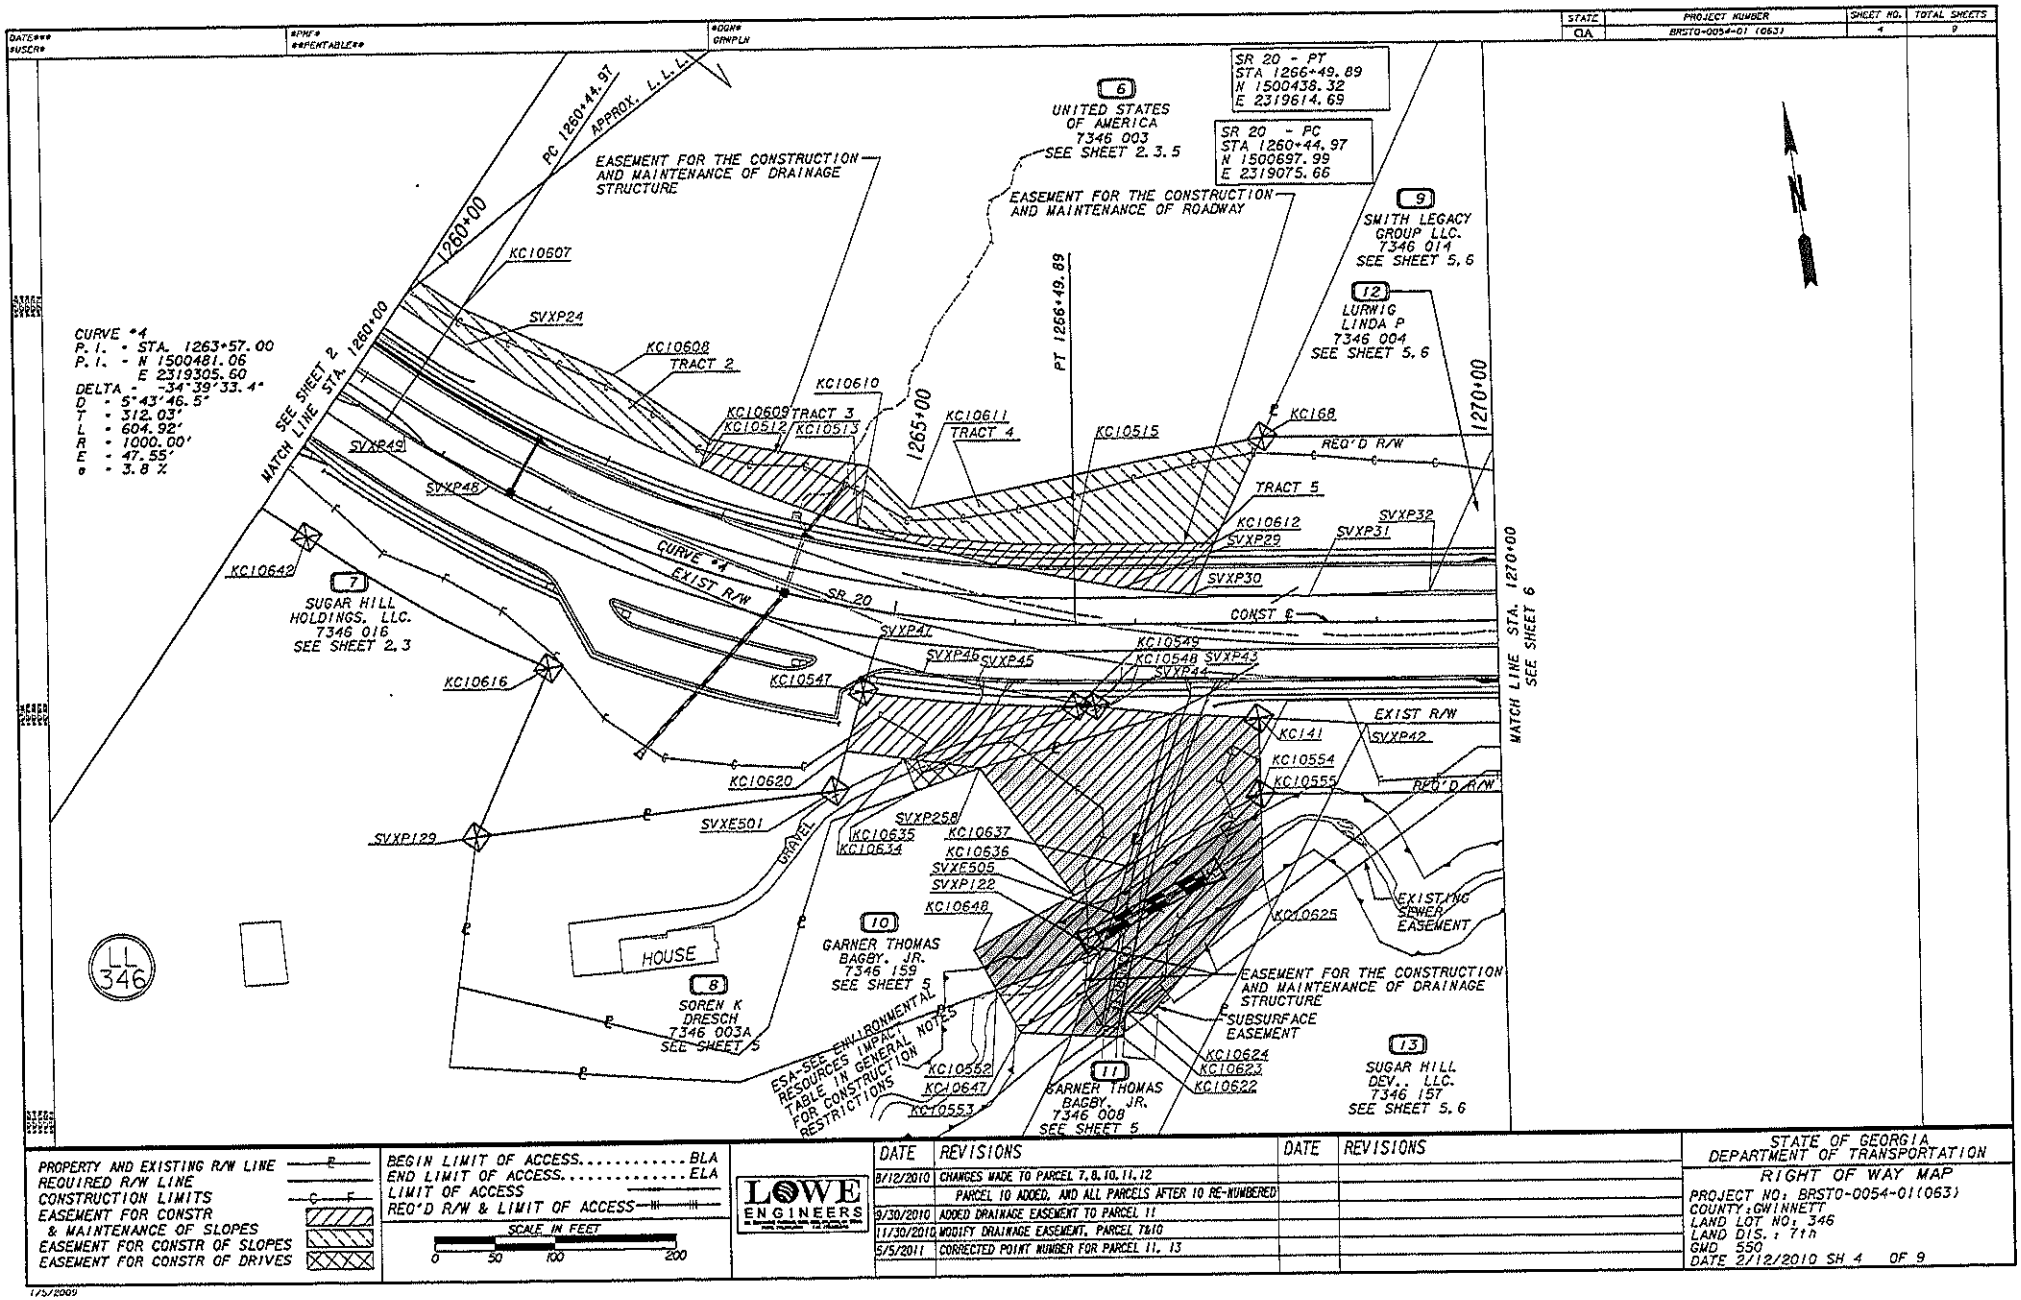

1/5/2009

EXHIBIT B

DATE##	#PRF#	#DGN#	STATE	PROJECT NUMBER	SHEET NO	TOTAL SHEETS
#USER#	##PENTABLE##	GRAPLN	GA	BRSTO-0054-01 (063)	5	9

PARCEL 6 UNITED STATES TRACT 2 — REQ'D EASM'T. KC51

PNT	OFFSET		STATION	ALIGNMENT
KC10512	80.25	L	1263+10.00	SR 20

ARC LENGTH = 225.086
CHORD BEAR = N 53°44'38.0" W
LNTH CHORD = 224.844
RADIUS = 1400.000
DEGREE = 4° 5' 33''

SVXP24	87.62	L	1260+64.07	SR 20
KC10606	86.22	L	1259+49.91	SR 20
KC10605	111.26	L	1259+49.90	SR 20
KC10607	113.49	L	1260+44.90	SR 20
KC10608	127.70	L	1261+99.88	SR 20
KC10609	106.40	L	1263+07.30	SR 20
KC10512	80.25	L	1263+10.00	SR 20

REQD EASMT AREA = 10641.90 SF

PARCEL 6 UNITED STATES TRACT 3 — REQ'D EASM'T. KC60

PNT	OFFSET/ DIST		STATION/ BEARING	ALIGNMENT
KC10513	66.00	L	1264+50.00	SR 20

ARC LENGTH = 130.481
CHORD BEAR = N 60°24'27.0" W
LNTH CHORD = 130.433
RADIUS = 1400.000
DEGREE = 4° 5' 33''

KC10512	80.25	L	1263+10.00	SR 20
	96.27		N 22°04'55.9" E	
KC10609	106.40	L	1263+07.30	SR 20
	133.33		S 71°21'01.7" E	
KC10610	117.04	L	1264+57.06	SR 20
	51.44		S 25°17'18.8" W	
KC10513	66.00	L	1264+50.00	SR 20

REQD EASMT = 5229.23 SF
REQD EASMT = 0.120 ACRES

PARCEL 6 UNITED STATES TRACT 4 — REQ'D EASM'T. KC40

PNT	OFFSET		STATION	ALIGNMENT
KC10515	66.00	L	1266+49.89	SR 20

ARC LENGTH = 186.697
CHORD BEAR = N 76°24'04.9" W
LNTH CHORD = 186.387
RADIUS = 934.000
DEGREE = 6° 8' 4''

KC10513	66.00	L	1264+50.00	SR 20
KC10510	117.04	L	1264+57.06	SR 20
KC10511	87.59	L	1265+01.87	SR 20
KC168	155.00	L	1268+07.16	SR 20
KC10612	66.00	L	1267+66.31	SR 20
KC10515	66.00	L	1266+49.89	SR 20

REQD EASMT AREA = 17042.69 SF

PARCEL 6 UNITED STATES TRACT 5 — REQ'D EASM'T. KC24

PNT	OFFSET/ DIST		STATION/ BEARING	ALIGNMENT
KC10513	66.00	L	1264+50.00	SR 20

ARC LENGTH = 186.697
CHORD BEAR = S 76°24'04.9" E
LNTH CHORD = 186.387
RADIUS = 934.000
DEGREE = 6° 8' 4''

KC10515	66.00	L	1266+49.89	SR 20
	113.42		S 82°07'40.0" E	
KC10612	66.00	L	1267+66.31	SR 20
	46.21		S 32°31'31.8" W	
SVXP30	24.01	L	1267+47.04	SR 20
	57.98		N 76°12'31.4" W	
SVXP29	96.98	L	1266+89.37	SR 20

ARC LENGTH = 231.736
CHORD BEAR = N 68°28'50.9" W
LNTH CHORD = 231.471
RADIUS = 1400.000
DEGREE = 4° 5' 33''

KC10513	66.00	L	1264+50.00	SR 20

REQD EASMT = 6497.86 SF
REQD EASMT = 0.149 ACRES

PARCEL 7 SUGAR HILL HOLDINGS, LLC. — REQ'D EASM'T. KC62

PNT	OFFSET/ DIST		STATION/ BEARING	ALIGNMENT
SVXP122	273.56	R	1266+66.78	SR 20
	73.46		S 27°44'38.8" W	
KC10553	342.67	R	1266+45.87	SR 20
	40.14		N 78°56'52.5" W	
KC10647	341.24	R	1266+12.49	SR 20
	41.17		N 20°10'27.9" W	
KC10552	305.82	R	1265+96.64	SR 20
	91.68		N 78°28'52.6" E	
SVXP122	273.56	R	1266+66.78	SR 20

REQD EASMT = 3346.62 SF
REQD EASMT = 0.077 ACRES

PARCEL 8 SOREN K. DRESCH — REQ'D R/W KC34

PNT	OFFSET/ DIST		STATION/ BEARING	ALIGNMENT
SVXP47	39.15	R	1264+87.32	SR 20
	43.93		S 65°53'55.5" E	
SVXP46	45.35	R	1265+29.06	SR 20
	44.43		S 67°58'58.8" E	
SVXP45	51.86	R	1265+70.97	SR 20
	99.77		S 71°11'59.5" E	
KC10548	67.50	R	1266+64.93	SR 20
	15.04		N 82°07'33.5" W	
KC10549	67.50	R	1266+49.89	SR 20

ARC LENGTH = 177.126
CHORD BEAR = N 77°22'27.3" W
LNTH CHORD = 176.923
RADIUS = 1067.500
DEGREE = 5° 22' 2''

KC10547	67.50	R	1264+83.96	SR 20
	28.57		N 24°23'45.0" E	
SVXP47	39.15	R	1264+87.32	SR 20

REQD R/W = 2861.18 SF
REQD R/W = 0.066 ACRES
REMAINDER = +/- 1.6 ACRES

PARCEL 8 SOREN K. DRESCH — REQ'D EASM'T. KC59

PNT	OFFSET/ DIST		STATION/ BEARING	ALIGNMENT
SVXP43	75.06	R	1267+29.09	SR 20
	165.83		S 82°39'20.5" W	
SVXP258	121.50	R	1265+77.77	SR 20
	111.50		N 74°09'59.8" W	
KC10620	119.60	R	1264+78.24	SR 20
	52.47		N 24°23'49.1" E	
KC10547	67.50	R	1264+83.96	SR 20

ARC LENGTH = 177.126
CHORD BEAR = S 77°22'27.3" E
LNTH CHORD = 176.923
RADIUS = 1067.500
DEGREE = 5° 22' 2''

KC10549	67.50	R	1266+49.89	SR 20
	15.04		S 82°07'33.5" E	
KC10548	67.50	R	1266+64.93	SR 20
	10.39		S 71°12'08.8" E	
SVXP44	69.47	R	1266+75.14	SR 20
	54.24		S 76°12'29.5" E	
SVXP43	75.06	R	1267+29.09	SR 20

REQD EASMT = 9916.77 SF
REQD EASMT = 0.228 ACRES

PARCEL 8 SOREN K. DRESCH — REQ'D DRWY. EASM'T. KC31

PNT	OFFSET		STATION	ALIGNMENT
KC10634	119.06	R	1265+21.19	SR 20
SVXP258	121.50	R	1265+77.77	SR 20
KC10635	142.76	R	1265+32.95	SR 20
KC10634	119.06	R	1265+21.19	SR 20

PARCEL 9 SMITH LEGACY GROUP LLC. — REQ'D R/W KC25

PNT	OFFSET/ DIST		STATION/ BEARING	ALIGNMENT
SVXP30	24.01	L	1267+47.04	SR 20
	144.13		N 32°31'31.5" E	
KC168	155.00	L	1268+07.16	SR 20
	196.39		S 82°08'41.8" E	
KC10516	155.06	L	1270+03.55	SR 20
	143.55		S 32°30'58.7" W	
SVXP32	24.79	L	1269+43.79	SR 20
	99.63		N 83°51'06.9" W	
SVXP31	21.79	L	1268+44.20	SR 20
	97.19		N 80°49'14.8" W	
SVXP30	24.01	L	1267+47.04	SR 20

REQD R/W = 25908.29 SF
REQD R/W = 0.595 ACRES
REMAINDER = +/- 3.5 ACRES

PARCEL 11 GARNER THOMAS BAGBY, JR. — REQ'D R/W KC33

PNT	OFFSET/ DIST		STATION/ BEARING	ALIGNMENT
KC141	79.57	R	1268+00.00	SR 20
	97.04		S 78°40'53.8" E	
SVXP42	85.04	R	1268+90.87	SR 20
	65.32		S 35°26'56.6" W	
KC10555	142.94	R	1268+60.64	SR 20
	60.64		N 82°11'05.4" W	
KC10554	143.00	R	1268+00.00	SR 20
	63.43		N 7°52'20.5" E	
KC141	79.57	R	1268+00.00	SR 20

REQD R/W = 4636.53 SF
REQD R/W = 0.106 ACRES
REMAINDER = +/- 2.5 ACRES

PARCEL 11 GARNER THOMAS BAGBY, JR. — REQ'D EASM'T. KC61

PNT	OFFSET/ DIST		STATION/ BEARING	ALIGNMENT
SVXP43	75.06	R	1267+29.09	SR 20
	71.06		S 78°29'32.1" E	
KC141	79.57	R	1268+00.00	SR 20
	63.43		S 7°52'20.5" W	
KC10554	143.00	R	1268+00.00	SR 20
	124.67		S 69°29'32.3" W	
KC10637	202.26	R	1266+90.51	SR 20
	132.97		N 24°49'34.1" E	
SVXP43	75.06	R	1267+29.09	SR 20

REQD EASMT = 8076.13 SF
REQD EASMT = 0.185 ACRES

PARCEL 11 GARNER THOMAS BAGBY, JR. — REQ'D EASM'T. KC63

PNT	OFFSET/ DIST		STATION/ BEARING	ALIGNMENT
KC10554	143.00	R	1268+00.00	SR 20
	70.00		S 5°99'57.4" W	
KC10625	217.94	R	1268+02.90	SR 20
	141.43		S 47°53'47.5" W	
KC10624	325.84	R	1267+08.08	SR 20
	21.04		N 76°58'24.2" W	
KC10623	325.83	R	1266+87.14	SR 20
	21.37		S 15°42'27.0" W	
KC10622	345.00	R	1266+84.22	SR 20
	42.48		N 78°56'50.9" W	
KC10553	342.67	R	1266+41.87	SR 20
	73.46		N 27°44'38.8" E	
SVXP122	273.56	R	1266+66.78	SR 20
	33.65		N 27°44'41.1" E	
SVXE505	241.91	R	1266+78.22	SR 20
	41.46		N 24°49'31.9" E	
KC10637	202.26	R	1266+90.51	SR 20
	124.97		N 69°29'32.3" E	
KC10554	143.00	R	1268+00.00	SR 20

REQD EASMT = 15124.47 SF
REQD EASMT = 0.347 ACRES

PARCEL 10 GARNER THOMAS BAGBY, JR. — REQ'D EASM'T. KC64

PNT	OFFSET/ DIST		STATION/ BEARING	ALIGNMENT
SVXP43	75.06	R	1267+29.09	SR 20
	132.97		S 24°49'34.1" W	
KC10637	202.26	R	1266+90.51	SR 20
	50.56		S 69°29'32.3" W	
KC10636	225.99	R	1266+46.44	SR 20
	131.90		N 27°37'20.2" W	
SVXP258	121.50	R	1265+77.77	SR 20
	165.83		N 82°39'20.5" E	
SVXP43	75.06	R	1267+29.09	SR 20

REQD EASMT = 12658.59 SF
REQD EASMT = 0.290 ACRES

PARCEL 10 GARNER THOMAS BAGBY, JR. — REQ'D EASM'T. KC65

PNT	OFFSET/ DIST		STATION/ BEARING	ALIGNMENT
KC10636	225.99	R	1266+46.44	SR 20
	50.56		N 69°29'32.3" E	
KC10637	202.26	R	1266+90.51	SR 20
	41.46		S 24°49'31.9" W	
SVXE505	241.91	R	1266+78.22	SR 20
	33.65		S 27°44'41.1" W	
SVXP122	273.56	R	1266+66.78	SR 20
	91.60		S 78°28'52.6" W	
KC10552	305.82	R	1265+96.64	SR 20
	39.26		N 20°10'29.2" W	
KC10648	275.22	R	1265+81.12	SR 20
	94.28		N 69°53'45.5" E	
KC10636	225.99	R	1266+46.44	SR 20

REQD EASMT = 5528.50 SF
REQD EASMT = 0.127 ACRES

PARCEL 13 SUGAR HILL DEV. LLC. — REQ'D R/W KC32

PNT	OFFSET/ DIST		STATION/ BEARING	ALIGNMENT
SVXP42	85.04	R	1268+90.87	SR 20
	579.52		S 81°54'22.8" E	
SVXP41	87.28	R	1274+70.39	SR 20
	95.75		S 43°40'07.3" W	
KC10556	164.94	R	1274+14.39	SR 20
	86.39		N 82°09'59.9" W	
KC10557	165.00	R	1273+28.00	SR 20
	22.00		N 7°52'20.5" E	
KC10558	143.00	R	1273+28.00	SR 20
	467.36		N 82°07'12.8" W	
KC10555	142.94	R	1268+60.64	SR 20
	65.32		N 35°26'56.6" E	
SVXP42	85.04	R	1268+90.87	SR 20

REQD R/W = 34754.10 SF
REQD R/W = 0.798 ACRES
REMAINDER = +/- 58 ACRES

PROPERTY AND EXISTING R/W LINE —C—
REQUIRED R/W LINE
CONSTRUCTION LIMITS —C—F—
EASEMENT FOR CONSTR & MAINTENANCE OF SLOPES
EASEMENT FOR CONSTR OF SLOPES
EASEMENT FOR CONSTR OF DRIVES

BEGIN LIMIT OF ACCESS.....BLA
END LIMIT OF ACCESS.....ELA
LIMIT OF ACCESS
REQ'D R/W & LIMIT OF ACCESS

LOWE ENGINEERS

DATE	REVISIONS	DATE	REVISIONS
8/12/2010	CHANGES MADE TO PARCEL 7,8,11,12		
	PARCEL 10 ADDED AND ALL PARCELS AFTER 10 RE-NUMBERED		
11/30/2010	MODIFY DRAINAGE EASEMENT, PARCEL 7&10		
10/13/2011	PARCEL 12 TABLE MOVED TO SHEET 7		

STATE OF GEORGIA
DEPARTMENT OF TRANSPORTATION

RIGHT OF WAY MAP

PROJECT NO: BRSTO-0054-01(063)
COUNTY: GWINNETT
LAND LOT NO: 346
LAND DIS.: 7th
GMD 550
DATE 2/12/2010 SH 5 OF 9

1/5/2009

EXHIBIT B

GEORGIA DEPARTMENT OF TRANSPORTATION

QUITCLAIM DEED

Project: BRSTO-0054-01(063)
P.I. No.: 132985
County: GWINNETT

THIS INDENTURE, made this _____ day of _____, 20____, between **GWINNETT COUNTY, GEORGIA,** a political subdivision of the State of Georgia, party of the first Part, and the **DEPARTMENT OF TRANSPORTATION,** hereinafter referred to as the **DEPARTMENT.**

WITNESSETH: That the said party of the first part for and in consideration of the sum of ONE DOLLAR ($1.00), cash in hand paid, the receipt whereof is hereby acknowledged, has bargained, sold and does by these presents bargain, sell, remise, release, and forever QUITCLAIM to the **DEPARTMENT,** its heirs and assigns, all the right, title, interest, claim or demand which the said party of the first part has or may have had in and to that certain parcel of land described as follows:

"SEE ATTACHED DESCRIPTION"

With all the rights, members and appurtenances to the said described premises in anywise appertaining or belonging.

TO HAVE AND TO HOLD these said described premises unto the said DEPARTMENT and its successors in office, so that neither the said party of the first part nor his heirs, nor any other person or persons claiming under the party of the first part shall at any time, claim or demand any right, title or interest to the aforesaid described premises or its appurtenances.

IN WITNESSETH WHEREOF, the said party of the first part has hereunto set his hand and affixed his seal the day and year first above written.

Signed, Sealed and Delivered
this _____ day of _____,
20____, in the presence of:

_____

Witness

_____

Notary Public

_____(L.S.)

_____(L.S.)

Parcel No. **13/14/18**

R/W 1548A
Rev. 08-01-2010

EXHIBIT A

LEGAL DESCRIPTION

PROJECT NUMBER:	Gwinnett County Department of Transportation Project Number F-0019-02
PARCEL NUMBER:	13/14/18
RECORD OWNER (S):	SUGAR HILL DEVELOPMENT, LLC

REQUIRED RIGHT OF WAY
PARCEL 13

All that tract or parcel of land lying and being in Land Lot 346 of the 7th District of Gwinnett County, Georgia, and being more particularly described as follows:

BEGINNING at point SVXP42, said point being 85.04 feet right of SR 20 Construction Centerline Station 1268+90.87; thence S 81° 54' 22.8" E a distance of 579.52 feet to point SVXP41, said point being 87.28 feet right of SR 20 Construction Centerline Station 1274+70.39; thence S 43° 40' 07.3" W a distance of 95.75 feet to point KC10556, said point being 164.94 feet right of SR 20 Construction Centerline Station 1274+14.39; thence N 82° 09' 59.9" W a distance of 86.39 feet to point KC10557, said point being 165.00 feet right of SR 20 Construction Centerline Station 1273+28.00; thence N 7° 52' 20.5" E a distance of 22.00 feet to point KC10558, said point being 143.00 feet right of SR 20 Construction Centerline Station 1273+28.00; thence N 82° 07' 12.8" W a distance of 467.36 feet to point KC10555, said point being 142.94 feet right of SR 20 Construction Centerline Station 1268+60.64; thence N 35° 26' 56.6" E a distance of 65.32 feet back to the POINT OF BEGINNING.

Said required Right of Way for Parcel 13 containing a total of 0.798 acres.

EXHIBIT A

REQUIRED PERMANENT EASEMENT FOR CONSTRUCTION AND MAINTENANCE OF SLOPES
PARCEL 14

All that tract or parcel of land lying and being in Land Lot 346 of the 7th District of Gwinnett County, Georgia, and being more particularly described as follows:

BEGINNING at point SVXP41, said point being 87.28 feet right of SR 20 Construction Centerline Station 1274+70.39; thence S 82° 56' 58.5" E a distance of 52.58 feet to point KC10627, said point being 86.53 feet right of SR 20 Construction Centerline Station 1275+22.97; thence S 86° 12' 51.3" W a distance of 62.42 feet to point KC10626, said point being 99.14 feet right of SR 20 Construction Centerline Station 1274+61.84; thence N 43° 40' 11.0" E a distance of 14.62 feet back to the POINT OF BEGINNING.

Said required Permanent Easement for Construction and Maintenance of Slopes for Parcel 14 containing a total of 0.007 acres.

REQUIRED TEMPORARY EASEMENT FOR CONSTRUCTION OF DRIVEWAY
PARCEL 14

All that tract or parcel of land lying and being in Land Lot 346 of the 7th District of Gwinnett County, Georgia, and being more particularly described as follows:

BEGINNING at point KC10561, said point being 91.72 feet right of SR 20 Construction Centerline Station 1274+97.80; thence Easterly to point KC10627, said point being 86.53 feet right of SR 20 Construction Centerline Station 1275+22.97; thence Southeasterly to point KC10562, said point being 85.48 feet right of SR 20 Construction Centerline Station 1275+96.07; thence Southwesterly to point KC10564, said point being 190.00 feet right of SR 20 Construction Centerline Station 1275+45.00; thence Northwesterly to point KC10563, said point being 190.00 feet right of SR 20 Construction Centerline Station 1274+80.00; thence Northeasterly back to the POINT OF BEGINNING.

Said required Temporary Easement for Construction of Driveway for Parcel 14 containing a total of 0.191 acres.

EXHIBIT A

REQUIRED TEMPORARY EASEMENT FOR CONSTRUCTION OF DRIVEWAY
PARCEL 18

All that tract or parcel of land lying and being in Land Lot 346 of the 7th District of Gwinnett County, Georgia, and being more particularly described as follows:

BEGINNING at point SVXP40, said point being 84.41 feet right of SR 20 Construction Centerline Station 1276+70.37; thence Southeasterly to point SVXP107, said point being 84.48 feet right of SR 20 Construction Centerline Station 1277+20.02; thence Southwesterly to point KC10566, said point being 128.00 feet right of SR 20 Construction Centerline Station 1277+15.00; thence Northwesterly to point KC10565, said point being 128.00 feet right of SR 20 Construction Centerline Station 1276+61.00; thence Northeasterly back to the POINT OF BEGINNING.

Said required Temporary Easement for Construction of Driveway for Parcel 18 containing a total of 0.052 acres.

All according to the attached plans for Gwinnett County Department of Transportation, titled State Route 20 Bridge Replacement over Chattahoochee River, Sheet Nos. 4, 5, 6 and 7 as drawn by Lowe Engineers, dated February 12, 2010, as revised: Sheet No. 4 on May 5, 2011, Sheet No. 5 on October 13, 2011 and Sheet Nos. 6 and 7 on June 4, 2012 and shown as Parcel No. 13/14/18, which plans are incorporated herein by reference and made a part of this description, as acquired by a petition for condemnation filed by Gwinnett County on September 12, 2012 and designated as Civil Action File No. 12A-07908-7 in the Superior Court of Gwinnett County.


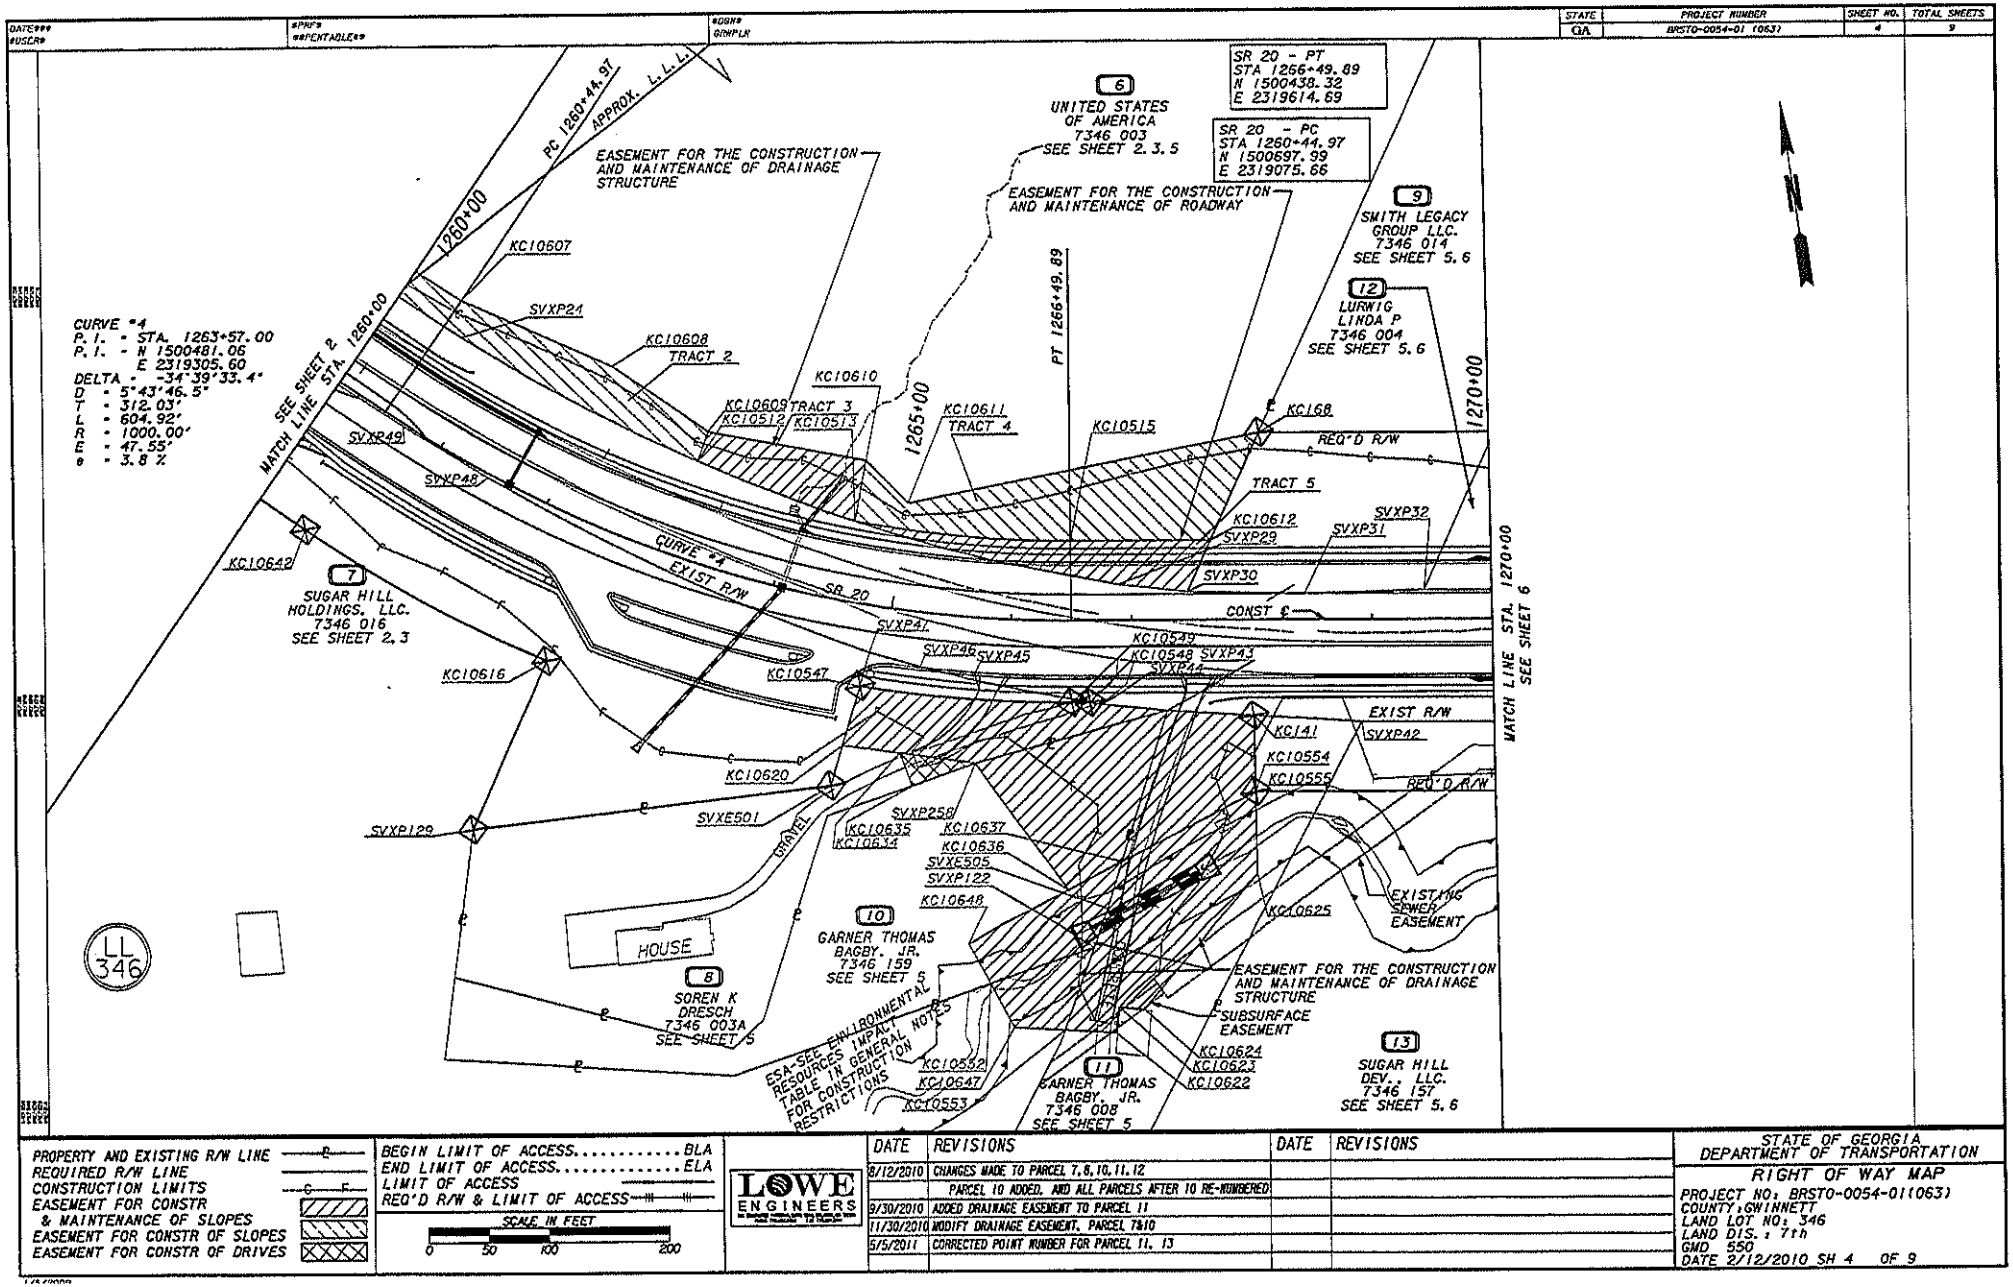

STATE
GA
PROJECT NUMBER
BRSTO-0054-01 (063)
SHEET NO.
4
TOTAL SHEETS
9
SR 20 - PT
STA 1266+49.89
N 1500438.32
E 2319614.69
SR 20 - PC
STA 1260+44.97
N 1500697.99
E 2319075.86
PC 1260+44.97
APPROX. L.L.L.I.
1260+00
EASEMENT FOR THE CONSTRUCTION AND MAINTENANCE OF DRAINAGE STRUCTURE
EASEMENT FOR THE CONSTRUCTION AND MAINTENANCE OF ROADWAY
6
UNITED STATES OF AMERICA
7346 003
SEE SHEET 2, 3, 5
9
SMITH LEGACY GROUP LLC.
7346 014
SEE SHEET 5, 6
12
LURWIG LINDA P
7346 004
SEE SHEET 5, 6
PT 1266+49.89
1265+00
1270+00
CURVE #4
P.I. - STA. 1263+57.00
P.I. - N 1500481.06
E 2319305.60
DELTA - -34°39'33.4"
D - 5°43'46.5"
T - 312.03'
L - 604.92'
R - 1000.00'
E - 47.55'
e - 3.8 %
MATCH LINE STA. 1260+00
SEE SHEET 2
MATCH LINE STA. 1270+00
SEE SHEET 6
KC10607
SVXP21
KC10608
TRACT 2
KC10610
KC10609
TRACT 3
KC10512
KC10513
KC10611
TRACT 4
KC10515
KC168
REQ'D R/W
TRACT 5
KC10612
SVXP32
SVXP31
SVXP29
SVXP30
SVXP49
SVXP48
KC10642
7
SUGAR HILL HOLDINGS, LLC.
7346 016
SEE SHEET 2, 3
CURVE #4
EXIST R/W
SR 20
CONST ℄
SVXP47
SVXP46
SVXP45
KC10549
KC10548
SVXP43
SVXP44
KC10547
KC10616
KC10620
EXIST R/W
SVXP42
KC141
KC10554
KC10555
REQ'D R/W
SVXE501
SVXP129
SVXP258
KC10635
KC10634
KC10637
KC10636
SVXE505
SVXP122
KC10648
GRAVEL
HOUSE
10
GARNER THOMAS BAGBY, JR.
7346 159
SEE SHEET 5
8
SOREN K DRESCH
7346 003A
SEE SHEET 5
LL 346
EXISTING SEWER EASEMENT
KC10625
EASEMENT FOR THE CONSTRUCTION AND MAINTENANCE OF DRAINAGE STRUCTURE
SUBSURFACE EASEMENT
ESA-SEE ENVIRONMENTAL RESOURCES IMPACT TABLE IN GENERAL NOTES FOR CONSTRUCTION RESTRICTIONS
KC10592
KC10647
KC10553
11
GARNER THOMAS BAGBY, JR.
7346 008
SEE SHEET 5
KC10624
KC10623
KC10622
13
SUGAR HILL DEV., LLC.
7346 157
SEE SHEET 5, 6
PROPERTY AND EXISTING R/W LINE
REQUIRED R/W LINE
CONSTRUCTION LIMITS
EASEMENT FOR CONSTR & MAINTENANCE OF SLOPES
EASEMENT FOR CONSTR OF SLOPES
EASEMENT FOR CONSTR OF DRIVES
BEGIN LIMIT OF ACCESS.....BLA
END LIMIT OF ACCESS.....ELA
LIMIT OF ACCESS
REQ'D R/W & LIMIT OF ACCESS
SCALE IN FEET
0 50 100 200
LOWE ENGINEERS
DATE
REVISIONS
8/12/2010
CHANGES MADE TO PARCEL 7, 8, 10, 11, 12
PARCEL 10 ADDED, AND ALL PARCELS AFTER 10 RE-NUMBERED
9/30/2010
ADDED DRAINAGE EASEMENT TO PARCEL 11
11/30/2010
MODIFY DRAINAGE EASEMENT, PARCEL 7&10
5/5/2011
CORRECTED POINT NUMBER FOR PARCEL 11, 13
STATE OF GEORGIA
DEPARTMENT OF TRANSPORTATION
RIGHT OF WAY MAP
PROJECT NO: BRSTO-0054-01(063)
COUNTY: GWINNETT
LAND LOT NO: 346
LAND DIS.: 7th
GMD 550
DATE 2/12/2010 SH 4 OF 9

EXHIBIT B

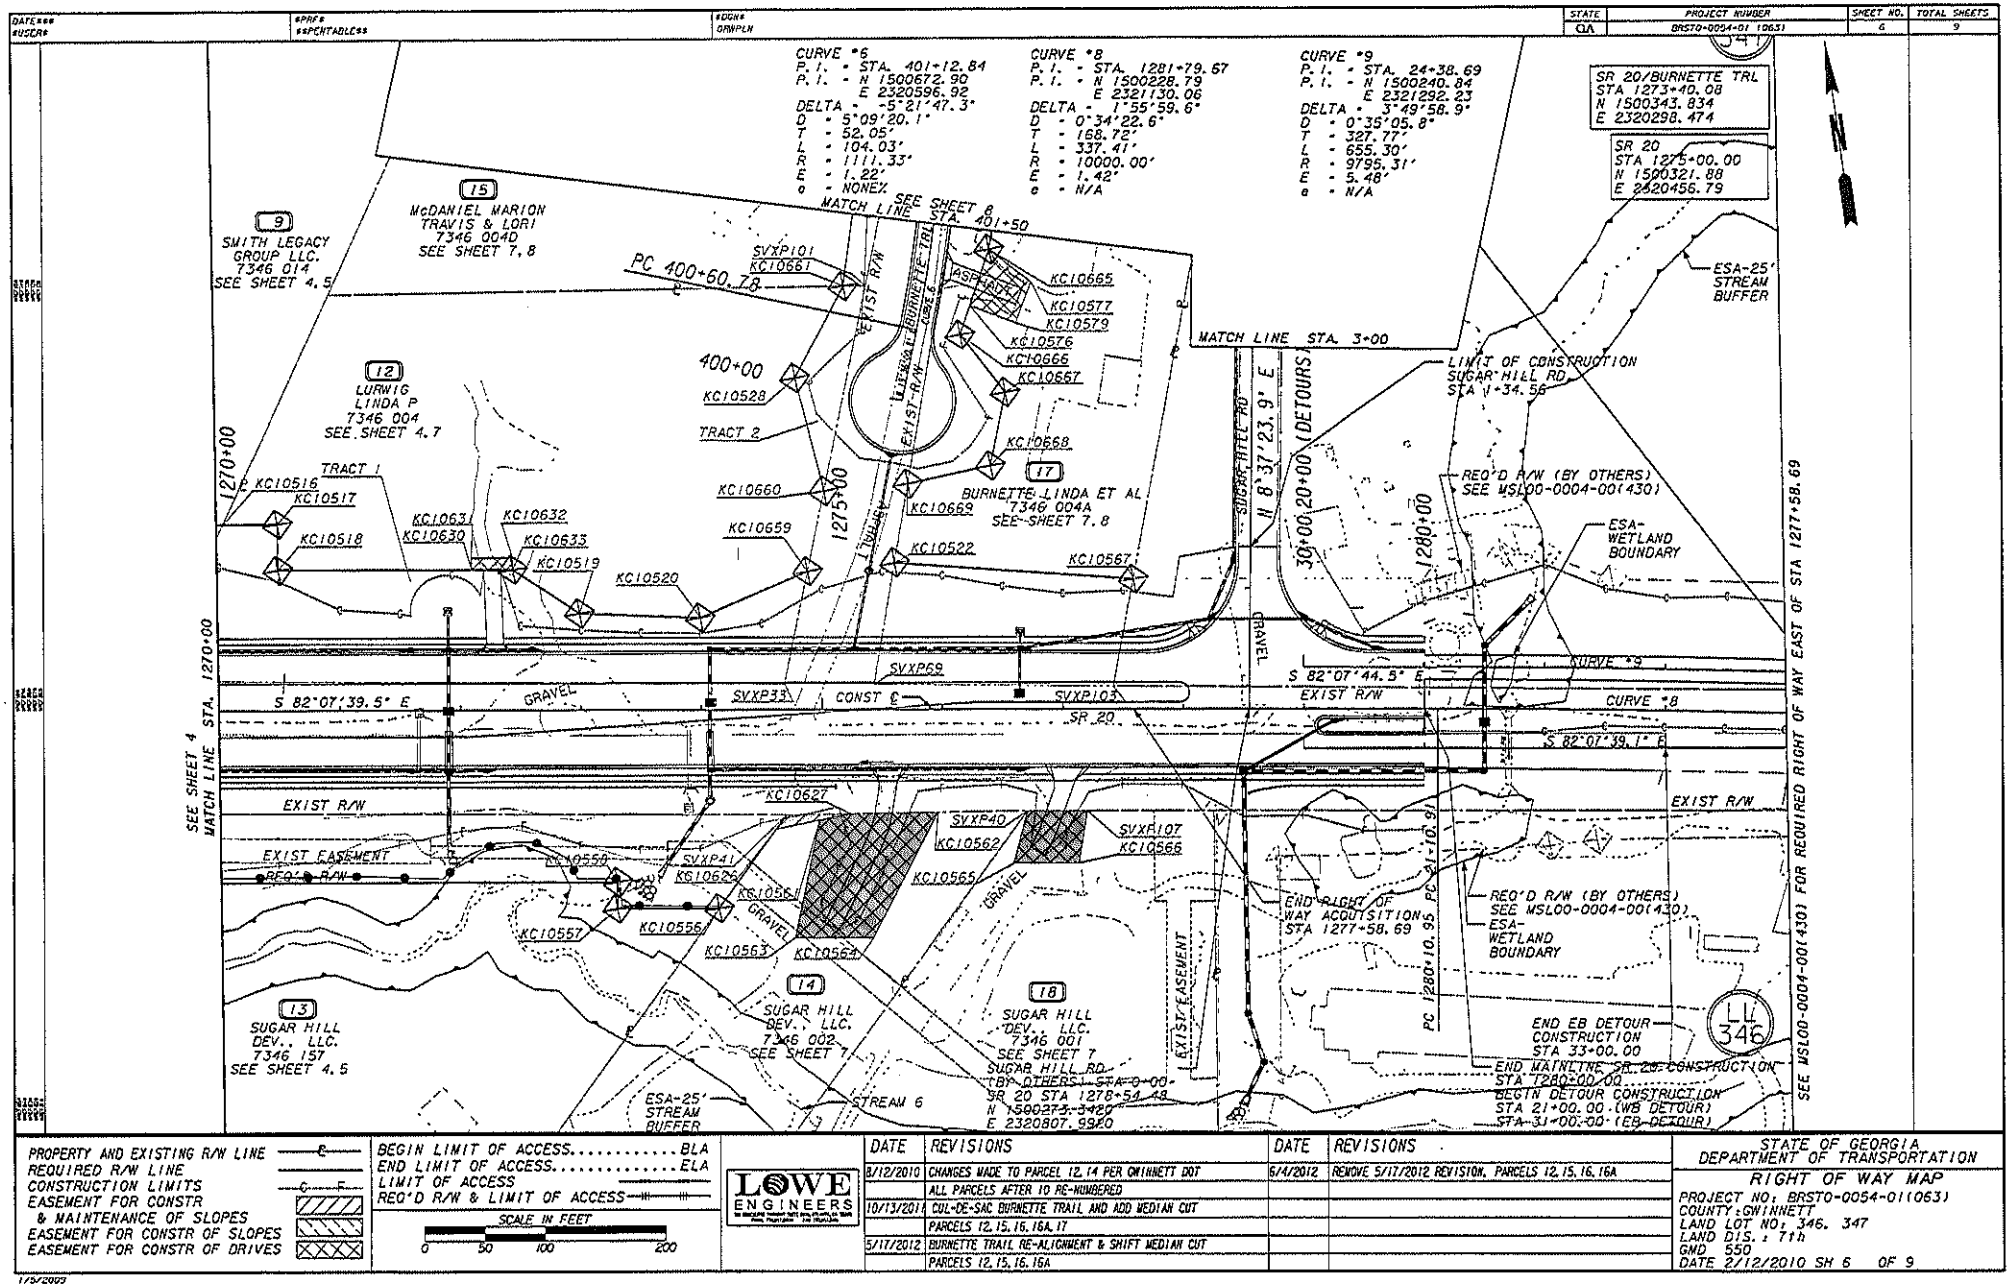

DATE	REVISIONS	DATE	REVISIONS
8/12/2010	CHANGES MADE TO PARCEL 12, 14 PER GWINNETT DOT	6/4/2012	REMOVE 5/17/2012 REVISION, PARCELS 12, 15, 16, 16A
	ALL PARCELS AFTER 10 RE-NUMBERED		
10/13/2011	CUL-DE-SAC BURNETTE TRAIL AND ADD MEDIAN CUT		
	PARCELS 12, 15, 16, 16A, 17		
5/17/2012	BURNETTE TRAIL RE-ALIGNMENT & SHIFT MEDIAN CUT		
	PARCELS 12, 15, 16, 16A		

STATE OF GEORGIA
DEPARTMENT OF TRANSPORTATION
RIGHT OF WAY MAP
PROJECT NO: BRSTO-0054-01(063)
COUNTY: GWINNETT
LAND LOT NO; 346, 347
LAND DIS.: 7th
GMD 550
DATE 2/12/2010 SH 6 OF 9

1/5/2009

EXHIBIT B

10/13/2011	Jverstan	L:\SRCD gwinnett\132903MRDS.dgn	STATE	PROJECT NUMBER	SHEET NO.	TOTAL SHEETS
USERinitials-CST	Greyback-Vol.tbl	GWNLN	GA	BRSTO-0054-01 (063)	5	9

PARCEL 6 UNITED STATES TRACT 2 REQ'D EASM'T. XC51

PNT	OFFSET/ DIST	STATION/ BEARING	ALIGNMENT
XC10512	80.25 L	1251+70.00	SR 20
ARC LENGTH = 225.086			
CHORD BEAR = N 53°44'38.0" W			
LATH CHORD = 224.844			
RADIUS = 1400.000			
DEGREE = 4° 5' 33"			
SIXP24	87.82 L	1260+64.07	SR 20
XC10606	86.22 L	1259+45.91	SR 20
XC10605	111.76 L	1259+45.92	SR 20
XC10607	113.42 L	1260+44.90	SR 20
XC10608	127.70 L	1261+95.88	SR 20
XC10609	106.40 L	1263+07.30	SR 20
XC10612	80.25 L	1263+70.00	SR 20
REQD EASMT AREA = 10641.90 SF			

PARCEL 6 UNITED STATES TRACT 3 REQ'D EASM'T. XC50

PNT	OFFSET/ DIST	STATION/ BEARING	ALIGNMENT
XC10513	66.00 L	1264+50.00	SR 20
ARC LENGTH = 130.481			
CHORD BEAR = N 69°24'27.0" W			
LATH CHORD = 130.433			
RADIUS = 1400.000			
DEGREE = 4° 5' 33"			
XC10512	80.25 L	1263+70.00	SR 20
	26.27	N 29°04'45.9" E	
XC10609	106.40 L	1263+07.30	SR 20
	133.33	S 71°21'01.7" E	
XC10610	187.04 L	1264+52.06	SR 20
	51.44	S 26°17'18.8" W	
XC10513	66.00 L	1264+50.00	SR 20
REQD EASMT = 5228.23 SF			
REQD EASMT = 0.120 ACRES			

PARCEL 6 UNITED STATES TRACT 4 REQ'D EASM'T. XC49

PNT	OFFSET	STATION	ALIGNMENT
XC10515	66.00 L	1266+49.89	SR 20
ARC LENGTH = 186.697			
CHORD BEAR = N 76°24'04.9" W			
LATH CHORD = 186.387			
RADIUS = 934.000			
DEGREE = 6° 8' 4"			
XC10513	66.00 L	1264+50.00	SR 20
XC10610	111.04 L	1264+57.06	SR 20
XC10611	87.59 L	1265+01.87	SR 20
XC10611	155.00 L	1268+01.16	SR 20
XC10612	66.00 L	1267+66.31	SR 20
XC10515	66.00 L	1266+49.89	SR 20
REQD EASMT AREA = 11042.69 SF			

PARCEL 6 UNITED STATES TRACT 5 REQ'D EASM'T. XC24

PNT	OFFSET/ DIST	STATION/ BEARING	ALIGNMENT
XC10513	66.00 L	1264+50.00	SR 20
ARC LENGTH = 186.697			
CHORD BEAR = S 76°24'04.9" E			
LATH CHORD = 186.387			
RADIUS = 934.000			
DEGREE = 6° 8' 4"			
XC10515	66.00 L	1266+49.89	SR 20
	116.42	S 82°07'40.0" E	
XC10612	66.00 L	1267+66.31	SR 20
	46.21	S 32°37'31.8" W	
SIXP30	24.01 L	1267+47.04	SR 20
	57.98	N 76°12'31.4" W	
SIXP29	29.58 L	1266+85.31	SR 20
ARC LENGTH = 231.136			
CHORD BEAR = N 69°28'50.9" W			
LATH CHORD = 231.471			
RADIUS = 1400.000			
DEGREE = 4° 5' 33"			
XC10513	66.00 L	1264+50.00	SR 20
REQD EASMT = 6497.86 SF			
REQD EASMT = 0.149 ACRES			

PARCEL 7 SUGAR HILL HOLDINGS, LLC. REQ'D EASM'T. XC62

PNT	OFFSET/ DIST	STATION/ BEARING	ALIGNMENT
SIXP122	273.56 R	1266+66.78	SR 20
	73.46	S 27°44'38.8" W	
XC10553	342.67 R	1266+41.87	SR 20
	42.14	N 78°56'58.5" W	
XC10647	341.24 R	1265+12.40	SR 20
	41.17	N 20°10'27.9" W	
XC10552	305.82 R	1265+96.64	SR 20
	91.60	N 78°28'52.6" E	
SIXP122	273.56 R	1266+66.78	SR 20
REQD EASMT = 3546.62 SF			
REQD EASMT = 0.077 ACRES			

PARCEL 8 SOREN K. DRESCH REQ'D R/W XC34

PNT	OFFSET/ DIST	STATION/ BEARING	ALIGNMENT
SIXP47	39.15 R	1264+87.32	SR 20
	43.93	S 65°53'55.5" E	
SIXP46	45.35 R	1265+29.06	SR 20
	44.43	S 67°58'58.2" E	
SIXP45	51.86 R	1265+70.97	SR 20
	98.17	S 71°17'59.5" E	
XC10548	67.50 R	1266+64.93	SR 20
	15.04	N 82°07'33.5" W	
XC10549	67.50 R	1266+49.89	SR 20
ARC LENGTH = 177.176			
CHORD BEAR = N 11°22'27.3" W			
LATH CHORD = 176.023			
RADIUS = 1067.500			
DEGREE = 5° 22' 2"			
XC10547	67.50 R	1264+83.95	SR 20
	28.57	N 24°23'45.0" E	
SIXP47	39.15 R	1264+87.32	SR 20
REQD R/W = 2861.18 SF			
REQD R/W = 0.065 ACRES			
REMAINDER = +/- 1.6 ACRES			

PARCEL 8 SOREN K. DRESCH REQ'D EASM'T. XC59

PNT	OFFSET/ DIST	STATION/ BEARING	ALIGNMENT
SIXP43	75.06 R	1267+29.09	SR 20
	165.03	S 82°39'20.5" W	
SIXP258	121.50 R	1265+17.77	SR 20
	111.50	N 74°09'59.8" W	
XC10620	119.60 R	1264+76.24	SR 20
	52.47	N 24°23'49.1" E	
XC10547	67.50 R	1264+83.96	SR 20
ARC LENGTH = 177.176			
CHORD BEAR = S 77°22'27.3" E			
LATH CHORD = 176.023			
RADIUS = 1067.500			
DEGREE = 5° 22' 2"			
XC10549	67.50 R	1266+49.89	SR 20
	15.04	S 82°07'33.5" E	
XC10548	67.50 R	1266+64.93	SR 20
	10.39	S 71°12'08.8" E	
SIXP44	68.41 R	1266+75.14	SR 20
	54.24	S 75°12'29.5" E	
SIXP43	75.06 R	1267+29.09	SR 20
REQD EASMT = 9916.17 SF			
REQD EASMT = 0.228 ACRES			

PARCEL 8 SOREN K. DRESCH REQ'D DRN'G EASM'T. XC31

PNT	OFFSET	STATION	ALIGNMENT
XC10634	119.06 R	1265+21.19	SR 20
SIXP258	121.50 R	1265+17.77	SR 20
XC10635	144.16 R	1265+22.93	SR 20
XC10634	119.06 R	1265+21.19	SR 20

PARCEL 9 SMITH LEGACY GROUP LLC. REQ'D R/W XC25

PNT	OFFSET/ DIST	STATION/ BEARING	ALIGNMENT
SIXP310	24.01 L	1267+47.04	SR 20
	144.13	N 12°31'31.5" E	
XC168	155.00 L	1268+07.16	SR 20
	196.39	S 82°08'41.8" E	
XC10516	155.96 L	1270+03.55	SR 20
	144.53	S 32°08'58.7" W	
SIXP32	24.79 L	1269+43.76	SR 20
	99.65	N 83°51'06.9" W	
SIXP31	21.79 L	1268+44.20	SR 20
	97.19	N 80°49'14.8" W	
SIXP310	24.01 L	1267+47.04	SR 20
REQD R/W = 219803.20 SF			
REQD R/W = 0.595 ACRES			
REMAINDER = +/- 3.5 ACRES			

PARCEL 11 GARNER THOMAS BAGBY, JR. REQ'D R/W XC33

PNT	OFFSET/ DIST	STATION/ BEARING	ALIGNMENT
XC141	79.57 R	1268+00.00	SR 20
	91.04	S 78°49'53.8" E	
SIXP42	85.04 R	1268+91.87	SR 20
	65.32	S 35°22'55.6" W	
XC10555	142.94 R	1268+60.64	SR 20
	60.64	N 82°11'05.4" W	
XC10554	143.00 R	1268+00.00	SR 20
	63.43	N 7°52'20.5" E	
XC141	79.57 R	1268+00.00	SR 20
REQD R/W = 4636.53 SF			
REQD R/W = 0.106 ACRES			
REMAINDER = +/- 2.5 ACRES			

PARCEL 11 GARNER THOMAS BAGBY, JR. REQ'D EASM'T. XC61

PNT	OFFSET/ DIST	STATION/ BEARING	ALIGNMENT
SIXP43	75.05 R	1267+29.09	SR 20
	11.06	S 78°29'30.1" E	
XC141	79.57 R	1268+00.00	SR 20
	53.43	S 7°52'20.5" W	
XC10554	143.00 R	1268+00.00	SR 20
	124.67	S 69°29'32.3" W	
XC10637	202.26 R	1266+96.31	SR 20
	132.91	N 24°49'54.7" E	
SIXP43	75.06 R	1267+29.09	SR 20
REQD EASMT = 8076.13 SF			
REQD EASMT = 0.185 ACRES			

PARCEL 11 GARNER THOMAS BAGBY, JR. REQ'D EASM'T. XC63

PNT	OFFSET/ DIST	STATION/ BEARING	ALIGNMENT
XC10554	143.00 R	1268+00.00	SR 20
	78.00	S 5°29'52.4" W	
XC10625	212.94 R	1268+02.90	SR 20
	142.43	S 41°53'47.5" W	
XC10624	325.84 R	1267+06.09	SR 20
	21.04	N 15°38'24.2" W	
XC10623	323.83 R	1266+81.14	SR 20
	71.37	S 15°42'27.0" W	
XC10622	345.00 R	1266+84.26	SR 20
	42.48	N 78°56'50.9" W	
XC10553	342.67 R	1266+41.87	SR 20
	73.46	N 27°44'38.8" E	
SIXP122	273.56 R	1266+66.78	SR 20
	33.65	N 37°44'41.1" E	
SIXE505	241.91 R	1266+78.22	SR 20
	41.46	N 24°49'31.5" E	
XC10637	202.26 R	1266+90.31	SR 20
	124.67	N 69°29'32.3" E	
XC10554	143.00 R	1268+00.00	SR 20
REQD EASMT = 15124.47 SF			
REQD EASMT = 0.347 ACRES			

PARCEL 10 GARNER THOMAS BAGBY JR. REQ'D EASM'T. XC64

PNT	OFFSET/ DIST	STATION/ BEARING	ALIGNMENT
SIXP43	75.06 R	1267+29.09	SR 20
	132.97	S 24°49'54.7" W	
XC10637	202.26 R	1266+96.31	SR 20
	50.56	S 69°53'41.7" W	
XC10636	225.99 R	1266+46.44	SR 20
	131.90	N 27°37'20.2" W	
SIXP258	121.50 R	1265+71.77	SR 20
	165.03	N 82°39'20.5" E	
SIXP43	75.06 R	1267+29.09	SR 20
REQD EASMT = 12630.55 SF			
REQD EASMT = 0.290 ACRES			

PARCEL 10 GARNER THOMAS BAGBY JR. REQ'D EASM'T. XC65

PNT	OFFSET/ DIST	STATION/ BEARING	ALIGNMENT
XC10636	225.99 R	1266+46.44	SR 20
	50.56	N 69°53'41.7" E	
XC10637	202.26 R	1266+90.31	SR 20
	41.46	S 24°49'31.5" W	
SIXE505	241.91 R	1266+78.22	SR 20
	33.65	S 37°44'41.1" W	
SIXP122	273.56 R	1266+66.78	SR 20
	91.60	S 78°28'52.6" W	
XC10552	305.82 R	1265+96.64	SR 20
	36.26	N 20°10'29.2" W	
XC10648	273.22 R	1265+81.12	SR 20
	94.28	N 69°51'45.5" E	
XC10636	225.99 R	1266+46.44	SR 20
REQD EASMT = 5528.50 SF			
REQD EASMT = 0.127 ACRES			

PARCEL 13 SUGAR HILL DEV. LLC. REQ'D R/W XC32

PNT	OFFSET/ DIST	STATION/ BEARING	ALIGNMENT
SIXP42	85.04 R	1268+90.87	SR 20
	579.52	S 81°54'22.8" E	
SIXP41	87.28 R	1274+10.35	SR 20
	96.75	S 43°40'09.3" W	
XC10566	164.94 R	1274+14.39	SR 20
	86.39	N 82°09'58.9" W	
XC10557	165.00 R	1273+28.00	SR 20
	22.00	N 7°52'20.5" E	
XC10558	143.00 R	1273+28.00	SR 20
	467.36	N 82°07'12.8" W	
XC10555	142.94 R	1268+60.64	SR 20
	65.32	N 35°26'56.6" E	
SIXP42	85.04 R	1268+90.87	SR 20
REQD R/W = 34154.10 SF			
REQD R/W = 0.784 ACRES			
REMAINDER = +/- 58 ACRES			

PROPERTY AND EXISTING R/W LINE —E—
REQUIRED R/W LINE
CONSTRUCTION LIMITS —C—F—
EASEMENT FOR CONSTR & MAINTENANCE OF SLOPES
EASEMENT FOR CONSTR OF SLOPES
EASEMENT FOR CONSTR OF DRIVES

BEGIN LIMIT OF ACCESS.....BLA
END LIMIT OF ACCESS.....ELA
LIMIT OF ACCESS
REQ'D R/W & LIMIT OF ACCESS

LOWE ENGINEERS

DATE	REVISIONS	DATE	REVISIONS
2/12/2010	CHANGES MADE TO PARCEL 7, 8, 11, 12		
	PARCEL 10 ADDED AND ALL PARCELS AFTER 10 RE-NUMBERED		
11/30/2010	MODIFY DRAINAGE EASEMENT, PARCEL 7&10		
10/13/2011	PARCEL 12 TABLE MOVED TO SHEET 7		

STATE OF GEORGIA
DEPARTMENT OF TRANSPORTATION

RIGHT OF WAY MAP

PROJECT NO: BRSTO-0054-01(063)
COUNTY: GWINNETT
LAND LOT NO: 346
LAND DIS.: 7th
GMD 550
DATE 2/12/2010 SH 5 OF 9

EXHIBIT B

PARCEL 12 LINDA P. LURWIG REQ'D R/W KC26 TRACT 1

PNT	OFFSET/ DIST		STATION/ BEARING	ALIGNMENT
SVXP32	24.79	L	1269+43.79	SR 20
	143.33		N 32°30'58.1" E	
KC10516	155.06	L	1270+03.55	SR 20
	46.45		S 82°03'16.2" E	
KC10517	155.00	L	1270+50.00	SR 20
	38.00		S 7°59'20.5" W	
KC10518	117.00	L	1270+50.00	SR 20
	193.69		S 82°08'41.8" E	
KC10633	117.06	L	1272+43.69	SR 20
	66.13		S 46°10'16.1" E	
KC10519	79.78	L	1272+98.04	SR 20
	100.36		S 79°53'45.9" E	
KC10520	75.88	L	1273+98.33	SR 20
	97.37		N 74°11'44.1" E	
KC10659	114.98	L	1274+88.50	SR 20
	95.16		S 19°54'01.4" W	
SVXP33	21.20	L	1274+69.09	SR 20
	525.32		N 81°44'12.4" W	
SVXP32	24.79	L	1269+43.79	SR 20

REQD R/W : 43604.01 SF
REQD R/W : 1.001 ACRES
REMAINDER : +/- 2.6 ACRES

PARCEL 12 LINDA P. LURWIG REQ'D R/W KC27 TRACT 2

PNT	OFFSET/ DIST		STATION/ BEARING	ALIGNMENT
KC10661	67.05	L	400+85.41	BURNETTE TRL
	18.72		S 82°56'01.8" E	
SVXP101	48.68	L	400+89.23	BURNETTE TRL
	174.42		S 19°34'01.6" W	
KC10660	48.93	L	399+13.52	BURNETTE TRL
	96.75		N 6°18'11.7" W	
KC10528	91.19	L	400+00.59	BURNETTE TRL
	86.68		N 35°35'51.1" E	
KC10661	67.05	L	400+85.41	BURNETTE TRL

REQD R/W : 4394.33 SF
REQD R/W : 0.101 ACRES
REMAINDER : +/- 2.6 ACRES

PARCEL 12 LINDA P. LURWIG REQ'D DRWY. EASM'T. KC48

PNT	OFFSET		STATION	ALIGNMENT
KC10630	117.06	L	1272+09.67	SR 20
KC10631	127.06	L	1272+09.31	SR 20
KC10632	127.06	L	1272+43.33	SR 20
KC10633	117.06	L	1272+43.69	SR 20
KC10630	117.06	L	1272+09.67	SR 20

PARCEL 14 SUGAR HILL DEV. LLC. REQ'D DRWY. EASM'T. KC42

PNT	OFFSET		STATION	ALIGNMENT
KC10561	91.72	R	1274+97.80	SR 20
KC10627	86.53	R	1275+22.97	SR 20
KC10562	85.48	R	1275+96.07	SR 20
KC10564	150.00	R	1275+45.00	SR 20
KC10563	150.00	R	1274+80.00	SR 20
KC10561	91.72	R	1274+97.80	SR 20

PARCEL 14 SUGAR HILL DEV. LLC. REQ'D EASM'T. KC47

PNT	OFFSET/ DIST		STATION/ BEARING	ALIGNMENT
SVXP41	87.28	R	1274+70.39	SR 20
	36.98		S 82°56'56.5" E	
KC10627	86.53	R	1275+22.97	SR 20
	62.42		S 86°12'51.4" W	
KC10626	99.14	R	1274+61.84	SR 20
	14.62		N 43°40'11.0" E	
SVXP41	87.28	R	1274+70.39	SR 20

REQD EASM'T : 408.50 SF
REQD EASM'T : 0.007 ACRES

PARCEL 15 MCDANIEL MARION TRAVIS & LORI REQ'D R/W KC69

PNT	OFFSET/ DIST		STATION/ BEARING	ALIGNMENT
SVXP100	39.24	L	402+95.13	BURNETTE TRL
	204.42		S 19°34'02.3" W	
SVXP101	48.68	L	400+89.23	BURNETTE TRL
	18.72		N 82°56'01.8" W	
KC10661	67.05	L	400+85.41	BURNETTE TRL
	124.73		N 15°49'10.0" E	
KC10580	66.27	L	402+14.94	BURNETTE TRL
	75.15		N 9°09'58.6" E	
KC10581	72.91	L	402+89.80	BURNETTE TRL
	41.02		S 85°13'59.8" E	
SVXP100	39.24	L	402+95.13	BURNETTE TRL

REQD R/W : 5382.09 SF
REQD R/W : 0.124 ACRES
REMAINDER : +/- 1.8 ACRES

PARCEL 15 MCDANIEL MARION TRAVIS & LORI REQ'D DRWY EASM'T KC45

PNT	OFFSET		STATION	ALIGNMENT
KC10580	66.27	L	402+14.94	BURNETTE TRL
KC10582	120.05	L	402+14.75	BURNETTE TRL
KC10583	127.38	L	402+32.41	BURNETTE TRL
KC10570	86.56	L	402+88.01	BURNETTE TRL
KC10581	72.91	L	402+89.80	BURNETTE TRL
KC10580	66.27	L	402+14.94	BURNETTE TRL

PARCEL 17 LINDA BURNETTE ET AL REQ'D R/W KC52

PNT	OFFSET/ DIST		STATION/ BEARING	ALIGNMENT
KC10669	18.21	R	399+33.45	BURNETTE TRL
	457.63		N 17°36'23.4" E	
SVXP68	21.62	R	403+91.47	BURNETTE TRL
	209.50		S 83°00'37.7" E	
SVXP102	226.34	R	404+35.94	BURNETTE TRL
	11.06		S 18°29'51.6" W	
KC10662	227.27	R	403+64.88	BURNETTE TRL
	175.28		N 88°34'28.7" W	
KC10663	59.89	R	403+06.20	BURNETTE TRL
	172.67		S 18°23'24.9" W	
KC10665	47.80	R	401+35.06	BURNETTE TRL
	75.21		S 26°39'13.1" W	
KC10666	55.98	R	400+63.47	BURNETTE TRL
	60.90		S 29°58'32.9" E	
KC10667	82.34	R	400+24.06	BURNETTE TRL
	62.19		S 19°36'05.5" W	
KC10668	82.34	R	399+61.87	BURNETTE TRL
	70.15		S 85°41'56.2" W	
KC10669	18.21	R	399+33.45	BURNETTE TRL

REQD R/W : 31502.37 SF
REQD R/W : 0.723 ACRES
REMAINDER : +/- 1.7 ACRES

PARCEL 17 LINDA BURNETTE ET AL REQ'D R/W KC28

PNT	OFFSET/ DIST		STATION/ BEARING	ALIGNMENT
SVXP69	20.69	L	1275+43.47	SR 20
	102.95		N 17°36'24.3" E	
KC10522	122.06	L	1275+60.86	SR 20
	198.44		S 78°03'52.8" E	
KC10567	106.00	L	1277+58.79	SR 20
	80.67		S 18°29'51.7" W	
SVXP103	18.88	L	1277+42.07	SR 20
	198.62		N 81°36'15.1" W	
SVXP69	20.69	L	1275+43.47	SR 20

REQD R/W : 19019.29 SF
REQD R/W : 0.437 ACRES
REMAINDER : +/- 1.7 ACRES

PARCEL 17 LINDA BURNETTE ET AL REQ'D DRWY. EASM'T. KC44

PNT	OFFSET		STATION	ALIGNMENT
KC10577	86.20	R	401+14.42	BURNETTE TRL
KC10579	79.34	R	400+81.28	BURNETTE TRL
KC10576	39.48	R	400+88.10	BURNETTE TRL
KC10665	47.80	R	401+35.06	BURNETTE TRL
KC10577	86.20	R	401+14.42	BURNETTE TRL

PARCEL 18 SUGAR HILL DEV. LLC. REQ'D DRWY. EASM'T. KC43

PNT	OFFSET		STATION	ALIGNMENT
SVXP40	84.41	R	1276+70.37	SR 20
SVXP101	84.48	R	1277+20.02	SR 20
KC10566	128.00	R	1277+15.00	SR 20
KC10565	128.00	R	1276+61.00	SR 20
SVXP40	84.41	R	1276+70.37	SR 20

PROPERTY AND EXISTING R/W LINE ——℄——
REQUIRED R/W LINE ——————
CONSTRUCTION LIMITS ——C——C——
EASEMENT FOR CONSTR & MAINTENANCE OF SLOPES
EASEMENT FOR CONSTR OF SLOPES
EASEMENT FOR CONSTR OF DRIVES

BEGIN LIMIT OF ACCESS.....BLA
END LIMIT OF ACCESS.....ELA
LIMIT OF ACCESS ——————
REQ'D R/W & LIMIT OF ACCESS——H——H——

LOWE ENGINEERS

DATE	REVISIONS	DATE	REVISIONS
8/12/2010	CHANGES MADE TO PARCEL 14 PER GWINNETT DOT		
	ALL PARCELS AFTER 10 RE-NUMBERED		
10/13/2011	CHANGES MADE TO PARCEL 12,15,17		
5/17/2012	CHANGES MADE TO PARCEL 12,15		
6/4/2012	REMOVE 5/17/2012 REVISION, PARCEL 12,15,17		

STATE OF GEORGIA
DEPARTMENT OF TRANSPORTATION
RIGHT OF WAY MAP
PROJECT NO: BRSTO-0054-01(063)
COUNTY: GWINNETT
LAND LOT NO: 346
LAND DIS.: 7th
GMD 550
DATE 2/12/2010 SH 7 OF 9

1/5/2009

EXHIBIT B

Gwinnett County Board of Commissioners Agenda Request

GCID #	Group With GCID #:
20130155	

☐ Grants ☒ Contracts ☐ Rezoning ☐ Public Hearing

Department:	Transportation			Date Submitted:	01/28/2013
Working Session:	02/19/2013	Business Session:	02/19/2013	Public Hearing:	
Submitted By:	alreed			Multiple Depts?	
Budget Type:	Capital			Special Routing:	
Agenda Type	Approval/authorization	Rezoning Type			

Item of Business: Locked by Purchasing: No

for Chairman to execute a Contract for Acquisition of Right of Way with Georgia Department of Transportation for US 78 / Stone Mountain at Walton Court intersection improvement project, M-0684 and G-0104, Georgia Department of Transportation Project No. CSSTP-0008-00(905), P.I. No. 0008905. Approval for Chairman to execute any and all related documents, subject to approval by Law Department. This agreement increases the Georgia Department of Transportation contribution by $254,880.00 and decreases the Evermore Community Improvement District contribution by $254,880.00. This project is funded 50.6% by the Evermore Community Improvement District, 40.8% by the Georgia Department of Transportation, and 8.6% by the 2009 SPLOST Program. District 3/Hunter

Attachments	Memorandum, Agreement, Transfer Schedule
Authorization: Chairman's Signature?	Yes
Staff Recommendation	Approval
Department Head	mkconroy (1/31/2013)
Attorney	jbsavage (2/11/2013)
Attorney's Comments	

Agenda Purpose Only ☒ As To Form ☐ Hold for Pickup? ☐

Financial Services Use Only

Financial Action Requested	Upon grant award, adjust revenue and appropriation as needed. CID revenue and appropriation budget will be adjusted upon receipt of signed contact.

Budgeted	Fund Name	Current Balance	Requested Allocation	Director's Initials
No	2009 SPLOST Grant	*	$254,880	ajbovos (2/6/2013)
No	2009 SPLOST	**	-$254,880	

Finance Comments	*Grant budget will be established upon approval and execution of agreement. **Upon approval, incorporate requested budget changes into US 78 @ Walton Court.

County Clerk Use Only

PH was Held? ☐

Working Session:
Action: New Item
Tabled:
Motion:
2nd by:
Vote:

Department of Transportation

75 Langley Drive • Lawrenceville, GA 30046-6935
(tel) 770.822.7400 • (fax) 770.822.7478
www.gwinnettcounty.com

gwinnettcounty

M E M O R A N D U M

TO: Board of Commissioners

FROM: Martin K. Conroy, P.E., Director
Department of Transportation

SUBJECT: **Contract for Acquisition of Right of Way**
Georgia Department of Transportation
CSSTP-0008-00(905), P.I. No. 0008905
Stone Mountain Highway/U.S. 78 at Walton Court, M-0684 and G-0104

DATE: February 19, 2013

The Department of Transportation requests approval and authorization for the Chairman to execute a Contract for Acquisition of Right of Way with the Georgia Department of Transportation for US 78/Stone Mountain Highway at Walton Court project, M-0684.

The contract outlines the requirements necessary during the right of way phase of the project that will allow the County to receive Federal and State funds for the project. The County will provide a portion of the funding for the project in the amount of $144,375.00. This contract commits $254,880.00 in Federal STP/L230 funding to right of way acquisition, replacing an equal amount of Evermore CID funding. The balance of the funding will be provided by the Evermore Community Improvement District (CID) through additional federal, state, or CID funds.

With this agreement, the project is funded 50.61% by Evermore CID, 40.83% by the Georgia Department of Transportation, and 8.6% by the 2009 SPLOST Program. This Agreement results in no additional cost to the County. The project lies within Commission District 3/Hunter.

Thank you for your consideration in this matter.

Transfer Schedule - GDOT - US 78 at Walton Court
GCID: 20130155

Revised Funding By Activity
2009 SPLOST/2009 SPLOST Grants

Source	Phase	Amount
Gwinnett County	TBD	$144,375.00
Evermore CID	Right Of Way	$795,120.00
Evermore CID	Construction 20% Match	$58,400.00
Georgia DOT (LCI)	Preliminary Engineering (80% Grant)	$200,000.00
Georgia DOT (STP/L230)	Right Of Way	$254,880.00
Georgia DOT (LCI)	Construction (80% Grant)	$233,600.00
		$1,686,375.00

Proposed Funding By Source	Amount	Percentage
Total Fund 318 SPLOST Contribution	$144,375.00	8.56%
Total Fund 318 (Evermore CID Contribution)	$853,520.00	50.61%
Total Fund 318G (GaDOT Grant)	$688,480.00	40.83%
	$1,686,375.00	**100.00%**

CONTRACT FOR ACQUISITION OF RIGHT OF WAY
STATE-AID OR FEDERAL-AID PROJECT
Reimbursable

PROJECT: CSSTP-0008-00(905)
COUNTY: GWINNETT
STATE ROUTE: TEMP SR 1242
P.I. NO.: 0008905

STATE OF GEORGIA

COUNTY OF GWINNETT

This Agreement made and entered into this ____ day of _____, ____, by and between the **DEPARTMENT OF TRANSPORTATION** (hereinafter called the **DEPARTMENT**) and the **COUNTY OF GWINNETT** (hereinafter called the **COUNTY**).

WITNESSETH THAT:

WHEREAS, the **DEPARTMENT**, and the **COUNTY**, propose to let to construction the above indicated project located on Temp State Route 1242 /Old Highway 78 @ Walton Court, the rights of way which are to be acquired in the name of the **DEPARTMENT** with the cost of the right of way being distributed between the **COUNTY** and the **DEPARTMENT** as hereinafter specified; and,

WHEREAS, the **DEPARTMENT** is authorized to enter into this contract with the **COUNTY** by virtue of Section 32-2-2(a) of the Official Code of Georgia Annotated; and,

WHEREAS, the **COUNTY** is authorized to enter into this contract by virtue of Sections 32-3-3(e), 32-4-41(6), 32-4-42, 32-4-61 and 32-5-25 of the Official Code of Georgia Annotated and by a certain resolution of the Board of Commissioners, adopted the ___day of _____, 20_____; and

WHEREAS, said rights of way are to be acquired by the **COUNTY** in accordance with certain specified requirements of the Federal-aid Highway Act of 1970, as amended, and regulations of the **DEPARTMENT** in order for the construction cost of said project to be eligible for State or Federal participation.

NOW, THEREFORE, in consideration of Ten ($10.00) Dollars in hand paid to the **COUNTY**, the receipt of which is hereby acknowledged, and the mutual promises and covenants hereinafter set out, the **DEPARTMENT** and the **COUNTY** agree as follows:

ITEM I

The **DEPARTMENT** agrees to reimburse the **COUNTY Not to Exceed $254,880.00** for eligible right of way costs. Reimbursable right of way expenses include land and improvement costs, relocation expenses and contracted property management costs. Non-reimbursable right of way expenses include, but may not be limited to, manpower, appraisal, administrative, attorney fees and any in-house property management.

Reimbursement of acquisition expenses will be eligible after completion of: all land and improvement acquisition; completion of all property management; completion of all demolition; and, after all occupants have relocated off the project. Further, before any reimbursement of funding occurs, the **COUNTY** shall certify in writing to the **DEPARTMENT** that title to all parcels, whether acquired by deed or condemnation, has been quitclaimed from the **COUNTY** to the **DEPARTMENT**, and that all property management, all demolition and all relocation has been completed. Said certification will include a statement that "All parcels are vacant and immediately available for construction purposes".

Each appraiser utilized on this project must be selected from the **DEPARTMENT's** "Approved Appraiser List". The **DEPARTMENT** shall review and approve each selection prior to the **COUNTY** contracting with the appraiser. All appraisals will be submitted to the **DEPARTMENT** for review, for approval and to establish fair market value prior to negotiations.

Except as specified in ITEM V of this contract, all counter offers, administrative settlements and legal settlements above the fair market value must be reviewed and approved by the **DEPARTMENT** if the **COUNTY** expects the **DEPARTMENT** to participate in any increased settlement agreement above the fair market value. It is understood and agreed that the **DEPARTMENT** may participate in a court directed award above the fair market value subject to the availability of funds identified for the **PROJECT**. The **DEPARTMENT** will not be required to participate in any such award increase that is not supported by a court order. It is further agreed between the parties that the **DEPARTMENT** shall be the final arbiter of whether an increase in an award or expense will be reimbursable to the **COUNTY**.

ITEM II

The **DEPARTMENT** will prepare the deeds in the name of the **DEPARTMENT** for use in acquiring the Right of Way. The **COUNTY** shall ensure at the time of closing that the current, approved deed or easement document reflects the latest revised or current required right of way description and/or easement(s) description.

The **COUNTY** will provide, at **COUNTY** expense **with no reimbursement**, all legal counsel associated with acquiring properties by deed.

The **COUNTY,** or its designated representative, will prepare all Condemnation Petitions in the name of the **COUNTY** and will provide all legal counsel and/or litigation associated with acquiring properties through condemnation at **COUNTY** expense.

After receipt of the approved and accepted certification from the **COUNTY** to the **DEPARTMENT** and after all acquired parcels, whether by deed or by condemnation, have been executed, quitclaimed, transferred in name from the **COUNTY** and recorded in the name of the **DEPARTMENT**, the **DEPARTMENT** will reimburse the **COUNTY** pursuant to **ITEM III** herein.

ITEM III

As set forth in **ITEM I** above, the DEPARTMENT will reimburse "**Not to Exceed" $254,880.00** of eligible right of way expenses. **The procedure for reimbursement is as follows:**

All files and reimbursement requests shall be directed to the District Local Government Right of Way Coordinator (DLGC) in the **Gainesville District Office.** All reimbursement matters shall first be reviewed at the District Level in accordance with current guidelines and policies. Reimbursement to the **COUNTY** will be issued from the **General Office in Atlanta** following receipt of all approved documents and the accepted and approved **COUNTY** certification.

Three (3) copies of the following items shall be included for each parcel and activity cost to be reimbursed:

1) Reimbursement of eligible expenses associated with properties acquired by deed or easement:

a) Recorded Deed or Easement
b) Copy of Completed Negotiation Record
c) Copy of the Approved Option
d) Executed Closing Statement
e) Copy of approved Review Appraisers Report (Form 532)

2) Reimbursement of eligible expenses associated with properties acquired through condemnation:

a) Copy of the filed, recorded Condemnation Petition with identified docket number.
b) Copy of receipt for monies deposited into court.
c) Copy of Quitclaim Deed from County to Department

3) Reimbursement of eligible property management costs:

a) Copy of verifiable and detailed invoice from the contractor and receipt for payment from the COUNTY and any fee contractors employed by the COUNTY for Property Management activities.

4) Reimbursement of eligible relocation costs:

a) Copy of Relocation Payment Checks
b) Copy of Executed Relocation Claim Forms
c) Copy of the Approval Authorization of Payment Amount

Any deviation from or change in the above described procedure must be approved by the State Right of Way Administrator in the Atlanta General Office.

ITEM IV

The **COUNTY**, at **COUNTY** expense, will ensure the demolition and removal in their entirety of all buildings, walls, fences, gates, underground storage tanks, signs, or any other improvements and structures of any nature or description, lying wholly or partially situated within the right of way and/or easement area, whether surface or subsurface. The demolition and removal shall be in accordance with procedures approved by the **DEPARTMENT**. The **DEPARTMENT** will not remove any improvements or structures as clearing and grubbing items. This is a reimbursable expense to the **COUNTY** except when the **COUNTY** performs any demolition by **COUNTY** forces. The **DEPARTMENT** will only reimburse demolition performed by fee contractors, supported by appropriate, verifiable paid receipts.

Any and all contaminated properties will require the **DEPARTMENT's** approval before being acquired by the **COUNTY**. Removal of underground tanks and other hazardous materials will be in accordance with all current Environmental Protection Agency (EPA), Environmental Protection Division (EPD), State and Federal regulations, laws and procedures.

ITEM V

The **COUNTY** has the authority to approve a counter offer or administrative settlement up to $10,000 or 10% above the approved Fair Market Value, whichever is greater. All other counter offers or administrative settlements must be reviewed and approved by the **DEPARTMENT**, if the **DEPARTMENT** is to participate in any increased expense. Any modification whatsoever or any special provision included as an agreement to any document must first be approved and appropriately accepted by the **DEPARTMENT**. The DLGC in the Chamblee District Office will function as the **COUNTY** liaison with the **DEPARTMENT**. All counter offers, check requests, and any matters to be considered for agreement will be submitted through the DLGC. Once a determination has been made by the General Office, the DLGC will notify the **COUNTY**, in writing, of either approval or rejection of the submitted proposal.

The **DEPARTMENT** will not participate in any portion of a counter proposal which is closed prior to **DEPARTMENT** review, approval and acceptance.

ITEM VI

During the life of this contract and prior to completion of the construction work and final acceptance of the project by the **DEPARTMENT,** the **COUNTY** agrees not to use convict labor in any way on the project.

ITEM VII

Once the environmental clearance is obtained and the right of way plans are approved, the **COUNTY** can begin non-reimbursable, pre-acquisition activities; however, no offers can be made until: an acceptable project cost estimate has been submitted, reviewed and approved; ROW funds have been authorized in accordance with CFR 23.710.307; and, the **DEPARTMENT** has issued a Notice to Proceed to the **COUNTY** for any eligible, reimbursable right of way acquisition activities.

The **COUNTY** agrees to defend, at **COUNTY** expense, any and all suits, if any should arise, involving property titles and/or contaminated properties associated with the acquisition of Rights of Way by deed or condemnation.

ITEM VIII

The **COUNTY** will, as required by law, proceed within fifteen (15) days after being notified by the **DEPARTMENT** to acquire the Rights of Way for said project free of all encumbrances by gift, deed, easements or condemnation in accordance with the approved plans.

ITEM IX

The **COUNTY** will, in the right of way acquisition procedure, observe and comply with Title 49 Code of Federal Regulations Part 24; Title 23 Code of Federal Regulations Part 710; Georgia Laws 1972, p. 931, as amended; and, in accordance with the requirements as outlined in the Relocation Assistance Manual prepared by the **DEPARTMENT.** The **COUNTY** will be responsible for making payments to owners as required under this procedure for any incidental expenses for the transfer of real property for rights of way purposes and any other moving and relocation expenses as required under the law and determined to be proper by the **DEPARTMENT.** Appeals of relocation assistance benefits will be submitted to the Department for review. Response to an appeal will be the responsibility of the **DEPARTMENT.** The **COUNTY** will, in their acquisition of the right of way, comply with the procedures set forth in Attachment No. 1 - Memorandum of Instructions, attached. During the performance of this Contract, the **COUNTY** will also comply with the Regulations of the U. S. Department of Transportation relative to nondiscrimination in State Aid or Federally-assisted programs of said Department in accordance with the stipulations as indicated under Appendix "A", attached. The COUNTY shall also comply with all provisions as set forth in ADDENDUM 1, GDOT TITLE VI Assurances as attached, inclusive of APPENDIX A, APPENDIX B and APPENDIX C of attached ADDENDUM 1.

ITEM X

Where determined to be desirable, the **COUNTY** will provide rodent control measures as required by the U. S. Department of Transportation prior to the demolition or removal of improvements located within the right of way of the project. The measures employed shall be in accordance with procedures approved by State and Local laws and regulations governing rodent control. These costs are not reimbursable.

ITEM XI

This Agreement sets forth the entire understanding between the Parties relating to the subject contained herein and supersedes all prior oral and written understandings, arrangements and agreements between the parties relating thereto. It is understood that no subsequent alteration, amendment, change or addition to this Agreement shall be binding upon the parties hereto unless evidenced by an amendment to this Agreement signed by both the DEPARTMENT and the COUNTY.

ITEM XII

The **COUNTY** shall maintain all books, documents, papers, accounting records, and other evidence pertaining to costs associated with this Agreement and used in support of its activities and shall make such material available at all reasonable times during the period of this Agreement, and for three years from the date of final payment under this Agreement, for inspection by the GDOT, and any reviewing agencies, and copies thereof shall be furnished upon request.

ITEM XIII

TIME IS OF THE ESSENCE IN THIS CONTRACT.

UNLESS OTHERWISE AMENDED BY THE MUTUAL AGREEMENT OF THE PARTIES HERETO, THIS CONTRACT WILL EXPIRE NO LATER THAN THE CONCLUSION OF FY 2013.

IN WITNESS WHEREOF, this instrument has been and is executed on behalf of the **DEPARTMENT OF TRANSPORTATION** by the Commissioner and on behalf of **GWINNETT COUNTY by** _____, being duly authorized to do so by the Board of Commissioners of said **COUNTY**.

Executed on Behalf of the
DEPARTMENT OF TRANSPORTATION
this _____ day of
_____, 20 _____.

APPROVED:

_____
COMMISSIONER

ATTEST
DEPARTMENT OF TRANSPORTATION:

_____
TREASURER

Executed on Behalf of
GWINNETT COUNTY
this _____ day of
_____, 20 _____.

_____
CHAIRMAN

GWINNETT COUNTY BOARD
OF COMMISSIONERS
This Contract approved by the
County Commission at a meeting
held at _____

the _____ day of
_____, 20_____.

_____
CLERK OF THE BOARD OF
COMMISSIONERS

Witness for the **COUNTY**:

_____

RESOLUTION OF THE COUNTY

STATE OF GEORGIA

GWINNETT COUNTY

BE IT RESOLVED by the **GWINNETT COUNTY** Board of Commissioners and it is hereby resolved, that the foregoing attached Agreement, relative to Project CSSTP-0008-00(905), located in **GWINNETT COUNTY** be entered into by the **GWINNETT COUNTY** Board of Commissioners, and that _____ as Chairman, and _____ as Clerk, be and they are, thereby authorized and directed to execute the same for and in behalf of said Board of Commissioners.

PASSED AND ADOPTED, this _____ day of _____, 20 ____.

ATTEST:

_____ BY: _____

CLERK

STATE OF GEORGIA
_____ COUNTY

I, _____ as Clerk of the County Commissioners do hereby certify that I am custodian of the books and records of the same, and that the above and foregoing copy of the original is now on file in my office, and was passed by the County Commissioners.

Witness by hand and official signature, this the _____ day of _____, 20 _____.

BY: _____
CLERK

ATTACHMENT NO. 1

MEMORANDUM OF INSTRUCTIONS

These instructions are to set forth the procedures necessary for the Political Subdivisions of the State of Georgia to follow when acquiring right of way on highway projects where it is proposed to acquire or construct said project with Federal participation. The Political Subdivision shall make every effort to acquire expeditiously all real property when authorized to proceed.

The Political Subdivision may, when they consider it appropriate, attempt to secure the right of way by donation. To assure the property owner is fully informed of his rights, the request for donation must be made in writing and also set forth that they are entitled to full just compensation, if they so desire. A letter prepared by the Department will be made available to use as a guide. If a property owner requests payment of just compensation, the provisions of paragraph one (1) must be followed.

Nothing herein shall be construed to prevent a person whose real property is being acquired from making a gift or donation of such property, or any part thereof, or of any compensation paid therefore, after such person has been fully informed of his right to receive just compensation for the acquisition of his property.

1. At the initiation of negotiations each owner must be fully informed of his right to receive just compensation for the acquisition of his property. In order to assure just compensation is being offered, the following steps must be taken:

   A) A General Certified Appraiser, who is on the Department's approved list, must utilize an appropriate valuation method (appraisal/data book/cost estimate) as determined by the Department.

   B) The appraiser must give the owner or his designated representative an opportunity to accompany him during his inspection of the property. A statement is to be in the report that this opportunity was provided.

   C) The report must be adequately documented to support the conclusion of the appraiser and shall be prepared in accordance with the guidelines set forth by the Department.

   D) The Department must review the appraisal and approve in writing the estimated amount of just compensation to be offered to the property owner.

   E) The offer must be made in writing for the full amount of the aforesaid estimate of just compensation. Where appropriate, the written offer must state separately the amount for the real property being acquired and the amount attributable to damages to the remaining property

2. No person occupying real property shall be required to move from his home, farm, or business without at least three (3) months written notice.

3. The Department will furnish copies of letters, settlement and disbursements statements and such other forms, as it may deem necessary or desirable.

4. Copies of all letters, forms, deeds and status reports used in the acquisition of Rights of Way for this project must be forwarded to the Department upon request, for future reference.

5. The County will be responsible for determining benefits and preparing relocation assistance packages. Packages must be submitted to the Department for review and approval prior to offers of benefits being made.

6. Any consultant contracted for negotiation services for the acquisition of right of way for the COUNTY must hold either a Real Estate License and be affiliated with a broker, or hold a Real Estate Broker's License in accordance with OCGA 43-40 unless identified as an exception under OCGA 43-40-29. Said consultant must attend any present and all future mandatory training classes required by the **DEPARTMENT**.

APPENDIX "A"

A. **COMPLIANCE WITH REGULATIONS:** The contractor shall comply with the regulations relative to nondiscrimination in Federally-assisted programs of the Department of Transportation, Title 49, Codes of Federal Regulations, Part 21, as they may be amended from time to time, (hereinafter referred to as the regulations), which are herein incorporated by reference and made a part of this contract.

B. **NONDISCRIMINATION:** The contractor, with regard to the work performed by it during the contract, shall not discriminate on the grounds of race, color or national origin in the selection and retention of sub-contractors, including procurement of materials and leases of equipment. The contractor shall not participate either directly or indirectly in the discrimination prohibited by Section 21.5 of the regulations, including employment practices when the contract covers a program set forth in APPENDIX "B" of the regulations.

C. **SOLICITATIONS FOR SUB-CONTRACTS, INCLUDING PROCUREMENT OF MATERIALS AND EQUIPMENT:** In all solicitation either by competitive bidding or negotiation made by the contractor for work to be performed under a sub-contract, including procurement of materials or leases of equipment, each potential sub-contractor or supplier shall be notified by the contractor of the contractor's obligations under this contract and the regulations relative to nondiscrimination on the grounds or race, color or national origin.

D. **INFORMATION AND REPORTS:** The contractor shall provide all information and reports required by the regulations, or directives issued pursuant thereto, and shall permit access to its books, records, accounts, other sources of information, and its facilities as may be determined by the State Department of Transportation or the Federal Highway Administration to be pertinent to ascertain compliance with such regulations or directives. Where any information required of a contractor is in the exclusive possession of another who fails or refuses to furnish this information, the contractor shall so certify to the State Department of Transportation, or the Federal Highway Administrative as appropriate, and shall set forth what efforts it has made to obtain the information.

E. **SANCTIONS FOR NONCOMPLIANCE:** In the event of the contractor's noncompliance with the nondiscrimination provisions of this contract, the State Department of Transportation shall impose such contract sanctions as it or the Federal Highway Administration may determine to be appropriate, including, but not limited to:

1. Withholding of payments to the contractor or under the contract until the contractor complies, and/or

2. Cancellations, termination or suspension of the contract, in whole or in part.

F. **INCORPORATION OF PROVISIONS:** The contractor shall include the provisions of Paragraphs "A" through "F" in every sub-contract, including procurement of materials and leases of equipment, unless exempt by the regulations, or directives issued pursuant thereto. The contractor shall take such action with respect to any sub-contract or procurement as the State Department of Transportation or Federal Highway Administration may direct as a means of enforcing such provisions including sanctions for non-compliance: Provided, however, that, in the event a contractor becomes involved in, or is threatened with, litigation with a sub-contractor or supplier as a result of such direction, the contractor may request the State Department of Transportation to enter into such a result of such direction, the contractor may request the United States to enter into such litigation to protect the interest of the United States.

ADDENDUM 1

GDOT Title VI Assurances

The Georgia Department of Transportation (hereinafter referred to as the "Recipient"), HEREBY AGREES THAT as a condition to receiving any federal financial assistance from the U.S. Department of Transportation, it will comply with Title VI of the Civil Rights Act of 1964, 78 Stat. 252, 42 USC 2000d—42 USC 2000d—4 (hereinafter referred to as the Act), and all requirements imposed by or pursuant to Title 49, Code of Federal Regulations, Department of Transportation, Subtitle A, Office of the Secretary Part 21, Nondiscrimination in Federally Assisted Programs of the Department of Transportation—Effectuation of Title VI of the Civil Rights Act of 1964 (hereinafter referred to as the Regulations), and other pertinent directives, to the end that in accordance with the Act, Regulations, and other pertinent directives, no person in the United States shall, on the grounds of race, color, sex, or national origin be excluded from participation in, be denied the benefits of, or be otherwise subjected to discrimination under any program or activity for which the Recipient receives federal financial assistance from the Department of Transportation, including the Federal Highway Administration, and HEREBY GIVES ASSURANCE THAT it will promptly take any measures necessary to effectuate this agreement. This Assurance is required by Subsection 21.7(a)(1) of the Regulations.

More specifically and without limiting the above general assurance, the Recipient hereby gives the following specific assurances to its Federal Aid Highway Program.

1. That the Recipient agrees that each "program" and each "facility" as defined in Subsections 21.23(e) and 21.23(b) of the Regulations, will be (with regard to a "program") conducted, or will be (with regard to a "facility") operated in compliance with all requirements imposed by, or pursuant to, the Regulations.

2. That the Recipient shall insert the following notification in all solicitations for bids for work or material subject to the Regulations made in connection with the Federal Aid Highway Program, and in adapted form in all proposals for negotiated agreements:

   "The Georgia Department of Transportation in accordance with Title VI of the Civil Rights Act of 1964 and 78 Stat. 252, 42 USC 2000d—42 and Title 49, Code of Federal Regulations, Department of Transportation, Subtitle A, Office of the Secretary, part 21, Nondiscrimination in federally assisted programs of the Department of Transportation issued pursuant to such Act, hereby notifies all bidders that it will affirmatively ensure that any contract entered into pursuant to this advertisement, minority business enterprises will be afforded full opportunity to submit bids in response to this invitation and will not be discriminated against on the grounds of race, color, sex, or national origin in consideration for an award."

3. That the Recipient shall insert the clauses of Appendix A of this Assurance in every contract subject to the Act and the Regulations.

4. That the Recipient shall insert the clauses of Appendix B of this Assurance, as a covenant running with the land, in any deed from the United States effecting a transfer of real property, structures, or improvements thereon, or interest therein.

5. That where the Recipient receives federal financial assistance to construct a facility, or part of a facility, the Assurance shall extend to the entire facility and facilities operated in connection therewith.

6. That where the Recipient received federal financial assistance in the form, or for the acquisition of real property, or an interest in real property, the Assurance shall extend rights to space on, over, or under such property.

7. That the Recipient shall include the appropriate clauses set forth in Appendix C of this Assurance, as a covenant running with the land, in any future deeds, leases, permits, licenses, and similar agreements entered into by the Recipient with other parties: (a) for the subsequent transfer of real property acquired or improved under the Federal Aid Highway Program; and (b) for the construction or use of, or access to space on, over, or under, real property acquired or improved under the Federal Aid Highway Program.

8. That this Assurance obligates the Recipient for the period during which federal financial assistance is extended to the program, or is in the form of personal property, or real property or interest therein or structures or improvements thereon, in which case the Assurance obligates the Recipient or any transferee for the longer of the following periods: (a) the period during which the property is used for a purpose for which the federal financial assistance is extended, or for another purpose involving the provision of similar services or benefits; or (b) the period during which the Recipient retains ownership or possession of the property.

9. The Recipient shall provide for such methods of administration for the program, as are found by the State Secretary of Transportation or the official to whom s/he delegates specific authority, to give reasonable guarantee that it, other recipients, sub-recipients, contractors, subcontractors, transferees, successors in interest, and other participants of federal financial assistance under such program will comply with all requirements imposed or pursuant to the Act, the Regulations, and this Assurance.

10. The Recipient agrees that the United States has a right to seek judicial endorsement with regard to any matter arising under the Act, the Regulations, and this Assurance.

THIS ASSURANCE is given in consideration of and for the purpose of obtaining any and all federal grants, loans, contracts, property, discounts or other federal financial assistance extended after the date hereof to the Recipient by the Department of Transportation under the Federal Aid Highway Program and is binding on it, other recipients, sub-recipients, contractors, subcontractors, transferees, successors in interest and other participants in the Federal Aid Highway Program. The person or persons whose signatures appear below are authorized to sign this Assurance on behalf of the Recipient.

Gena L. Evans, Ph.D.
Commissioner

12/1/09
Date

Attachments: Appendices A, B and C.

APPENDIX A (of ADDENDUM 1)

The text below, in its entirety, is in all contracts entered into by GDOT. All of the text except the final section, entitled "Incorporation of Provisions," should be included in any contract entered into by any GDOT contractor.

During the performance of this contract, the contractor, for itself, its assignees, and successors in interest (hereinafter referred to as the "Contractor"), agree as follows:

1. **Compliance With Regulations**
   The Contractor shall comply with the Regulations relative to nondiscrimination in federally assisted programs of the Department of Transportation (hereinafter referred to as DOT), Title 49, Code of Federal Regulations, part 21, as they may be amended from time to time, (hereinafter referred to as the Regulations), which are herein incorporated by reference and made a part of this contract.

2. **Nondiscrimination**
   The Contractor, with regard to the work performed by it during the contract, shall not discriminate on the grounds of race, color, sex, or national origin in the selection and retention of subcontractors, including procurement of materials and leases of equipment. The Contractor shall not participate either directly or indirectly in discrimination prohibited by Section 21.5 of the Regulations, including employment practices when the contract covers a program set forth in Appendix B of the Regulations.

3. **Solicitations for Subcontracts, Including Procurement of Materials and Equipment**
   In all solicitations either by competitive bidding or negotiations made by the Contractor for work to be performed under a subcontract, including procurement of materials or leases of equipment, each potential subcontractor or supplier shall be notified by the Contractor of the Contractor's obligations under this contract and the Regulations relative to nondiscrimination on the ground of race, color, sex, or national origin.

4. **Information and Reports**
   The Contractor shall provide all information and reports required by the Regulations or directives issued pursuant thereto, and shall permit access to its books, records, accounts, other sources of information, and its facilities as may be determined by the Georgia Department of Transportation or the Federal Highway Administration to be pertinent to ascertain compliance with such Regulations, orders, and instructions. Where any information required of a contractor is in the exclusive possession of another who fails or refuses to furnish this information, the Contractor shall so certify to the Georgia Department of Transportation, or the Federal Highway Administration as appropriate, and shall set forth what efforts it has made to obtain the information.

5. **Sanctions for Noncompliance**
   In the event of the Contractor's noncompliance with the nondiscrimination provisions of this contract, the Georgia Department of Transportation shall impose such contract sanctions as it or the Federal Highway Administration may determine to be appropriate, including, but not limited to:
   - Withholding of payments to the Contractor under the contract until the Contractor complies; and/or
   - Cancellation, termination, or suspension of the contract, in whole or in part.

6. **Incorporation of Provisions**
   The Contractor shall include the provisions of paragraphs (1) through (5) in every subcontract,

including procurement of materials and leases of equipment, unless exempt by the Regulations, or directives issued pursuant thereto. The Contractor shall take such action with respect to any subcontractor or procurement as the Georgia Department of Transportation or the Federal Highway Administration may direct as a means of enforcing such provisions including sanctions for noncompliance.

Provided, however, that in the event a Contractor becomes involved in, or is threatened with, litigation with a subcontractor or supplier as a result of such direction, the Contractor may request the Georgia Department of Transportation enter into such litigation to protect the interests of the state and, in addition, the Contractor may request the United States to enter into such litigation to protect the interests of the United States.

APPENDIX B (of ADDENDUM 1)

The following clauses shall be included in any and all deeds affecting or recording the transfer of real property, structures, or improvements thereon, or interest therein from the United States.

Granting Clause
NOW, THEREFORE, the Georgia Department of Transportation (GDOT)—as authorized by law, and upon the condition that the state of Georgia will accept title to the lands and maintain the project constructed thereon, in accordance with and in compliance with Title 23, United States Code, the Regulations for the Administration of Federal Aid for Highways; the policies and procedures prescribed by the Federal Highway Administration of the Department of Transportation; and all requirements imposed by or pursuant to Title 49, Code of Federal Regulations, Department of Transportation, Subtitle A, Office of the Secretary, part 21, Nondiscrimination in Federally Assisted Programs of the Department of Transportation (hereinafter referred to as the Regulations) pertaining to and effectuating the provisions of Title VI of the Civil Rights Act of 1964 (78 Stat. 252; 42 USC 2000d to 2000d-4)—does hereby remise, release, quitclaim, and convey unto the state of Georgia all the right, title, and interest of the GDOT in and to said land described in Exhibit A attached hereto and made a part thereof.

Habendum Clause
TO HAVE AND TO HOLD said lands and interests therein unto the state of Georgia , and its successors forever, subject, however, to the covenants, conditions, restrictions and reservations herein contained as follows, which will remain in effect for the period during which the real property or structures are used for a purpose for which the federal financial assistance is extended or for another purpose involving the provision of similar services or benefits and shall be binding on the state of Georgia , its successors, and assigns.

The state of Georgia , in consideration of the conveyance of said lands and interests in lands, does hereby covenant and agree, as a covenant running with the land for itself, its successors and assigns, that (1) no person shall, on the grounds of race, color, sex, disability, national origin, age, or religion, be excluded from participation in, be denied the benefits of, or be otherwise subjected to discrimination with regard to any facility located wholly or in part on, over, or under such lands hereby conveyed*, (2) that the state of Georgia shall use the lands, and interests in lands so conveyed, in compliance with all requirements imposed by or pursuant to Title 49, Code of Federal Regulations, Department of Transportation, Subtitle A, Office of the Secretary, part 21, Nondiscrimination of Federally Assisted Programs of the Department of Transportation—Effectuation of Title VI of the Civil Rights Act of 1964, and as said Regulations may be amended, (3) that in the event of breach of any of the above mentioned nondiscrimination conditions, the agency shall have a right to reenter said lands and facilities on said land, and the above described land and facilities shall thereon revert to and vest in, and become the absolute property of, GDOT and its assigns as such interest existed prior to this instruction.[1]

[1] Reverter Clause and related language to be used only when it is determined that such a clause is necessary in order to effectuate the purpose of Title VI of Civil Rights Act of 1964.

APPENDIX C (of ADDENDUM 1)

The following clauses shall be included in all deeds, licenses, leases, permits, or similar instruments entered into by GDOT pursuant to the provisions of Assurance 7.

The LESSEE, for himself or herself, his or her heirs, personal representatives, successors in interest, and assigns, as a part of the consideration hereof, does hereby covenant and agree as a covenant running with the land, that in the event facilities are constructed, maintained, or otherwise operated on the said property described in this lease, for a purpose for which a GDOT program or activity is extended, or for another purpose involving the provision of similar services or benefits, the LESSEE shall maintain and operate such facilities and services in compliance with all other requirements imposed pursuant to Title 49, Code of Federal Regulations, Department of Transportation, Subtitle A, Office of the Secretary, part 21, Nondiscrimination in Federally Assisted Programs of the Department of Transportation—Effectuation of Title VI of the Civil Rights Act of 1964, as said Regulations may be amended.

That in the event of breach of any of the above nondiscrimination covenants, the STATE shall have the right to terminate the lease, and to reenter and repossess said land and the facilities thereon, and hold the same as if said lease had never been made or issued.

The following shall be included in all deeds, licenses, leases, permits, or similar agreements entered into by GDOT pursuant to the provisions of Assurance 7.

The LESSEE, for himself or herself, his or her personal representatives, successors in interest, and assigns, as a part of the consideration hereof, does hereby covenant, and agree as a covenant running with the land, that (1) no person, on the grounds of race, color, sex, or national origin, shall be excluded from participation in, be denied the benefits of, or be otherwise subjected to discrimination in the use of said facilities, (2) that in the construction of any improvements on, over, or under such land and furnishing of services thereon, no person on the grounds of race, color, sex, and national origin shall be excluded from participation in, denied the benefits of, or otherwise be subjected to discrimination, (3) that the LESSEE shall use the premises in compliance with all requirements imposed by or pursuant to Title 49, Code of Federal Regulations, Department of Transportation, Subtitle A, Office of the Secretary, part 21, Nondiscrimination in Federally Assisted Programs of the Department of Transportation— Effectuation of Title VI of the Civil Rights Act of 1964, and as said Regulations may be amended.

That in the event of breach of any of the above nondiscrimination covenants, the STATE shall have the right to terminate the lease, and to reenter and repossess said land and the facilities thereon, and hold the same as if said lease had never been made or issued.

Gwinnett County Board of Commissioners Agenda Request

GCID #	Group With GCID #:
20130158	20100166

☐ Grants ☐ Contracts ☐ Rezoning ☐ Public Hearing

Department:	Water Resources			Date Submitted:	01/28/2013
Working Session:	02/19/2013	Business Session:	02/19/2013	Public Hearing:	
Submitted By:	Purchasing - Pat Elliott - SC			Multiple Depts?	No
Budget Type:	Operating			Special Routing:	
Agenda Type	Approval	Rezoning Type			

Item of Business: Locked by Purchasing: No

to renew BL004-10, emergency repair services for water and sewer mains on an annual contract (March 03, 2013 through March 02, 2014), to low bidder, John D. Stephens, Inc., base amount $400,000.00. This contract is funded by the Water & Sewer Operating Fund.

Attachments	Summary sheet, justification letter
Authorization: Chairman's Signature?	No
Staff Recommendation	Approval
Department Head	arseibenhener (1/31/2013)
Attorney	fsfields (2/11/2013)
Attorney's Comments	

Agenda Purpose Only ☒ As To Form ☐ Hold for Pickup? ☐

Financial Services Use Only

Financial Action Requested	

Budgeted	Fund Name	Current Balance	Requested Allocation	Director's Initials
Yes	Water & Sewer Op	$9,551,174	$400,000**	ajbovos (2/4/2013)

Finance Comments: *The current balance Industrial R&M is checked as items are purchased or services provided. **For FY2013 $280,000 is allocated and $120,000 is subject to budget approval for FY2014. The requested allocation is a county-wide estimate based on the recommended base bid.

County Clerk Use Only

PH was Held? ☐

Working Session:
Action: New Item
Tabled:
Motion:
2nd by:
Vote:

SUMMARY – BL004-10
Emergency Repair Services for Water and Sewer Mains on an Annual Contract

PURPOSE:	Provide "on demand" emergency repair services on a 24 hour 7 days per week basis for water and sewer mains.
LOCATION:	Department of Water Resources County-wide
AMOUNT TO BE SPENT:	$400,000.00
PREVIOUS CONTRACT AWARD AMOUNT:	$200,000.00
AMOUNT SPENT PREVIOUS CONTRACT:	$281,187.24
INCREASE/DECREASE (CURRENT CONTRACT VS. PREVIOUS CONTRACT):	+ 5% increase
NUMBER OF BIDS/PROPOSALS MAILED:	N/A
NUMBER OF RESPONSES:	N/A
PRE-BID/PROPOSAL CONFERENCE HELD (YES/NO) IF YES, NUMBER OF FIRMS REPRESENTED:	N/A
REASONS FOR LIMITED RESPONSE (IF RELEVANT):	N/A
RENEWAL OPTION NUMBER	This is renewal option three (3) of three (3)
MARKET PRICES COMPARISON (FOR RENEWALS):	There are a limited number of contractors capable or willing to perform this type of contract. On the original solicitation it was determined that companies were unable to meet some of the minimum requirements of the solicitation, such as, repair of pipes larger than 72" and an on call staff for immediate response on a 24/7 basis. The current vendor has held pricing firm for two one-year contractual terms. The user department is satisfied with the performance of the vendor and has agreed to renew with a 5% increase. The increase has been requested to cover the vendors increase in insurance cost and equipment replacement costs.
PROPOSED CONTRACT TERM:	March 03, 2013 through March 02, 2014

COMMENTS: This is a demand usage contract; actual usage may vary depending on the need. Amount to be spent is based upon historic expenditures.

Department of Water Resources

684 Winder Highway • Lawrenceville, GA 30045-5012
678.376.6700
www.gwinnettcounty.com

gwinnettcounty

M E M O R A N D U M

TO: Susan Clarke, CPPB, Purchasing Associated III, Purchasing Division

THRU: Richard Platto, Financial Manager, Department of Water Resources

FROM: Richard Schoeck, Division Director of Engineering & Construction, DWR

SUBJECT: Recommendation for BL004-10; Emergency Repair Services for Water and Sewer Mains on an Annual Contract

DATE: January 17, 2013

The Department of Water Resources recommends renewal of the above referenced procurement to John D. Stephens, Inc. (JDS). JDS was the low bidder for this emergency repair services contract when advertised in 2010. JDS is a local company that has the ability to provide the needed responsiveness for this on-call emergency service contract. This is the last year of three (3) renewal options for this contract.

Amount spent previous contract: $281,187.24
Estimated amount to be spent for current contract: $400,000.00

Estimated request for contract limit for this renewal year on this contract:

1. Total obligations requested: $400,000.00

2. Do total obligations agree with "Action Requested"? YES.

3. Budgeted: YES

4. Contact Name: Richard Platto Contact Phone: 678-376-6879

5. Proposed Funding: This contract is funded through the Water & Sewer Operating Fund, 501.

Fiscal Year (FY)	Fund	Fund Center	Cost Center	Commitment Item	WBS Element	Amount
2013	501	111008	19080002	50404233		$140,000.00
2013	501	111008	19080003	50404239		$140,000.00
2014	501	111008	19080002	50404233		$60,000.00
2014	501	111008	19080003	50404239		$60,000.00

Transfer required: NO

Fiscal Year (FY)	Fund	Fund Center	Cost Center	Commitment Item	WBS Element	Amount

Gwinnett County Board of Commissioners Agenda Request

GCID #	Group With GCID #:
20130047	

☐ Grants ☐ Contracts ☐ Rezoning ☐ Public Hearing

Department:	Commissioners			Date Submitted:	12/21/2012
Working Session:	02/19/2013	Business Session:	02/19/2013	Public Hearing:	
Submitted By:	Diane Kemp			Multiple Depts?	
Budget Type:				Special Routing:	
Agenda Type	Approval	Rezoning Type			

Item of Business: Locked by Purchasing: No

of appointment to the Gwinnett Historical Restoration & Preservation Board. Incumbent Kim Hall. Term Expires December 31, 2016. Chairman's Appointment

Attachments	None

Authorization: Chairman's Signature? No

Staff Recommendation	
Department Head	
Attorney	
Attorney's Comments	

Agenda Purpose Only ☐ As To Form ☐ Hold for Pickup? ☐

Financial Services Use Only

Financial Action Requested	

Budgeted	Fund Name	Current Balance	Requested Allocation	Director's Initials

Finance Comments	

County Clerk Use Only

PH was Held? ☐

Working Session	Discussion
Action	Tabled
Tabled	02/05/2013
Motion	Nash
2nd by	Hunter
Vote	5-0 Hunter Yes; Nash-Yes; Brooks-Yes; Howard-Yes; Beaudreau-; Heard-Yes

Gwinnett County Board of Commissioners Agenda Request

GCID #	Group With GCID #:
20130101	

☐ Grants ☐ Contracts ☐ Rezoning ☐ Public Hearing

Department:	Commissioners			Date Submitted:	01/08/2013
Working Session:	02/19/2013	Business Session:	02/19/2013	Public Hearing:	
Submitted By:	Diane Kemp			Multiple Depts?	
Budget Type:				Special Routing:	
Agenda Type	Approval	Rezoning Type			

Item of Business: Locked by Purchasing: No

of appointment to the Gwinnett Animal Advisory Council. Term Expires December 31, 2014. Chairman's Appointment

Attachments	None

Authorization: Chairman's Signature? No

Staff Recommendation	
Department Head	
Attorney	
Attorney's Comments	

Agenda Purpose Only ☐ As To Form ☐ Hold for Pickup? ☐

Financial Services Use Only

Financial Action Requested	

Budgeted	Fund Name	Current Balance	Requested Allocation	Director's Initials

Finance Comments	

County Clerk Use Only

PH was Held? ☐

Working Session	Discussion
Action	Tabled
Tabled	02/05/2013
Motion	Nash
2nd by	Hunter
Vote	5-0; Nash-Yes; Brooks-Yes; Howard-Yes; Hunter-Yes; Heard-Yes

Gwinnett County Board of Commissioners Agenda Request

GCID #	Group With GCID #:
20130102	

☐ Grants ☐ Contracts ☐ Rezoning ☐ Public Hearing

Department:	Commissioners			Date Submitted:	01/08/2013
Working Session:	02/19/2013	Business Session:	02/19/2013	Public Hearing:	
Submitted By:	Diane Kemp			Multiple Depts?	
Budget Type:				Special Routing:	
Agenda Type	Approval	Rezoning Type			

Item of Business: Locked by Purchasing: No

of appointment to the Gwinnett Animal Advisory Council. Term Expires December 31, 2013. District 1/Brooks

Attachments	None

Authorization: Chairman's Signature? No

Staff Recommendation	
Department Head	
Attorney	
Attorney's Comments	

Agenda Purpose Only ☐ As To Form ☐ Hold for Pickup? ☐

Financial Services Use Only

Financial Action Requested	

Budgeted	Fund Name	Current Balance	Requested Allocation	Director's Initials

Finance Comments	

County Clerk Use Only

PH was Held? ☐

Working Session	Discussion
Action	Tabled
Tabled	02/05/2013
Motion	Brooks
2nd by	Howard
Vote	5-0; Nash-Yes; Brooks-Yes; Howard-Yes; Hunter-Yes; Heard-Yes