BUFFER REDUCTION APPLICATION TO THE GWINNETT COUNTY BOARD OF COMMISSIONERS FOR A BUFFER REDUCTION OF MORE THAN 50 PERCENT

Please complete this application and submit with all necessary attachments as outlined on the **Buffer Reduction Information Form.** (Please type or print).

APPLICANT INFORMATION	PROPERTY OWNER INFORMATION
NAME: AutoZone-Wade Davis	NAME: Green & Granberry LLC
ADDRESS: 123 South Front St Floor3	ADDRESS: 1131 Rockbridge Rd
Memphis, TN 38103	Norcross, GA
ZIP CODE: 38103	ZIP CODE: 30093-3839
PHONE NUMBER: 901.495.8701	PHONE NUMBER: 770.925.3707

CONTACT INFORMATION

NAME: Wade Davis PHONE NUMBER: 901.495.8701

E-MAIL ADDRESS: wade.davis@autozone.com

PROPERTY INFORMATION

STREET ADDRESS OF PROPERTY: 4930 Jimmy Carter Blvd, Norcross, GA

ZONING: C2 PARCEL NUMBER(S): 6169-162

BUFFER REDUCTION INFORMATION

STATE THE BUFFER REQUIREMENT OF THE UNIFIED DEVELOPMENT ORDINANCE FROM WHICH YOU SEEK A REDUCTION:

75' Landscape Buffer

BUFFER REQUESTED: 15' Landscape Buffer allowing for grading and landscape improvements

Please attach a Letter of Intent explaining what use is proposed and include your justification for this reduction.

BRD '16003

RECEIVED BY
MAY 0 5 2016
Planning & Development

AS SURVEYED DESCRIPTION – JIMMY CARTER AUTOZONE

A TRACT OR PARCEL OF LAND LYING IN LAND LOT 169, 6TH DISTRICT, GWINNETT COUNTY, GEORGIA AND AS DESCRIBED IN DEED BOOK 32235, PAGE 241, IN SAID GWINNETT COUNTY CLERK'S OFFICE OF SUPERIOR COURT AND BEING MORE PARTICULARLY DESCRIBED AS FOLLOWS:

BEGINNING AT A ½" REBAR FOUND ON THE WESTERLY RIGHT OF WAY OF JIMMY CARTER BOULEVARD (RIGHT OF WAY VARIES) THENCE ALONG SAID RIGHT OF WAY SOUTH 09 DEGREES 25 MINUTES 12 SECONDS EAST 322.04 FEET TO A 5/8" REBAR WITH CAP SET; THENCE LEAVING SAID RIGHT OF WAY AND ALONG THE COMMON AREA "A" AND LOTS 50-58 OF THE STORY FARMS SUBDIVISION, PLAT BOOK 130, PAGE 295 THE FOLLOWING COURSES AND DISTANCES: SOUTH 80 DEGREES 43 MINUTES 45 SECONDS WEST 87.95 FEET TO A ½" REBAR FOUND, NORTH 34 DEGREES 01 MINUTE 38 SECONDS WEST 280.07 FEET TO A ½" REBAR FOUND; THENCE LEAVING SAID STORY FARMS SUBDIVISION NORTH 62 DEGREES 24 MINUTES 02 SECONDS EAST 215.31 FEET TO THE POINT OF BEGINNING. CONTAINING 1.01 ACRES MORE OR LESS AND 44,123 SQUARE FEET. ALL AS SHOWN ON SURVEY BY HOPKINS SURVEYING GROUP, DRAWING NUMBER 2016-16-3, DATED FEBRUARY 5, 2016.

RECEIVED BY
MAY 0 5 2016
Planning & Development

BRD '16003

BRD '16003

RECEIVED BY
MAY 0 5 2016
Planning & Development

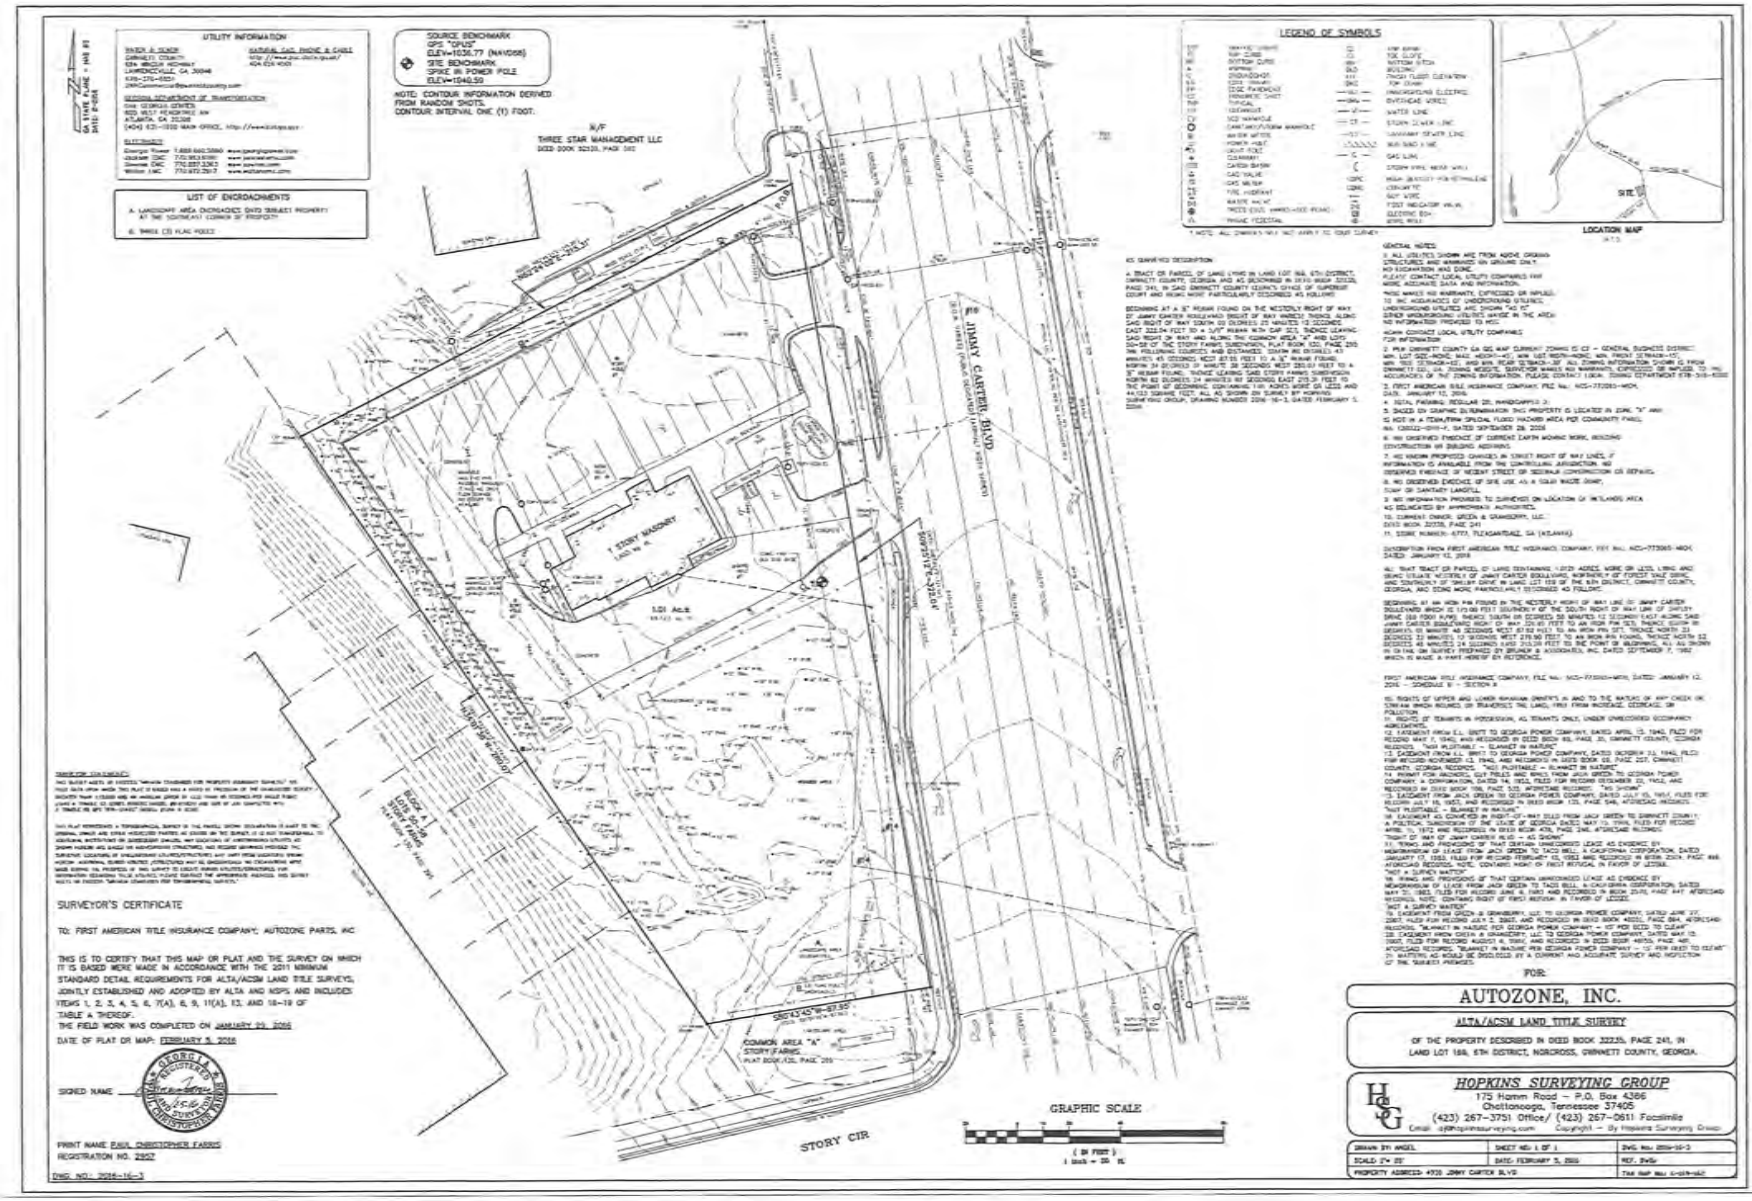

SURVEYOR'S CERTIFICATE

TO: FIRST AMERICAN TITLE INSURANCE COMPANY; AUTOZONE PARTS, INC

THIS IS TO CERTIFY THAT THIS MAP OR PLAT AND THE SURVEY ON WHICH IT IS BASED WERE MADE IN ACCORDANCE WITH THE 2011 MINIMUM STANDARD DETAIL REQUIREMENTS FOR ALTA/ACSM LAND TITLE SURVEYS, JOINTLY ESTABLISHED AND ADOPTED BY ALTA AND NSPS, AND INCLUDES ITEMS 1, 2, 3, 4, 5, 6, 7(A), 8, 9, 11(A), 13, AND 18-19 OF TABLE A THEREOF.
THE FIELD WORK WAS COMPLETED ON JANUARY 29, 2016

DATE OF PLAT OR MAP: FEBRUARY 5, 2016

SIGNED NAME

PRINT NAME PAUL CHRISTOPHER FARRIS
REGISTRATION NO. 2957

DWG. NO.: 2016-16-3

GENERAL NOTES

FOR:

AUTOZONE, INC.

ALTA/ACSM LAND TITLE SURVEY

OF THE PROPERTY DESCRIBED IN DEED BOOK 32235, PAGE 241, IN LAND LOT 188, 6TH DISTRICT, NORCROSS, GWINNETT COUNTY, GEORGIA.

HOPKINS SURVEYING GROUP
175 Hamm Road – P.O. Box 4366
Chattanooga, Tennessee 37405
(423) 267-3751 Office/ (423) 267-0611 Facsimile
Email: jj@hopkinssurveying.com
Copyright – By Hopkins Surveying Group

DRAWN BY: ANGEL	SHEET NO: 1 OF 1	DWG. No: 2016-16-3
SCALE: 1"= 20'	DATE: FEBRUARY 5, 2016	REF. DWG:
PROPERTY ADDRESS: 4920 JIMMY CARTER BLVD		TAX MAP NO: 6-059-002

BULK AREA REQUIREMENTS

LOCATION: 4930 JIMMY CARTER BLVD NORCROSS, GWINNETT COUNTY, GEORGIA		
ZONE: C2 GENERAL BUSINESS DISTRICT		
USE: RETAIL		
ITEM	REQUIREMENTS	PROVIDED
MINIMUM LOT AREA	NONE	NONE
MINIMUM LOT FRONTAGE	NONE	NONE
MINIMUM FRONT SETBACK	15 FT	15 FT
MINIMUM SIDE SETBACK	10 FT	10 FT
MINIMUM REAR SETBACK	30 FT (20 FT REQ.)	20 FT
MAXIMUM BUILDING HEIGHT	45FT	22 FT
REFERENCE IS MADE TO THE GWINNETT COUNTY CODE OF ORDINANCES		

PARKING INFORMATION

ITEM	REQUIREMENTS	PROVIDED
BUILDING SIZE	17% LOT AREA (44,123 SQ. FT.)	6,816 SF
PARKING REQUIRED	1 PER/500 SQ. FT. MIN 1 PER/200 SQ. FT. MAX	31 SPACES
MIN. PARKING DIM.	9' x 18'	9' x 18'
MIN. DRIVEWAY WIDTH	10-12' (one way) 22-24' (two way)	24'
HANDICAP SPACES	2 SPACES	2 SPACES
LOADING SPACE	NONE REQUIRED	1 SPACE
REFERENCE IS MADE TO THE GWINNETT COUNTY CODE OF ORDINANCES		

PAVEMENT LEGEND

- ASPHALT PAVING - SEE DETAIL 5/C1.A. ALTERNATE BID CONCRETE PAVING - SEE DETAIL 4/C1.A
- CONCRETE PAVING - SEE DETAIL 4/C1.A

SIGN LEGEND

LEGEND	QTY
Handicap parking sign	1
STOP	1

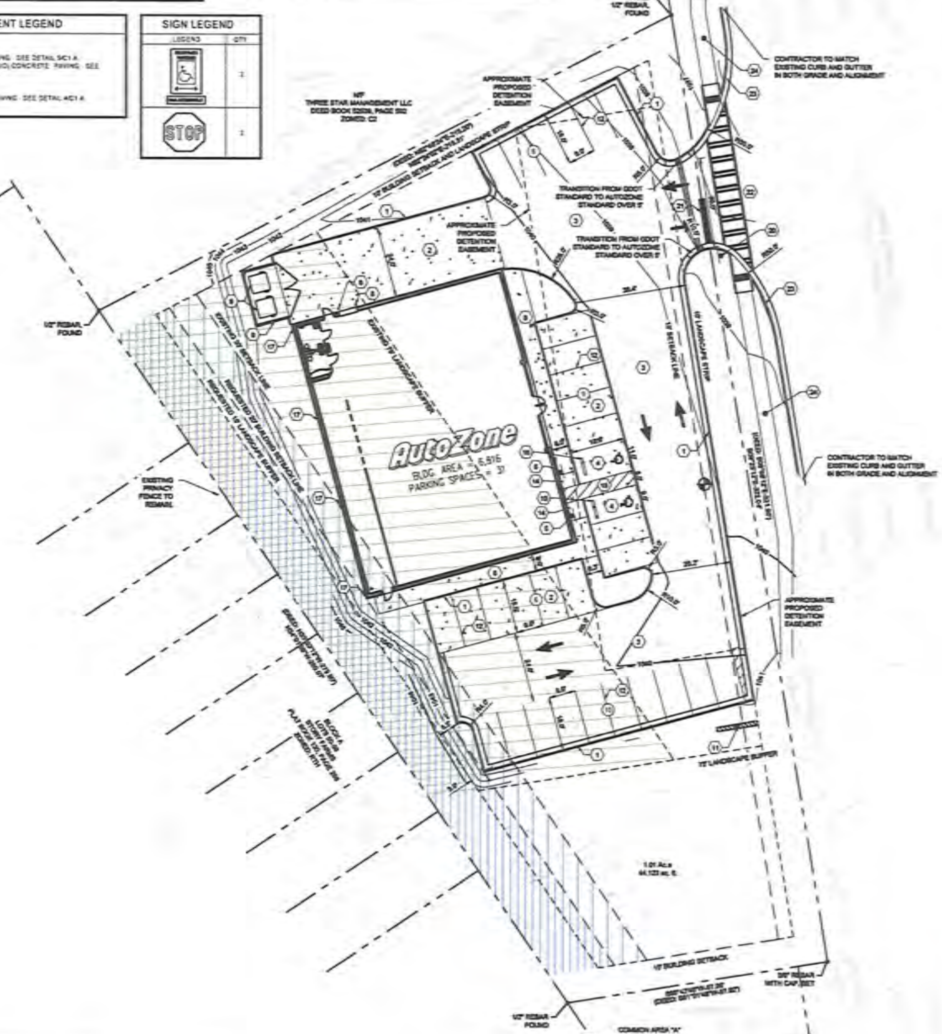

CAUTION

THE UTILITIES SHOWN ARE SHOWN FOR THE CONTRACTORS CONVENIENCE ONLY. THERE MAY BE OTHER UTILITIES NOT SHOWN ON THESE PLANS. THE ENGINEER ASSUMES NO RESPONSIBILITY FOR THE LOCATIONS OF UNDERGROUND UTILITIES, AND IT SHALL BE THE CONTRACTORS RESPONSIBILITY TO VERIFY THE LOCATIONS OF ALL UTILITIES SHOWN AS WELL AS THOSE NOT SHOWN WITHIN THE CONSTRUCTION LIMITS. ALL DAMAGE MADE TO EXISTING UTILITIES BY THE CONTRACTOR SHALL BE THE RESPONSIBILITY OF THE CONTRACTOR.

GENERAL NOTES:

1. PROPERTY LINE AND RIGHT OF WAY MONUMENTS SHALL NOT BE DISTURBED BY CONSTRUCTION. IF DISTURBED, THEY SHALL BE RESET TO THEIR ORIGINAL LOCATIONS AT THE CONTRACTOR'S EXPENSE BY A REGISTERED LAND SURVEYOR.

2. PROOF ROLL BUILDING AND ALL PARKING AREAS. NOTIFY AUTOZONE INC. OF ANY UNACCEPTABLE AREAS.

3. BUILDING DIMENSIONS SHOWN ON THE CIVIL ENGINEERING PLANS ARE FOR REFERENCE PURPOSES ONLY. CONTRACTOR SHALL USE THE ARCHITECTURAL AND STRUCTURAL PLANS FOR EXACT BUILDING DIMENSIONS.

4. ALL SITE DIMENSIONS ARE REFERENCED TO THE FACE OF CURBS UNLESS OTHERWISE NOTED.

5. ALL SIDEWALKS, CURB AND GUTTER, STREET PAVING, CURB CUTS, DRIVEWAY APPROACHES, HANDICAP RAMPS, ETC. CONSTRUCTED OUTSIDE THE PROPERTY LINE IN THE RIGHT-OF-WAY SHALL CONFORM TO ALL MUNICIPAL AND/OR STATE SPECIFICATIONS AND REQUIREMENTS.

6. ALL DISTURBANCE INCURRED TO ANY ADJOINING PROPERTY DUE TO CONSTRUCTION OR DEMOLITION SHALL BE RESTORED TO THE PREVIOUS CONDITION OR BETTER AND TO THE SATISFACTION OF THE CITY OR STATE AUTHORITY.

7. THE CONTRACTOR SHALL PROVIDE AS BUILT RECORDS OF ALL CONSTRUCTION (INCLUDING UNDERGROUND UTILITIES) TO AUTOZONE INC. AT THE END OF CONSTRUCTION.

8. INFORMATION ON EXISTING UTILITIES HAS BEEN COMPILED FROM AVAILABLE INFORMATION INCLUDING UTILITY COMPANY AND MUNICIPAL RECORD MAPS AND FIELD SURVEY AND IS NOT GUARANTEED CORRECT AND COMPLETE. UTILITIES ARE SHOWN TO ALERT THE CONTRACTOR TO THEIR PRESENCE AND THE CONTRACTOR IS SOLELY RESPONSIBLE FOR DETERMINING ACTUAL LOCATIONS AND ELEVATIONS OF ALL UTILITIES INCLUDING SERVICES. PRIOR TO DEMOLITION OR CONSTRUCTION, THE CONTRACTOR SHALL CONTACT "GEORGIA 811" 72 HOURS BEFORE COMMENCEMENT OF WORK AT 811 AND VERIFY ALL UTILITY LOCATIONS.

9. THE CONTRACTOR SHALL ABIDE BY ALL OSHA, FEDERAL, STATE AND LOCAL REGULATIONS WHEN OPERATING CRANES, BOOMS, HOISTS, ETC. IN CLOSE PROXIMITY TO OVERHEAD ELECTRIC LINES. IF CONTRACTOR MUST OPERATE EQUIPMENT CLOSE TO ELECTRICAL LINES, CONTACT POWER COMPANY TO MAKE ARRANGEMENTS FOR PROPER SAFEGUARDS.

10. THE CONTRACTOR SHALL OBTAIN CITY OF COLUMBUS AND GDOT PERMITS FOR WORK WITHIN THE ROAD RIGHT OF WAYS, INCLUDING LOCAL CURB CUT PERMIT, SEWER AND WATER CONNECTION PERMIT AND EROSION CONTROL BOND IF REQUIRED BEFORE THE START OF ANY ACTIVITY. THE CONTRACTOR SHALL POST ALL BONDS, PAY ALL FEES, PROVIDE PROOF OF INSURANCE, AND PROVIDE TRAFFIC PROTECTION NECESSARY FOR THE WORK.

11. THE CONTRACTOR SHALL PROVIDE AND MAINTAIN TRAFFIC DEVICES FOR PROTECTION OF VEHICLES AND PEDESTRIANS CONSISTING OF DRUMS, BARRIERS, SIGNS, LIGHTS, FENCES AND UNIFORMED TRAFFIC OFFICERS AS REQUIRED, ORDERED BY AUTOZONE OR REQUIRED BY THE LOCAL GOVERNING AUTHORITY.

12. ALL MATERIAL SCHEDULES SHOWN ON THE PLANS ARE FOR GENERAL INFORMATION ONLY. THE CONTRACTOR SHALL PREPARE HIS OWN MATERIAL SCHEDULES BASED UPON HIS PLAN REVIEW. ALL SCHEDULES SHALL BE VERIFIED IN THE FIELD BY THE CONTRACTOR PRIOR TO ORDERING MATERIALS OR PERFORMING WORK.

13. TOPOGRAPHIC SURVEY BY HOPKINS SURVEYING GROUP, MONTH DAY YEAR. BENCHMARK IS NOTED ON SURVEY. FLOOD PLAIN IS NOT PRESENT ON THIS SITE AS SHOWN ON THE FEMA FIRM MAP NUMBER 13135C0111F SEPTEMBER 29, 2006.

GWINNETT COUNTY NOTES:

BRD '16003

RECEIVED BY
MAY 0 5 2016
Planning & Development

LOCATION MAP
NOT TO SCALE

KEYNOTES

Building & Paving

1. Concrete curb - see details 1 & 2/ C1.A
2. Concrete paving - see detail 4/ C1.A. Expansion and Control joints - see details 21 & 22/ C1.A. Maximum spacing for Control joints is 15'-0" o.c. each way.
3. Asphalt paving - see detail 5/C1.A. G.C. to provide alternate bid for concrete paving
4. Handicap parking area - see details 6 & 7/C1.A
5. Handicap parking sign - see detail 12/C1.A
6. Pipe guard - see details 15, 16 & 18/C1.A
7. Concrete light pole base - see detail 13/C1.A. Locate 2'-0" from back of curb or sidewalk to center of base. Aim light fixture in direction as indicated.
8. Concrete sidewalk - see detail 19 & 20/C1.A for sidewalks around building.
9. Dumpster layout - 6' high brick enclosure w/ gates - see details 8, 9, 10 & 11/C1.A
10. 6'-0" long concrete wheel stop, pinned to pavement - see detail 17/C1.A. Locate 2'-6" from face of curb or sidewalk
11. Monument sign - 3'-7" x 13'-11" x 10' hgt. See signage drawings (Under separate permit)
12. 4" wide parking stripe painted white (typ.)
13. 4" wide diagonal stripes painted white @ 2 ft. o.c. (NOT USED)
14. Concrete handicap ramp - maximum slope 1:12 (8.33%) (per A.D.A. requirements). Maximum cross slope 1:50 (2.00%) - see detail 14/C1.A
15. New landscape area - provide sod and 3" topsoil
16. Slope grade from back of curb down to match the existing grade @ property line.
17. Connect building down spouts to storm system header pipe (typ.) - see detail 3/C1.A
18. 5' x 5' concrete pad
19. Slope end of curb 4:1
20. Stop Sign - see detail 26/C1.A
21. Pavement markings - see detail 24 & 25/C1.A
22. New curb cut & approach per local codes & specs
23. New concrete curb & gutter/driveway to meet all local & state D.O.T. requirements
24. New sidewalk to meet all local & state D.O.T. requirements - (NOT USED)
25. Remove existing curb, gutter, pavement, sidewalk and back fill per local & state D.O.T. requirements (NOT USED)
26. Concrete loading dock - (NOT USED)
27. Stairs / Railing - (NOT USED)

GEORGIA 811 Utilities Protection Center, Inc.
Know what's below. Call before you dig.

NORTH
SCALE IN FEET 10 0 10 20 40
1" = 20'

Consultant: **LECRAW ENGINEERING**
4320 SUWANEE DAM ROAD, SUITE 1400 SUWANEE, GA 30024
PHONE - 678.546.8100 FAX - 770.441.0298
WWW.LECRAWENGINEERING.COM PEF005186

Owner / Developer: **AutoZone Inc.**
123 South Front Street, 3rd Floor
Memphis, Tennessee 38103
Tel (901) 495-8709 Fax (901) 495-8969
For Bidding & Contractor Information Contact
F.W. Dodge Plan Room Tel (615) 884-1017

GEORGIA REGISTERED PROFESSIONAL ENGINEER JEFFREY S. WILKERSON

Prepared for: **AutoZone Store Development**
Store No.: 6777
4930 JIMMY CARTER BLVD
NORCROSS, GWINNETT COUNTY, GEORGIA

SITE PLAN

SCALE: 1" = 20'

REVISIONS
1.
2.
3.
4.
5.
6.
7.
8.
9.

ARCHITECT: GC
DRAFTSMAN: MT
CHECKED BY: ML
DATE: APRIL 08, 2016
PROTOTYPE SUB: 7N2 (L)
SHEET NUMBER: 1 of 1

LECRAW
ENGINEERING

Existing restaurant at subject site

Existing curb and drive approximately 11' from wooden privacy fence at property line

RECEIVED BY
MAY 0 5 2016
Planning & Development

BRD '16003

3475 CORPORATE WAY - SUITE A - DULUTH, GA 30096 - 678.546.8100

WWW.LECRAWENGINEERING.COM

LECRAW
ENGINEERING

View of existing privacy fence at top of slope adjacent to rear property line

View of existing landscaping encroaching on property from residential entrance feature.

RECEIVED BY

MAY 0 5 2016

Planning & Development

BRD '16 0 0 3

ANDERSEN | TATE | CARR

ANDERSEN, TATE & CARR, P.C.
ONE SUGARLOAF CENTRE
1960 SATELLITE BOULEVARD, SUITE 4000
DULUTH, GEORGIA 30097
(770) 822-0900
FACSIMILE (770) 822-9680
www.atclawfirm.com

Marian C. Adeimy
Direct Phone: (678) 518-6855
Direct Fax: (770) 236-9702
Email: madeimy@atclawfirm.com

May 5, 2016

VIA HAND-DELIVERY
Gwinnett County Department of
Planning and Development
Attn: Kathy Holland, Development Director
446 West Crogan Street
Lawrenceville, GA 30046-2440

RE: Letter of Intent for AutoZone - 4930 Jimmy Carter Boulevard and Application for Buffer Reduction (Planning Commission) (the "Application")

Dear Ms. Holland:

This Letter of Intent is written in support of the Applicant AutoZone's application and request for a buffer reduction, for the property located at 4930 Jimmy Carter Boulevard, Parcel ID No. R6169 162 (the "Property").

I. Background and Application /Reduction Request

The subject property is currently zoned C-2 (General Business District). The proposed site currently consists of a single parcel, containing a restaurant with its associated driveways and parking area. The Property has been consistently used for similar commercial uses since 1984 with little to no impact on adjacent properties. Properties to the north and east are also zoned C-2 and contain various commercial uses. The properties to the west are zoned RTH (Residence Townhouse District) and to the south are zoned RM-8 (Multi-Family Residence District) and are currently a townhouse development and apartment homes, respectively.

In order to allow for economic use and redevelopment of the property subject to current Gwinnett County parking requirements, the developer is requesting a buffer reduction to allow for the reduction of the 75' landscape buffer requirement along the western (rear) property line to be reduced to 15' (more than 50%), with appropriate conditions and provisions in order to allow for grading and landscape improvements within the buffer as shown on the included Landscape Plans. Without the approval of the requested Application for buffer reduction, the existing lot shape, size and dimensions do not allow space for the standard retail-sized building and required number of parking spaces and drive aisles widths, both for safety and code purposes.

RECEIVED BY
MAY 0 5 2016
Planning & Development

BRD '16003

Moreover, if requested for permitting today, the previous restaurant was a nonconforming use which currently requires more parking and accessibility than the proposed retail use, making similar Application requests necessary for this and any future commercial use, for which the property is already zoned.

The developer proposes a quality redevelopment for a standalone AutoZone retail store with its required drives and required parking. Like prior uses, lights would be directed away from the rear property lines and the retail use would result in earlier hours and far less traffic than the previous restaurant. The height of the proposed retail store would be approximately 21' and the proposed outdoor lighting would be LED DSX Series 60C 209 fixtures per the detail shown on the included Landscape Plan. Accordingly, there will be no visibility from the adjacent townhome property, which is already screened by extensive landscaping and topography features.

Additionally, the existing development at this location has the curbing for its parking lot and drives located approximately 11' from the western (rear) property line, so the proposed development will actually increase the landscaped buffer from the adjacent townhome community, improving on the existing landscaping and screening (see attached pictures). The proposed redevelopment will also help improve the property in meeting all current stormwater and utility requirements

If the buffer reduction is granted, the Applicant plans to leave the existing wooden privacy fence and the majority of the existing tree buffer undisturbed. The Applicant also plans to install supplemental landscaping and plantings for added screening purposes (as shown in the included planting plan). Additional landscaping would be planted at the top of the approximately 10' high slope from the abutting townhome property, creating an improved wall of landscaping with no visibility from that adjacent property. Finally, it is the developer's intent to preserve the existing landscape feature that currently encroaches into the subject property as part of the adjacent residential entrance.

Accordingly, the buffer reduction, if granted, will not be materially detrimental or injurious to the surrounding properties or other improvements in the neighborhood in which the subject property is located. The intention of this buffer reduction request is solely to provide for a safe, accessible and developable property and economic use, including retail access, parking, delivery and appropriate ADA accessibility. If required, the Applicant's supplemental responses in support will be submitted herewith.

II. Constitutional Objections

The current UDO requirements applicable to the site and proposed uses leave the property owners unable to continue the highest and best use of their property, potentially eliminating any reasonable economic value. Accordingly, the requested Application is necessary for the viability of the subject property. The portions of the applicable ordinances and regulations which presently restrict the property are or would be unconstitutional and, if applied, would destroy the owner's and applicant's property rights without first paying fair, adequate and just compensation for such rights, in violation of Article I, Section I, Paragraph II of the

RECEIVED BY

BRD '16 0 0 3

MAY 0 5 2016

Planning & Development

Constitution of the State of Georgia of 1983, and the Due Process Clause of the Fourteenth Amendment to the Constitution of the United States.

The application of the applicable ordinances and regulations which presently restrict the property are unconstitutional, illegal, null and void, constituting a taking of the owner's and applicant's property in violation of the Just Compensation Clause of the Fifth Amendment and the Due Process Clause of the Fourteenth Amendment to the Constitution of the United States, Article I, Section I, Paragraph I, and Article I, Section I, Paragraph II of the Constitution of the State of Georgia of 1983, and the Equal Protection Clause of the Fourteenth Amendment to the Constitution of the United States, by denying the owner and applicant an economically viable use of their land while not substantially advancing legitimate state interests. The property is presently suitable for the requested Application s and is not economically suitable as currently restricted.

A denial of the requested Application s would constitute an arbitrary and capricious act by the Board of Appeals and/or Gwinnett County without any rational basis, constituting an abuse of discretion in violation of Article I, Section I, Paragraph I and Article I, Section I, Paragraph II of the Constitution of the State of Georgia of 1983, and the Due Process Clause of the Fourteenth Amendment to the Constitution of the United States.

A refusal by the Zoning Board of Appeals and/or Gwinnett County to approve the requested Application s, so as to prohibit the only feasible economic use of the Property, would be unconstitutional and discriminate against the owner and applicant in an arbitrary, capricious and unreasonable manner in violation of Article I, Section I, Paragraph II of the Constitution of the State of Georgia of 1983 and the Equal Protection Clause of the Fourteenth Amendment to the U.S. Constitution. Any approval of the requested Application s with some other classification subject to conditions which are different from the conditions requested herein, to the extent such different conditions would have the effect of further restricting owner's and applicant's utilization of the subject property, would also constitute an arbitrary, capricious and discriminatory act, and would likewise violate each of the provisions of the State and Federal Constitutions set forth hereinabove.

III. Conclusion

Thank you for your consideration and requested approval of this important Application. The Applicant, Owner and their representatives will be glad to meet with County staff and representatives at any time to discuss these requests.

Respectfully submitted this 5th day of May, 2016,

Marian C. Adeimy
Attorney for Applicant

Enclosures
2637874_1.DOCX

RECEIVED BY
MAY 0 6 2016
Planning & Development

BRD '16 0 0 3

APPLICANT CERTIFICATION

The undersigned below is authorized to make this application by the property owner.

SIGNATURE OF APPLICANT FOR AUTHORIZE — DATE 4/28/16

WADE DAVIS, PROJECT MANAGER
TYPE OR PRINT NAME AND TITLE

SUSAN LOVE STATE OF TENNESSEE NOTARY PUBLIC COUNTY OF SHELBY

Susan Love
NOTARY My Commission Expires: 4-7-2019

PROPERTY OWNER CERTIFICATION

The undersigned below, or as attached, is the owner of record of the property considered in this application and is aware that this application is made on his or her behalf. Jacqueline Gail Granberry member/manager

Green + Granberry, LLC — 4-26-2016
SIGNATURE OF PROPERTY OWNER — DATE

JACQUELINE GAIL GRANBERRY, MEMBER/MANAGER
TYPE OR PRINT NAME AND TITLE GREEN + GRANBERRY, LLC

Cheryl A. Hicks — 4-26-2016
NOTARY

CHERYL A HICKS NOTARY EXPIRES GEORGIA Nov. 20, 2019 PUBLIC GWINNETT COUNTY

BRD '16 0 0 3

RECEIVED BY
MAY 0 5 2016
Planning & Development

EXHIBIT AND DISCLOSURE OF CAMPAIGN CONTRIBUTIONS BY ANDERSEN, TATE & CARR, P.C.

NAME AND OFFICIAL POSITION OF GOVERNMENT OFFICIAL	CONTRIBUTIONS	DATE CONTRIBUTION WAS MADE
Charlotte Nash Commission Chairwoman	$1,000	March 2016
Jace Brooks, District 1 Commissioner	$80.69 $750 $500	April 2, 2015 May 2015 March 2016
John Heard, District 4 Commissioner	$1,000 $150 $200	January 9, 2014 May 5, 2014 March 26, 2014
Lynette Howard, District 2 Commissioner	$1,000	March 19, 2014
Tommy Hunter, District 3 Commissioner	$750 $500	March 5, 2015 January 27, 2016

BRD '16 0 0 3

RECEIVED BY
MAY 0 5 2016
Planning & Development