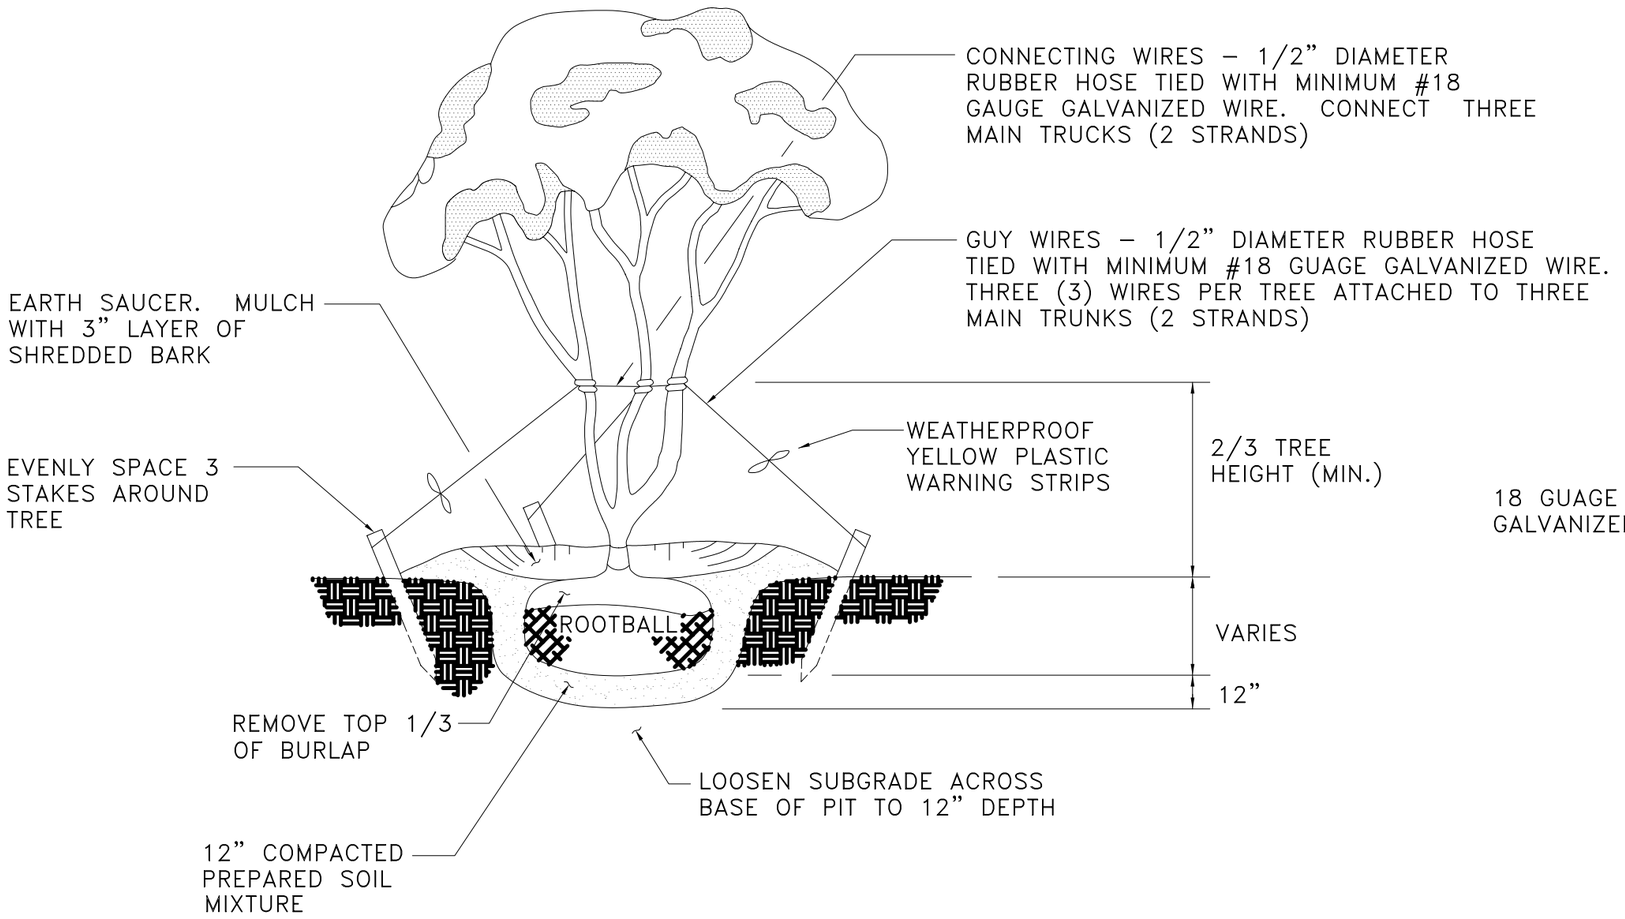

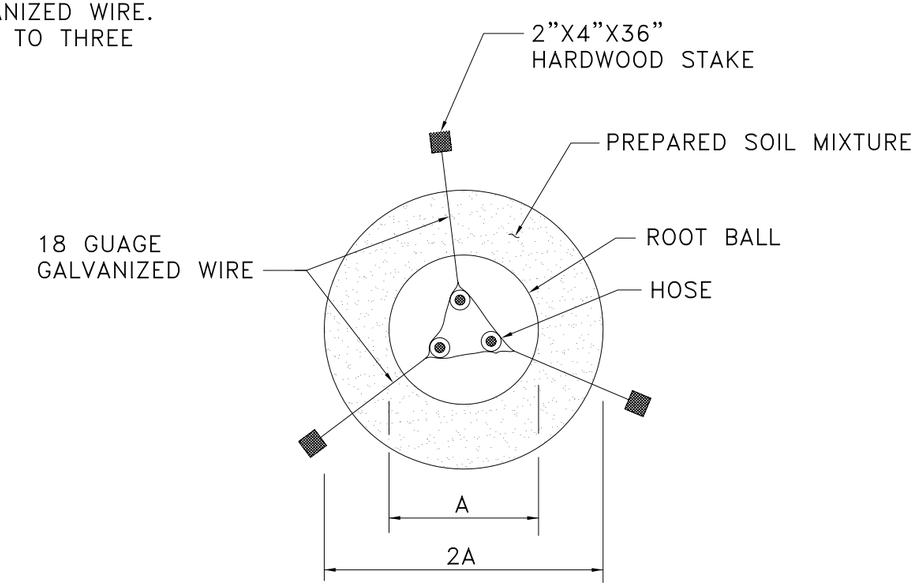

A = DIAMETER OF ROOT BALL
2A = DIAMETER OF PIT

GWINNETT COUNTY
DEPARTMENT OF PLANNING & DEVELOPMENT
STANDARD DRAWING

Multi–Trunk Tree Planting

DATE: August 1996 SHEET: 801