SUGARLOAF PARKWAY EXT. PHASE 2
FROM SR 316 TO I-85, LIMITED ACCESS

PROJECT No. CSSTP-0006-00(924)
PI No. 0006924
GWINNETT COUNTY
PUBLIC INFORMATION OPEN HOUSE
MAY 2021

MALL OF GEORGIA
GWINNETT ENVIRONMENTAL & HERITAGE CENTER
IVY CREEK
SR 20 / BUFORD DR
MALL OF GEORGIA BLVD
IVY CREEK GREENWAY
ATLANTA
85
403
20
BEGIN PROJECT
LITTLE IVY CREEK
N/F GEORGIA WILDLIFE FEDERATION
N/F I-85/GA 20 VENTURES INC
SUNNY HILL RD
I-85 SOUTH COLLECTOR DISTRIBUTOR
I-85 NORTH COLLECTOR DISTRIBUTOR
RAMP A
RAMP B
RAMP C
RAMP D
LAUREL CROSSING PKWY NE
GA POWER CO DISTRIBUTION / TRANSMISSION
CRESTWORTH LN
ROCK SPRINGS RD
COVENANT PRESBYTERIAN CHURCH
OLD IVY CHURCH
EXISTING R/W
REQUIRED R/W
N/F LANSKY MURRAY TRUST ETAL
N/F DIEGUEZ RODOLFO VALENTINO
N/F BAGWELL LARRY M & JOAN C
N/F WALTERS STEVEN M
N/F CLAY LUTHER ALAN ETAL
N/F ACM SATILLA LN V LLC
BROWN RD
N/F DONROB INVESTMENTS LP
SUGARLOAF PKWY
MATCH LINE SEE DISPLAY 3
MORGAN RD
N/F MILL CREEK COMMUNITY ASSN INC
N/F MRS WINFRED PRUETT
N/F THE ESTATE OF ERNIE MAE MOSLEY
SR 324 / GRAVEL SPRINGS RD
324
CAMP BRANCH RD
N/F BRADBERRY RAYMOND A ETAL
EXISTING BRIDGE TO REMAIN
SR 324 INTERCHANGE AND SIGNALS (UNDER CONSTRUCTION)
N/F BRAND BANK COMPANY
N/F STONEGATE AT IVY CREEK HOA
PRELIMINARY
VICTORY CHURCH HAMILTON MILL
N/F VICTORY AT HAMILTON MILL
PUCKETTS MILL RD
N/F PLANT IMPROVEMENT COMPANY INC
N/F I 85 INVESTMENTS INC
N/F PUCKETTS MANOR COMMUNITY ASSOCIATION INC
PUCKETT'S MILL ELEMENTARY SCHOOL
HAMILTON MILL PARK AND RIDE
HAMILTON MILL RD
END PROJECT
GREENVILLE
SR 124 / BRASELTON HWY
124
HAMILTON MILL GOLF CLUB

TYPICAL SECTIONS

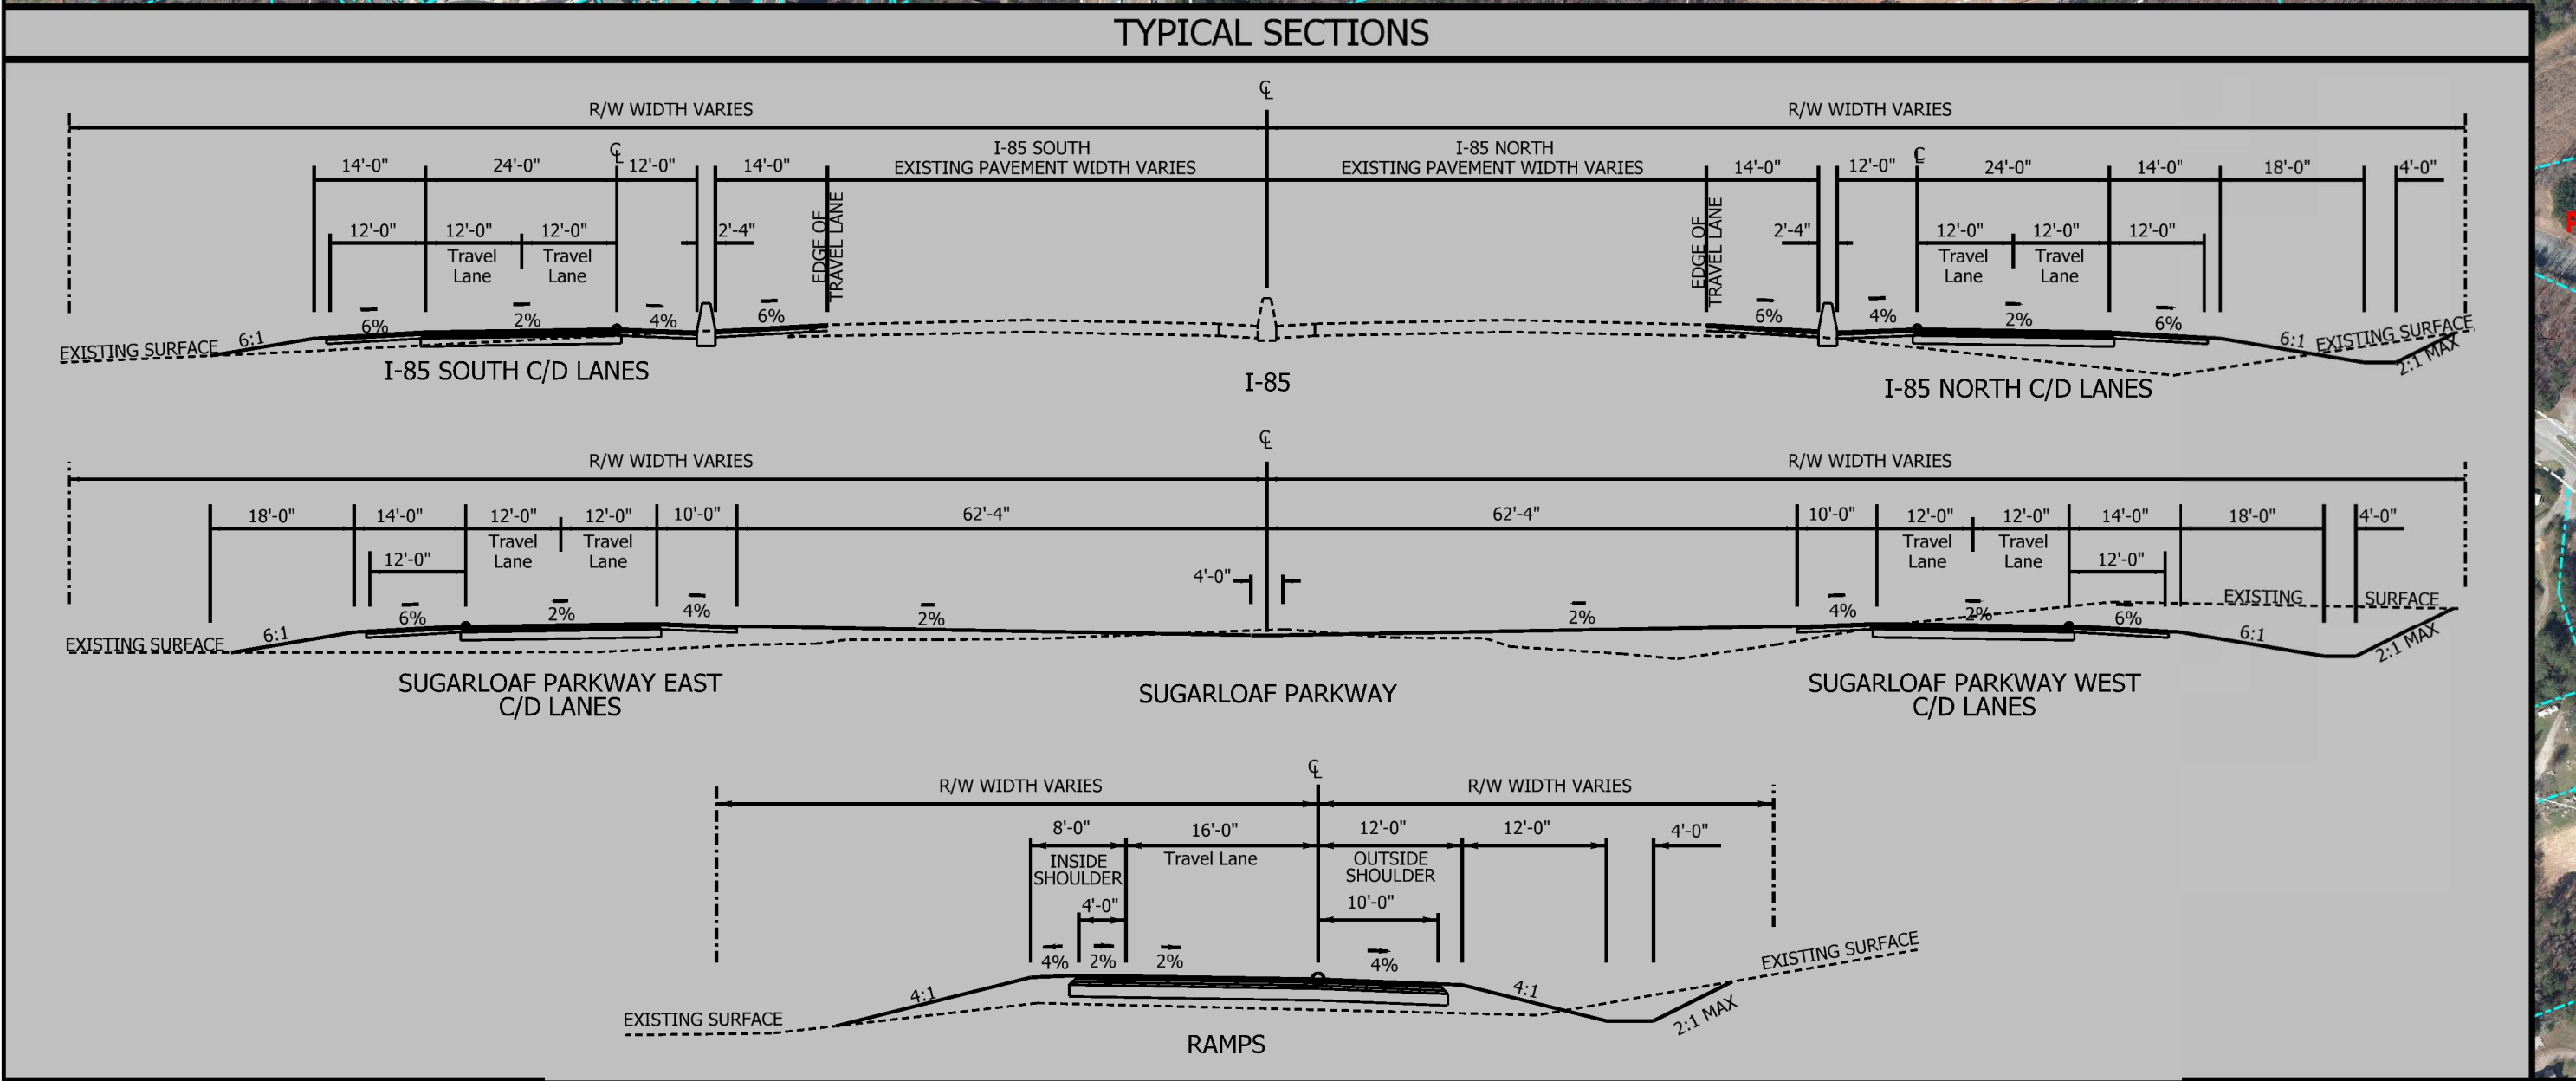

Development Planning & Engineering, Inc.
civil • sanitary • transportation • survey
5074 BRISTOL INDUSTRIAL WAY, SUITE A
BUFORD, GEORGIA 30518
(770) 271-2868 / (770) 271-0779 FAX
www.dpengr.com

Gwinnett

Michael Baker INTERNATIONAL
420 TECHNOLOGY PARKWAY, SUITE 150
NORCROSS, GEORGIA 30092
(770) 263-9118

GDOT
Georgia Department of Transportation

LEGEND

EXISTING INFORMATION

- EXISTING RIGHT-OF-WAY / LIMITED ACCESS
- PROPERTY LINE
- CITY OF BUFORD
- EXISTING STREAMS / CREEKS
- BODIES OF WATER
- WETLANDS
- EXISTING TRAFFIC SIGNAL
- POTENTIAL STORMWATER FACILITY

PROPOSED INFORMATION

- PAVEMENT STRIPING
- PROPOSED PAVEMENT
- PROPOSED CURB AND GUTTER
- PROPOSED MEDIAN BARRIER
- PROPOSED BRIDGE
- REQUIRED RIGHT-OF-WAY LINE
- PROPOSED WALL
- CUT/FILL LIMITS
- ● POTENTIAL DISPLACEMENTS

PRELIMINARY

THE LOCATION AND TYPE OF ROADWAY MAY CHANGE.
PROPOSED RIGHT-OF-WAY WIDTHS ARE ESTIMATES.
DATE: MARCH, 2021

SCALE IN FEET
0 200 400 800

DISPLAY INDEX