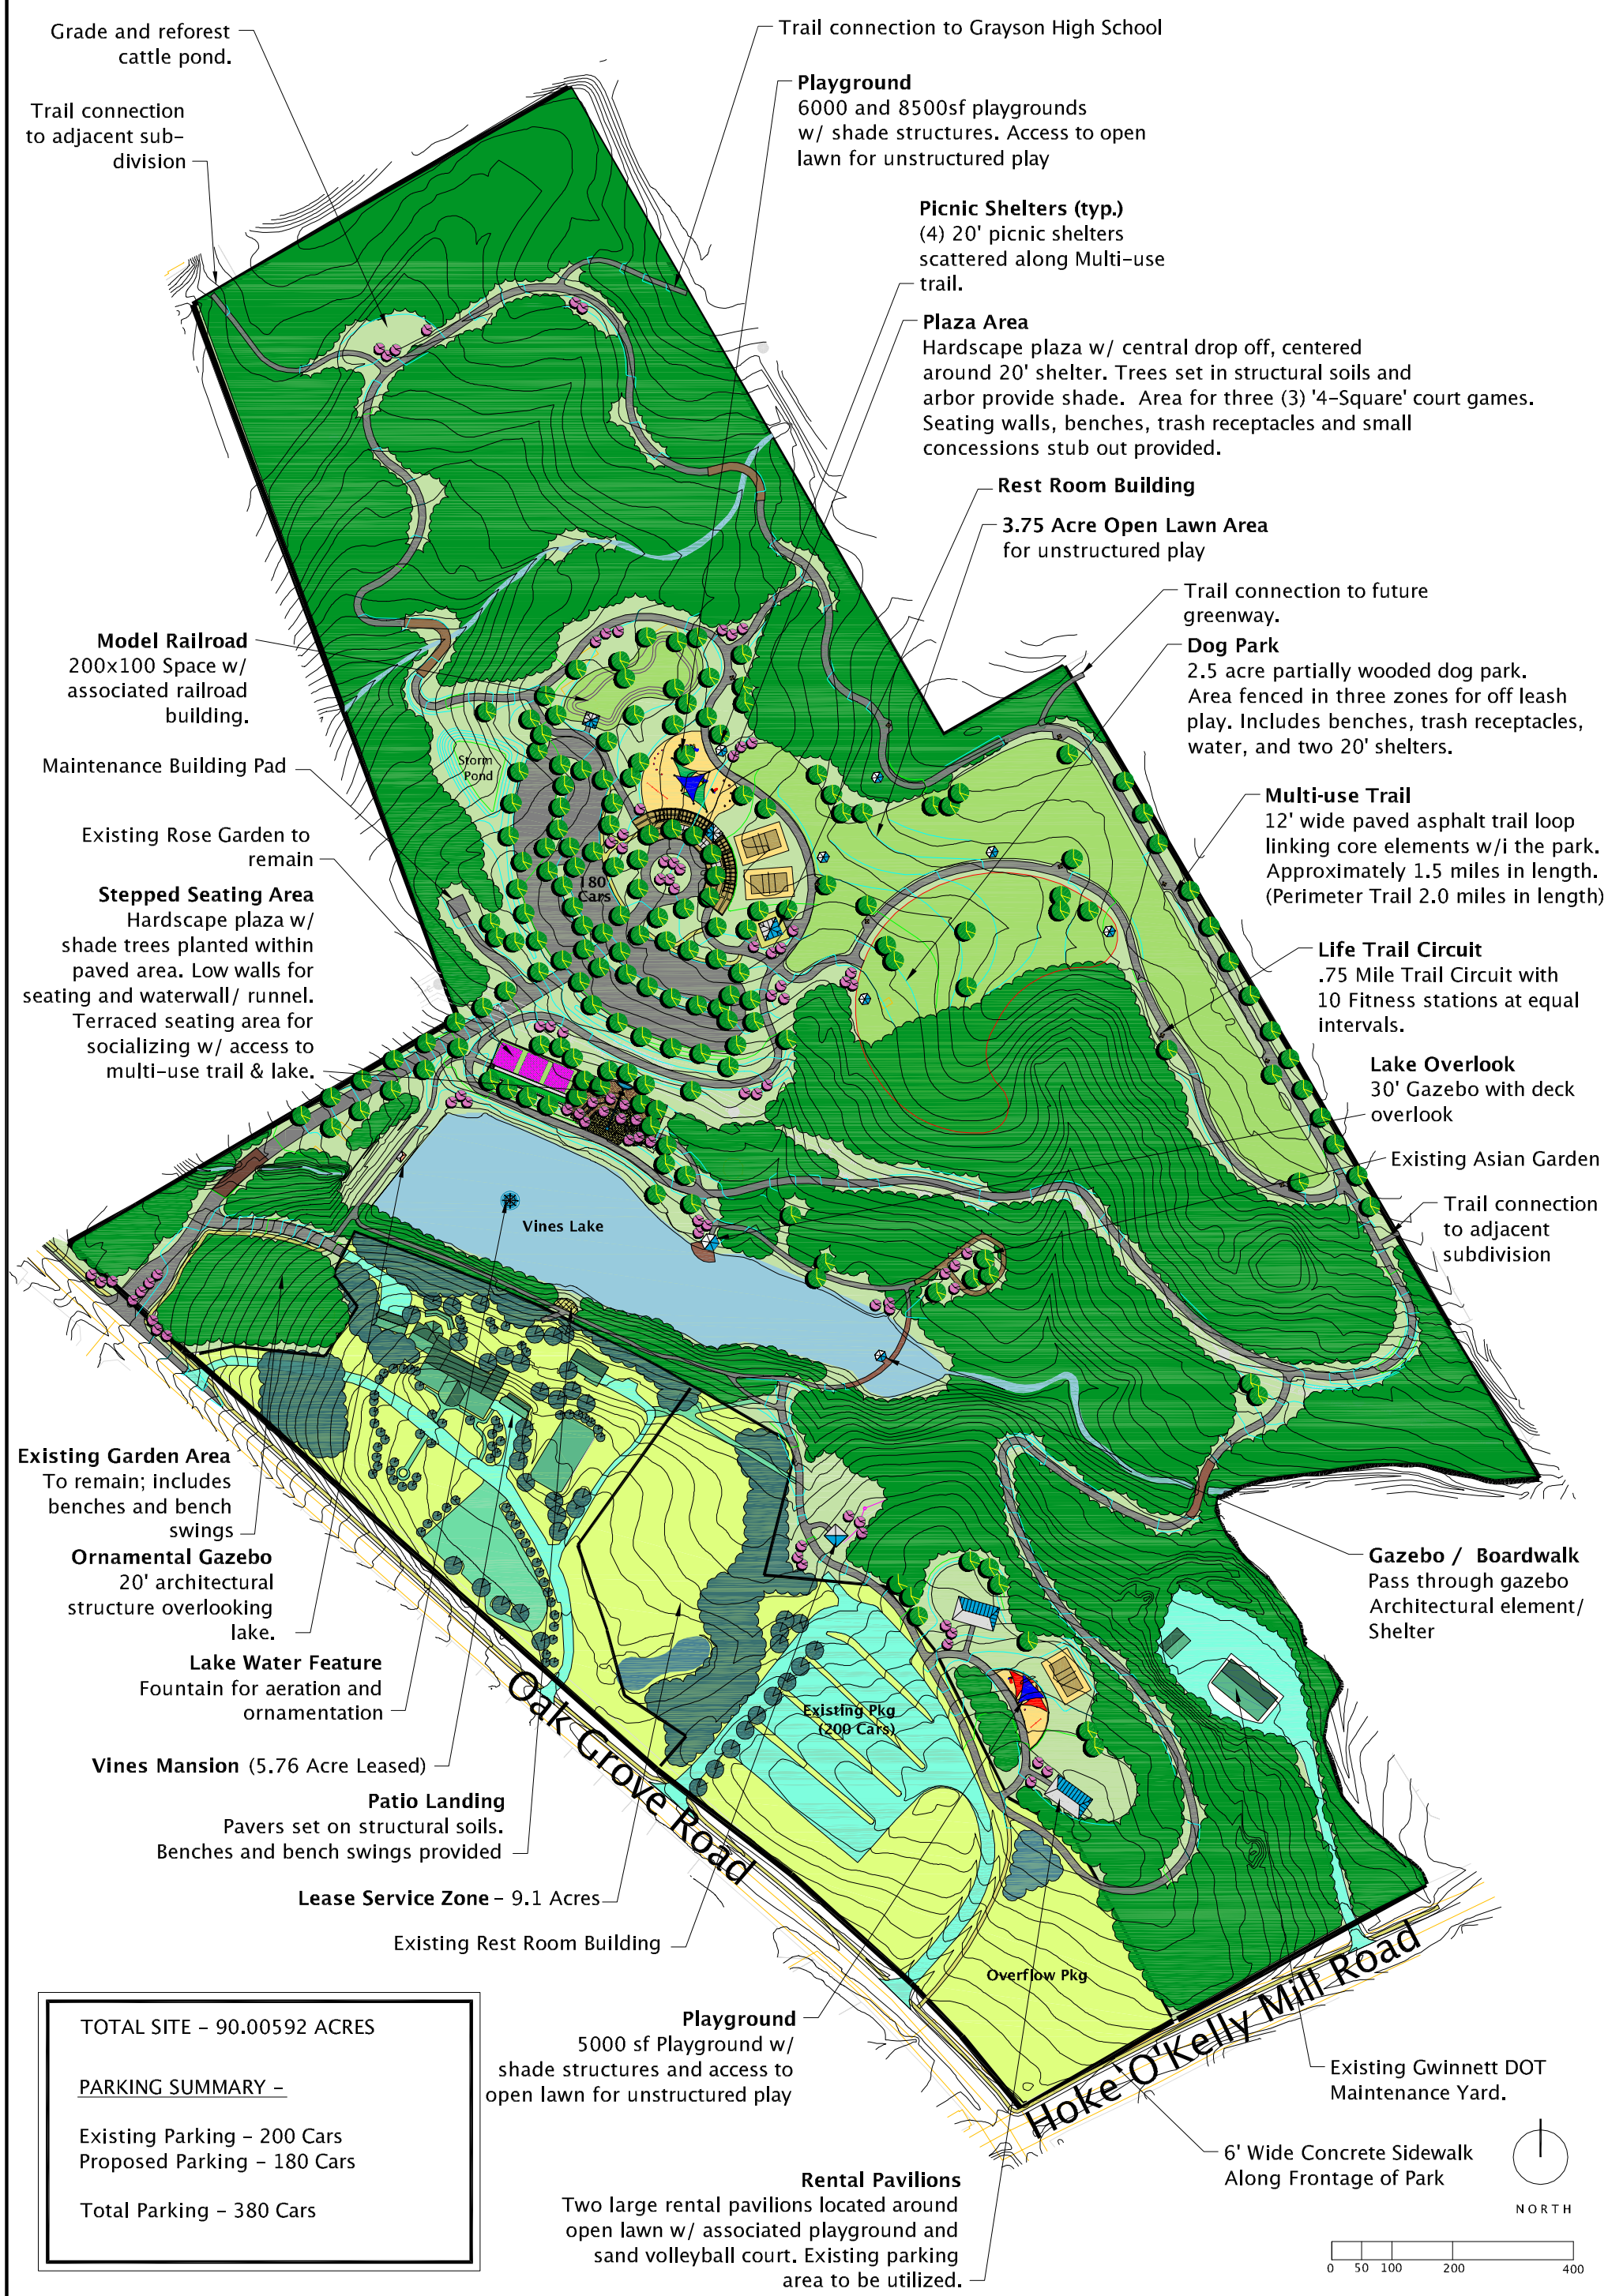

TOTAL SITE - 90.00592 ACRES

PARKING SUMMARY -

Existing Parking - 200 Cars
Proposed Parking - 180 Cars

Total Parking - 380 Cars

VINES PARK
Master Plan
October 14, 2010

PREPARED FOR:
Gwinnett County Department of Community Services

PREPARED BY:
JBa park design studio
planning + landscape architecture